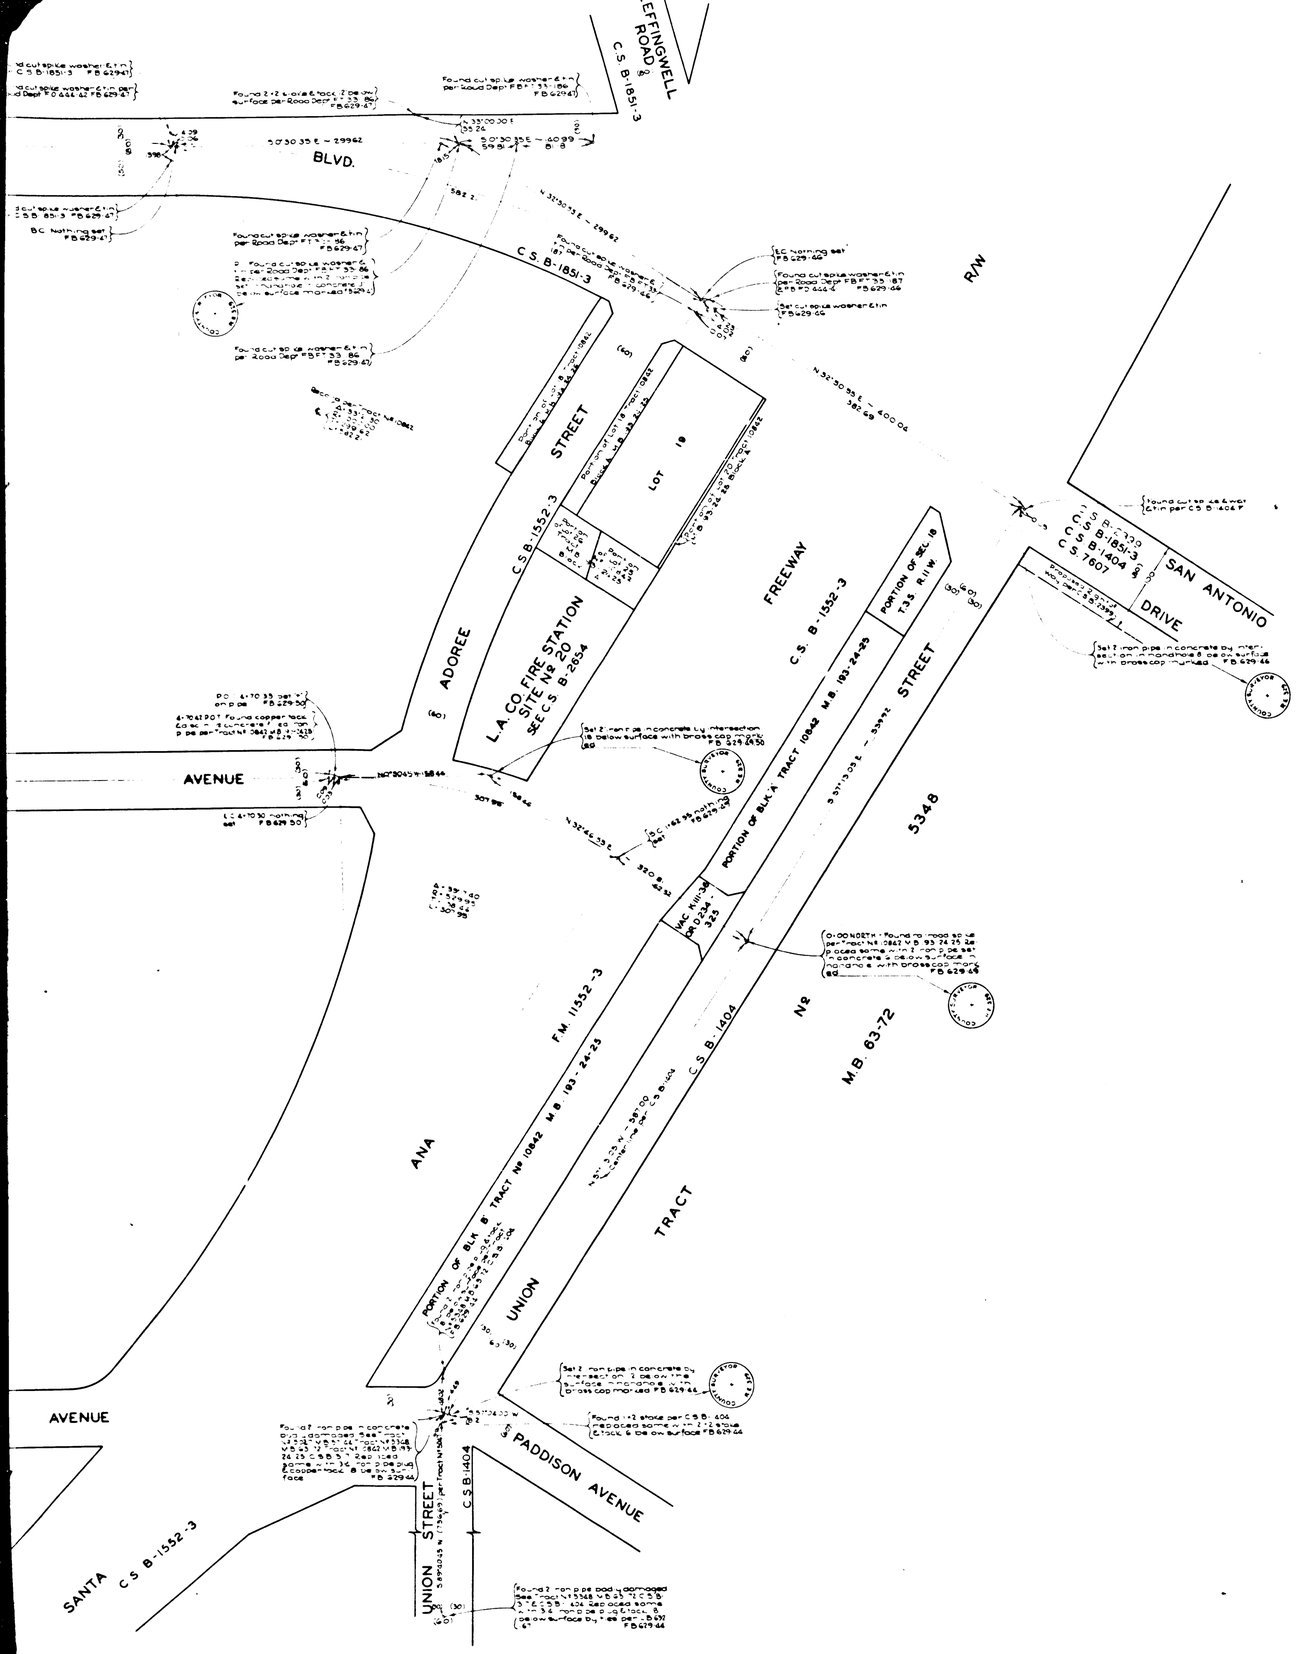

COUNTY OF LOS ANGELES

MAP OF

STREETS IN THE KALNOR AVENUE SANITARY SEWER DISTRICT

COUNTY SURVEYORS MAP Nº B-1596

SCALE: 1 INCH = 50 FT.

JOB NUMBER 030300

JOHN A. LAMBIE - COUNTY ENGINEER

SURVEYED SEPTEMBER 1938

SURVEYED UNDER INSTRUCTIONS OF THE BOARD OF SUPERVISORS PER ORDER DATED AUGUST 31, 1948

BEARINGS ARE BASED ON THE CALIFORNIA COORDINATE SYSTEM ZONE 7 PER CHAPTER 1907 STATUTES 1947 C.S. 9423

FB 629 - 43-50

FIELD WORK BY ..... C.E. BRUNTY

OFFICE WORK ..... W.E. LESHER

T.M. PALMERI

CHECKED BY ..... D.M. FINLEY

THIS SURVEY MADE TO ESTABLISH CENTER LINES ON THE STREETS IN THIS AREA PRELIMINARY TO CONSTRUCTION OF SEWERS IN THE KALNOR AVENUE SANITARY SEWER DISTRICT (C.I. JOB Nº 1273)

CSB-1596
A1 OF A2

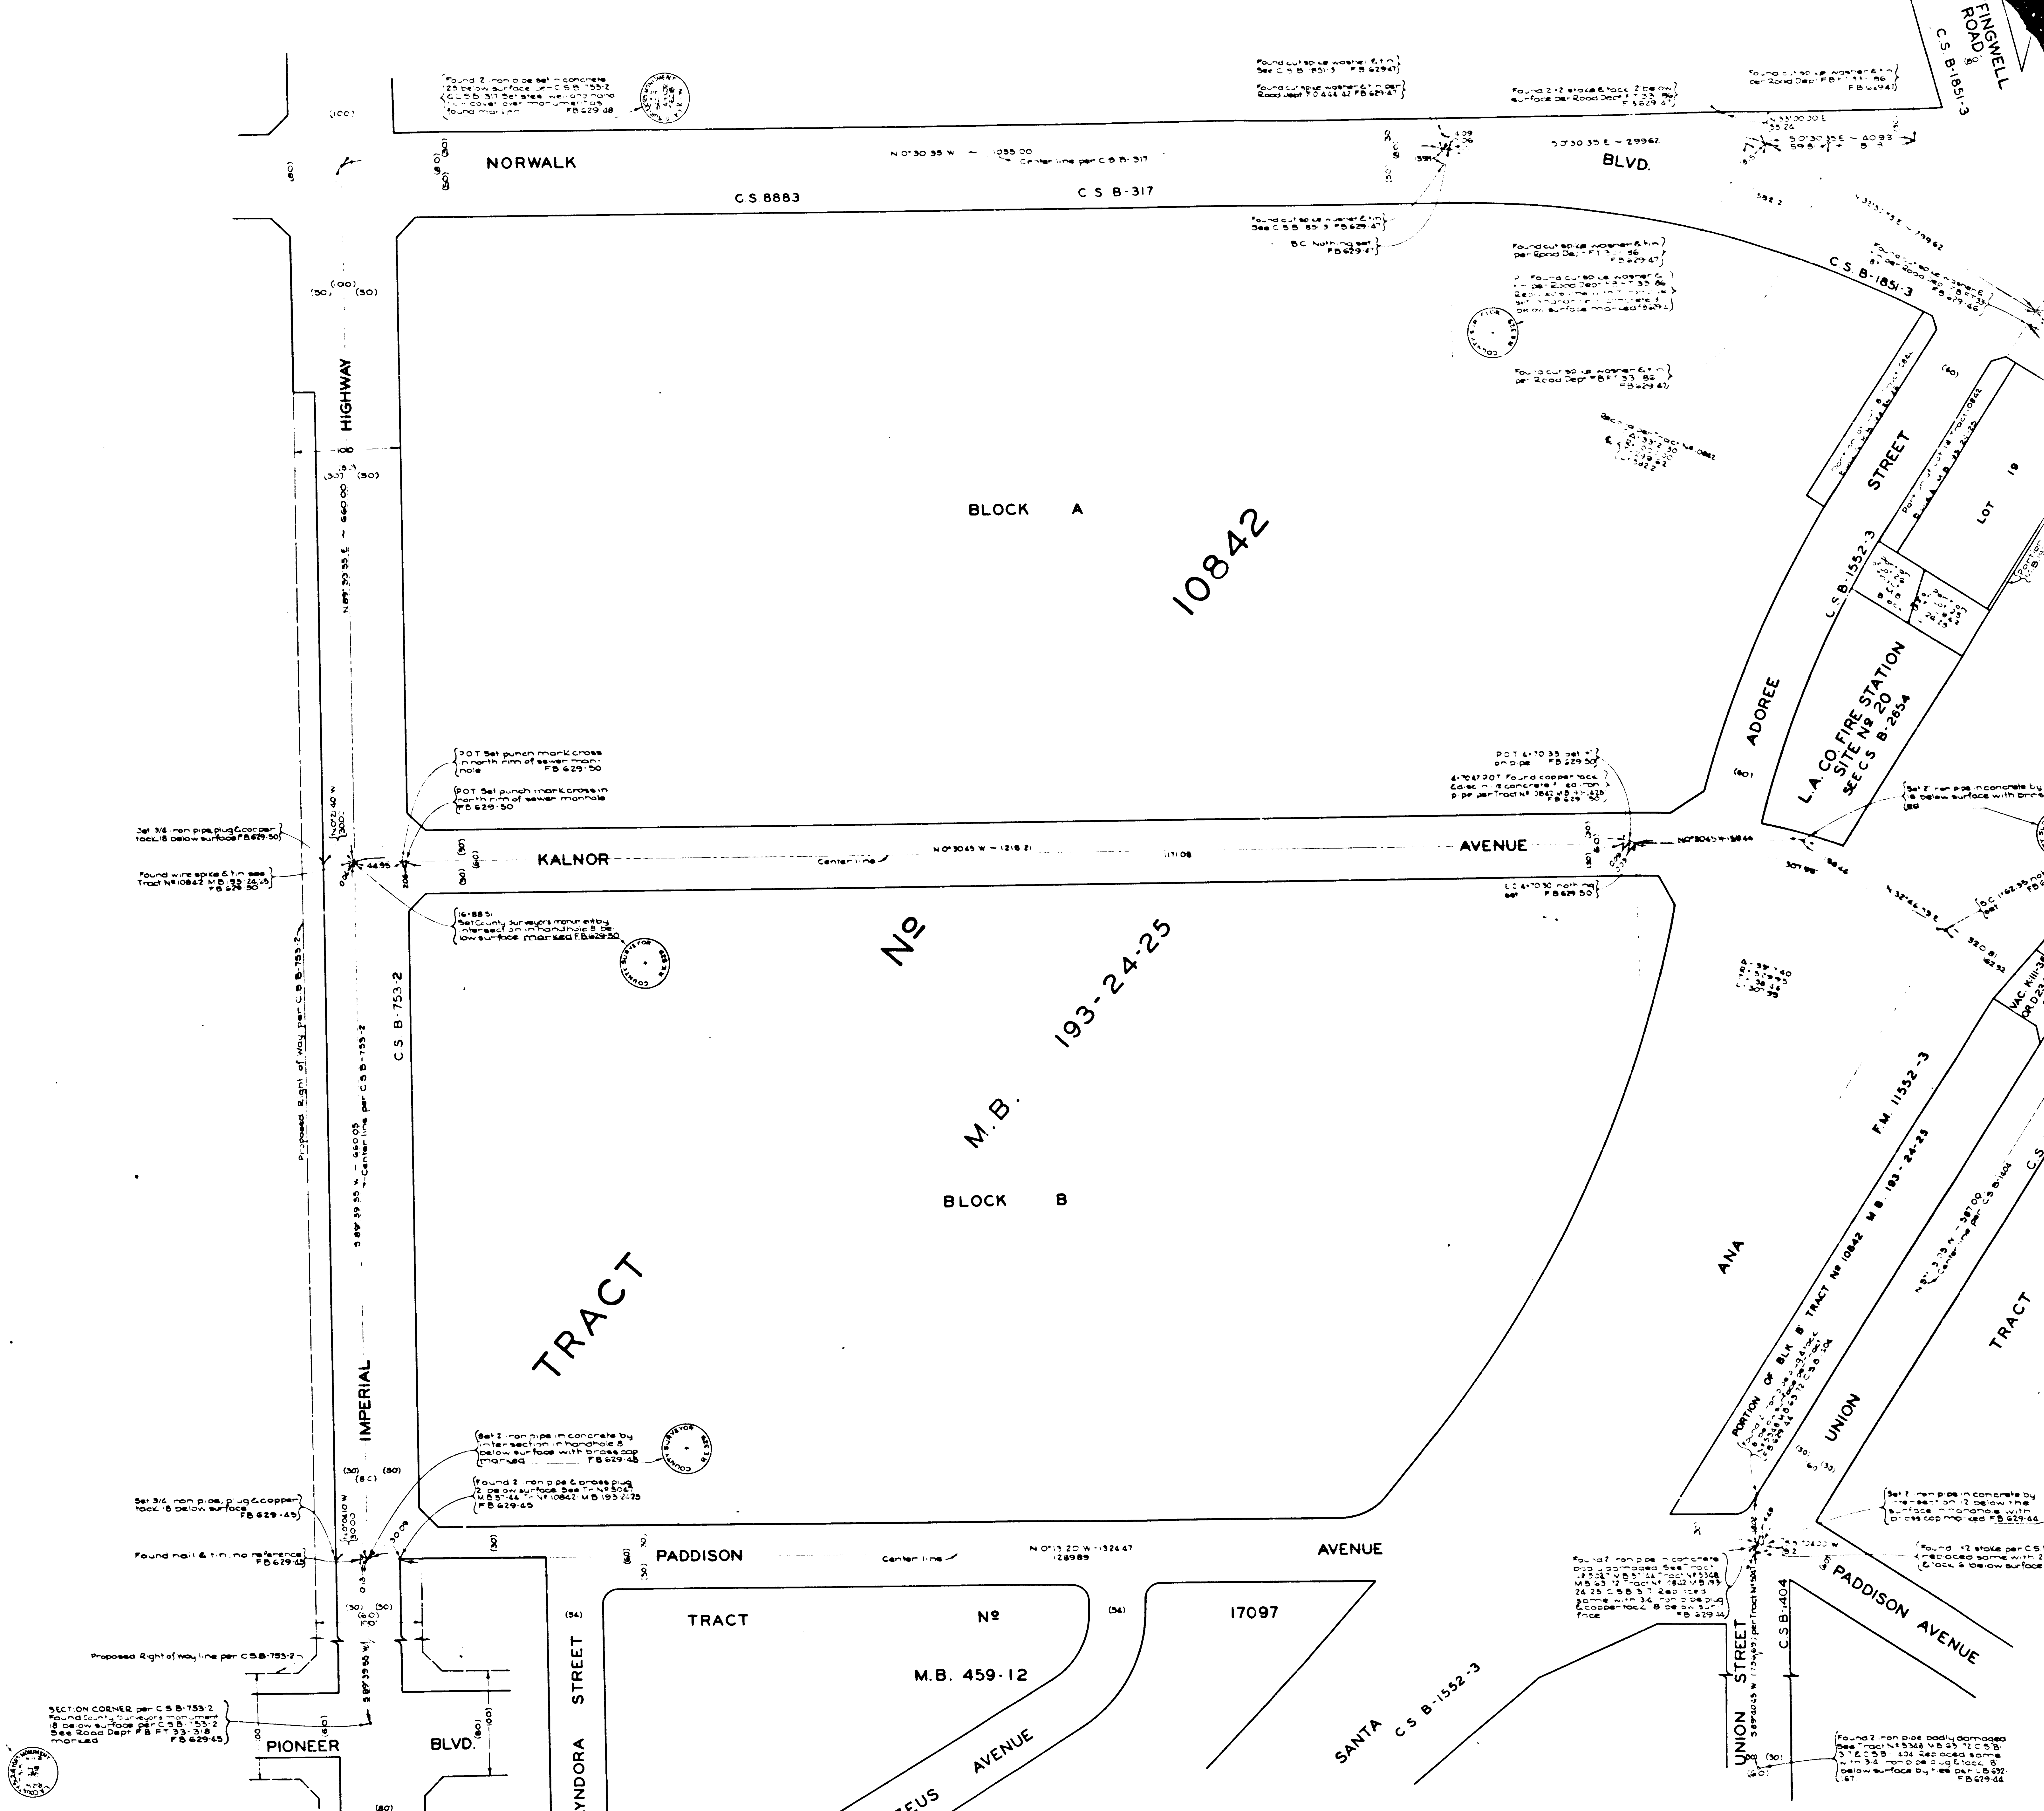

CSB-1596
A2 OF A2

COUNTY SURVEYORS MAP NO B-1596