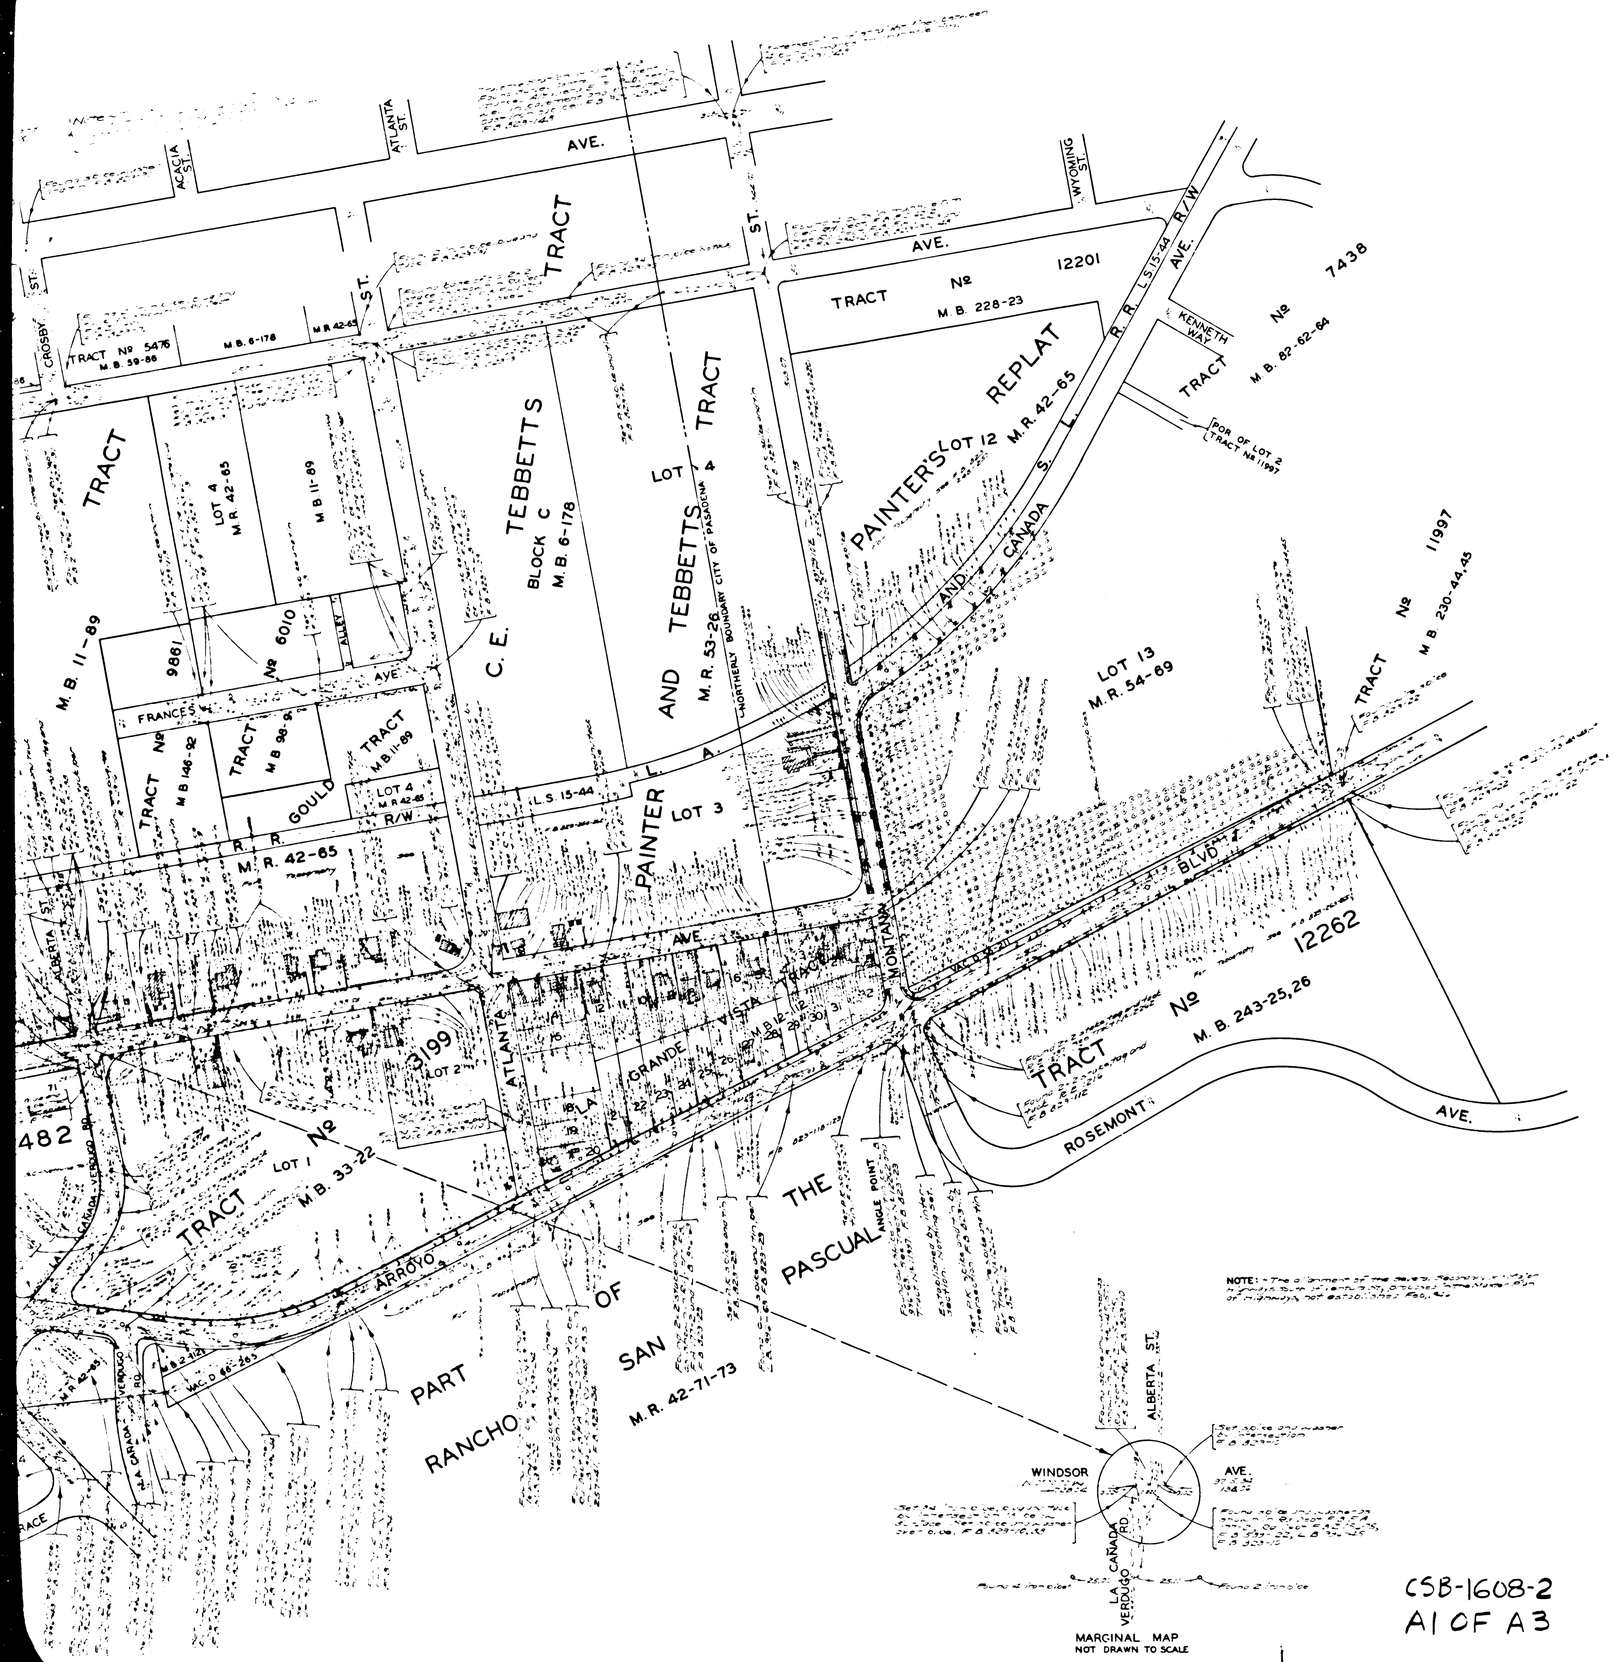

COUNTY OF LOS ANGELES
MAP OF
WINDSOR AVENUE
FROM
ANGELES CREST HIGHWAY
TO
ARROYO BOULEVARD

COUNTY SURVEYORS MAP Nº B-1608
SHEET Nº 2 OF 2 SHEETS
SCALE: 1 INCH = 100 FT.

JOB NUMBER 8284

ALFRED JONES - COUNTY SURVEYOR
SURVEYED FEB 1940 - FEB 1944

SURVEYED ON REQUEST OF THE REGIONAL PLANNING COMMISSION UNDER RULE 21, ORD 929, BY LETTER DATED DEC 1, 1939 AND AS AUTHORIZED BY THE BOARD OF SUPERVISORS IN THEIR ORDER OF JUNE 1, 1938

BEARINGS ARE BASED ON THE LOS ANGELES COUNTY COORDINATE SYSTEM, LAMBERT GRID, CENTRAL MERIDIAN 118° 20' WEST
SEE C.S. 9423

F.B. 823-1-275

FIELD WORK BY . . . . . W.A. MILLER, W.E. BRADEN, F.J. McNEAL, L.S. HAMMOND

OFFICE WORK BY . . . . . C.W. COX

CHECKED BY . . . . . D.M. FINLEY

FOR TOPOGRAPHY SEE C.S. B-16[illegible]

CSB-1608-2
A1 OF A3

CSB-1608-2
A2 OF A3

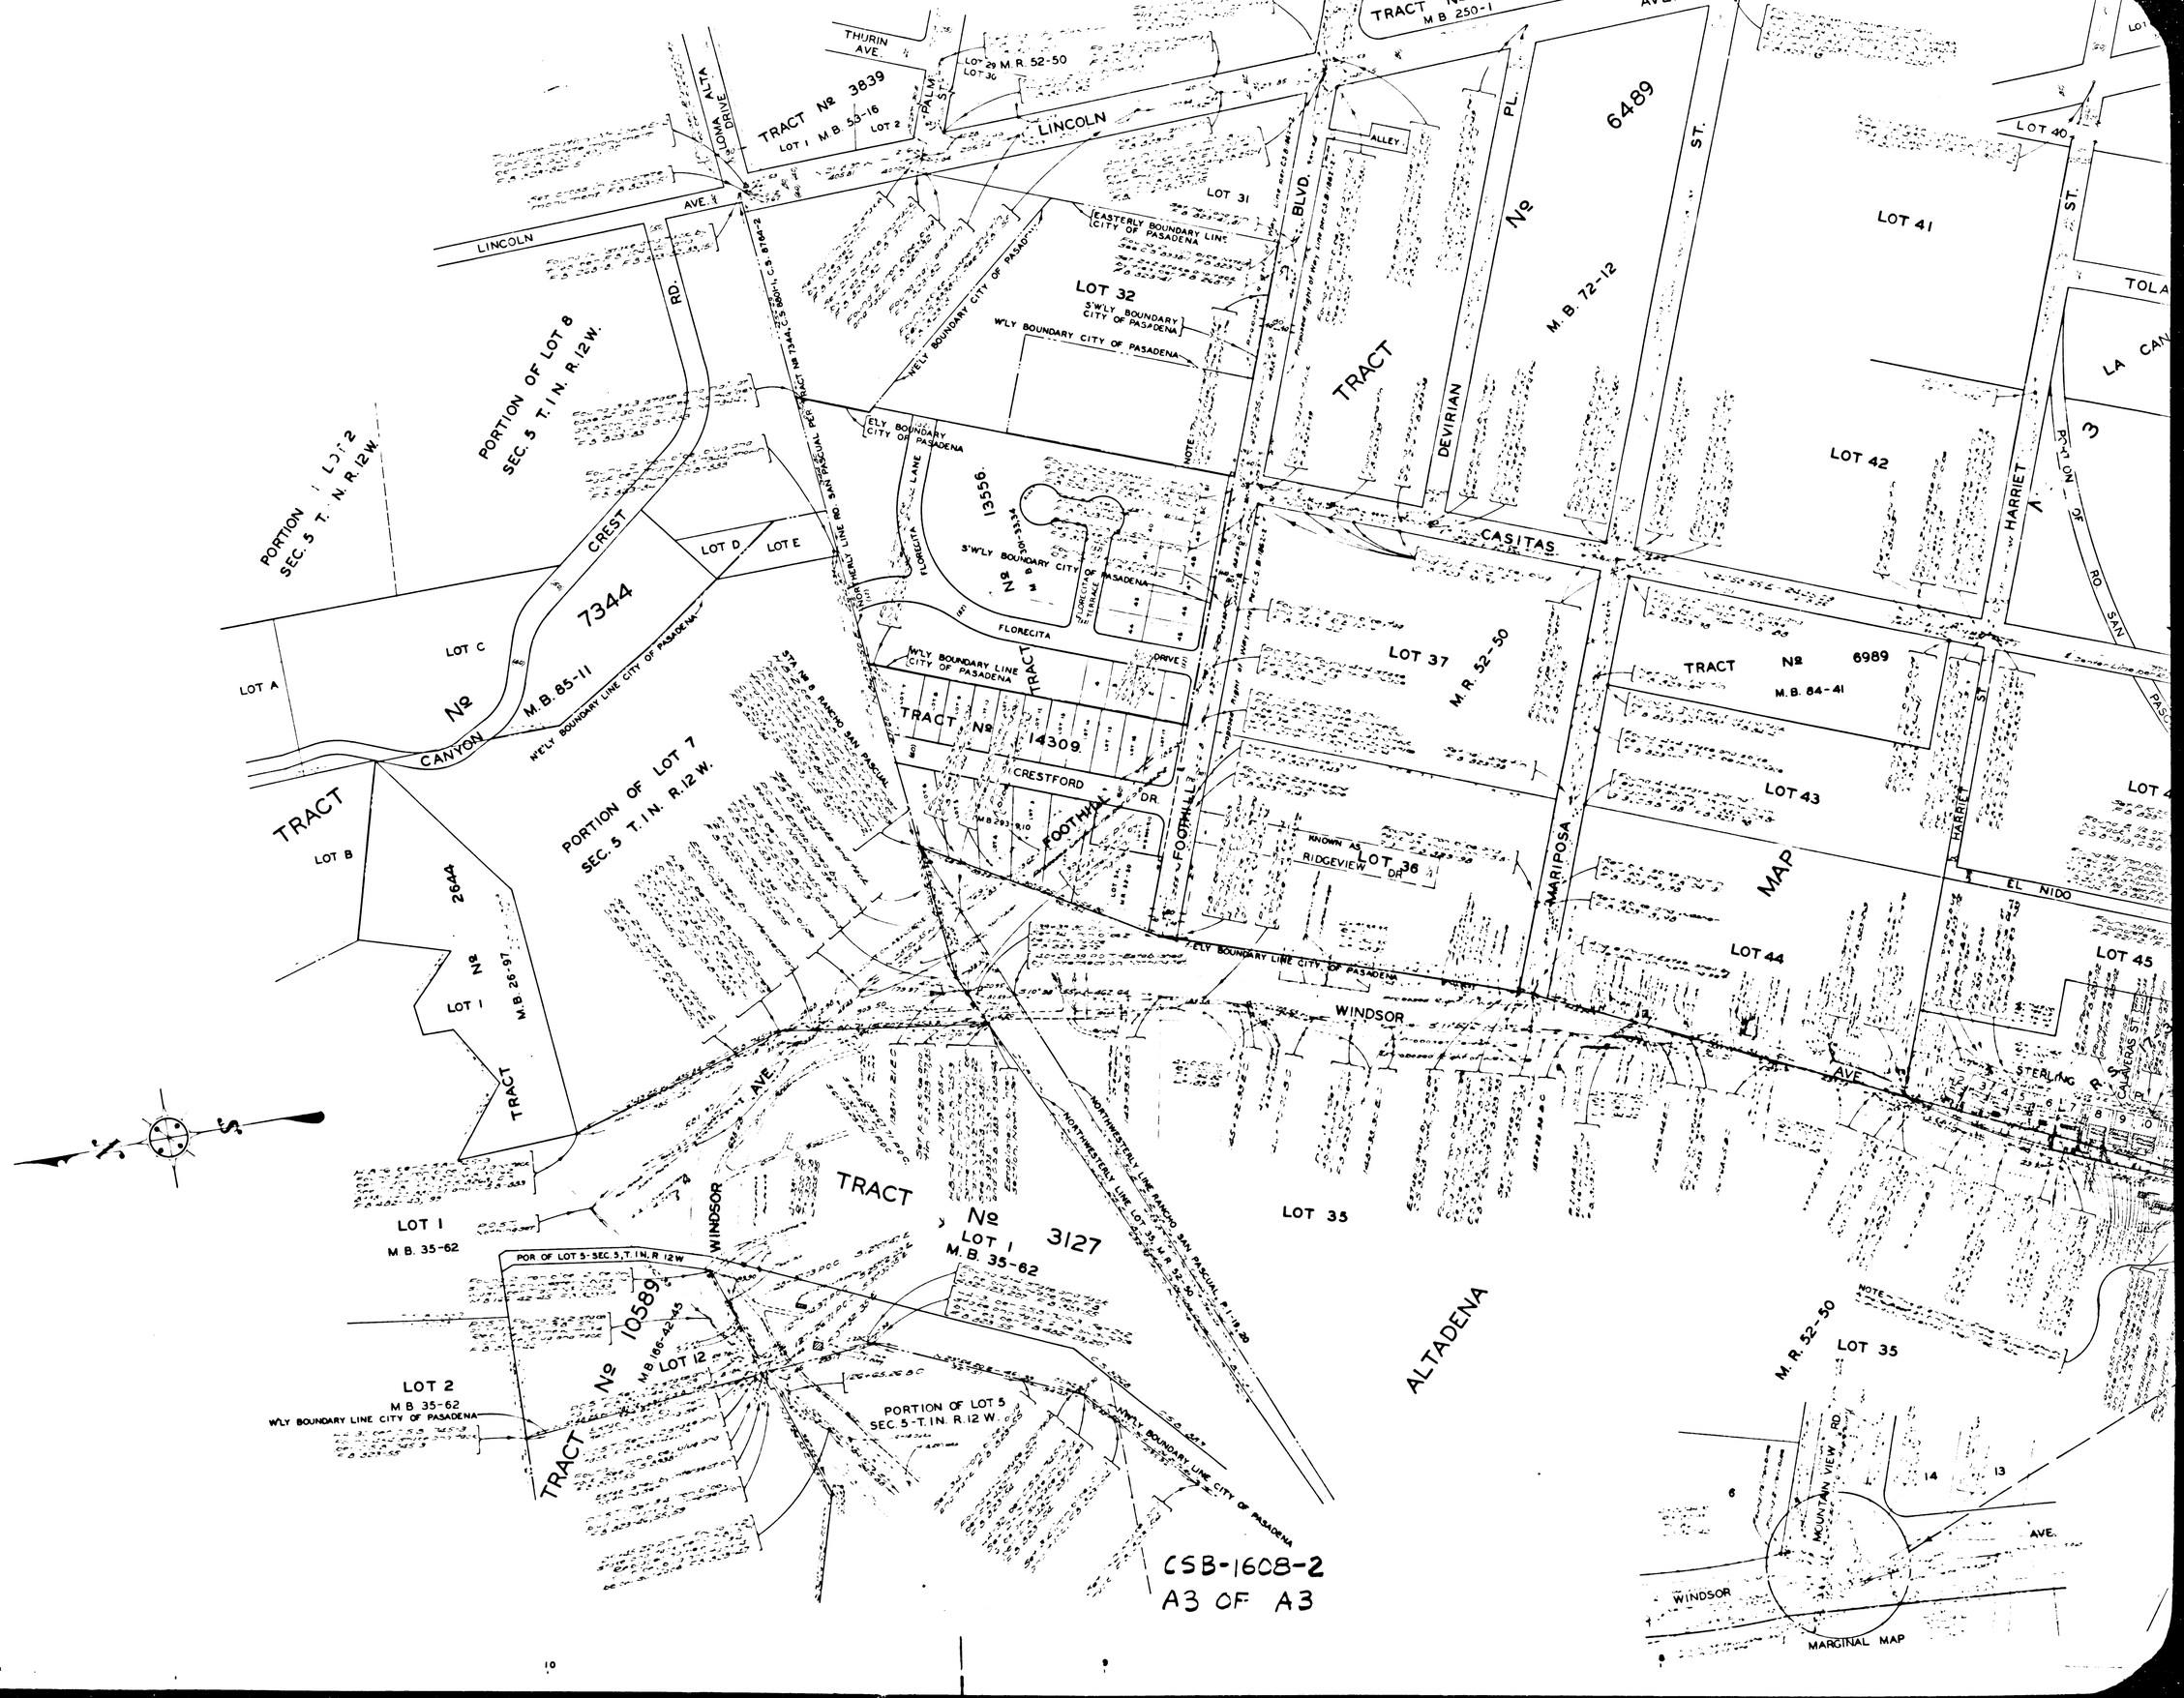

CSB-1608-2
A3 OF A3