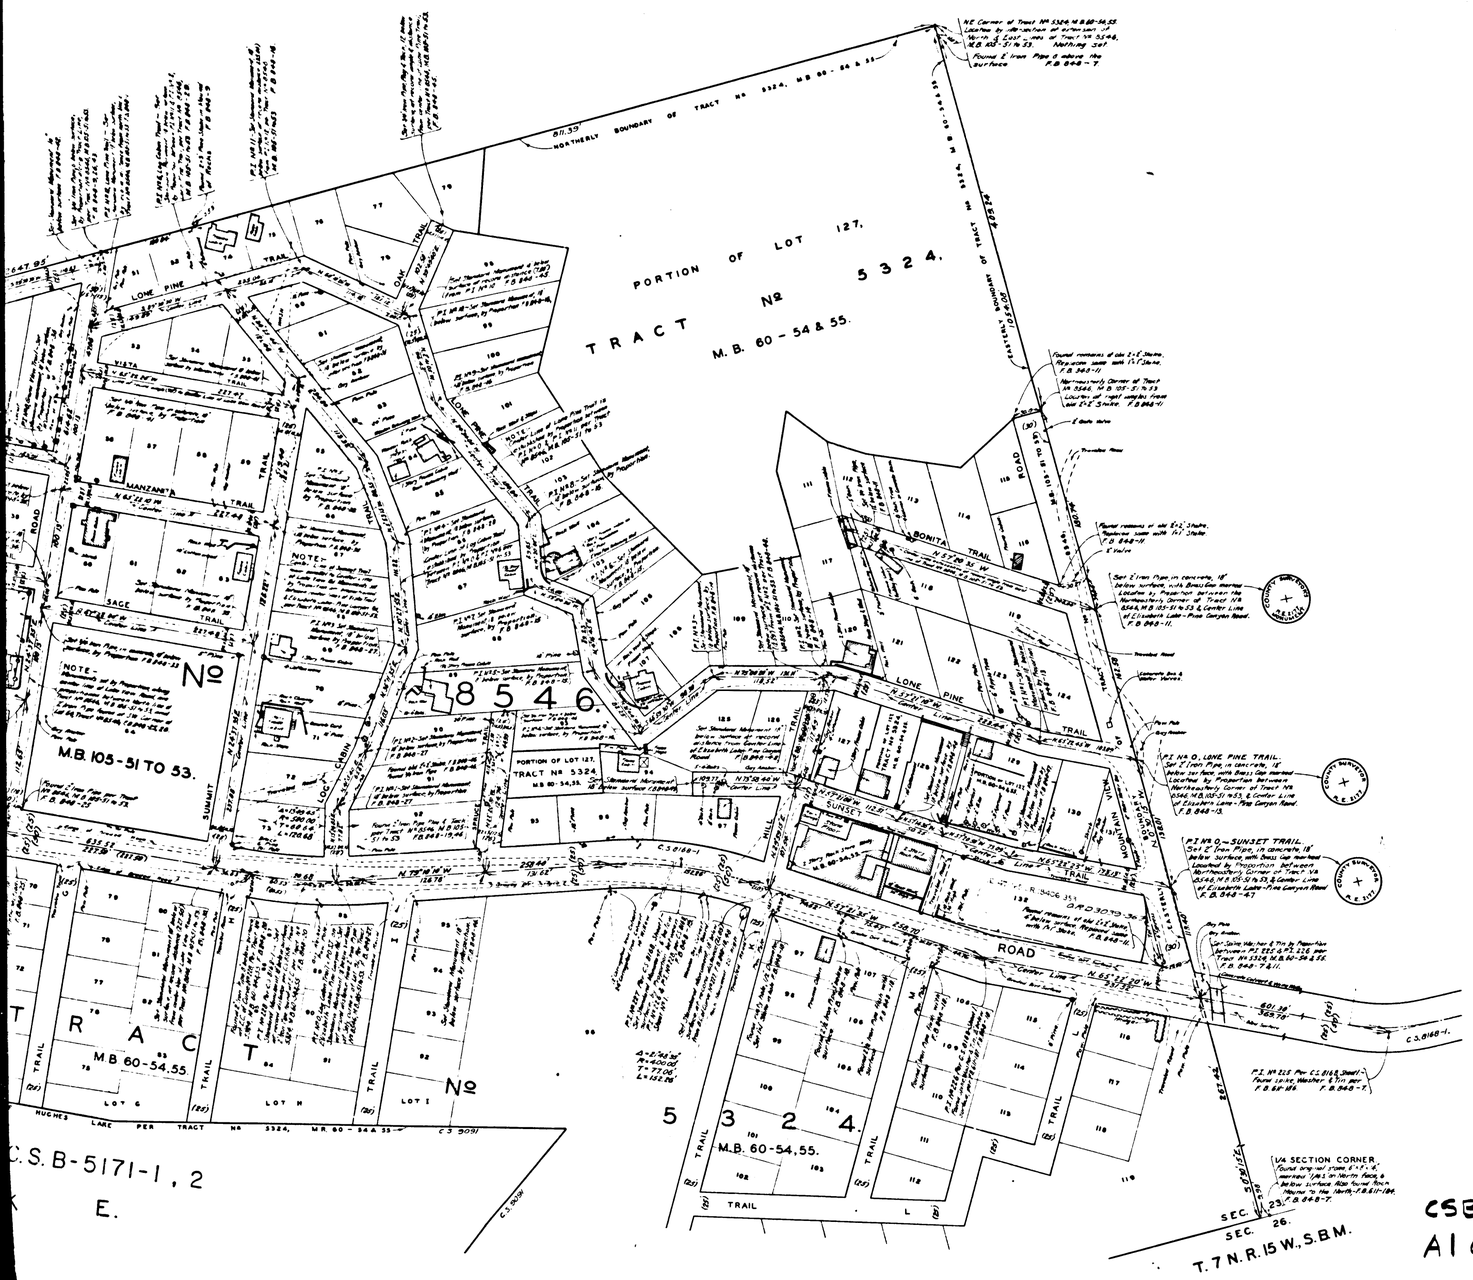

MAP OF STREETS IN TRACT Nº 8546, M.B. 105 - 51 TO 53, IN SW. 1/4 SEC. 23, T. 7 N., R. 15 W., S. B. M. AT HUGHES LAKE.

COUNTY SURVEYORS MAP Nº B-1620.
SCALE:- 1 INCH = 50 FT.

JOB NUMBER 8297.

ALFRED JONES,- COUNTY SURVEYOR.
SURVEYED, - SEPT. - NOV. 1940.

SURVEYED UPON REQUEST OF THE ROAD COMMISSIONER UNDER RULE 21, ORD. 929, BY LETTER DATED APRIL 22, 1940. BEARINGS ARE BASED ON THE BEARING OF TANGENT BETWEEN P.I. Nº 225 AND P.I. Nº 226 OF ELIZABETH LAKE - PINE CANYON ROAD PER C.S. 8168 - SHEET 1.

F. B. 848 - 5-50
PLANE TABLE SHEET Nº D-198 & D-199

FIELD WORK BY	S.E. BUTLER. E.A. ROSECRANS.
OFFICE WORK BY	K.R. McPHERSON J.D. PRICE.
CHECKED BY	K.R. McPHERSON.

NOTE — MONUMENTS DENOTED AS "STANDARD MONUMENT" ARE 2" IRON PIPES, SET IN CONCRETE, WITH BRASS CAPS MARKED IN ONE OF THE TWO WAYS SHOWN

COUNTY SURVEYOR A.E. JONES

COUNTY SURVEYOR A.E. JONES C.E. 2172

NOV. 72

CSB-1620
A1 OF A2

COUNTY SURVEYORS MAP Nº B-1620

COUNTY SURVEYORS MAP Nº B-1620

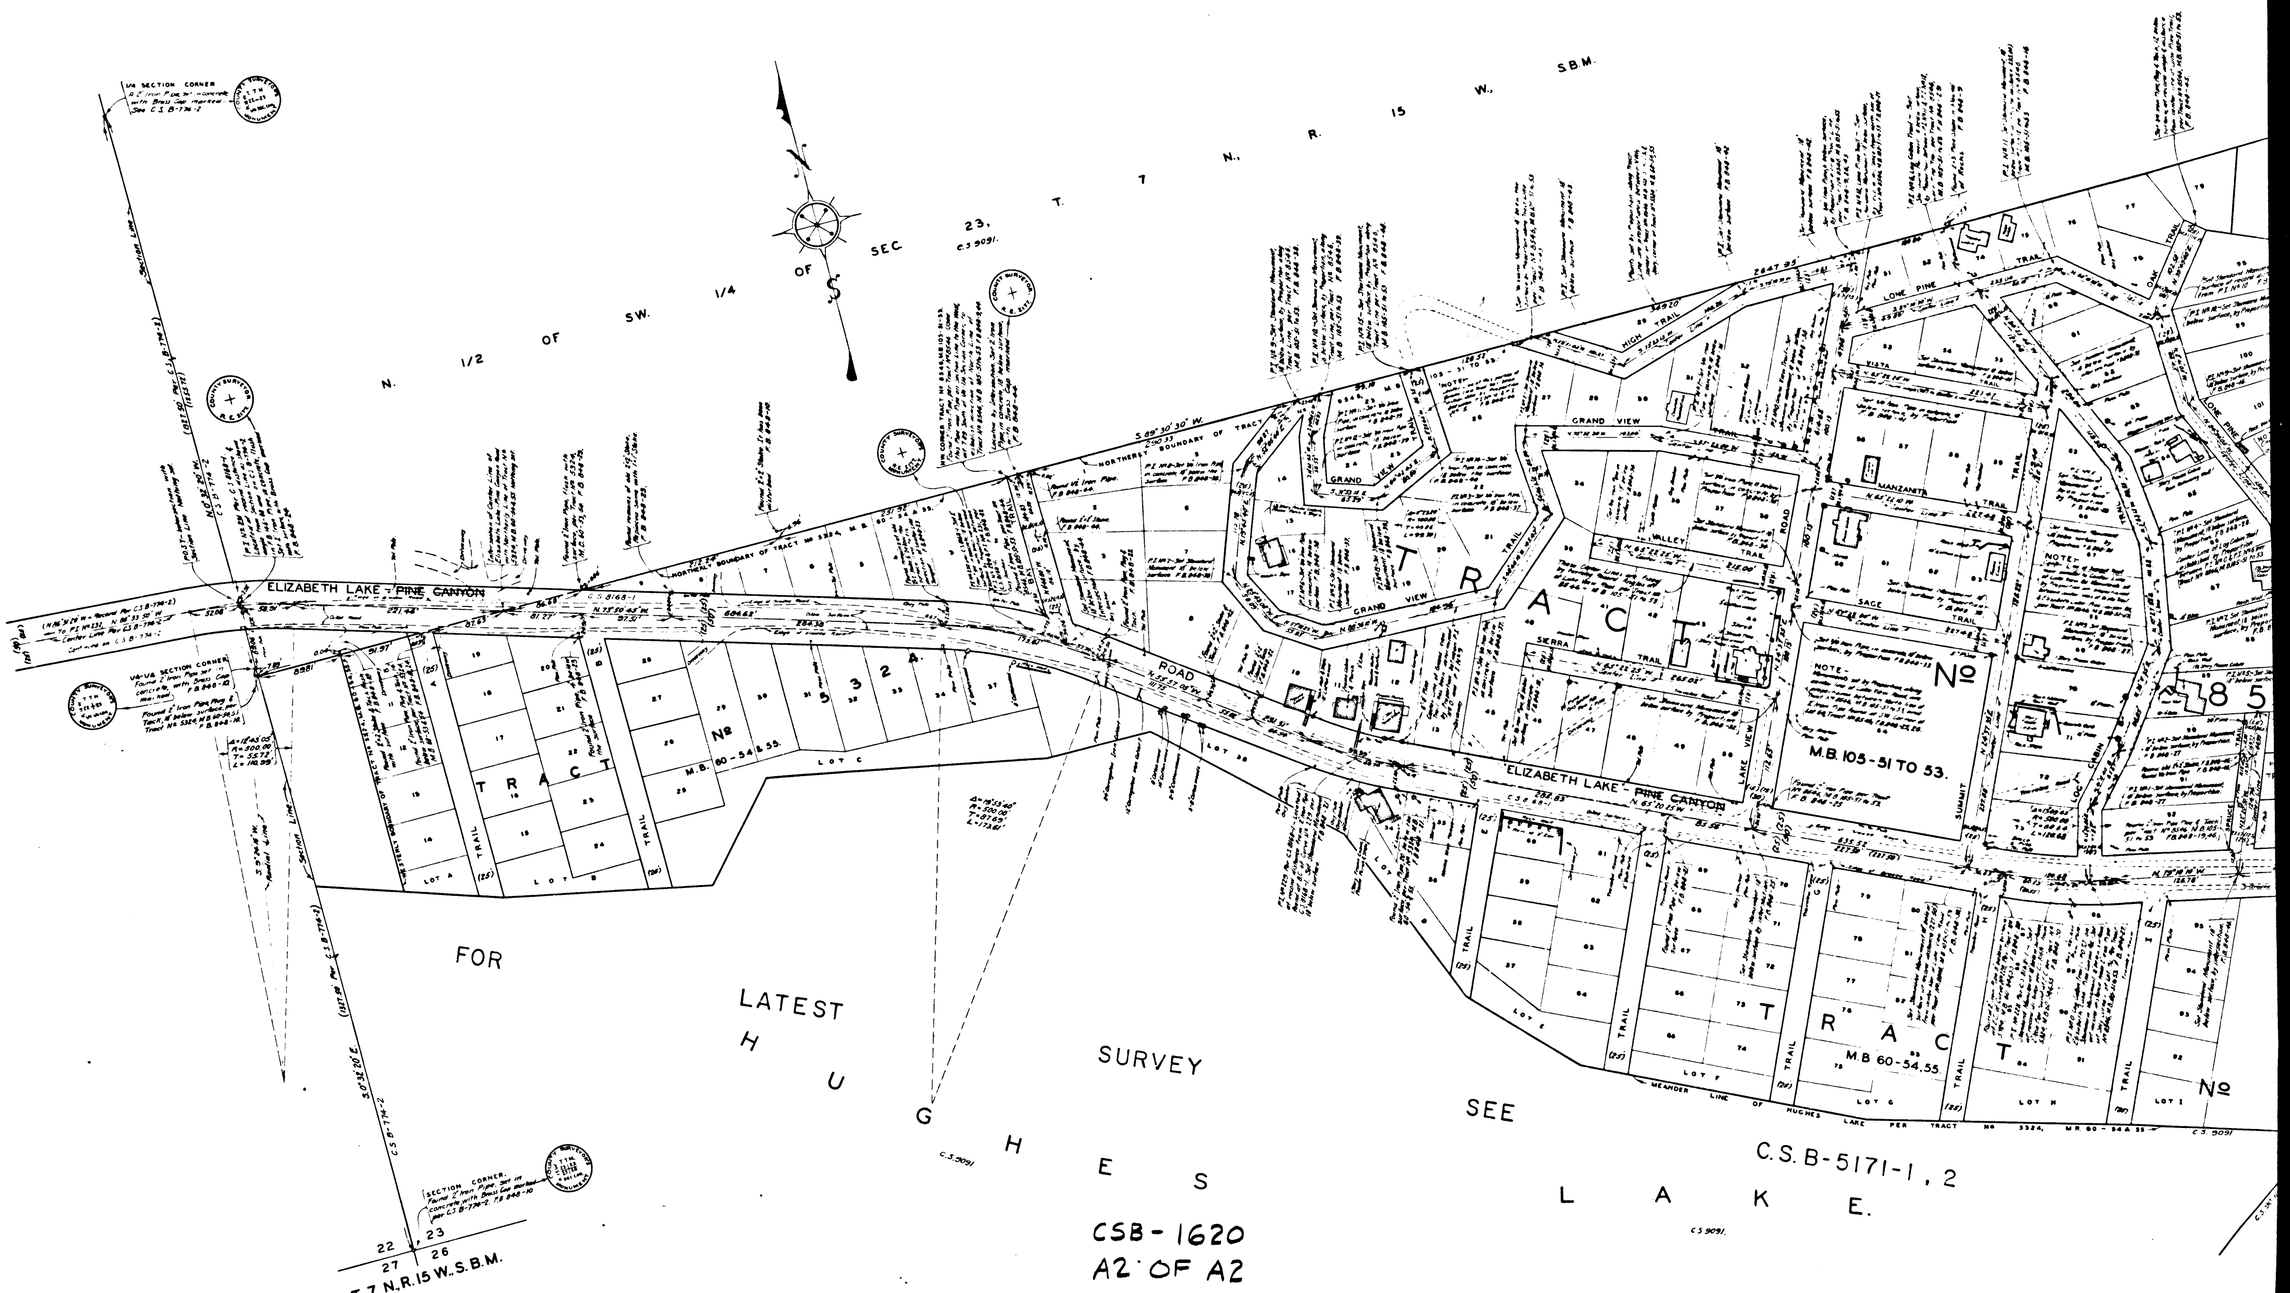
T. 7 N., R. 15 W., S.B.M.
SEC. 23, C.S. 9091.
N. 1/2 OF SW. 1/4 OF SEC.
1/4 SECTION CORNER
VC-1/4 SECTION CORNER
SECTION CORNER
ELIZABETH LAKE - PINE CANYON ROAD
NORTHERLY BOUNDARY OF TRACT No 3324
S 89° 30' 30" W 2500.33
TRACT No 532
M.B. 60-54 & 55
LOT A
LOT B
LOT C
TRAIL
GRAND VIEW
HIGH TRAIL
LONE PINE TRAIL
VISTA
MANZANITA
VALLEY ROAD
SAGE TRAIL
SIERRA TRAIL
LAKE VIEW
SUMMIT
OAK TRAIL
TRACT No 85
M.B. 105-51 TO 53.
NOTE:
TRACT No
M.B 60-54,55
LOT E
LOT F
LOT G
LOT H
LOT I
MEANDER LINE OF HUGHES LAKE PER TRACT No 3324, M.B. 60-54 & 55 — C.S. 9091
FOR LATEST HUGHES SURVEY SEE C.S. B-5171-1, 2
LAKE.
CSB-1620
A2 OF A2
22 23
27 26
T. 7 N., R. 15 W., S.B.M.