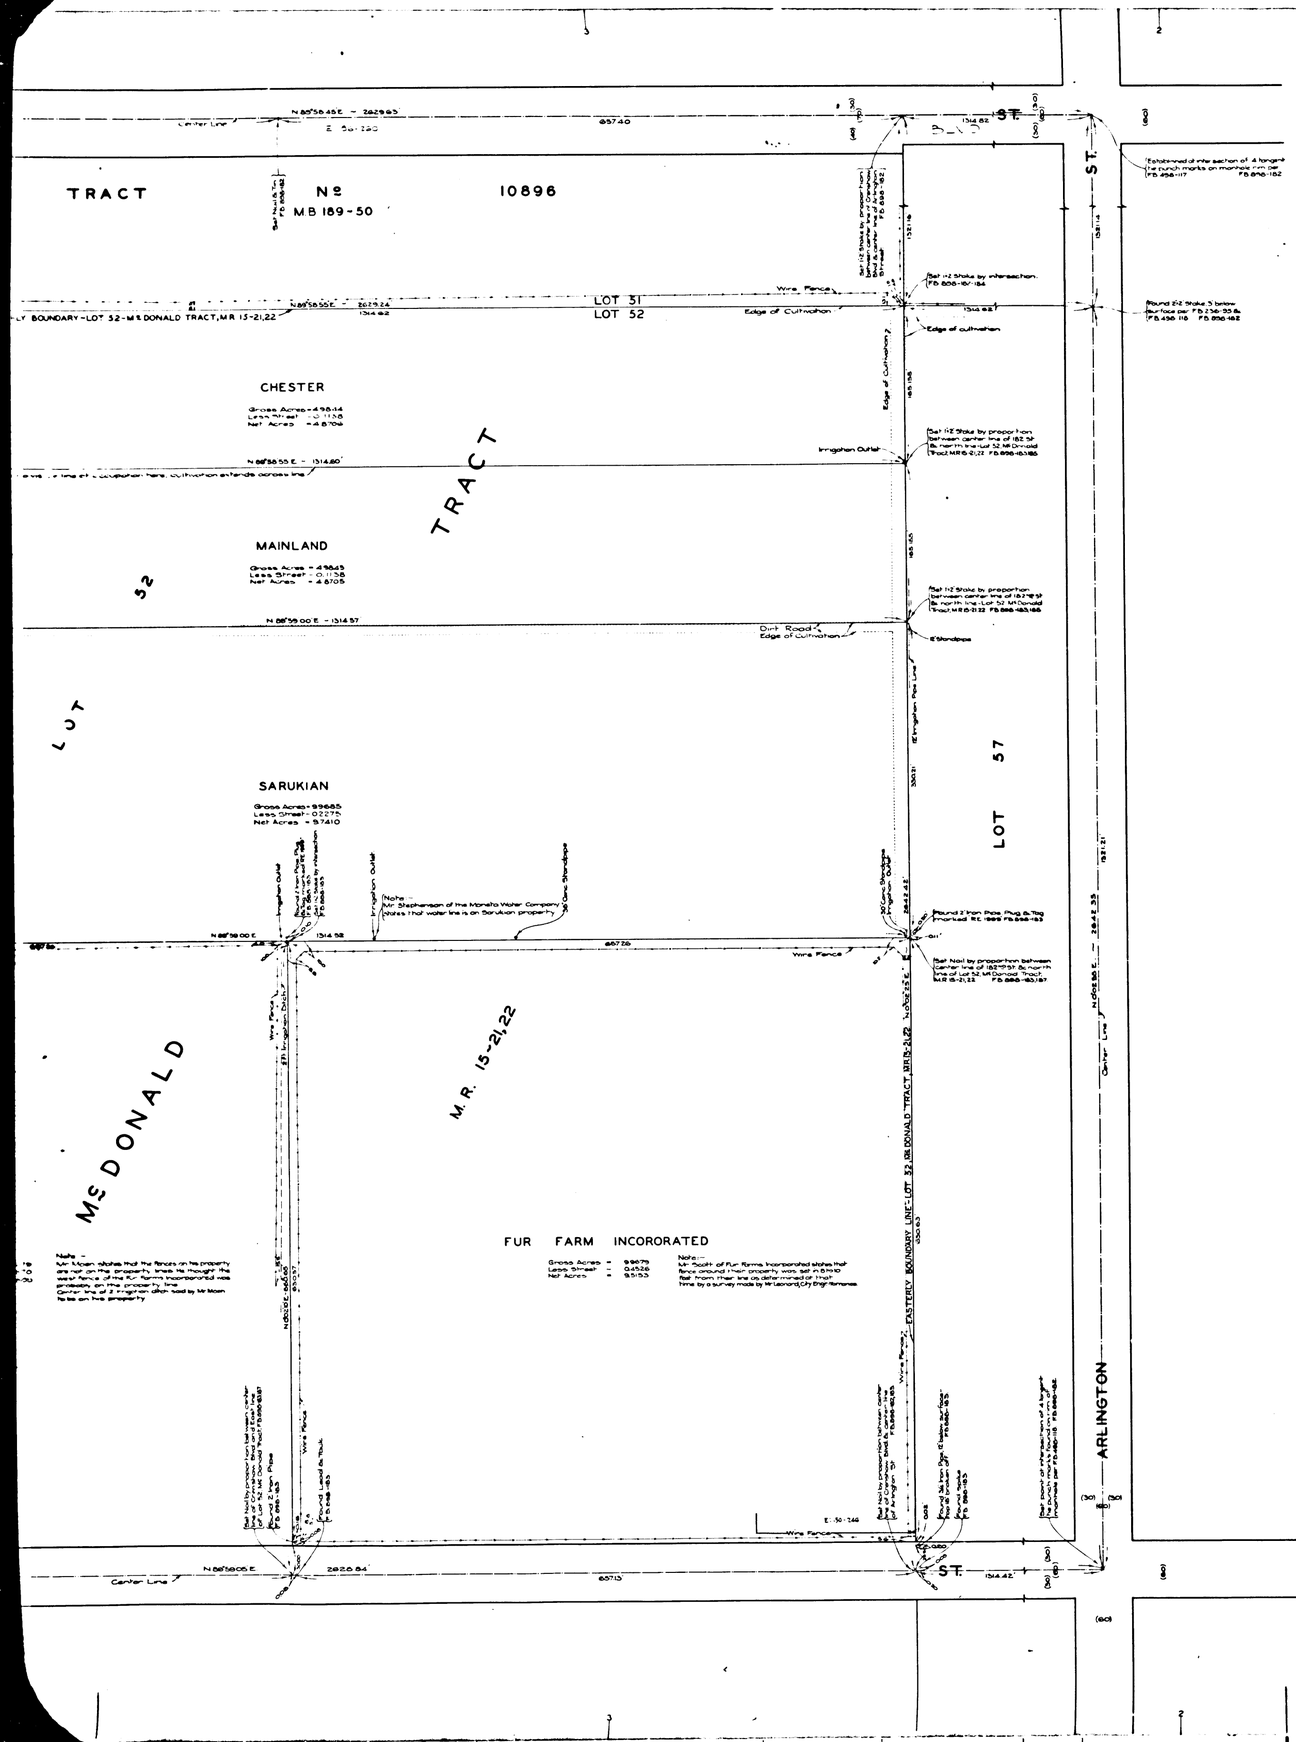

MAP OF

LOT 52-Mc DONALD TRACT

M. R. 15-21,22

COUNTY SURVEYORS MAP Nº B-1624

SCALE-1 INCH-50 FT

JOB NUMBER-5002

ALFRED JONES-COUNTY SURVEYOR

SURVEYED OCTOBER 1940

INDEX 25

SURVEYED UPON REQUEST OF COUNTY ASSESSOR UNDER RULE 21, ORD 929 BY LETTER DATED OCT 11, 1940.
BEARINGS ARE BASED ON THE BEARING OF CRENSHAW BLVD PER O.M. 1-58-39.

F.B. 896-181-187

FIELD WORK BY L.D. MOORE
OFFICE WORK BY R.W. McALLISTER
CHECKED BY K.R. McPHERSON

CSB-1624
A1 OF A2

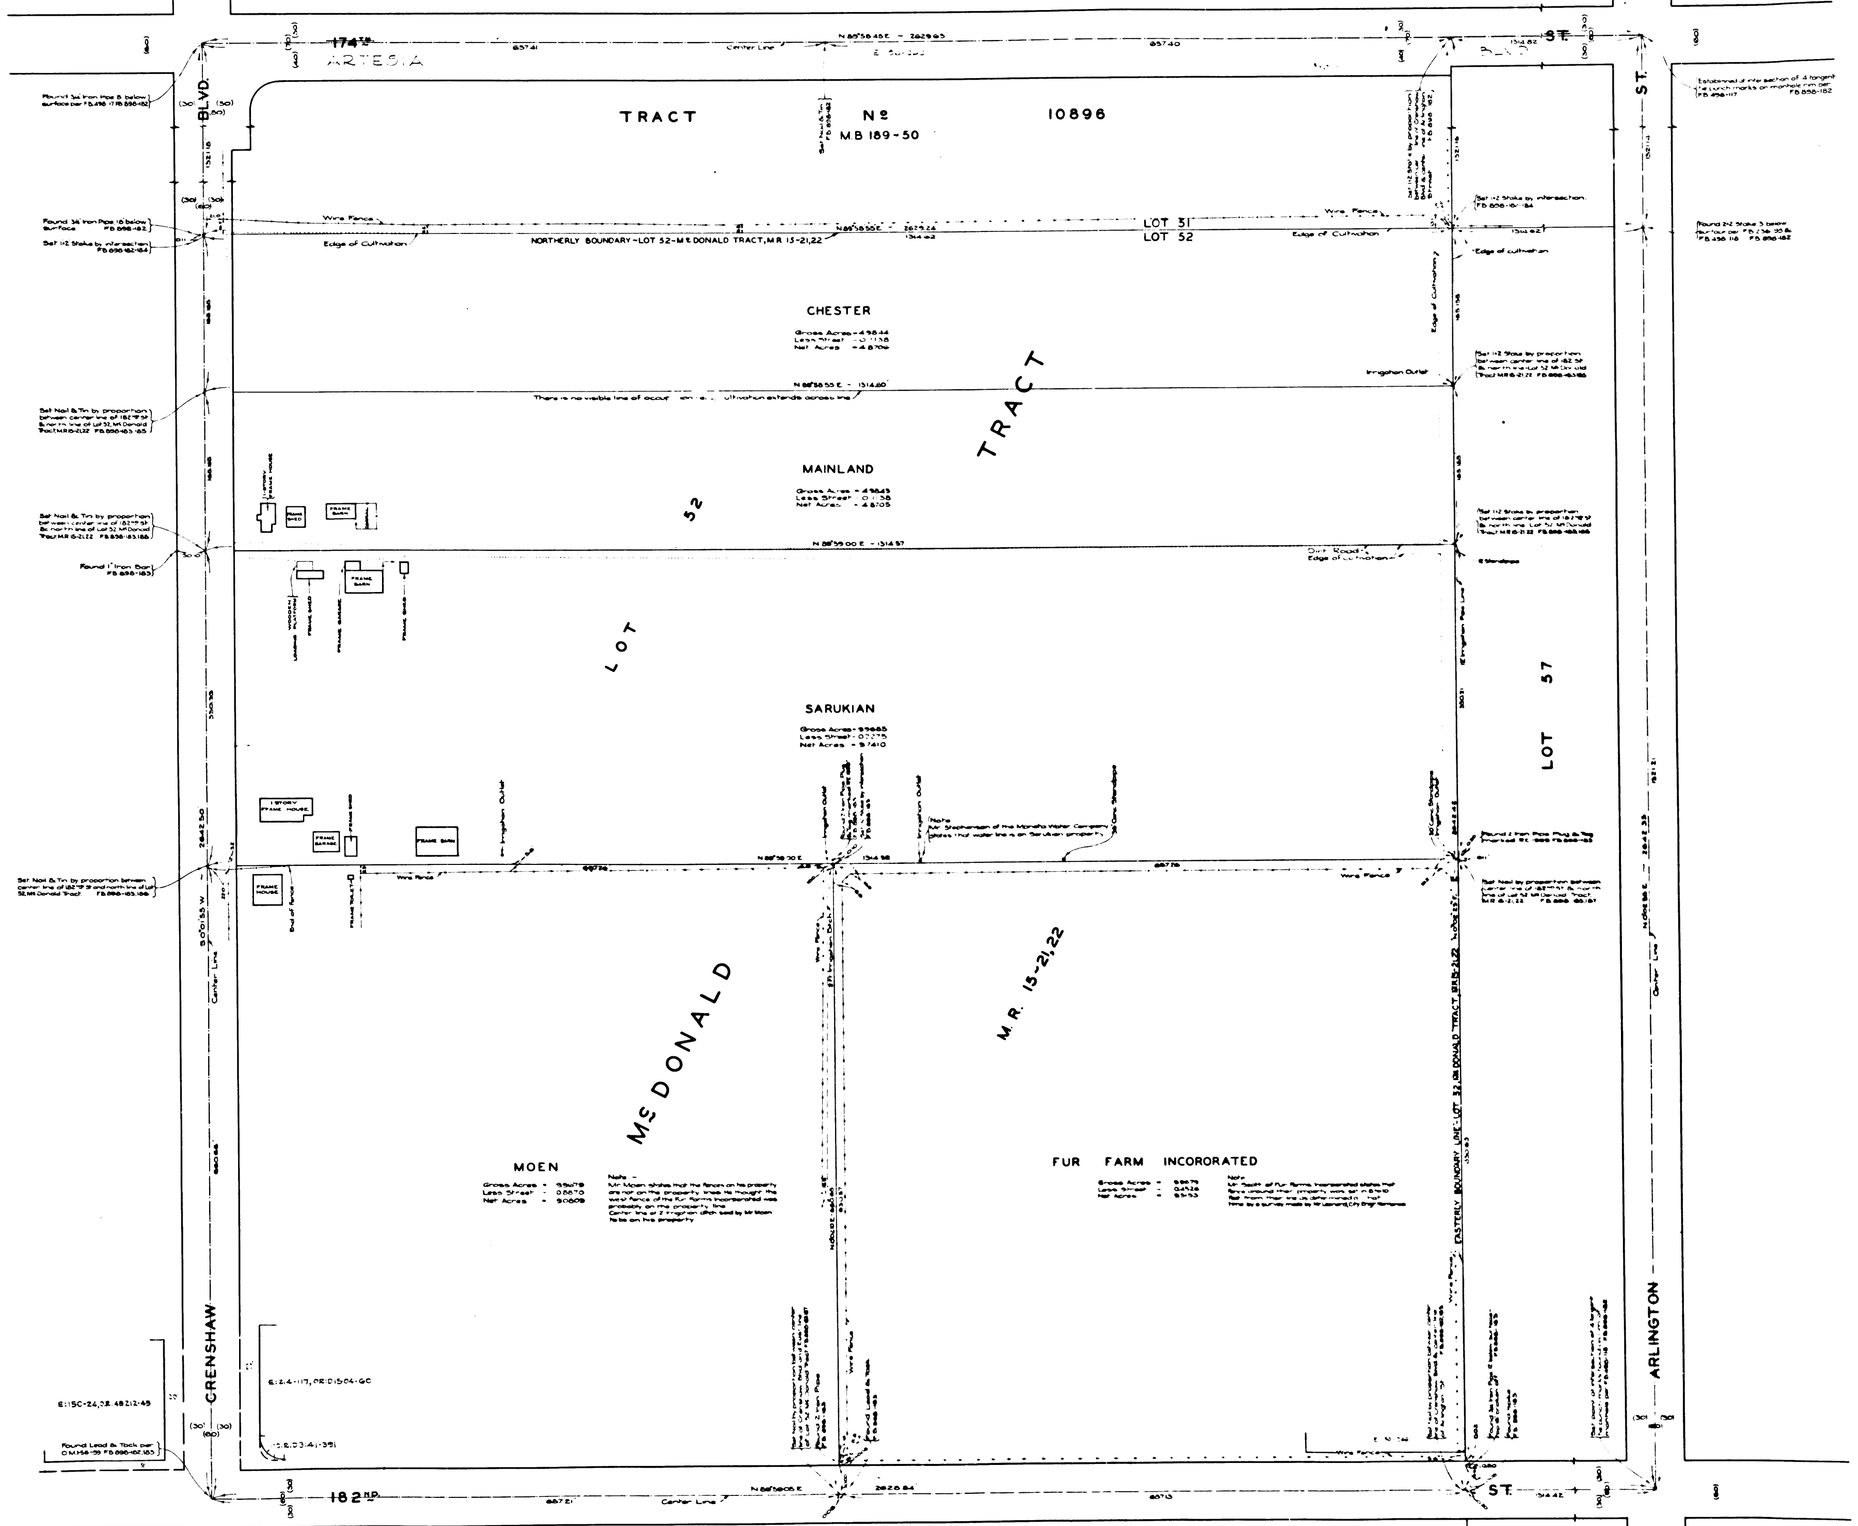

CSB-1624
A2 OF A2