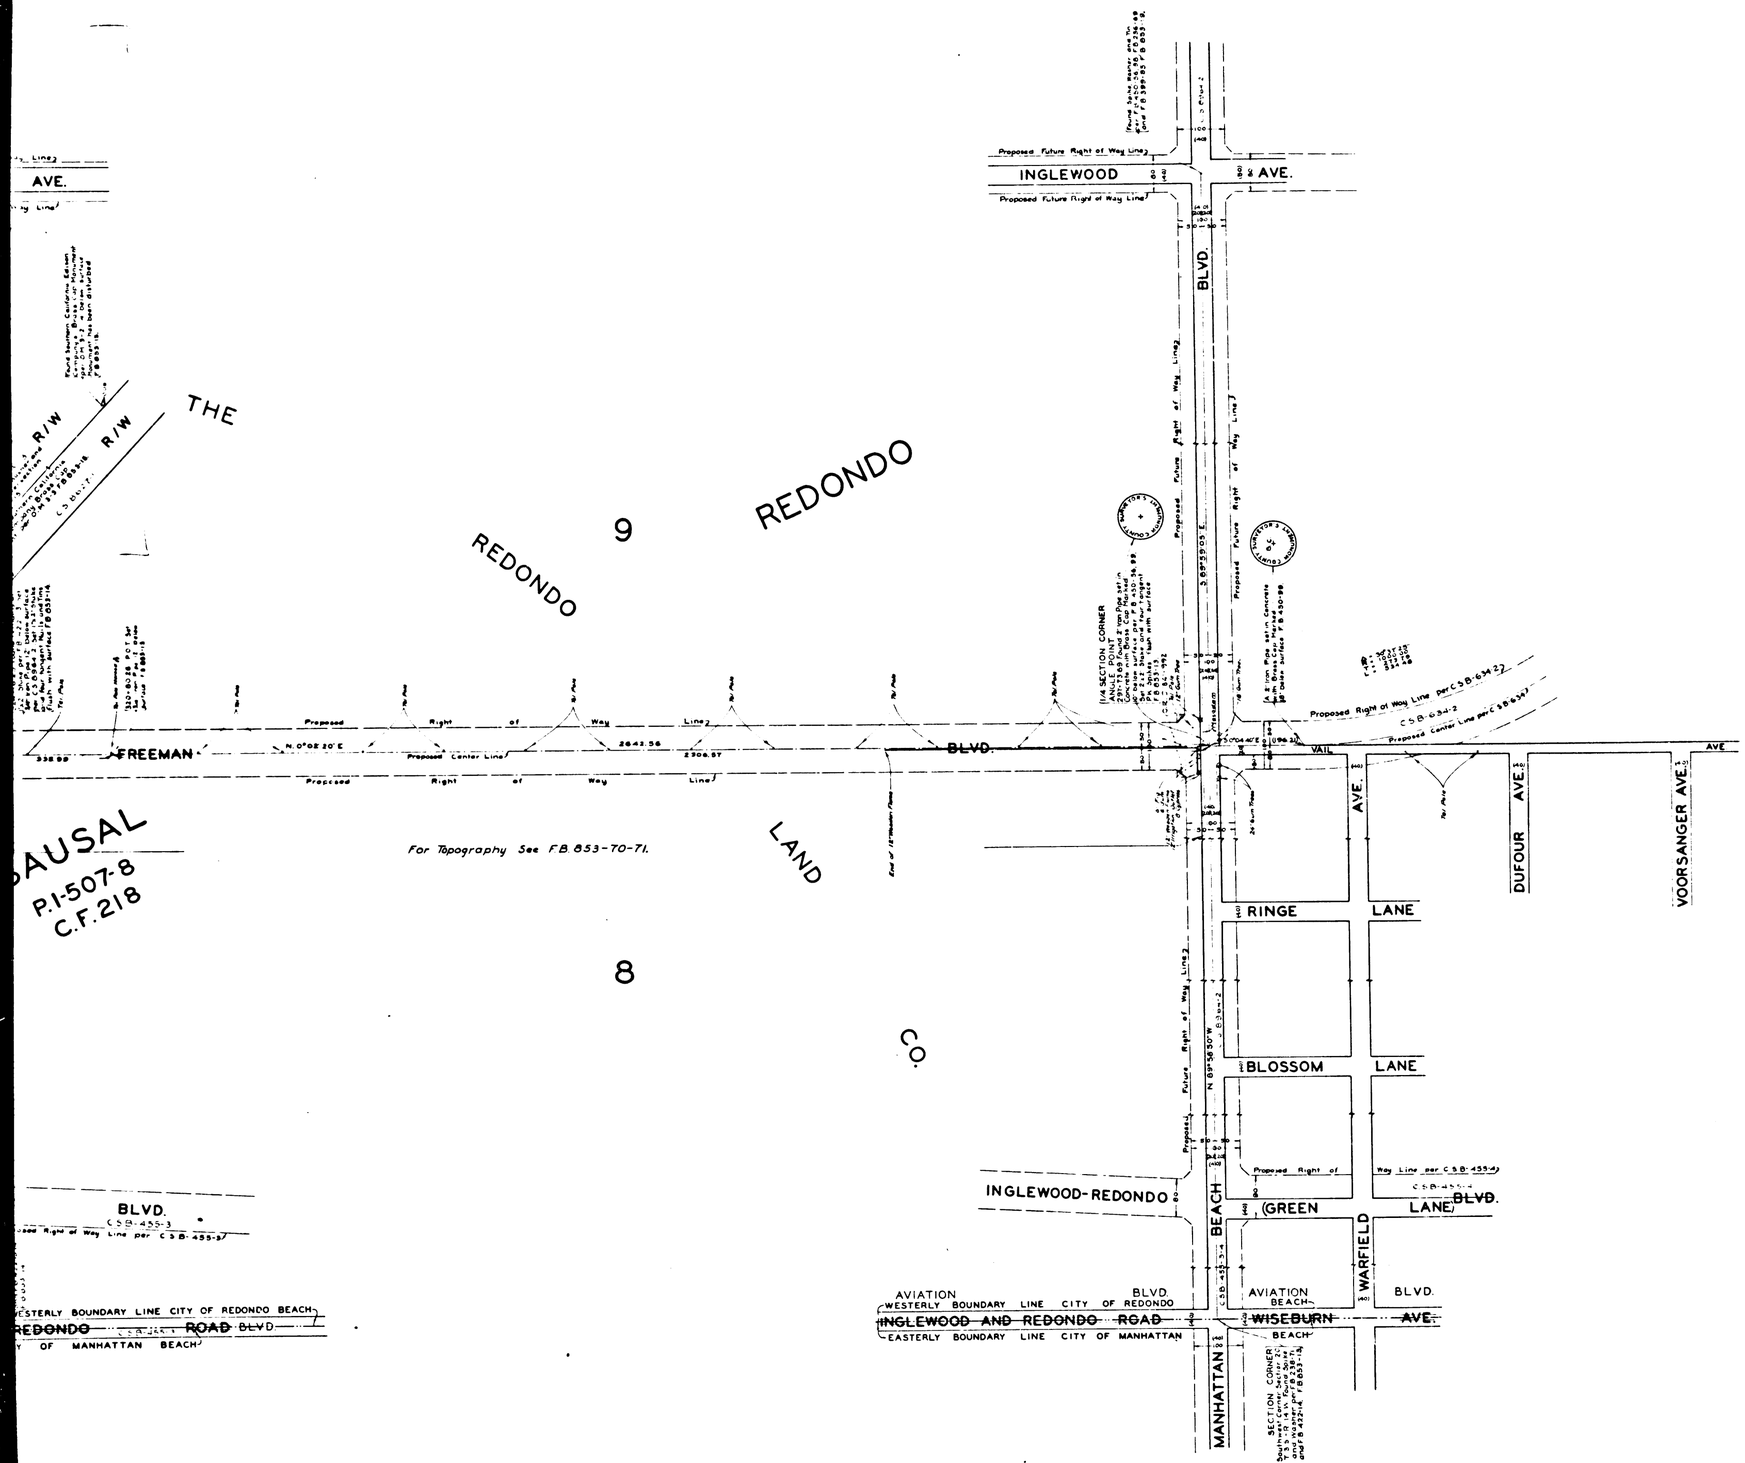

MAP OF

FREEMAN BOULEVARD

FROM

MANHATTAN BEACH BOULEVARD

TO

LA TIJERA BOULEVARD

COUNTY SURVEYORS MAP Nº B-1633

SHEET Nº 1 OF 3 SHEETS

SCALE:- 1 INCH = 100 FT

JOB NUMBER 8305

ALFRED JONES-COUNTY SURVEYOR

SURVEYED NOV 1940 TO AUG 1941

SURVEYED ON REQUEST OF THE REGIONAL PLANNING COMMISSION PER RULE 21 ORDINANCE 929 BY LETTER DATED SEPT 26 1940 AND AS AUTHORIZED BY THE BOARD OF SUPERVISORS IN THEIR ORDER OF JUNE 1 1938

BEARINGS ARE BASED ON THE BEARING OF EL SEGUNDO BLVD PER C.S.B.-455-2.

F.B. 853-5-128

FIELD WORK BY L.D. MOORE
OFFICE WORK BY H.M. HALL
CHECKED BY A.A. ROESER

INDEX 25

Revised July 1945 R.W. [illegible]
Revised Jan 1950 [illegible]

CSB-1633-1
A1 OF A3

W 138TH ST
W 140TH ST.
W 141ST ST.
W 142ND ST.
AVE.
2542
Nº M.B.26-73
COUNTY TRACT
SURVEYOR
JANUARY
T. 3 S. R 14 W.
1952
FORMERLY
2
OF
R.F. 140
INGLEWOOD
BLVD.
COMPANY LTD.
CENTER OF SECTION ANGLE POINT
FREEMAN
BLVD.
For Topography See F.B. 853-72-78.
BY COUNTY SURVEYOR
CHO SAUSAL REDONDO
P. 1-507-508. C.F. 218:
HINDRY
JANUARY TRACT
1952 Nº M.B.81-96
7191
144TH ST.
145TH ST.
146TH ST.
147TH ST.
AVE.
ISIS AVE.
For Topography See F.B. 853-71-72.
3
SOUTHERN CALIFORNIA EDISON
SANTA FE AND LOS ANGELES HARBOR RAILWAY
PROPERTY
RANCHO
SAUSAL
P.1-507-8
C.F.218
INGLEWOOD-REDONDO
BLVD.
AVIATION
INGLEWOOD AND REDONDO ROAD BLVD
EASTERLY BOUNDARY-CITY OF MANHATTAN BEACH
WESTERLY BOUNDARY LINE CITY OF REDONDO BEACH
CITY OF EL SEGUNDO
CITY OF MANHATTAN BEACH
SO. CAL. EDISON CO.
SANTA FE AND L.A. HARBOR RY.
ROSECRANS
SOUTHERLY BOUNDARY CITY OF EL SEGUNDO
NORTHERLY BOUNDARY CITY OF MANHATTAN BEACH
CITY OF REDONDO BEACH
NORTHERLY BOUNDARY LINE CITY OF REDONDO BEACH

CSB-1633-1
A2 OF A3

CSB-1633-1
A3 OF A3