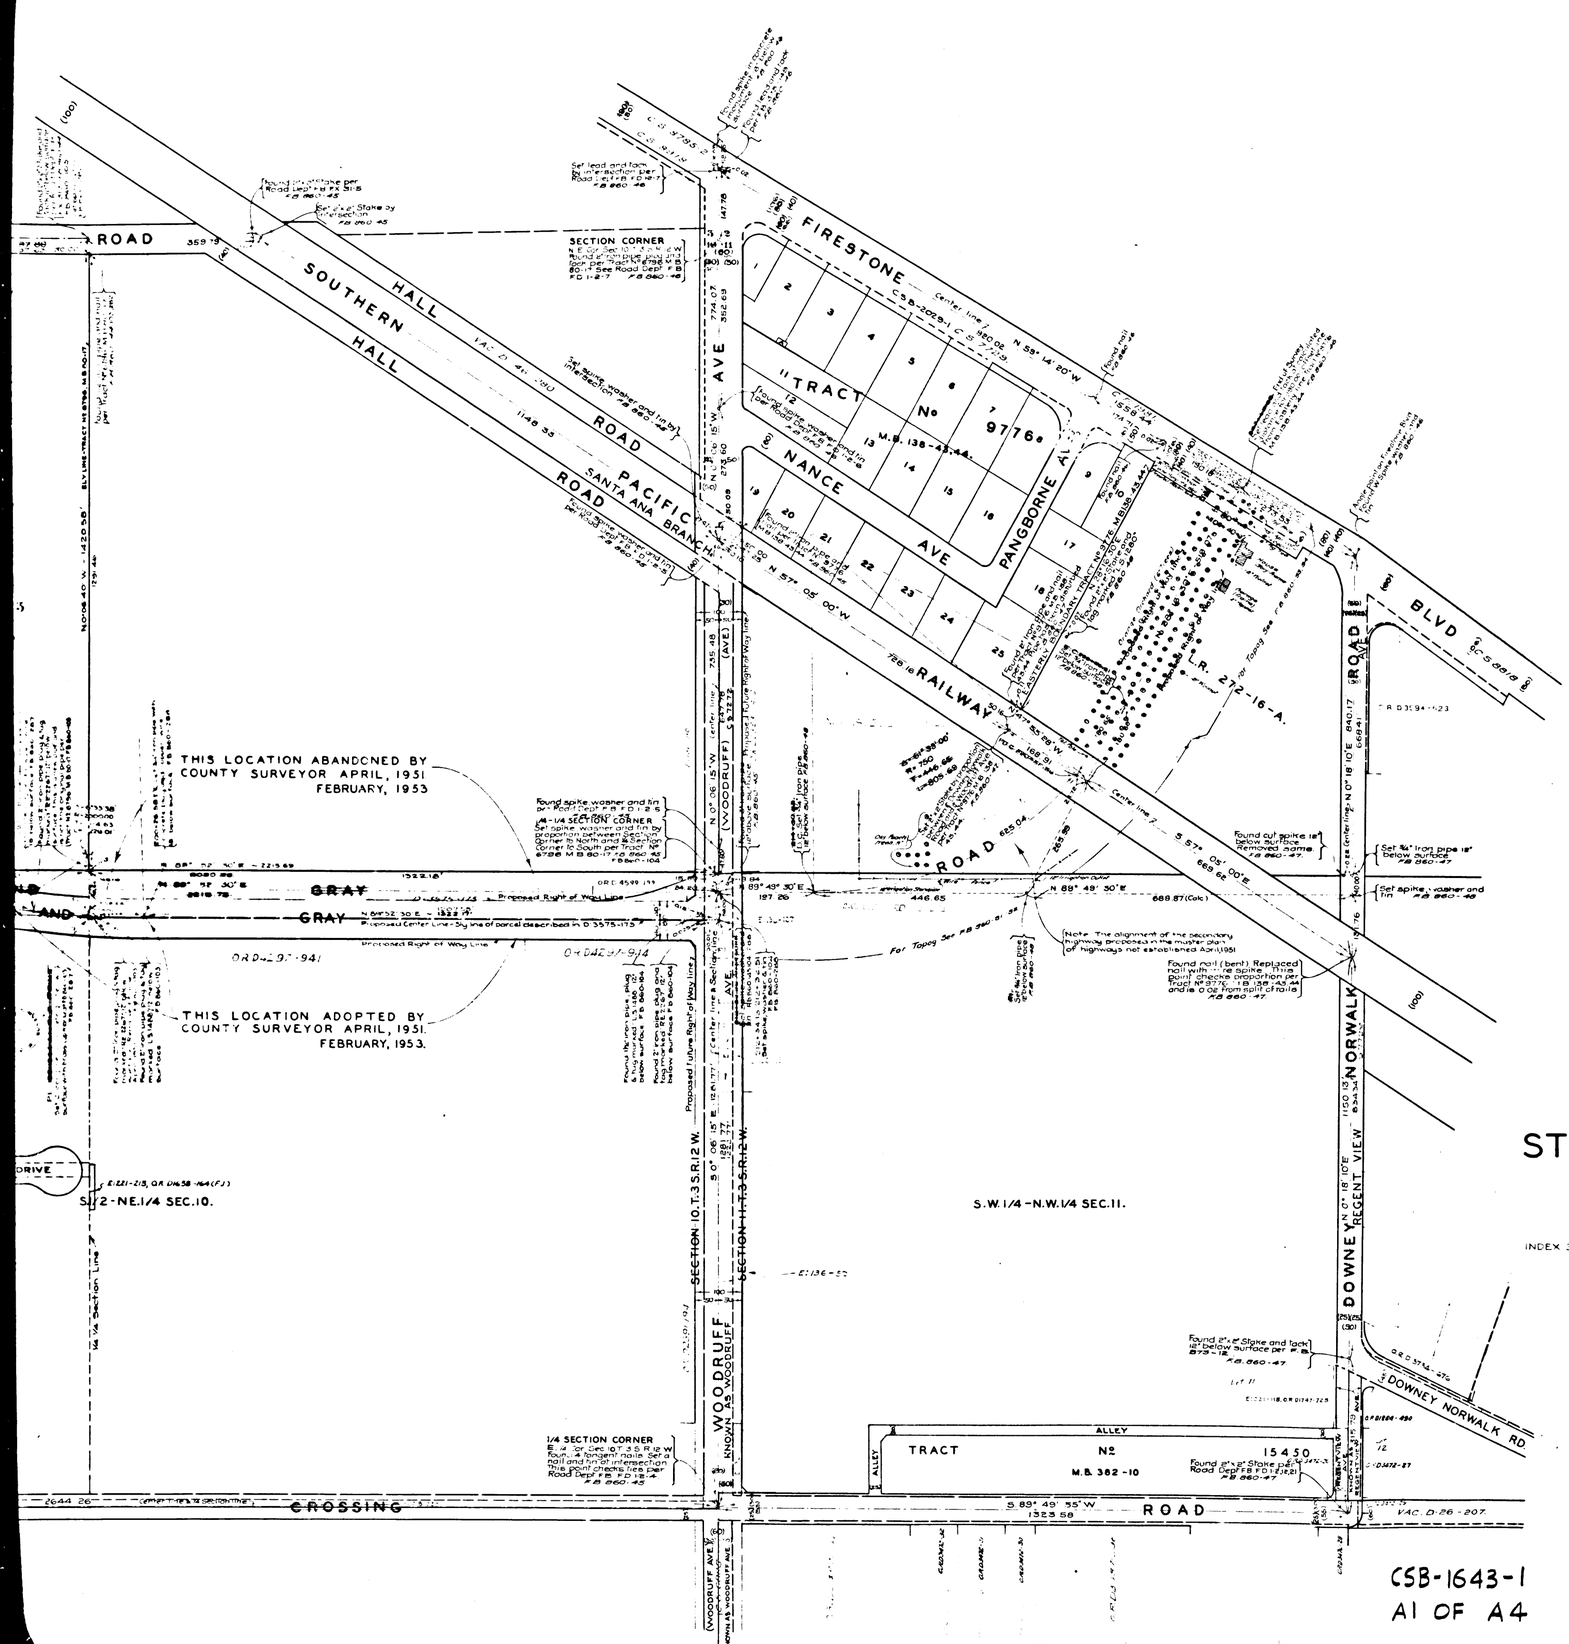
SOUTHERN HALL ROAD
PACIFIC ELECTRIC SANTA ANA BRANCH RAILWAY
FIRESTONE BLVD
PANGBORNE AVE
NANCE AVE
TRACT No 9776
M.B. 138-43-44
DOWNEY NORWALK ROAD
NORWALK BLVD
REGENT VIEW
WOODRUFF AVE
KNOWN AS WOODRUFF
GRAY ROAD
CROSSING
ALLEY
TRACT No 15450
M.B. 382-10
THIS LOCATION ABANDONED BY COUNTY SURVEYOR APRIL, 1951 FEBRUARY, 1953
THIS LOCATION ADOPTED BY COUNTY SURVEYOR APRIL, 1951. FEBRUARY, 1953.
SECTION CORNER
1/4 SECTION CORNER
S.1/2-NE.1/4 SEC.10.
S.W.1/4-N.W.1/4 SEC.11.
SECTION 10, T.3 S., R.12 W.
SECTION 11, T.3 S., R.12 W.
L.R. 272-16-A.
Note: The alignment of the secondary highway proposed in the master plan of highways not established Apr.1,1951
Found nail (bent). Replaced nail with 1/2" lip spike. This point checks proportion per tract M.B. 138-43-44 and is 0.06' E. of nail and tack
Found 2" x 2" Stake and tack 1.8' below surface per F.B. 860-47
Found 2" x 2" Stake and tack 1.8' below surface per F.B. 873-12 F.B. 860-47
Found cut spike 1.8' below surface Removed same F.B. 860-47
Set 3/4" iron pipe 18" below surface F.B. 860-47
Set spike, washer and tin F.B. 860-48
Found spike, washer and tin per Road Dept F.B. F.D. 118-A F.B. 860-45
Set lead and tack in Road Dept F.B. F.D. 118-A F.B. 860-45
Set spike & stake by intersection F.B. 860-45
Set spike, washer and tin at intersection This point checks line per Road Dept F.B. F.D. 118-A F.B. 860-45
Found 3" iron pipe 0.4' above surface F.B. 860-45

BOULEVARD

BUCKLES ST.

TRACT No 10825
M.B. 187-10

TRACT No 6003
M.B. 69-30.

TRACT No 6796
M.B. 80-17.

SOUTHERN PACIFIC HALL ROAD
SANTA ANA BRANCH

SECTION CORNER

THIS LOCATION ABANDONED BY
COUNTY SURVEYOR APRIL, 1951
FEBRUARY, 1953

THIS LOCATION ADOPTED BY
COUNTY SURVEYOR APRIL, 1951
FEBRUARY, 1953.

STEWART AND GRAY ROAD

RAEBERT ST

CORRIGAN AVE.

VULTEE AVE.

ALLEY

TRACT No 10825

TRACT No 21579
M.B. 595-11

KNOWN AS ELMVISTA DRIVE

BELLFLOWER BLVD.

LAKEWOOD BLVD.

LAKEWOOD

IDENTICAL

DETAIL
Not To Scale

KENNEY ST
To be Vacated

WASHBURN CROSSING ROAD

S 1/2 - NE.1/4 SEC.10.

SECTION 10, T.3 S., R.12 W.

1/4 SECTION CORNER

CSB-1643-1
A2 OF A4

PARAMOUNT BLVD.

STEWART AND GRAY ROAD

L.S. 34-3.

MARGINAL MAP
& SHOWING
CENTER LINE REVISION
PARAMOUNT BOULEVARD FROM
EASTERLY TO EASTERLY LINE OF L.S. 31-3.
SCALE: 1 INCH = 50 FT.
THIS MAP ADDED TO TRACING
OCTOBER 1948

TRACT No 14979

TRACT No 13642

TRACT No 10689

TRACT No 10121

TRACT No 13183
MB 460-5-6

DOWNEY VILLA
MB 11-77

TRACT No 2

DE PALMA ST.

GURLEY AVE.

M.B. 372-49,50

M.B. 293

34, 35

LR 224-11

FONTANA

CHURCH ST.

BUCKLES ST.

ALLEY

COLE STREET

BROOKSHIRE AVE.

PATTON ROAD

SOUTH ST.

PALM ST.

BELLMAN AVE.

TRISTAN DR.

NADA

TRACT ADDED APRIL 1951 RVMEA

McCALLUM ST.

LAKEWOOD BLVD.

KENNEY ST.

WASHBURN

ALAMEDA ST.

IDENTICAL

DETAIL
Not to Scale

CSB-1643-1
A3 OF A4

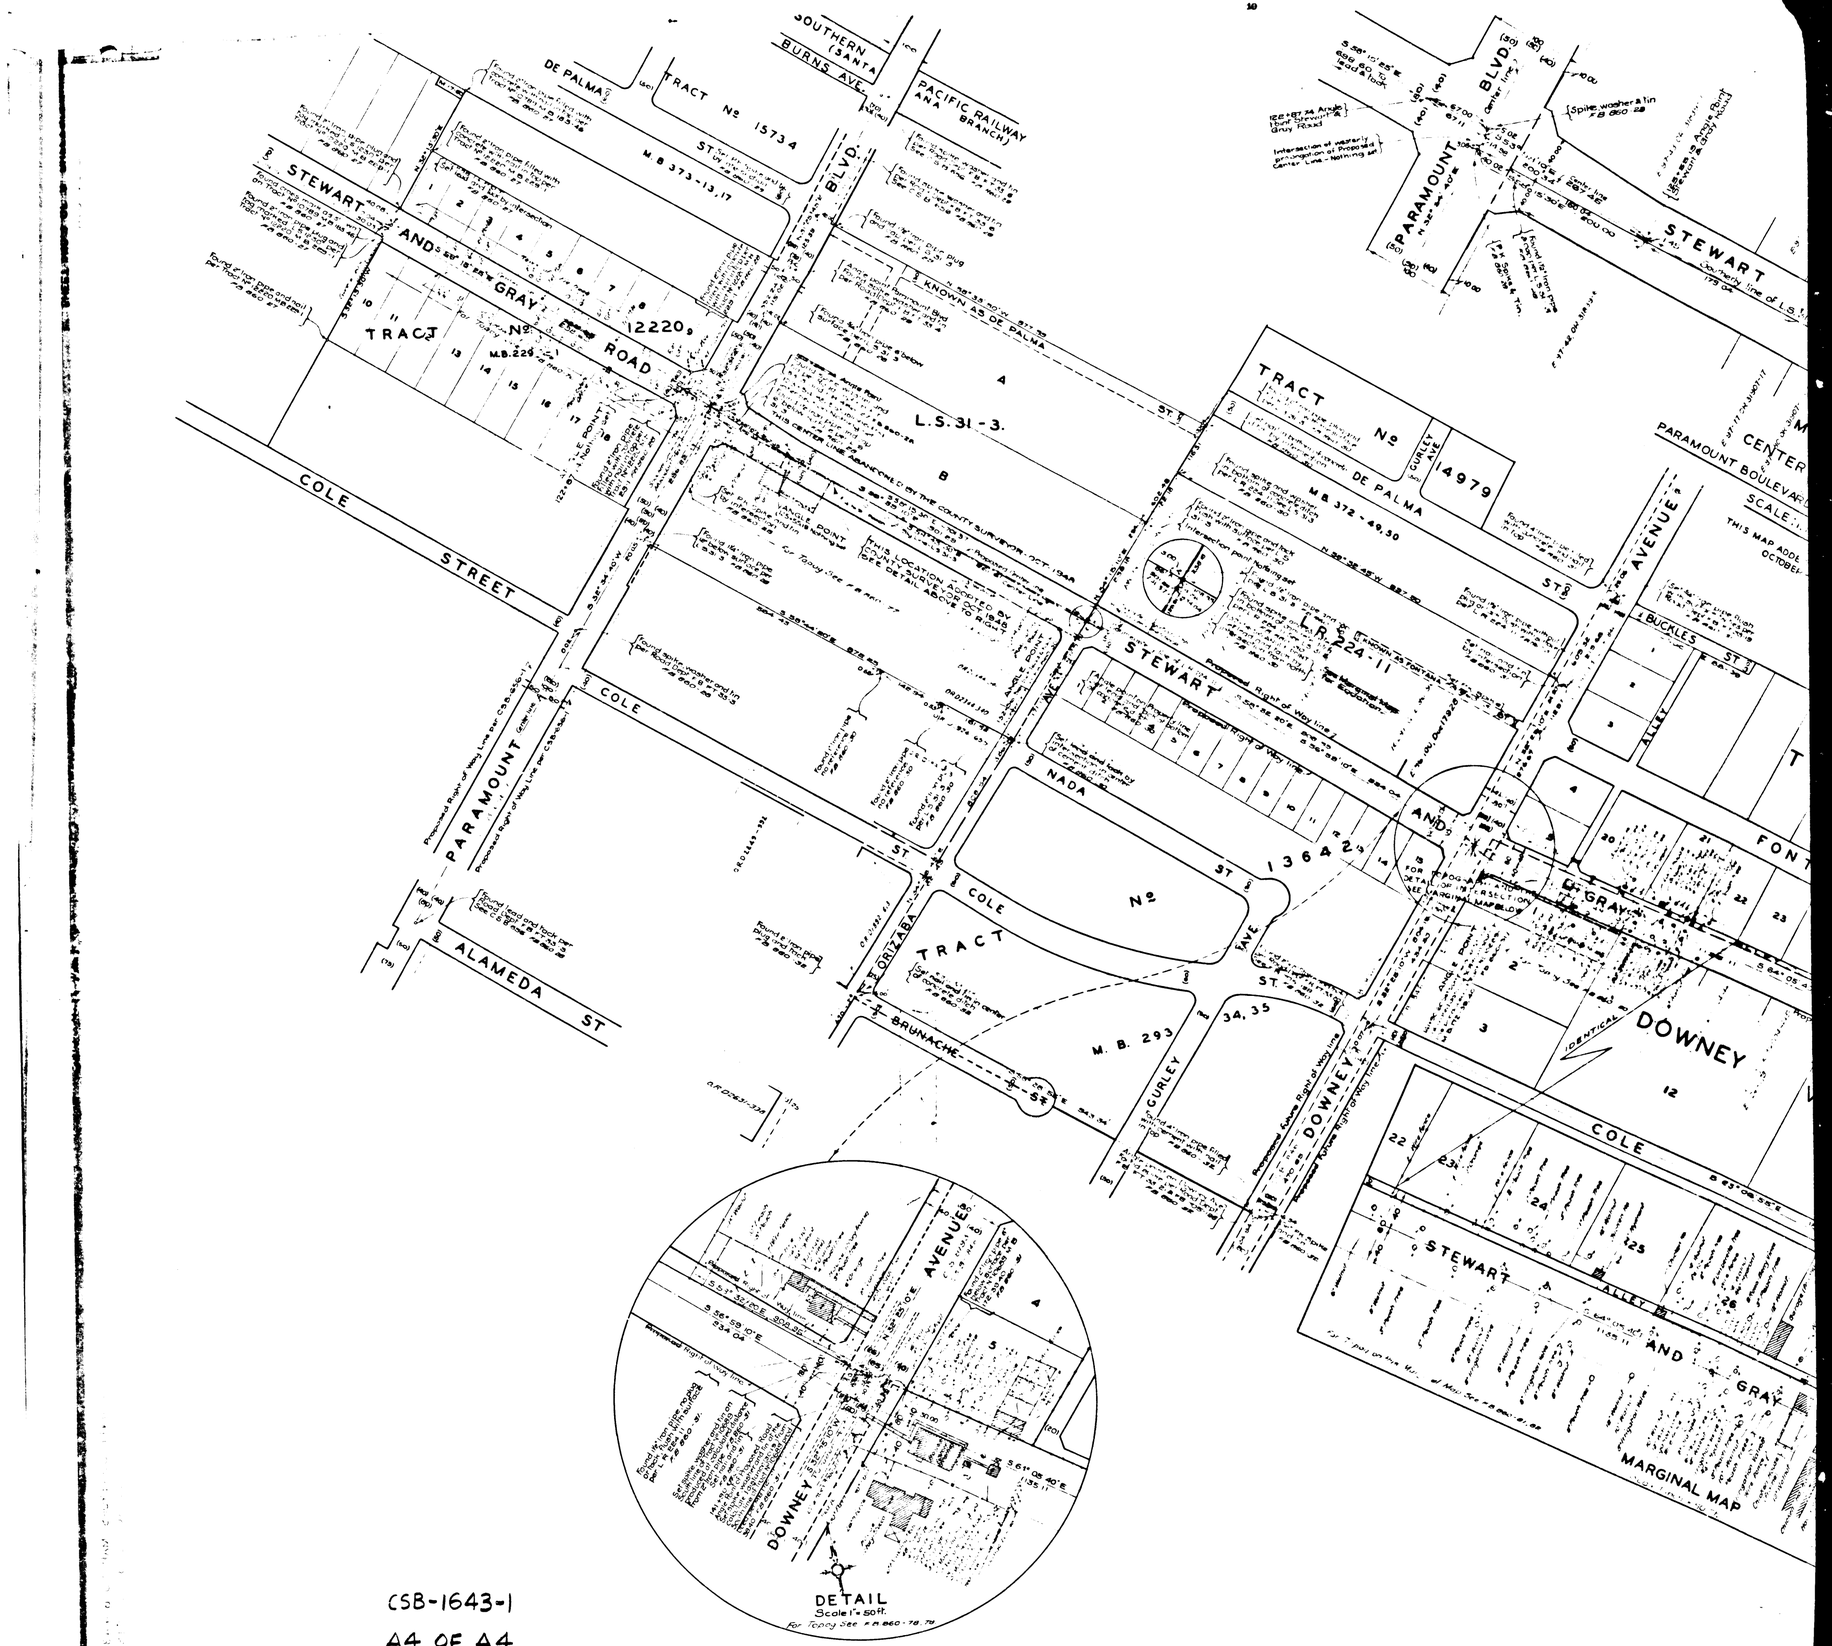

CSB-1643-1

A4 OF A4