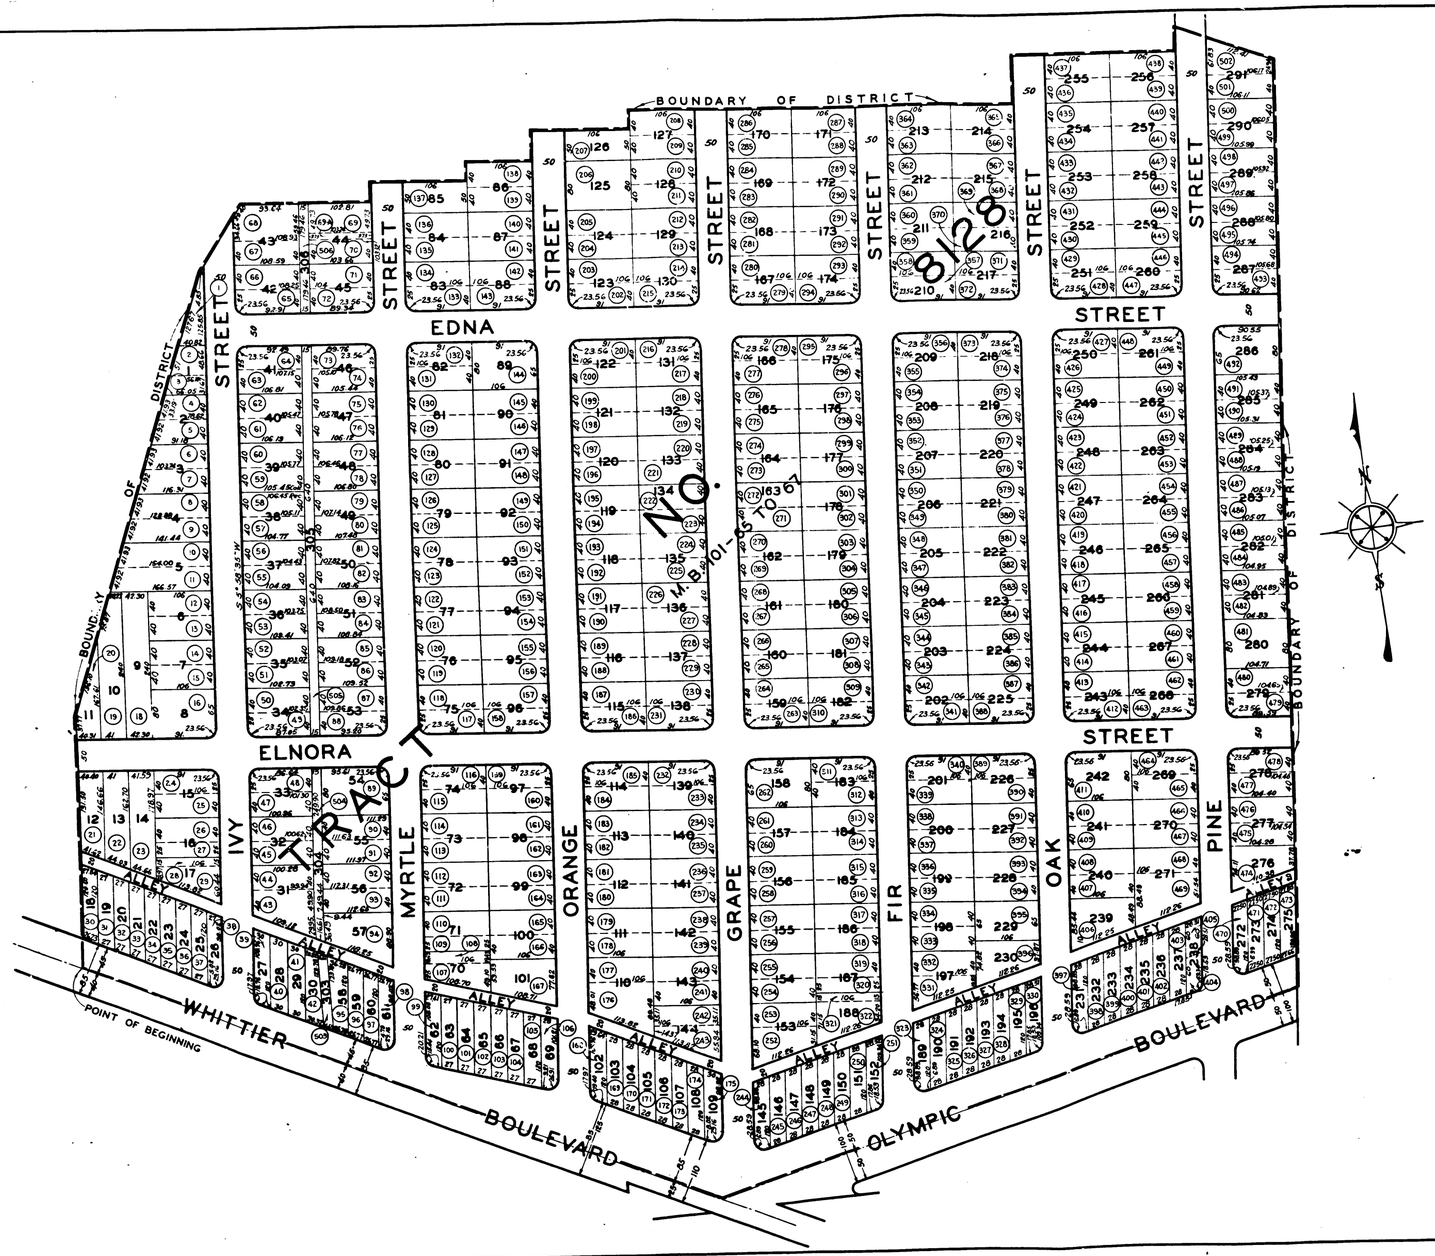


# MAP

INDICATING BY A BOUNDARY LINE

THE EXTENT OF THE TERRITORY COMPRISING

## ACQUISITION AND IMPROVEMENT DISTRICT NO. 146

OF THE COUNTY OF LOS ANGELES

ASSESSED FOR REFUNDING THE OUTSTANDING INDEBTEDNESS OF THE SAID DISTRICT IN ACCORDANCE WITH THE PROVISIONS OF THE "REFUNDING ASSESSMENT BOND ACT OF 1935" AS AMENDED, AND PURSUANT TO THE RESOLUTION OF INTENTION ADOPTED OCT. 7, 1941. BY THE BOARD OF SUPERVISORS OF SAID COUNTY. EACH LOT, PIECE OR PARCEL OF LAND WITHIN THE ASSESSMENT DISTRICT IS SHOWN WITH DIMENSIONS IN FEET AND AN ASSESSMENT NUMBER IN A CIRCLE.

SCALE: 1" = 100'

OCTOBER — 1941

ALFRED JONES — COUNTY SURVEYOR

SUBMITTED
CHIEF DEPUTY

APPROVED
COUNTY SURVEYOR

APPROVED AS TO FORM
J. H. O'CONNOR COUNTY COUNSEL
BY
DEPUTY

| A.&I. NO. 146 REFUNDING MAP | | |
|---|---|---|
| DRAWN | CHANDLER | 10-23-41 |
| TRACED | CHANDLER | 10-23-41 |
| CHECKED | | 10-24-41 |

Neg. 534

CSB 1680