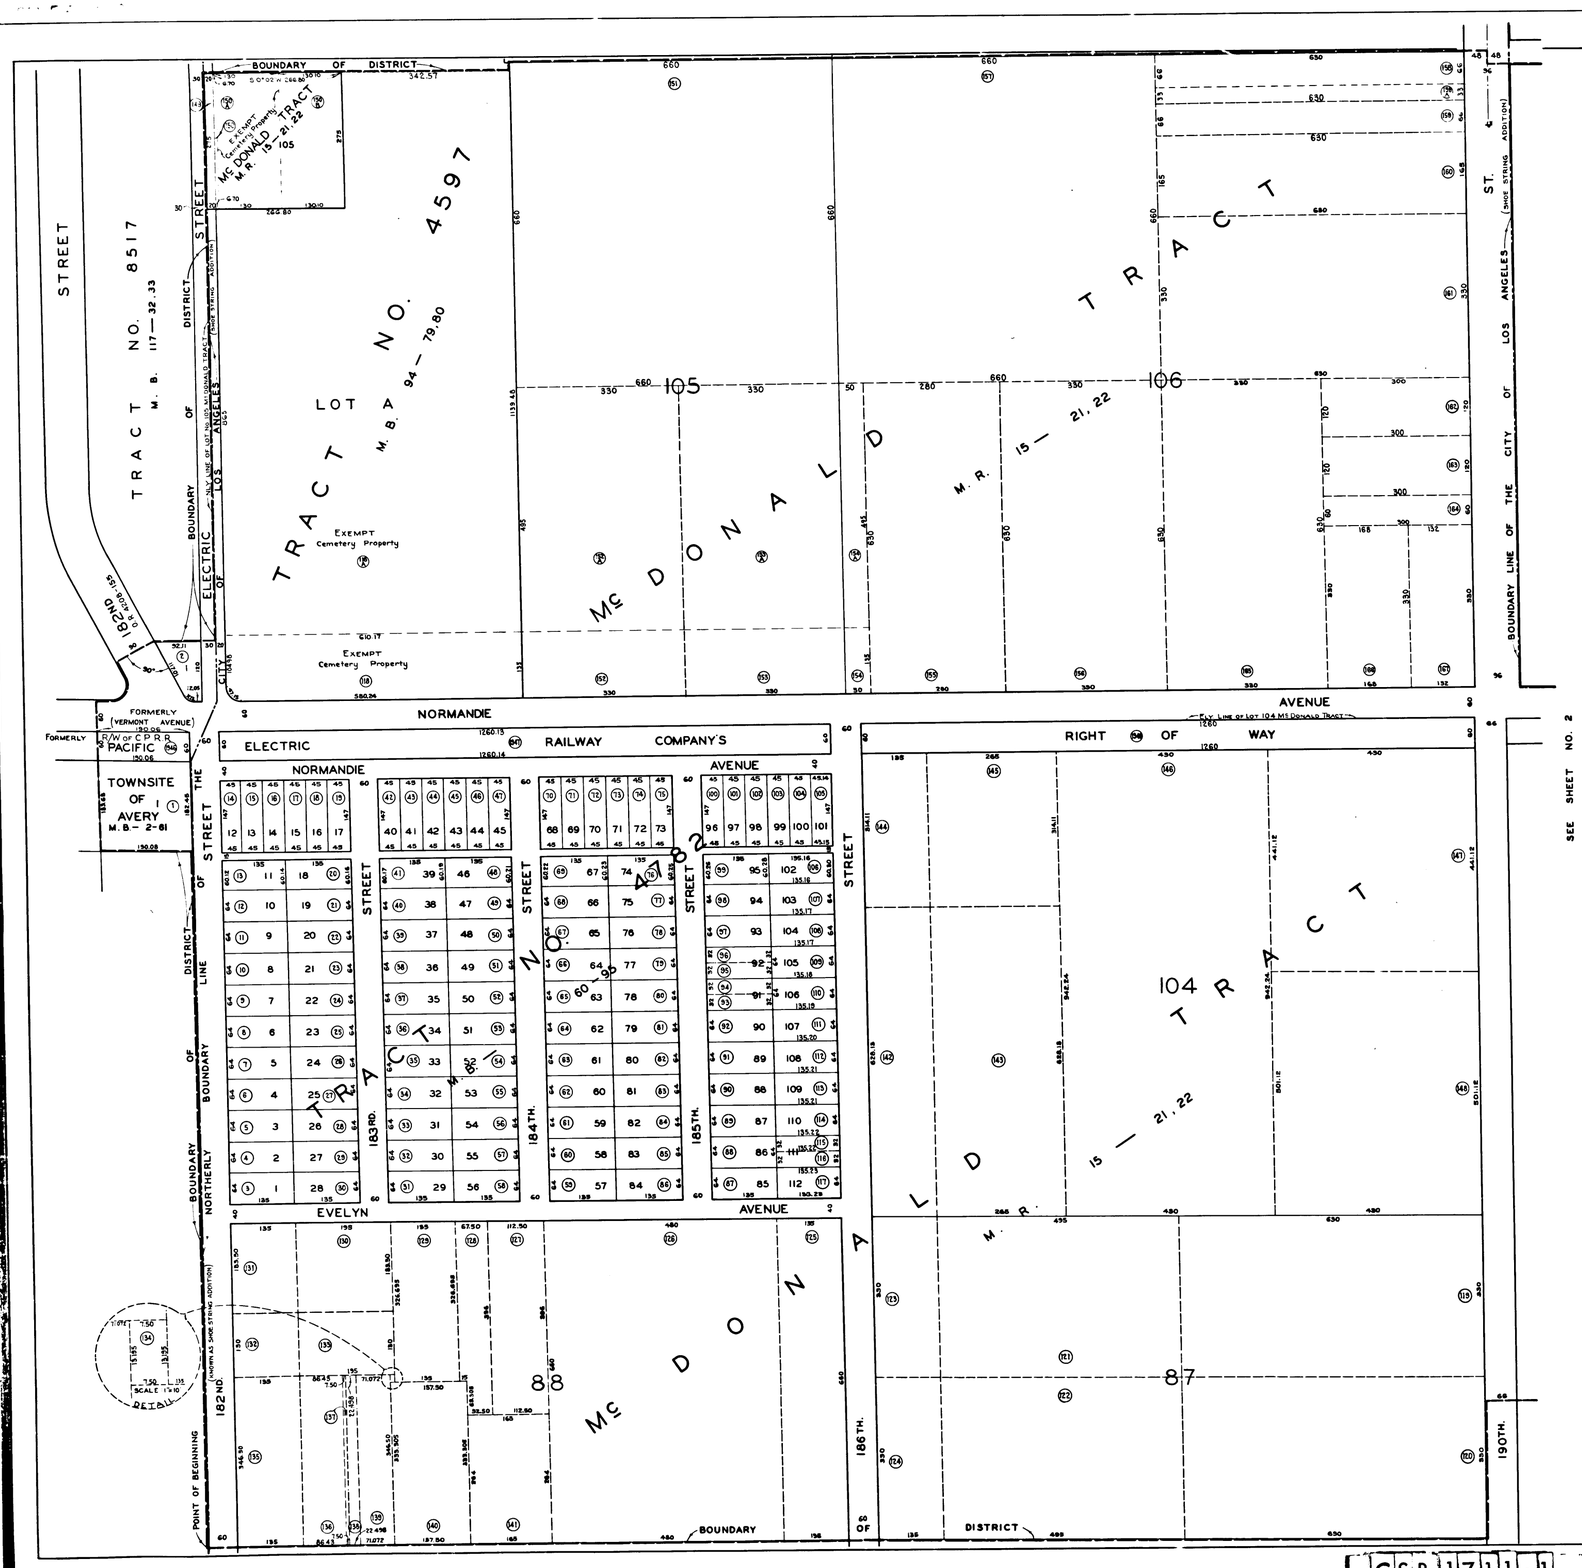

MAP

INDICATING BY A BOUNDARY LINE

THE EXTENT OF THE TERRITORY COMPRISING

ACQUISITION AND IMPROVEMENT DISTRICT NO. 70

OF THE COUNTY OF LOS ANGELES

ASSESSED FOR REFUNDING THE OUTSTANDING INDEBTEDNESS OF THE SAID DISTRICT IN ACCORDANCE WITH PROVISIONS OF THE "ASSESSMENT BOND REFUNDING ACT OF 1933" AS AMENDED, AND PURSUANT TO THE RESOLUTION OF INTENTION ADOPTED SEPTEMBER 14, 1939 BY THE BOARD OF SUPERVISORS OF SAID COUNTY. EACH LOT, PIECE OR PARCEL OF LAND WITHIN THE ASSESSMENT DISTRICT IS SHOWN WITH DIMENSIONS IN FEET AND AN ASSESSMENT NUMBER IN A CIRCLE.

SCALE: 1" = 100'

FEBRUARY 1940

ALFRED JONES – COUNTY SURVEYOR

SUBMITTED — CHIEF DEPUTY

APPROVED — COUNTY SURVEYOR

APPROVED AS TO FORM
JOHN H. O'CONNOR – COUNTY COUNSEL
BY — DEPUTY

SHEET NO. 1 OF 6 SHEETS

A.&I. NO. 70 REFUNDING MAP		
DRAWN	W.B.C.	10-5-53
CHECKED		2-1-0

CSB 17111-1