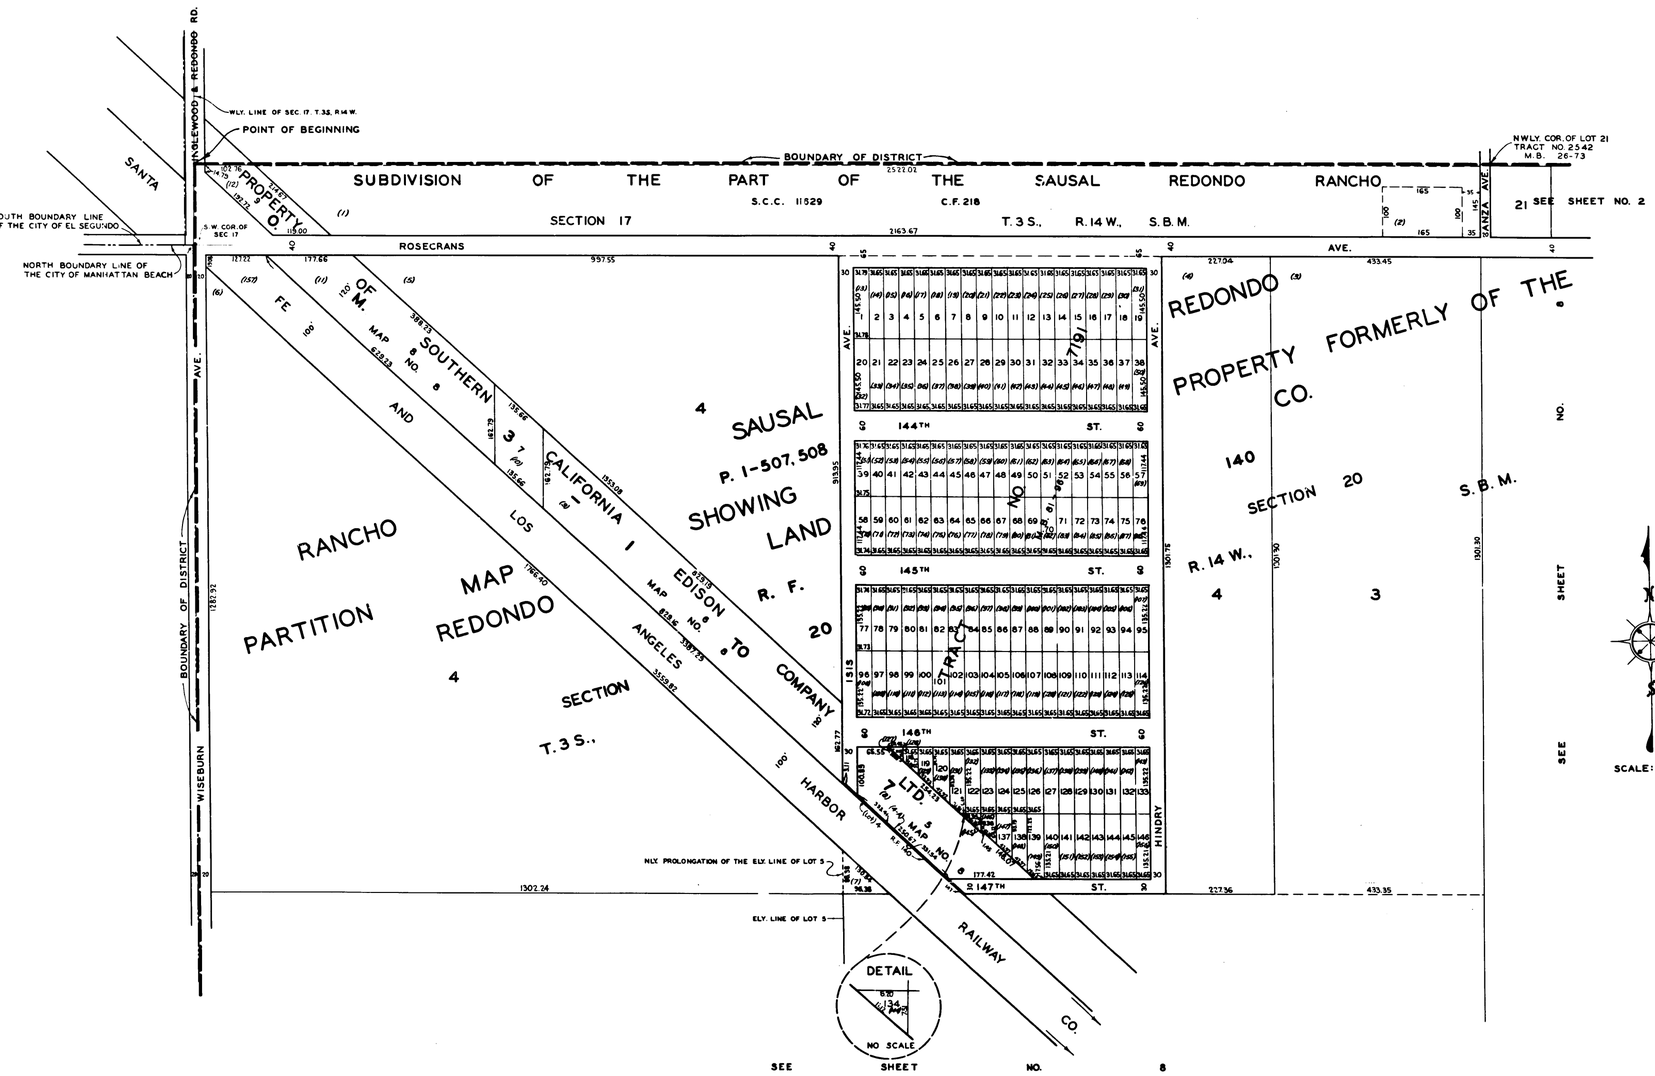

MAP

INDICATING BY A BOUNDARY LINE
THE EXTENT OF THE TERRITORY COMPRISING

ACQUISITION AND IMPROVEMENT DISTRICT NO. 28

OF THE COUNTY OF LOS ANGELES

ASSESSED FOR REFUNDING THE OUTSTANDING INDEBTEDNESS OF THE SAID DISTRICT IN ACCORDANCE WITH THE PROVISIONS OF THE "REFUNDING ASSESSMENT BOND ACT OF 1935" AS AMENDED, AND PURSUANT TO THE RESOLUTION OF INTENTION ADOPTED FEB. 18, 1941 BY THE BOARD OF SUPERVISORS OF SAID COUNTY. EACH LOT, PIECE OR PARCEL OF LAND WITHIN THE ASSESSMENT DISTRICT IS SHOWN WITH DIMENSIONS IN FEET AND AN ASSESSMENT NUMBER (IN PARENTHESES).

SCALE: AS SHOWN

APRIL - 1941

ALFRED JONES – COUNTY SURVEYOR

SUBMITTED
CHIEF DEPUTY

APPROVED
COUNTY SURVEYOR

APPROVED AS TO FORM
JOHN H. O'CONNOR, COUNTY COUNSEL
BY DEPUTY

ASSESSMENT NOS. ON SHEET 1
1 — 157

SHEET 1 OF 34 SHEETS

A & I NO. 28 REFUNDING	
DRAWN	A.K. FRYREAR
TRACED	E. POGGIONE
CHECKED	

CSB 1725-1