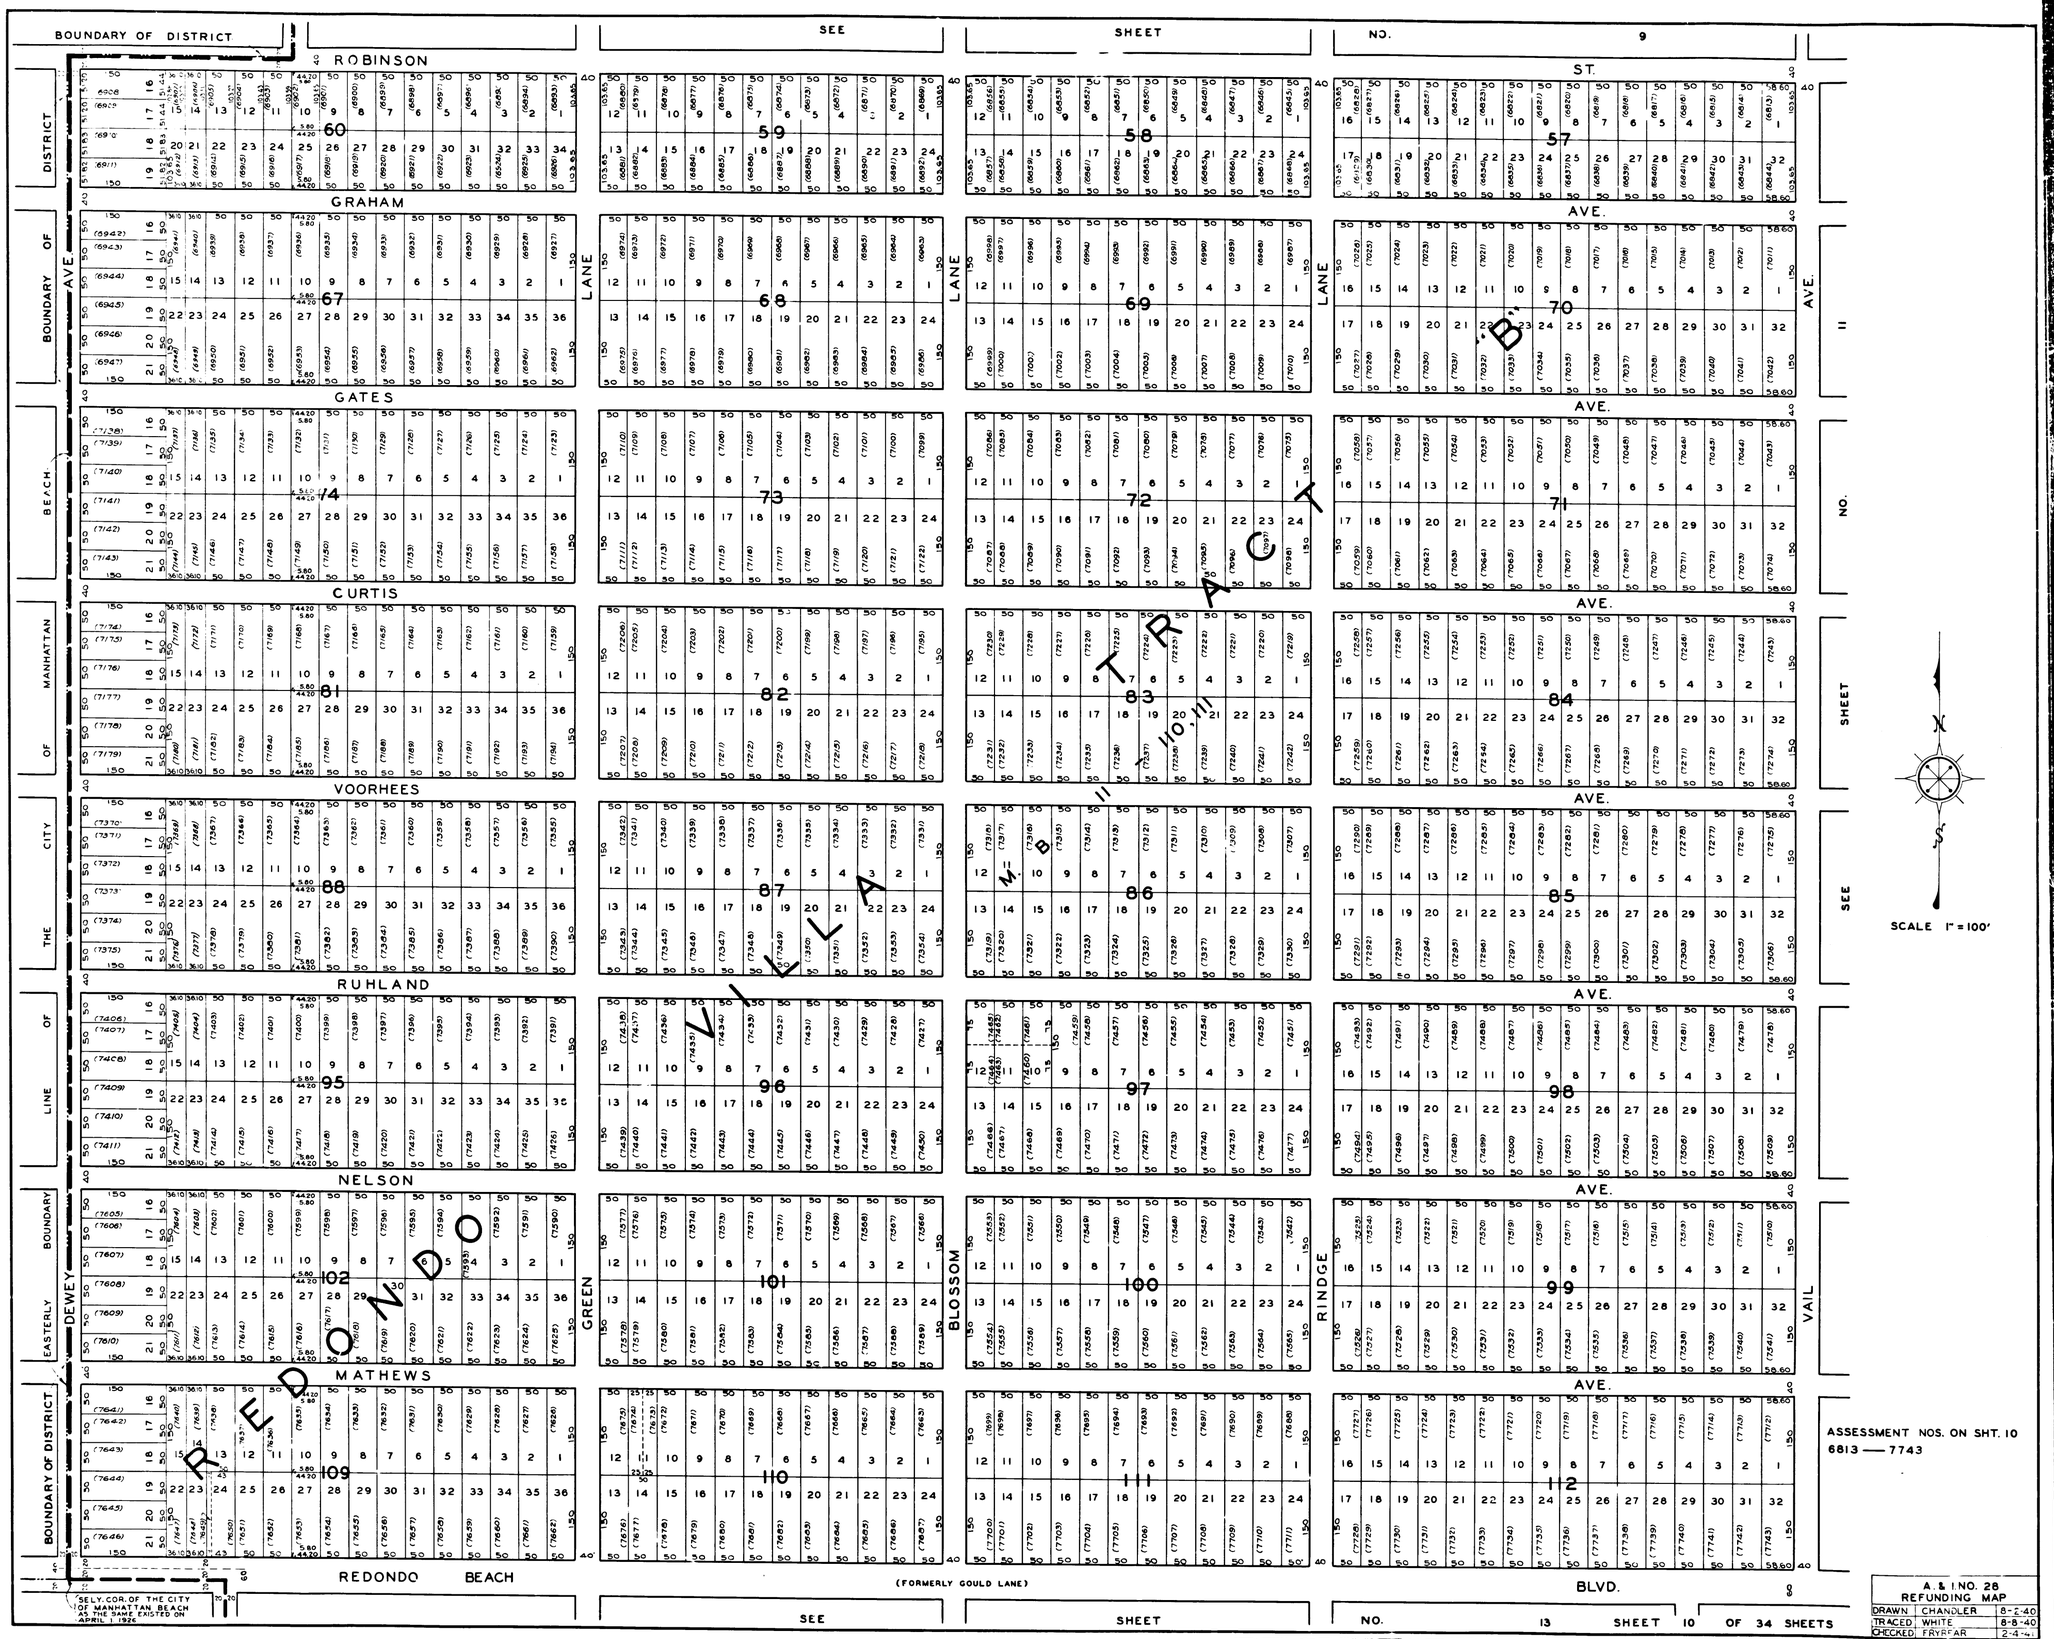
BOUNDARY OF DISTRICT
SEE
SHEET
NO. 9
ROBINSON
ST.
GRAHAM
AVE.
GATES
AVE.
CURTIS
AVE.
VOORHEES
AVE.
RUHLAND
AVE.
NELSON
AVE.
MATHEWS
AVE.
REDONDO BEACH
BLVD.
DISTRICT
BOUNDARY OF
BEACH
MANHATTAN
OF
CITY
THE
OF
LINE
BOUNDARY
EASTERLY
BOUNDARY OF DISTRICT
DEWEY
AVE.
LANE
GREEN
BLOSSOM
RINDGE
VAIL
NO.
SHEET
SEE
REDONDO VILLA TRACT
"B"
M. B. 11 110, 111
(FORMERLY GOULD LANE)
SCALE 1" = 100'
ASSESSMENT NOS. ON SHT. 10
6813 — 7743
SELY. COR. OF THE CITY OF MANHATTAN BEACH AS THE SAME EXISTED ON APRIL 1 1926
SEE
SHEET
NO. 13
SHEET 10 OF 34 SHEETS
A. & I. NO. 28
REFUNDING MAP
DRAWN CHANDLER 8-2-40
TRACED WHITE 8-8-40
CHECKED FRYREAR 2-4-41

CSB 1725-10