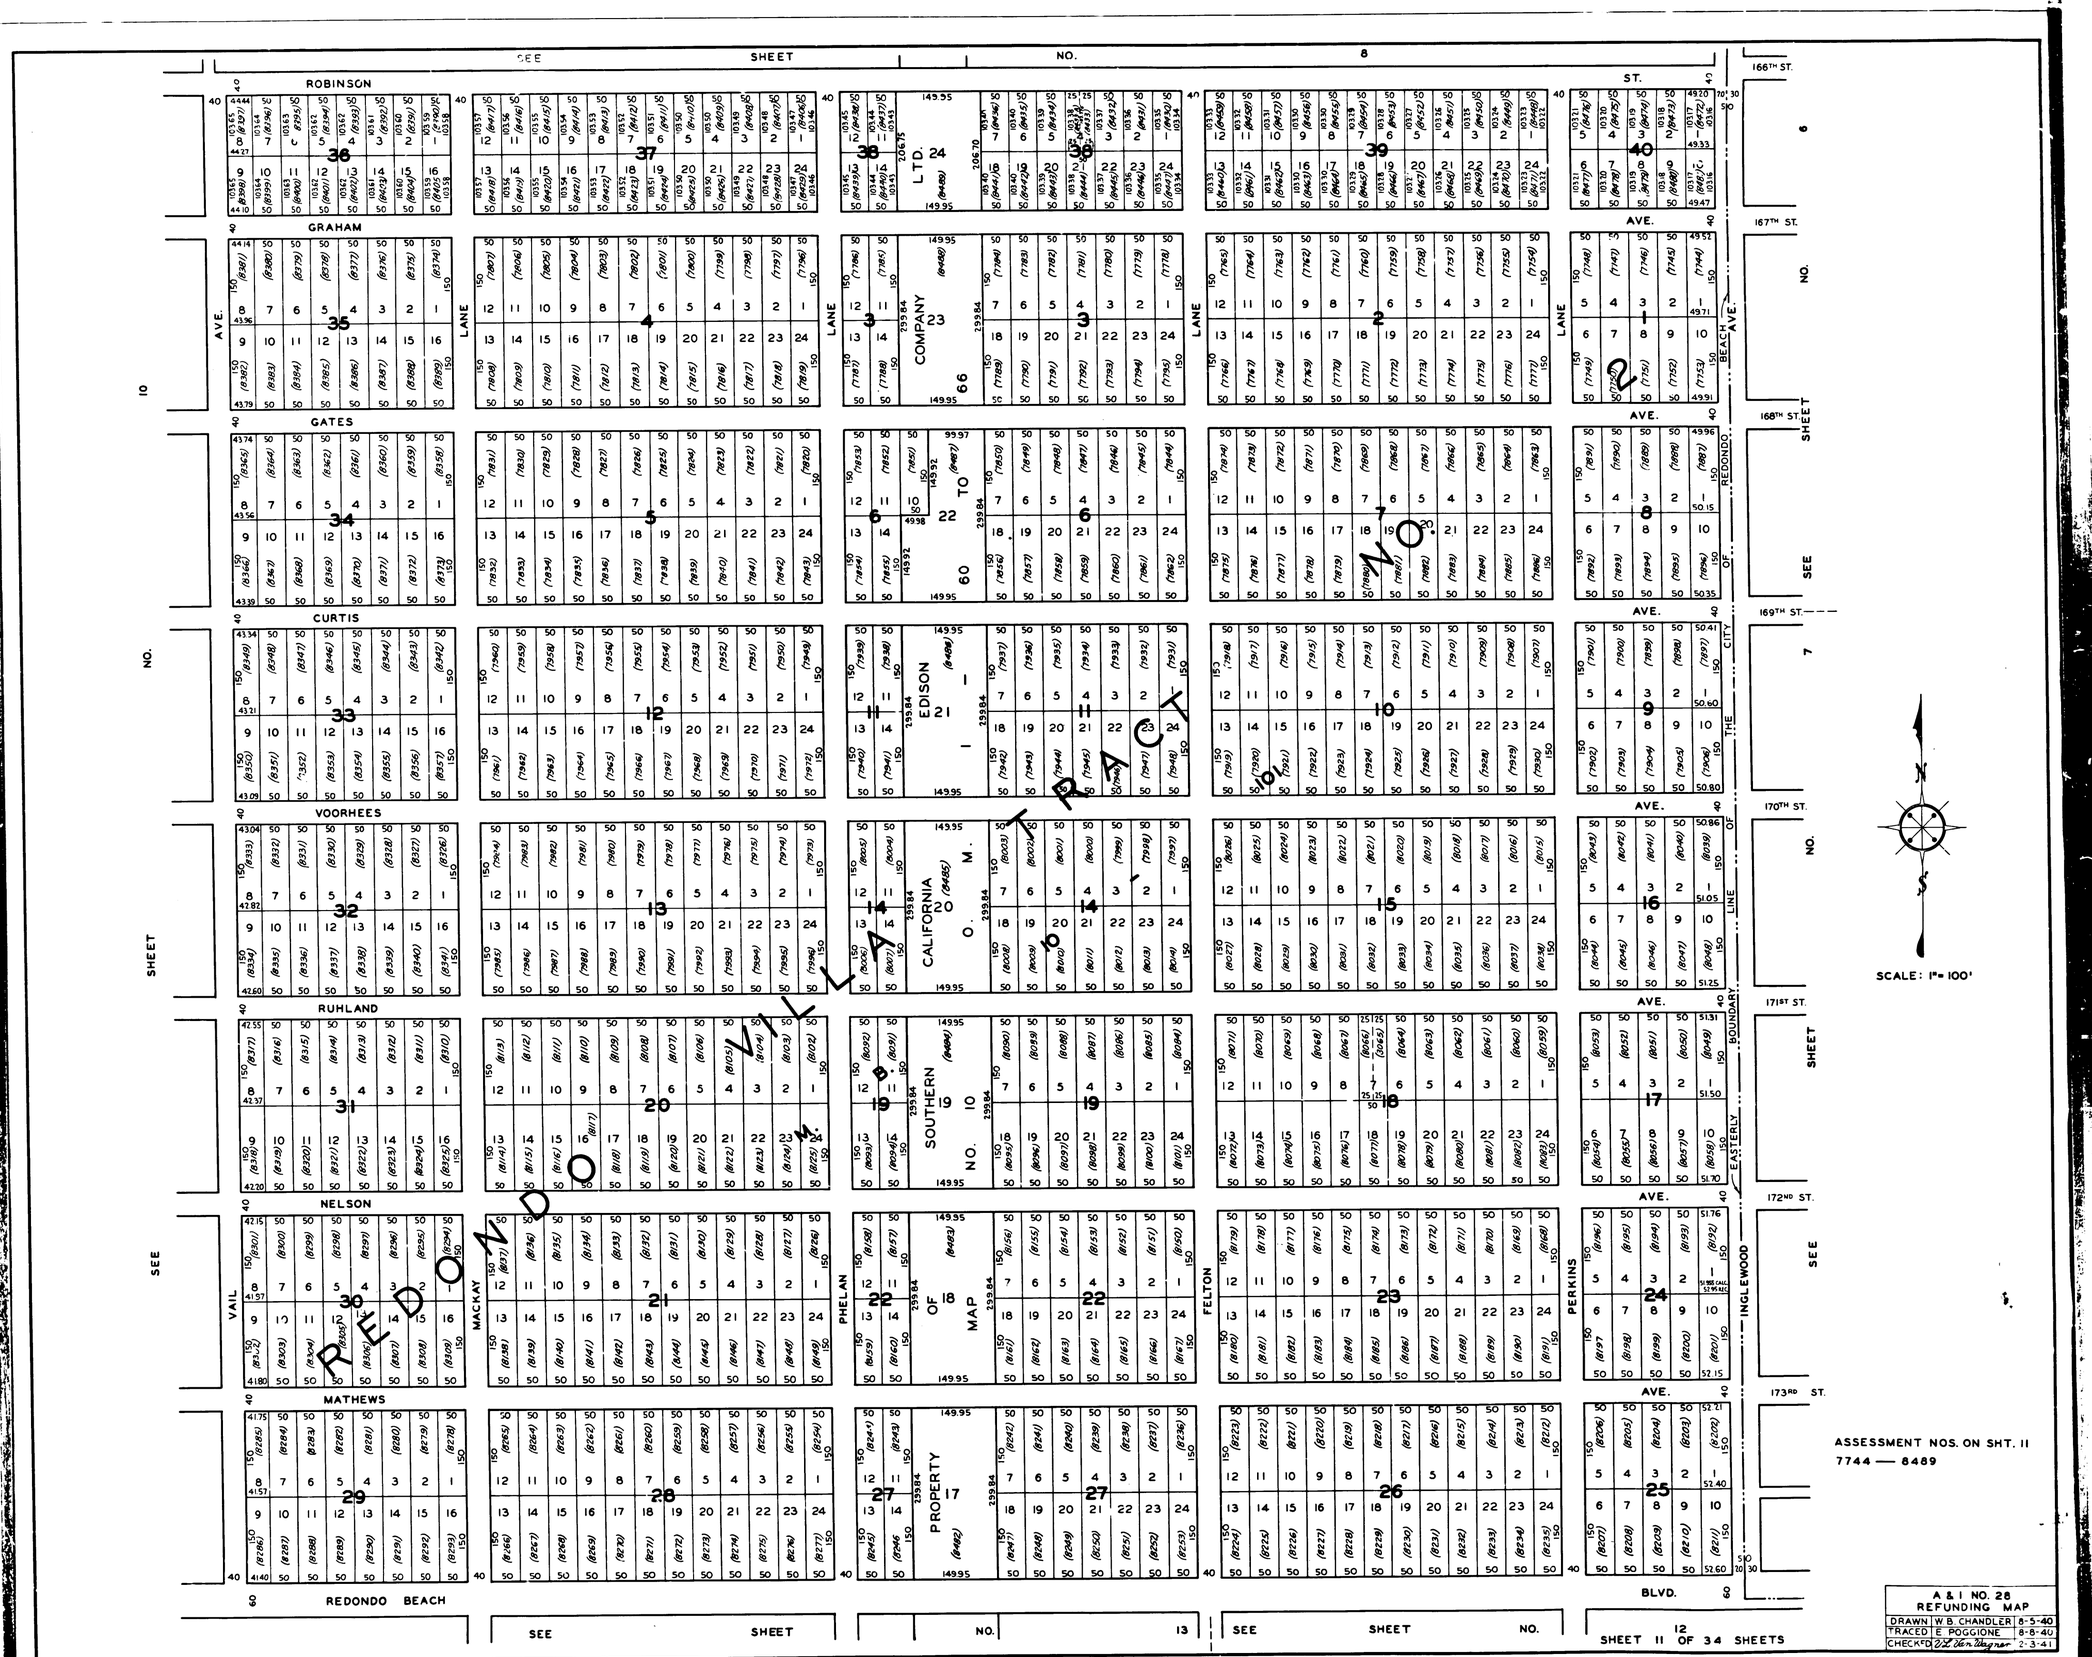
SEE SHEET NO. 8
ROBINSON
GRAHAM
GATES
CURTIS
VOORHEES
RUHLAND
NELSON
MATHEWS
REDONDO BEACH
VAIL
MACKAY
PHELAN
FELTON
PERKINS
INGLEWOOD
EASTERLY BOUNDARY LINE OF THE CITY OF REDONDO BEACH
166TH ST.
167TH ST.
168TH ST.
169TH ST.
170TH ST.
171ST ST.
172ND ST.
173RD ST.
BLVD.
SEE SHEET NO. 10
SEE SHEET NO. 13
SEE SHEET NO. 12
SHEET 11 OF 34 SHEETS
LTD.
COMPANY
TO
EDISON
CALIFORNIA
SOUTHERN
OF
MAP
PROPERTY
REDONDO VILLA TRACT
SCALE: 1" = 100'
ASSESSMENT NOS. ON SHT. 11
7744 — 8489
A & I NO. 28
REFUNDING MAP
DRAWN W.B. CHANDLER 8-5-40
TRACED E. POGGIONE 8-8-40
CHECKED 2-3-41

CSB 1725-11