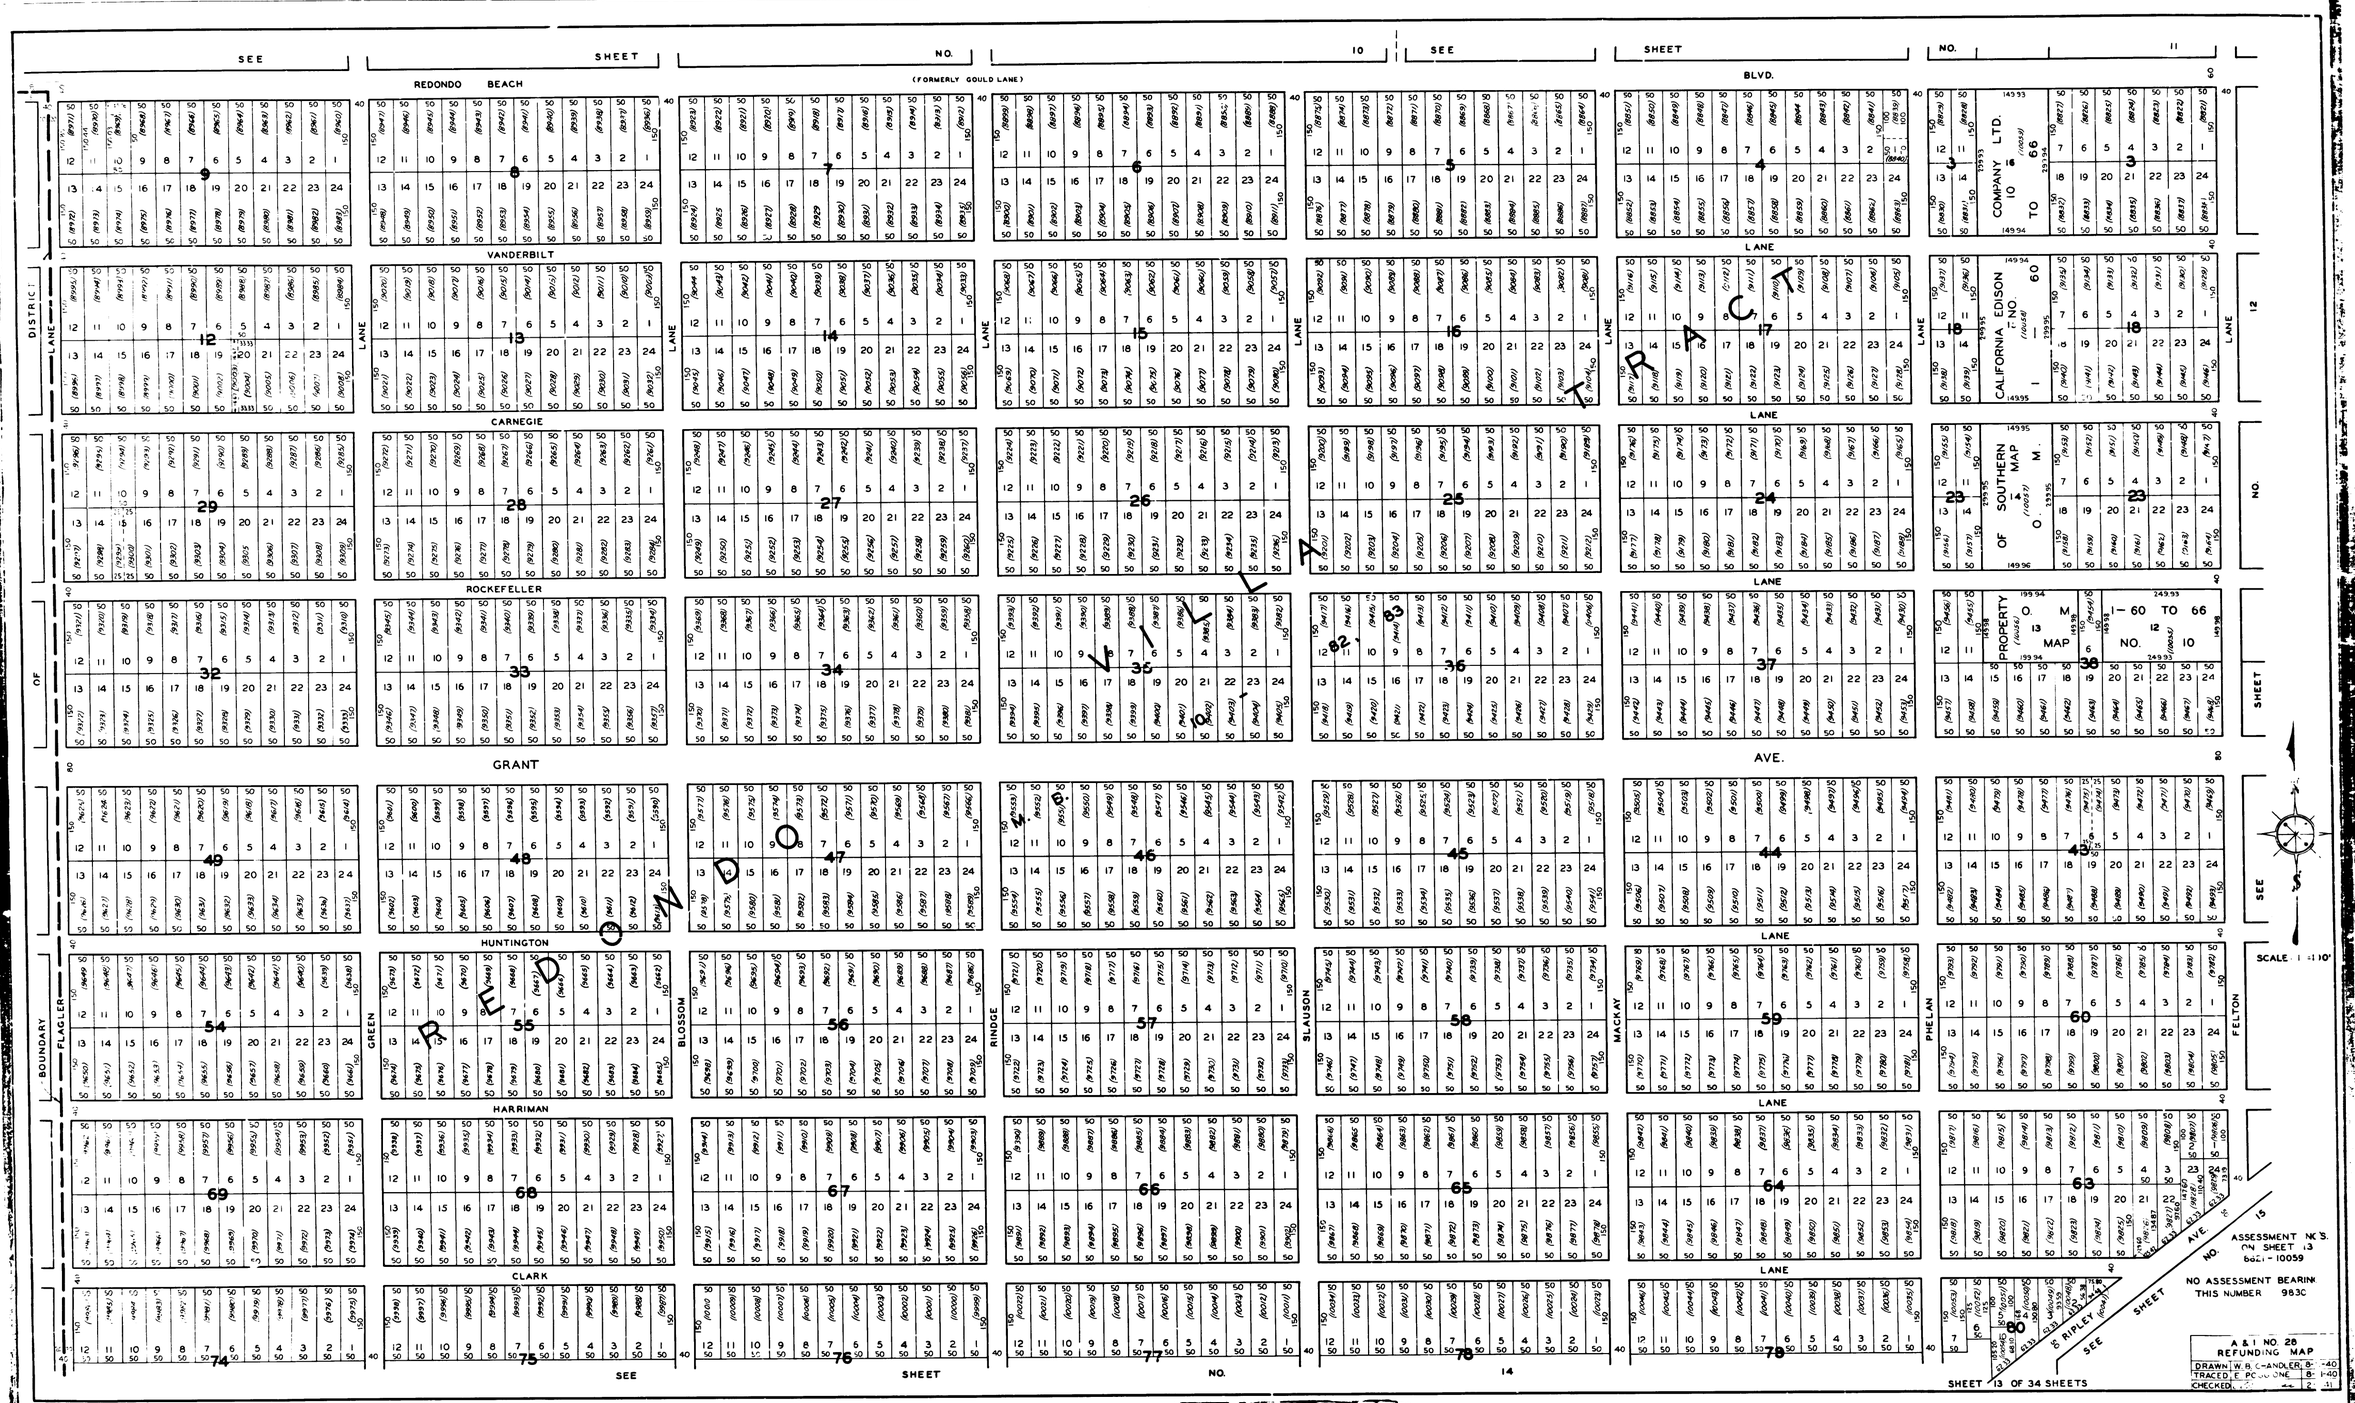

SEE SHEET NO. 10 SEE SHEET NO. 11
REDONDO BEACH BLVD.
(FORMERLY GOULD LANE)
VANDERBILT LANE
CARNEGIE LANE
ROCKEFELLER LANE
GRANT AVE.
HUNTINGTON LANE
HARRIMAN LANE
CLARK LANE
DISTRICT OF BOUNDARY
FLAGLER
GREEN
BLOSSOM
RINDGE
SLAUSON
MACKAY
PHELAN
FELTON
COMPANY LTD. 10 TO 66
CALIFORNIA EDISON NO. 60
OF SOUTHERN MAP
PROPERTY O. M. MAP 13
1-60 TO 66 NO. 10
REDONDO
TRACT
VILLA
SCALE 1"=110'
ASSESSMENT NO'S. ON SHEET 13 8621-10059
NO ASSESSMENT BEARING THIS NUMBER 9830
A & I NO. 28 REFUNDING MAP
DRAWN W. B. CHANDLER 8-1-40
TRACED E. POGGIONE 8-1-40
CHECKED
SHEET 13 OF 34 SHEETS

CSB 1725-13