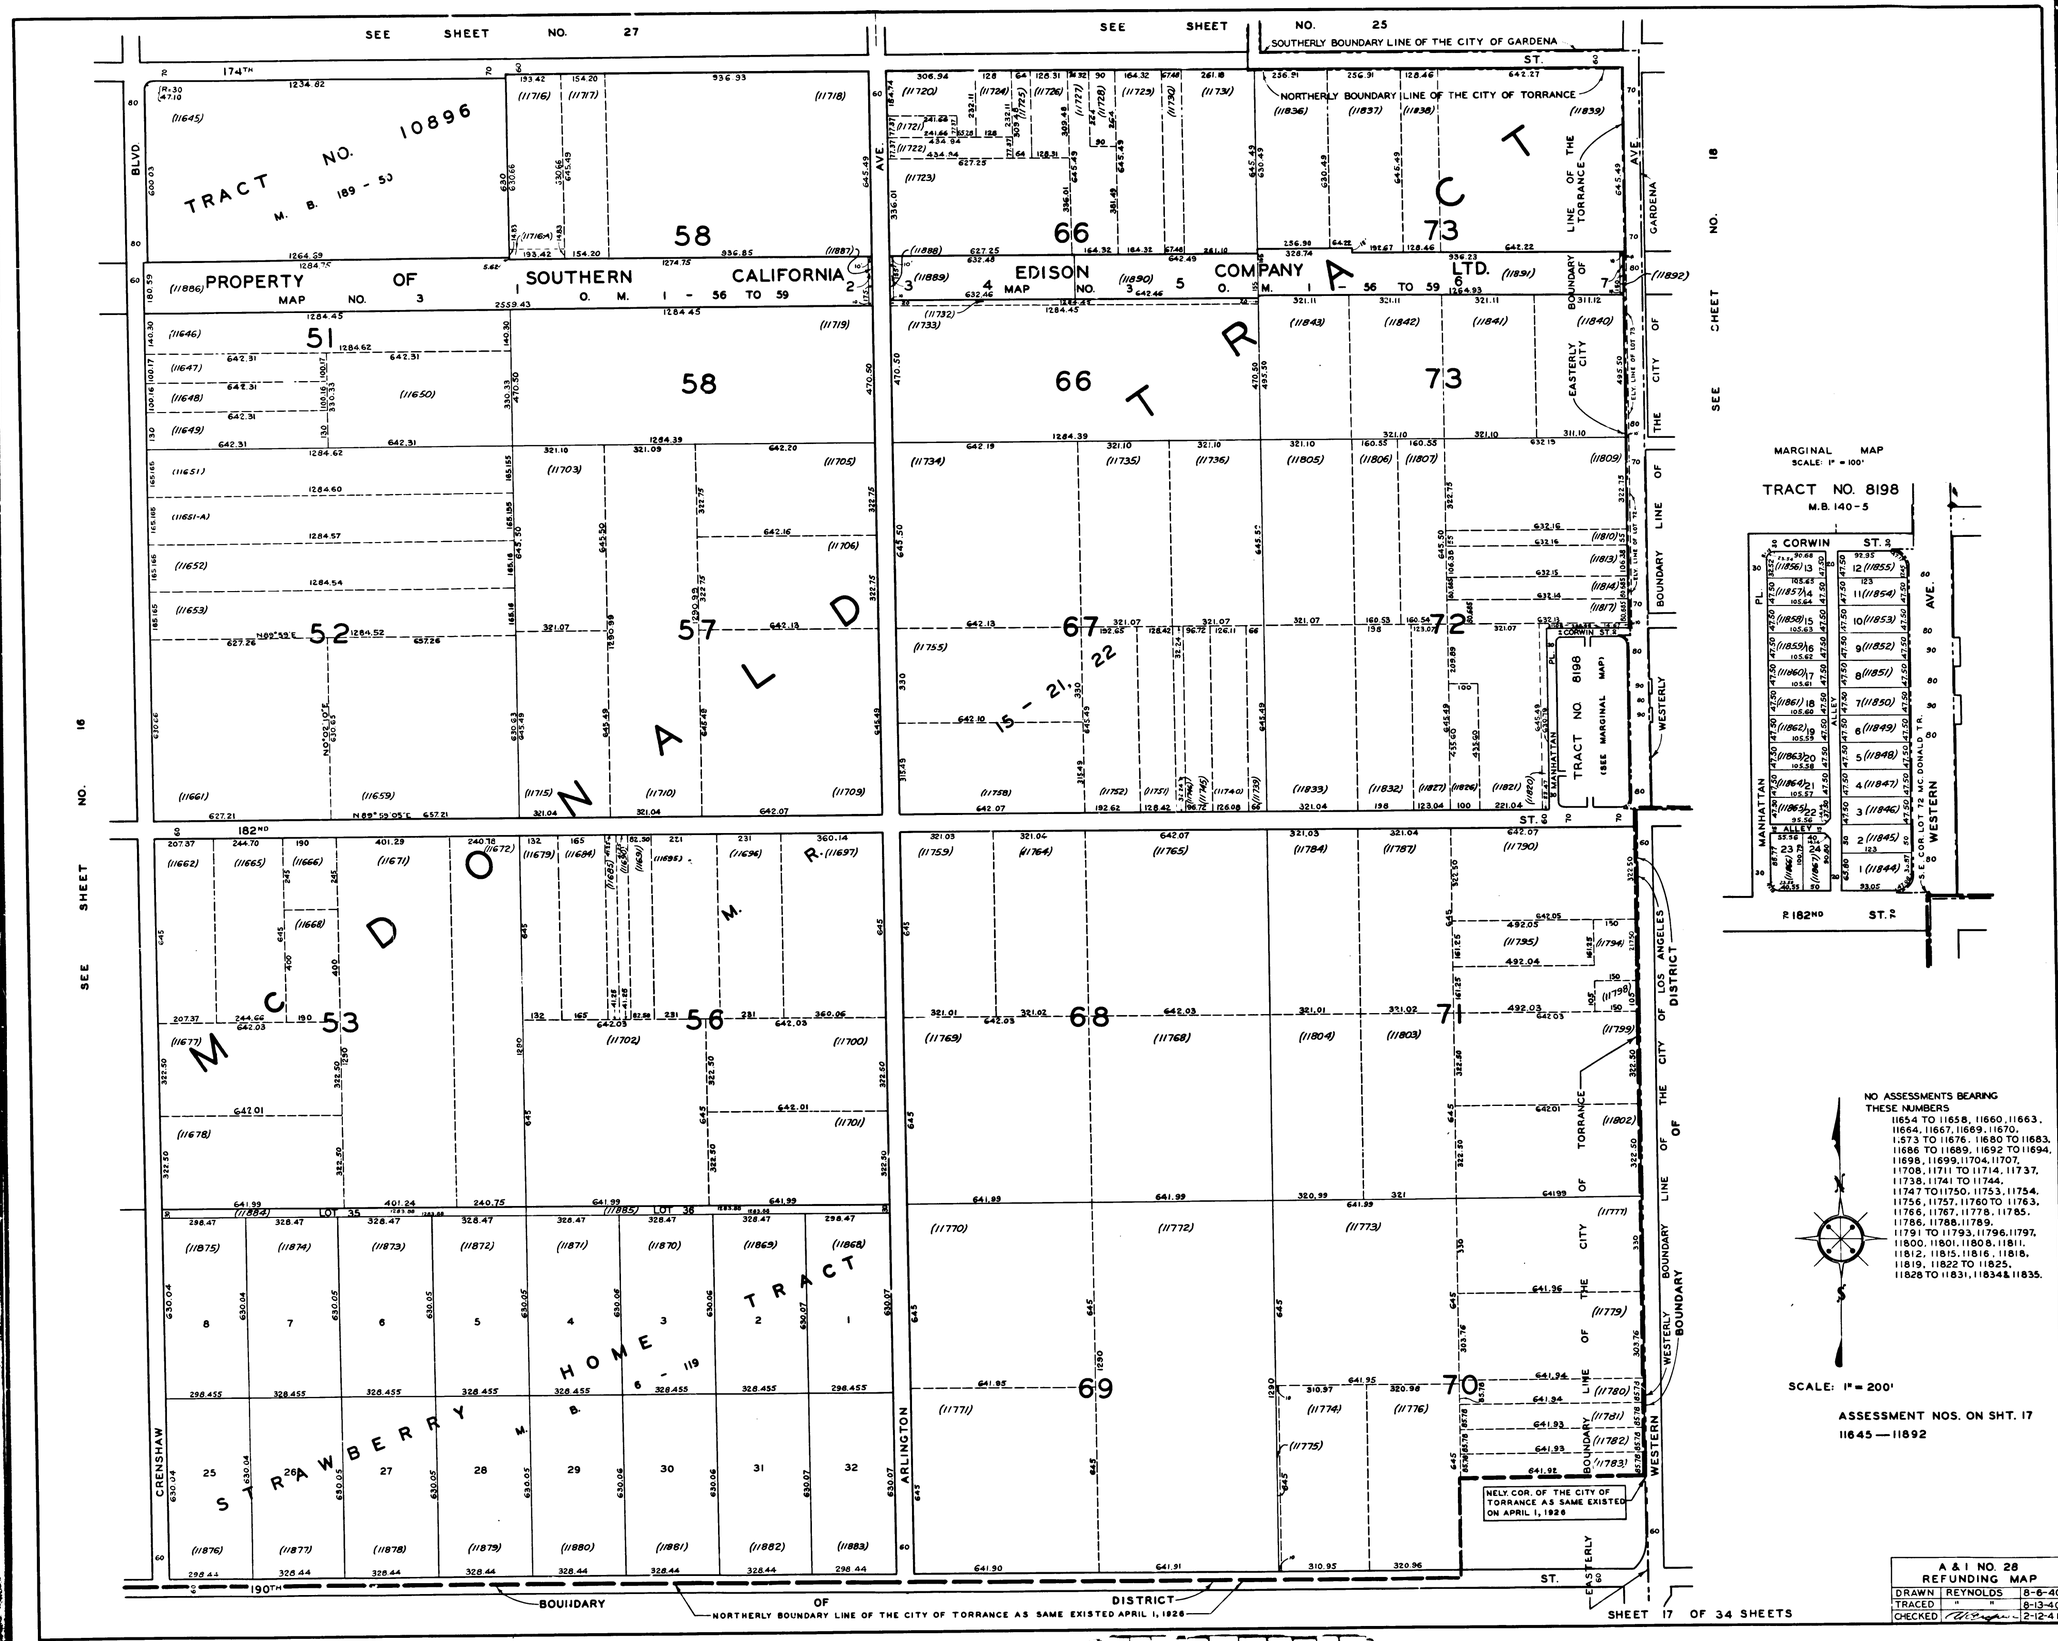
SEE SHEET NO. 27
SEE SHEET NO. 25
SOUTHERLY BOUNDARY LINE OF THE CITY OF GARDENA
NORTHERLY BOUNDARY LINE OF THE CITY OF TORRANCE
TRACT NO. 10896
M. B. 189 - 50
PROPERTY OF SOUTHERN CALIFORNIA EDISON COMPANY LTD.
MAP NO. 3 O. M. 1 - 56 TO 59
MAP NO. 4 O. M. 1 - 56 TO 59
MCDONALD TRACT
STRAWBERRY HOME TRACT
M. B. 6 - 119
TRACT NO. 8198
M.B. 140-5
MARGINAL MAP
SCALE: 1" = 100'
NO ASSESSMENTS BEARING THESE NUMBERS
11654 TO 11658, 11660, 11663, 11664, 11667, 11669, 11670, 1,673 TO 11676, 11680 TO 11683, 11686 TO 11689, 11692 TO 11694, 11698, 11699, 11704, 11707, 11708, 11711 TO 11714, 11737, 11738, 11741 TO 11744, 11747 TO 11750, 11753, 11754, 11756, 11757, 11760 TO 11763, 11766, 11767, 11778, 11785, 11786, 11788, 11789, 11791 TO 11793, 11796, 11797, 11800, 11801, 11808, 11811, 11812, 11815, 11816, 11818, 11819, 11822 TO 11825, 11828 TO 11831, 11834 & 11835.
SCALE: 1" = 200'
ASSESSMENT NOS. ON SHT. 17
11645 — 11892
NELY. COR. OF THE CITY OF TORRANCE AS SAME EXISTED ON APRIL 1, 1926
NORTHERLY BOUNDARY LINE OF THE CITY OF TORRANCE AS SAME EXISTED APRIL 1, 1926
BOUNDARY OF DISTRICT
SEE SHEET NO. 16
SEE SHEET NO. 18
SHEET 17 OF 34 SHEETS
A & I NO. 28
REFUNDING MAP
DRAWN REYNOLDS 8-6-40
TRACED " " 8-13-40
CHECKED 2-12-41

CSB 1725-17