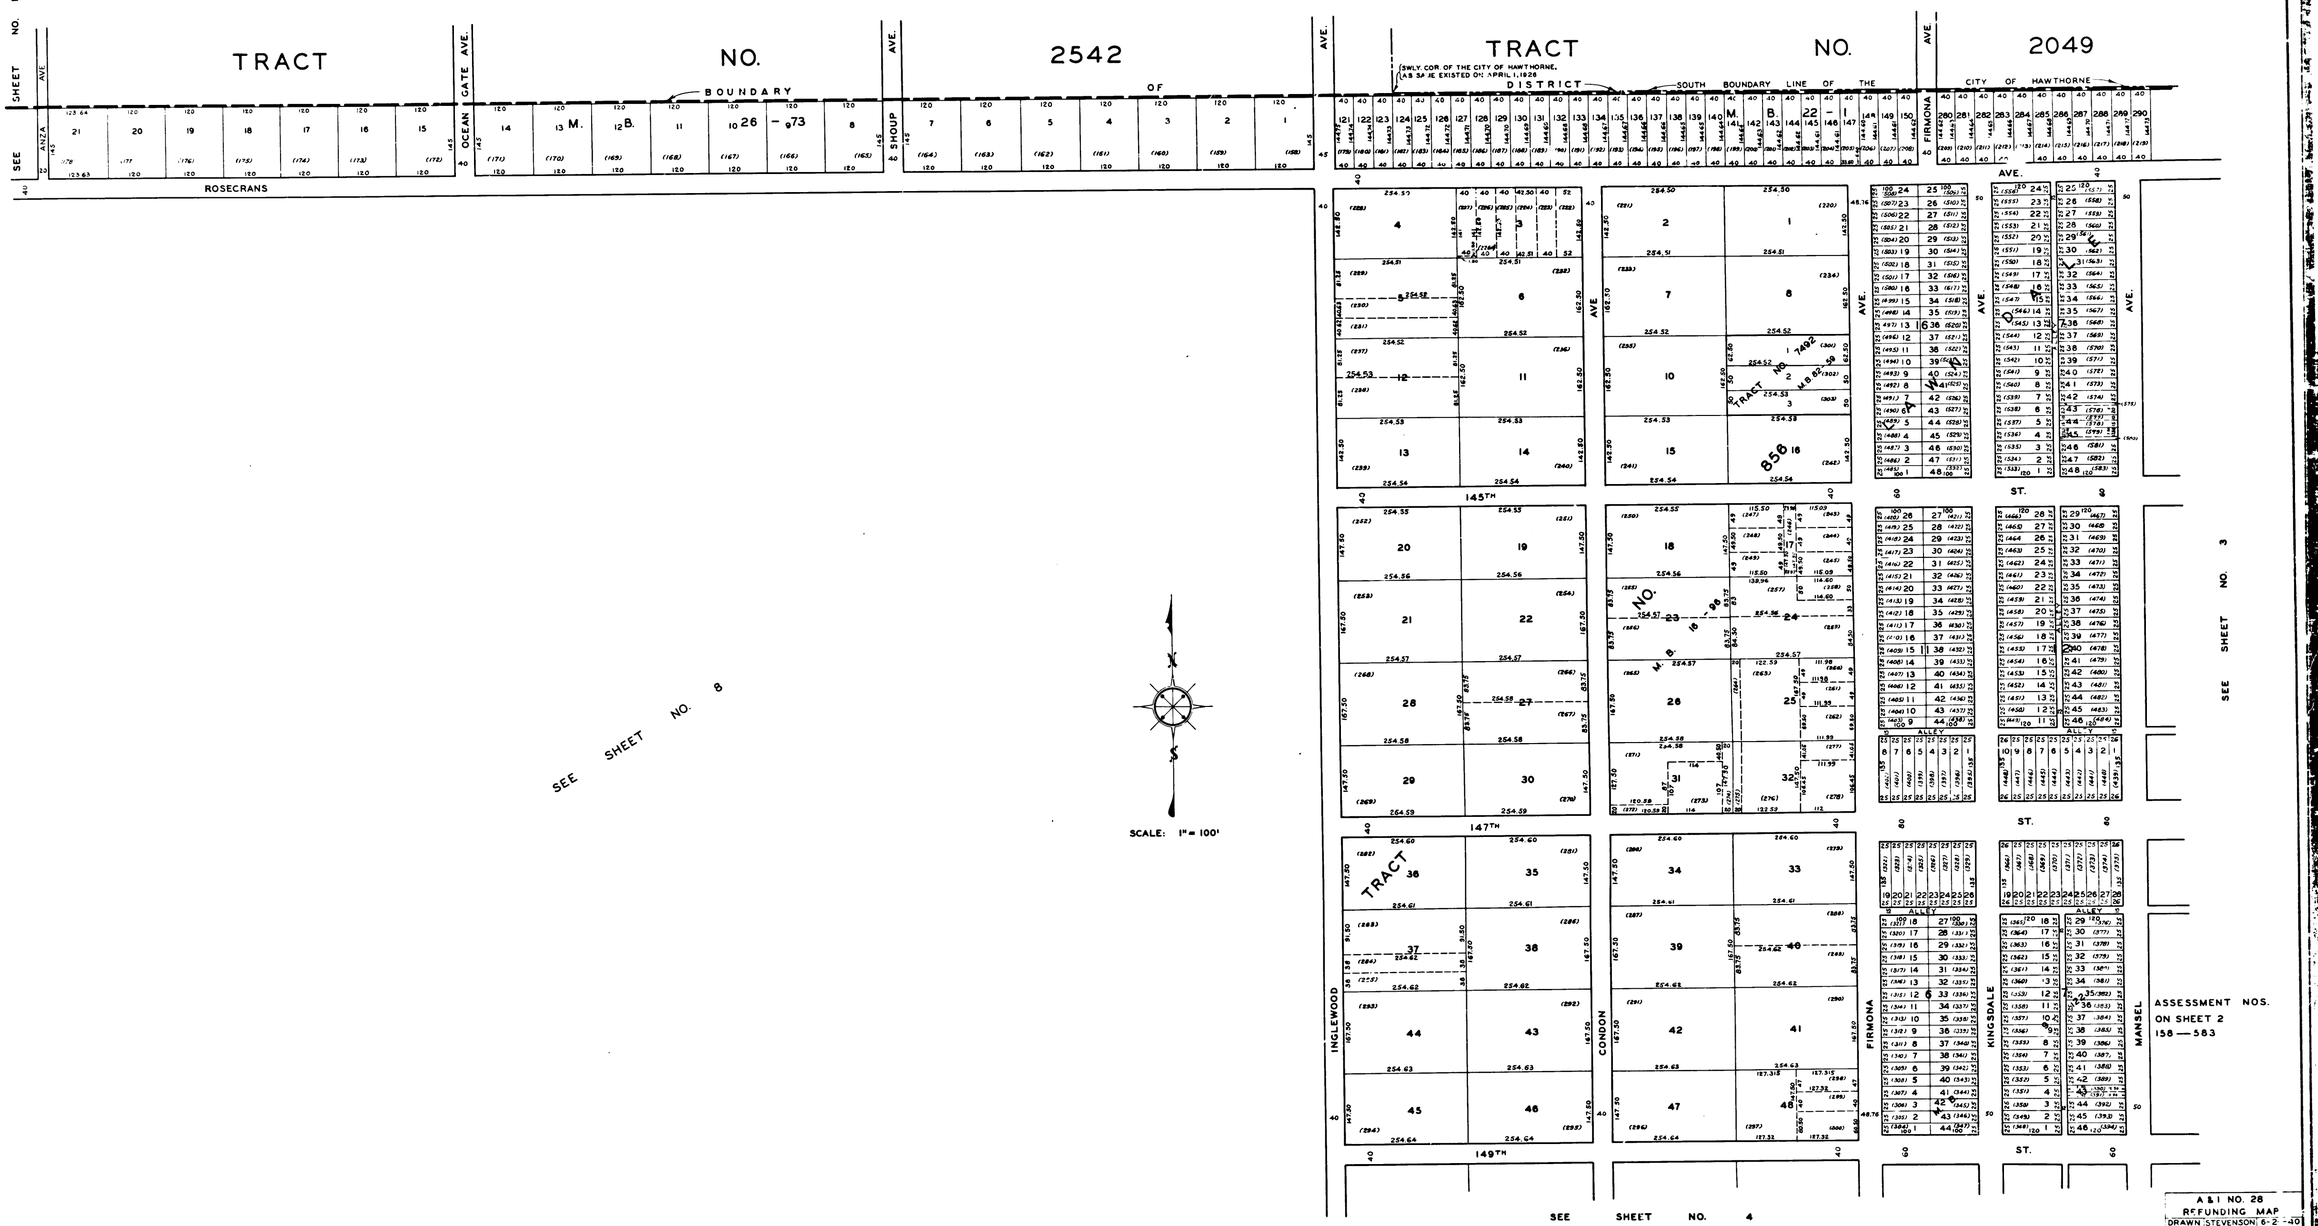
TRACT NO. 2542
TRACT NO. 2049
BOUNDARY OF DISTRICT
SWLY. COR OF THE CITY OF HAWTHORNE, AS IT EXISTED ON APRIL 1, 1926
SOUTH BOUNDARY LINE OF THE CITY OF HAWTHORNE
ANZA AVE.
GATE AVE.
OCEAN AVE.
SHOUP AVE.
FIRMONA AVE.
ROSECRANS
145TH
147TH
149TH
INGLEWOOD
CONDON
FIRMONA
KINGSDALE
MANSEL
ALLEY
ST.
SEE SHEET NO. 1
SEE SHEET NO. 3
SEE SHEET NO. 4
SEE SHEET NO. 8
SCALE: 1" = 100'
ASSESSMENT NOS. ON SHEET 2 158 — 583
A & I NO. 28
REFUNDING MAP
DRAWN STEVENSON 6-2-40
TRACED REYNOLDS 7-26-40
CHECKED 2-3-41
SHEET 2 OF 34 SHEETS

CSB 1725-2