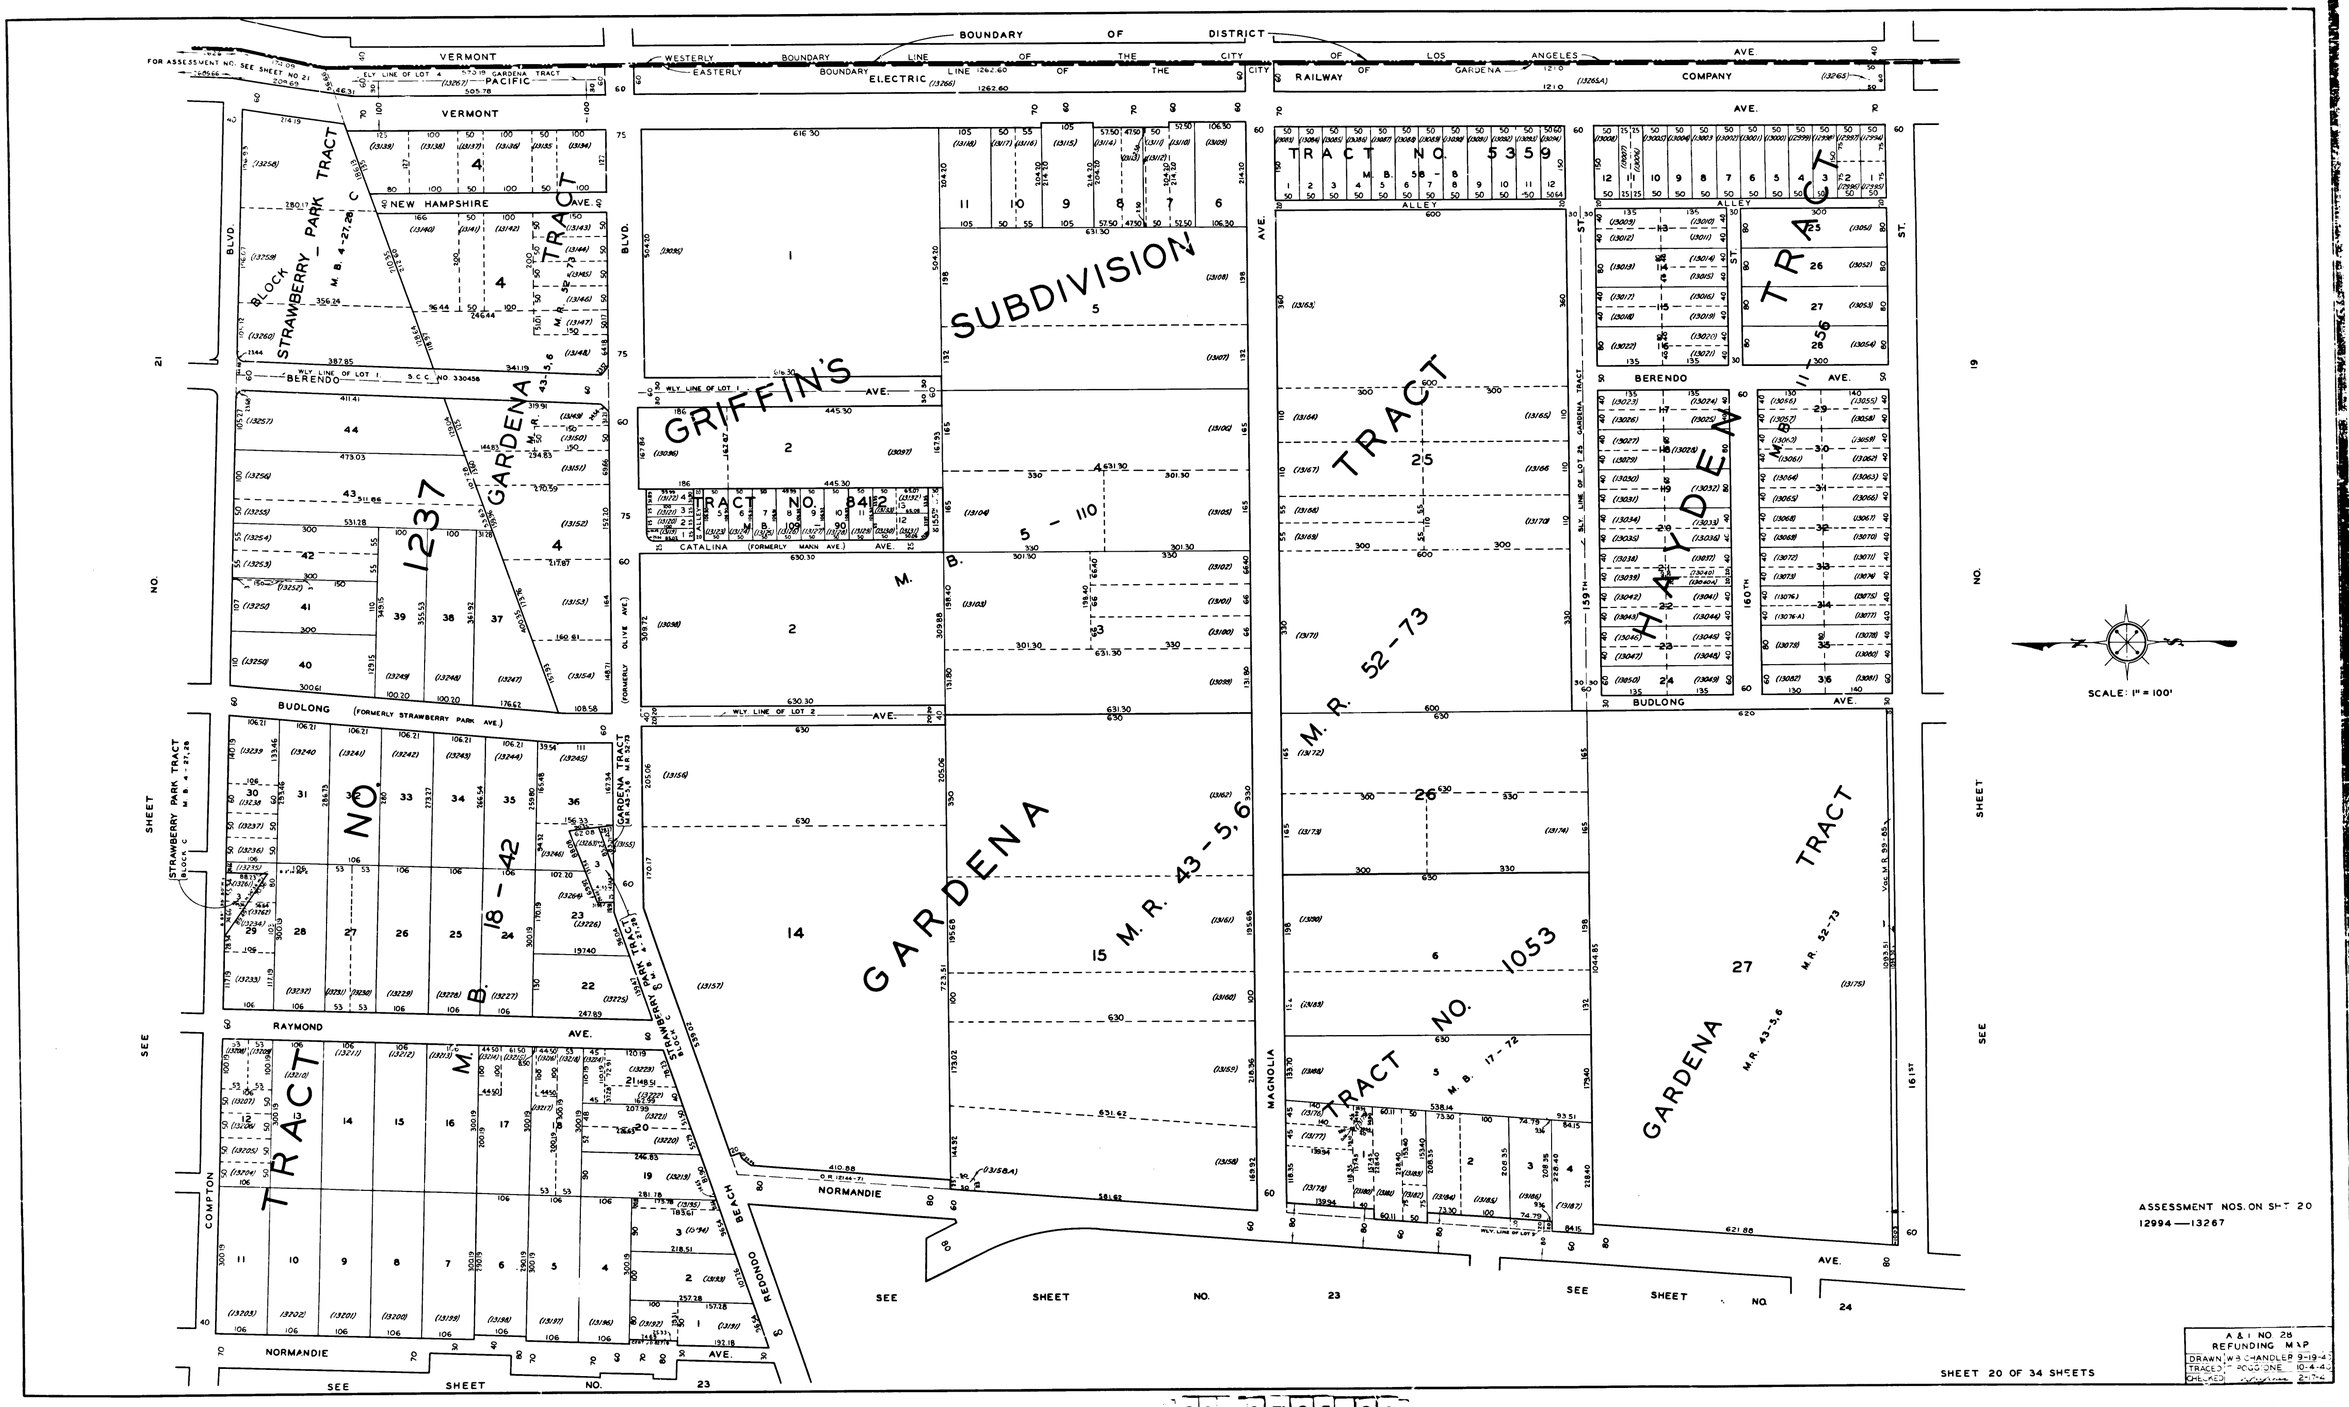
BOUNDARY OF DISTRICT
VERMONT
WESTERLY BOUNDARY LINE OF THE CITY OF LOS ANGELES
EASTERLY BOUNDARY LINE OF THE CITY OF GARDENA
ELECTRIC RAILWAY COMPANY
PACIFIC
NEW HAMPSHIRE AVE.
BERENDO
BUDLONG (FORMERLY STRAWBERRY PARK AVE.)
RAYMOND AVE.
NORMANDIE
COMPTON
MAGNOLIA
REDONDO BEACH
CATALINA (FORMERLY MANN AVE.)
ALLEY
BLVD.
ST.
SEE SHEET NO. 23
SEE SHEET NO. 24
SEE SHEET NO. 21
SEE SHEET NO. 19
SEE SHEET NO. 20
SCALE: 1" = 100'
GRIFFIN'S SUBDIVISION
GARDENA TRACT
M. B. 5 - 110
M. R. 43-5,6
M. R. 52-73
M. B. 17-72
M. B. 18-42
M. B. 11-56
TRACT NO. 5359
TRACT NO. 1053
TRACT NO. 1237
TRACT NO. 8412
TRACT NO. 8412
STRAWBERRY PARK TRACT
BLOCK C
M. B. 4-27,28
M. R. 52-73
M. R. 43-5,6
ASSESSMENT NOS. ON SHT 20
12994 — 13267
A & I NO. 28
REFUNDING MAP
DRAWN W. B. CHANDLER 9-19-40
TRACED T. ROGGIONE 10-4-40
CHECKED 2-17-4
SHEET 20 OF 34 SHEETS

CSB 1725-20