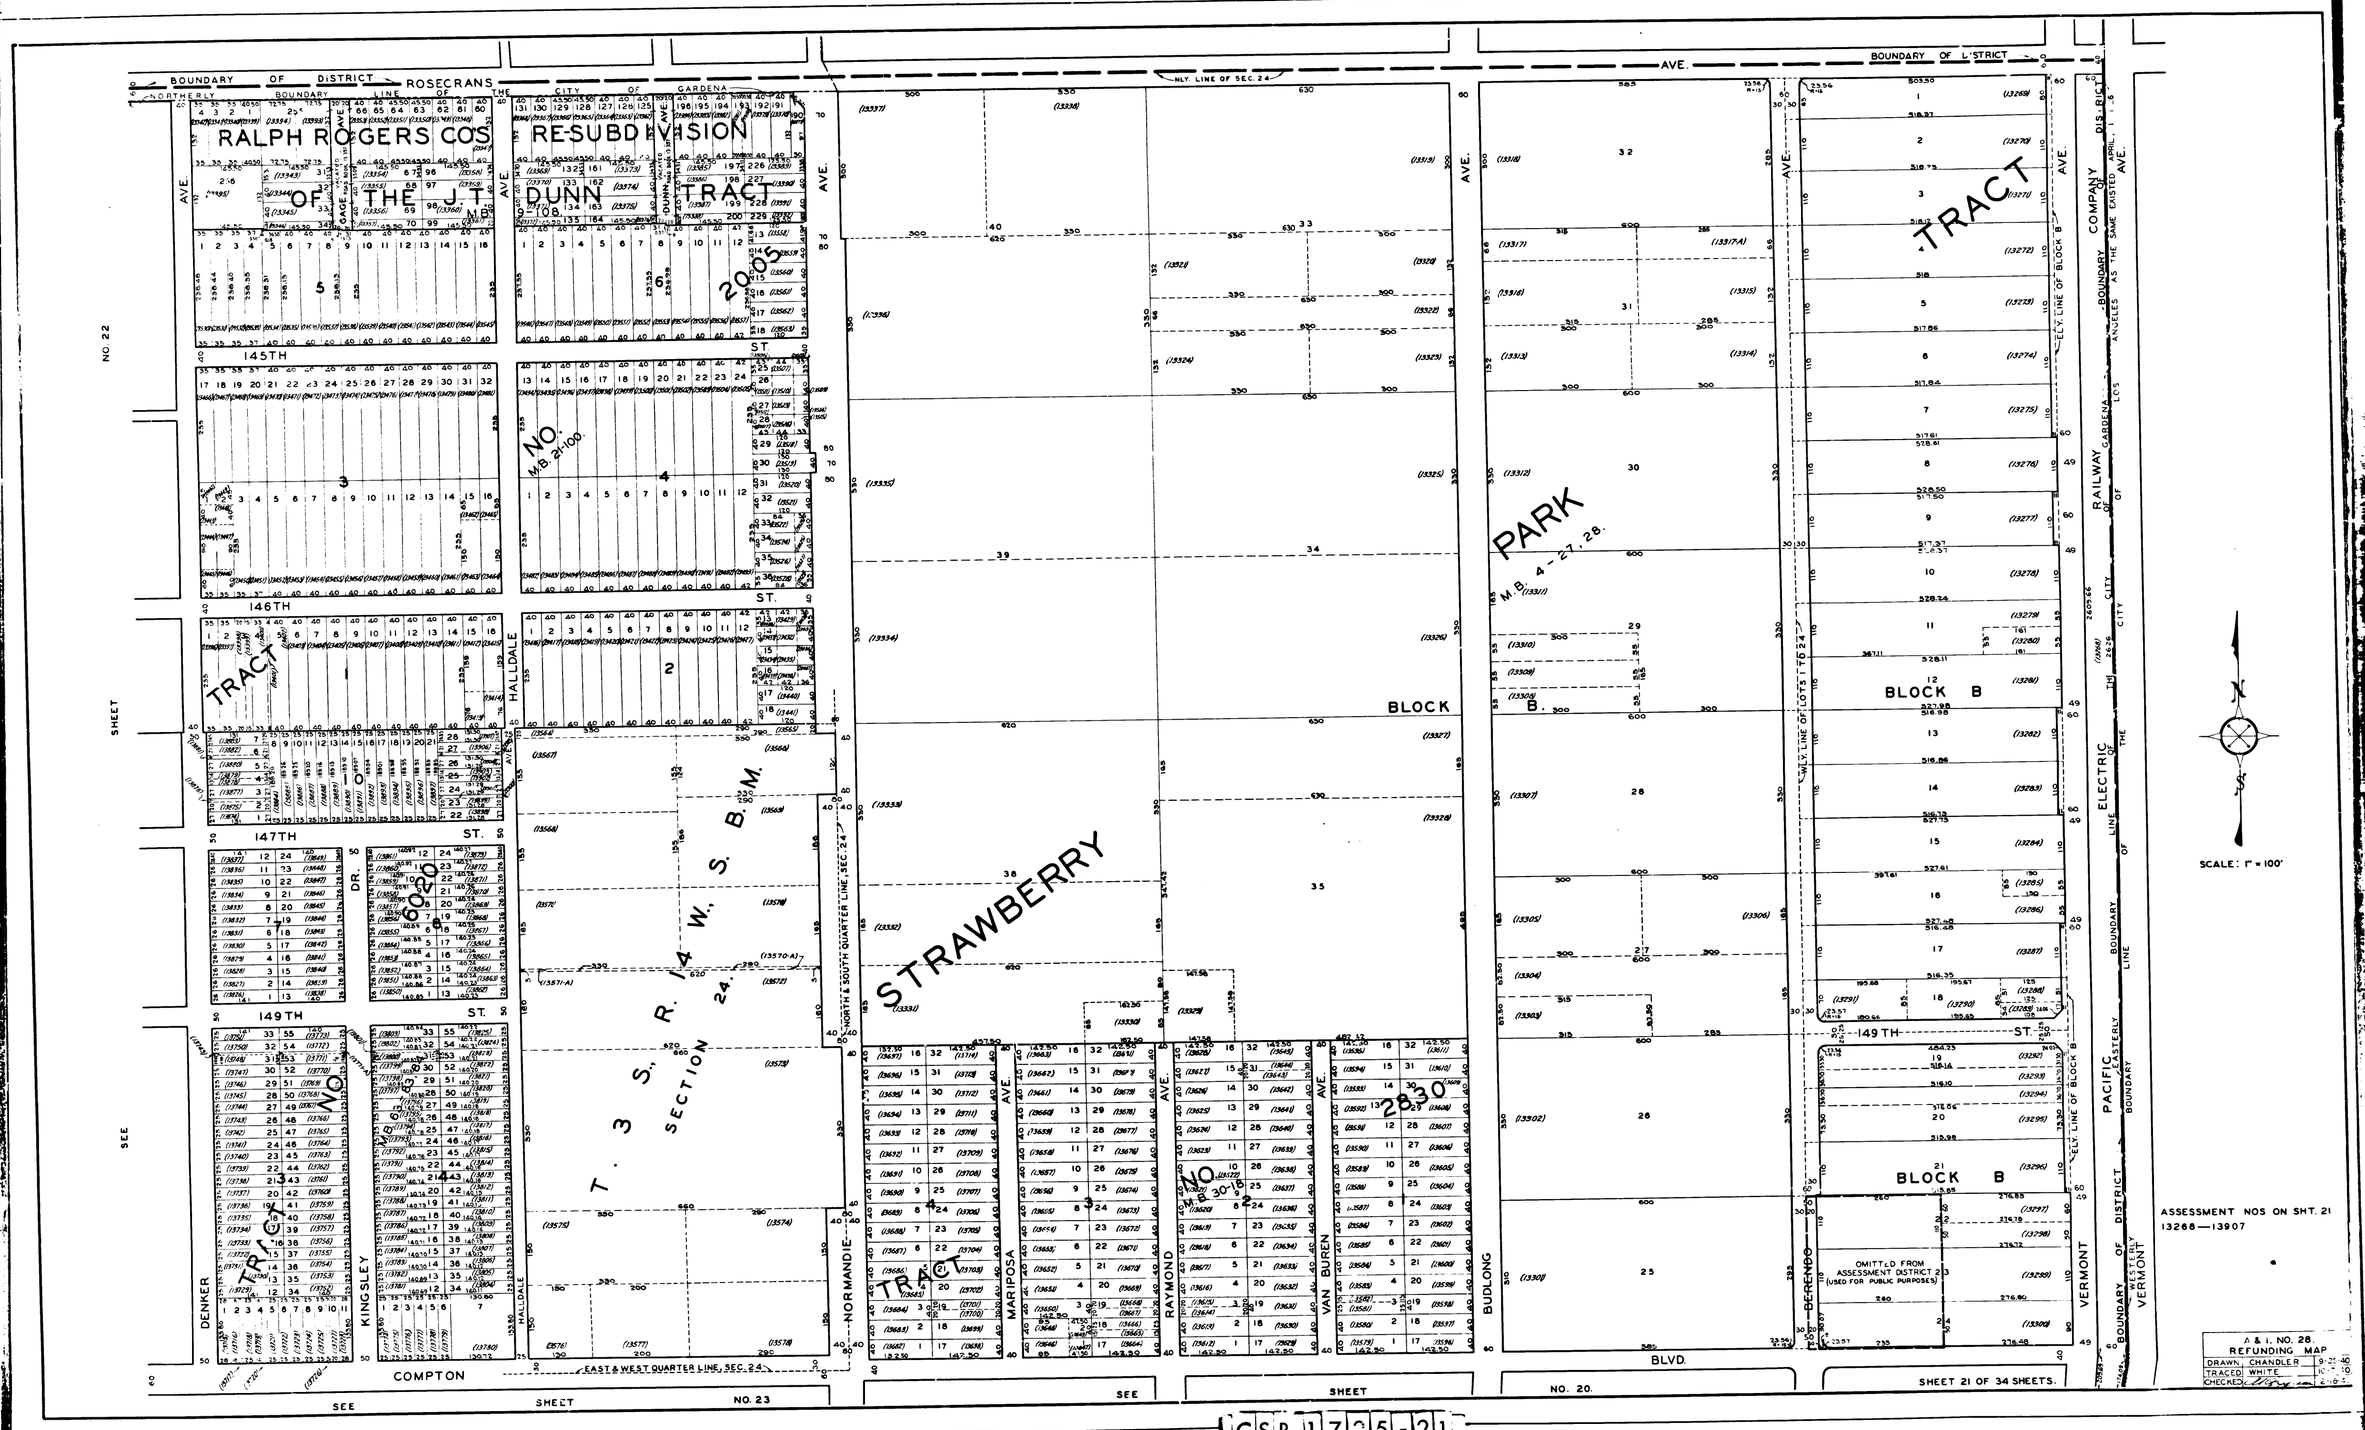

BOUNDARY OF DISTRICT
ROSECRANS AVE.
NORTHERLY BOUNDARY LINE OF THE CITY OF GARDENA
RALPH ROGERS COS RE-SUBDIVISION OF THE J.T. DUNN TRACT
M.B. 9-108
145TH ST.
146TH ST.
147TH ST.
149TH ST.
HALLDALE AVE.
DENKER AVE.
KINGSLEY DR.
COMPTON
NORMANDIE AVE.
MARIPOSA AVE.
RAYMOND AVE.
VAN BUREN AVE.
BUDLONG AVE.
BERENDO AVE.
VERMONT AVE.
BLOCK B
PARK
M.B. 4-27, 28.
STRAWBERRY TRACT
T. 3 S. R. 14 W. S. B. M.
SECTION 24.
NO. M.B. 21-100.
NO. M.B. 30-18
NO. M.B. 8-83
NO. M.B. 6-20
2005
2830
6020
TRACT
OMITTED FROM ASSESSMENT DISTRICT 23 (USED FOR PUBLIC PURPOSES)
NORTH & SOUTH QUARTER LINE, SEC. 24
EAST & WEST QUARTER LINE, SEC. 24
NLY. LINE OF SEC. 24
WLY. LINE OF LOTS 1 TO 24
ELY. LINE OF BLOCK B
BOUNDARY OF DISTRICT
BOUNDARY COMPANY
LOS ANGELES AS THE SAME EXISTED APRIL 1, 1-6
RAILWAY
GARDENA
CITY OF
ELECTRIC
LINE OF THE CITY OF
PACIFIC
EASTERLY BOUNDARY LINE OF THE CITY OF
BOUNDARY OF DISTRICT
WESTERLY BOUNDARY
VERMONT
SCALE: 1" = 100'
ASSESSMENT NOS ON SHT. 21
13268—13907
A & I. NO. 28.
REFUNDING MAP
DRAWN CHANDLER
TRACED WHITE
CHECKED
SHEET 21 OF 34 SHEETS.
SEE SHEET NO. 22
SEE SHEET NO. 23
SEE SHEET NO. 20.

CSB 1725-21