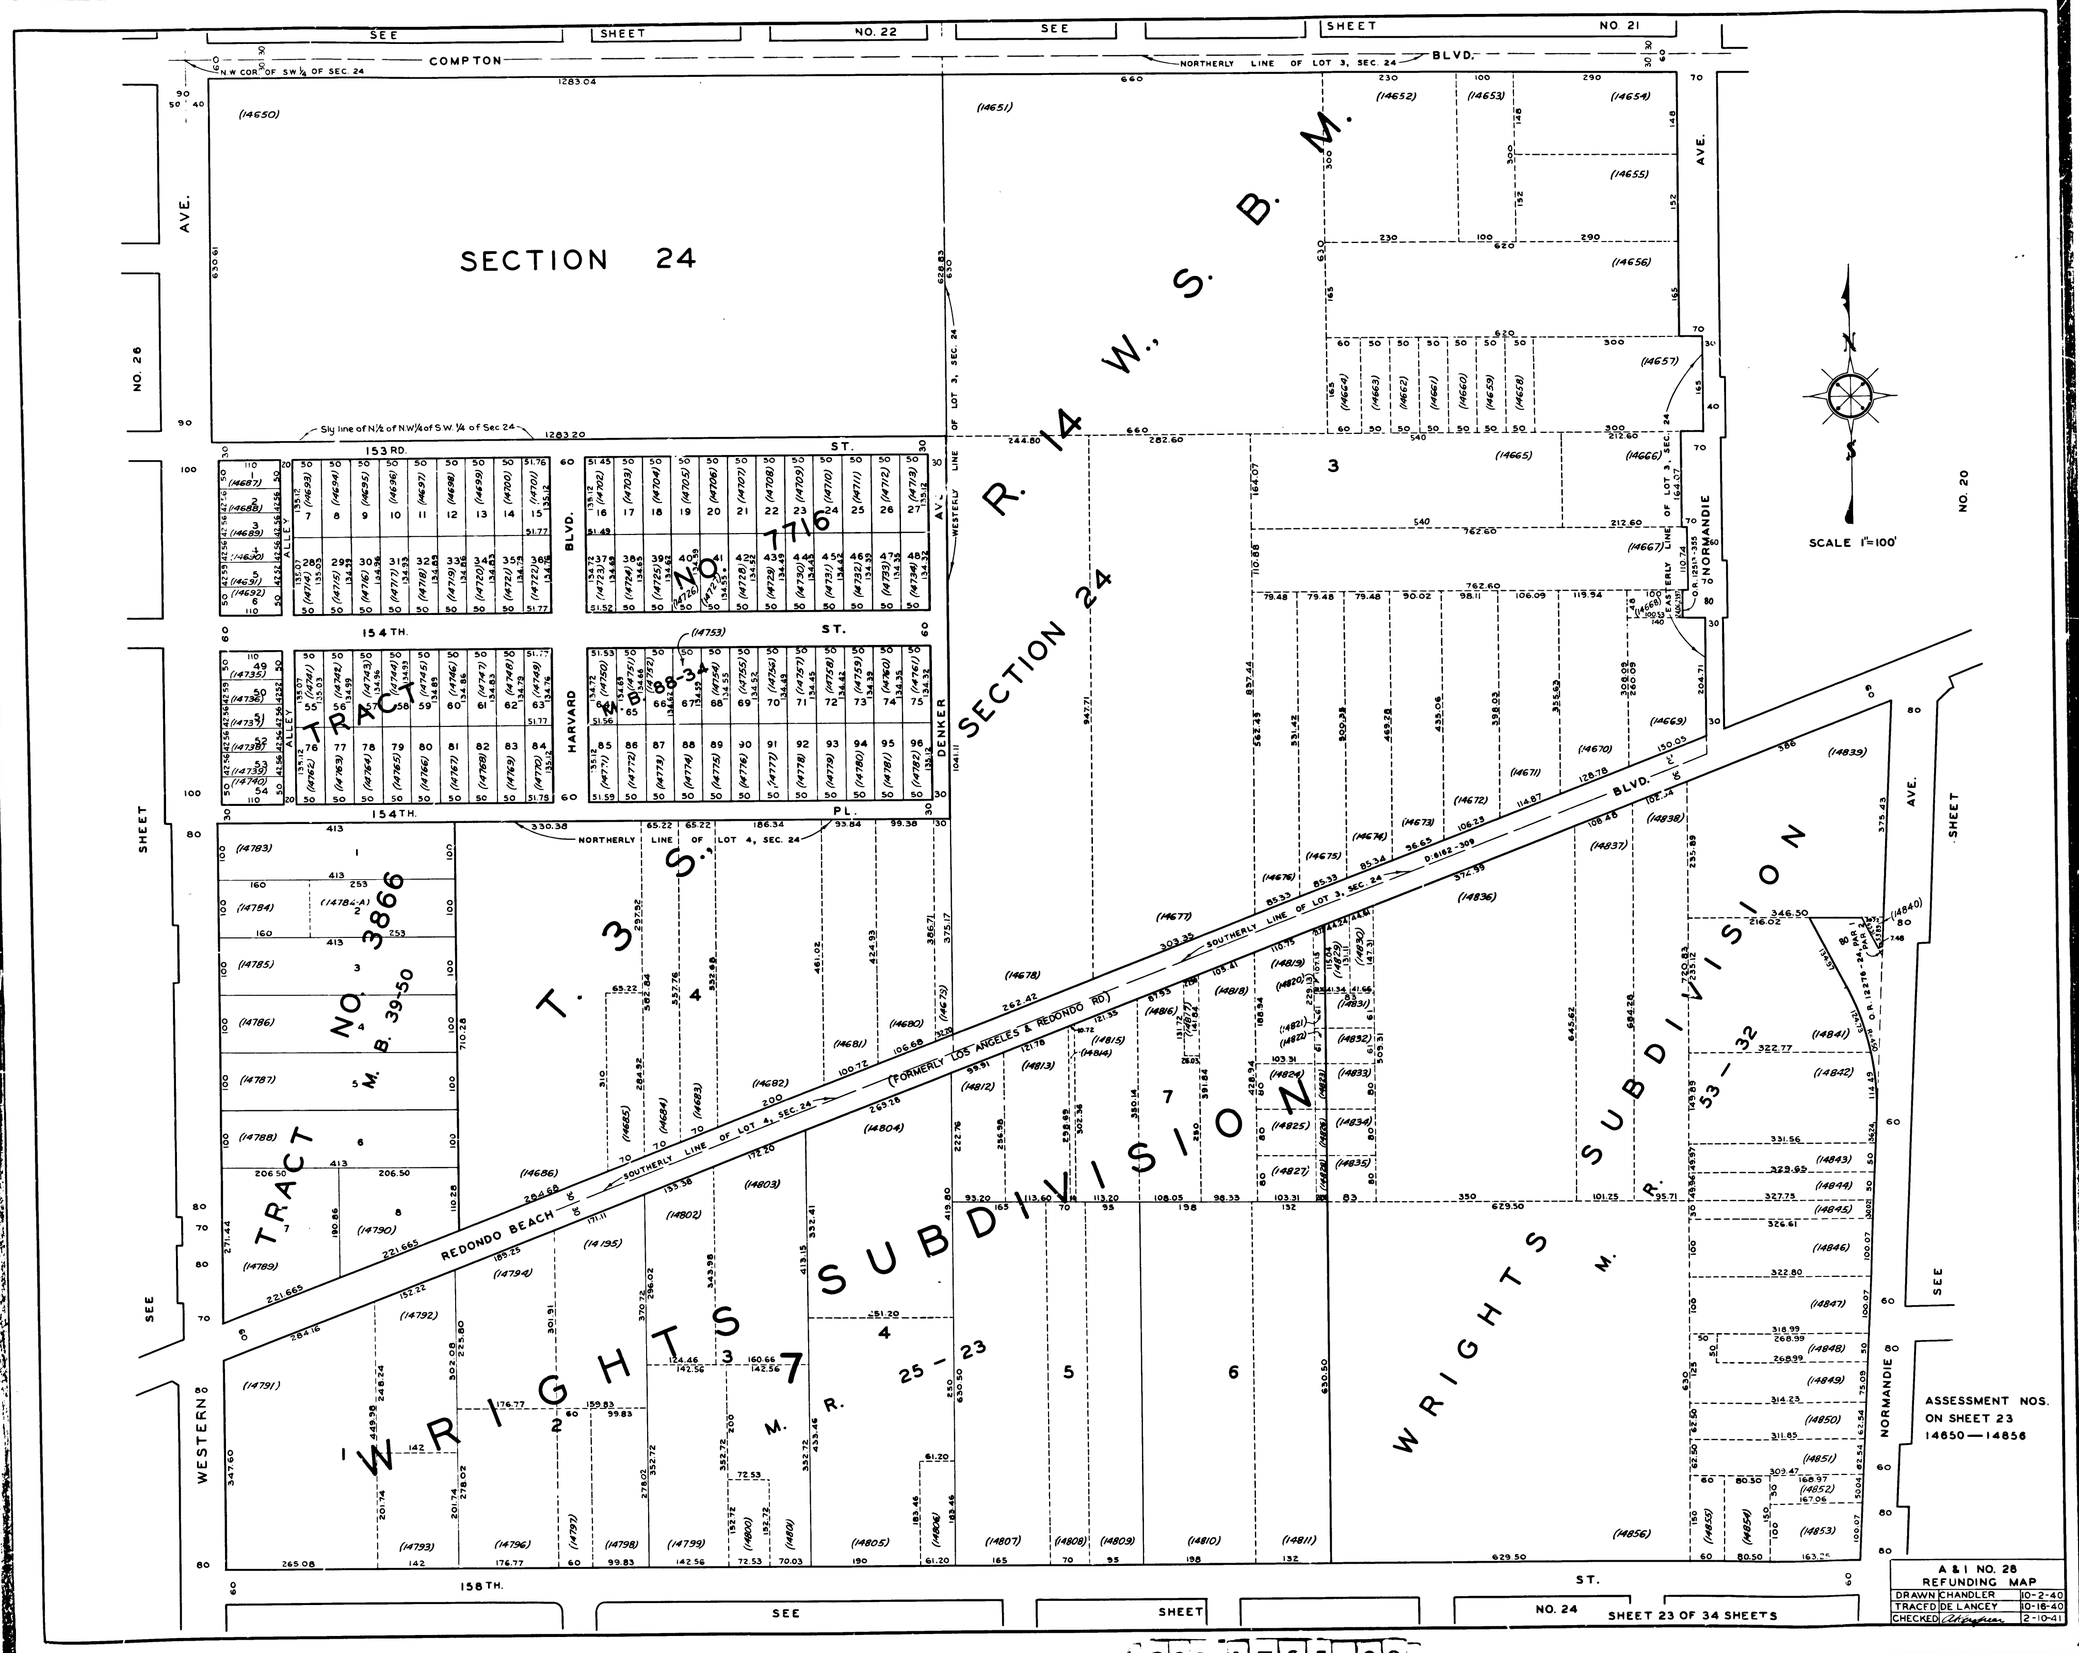
SECTION 24
R. 14 W., S. B. M.
T. 3 S.
TRACT NO. 3866
M. B. 39-50
TRACT NO. 7716
M. B. 88-34
WRIGHTS SUBDIVISION
M. R. 25-23
WRIGHTS SUBDIVISION
M. R. 53-32
REDONDO BEACH
(FORMERLY LOS ANGELES & REDONDO RD.)
SOUTHERLY LINE OF LOT 4, SEC. 24
SOUTHERLY LINE OF LOT 3, SEC. 24
NORTHERLY LINE OF LOT 3, SEC. 24
NORTHERLY LINE OF LOT 4, SEC. 24
COMPTON BLVD.
153RD. ST.
154TH. ST.
154TH. PL.
158TH. ST.
WESTERN AVE.
NORMANDIE AVE.
HARVARD BLVD.
DENKER AVE.
SCALE 1"=100'
ASSESSMENT NOS. ON SHEET 23 14650—14856
SEE SHEET NO. 22
SEE SHEET NO. 21
SEE SHEET NO. 24
SHEET 23 OF 34 SHEETS
A & I NO. 28
REFUNDING MAP
DRAWN CHANDLER 10-2-40
TRACED DE LANCEY 10-18-40
CHECKED 2-10-41

CSB 1725-23