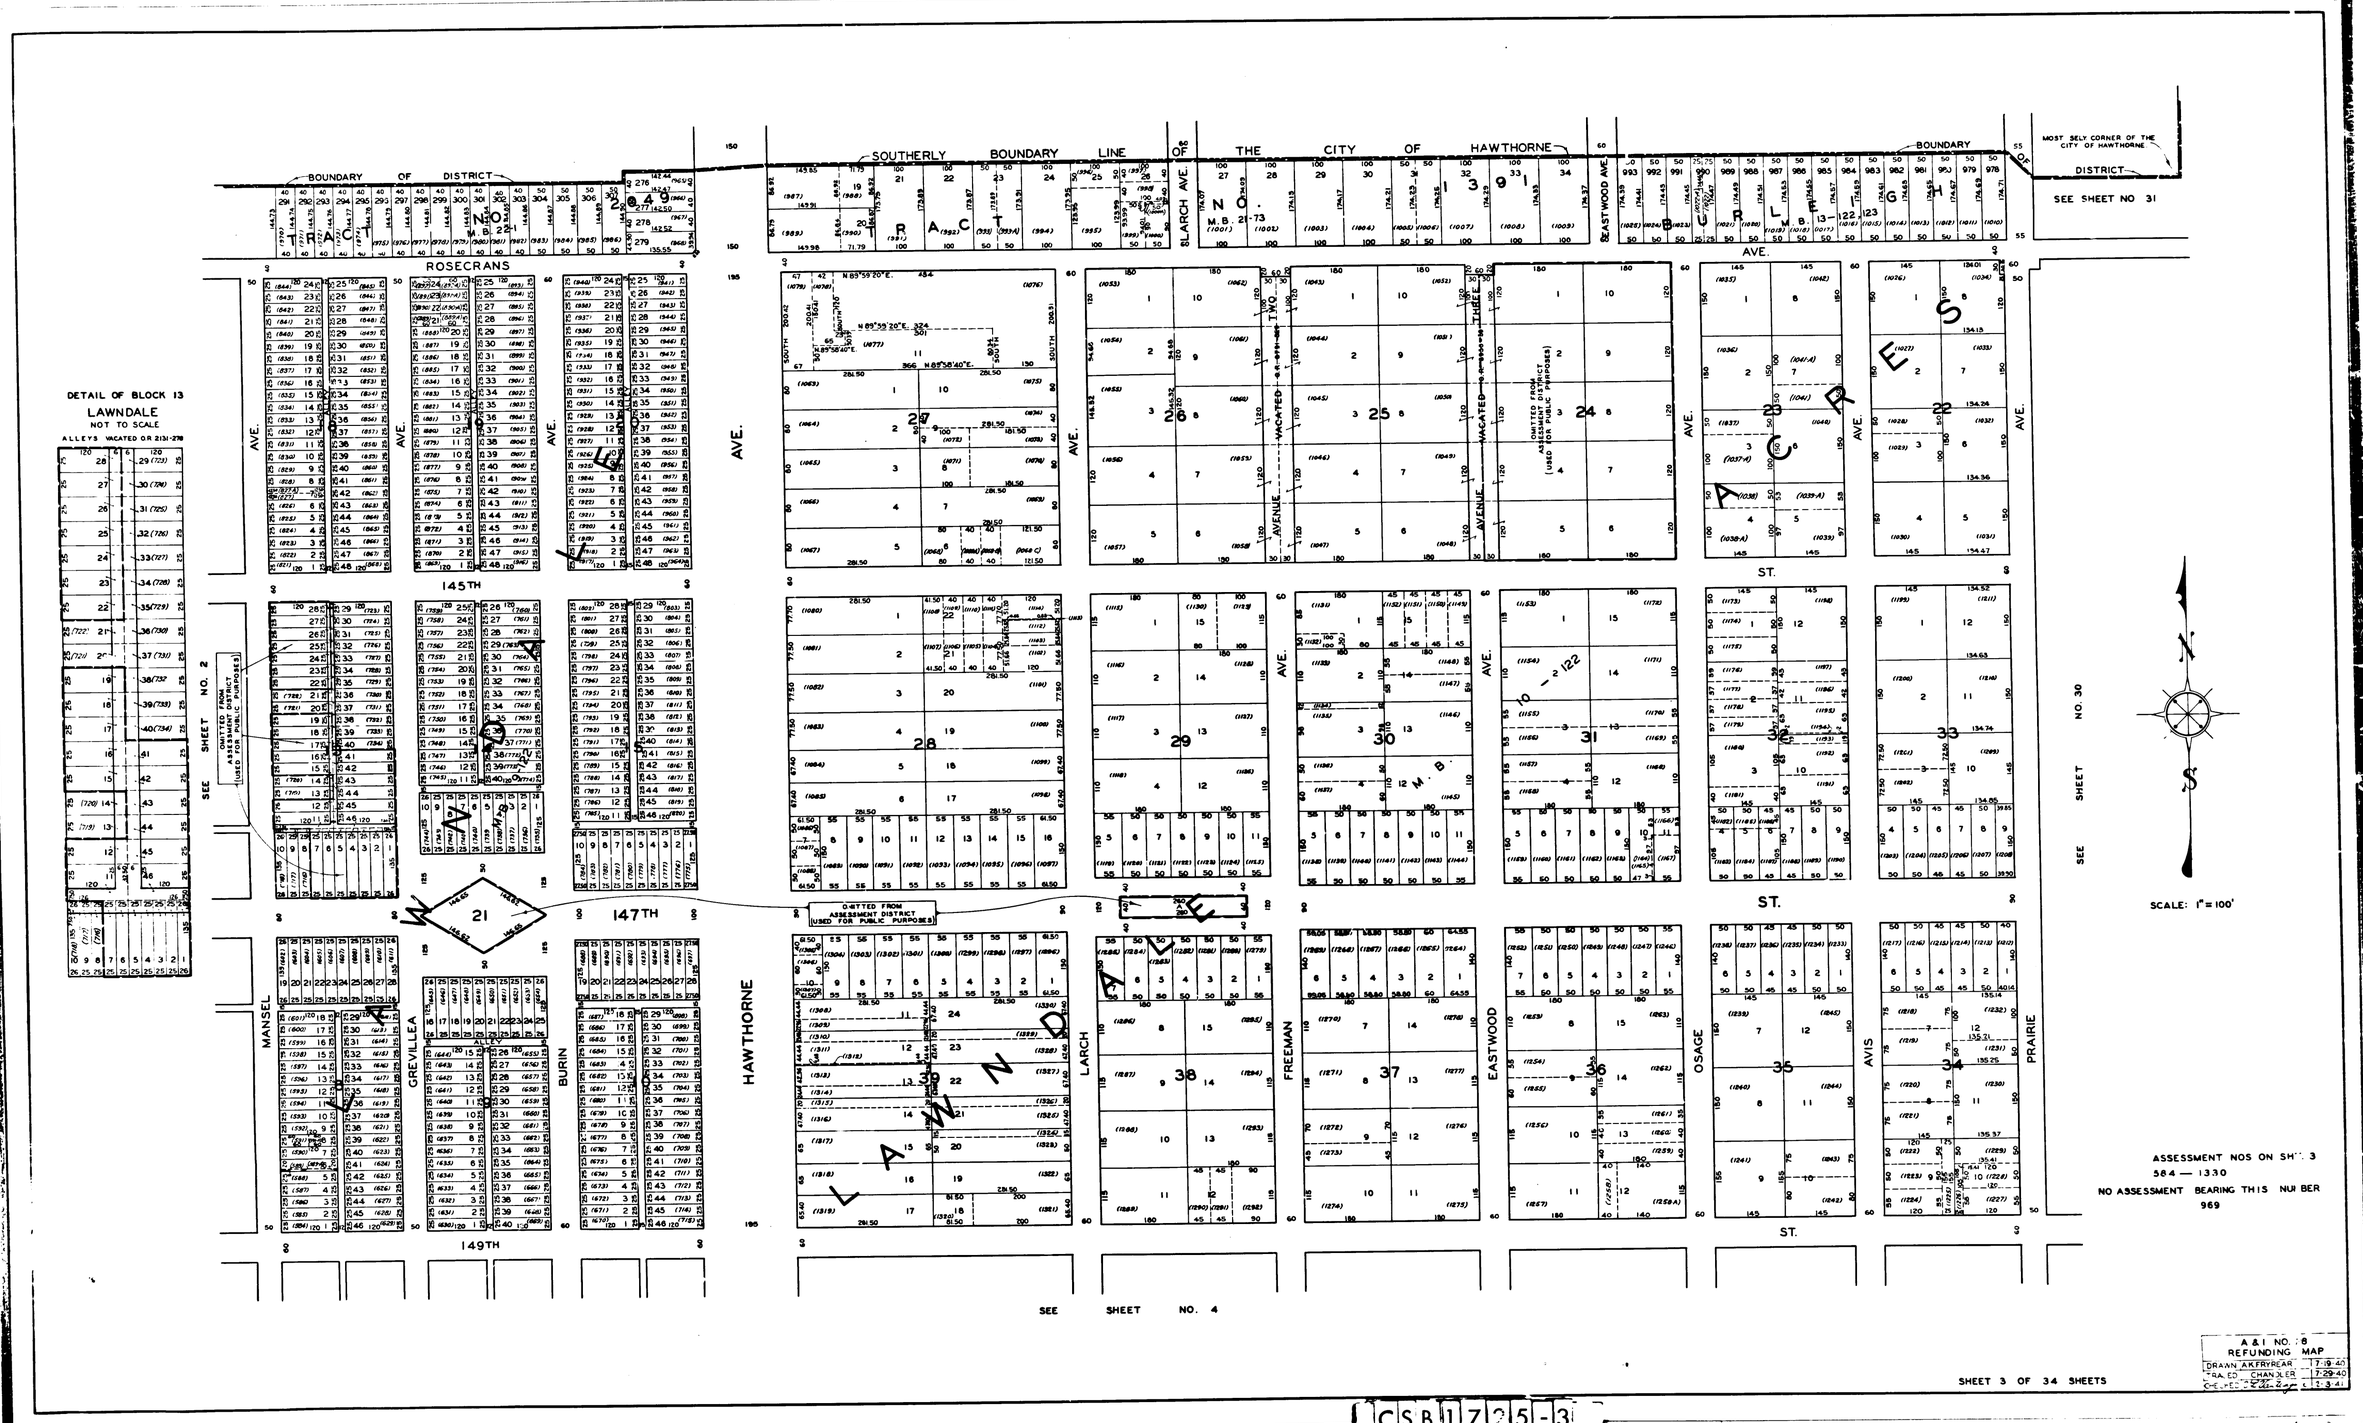

DETAIL OF BLOCK 13
LAWNDALE
NOT TO SCALE
ALLEYS VACATED OR 2131-278
BOUNDARY OF DISTRICT
SOUTHERLY BOUNDARY LINE OF THE CITY OF HAWTHORNE
MOST SELY CORNER OF THE CITY OF HAWTHORNE
SEE SHEET NO 31
ROSECRANS
145TH
147TH
149TH
MANSEL
GREVILLEA
BURIN
HAWTHORNE
LARCH
FREEMAN
EASTWOOD
OSAGE
AVIS
PRAIRIE
AVE.
ST.
SEE SHEET NO. 2
SEE SHEET NO. 30
SEE SHEET NO. 4
OMITTED FROM ASSESSMENT DISTRICT (USED FOR PUBLIC PURPOSES)
SCALE: 1" = 100'
ASSESSMENT NOS ON SHT. 3
584 — 1330
NO ASSESSMENT BEARING THIS NUMBER
969
A & I NO. 8
REFUNDING MAP
DRAWN A.K.FRYREAR 7-19-40
TRACED CHANDLER 7-29-40
CHECKED 2-3-41
SHEET 3 OF 34 SHEETS
CSB 1725-3