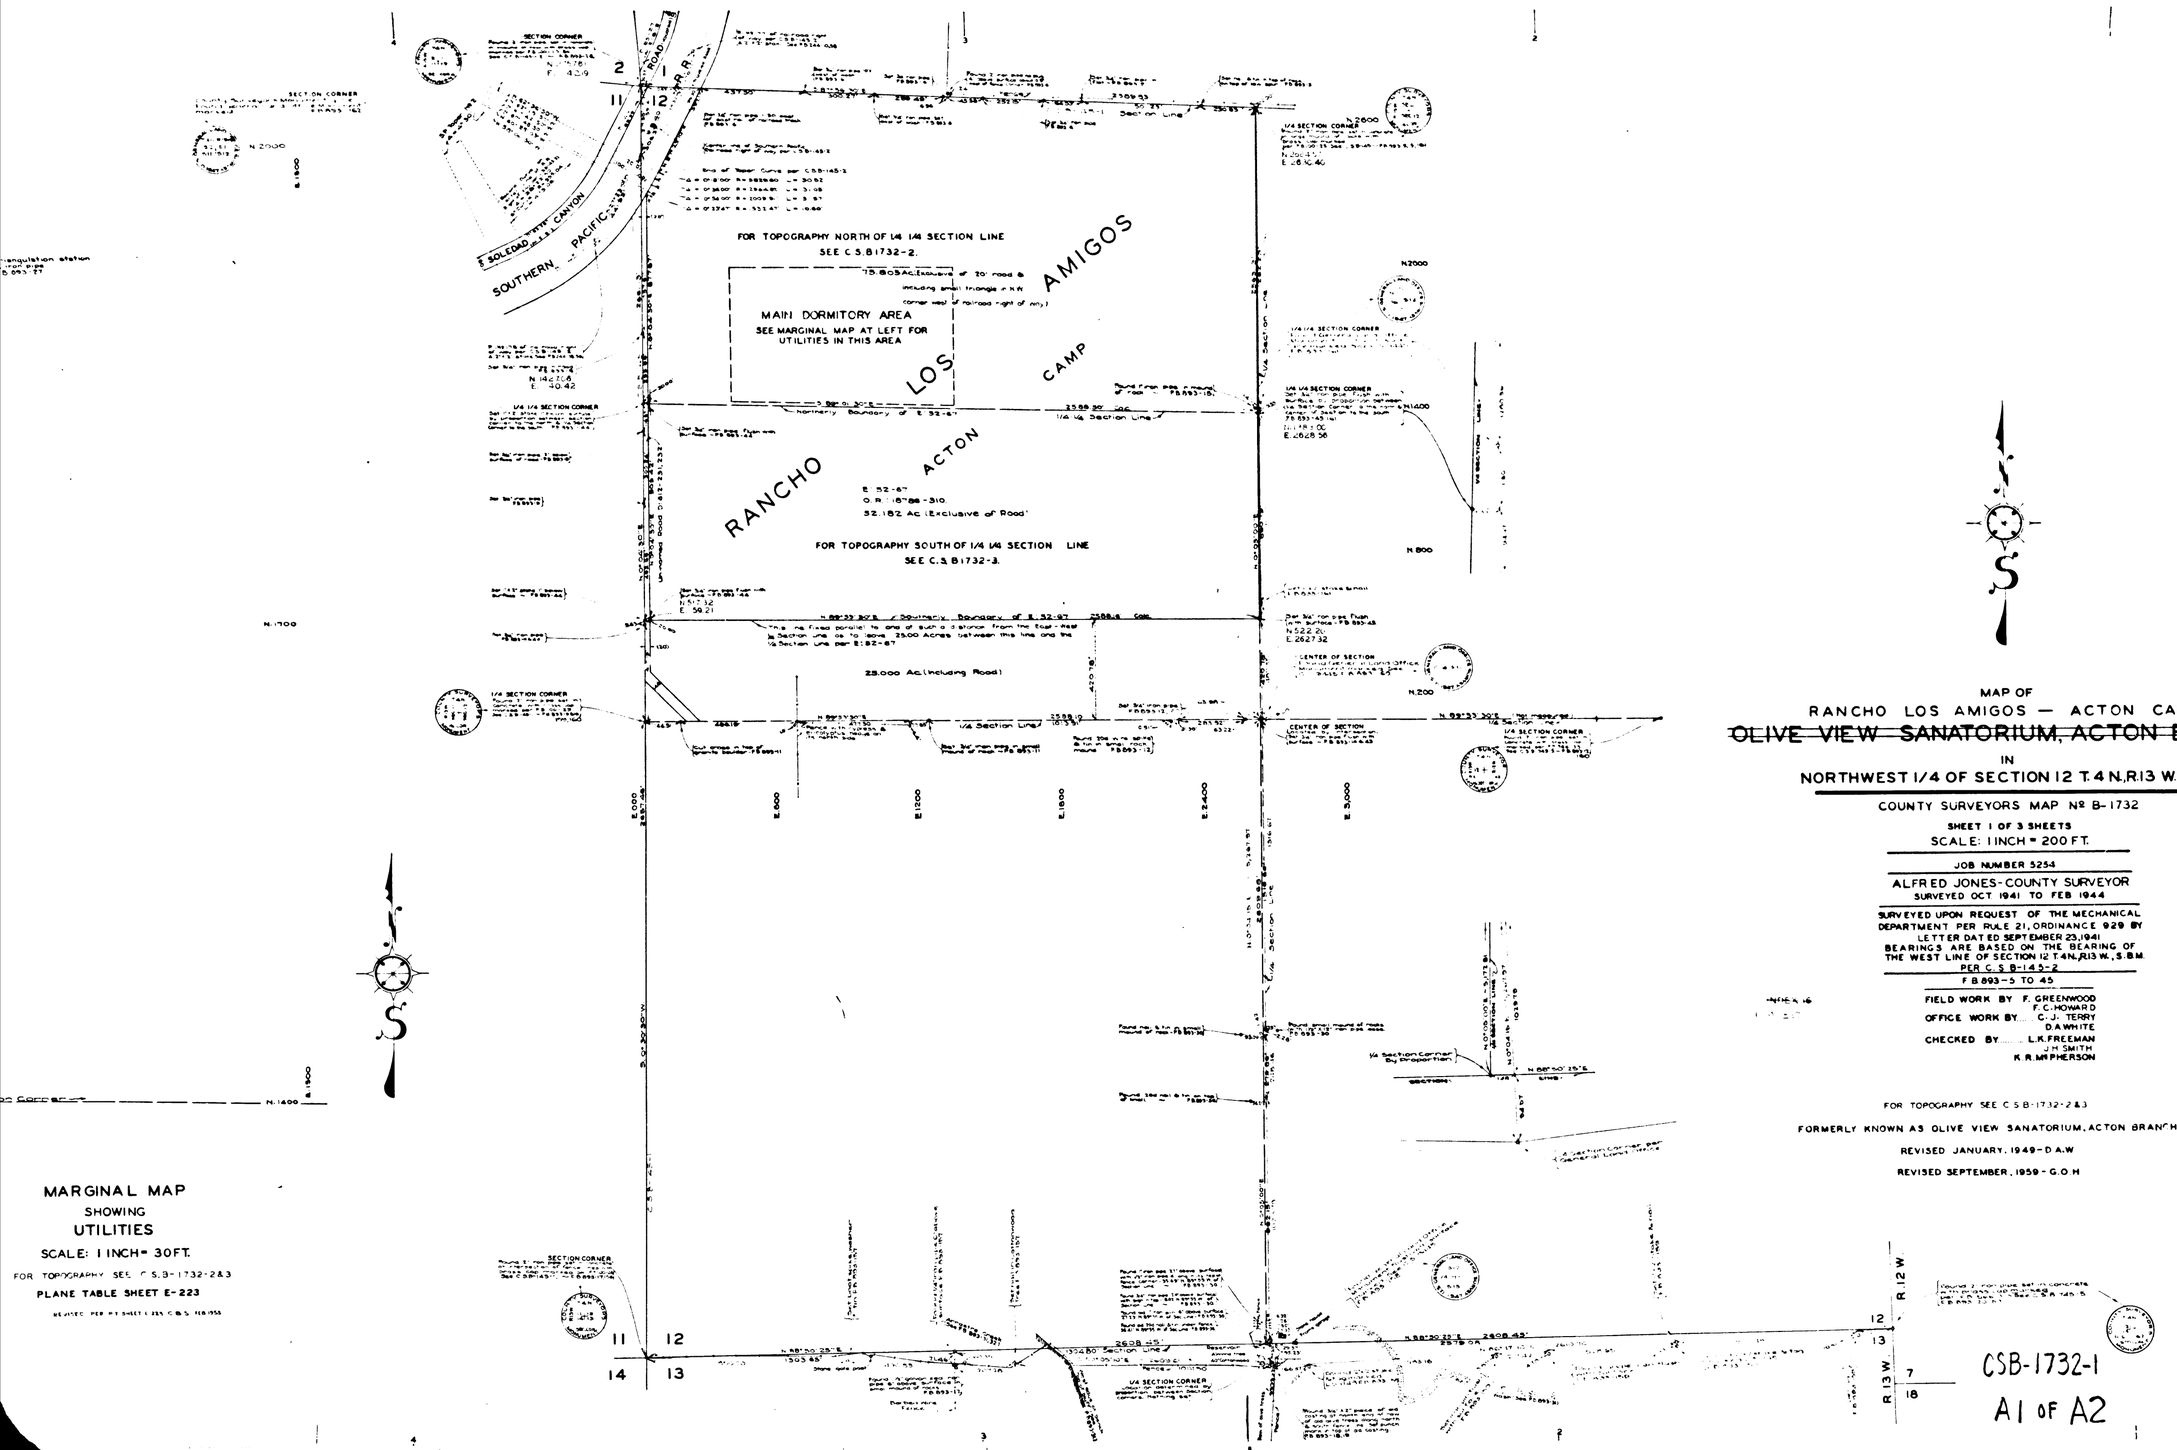

MARGINAL MAP
SHOWING
UTILITIES
SCALE: 1 INCH = 30 FT.
FOR TOPOGRAPHY SEE C.S.B-1732-2&3
PLANE TABLE SHEET E-223

MAP OF
RANCHO LOS AMIGOS — ACTON CAMP
~~OLIVE VIEW SANATORIUM, ACTON BRANCH~~
IN
NORTHWEST 1/4 OF SECTION 12 T.4 N., R.13 W., S.B.M.

COUNTY SURVEYORS MAP Nº B-1732

SHEET 1 OF 3 SHEETS
SCALE: 1 INCH = 200 FT.

JOB NUMBER 5254

ALFRED JONES-COUNTY SURVEYOR
SURVEYED OCT 1941 TO FEB 1944

SURVEYED UPON REQUEST OF THE MECHANICAL DEPARTMENT PER RULE 21, ORDINANCE 929 BY LETTER DATED SEPTEMBER 23, 1941
BEARINGS ARE BASED ON THE BEARING OF THE WEST LINE OF SECTION 12 T.4N., R.13 W., S.B.M. PER C.S.B-145-2

F.B. 893-5 TO 45

FIELD WORK BY F. GREENWOOD
F.C. HOWARD
OFFICE WORK BY C.J. TERRY
D.A. WHITE
CHECKED BY L.K. FREEMAN
J.H. SMITH
K.R. McPHERSON

FOR TOPOGRAPHY SEE C.S.B-1732-2&3

FORMERLY KNOWN AS OLIVE VIEW SANATORIUM, ACTON BRANCH

REVISED JANUARY, 1949 - D.A.W.

REVISED SEPTEMBER, 1959 - G.O.H.

CSB-1732-1
A1 OF A2

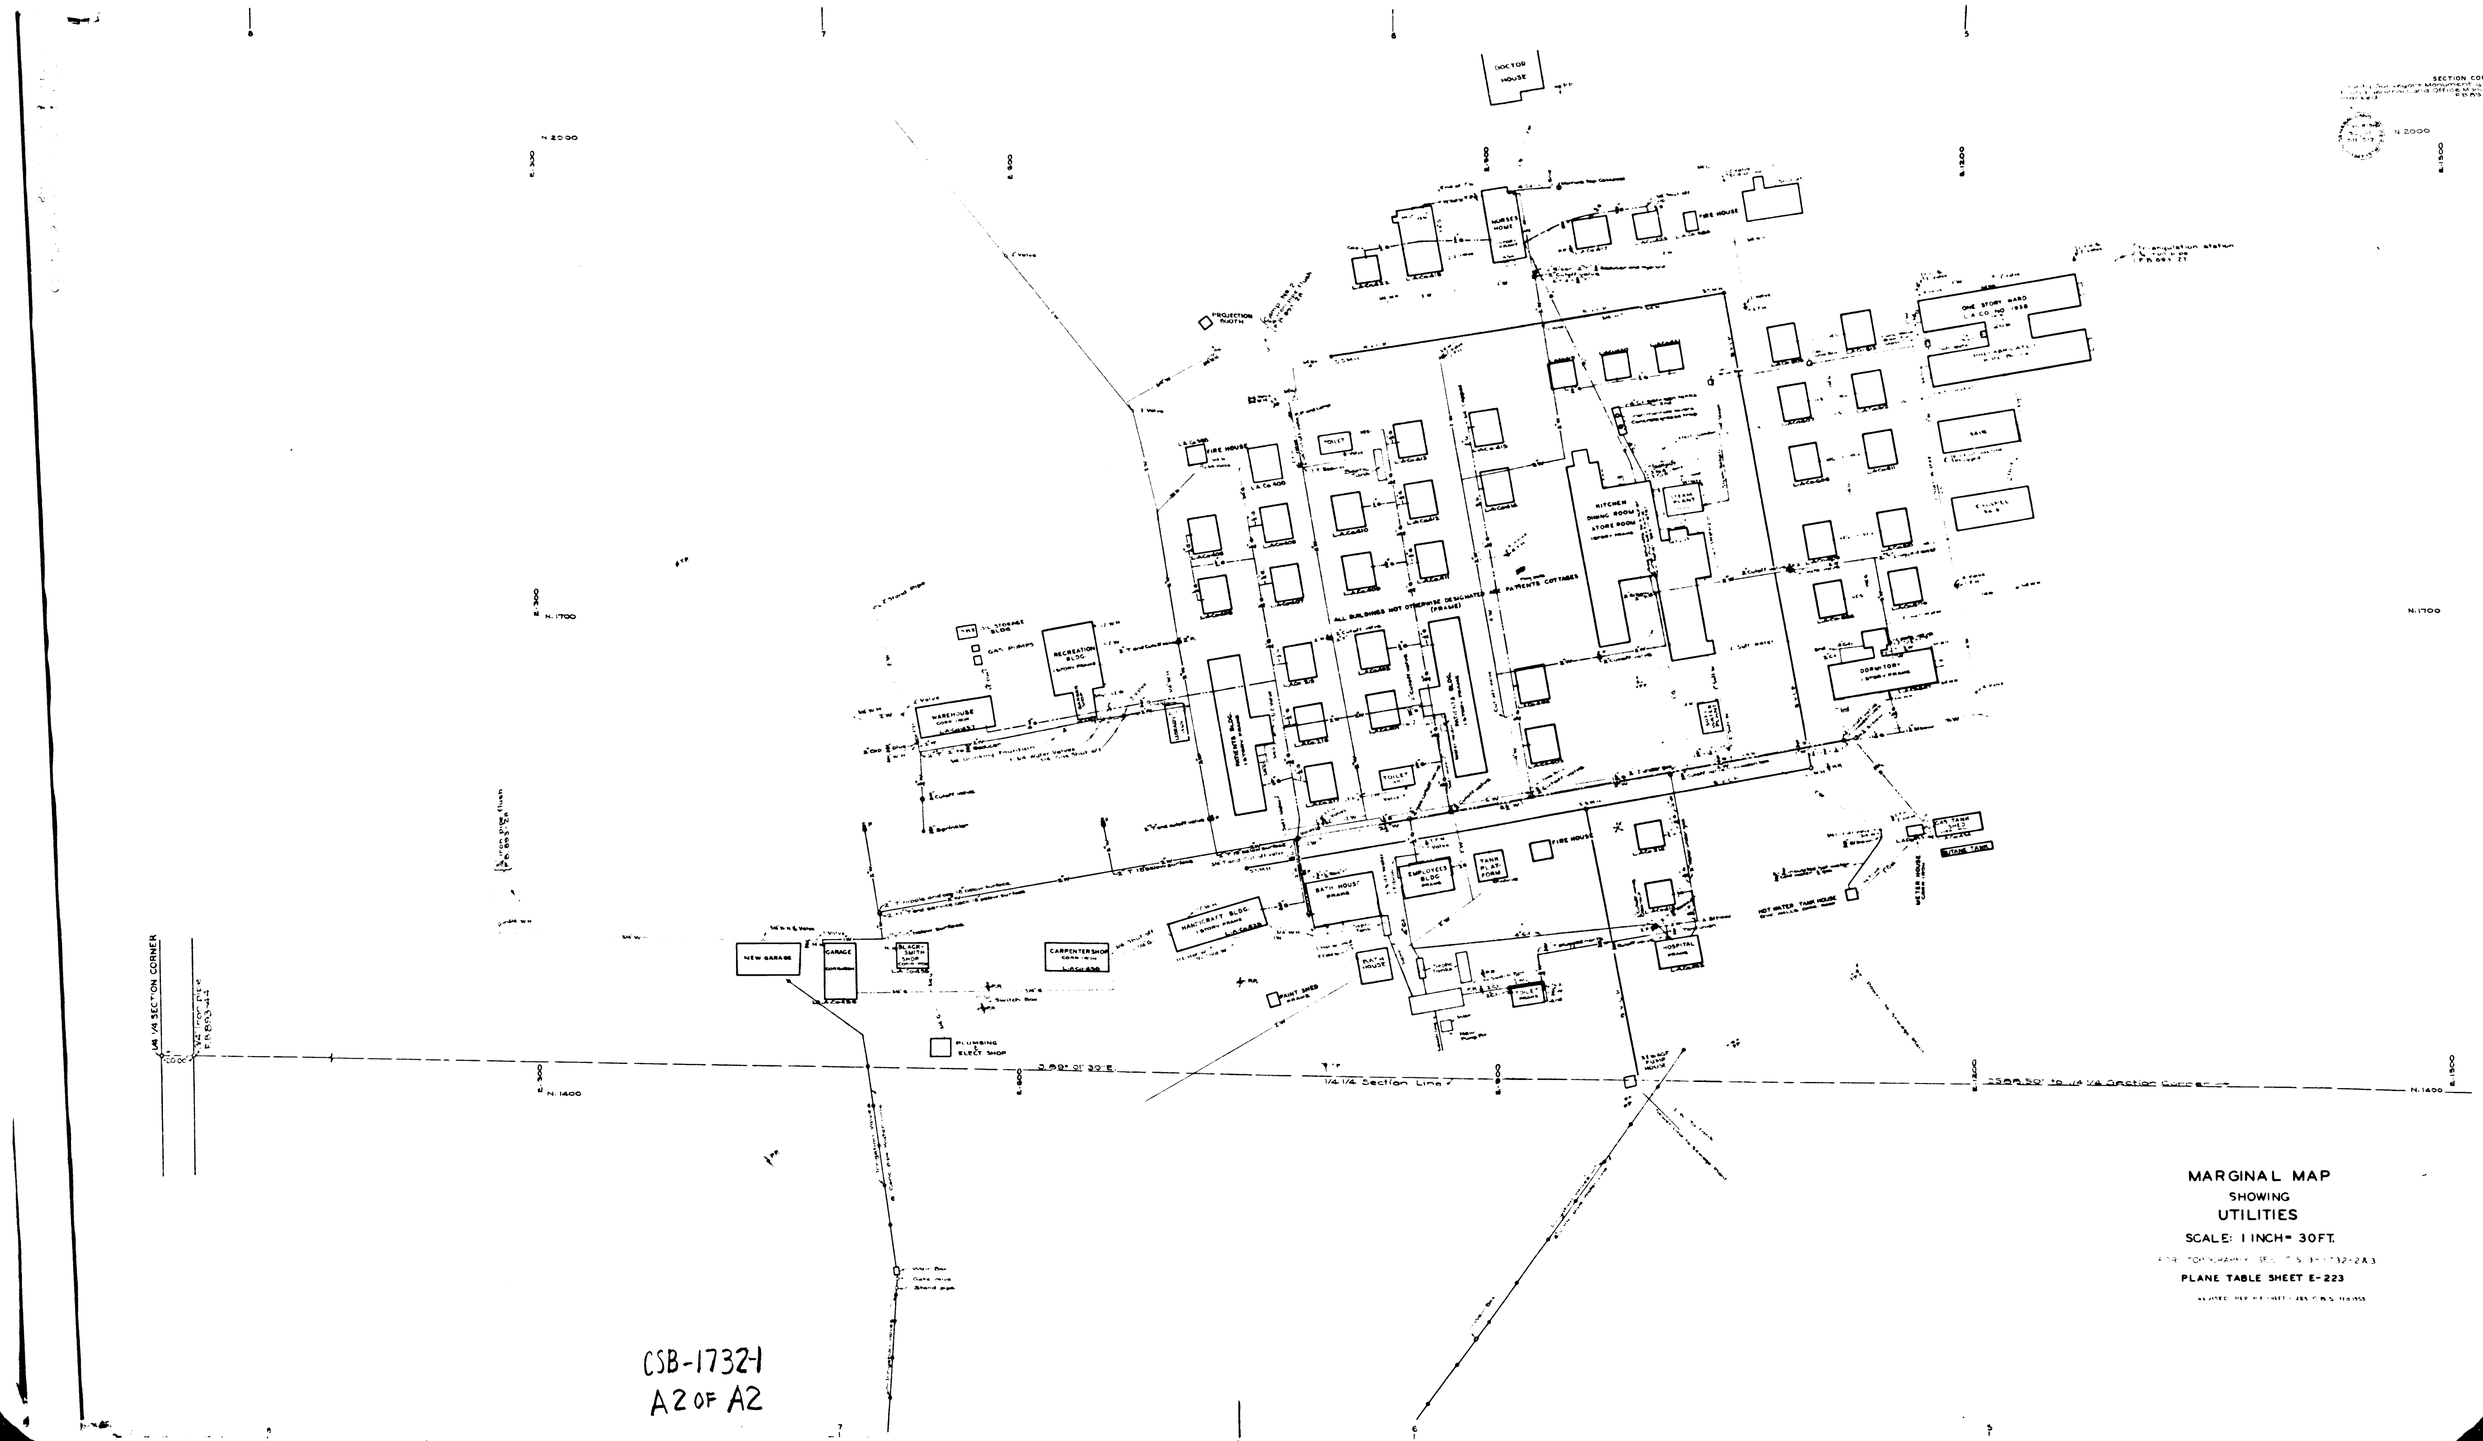

MARGINAL MAP
SHOWING
UTILITIES
SCALE: 1 INCH = 30 FT.
PLANE TABLE SHEET E-223

CSB-17321
A2 OF A2