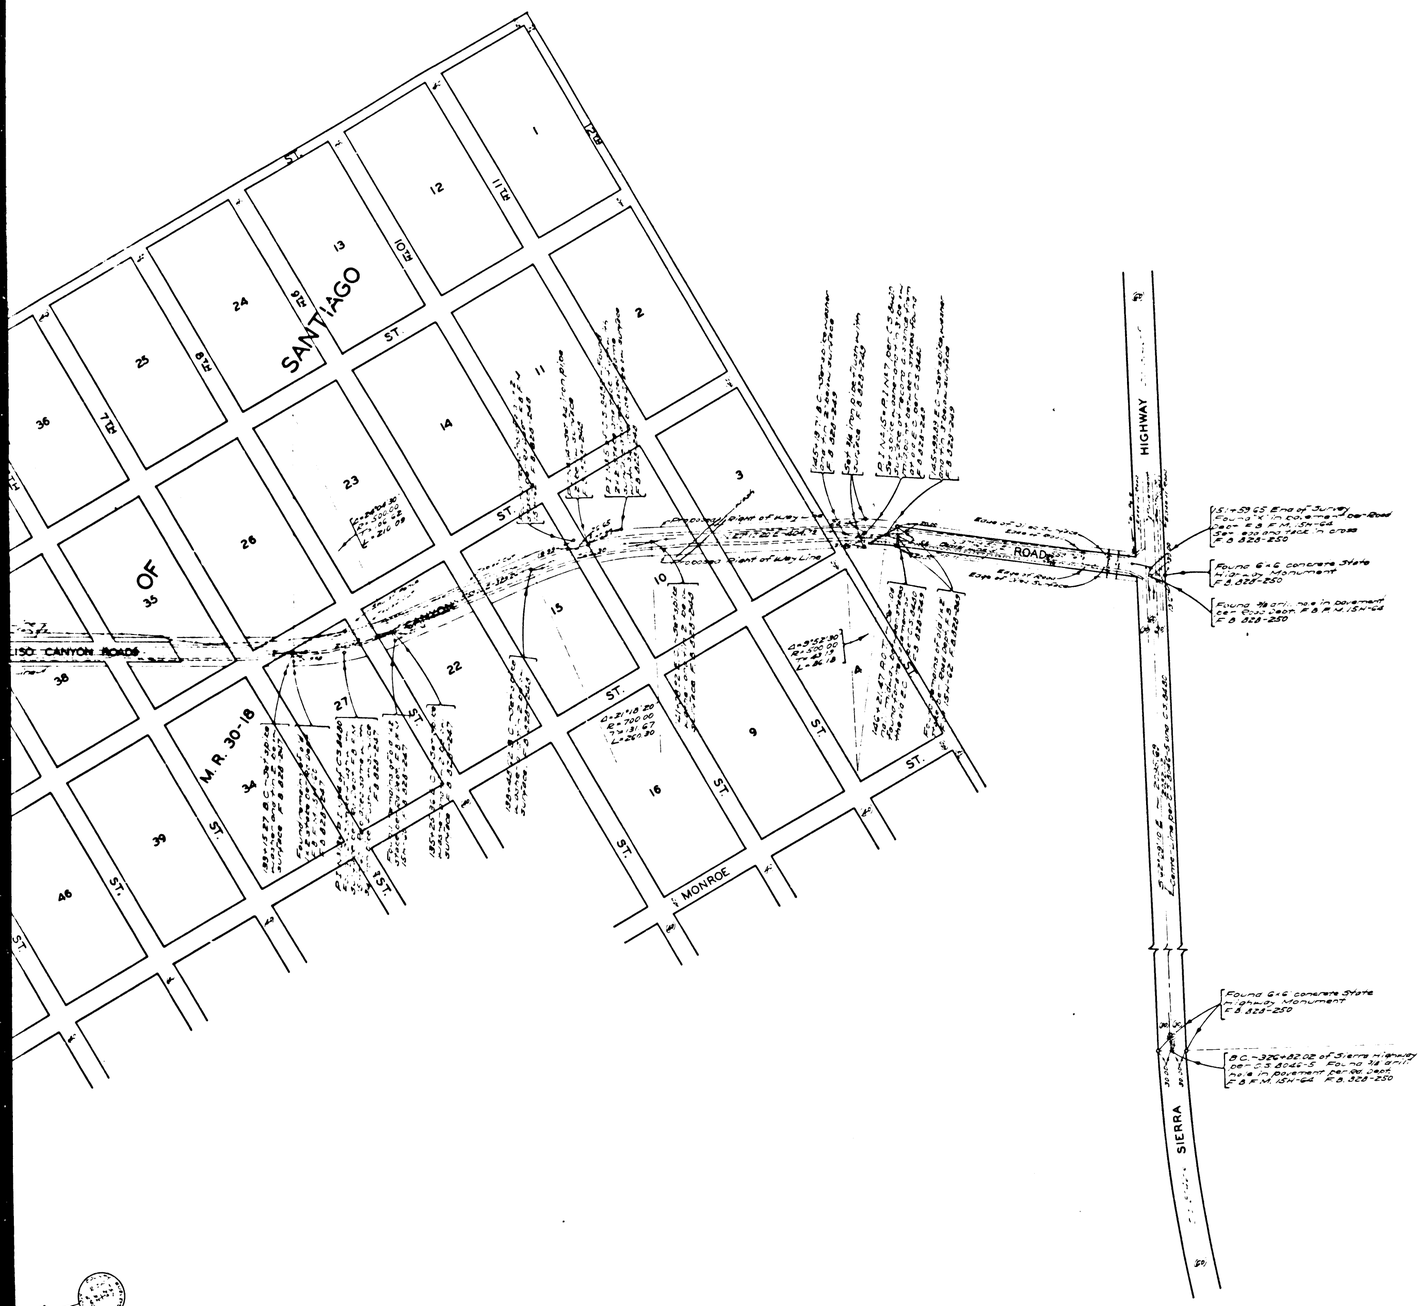

MAP OF

SOLEDAD CANYON ROAD

FROM

S. W. CORNER OF SECTION 29-T. 5 N.-R. 12 W.-S. B. M.

TO

SIERRA HIGHWAY

COUNTY SURVEYORS MAP Nº B-1734

SCALE:-1. INCH = 100 FT.

JOB NUMBER 5058

ALFRED JONES—COUNTY SURVEYOR

SURVEYED . . . OCT. 1941

BEARINGS ARE BASED ON THE BEARING OF WEST LINE OF SECTION 32-T. 5 N.-R. 12 W. AS SHOWN ON C. S. B-1801

F. B. 828-245-256

FIELD WORK BY . . . . . E. A. ROSECRANS

OFFICE WORK BY . . . . . R. R. McPHERSON
C. W. COX

CHECKED BY . . . . . R. R. McPHERSON

FILEX Nº 64

CSB-1734
A1 OF A2

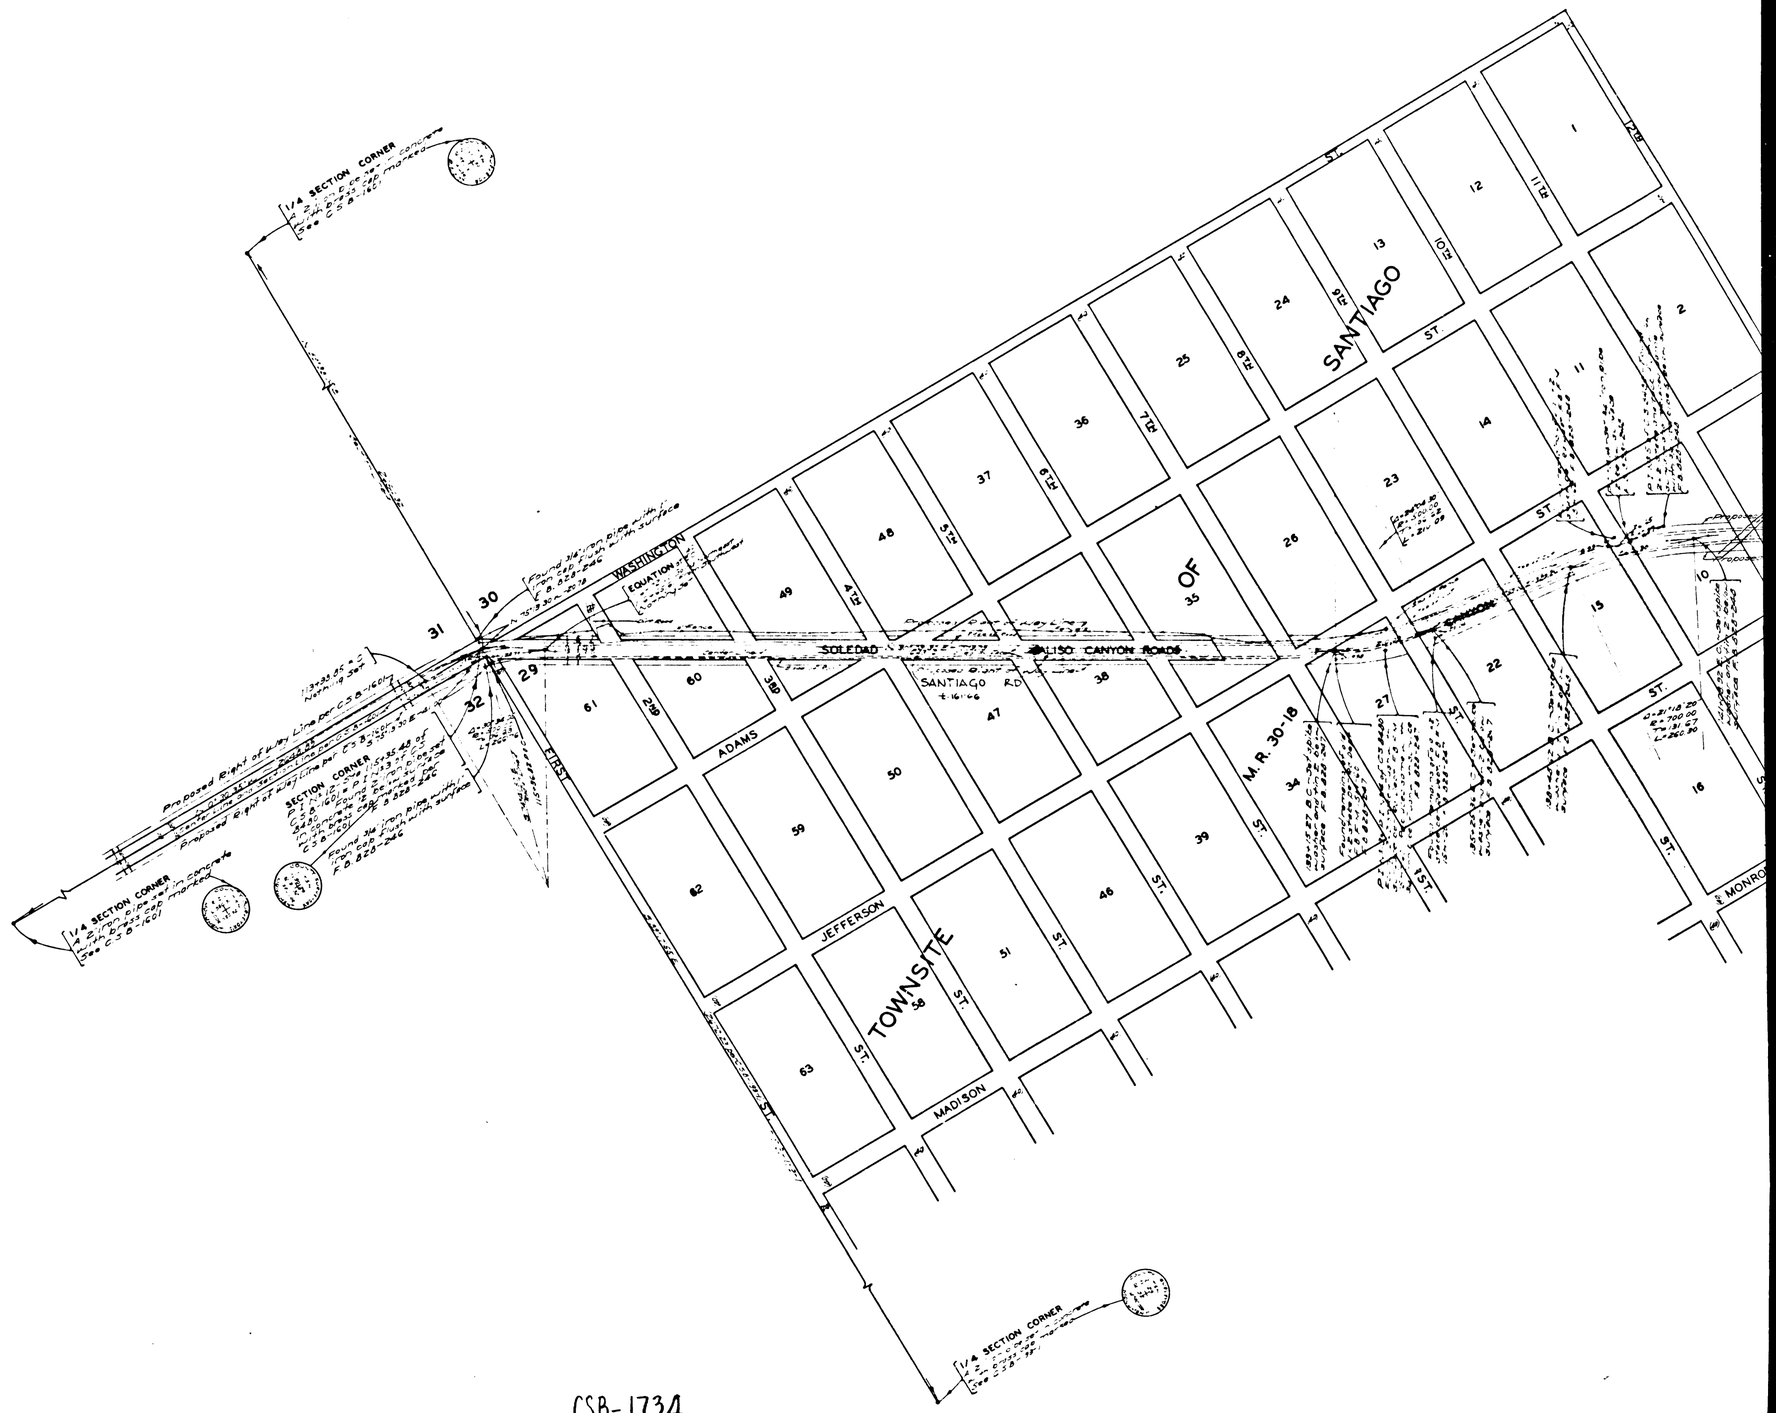

CSB-1734
A2 OF A2