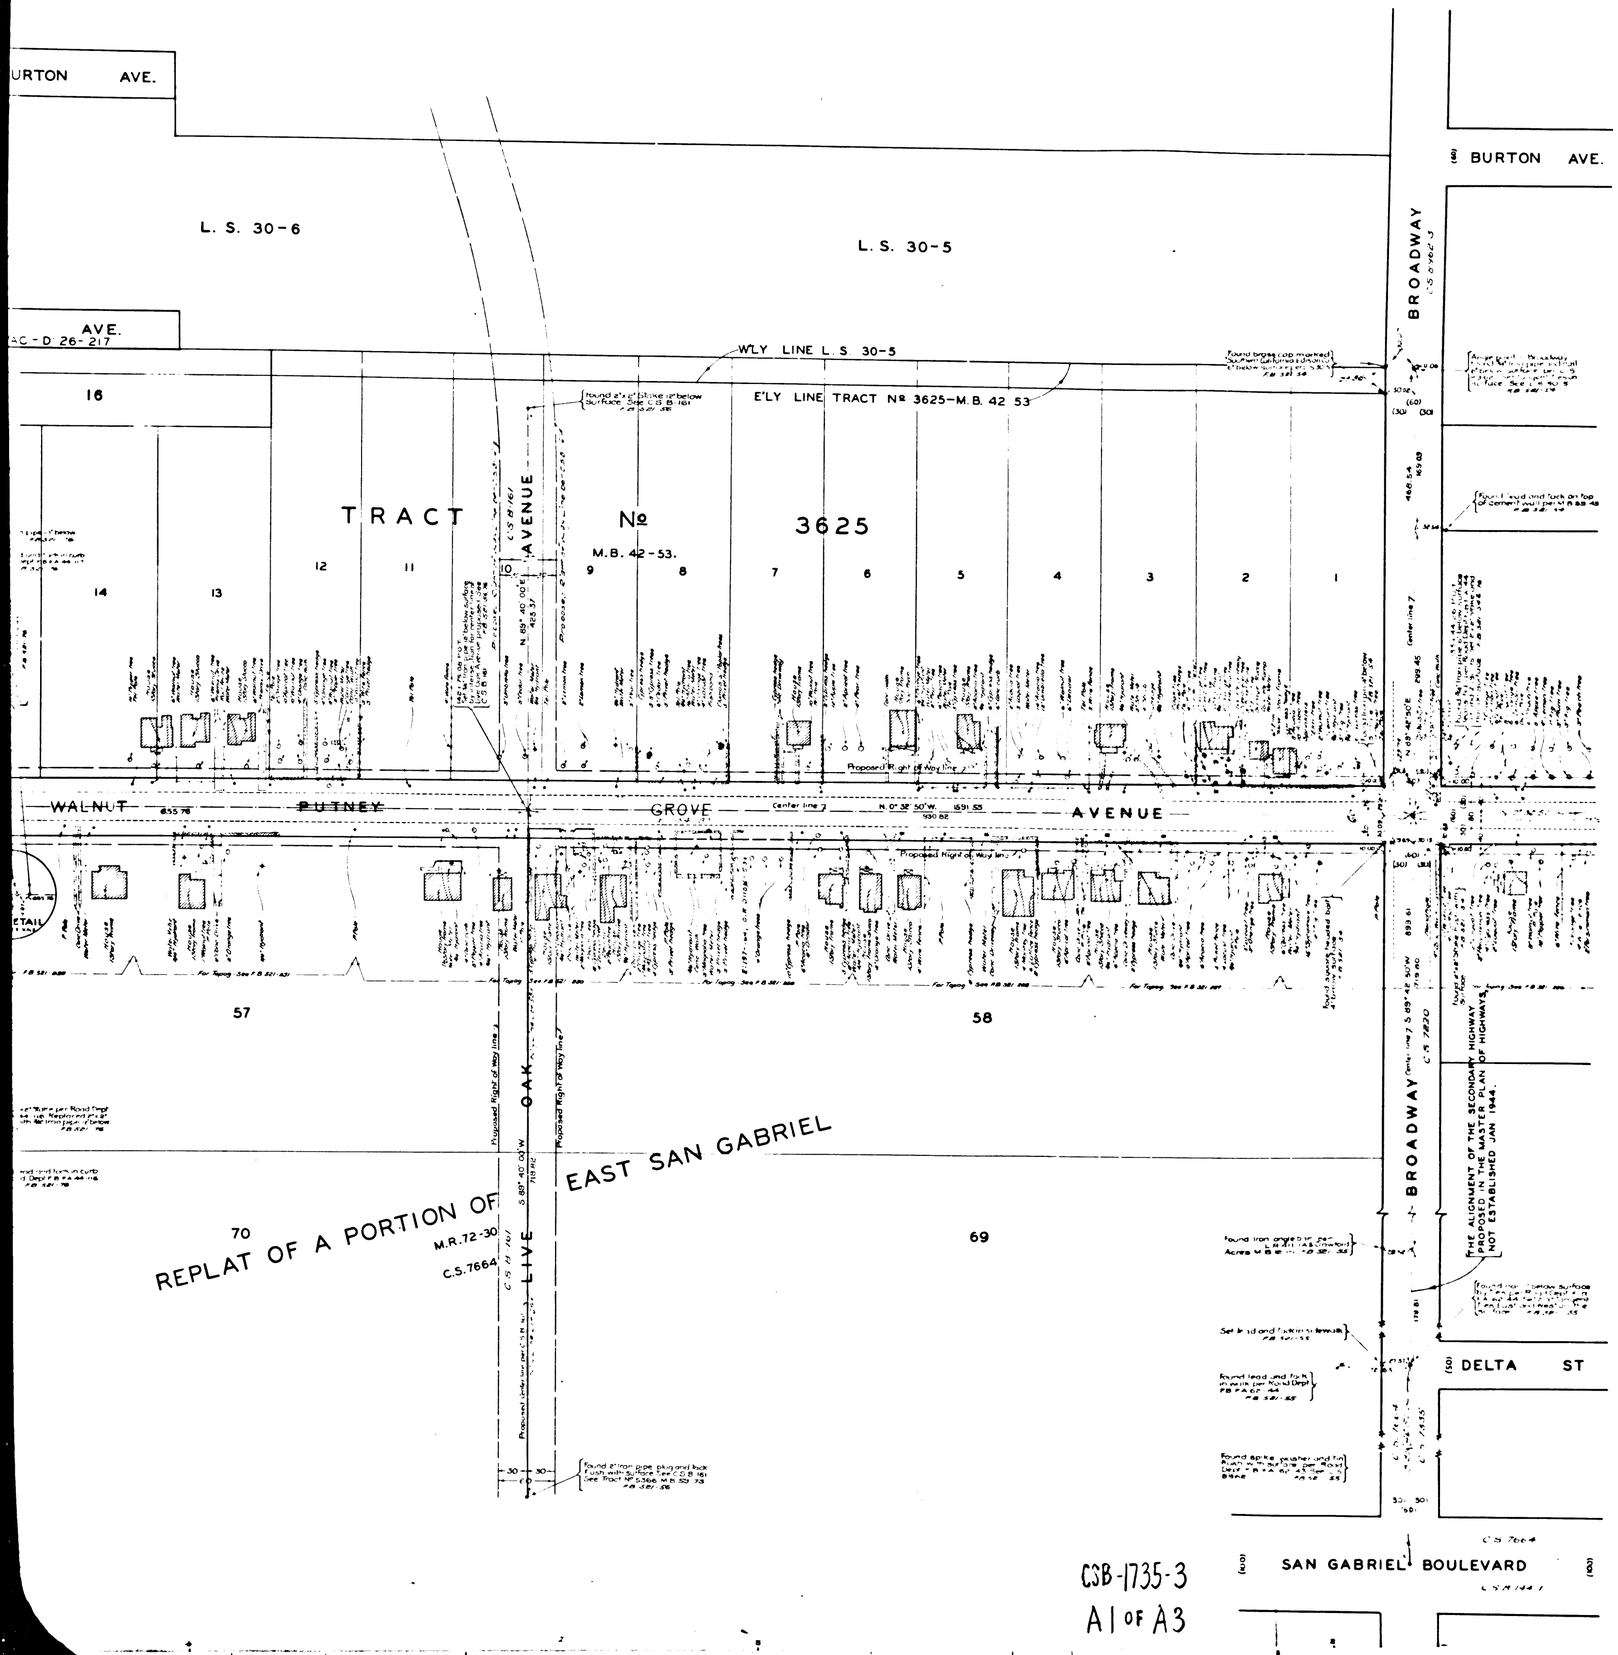

CSB-1735-3
A1 OF A3

MAP OF
WALNUT GROVE AVENUE
FROM
GARVEY AVENUE
TO
HUNTINGTON DRIVE

COUNTY SURVEYORS MAP Nº B-1735
SHEET Nº 3 OF 4 SHEETS
SCALE - 1 INCH = 50 FEET.

JOB NUMBER - 7150

ALFRED JONES - COUNTY SURVEYOR
SURVEYED JUNE 1939 - OCT. 1941.

SURVEYED UNDER INSTRUCTIONS OF THE BOARD OF SUPERVISORS PER ORDER DATED MARCH 21, 1932
BEARINGS ARE BASED ON THE BEARING OF WALNUT GROVE AVENUE, PER C.S. B-108.

F.B. 521-1-148, 209-244.

FIELD WORK BY A.N. HELLSTROM
W.A. MILLER.
OFFICE WORK BY H.U.M. HIGGINS.
CHECKED BY A.A. ROESER.

NUE BURTON AVENUE BURTON AVE.

COMPANY RIGHT OF L.S.30-6 L S 30-6 L. S. 30-6

ORANGE VAC.-D: 26-217 AVE ELM AVENUE WAY VAC-D: 26-217 ORANGE DR. DR. VAC-D: 26-217 AVE.

DRIVE

N. 0°41' 25" W. STREET 675.78

TRUDA ACRES M.B. 21-177.

VISTA STREET LA

T R A C T 24 23 22 STREET

Nº 7352 M.B. 78-17,18. 21 20 19 18 17 14 15 16 41 42 43 36 37 38 39 40

GROVE AVENUE N. 0°41' 25" W. 675.79

44 45 46 71 72 73 51 50 49 48 47 63 64 65 66 67 68 69 70

YNEZ S. 89°37' 45" W. 359.87

N. 0°41' 00" W. WILLARD 675.82 C.S. B-122-1

SANTA

Proposed Right of Way line

N. 0°32' 10" W. 1023.09 Proposed Center line 438.42

Property line

T R A C T 42 43 40 45 39 46 38 47 37 48

AVENUE N. 0°52' 55" W. 362.30 N. 0°32' 55" W. AVENUE

56 57

HERMOSA ELM

Nº 6771 M.B. 77-37. ALLEY

EARLE STREET

RAILWAY R/W PACIFIC ELECTRIC

LAS TUNAS LAS TUNAS

WALNUT PUTNEY

DETAIL

T R A C T 16 15 14 13 12 11 10

70 REPLAT OF A PORTION OF M.R. 72-30 C.S. 7664

CSB-1735-3

A2 OF A3

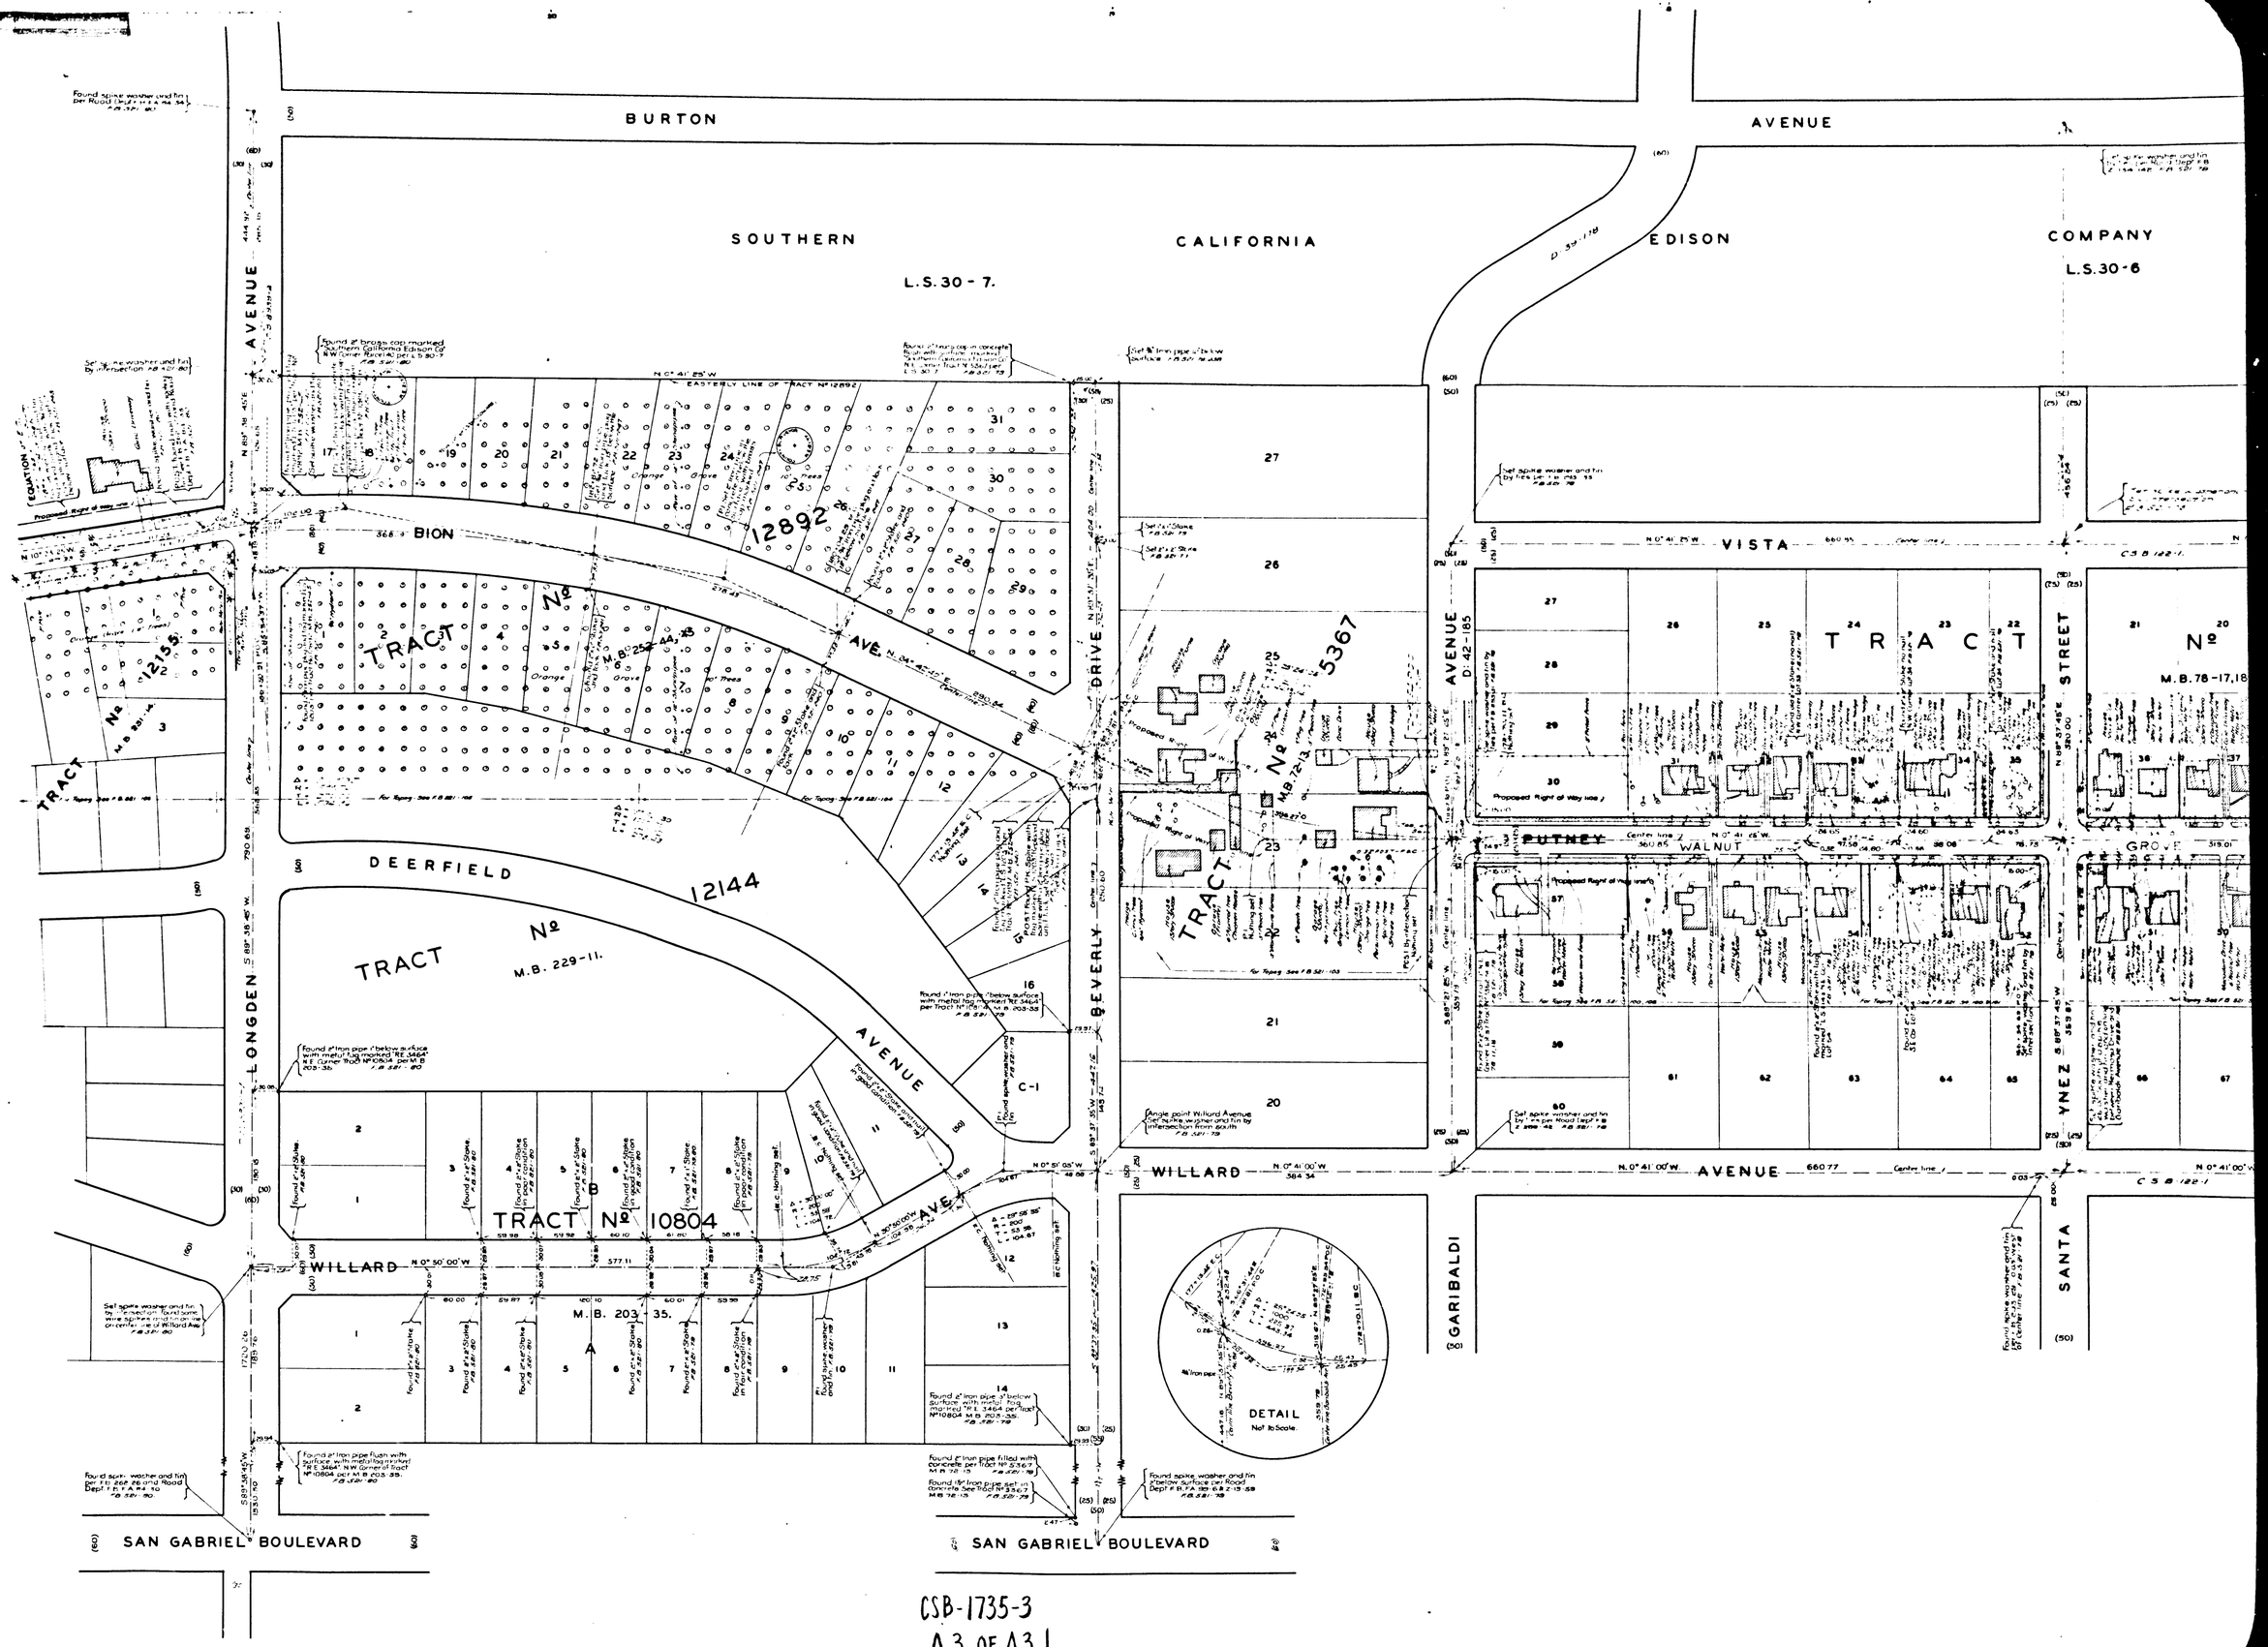

CSB-1735-3

A3 OF A3