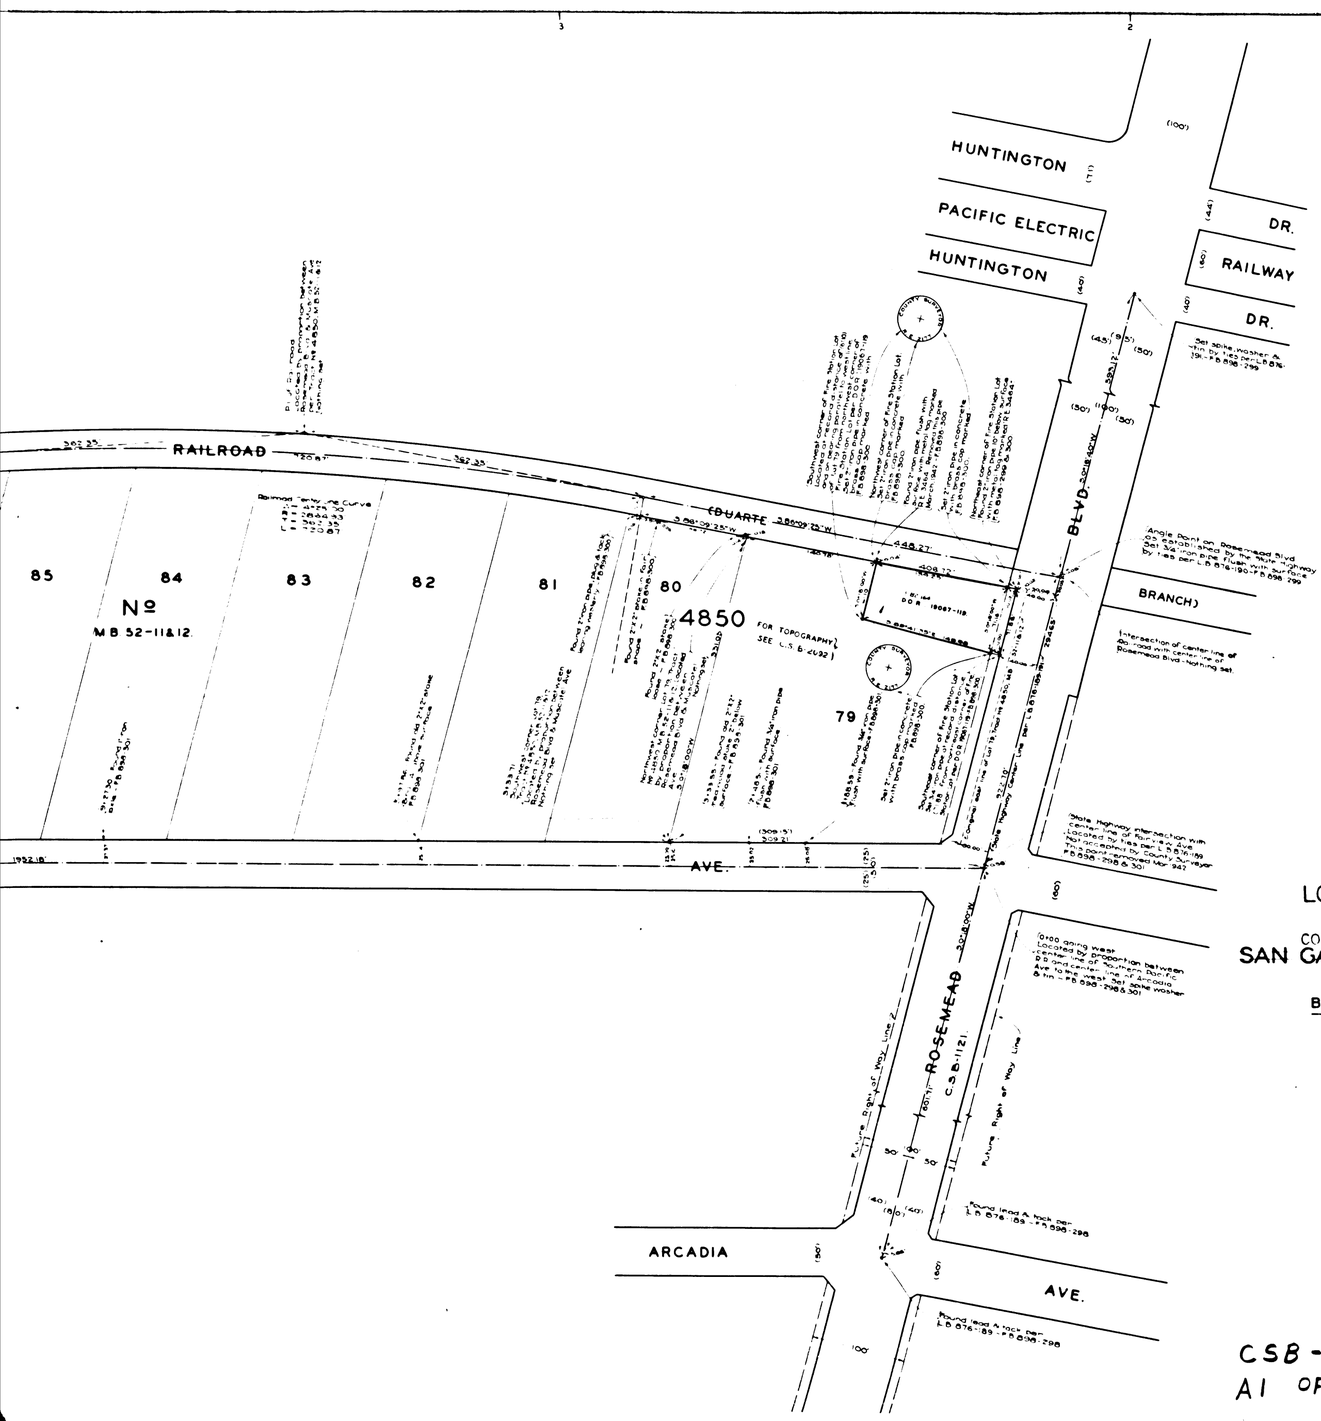

MAP OF

LOS ANGELES COUNTY FIRE STATION SITE Nº 5

IN THE

CONSOLIDATED ~~MAP OF~~

SAN GABRIEL VALLEY FIRE PROTECTION DISTRICT LOT.

ENGINE COMPANY Nº 5.

BEING A PORTION OF LOT 79 IN TRACT Nº 4850. M.B. 52-11 & 12.

COUNTY SURVEYORS MAP Nº B-1753.
SCALE -1 INCH = 50 FT.

JOB NUMBER 8342.

ALFRED JONES-COUNTY SURVEYOR
SURVEYED FEBRUARY 1942

SURVEYED UPON REQUEST OF THE COUNTY FORESTER & FIRE WARDEN UNDER RULE 21 ORD 929 BY LETTER DATED FEB. 2 1942 & AS ALTHORIZED BY THE BOARD OF SUPERVISORS IN THEIR ORDER OF JANUARY 13 1930
BEARINGS ARE BASED ON THE BEARING OF ROSEMEAD BLVD AS SHOWN ON C.S.B.-1121

F.B. 898-297-303

FIELD WORK BY A. N. HELLSTROM
OFFICE WORK BY R. R. McPHERSON
D. A. WHITE
CHECKED BY R. R. McPHERSON

FOR TOPOGRAPHIC MAP SEE C.S.B.-2092

CSB - 1753
A1 OF A2

COUNTY SURVEYORS MAP Nº B-1753

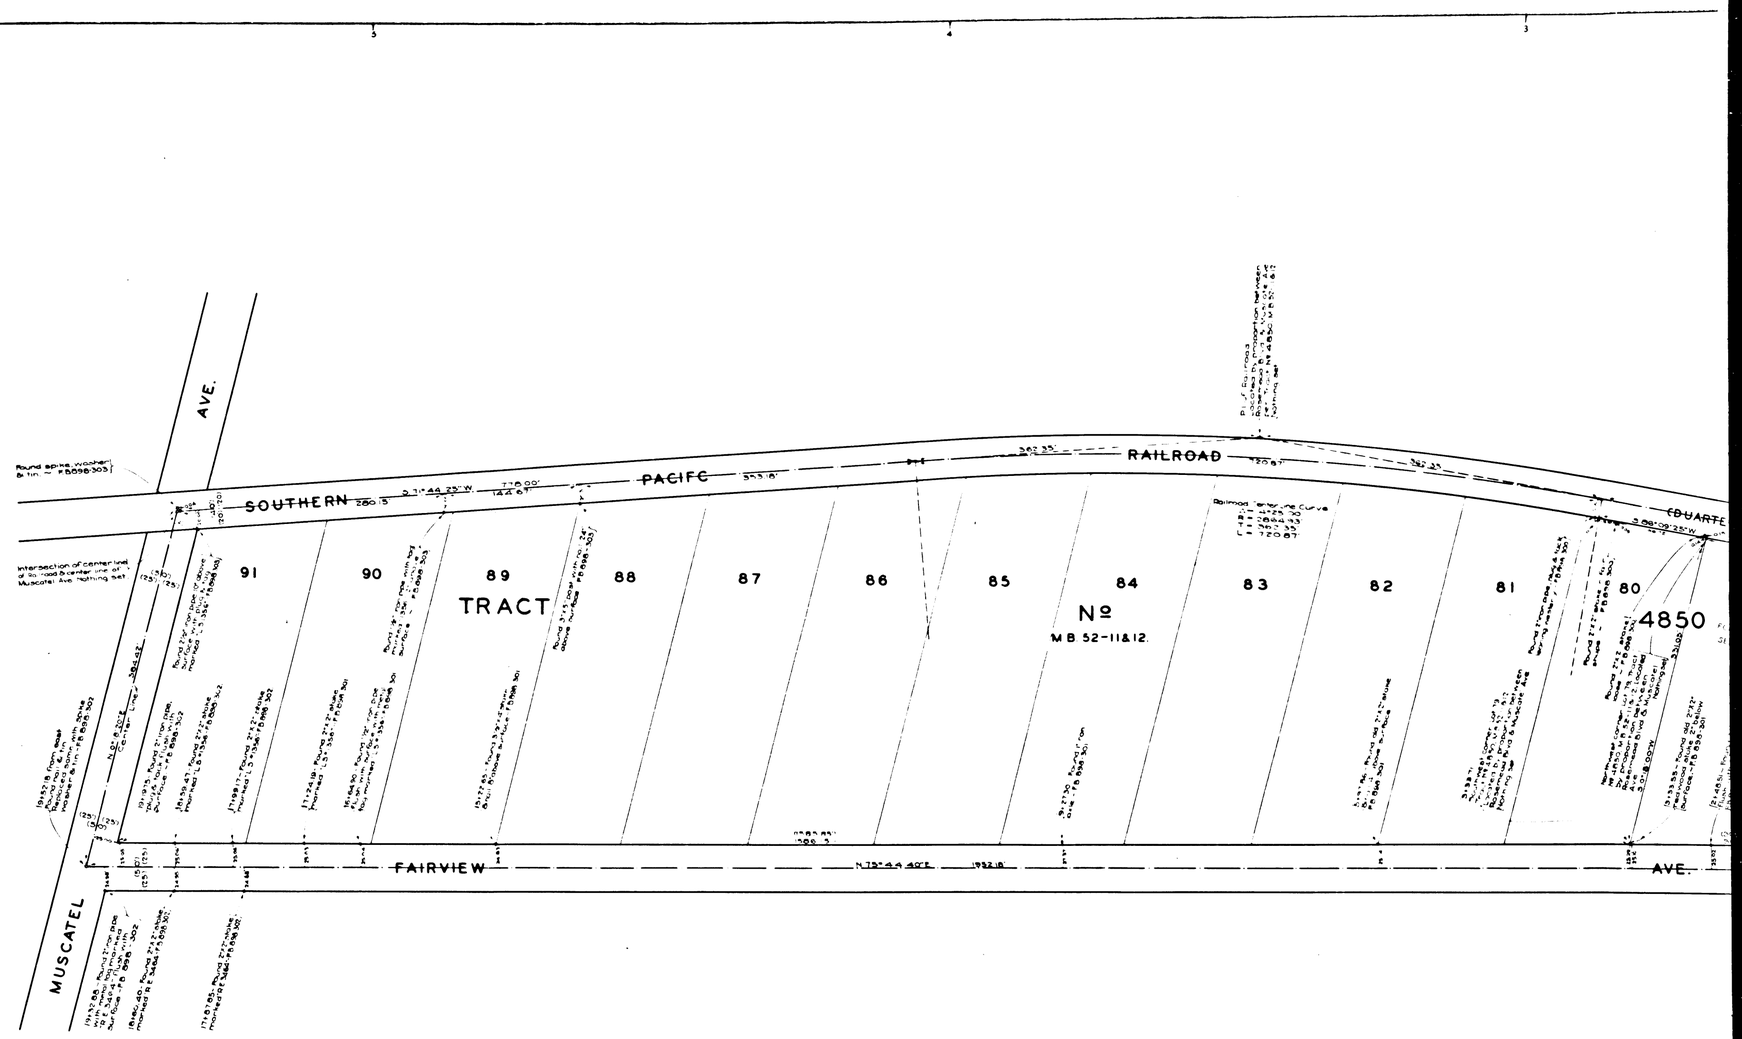

ARCADIA

CSB-1753
A2 OF A2