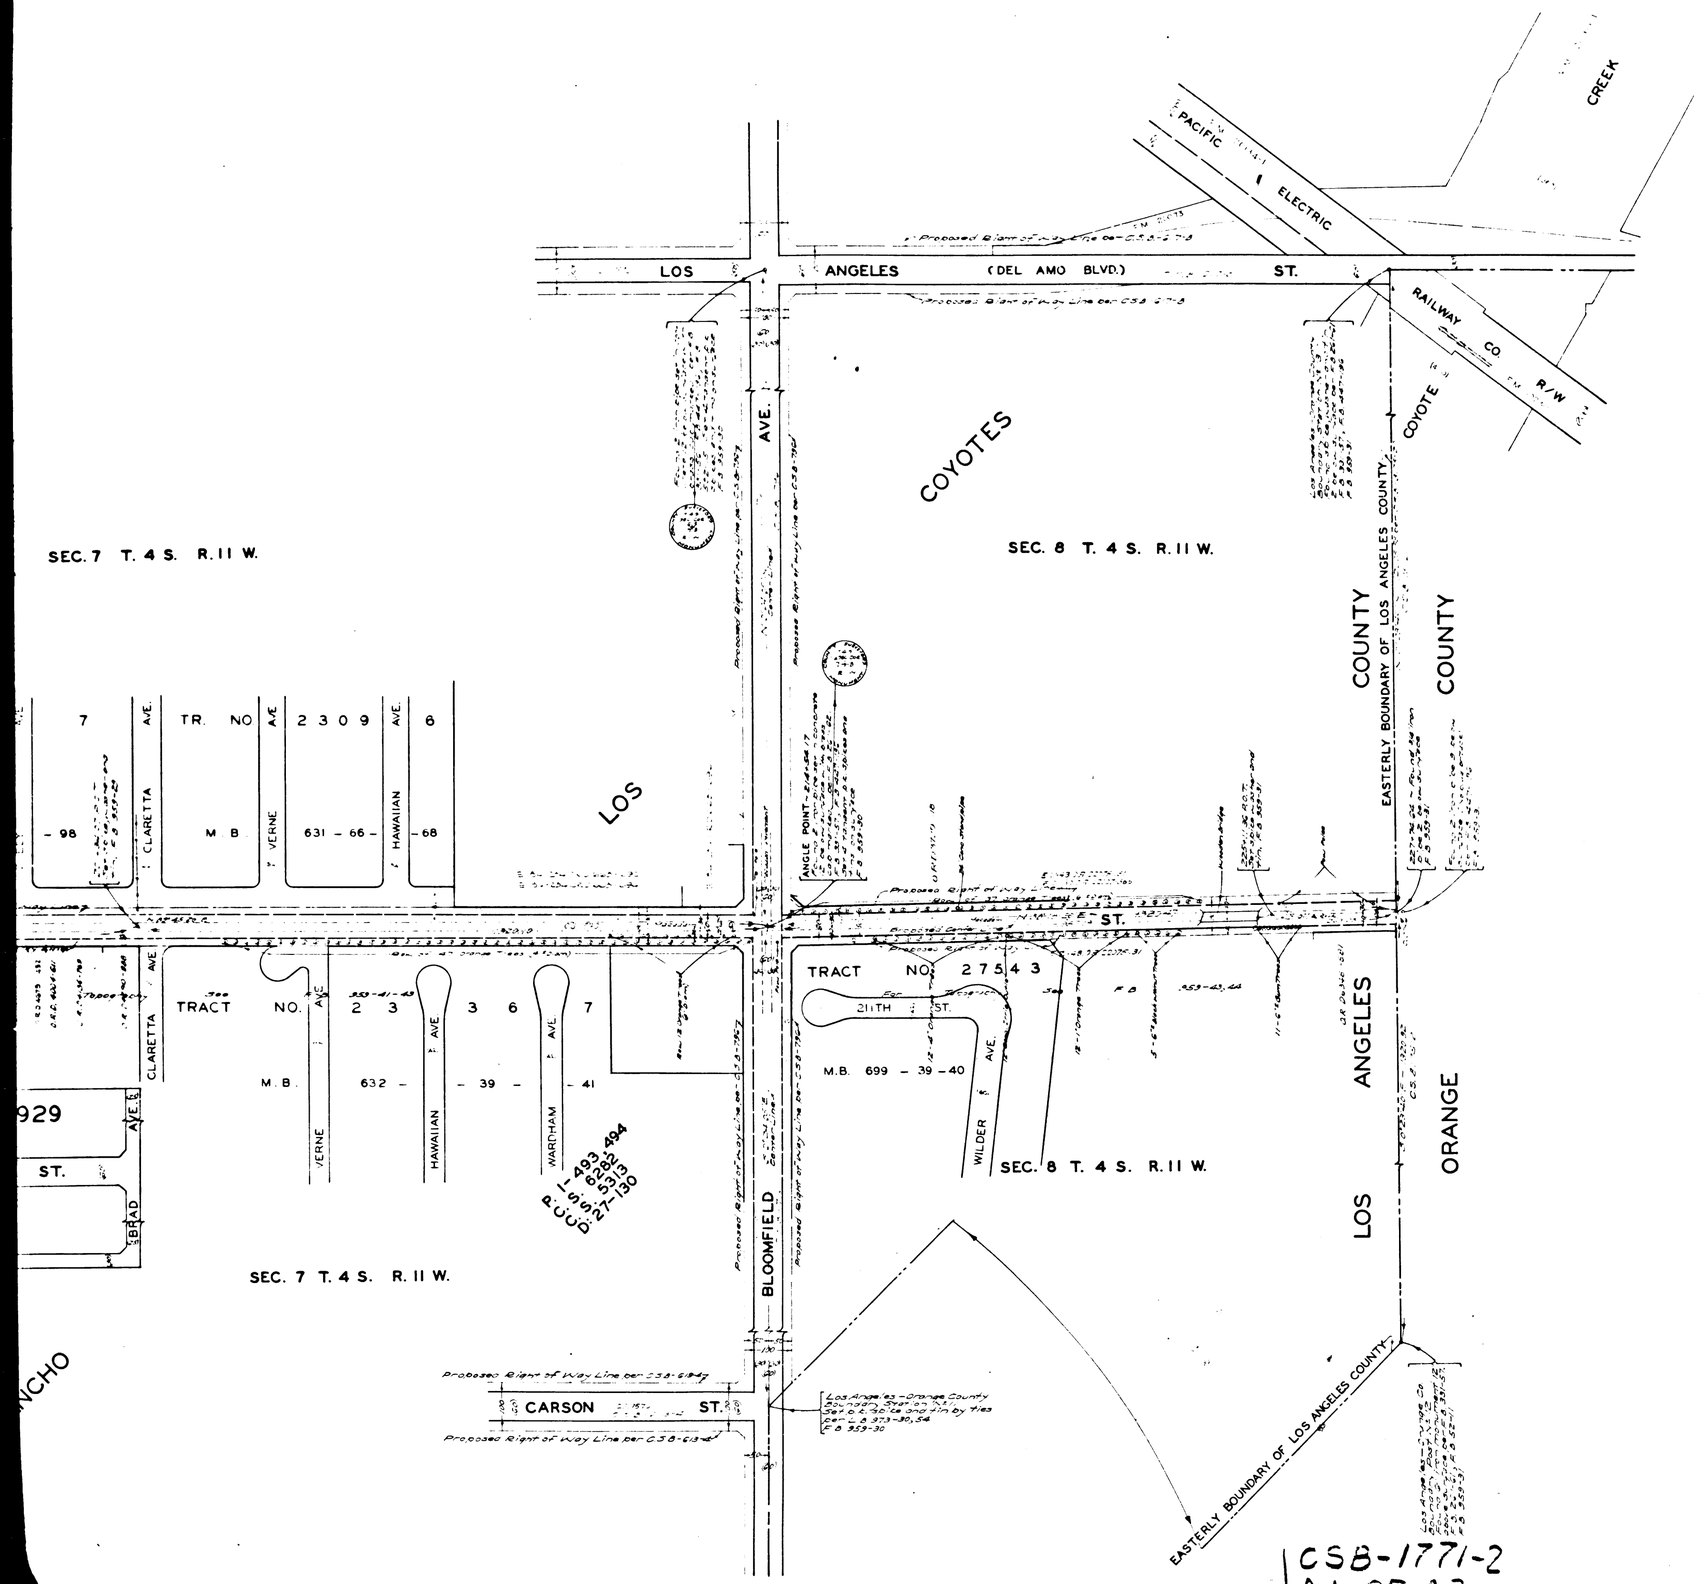

COUNTY OF LOS ANGELES
MAP OF
CENTRALIA STREET
FROM
CLARK AVENUE
TO
ORANGE COUNTY BOUNDARY LINE

COUNTY SURVEYORS MAP Nº B-1771
SHEET Nº 2 OF 2 SHEETS
SCALE: 1 INCH = 100 FT.

INDEX 31

JOB NUMBER 8347

ALFRED JONES-COUNTY SURVEYOR
SURVEYED APRIL, 1942

SURVEYED UNDER INSTRUCTIONS OF THE BOARD OF SUPERVISORS PER ORDER DATED APRIL 14, 1942
BEARINGS ARE BASED ON THE LOS ANGELES COUNTY COORDINATE SYSTEM. LAMBERT GRID, CENTRAL MERIDIAN 118° 20 WEST-SEE C.S. 9423

F.B. 959-5-52

FIELD WORK BY . . . . . L. D. MOORE
OFFICE WORK BY . . . . . K.R. McPHERSON
C.W. COX
CHECKED BY . . . . . K.R. McPHERSON

REVISED JUNE, 1947-1953

CSB-1771-2
A1 OF A3

(DEL AMO BLVD.) ST.
BLVD.
AVE.
SOSA
AVE.
10263
AVE.
ALLEY
ALLEY
№
M. B. 149-1-3
ALLEY
EASTERLY BOUNDARY TRACT № 10263-MB 149-1-3
ST.
209 TH
ST.
TRACT 7
ARLINE
SEINE
REGNIER
ELAINE
HORST
ALLEY
ALLEY
CENTRALIA
ST.
TRACT NO. 26876
VIOLETTA
M. B. 680 - 84 - 85
PIONEER
CS 7570
C.S.B. 61394 ST.
SEC. 7 T. 4 S. R. 11 W.
RANCHO
COYOTES
LOS ANGELES
(DEL AMO BLVD.) ST.
BLVD.
SEC. 7 T. 4 S. R. 11 W.
TRACT NO. 2 1 5 7
M. B.
BELSHIRE
627 -
CORTNER
94 -
ELY
- 98
CLARETTA
TR. NO. 2309 6
M. B.
VERNE
631 - 66 -
HAWAIIAN
- 68
TRACT NO. 23 36
M. B. 632 - - 39 -
TRACT № 11929
ANADA ST.
SEC. 7 T. 4 S. R. 11 W.
M. B. 220-36
BRAD WAY
HARVEY
TR. № 11368
M. B. 204-7
WISTARIA PL.
№ 7830
PLACE
NORWALK
№ 5206
M. B. 100-27
MAGNOLIA
TRACT
M. B. 91-1
RANCHO
SEC. 7 T. 4 S. R. 11 W.
CSB-1771-2
A2 OF A3

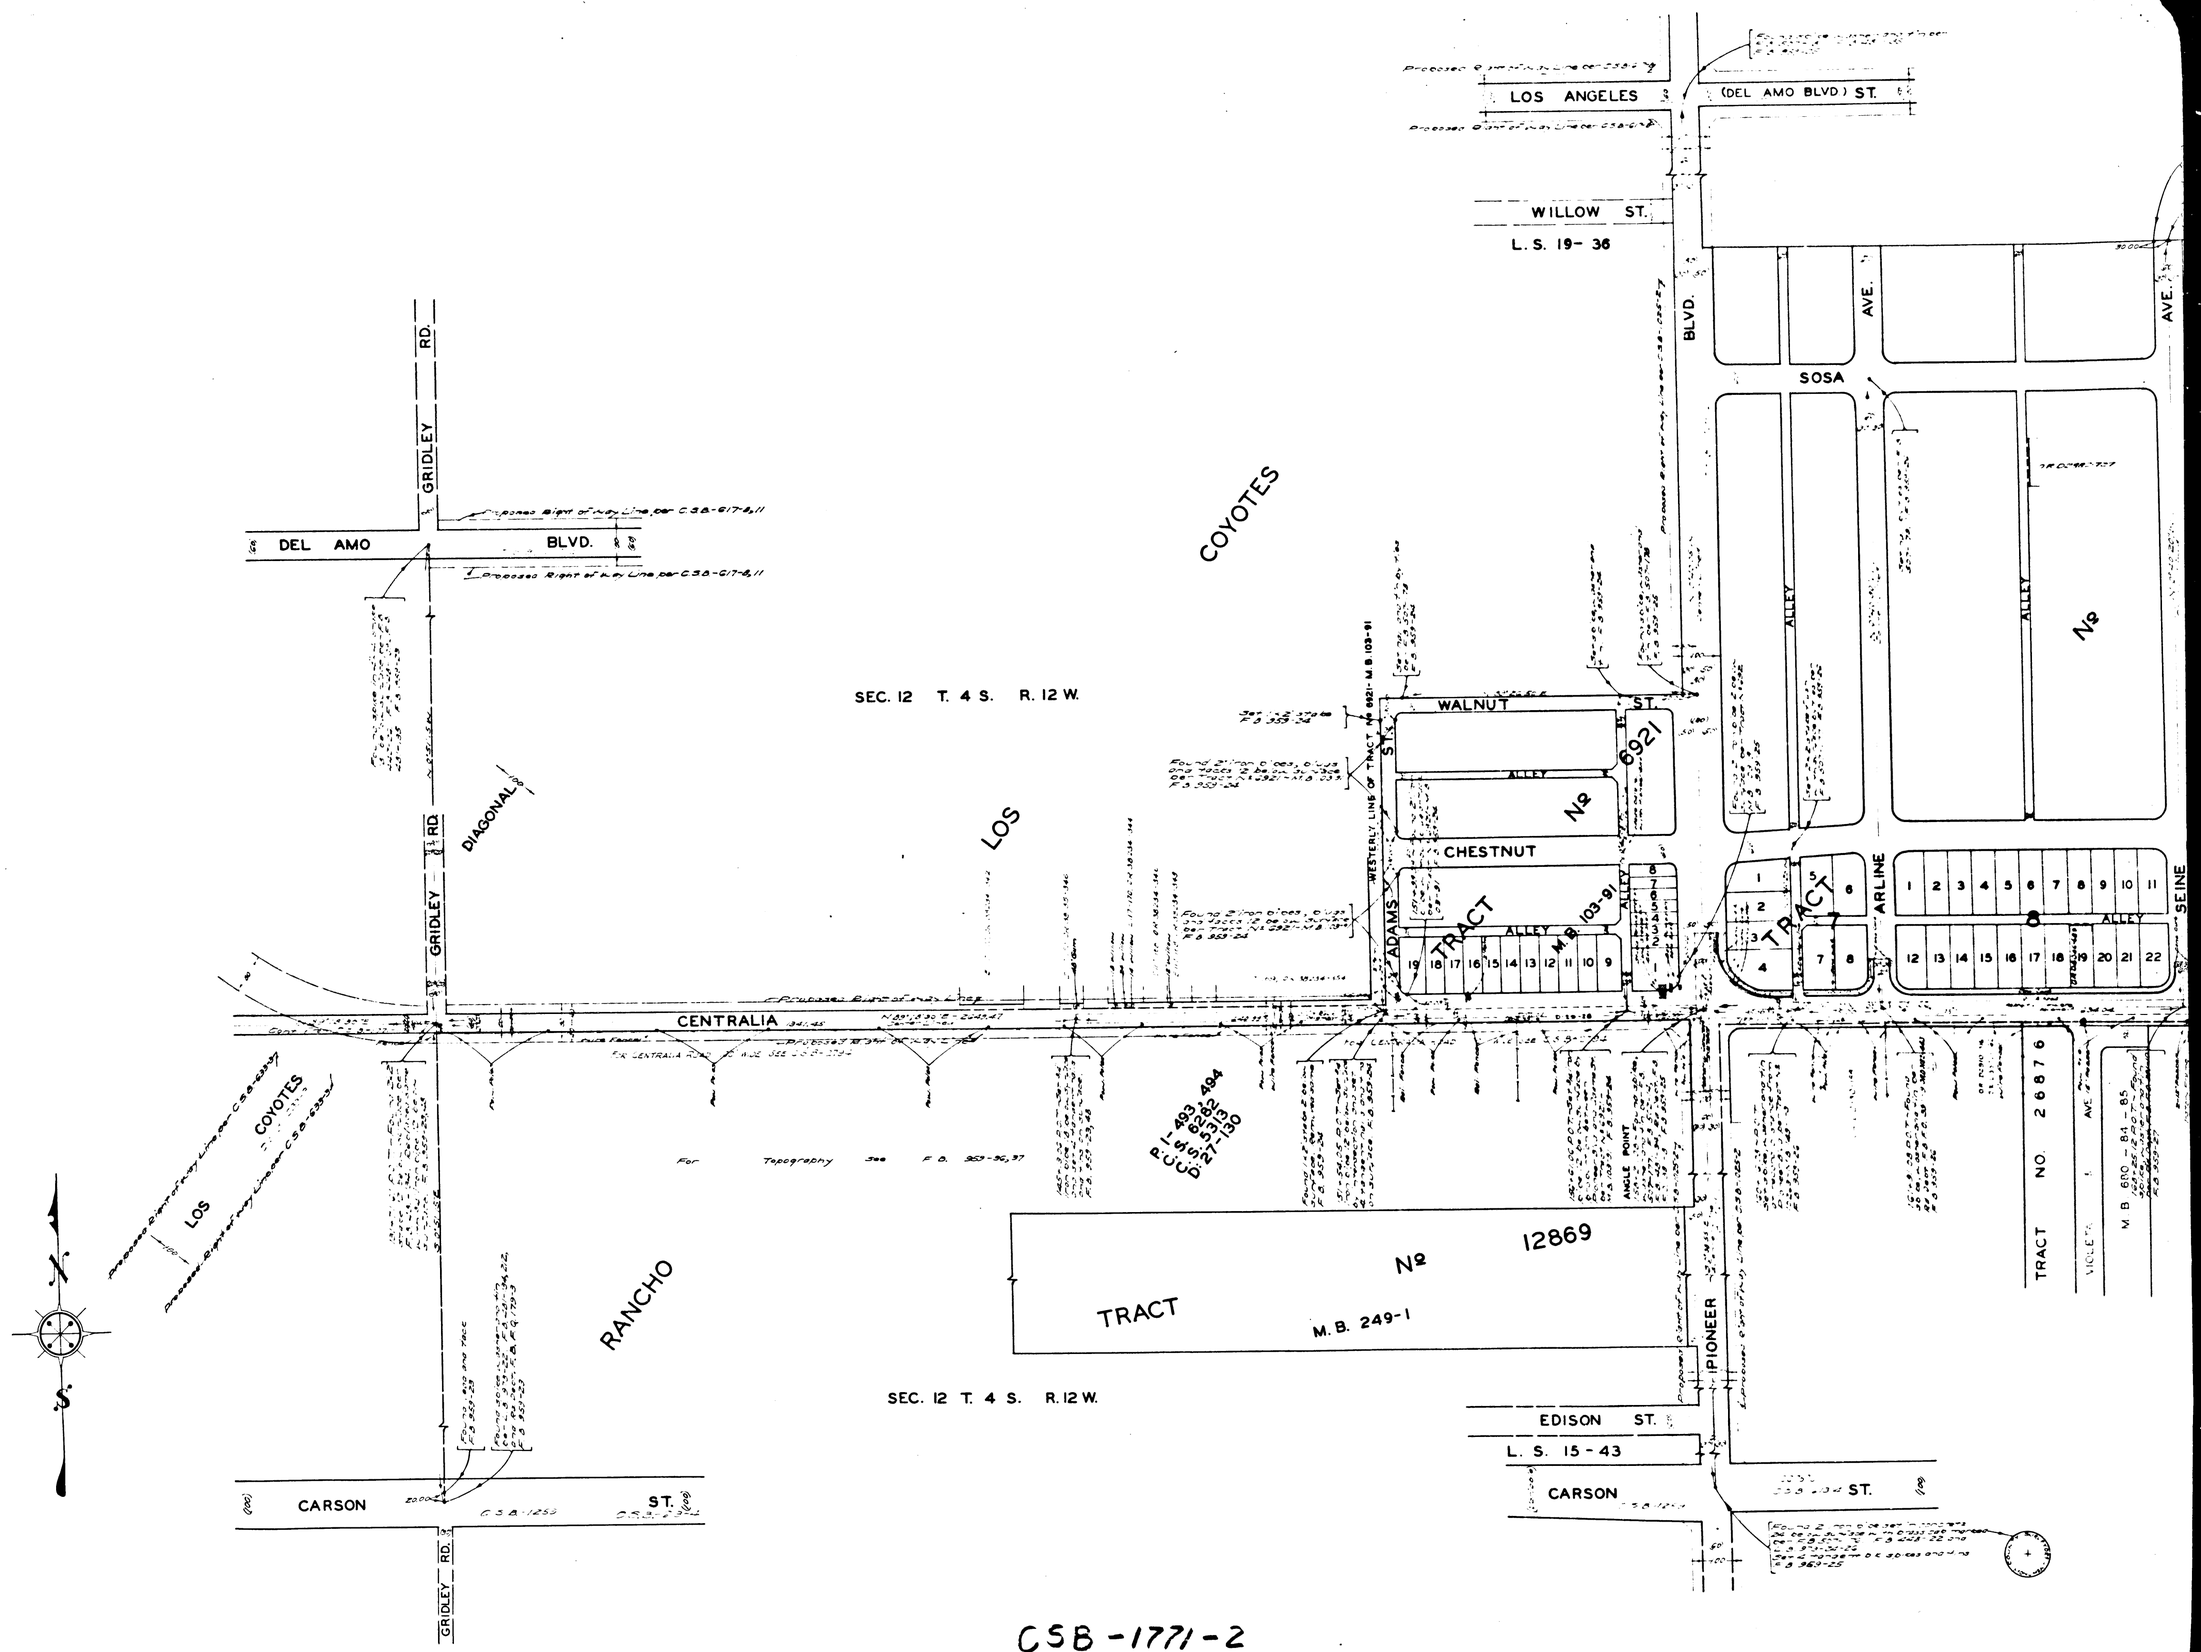

CSB-1771-2
A3 OF A3

10 9 8