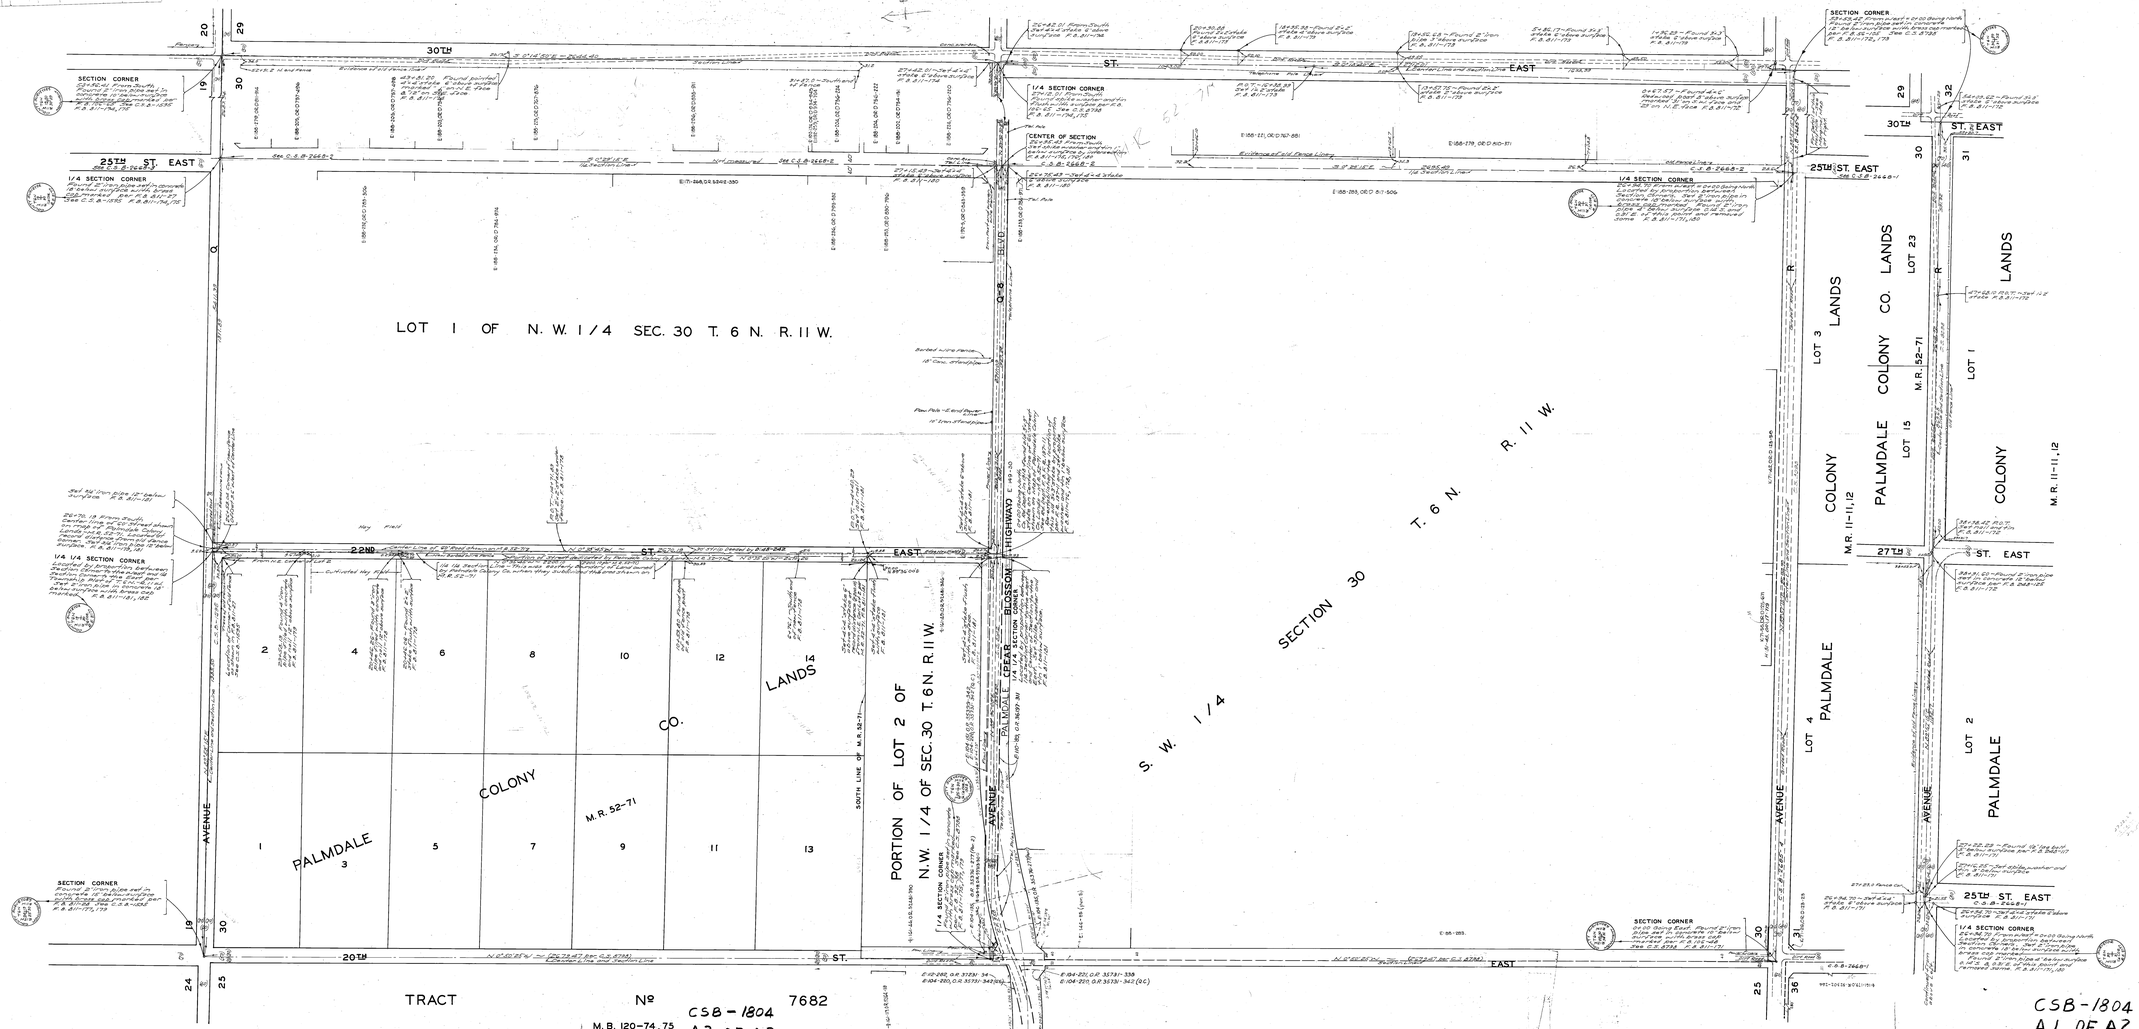

MAP OF
22ND STREET EAST
FROM
AVENUE Q
TO
AVENUE Q-8

COUNTY SURVEYORS MAP Nº B-1804
SCALE:- 1 INCH = 100 FT.

JOB NUMBER 5058

ALFRED JONES-COUNTY SURVEYOR
SURVEYED JUNE, JULY 1942.

SURVEYED ON REQUEST OF THE COUNTY ROAD COMMISSIONER UNDER RULE 21, ORD. 528 BY LETTER DATED JUNE 10, 1942
BEARINGS ARE BASED ON THE BEARING OF NORTH LINE SEC. 30 AS SHOWN ON C.S.B-1995

F. B. 811-169-182

FIELD WORK BY . . . . E. A. ROSECRANS
OFFICE WORK BY . . . K. R. MI PHERSON
C. W. COX
CHECKED BY . . . . . K. R. MI PHERSON
INDEX 65