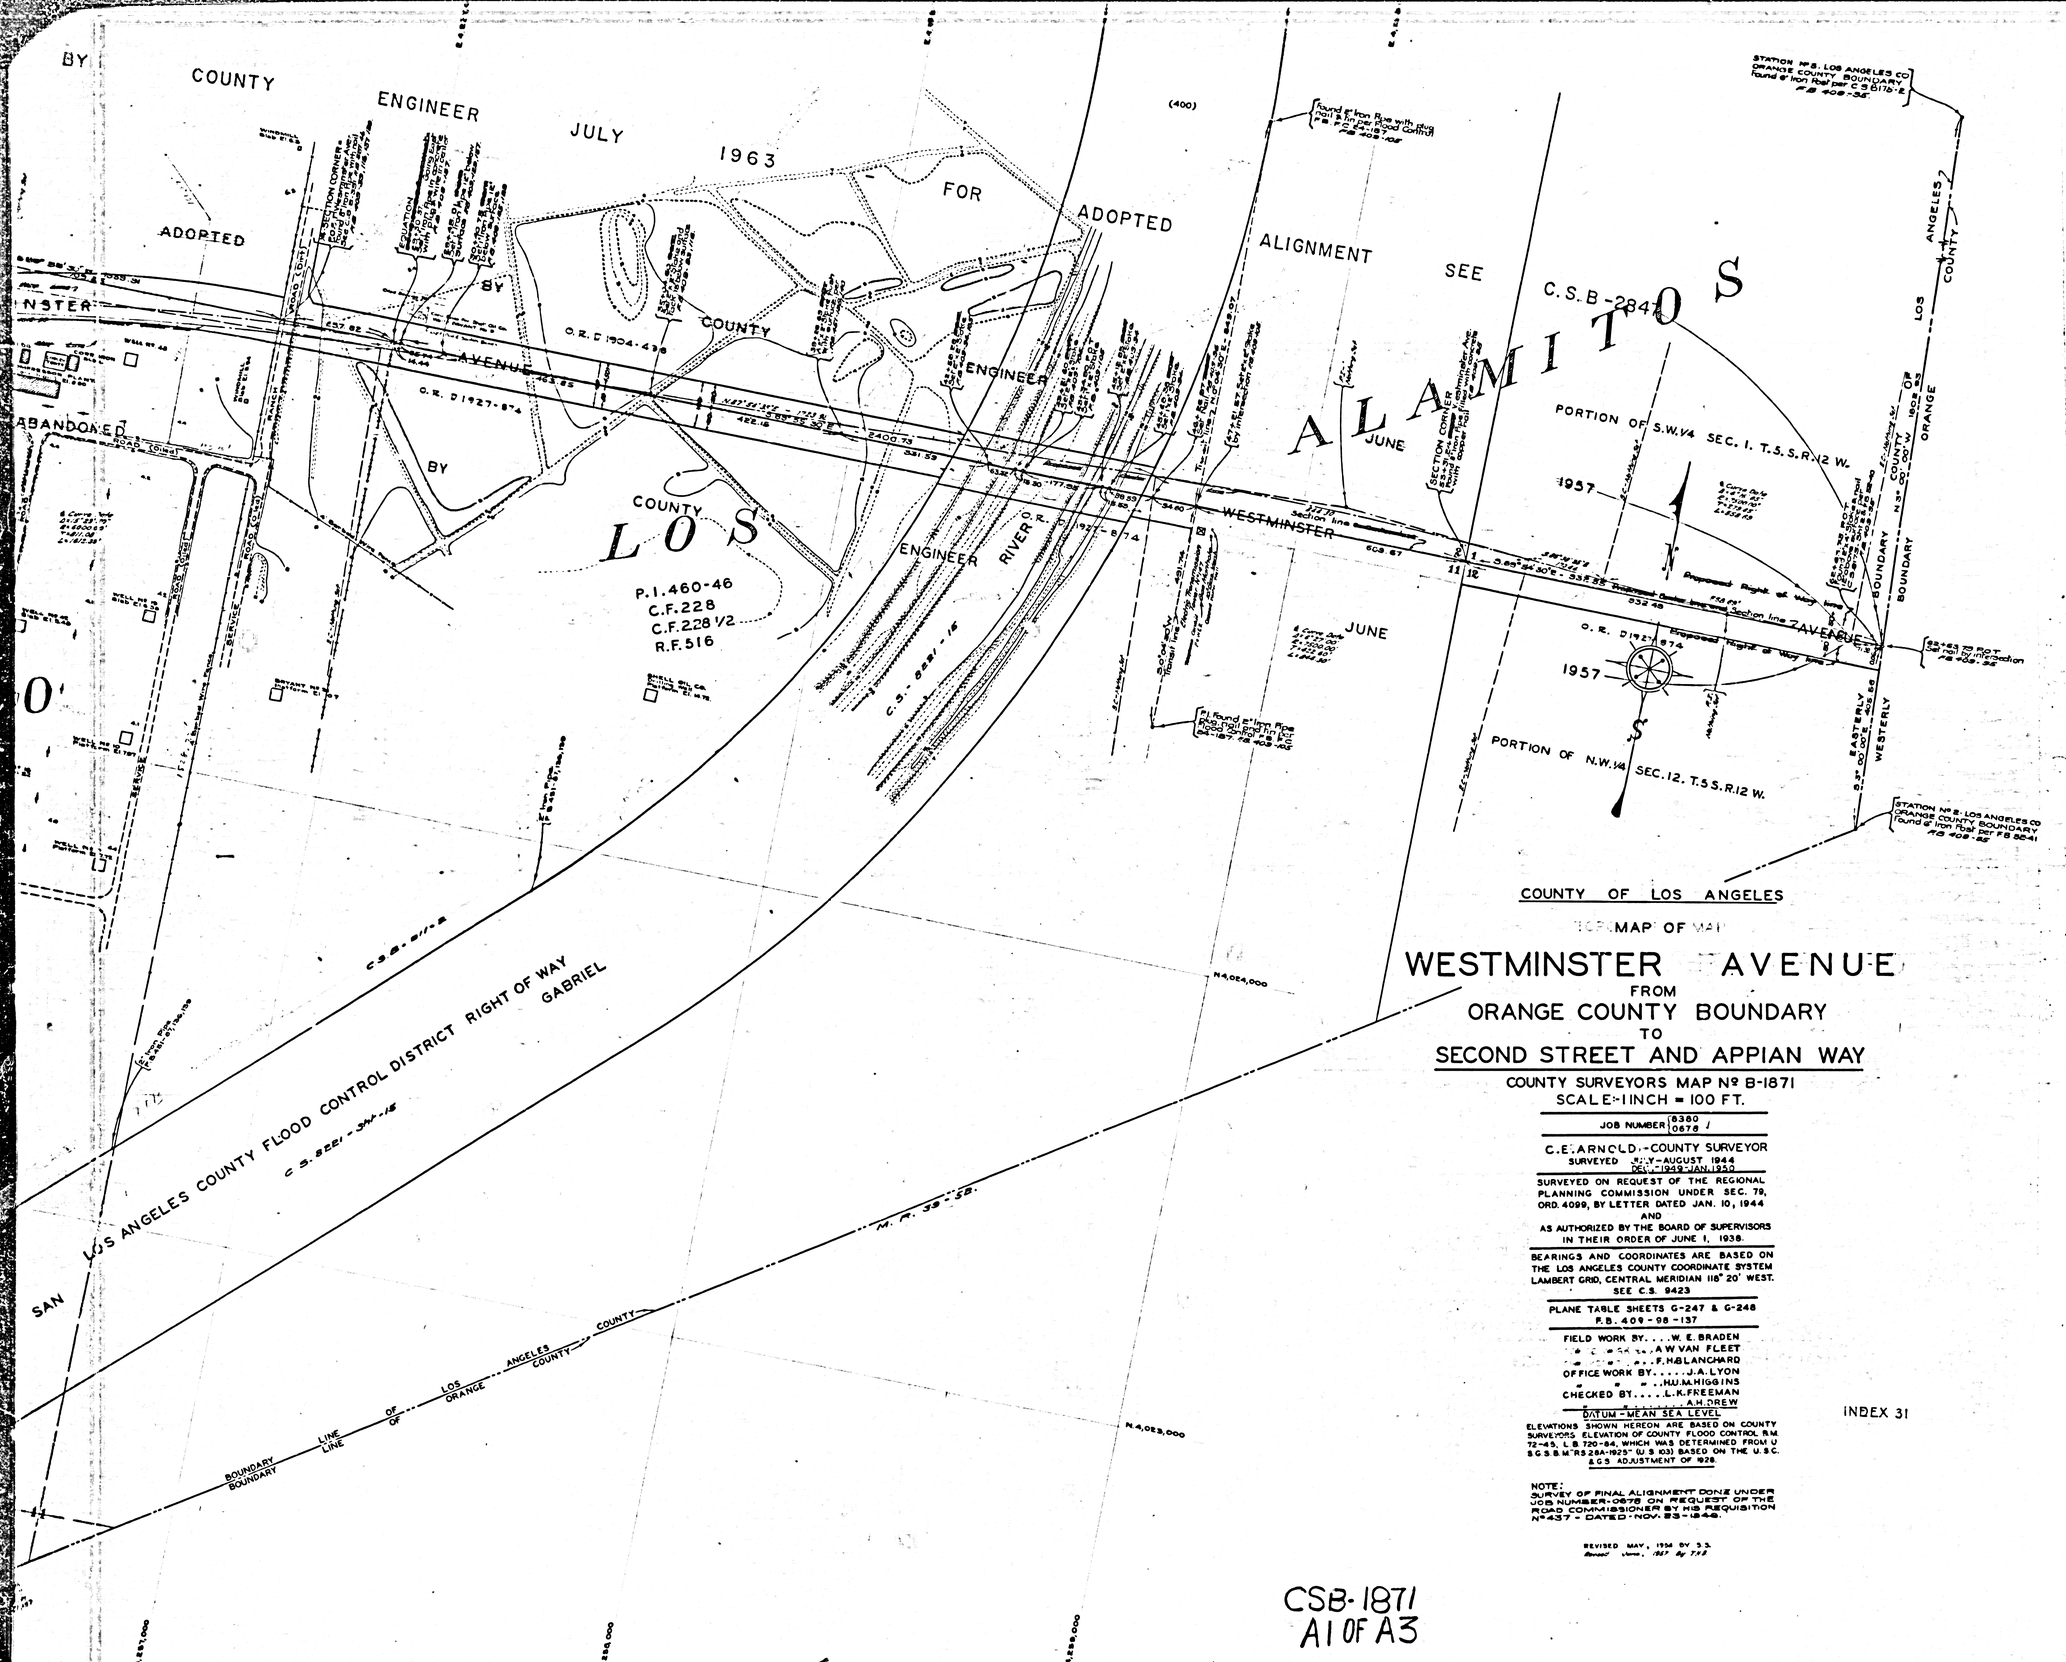

COUNTY OF LOS ANGELES

TOP MAP OF MAP

WESTMINSTER AVENUE

FROM

ORANGE COUNTY BOUNDARY

TO

SECOND STREET AND APPIAN WAY

COUNTY SURVEYORS MAP Nº B-1871

SCALE-1 INCH = 100 FT.

JOB NUMBER 0380 / 0678

C.E. ARNOLD - COUNTY SURVEYOR

SURVEYED MAY-AUGUST 1944
DEC.-1949-JAN.1950

SURVEYED ON REQUEST OF THE REGIONAL PLANNING COMMISSION UNDER SEC. 79, ORD. 4099, BY LETTER DATED JAN. 10, 1944
AND
AS AUTHORIZED BY THE BOARD OF SUPERVISORS IN THEIR ORDER OF JUNE 1, 1938.

BEARINGS AND COORDINATES ARE BASED ON THE LOS ANGELES COUNTY COORDINATE SYSTEM LAMBERT GRID, CENTRAL MERIDIAN 118° 20' WEST. SEE C.S. 9423

PLANE TABLE SHEETS G-247 & G-248
F.B. 409 - 98 - 137

FIELD WORK BY. . . . W. E. BRADEN
" " " . . . A W VAN FLEET
" " " . . . F. H. BLANCHARD
OFFICE WORK BY. . . . J. A. LYON
" " " . . . H.U.M. HIGGINS
CHECKED BY. . . . L.K. FREEMAN
" " " . . . A.H. DREW

DATUM - MEAN SEA LEVEL

ELEVATIONS SHOWN HEREON ARE BASED ON COUNTY SURVEYORS ELEVATION OF COUNTY FLOOD CONTROL B.M. 72-45, L.B. 720-84, WHICH WAS DETERMINED FROM U.S.G.S. & M.R.S. 28A-1925" (U.S. 103) BASED ON THE U.S.C. & G.S. ADJUSTMENT OF 1928.

NOTE:
SURVEY OF FINAL ALIGNMENT DONE UNDER JOB NUMBER-0678 ON REQUEST OF THE ROAD COMMISSIONER BY HIS REQUISITION Nº437 - DATED - NOV. 23 - 1949.

REVISED MAY, 1954 BY S.S.
Revised June, 1957 by T.T.F.

INDEX 31

CSB-1871
A1 OF A3

COUNTY SURVEYOR'S MAP Nº B-1871

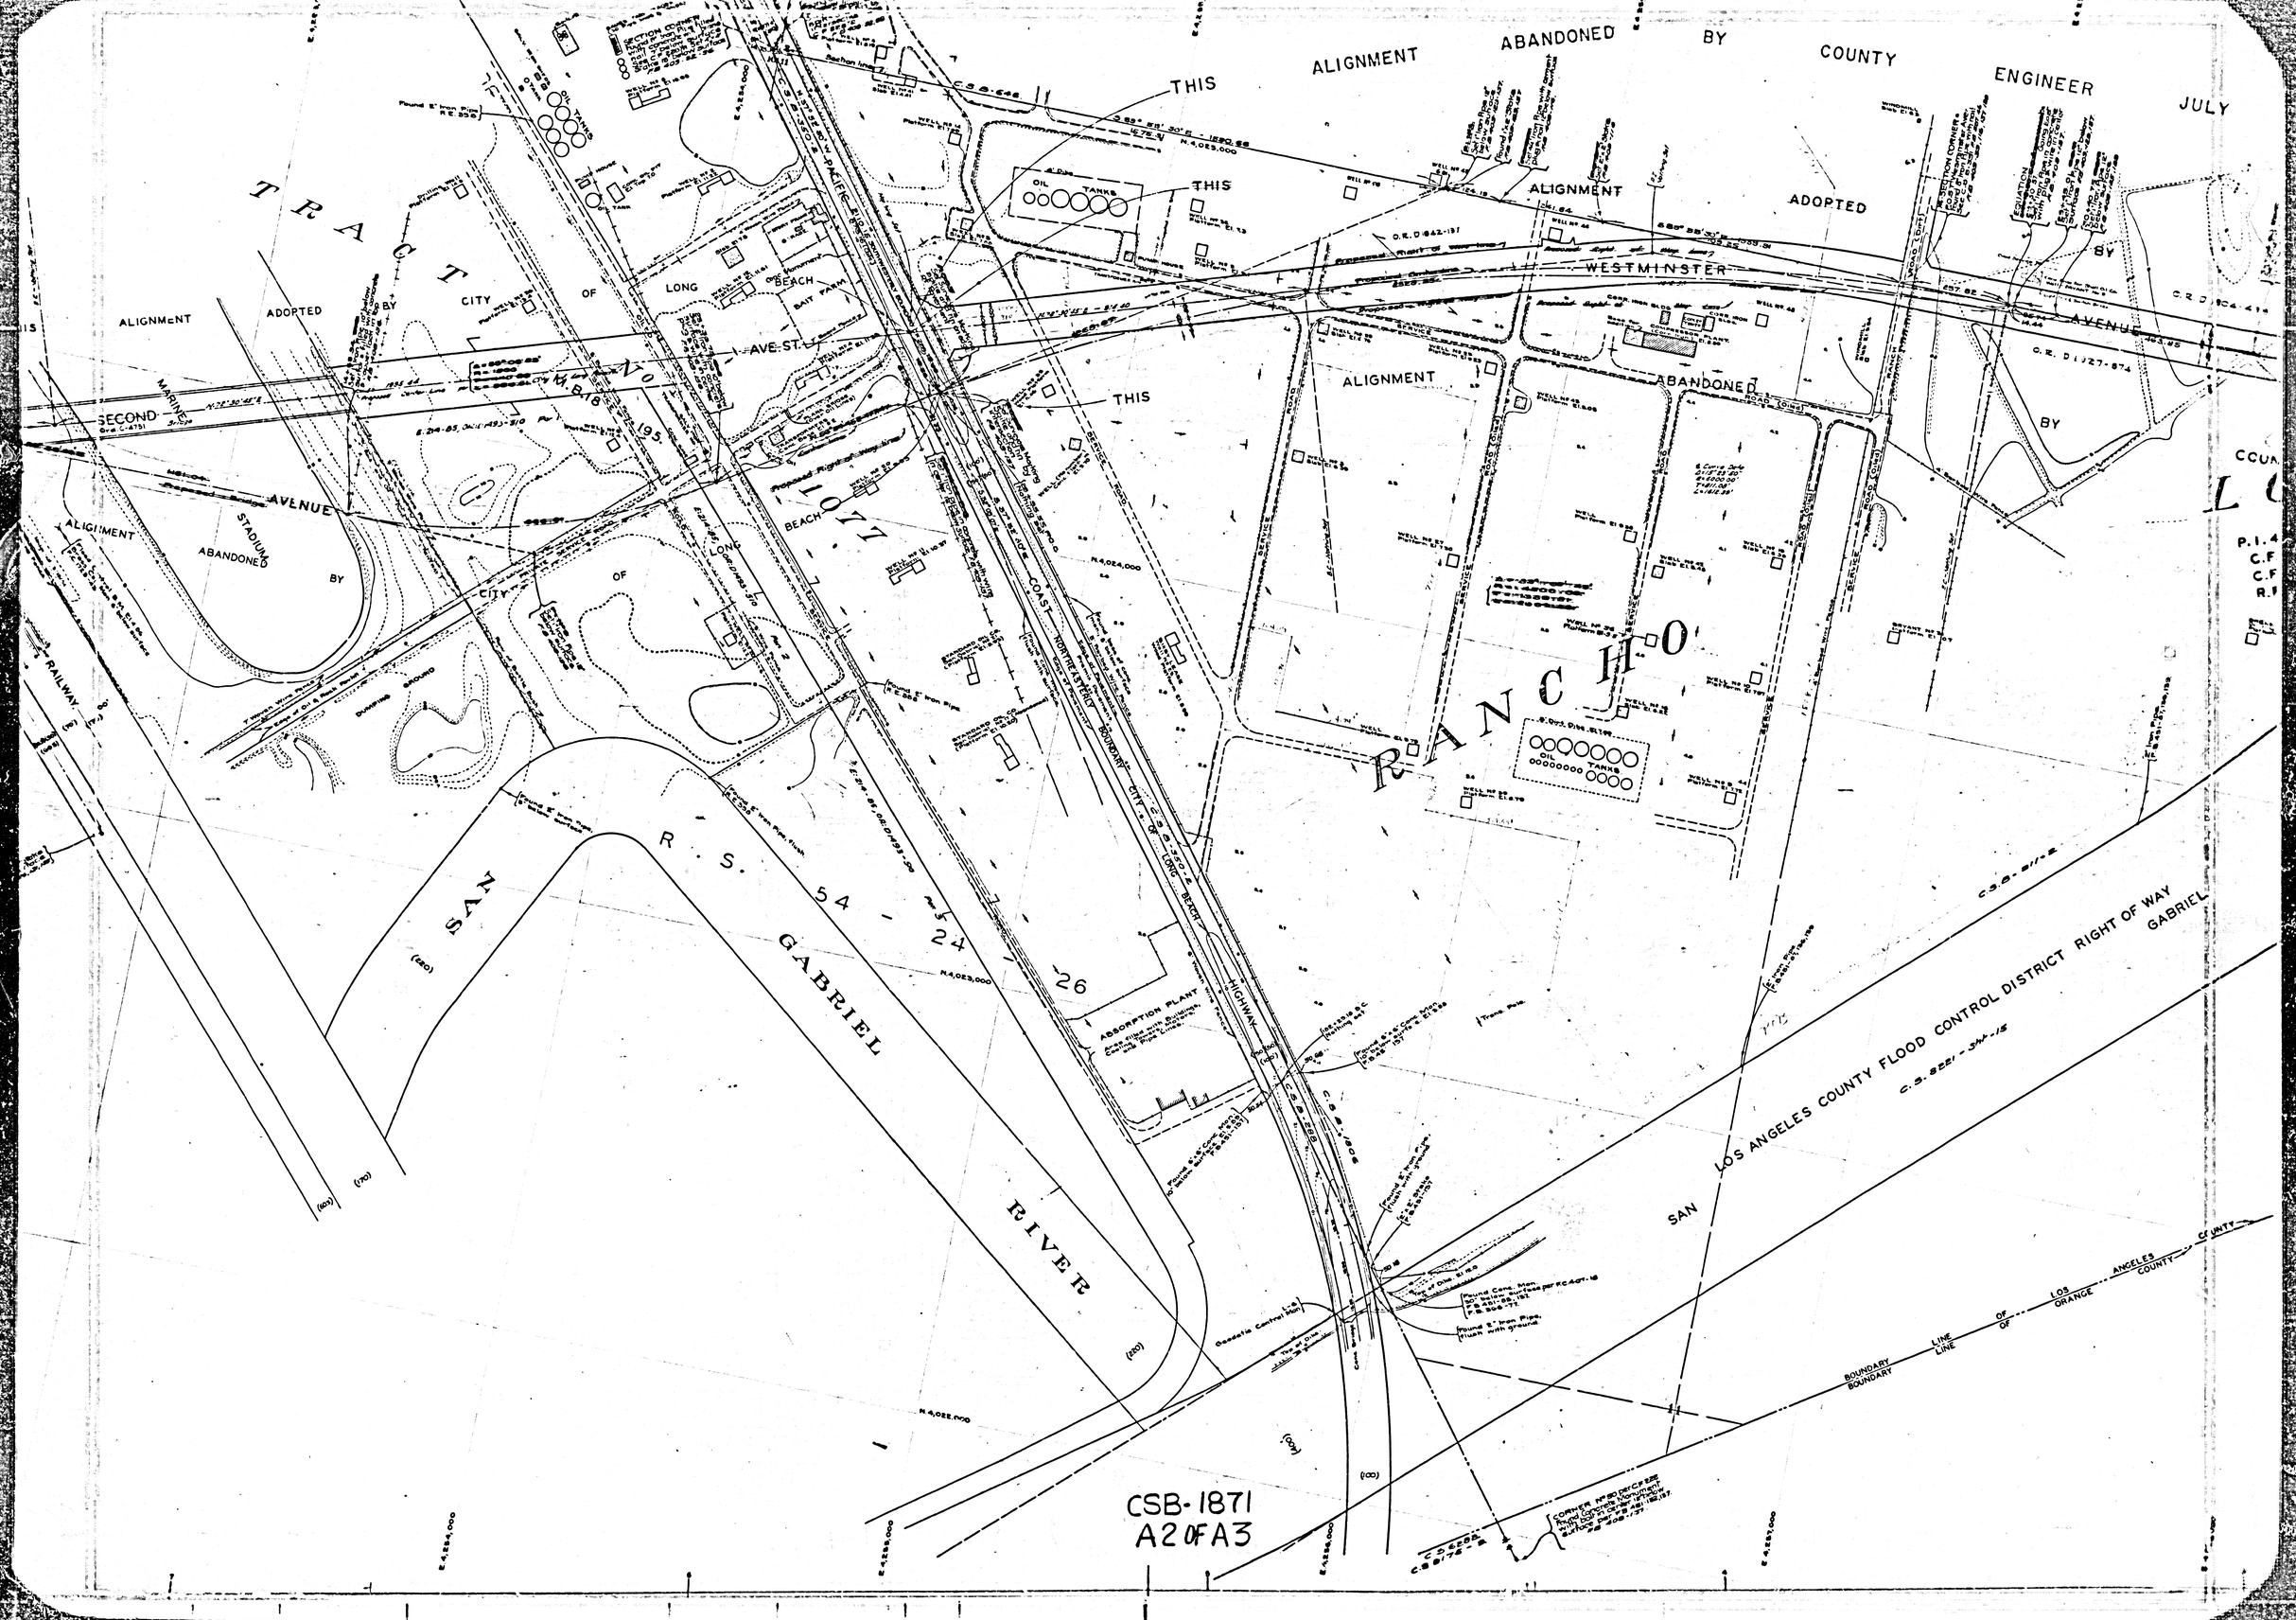
THIS ALIGNMENT ABANDONED BY COUNTY ENGINEER JULY
THIS ALIGNMENT ADOPTED
WESTMINSTER AVENUE
ALIGNMENT ADOPTED BY CITY OF LONG BEACH
ALIGNMENT ABANDONED
THIS ALIGNMENT ADOPTED BY
SECOND AVENUE
ALIGNMENT ABANDONED BY CITY OF LONG BEACH
STADIUM
TRACT No. 1077
RANCHO
SAN GABRIEL RIVER
R. S. 54 - 24 - 26
ABSORPTION PLANT
COAST HIGHWAY
SAN LOS ANGELES COUNTY FLOOD CONTROL DISTRICT RIGHT OF WAY
BOUNDARY LINE OF LOS ANGELES COUNTY
OIL TANKS
CSB-1871
A2 OF A3

CSB-1871
A3 OF A3

COUNTY SURVEYORS MAP NO. B-1871

SPOKANE COUNTY