
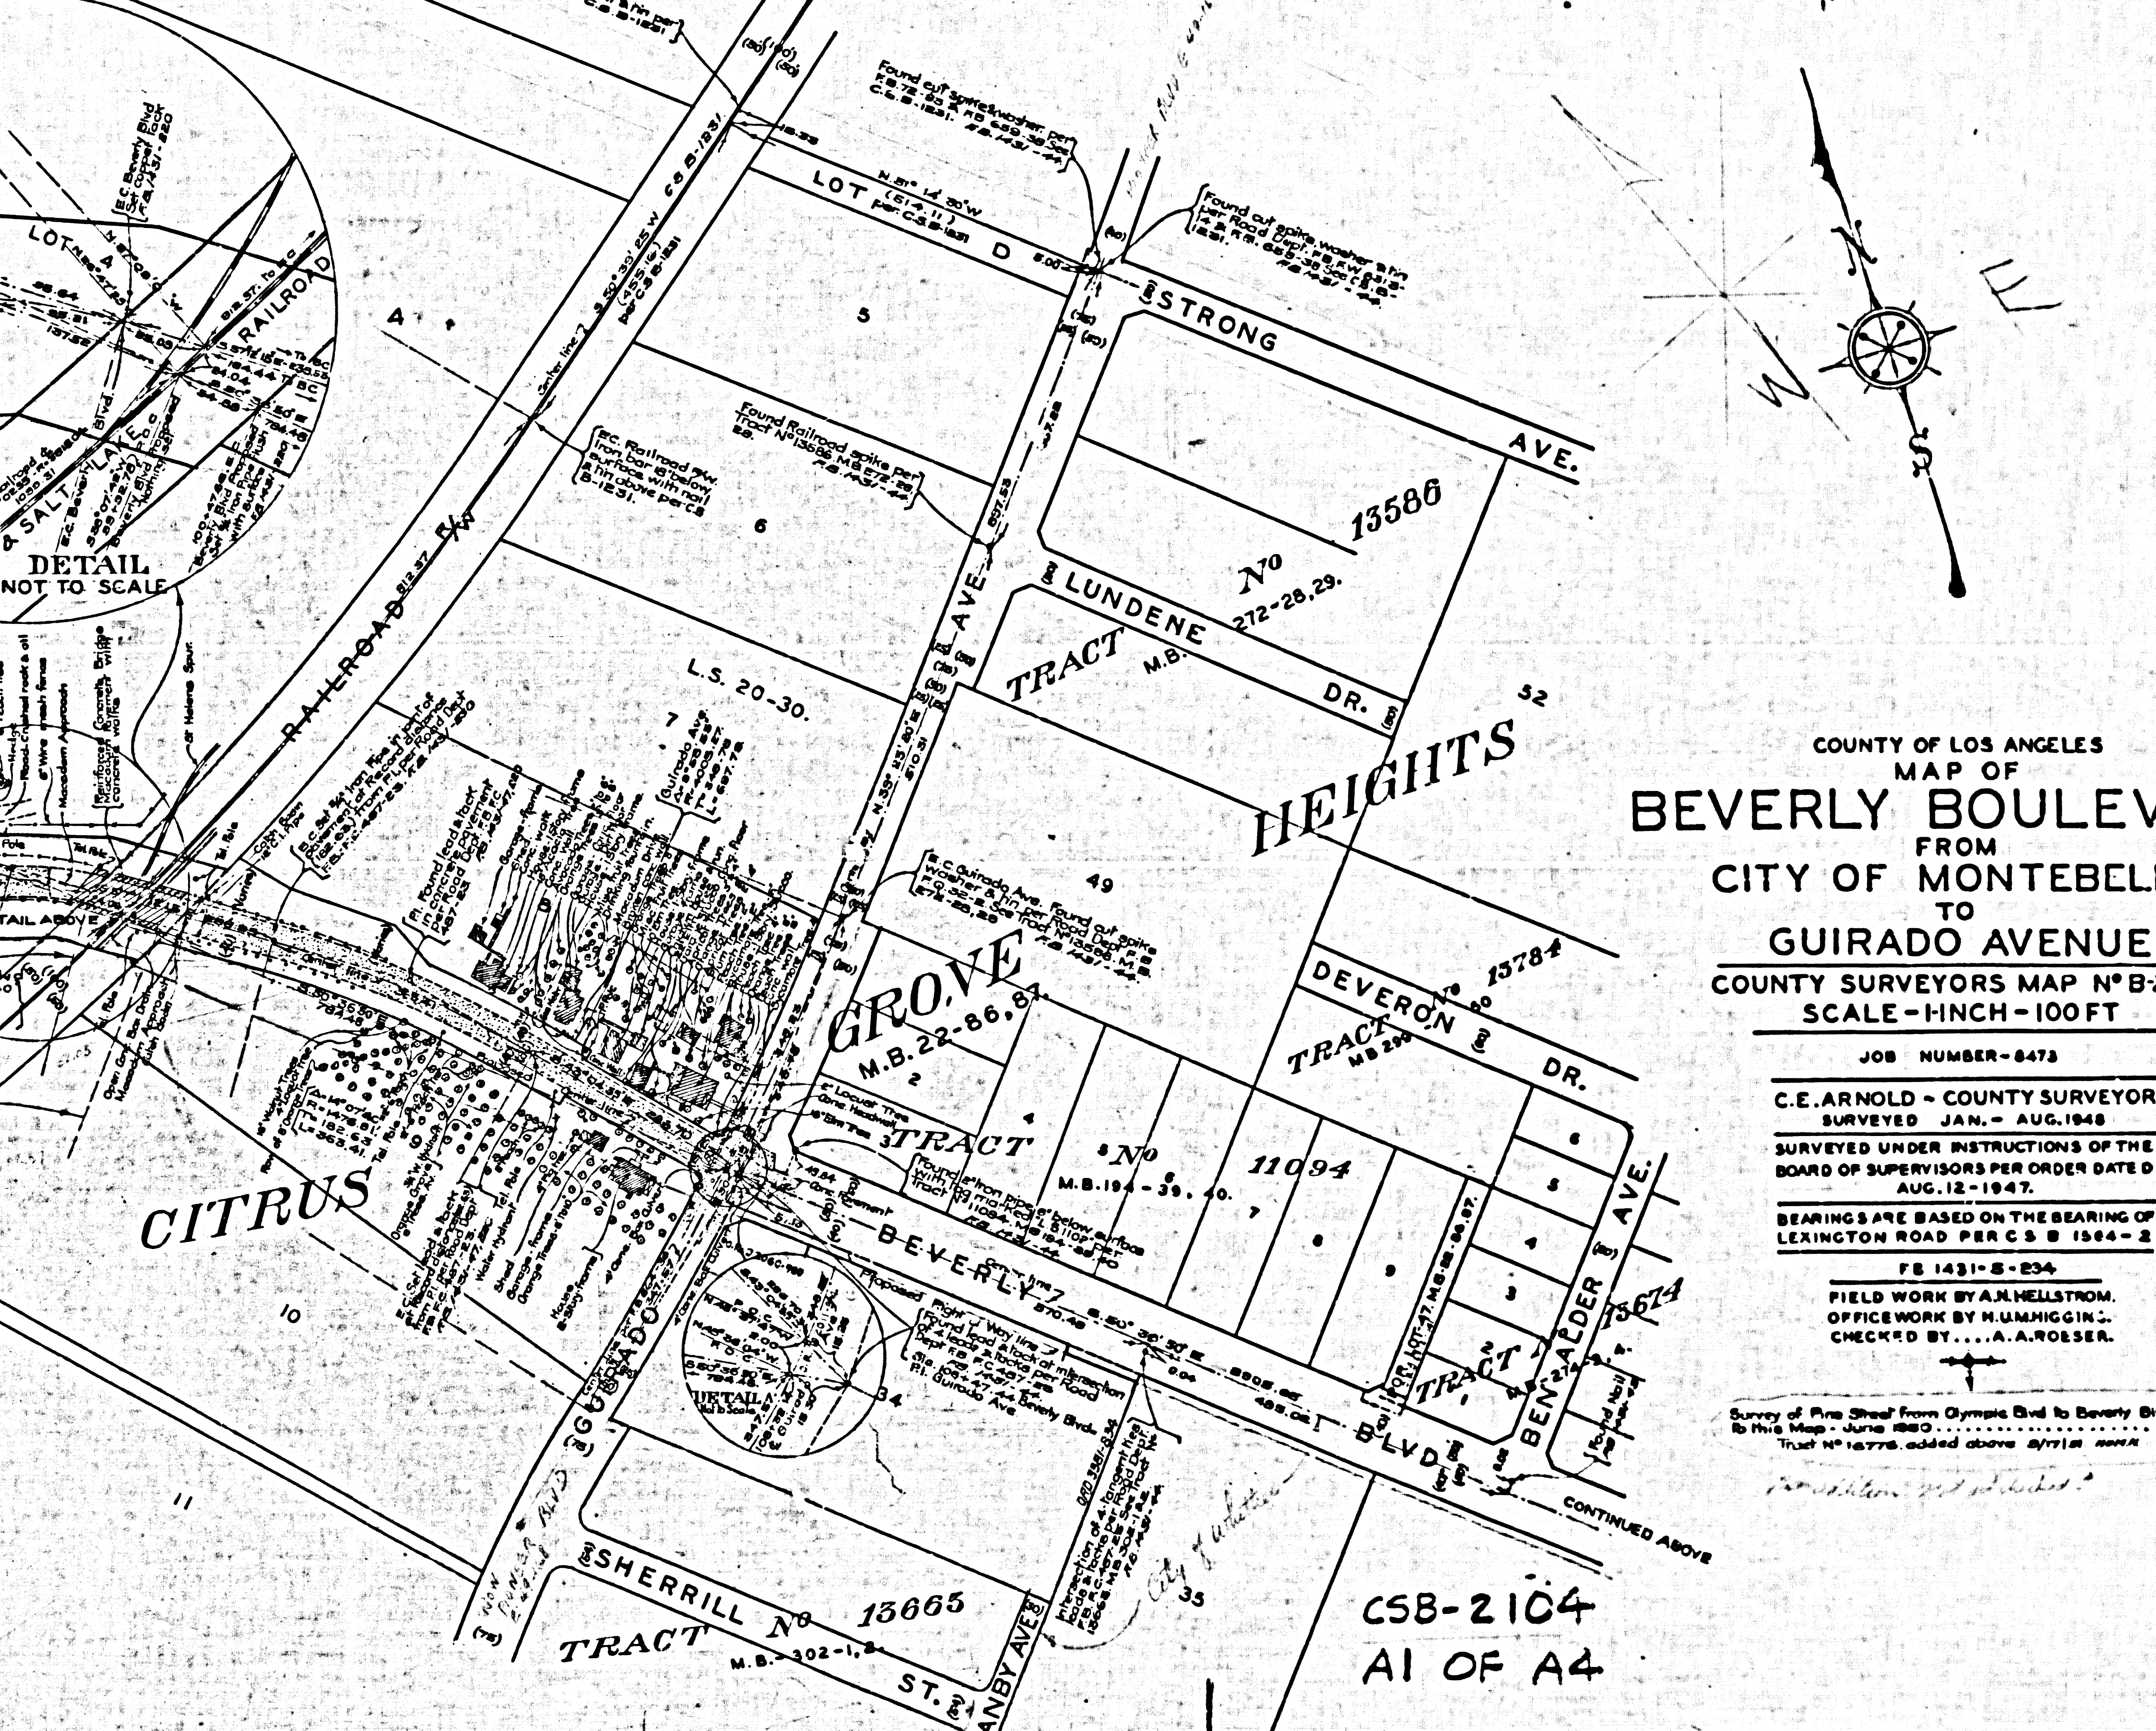


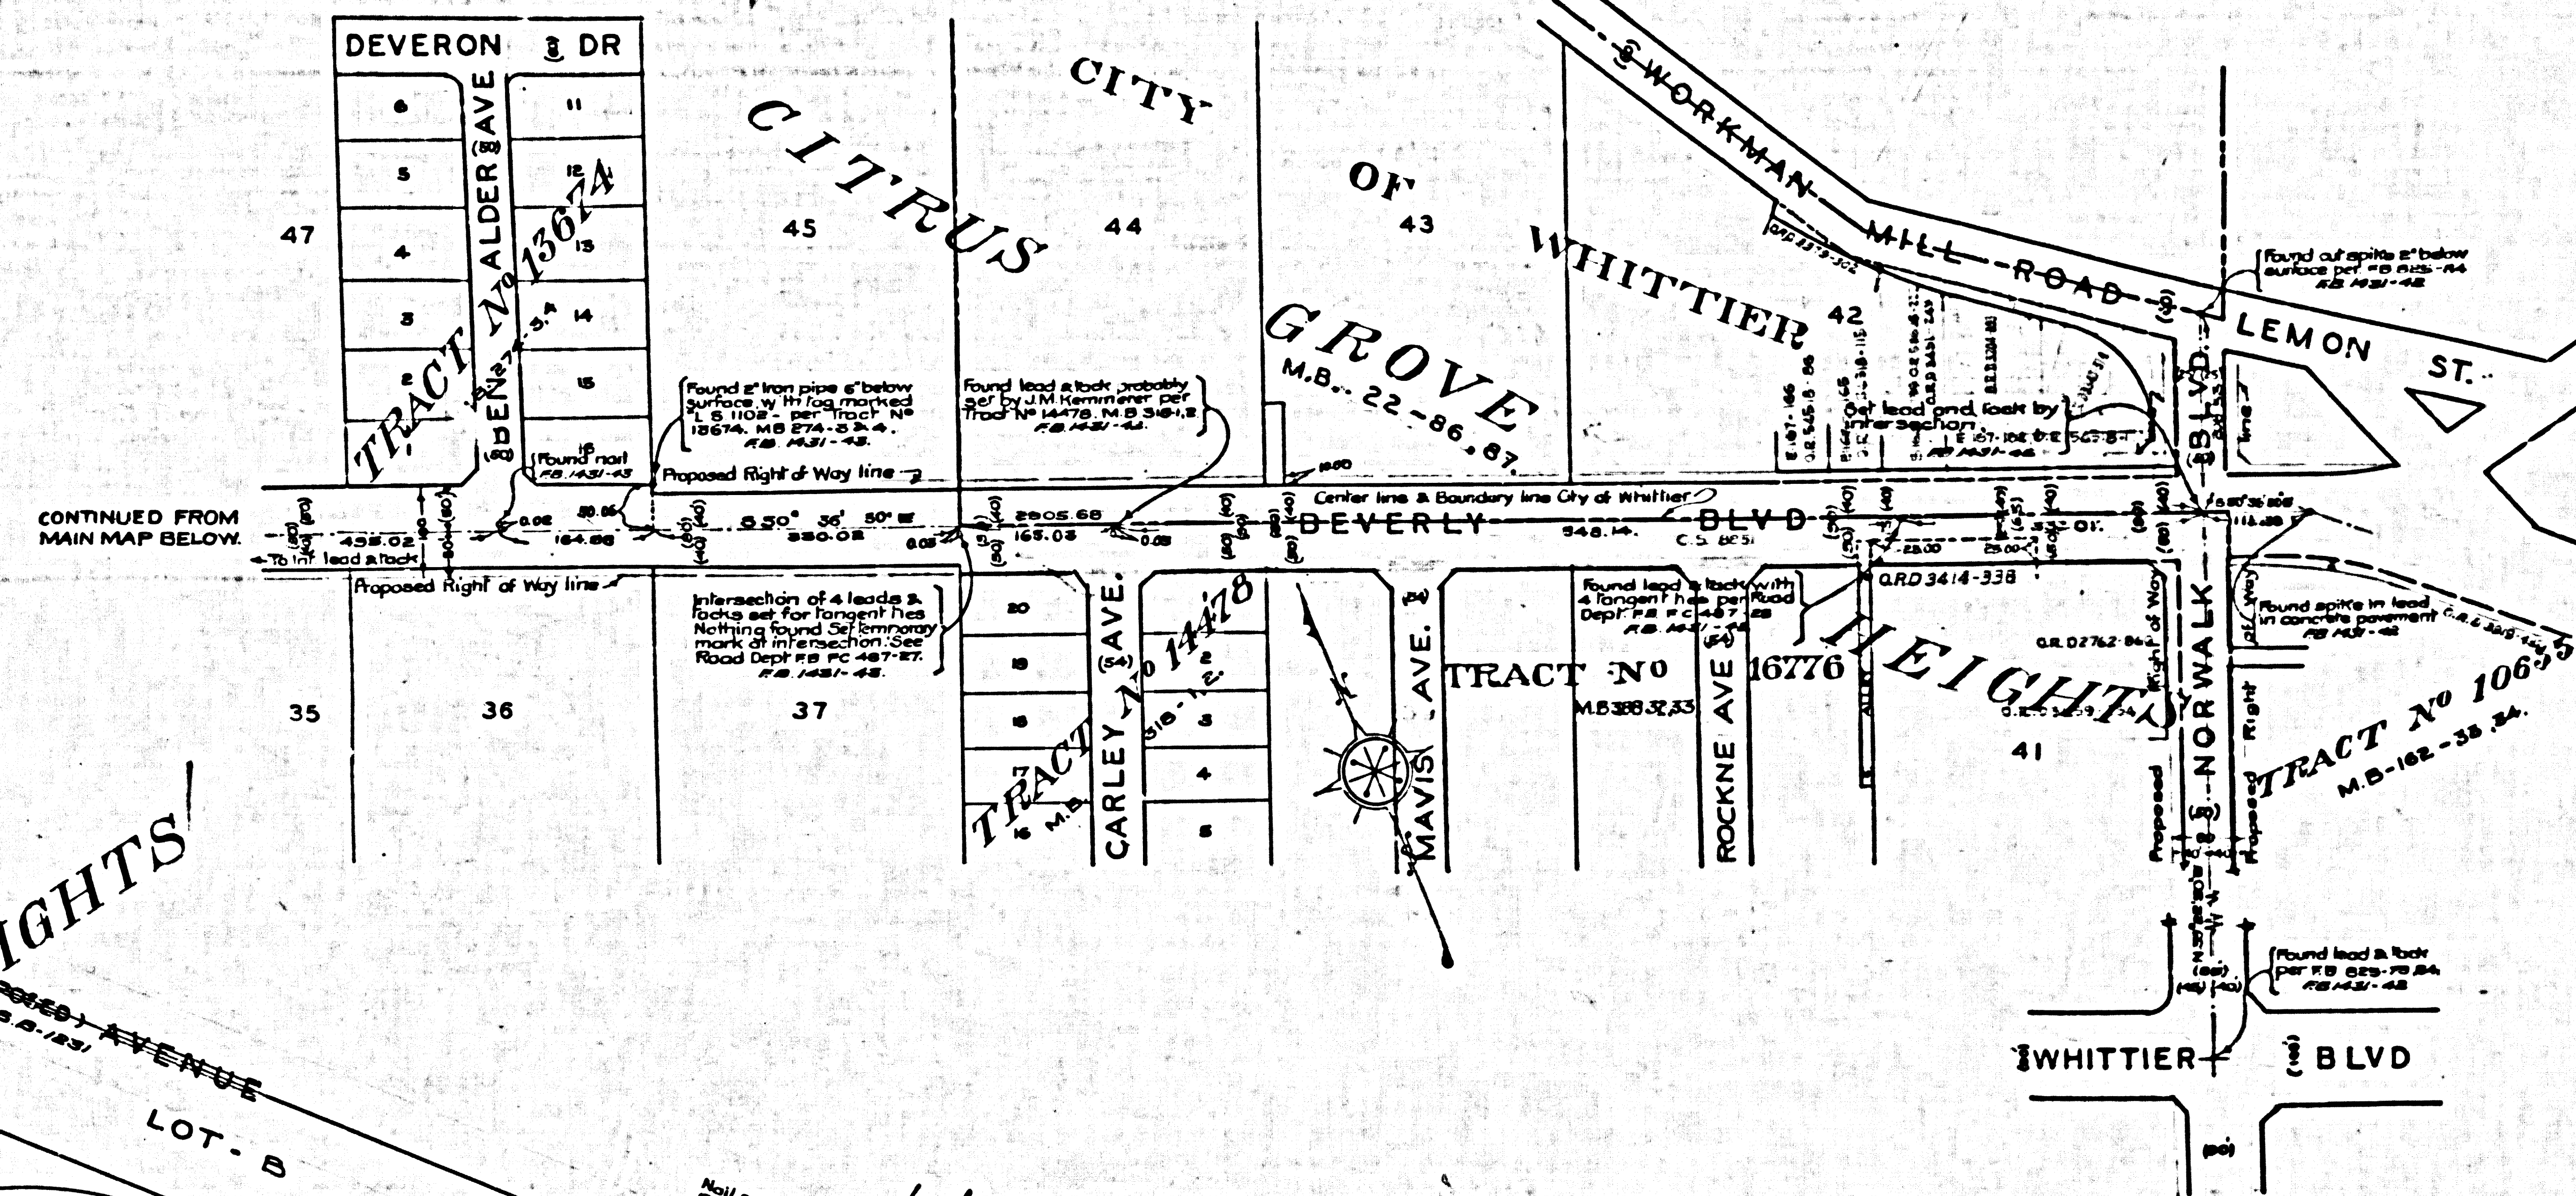

COUNTY OF LOS ANGELES
MAP OF
BEVERLY BOULEVARD
FROM
CITY OF MONTEBELLO
TO
GUIRADO AVENUE
COUNTY SURVEYORS MAP N° B-2104

SCALE - 1-INCH = 100 FT

JOB NUMBER - 6473

C.E. ARNOLD - COUNTY SURVEYOR.
SURVEYED JAN. - AUG. 1948

SURVEYED UNDER INSTRUCTIONS OF
THE BOARD OF SUPERVISORS PER ORDER DATED
AUG. 12 - 1947.

BEARINGS ARE BASED ON THE BEARING OF
LEXINGTON ROAD PER C & S 1564 - 2

FB 1431-S-234

FIELD WORK BY A. M. HELLSTROM.

CHECKED BYA.A.ROESER.

Survey of Pine Street from Olympic Blvd to Beverly Blvd
to this Map - June 1950
Tract No 12776, added above 5/7/51

Composition not included!

CSB-2104

TRACT No 1773
M.B. 21 - 22.

PORTION OF
BERNARDINO GUIRADO
50.67 AC.
D.M. 999 - 81-83.

E BERNARDINO GUIRADO
50.74 ACS

L.S. 11 - 48.

L.S. 11 - 48.

CHILDRESS 50.96 ACS
D.M. 999 - 81-83.

L.S. 28 - 6.

R.S. 39 - 34

104.65 Ac's

J. W. Cate

L.R. 216 - 11-1, 2

541.60 AC'S.

LOT - 47

D.M. 999 - 81-83

CHARLES PRAGER

8025

AVE

3.A.

TRACT No 100

M.B. 100

BEVERLY

RD.

CSB-2104

A2 OF A4

TRACT No 10857
M.B. 188 - 45-48.

TRACT No 10909
M.B. 189 - 44, 45.

PORTION OF
GEO. & J.W. CATE
62.50 AC'S.
D.M. 999 - 81-83.

GABRIEL RIVER
ANGELES COUNTY FLOOD CONTROL DISTRICT

GROVE
M.B. 22-86, 87.

SAN LO

CITRUS

BEVERLY

BLVD.

LOT 9

LOT 10

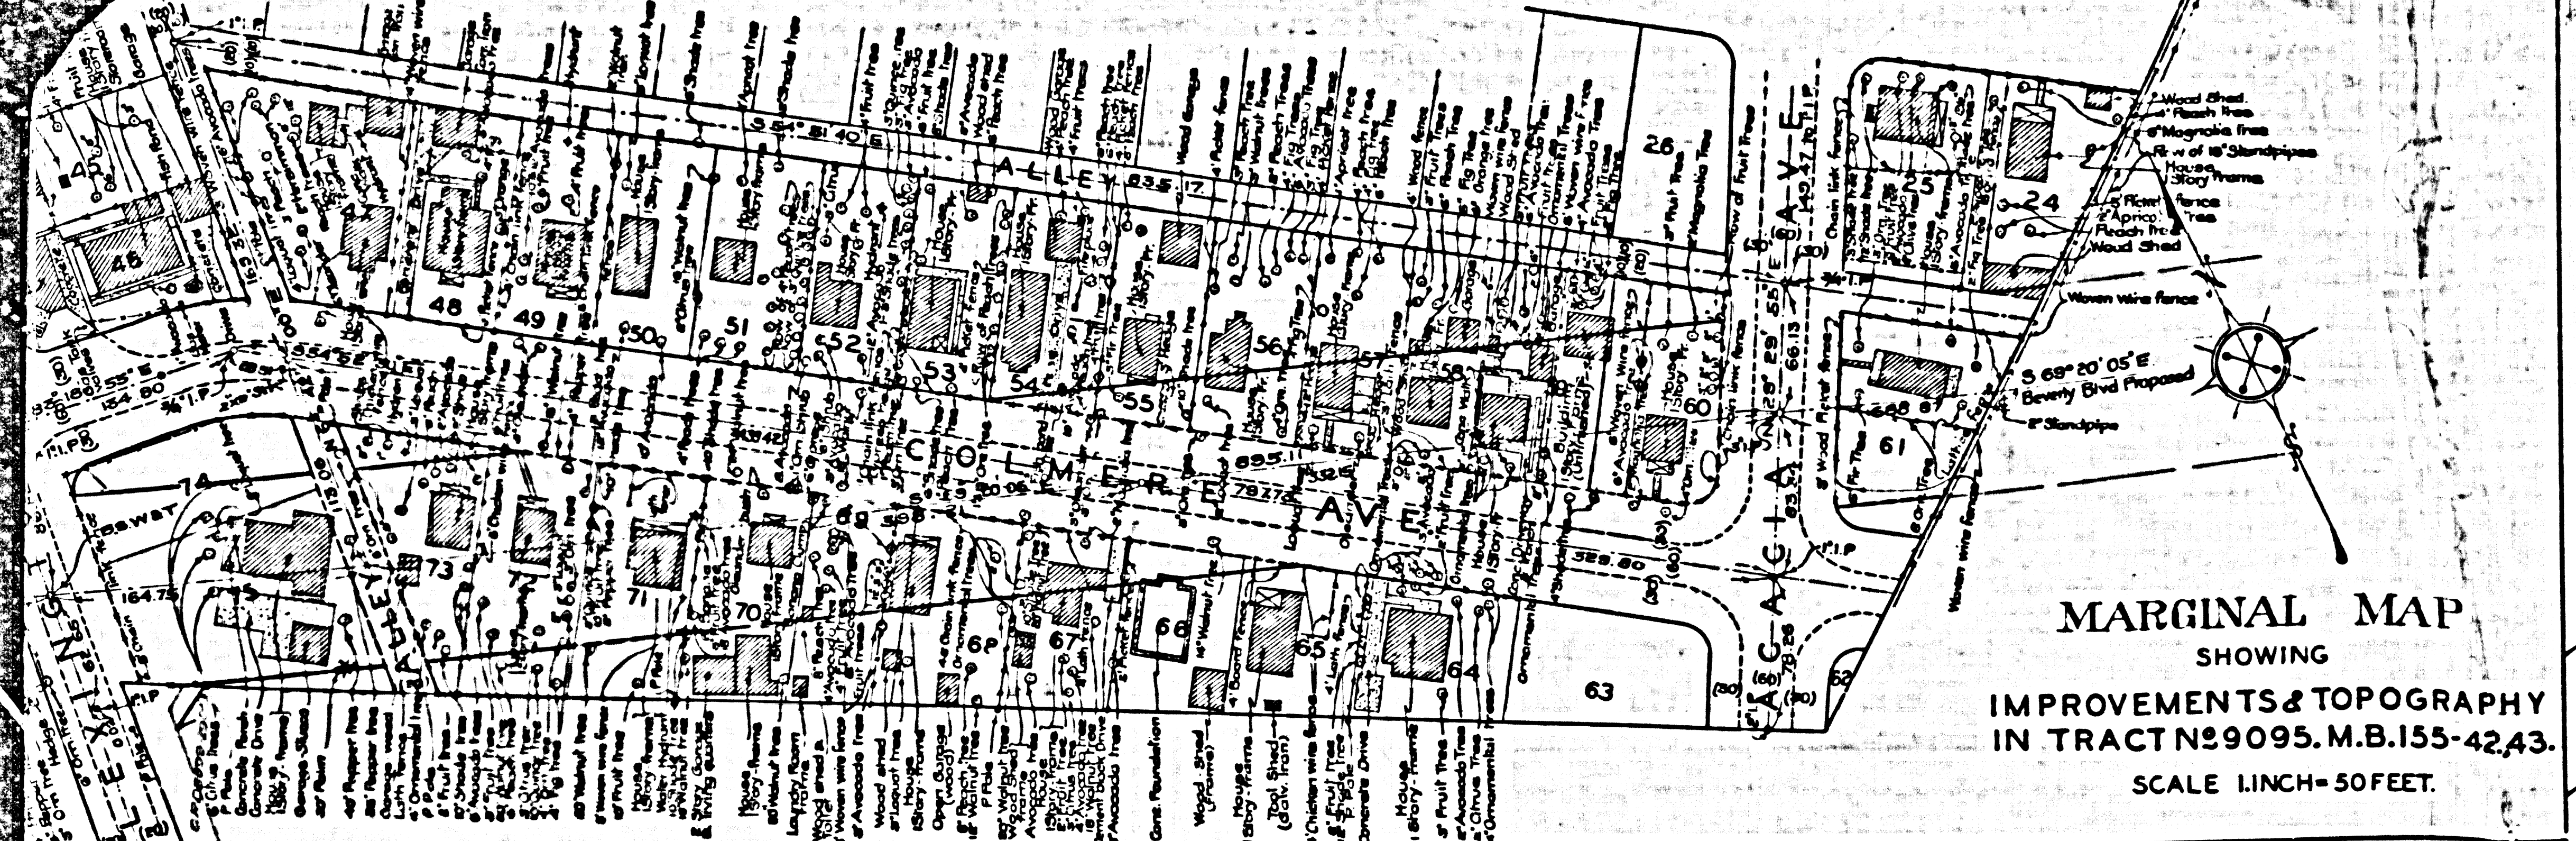

MARGINAL MAP
SHOWING
IMPROVEMENTS & TOPOGRAPHY
IN TRACT NO. 9095, M.B. 155-42.43.
SCALE 1 INCH = 50 FEET.

 

CSB-2104
A3 OF A4

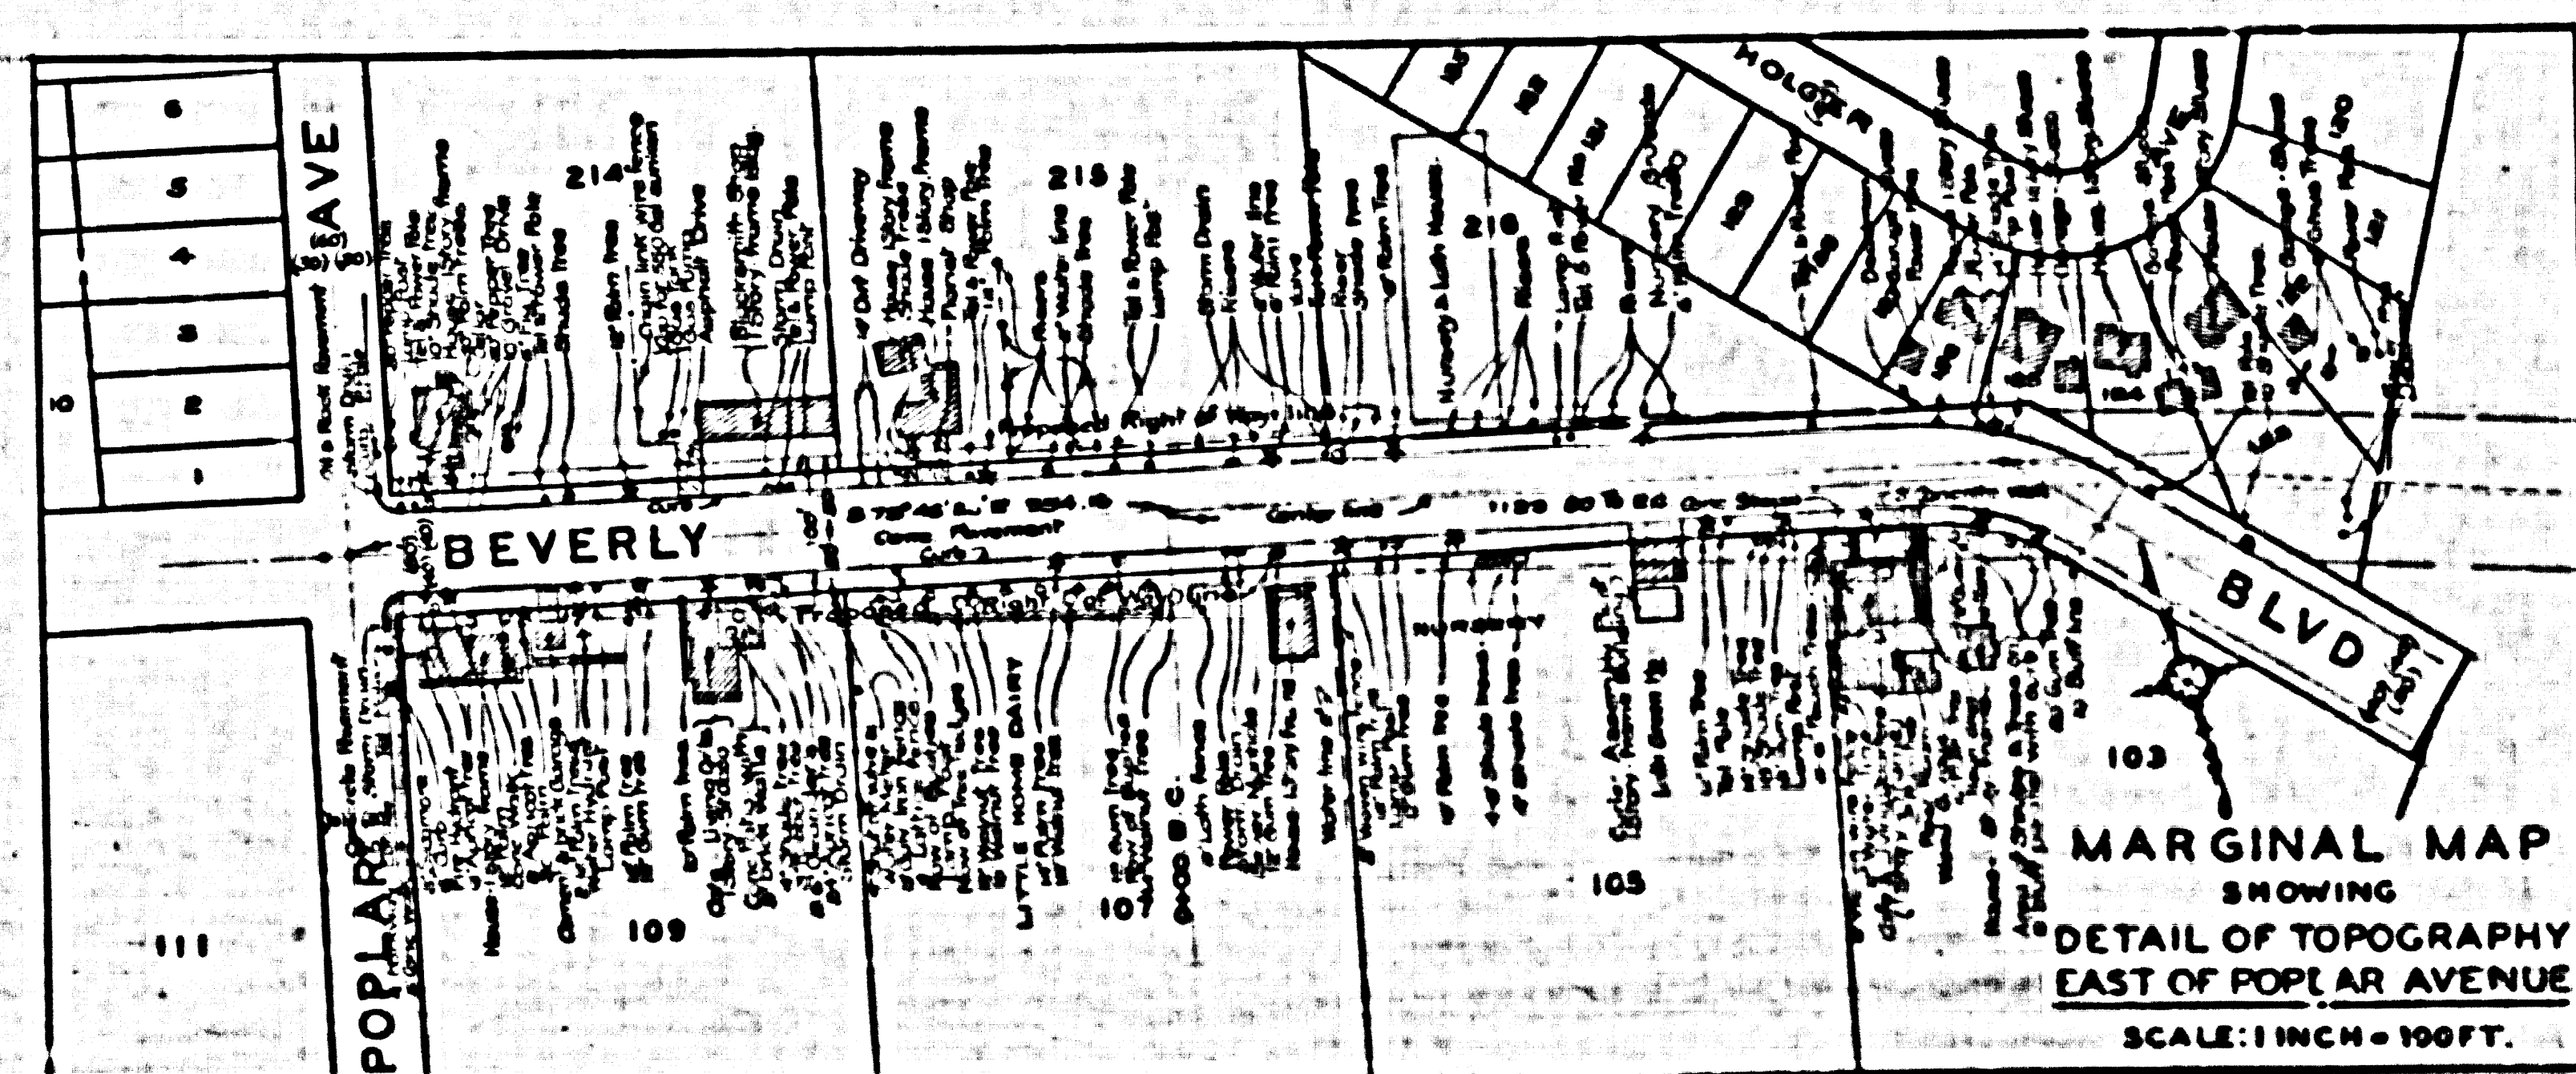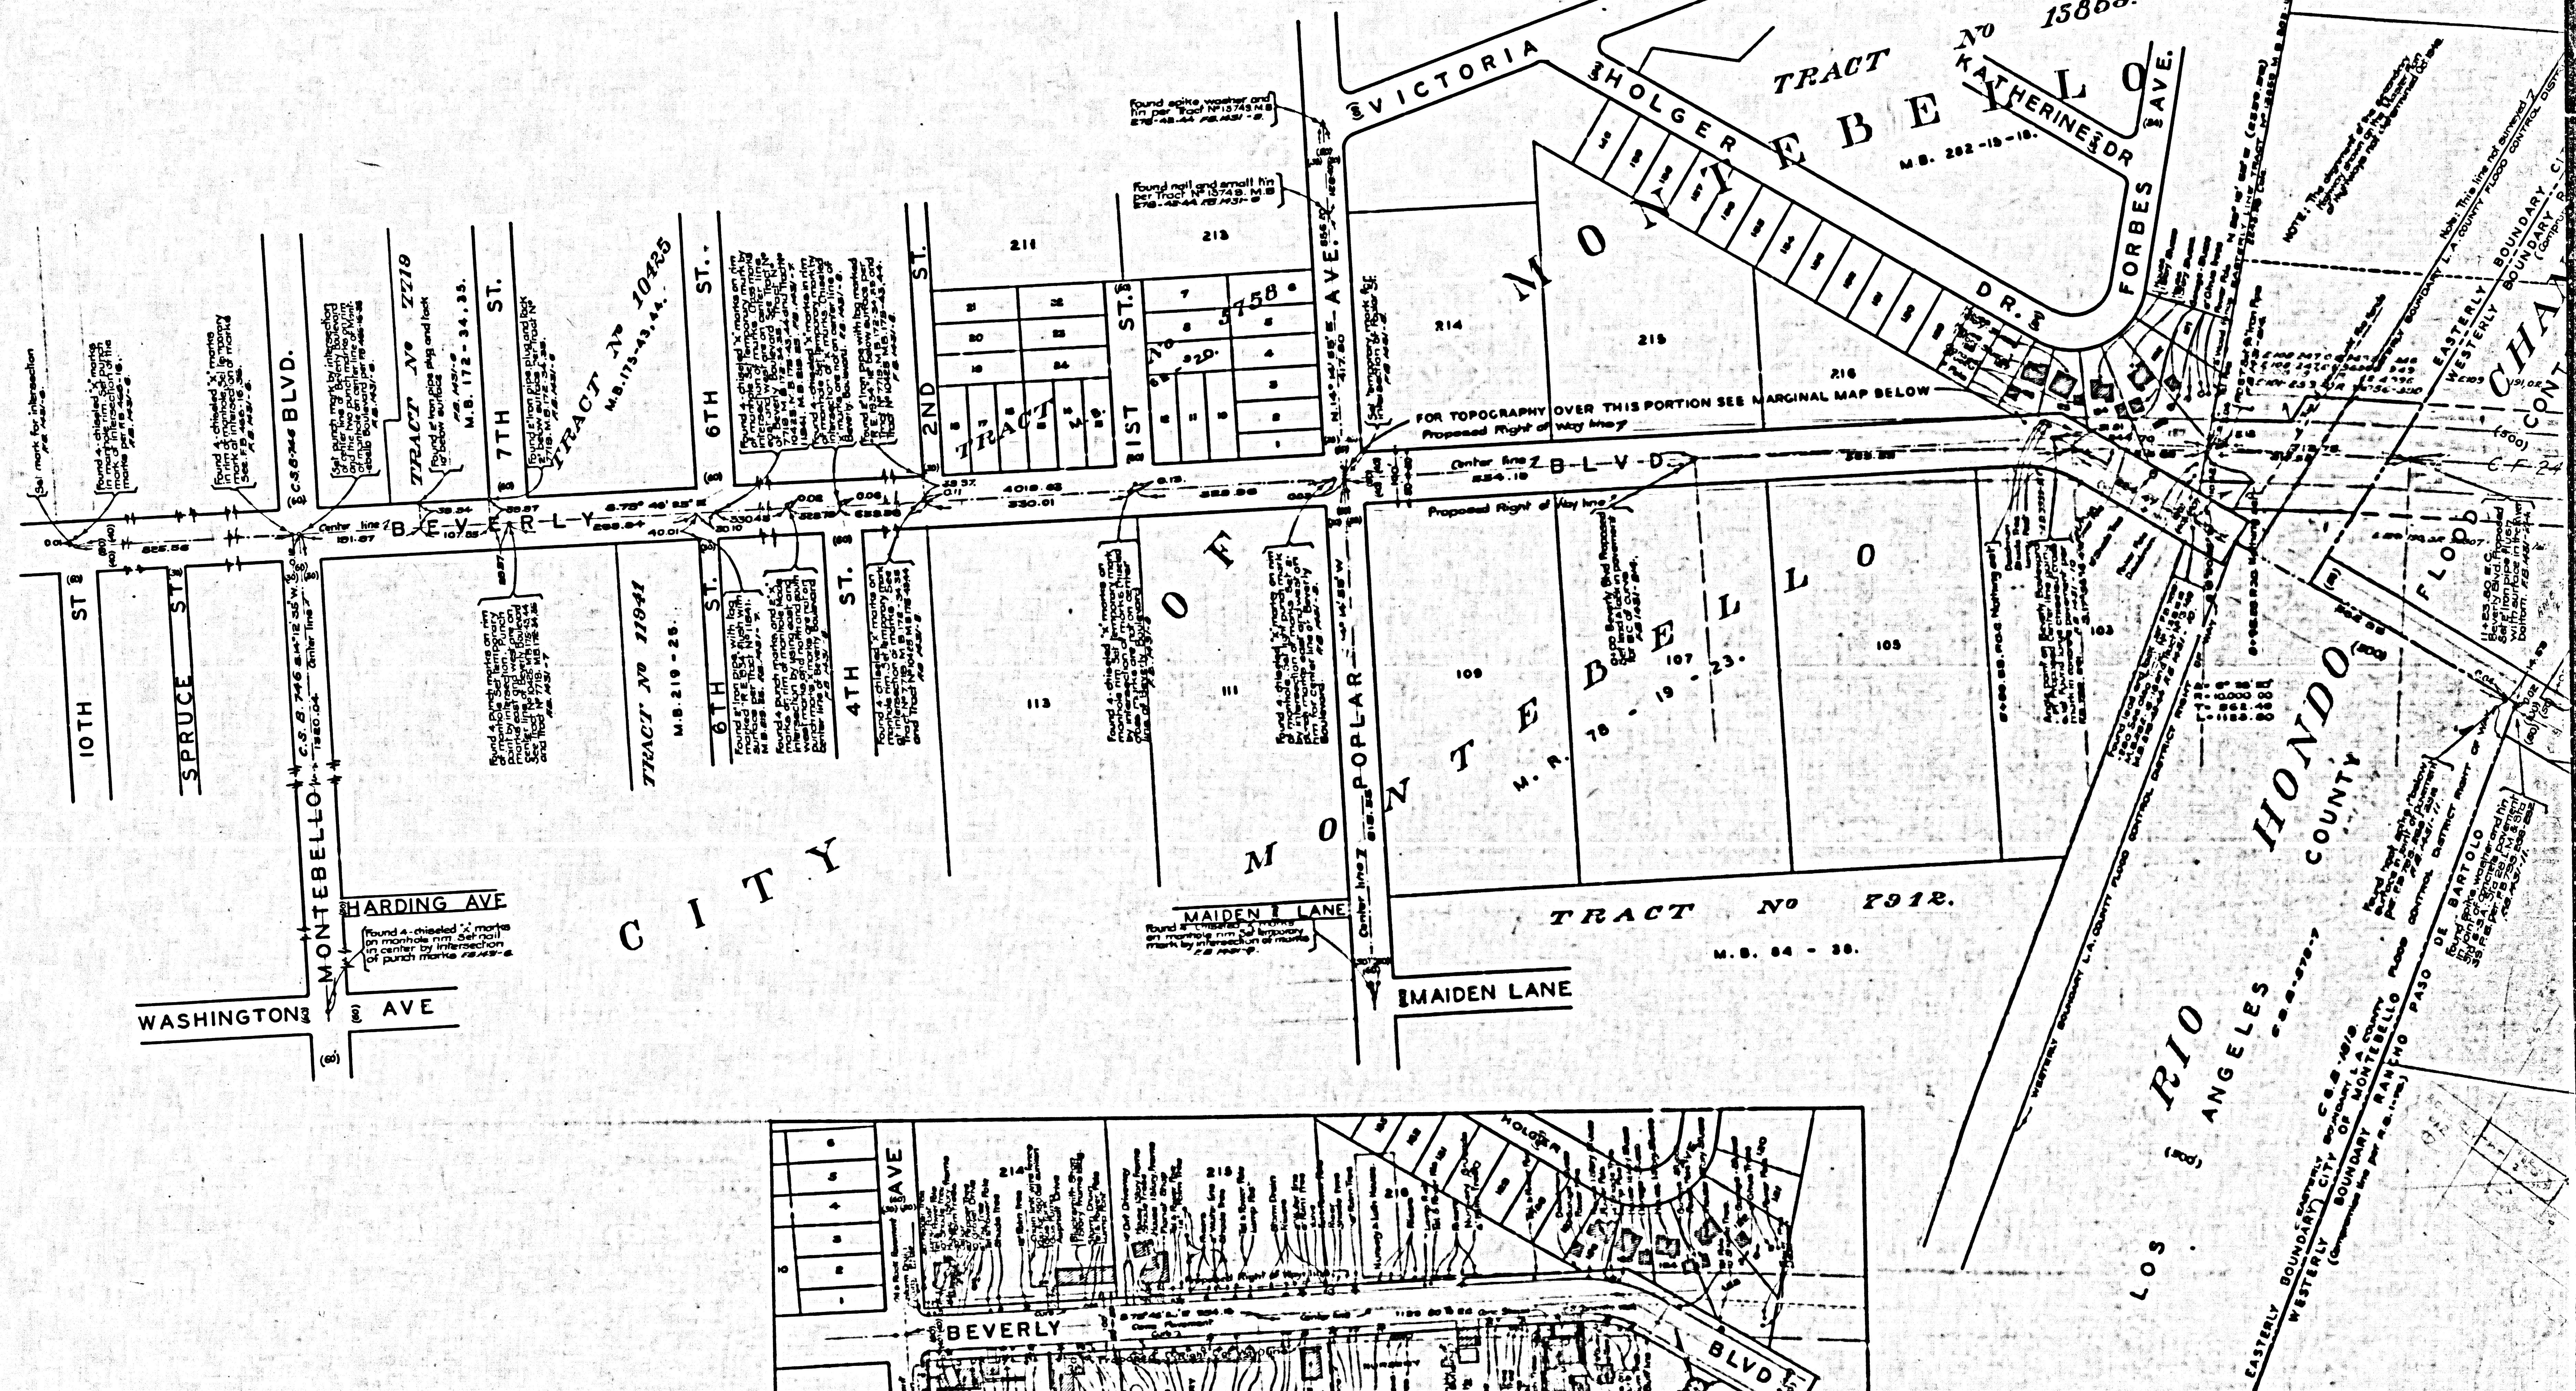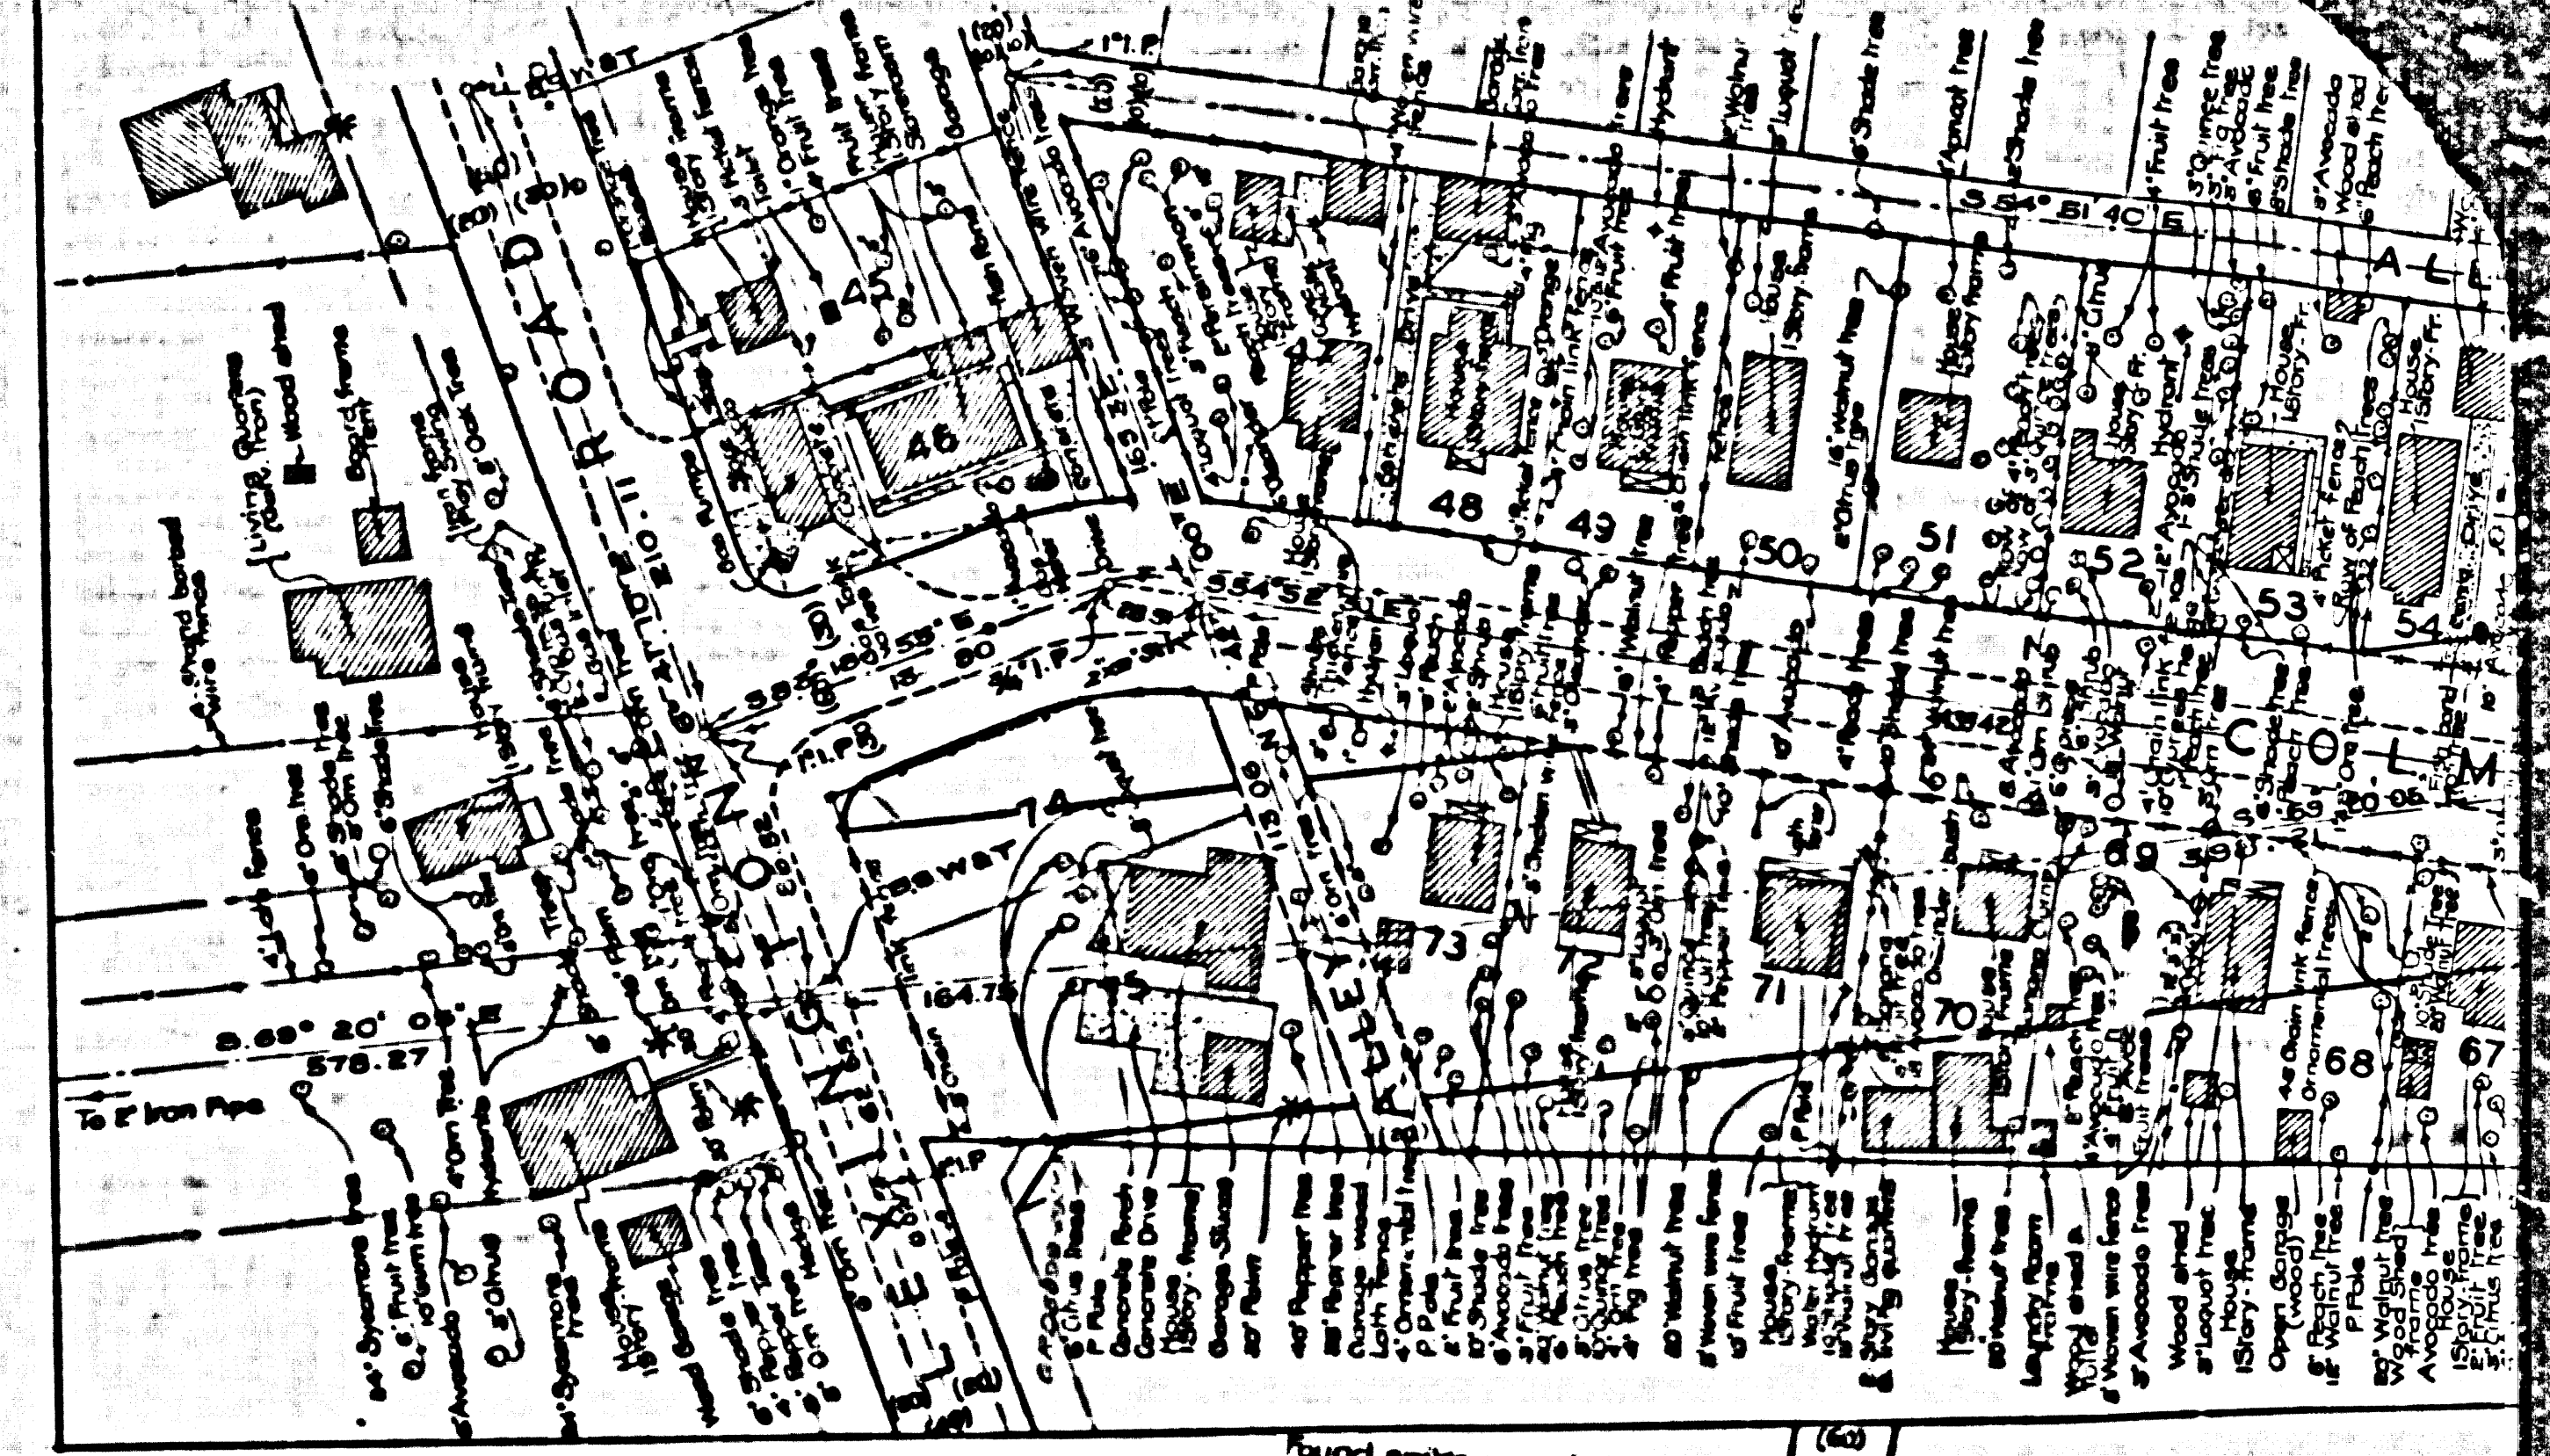

CSB-2104
A4 OF A4