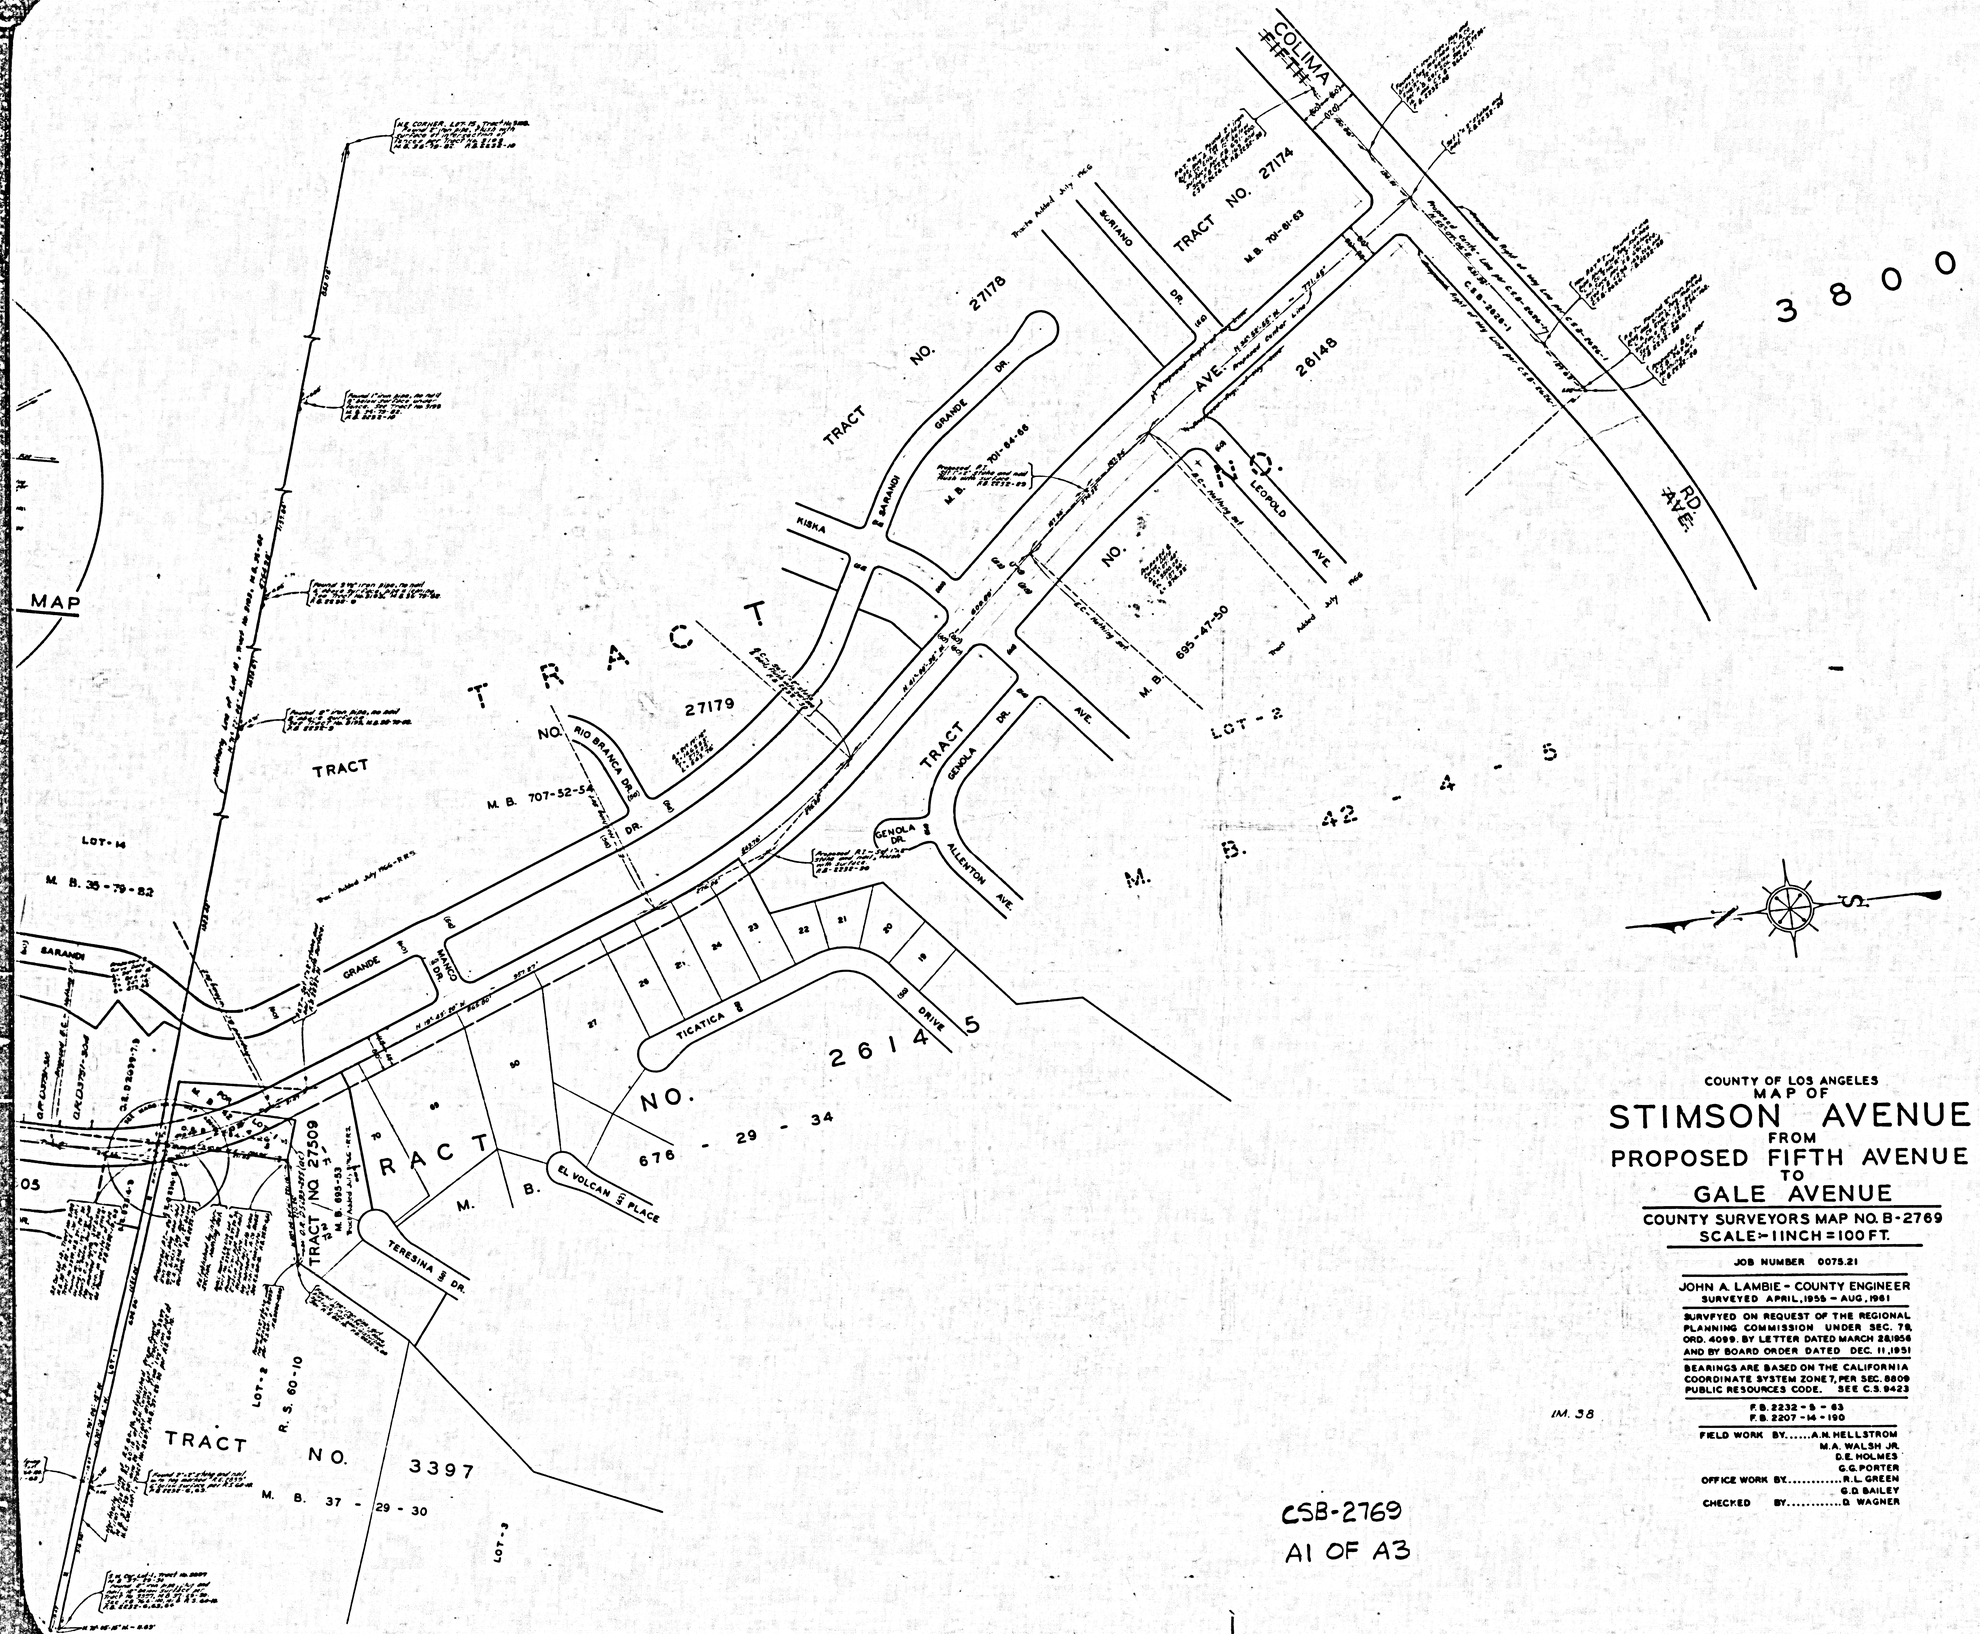

COUNTY OF LOS ANGELES
MAP OF
STIMSON AVENUE
FROM
PROPOSED FIFTH AVENUE
TO
GALE AVENUE

COUNTY SURVEYORS MAP NO. B-2769
SCALE:- 1 INCH = 100 FT.

JOB NUMBER 0075.21

JOHN A. LAMBIE - COUNTY ENGINEER
SURVEYED APRIL, 1955 - AUG, 1961

SURVEYED ON REQUEST OF THE REGIONAL PLANNING COMMISSION UNDER SEC. 79, ORD. 4099. BY LETTER DATED MARCH 28, 1956 AND BY BOARD ORDER DATED DEC. 11, 1951

BEARINGS ARE BASED ON THE CALIFORNIA COORDINATE SYSTEM ZONE 7, PER SEC. 8809 PUBLIC RESOURCES CODE. SEE C.S. 9423

F.B. 2232 - 5 - 63
F.B. 2207 - 14 - 190

FIELD WORK BY.....A.N. HELLSTROM
M.A. WALSH JR.
D.E. HOLMES
G.G. PORTER
OFFICE WORK BY.....R.L. GREEN
G.D. BAILEY
CHECKED BY.....D. WAGNER

IM. 38

CSB-2769
A1 OF A3

MARGINAL MAP
NO SCALE

MARGINAL MAP
NO SCALE

HACIENDA
CSB-2769
A2 OF A3

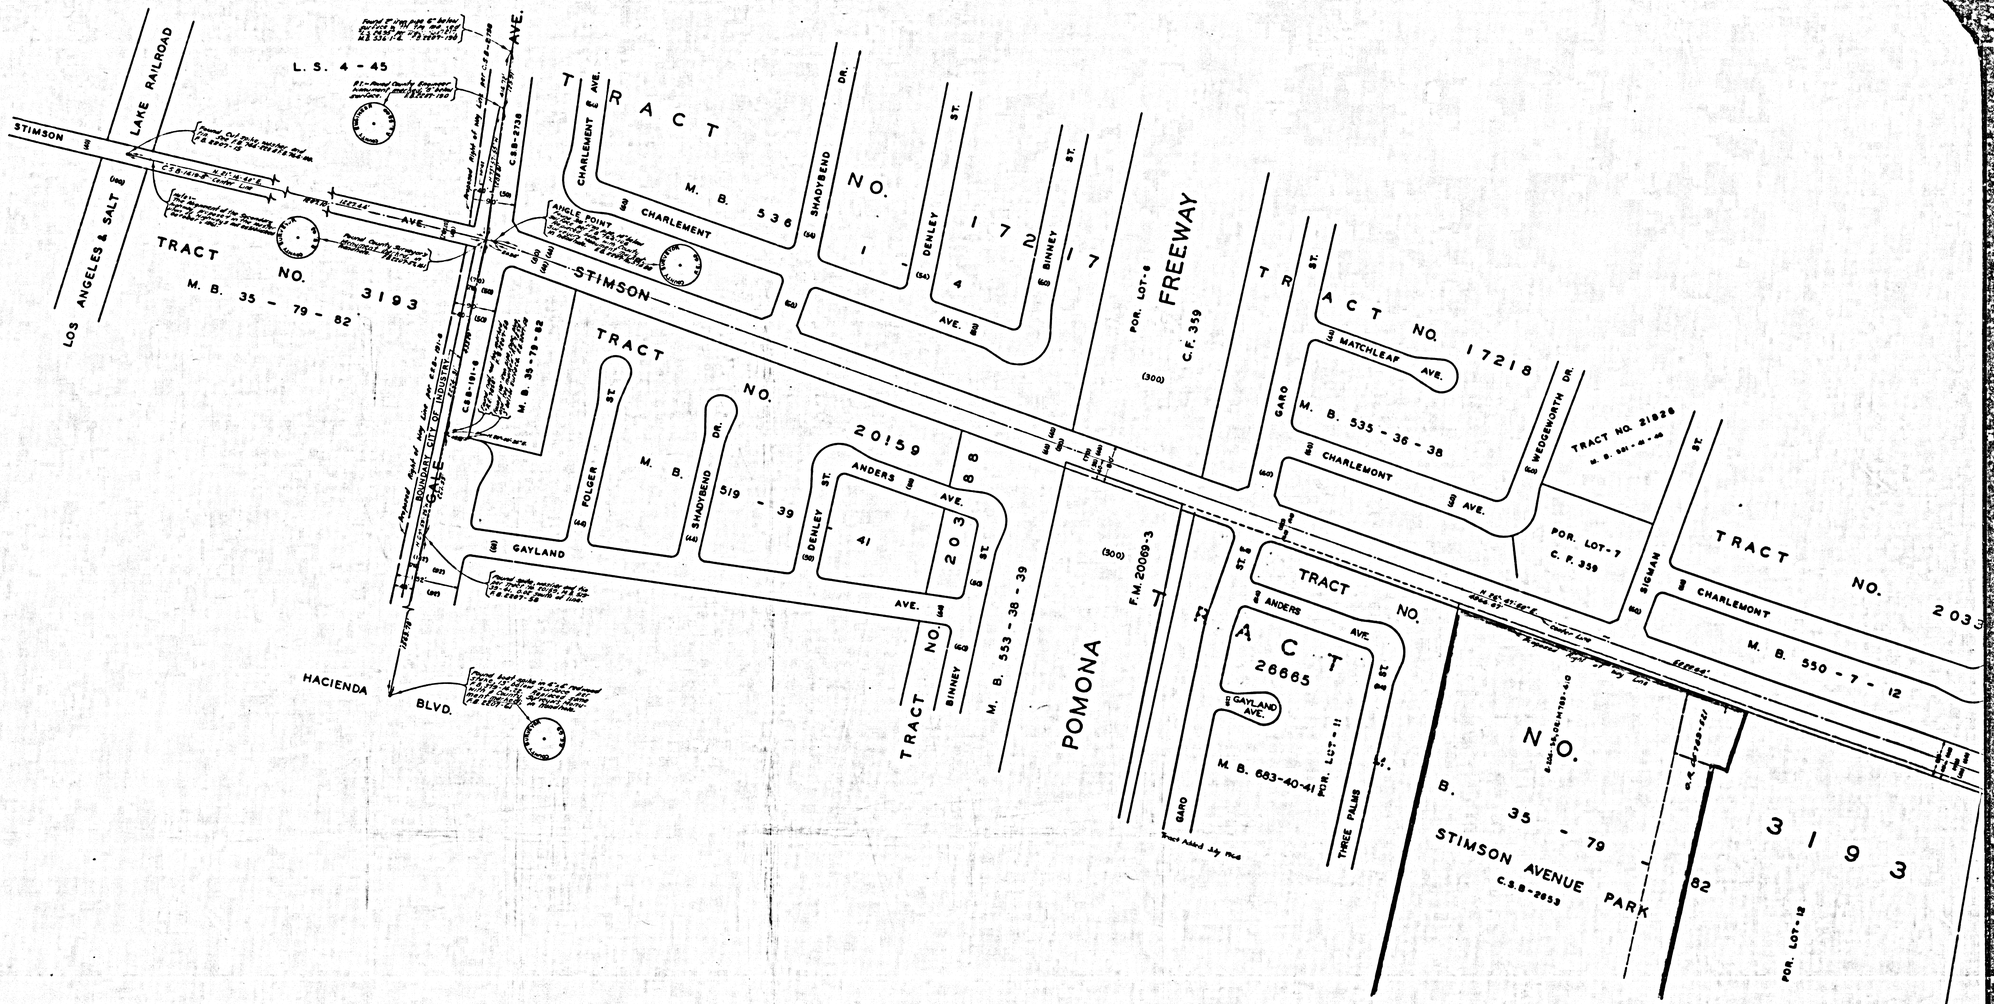

CSB-2769
A3 OF A3