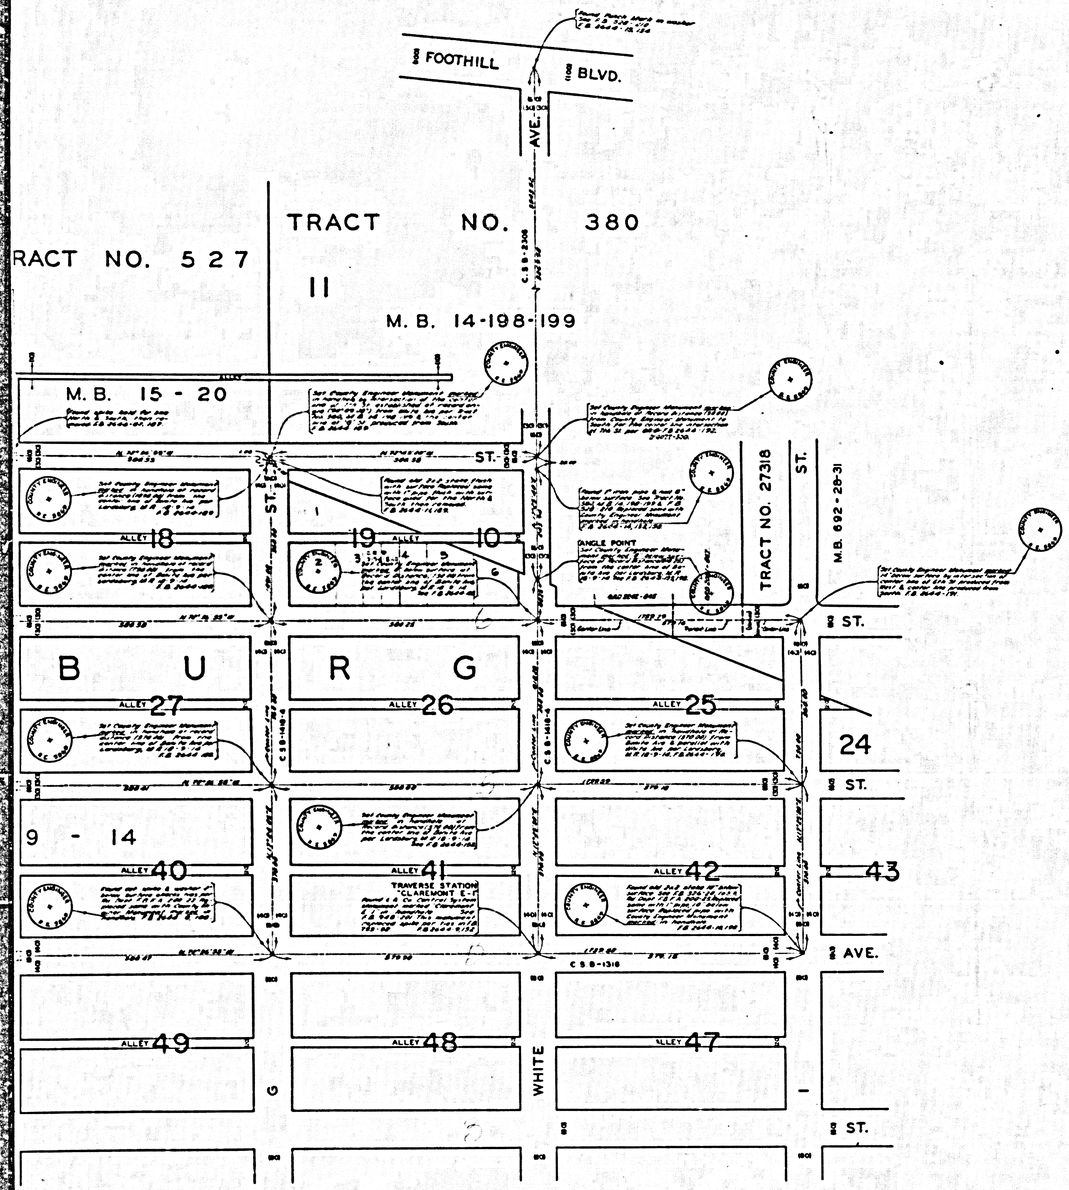

COUNTY OF LOS ANGELES
MAP OF
WHITE AVENUE
FROM
ARROW HIGHWAY
TO
BASE LINE ROAD

COUNTY SURVEYORS MAP NO. B-2786
SHEET NO. 1 OF 2 SHEETS
SCALE:- 1 INCH = 100 FT.

JOB NUMBER 0095.05

JOHN A. LAMBIE - COUNTY ENGINEER
SURVEYED APRIL, 1960 - JUNE, 1962

SURVEYED ON REQUEST OF THE REGIONAL PLANNING COMMISSION UNDER SEC. 79. ORD. 4099 BY LETTER DATED MAR. 3, 1960 AND BY BOARD ORDER DATED DEC. 11, 1951

BEARINGS ARE BASED ON THE BEARING OF FOOTHILL BOULEVARD AS SHOWN ON C.S.B 1775-1.

F.B. 2844-3-192

WS 42

FIELD WORK BY..... G.G. PORTER
OFFICE WORK BY.... W.C. MIDDLEBROOK
CHECKED BY..... W.D. WAGNER

THE CENTER LINES OF THE STREETS IN LORDSBURG, M.R. 18-8-14, WERE ESTABLISHED TO JUSTIFY THE DETERMINATION OF THE CENTER LINE OF WHITE AVENUE THROUGH SAID TRACT.

CSB-2786-1
A1 OF A2

COUNTY SURVEYORS MAP NO B-2786
SHEET NO 1 OF 2 SHEETS

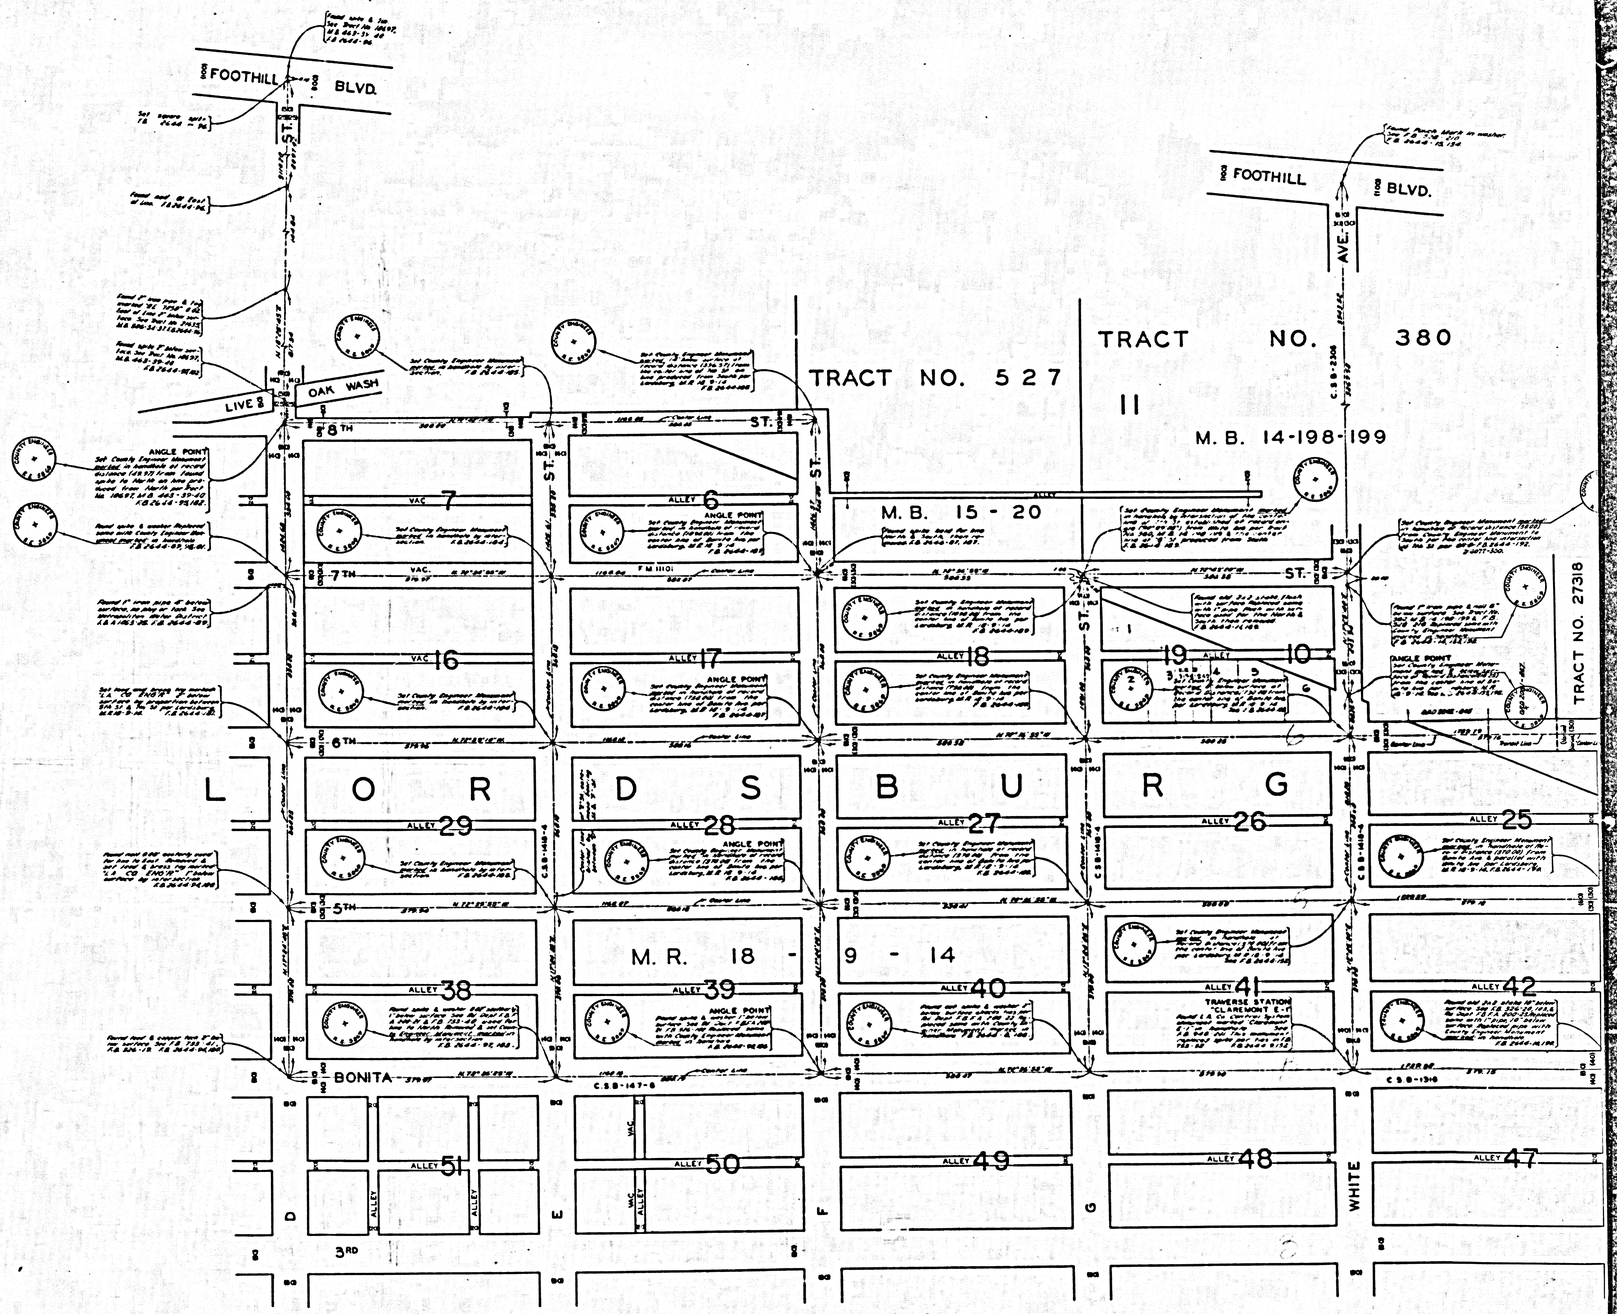

COUNTY SURVEYORS MAP NO. B-2786
SHEET NO. 1 OF 2 SHEETS

COUNTY SURVEYORS MAP NO. B-2786
SHEET NO. 1 OF 2 SHEETS

CSB-2786-1
A2 OF A2