N O. 1 9 5 3

1 5 9

2 4 2 1

HILLGROVE PARK

C. S. B- 2655

C.S.B-2704

Center Line

2300.25

98 99 100 101

81 80 79 78

M.B. 652 49-50

AVE.

8 AVE.

8 AVE.

TRAVERSE STATION "PUENTE 2, C-1114" Found L.A. County monument as Reference per R.B. 548-8 & 11 R.B. 1573-240

Set Reference Point spike & tin Flush with surface R.B. 1573-241

NINTH & ROAD

C.S.B-2427

ROAD

Found bend & inch pipe Reset Cap at P.C. P.O. 529-8 R.B. 1573-170 & 240




S.87°-01'-01"E. 249.49 CANYON CANYON S.N.C. 347

N.78°-14'-45"E. 247.10

RIDLEY AVE.

M. B. 772 - 1 - 2

12 10 11

51 52 53 23 24 25 41

TURNBULL CANYON

TURNBULL

(60)









M. B. 24 - 17

SHEET NO. 3.

NOTE
L NO. 16, INCLUSIVE, WERE SET BY TWEEN P.L NO. 6 AND P.L NO. 17 PER NO. 2421, M.B. 24-15-18

COUNTY OF LOS ANGELES
MAP OF
ORANGE GROVE AVENUE
FROM
WESTERLY OF SEVENTH AVENUE
TO
TURNBULL CANYON ROAD
COUNTY SURVEYORS MAP NO. B-2816
SHEET NO. 1 OF 1 SHEET
SCALE-1 INCH = 50 FT

JOB NUMBER 0075.25

JOHN A. LAMBIE - COUNTY ENGINEER
SURVEYED AUG. & SEPT. 1956
JUNE 1959
MAY & JUNE 1961

SURVEYED ON REQUEST OF THE REGIONAL PLANNING COMMISSION UNDER SEC. 79 ORD. 4093, BY LETTER DATED JUNE 11, 1956 AND BY BOARD ORDER DATED DEC. 11, 1951

BEARINGS ARE BASED ON THE CALIFORNIA COORDINATE SYSTEM ZONE 7 PER SEC. 8809 PUBLIC RESOURCES CODE. SEE C.S. 9423

F.B. 1573-221-234
F.B. 2918-3-26

FIELD WORK BY..... H. E. GRANQUIST
..... R. L. WILLEY
..... J. N. DOUGHERTY
OFFICE WORK ..... G. H. BOYER
CHECKED BY..... W. J. BRENNER

Center line of Orange Grove Ave. between Seventh Ave. and Turnbull Canyon Rd. reverse to plan & Monumentation Survey on P.A. 79-107-126, July & Aug. 1962 Surveyed made by R.H. Fish, No.5. Tract No. 24396 adjusted by B.P.A., July, 1976

W537

CSB-2816
A1 OF A3

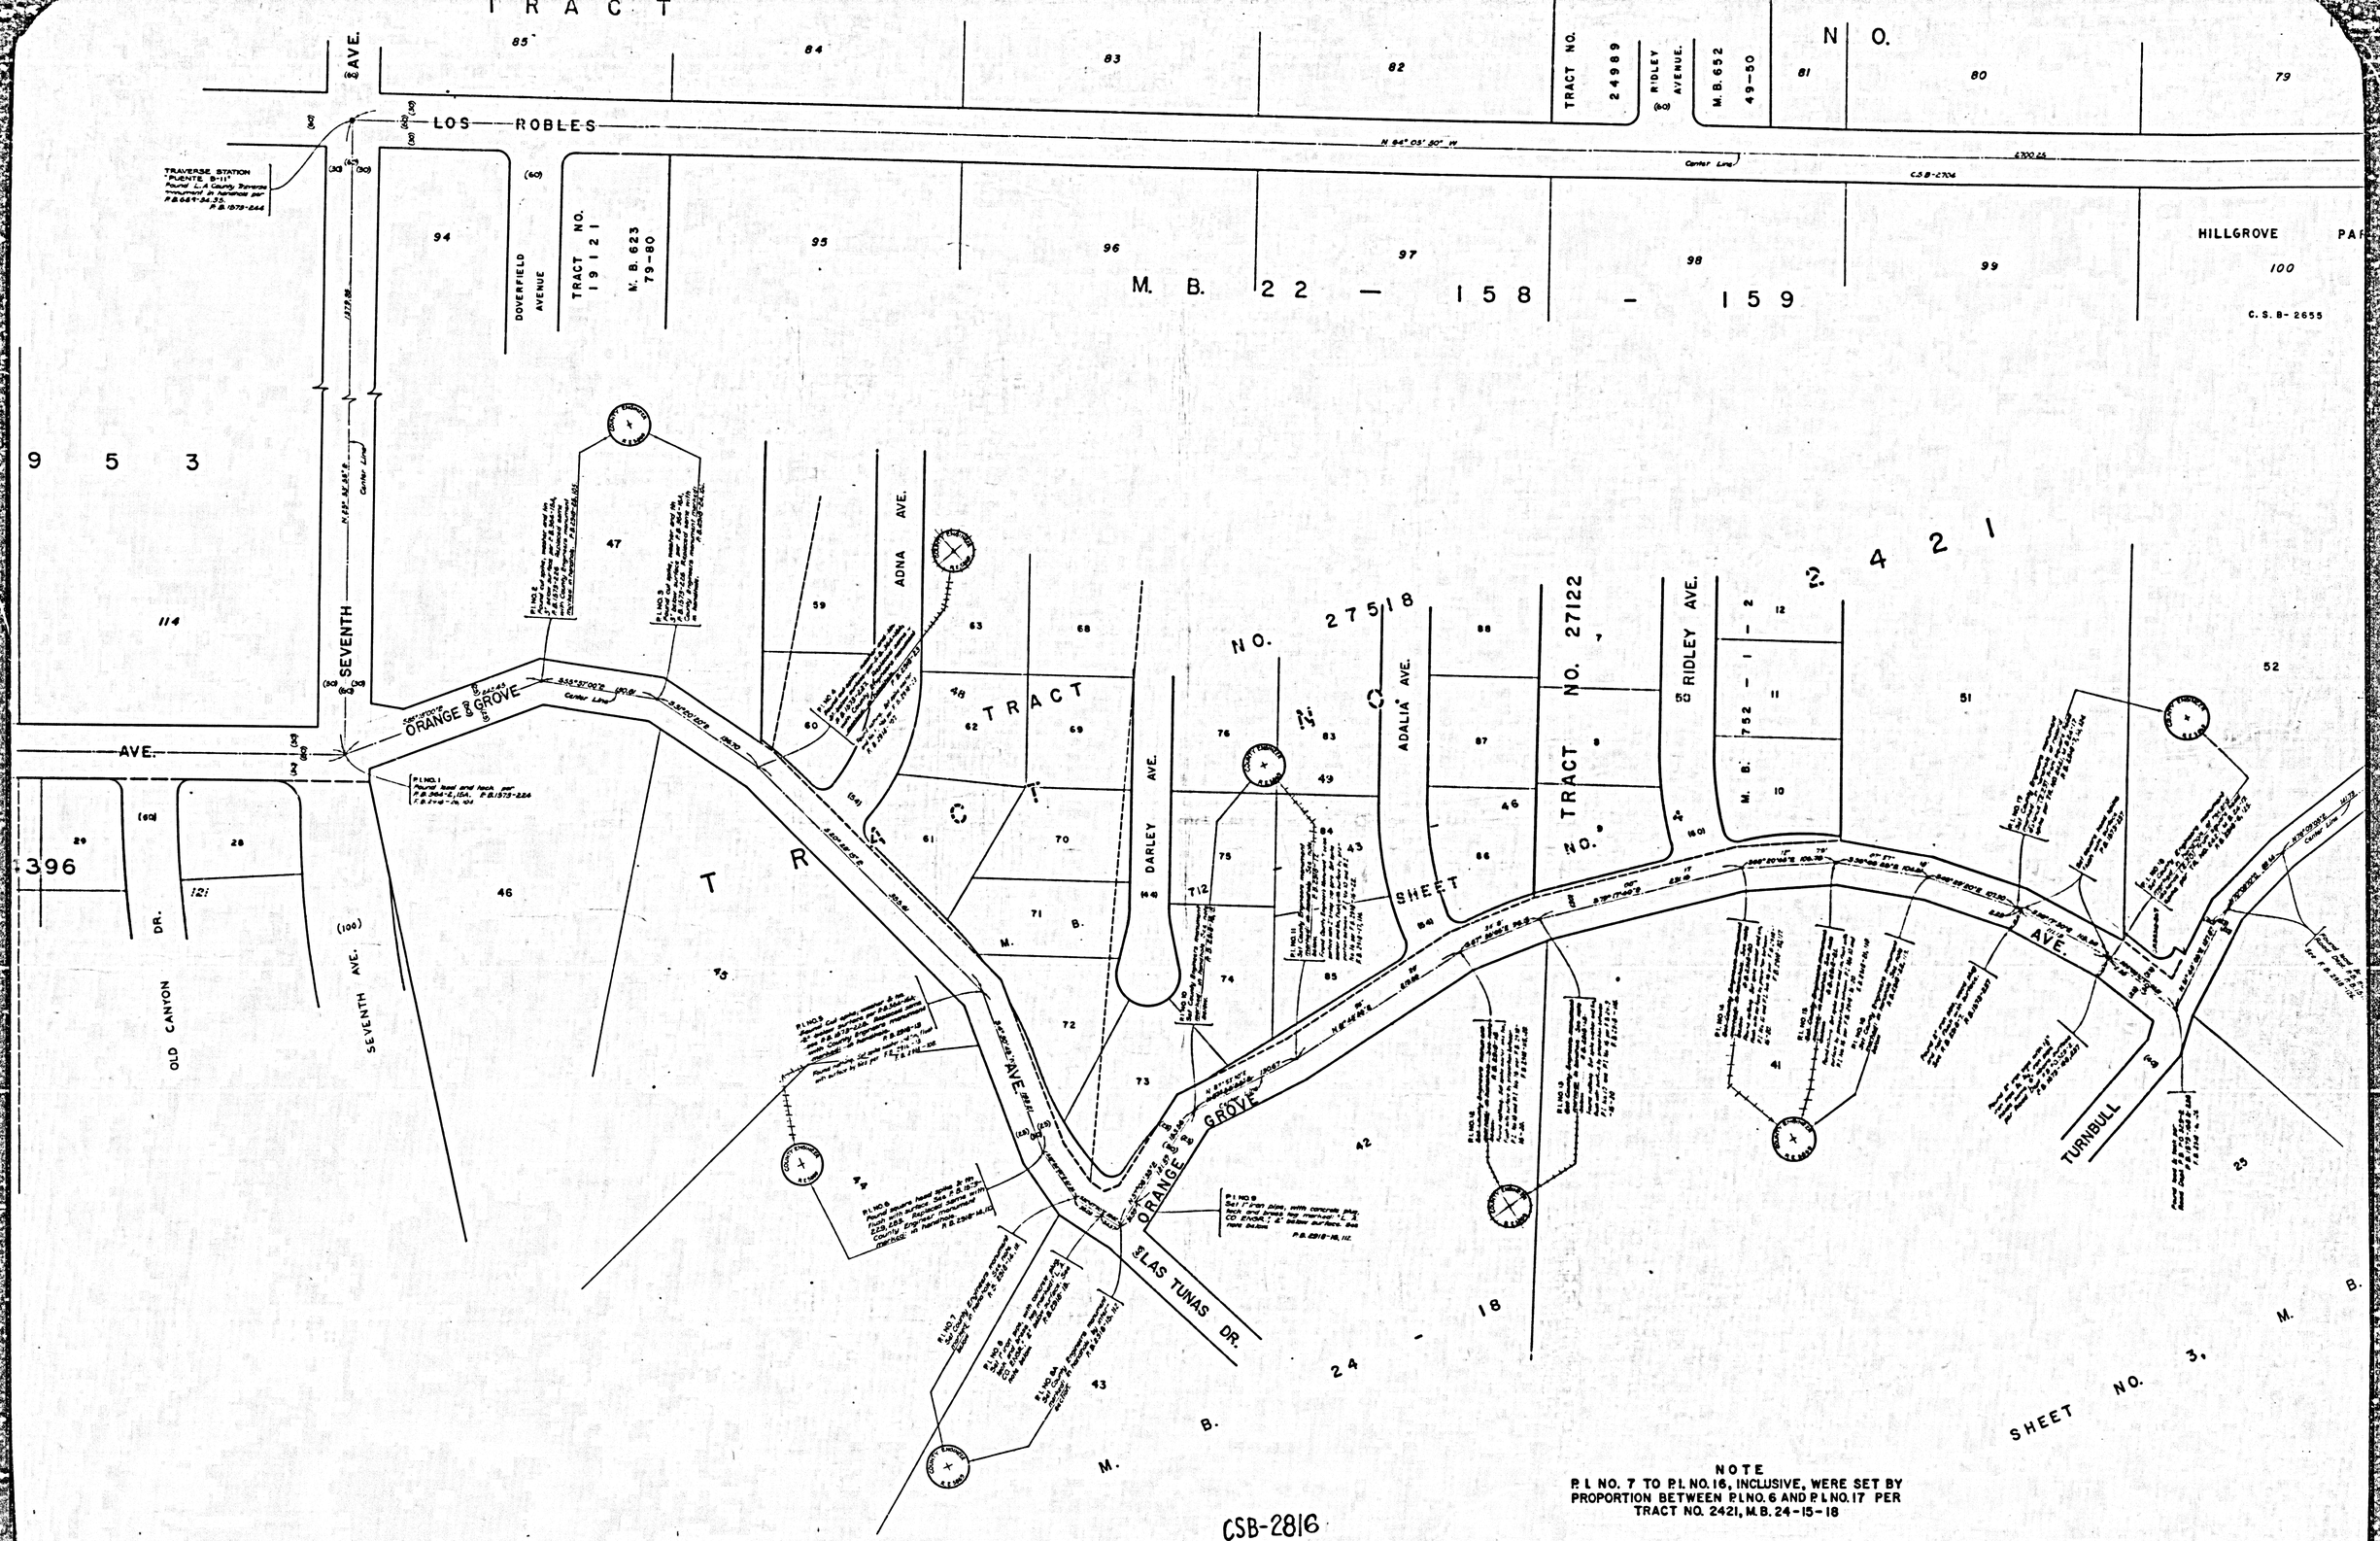

NOTE
P.I. NO. 7 TO P.I. NO. 16, INCLUSIVE, WERE SET BY PROPORTION BETWEEN P.I. NO. 6 AND P.I. NO. 17 PER TRACT NO. 2421, M.B. 24-15-18

CSB-2816
A2 OF A3

COUNTY SURVEYORS MAP

TRACT NO. 19553

LOS ROBLES

TRAVERSE STATION "PUENTE 8"
Found L.A. County Surveyor's monument in handhole per F.B. 666-34, 35, F.B. 1573-244

TRACT NO. 19121
M. B. 623 79-80

DOVERFIELD AVENUE

SEVENTH

ORANGE GROVE AVE.

ORANGE GROVE

Set lead spike and washer flush with surface. F.B. 573-228

Found 2" iron pipe, flush with surface, with 3/4" blade and nail & shiny surface. F.B. 1573-233.

TRACT NO. 24396

BEECH HILL DR.

OLD CANYON DR.

SEVENTH AVE.

M. B. 744 - 75 - 77

M. B. 22 - 158 - 159

CSB-2816
A3 OF A3

COUNTY SURVEYORS MAP NO. 8-5816