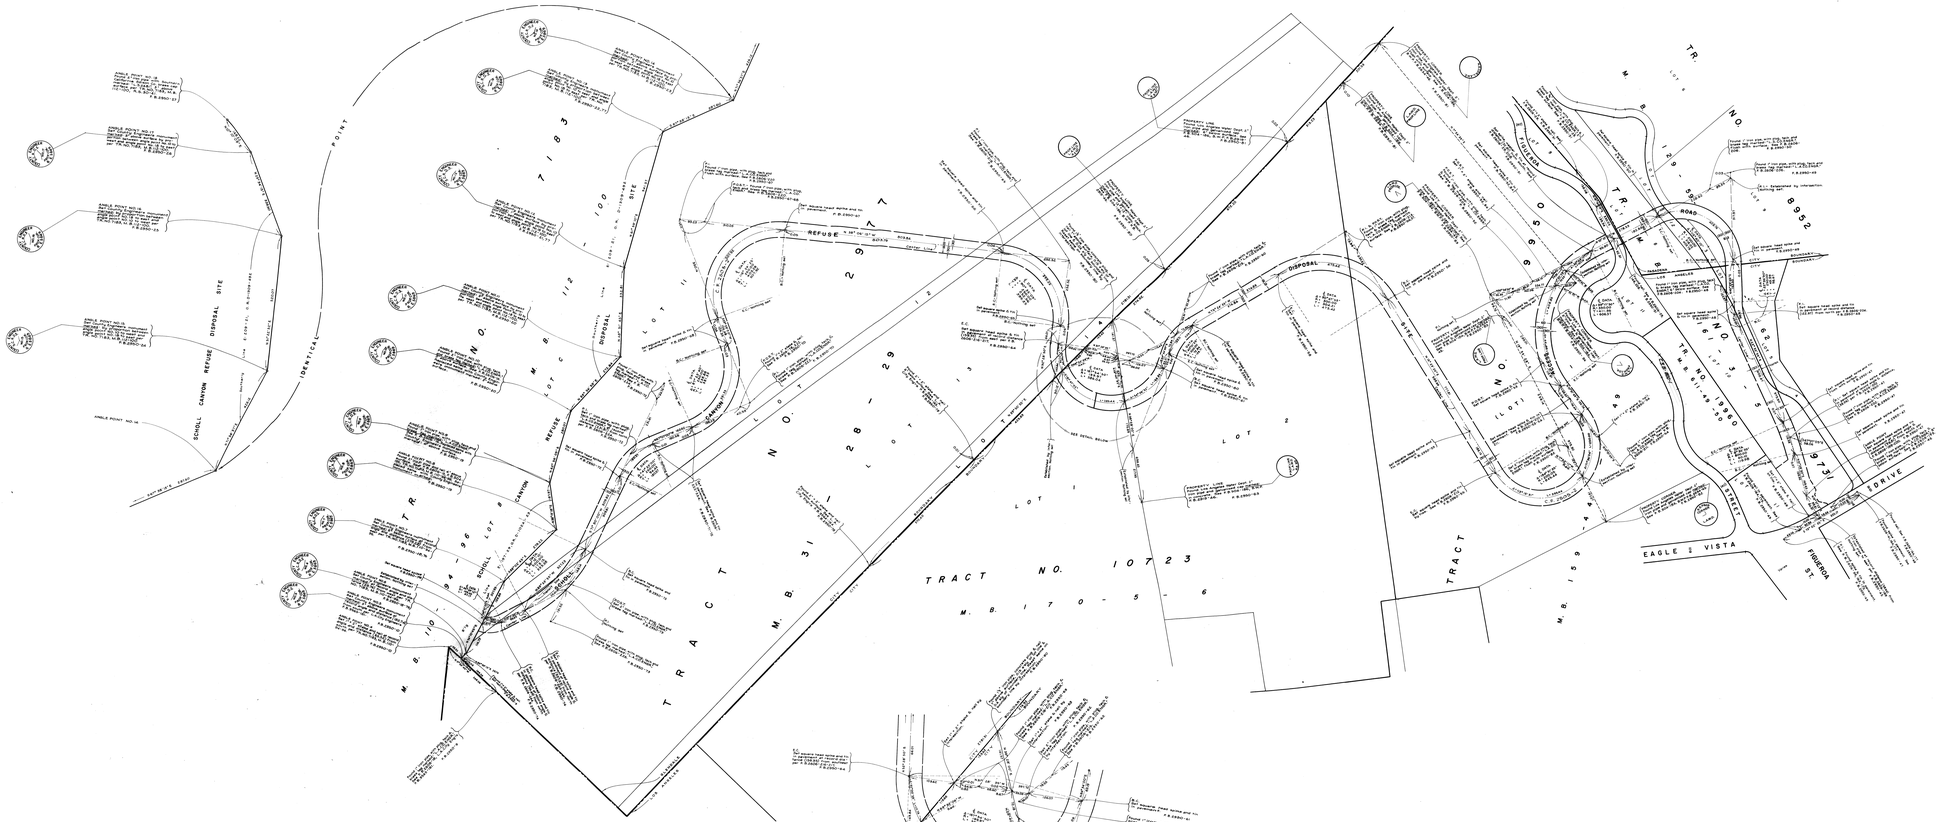

CSB-3017
A3 OF A3

CSB-3017
A2 OF A3

COUNTY OF LOS ANGELES
MAP OF

SCHOLL CANYON REFUSE DISPOSAL SITE ACCESS ROAD

COUNTY SURVEYORS MAP NO. B-3017
SCALE- 1 INCH = 100 FT.

JOB NUMBER 0077.86

JOHN A. LAMBIE - COUNTY ENGINEER
SURVEYED, FEB. 1966

(M.41) SURVEYED ON REQUEST OF THE CHIEF ADMINISTRATIVE OFFICER UNDER SEC. 79 ORD. 4099 BY LETTER DATED DEC. 28, 1965

BEARINGS ARE BASED ON THE CALIFORNIA COORDINATE SYSTEM, ZONE 5, PER SEC. 8809 PUBLIC RESOURCES CODE. SEE C. S. 9423

F.B. 2950

FIELD WORK BY..... L. V. SMITH
OFFICE WORK BY..... G. H. BOYER
CHECKED BY..... M. ASHLEY

JOHN A. LAMBIE
COUNTY ENGINEER
By [illegible] DEPUTY

CSB-3017
A1 OF A3