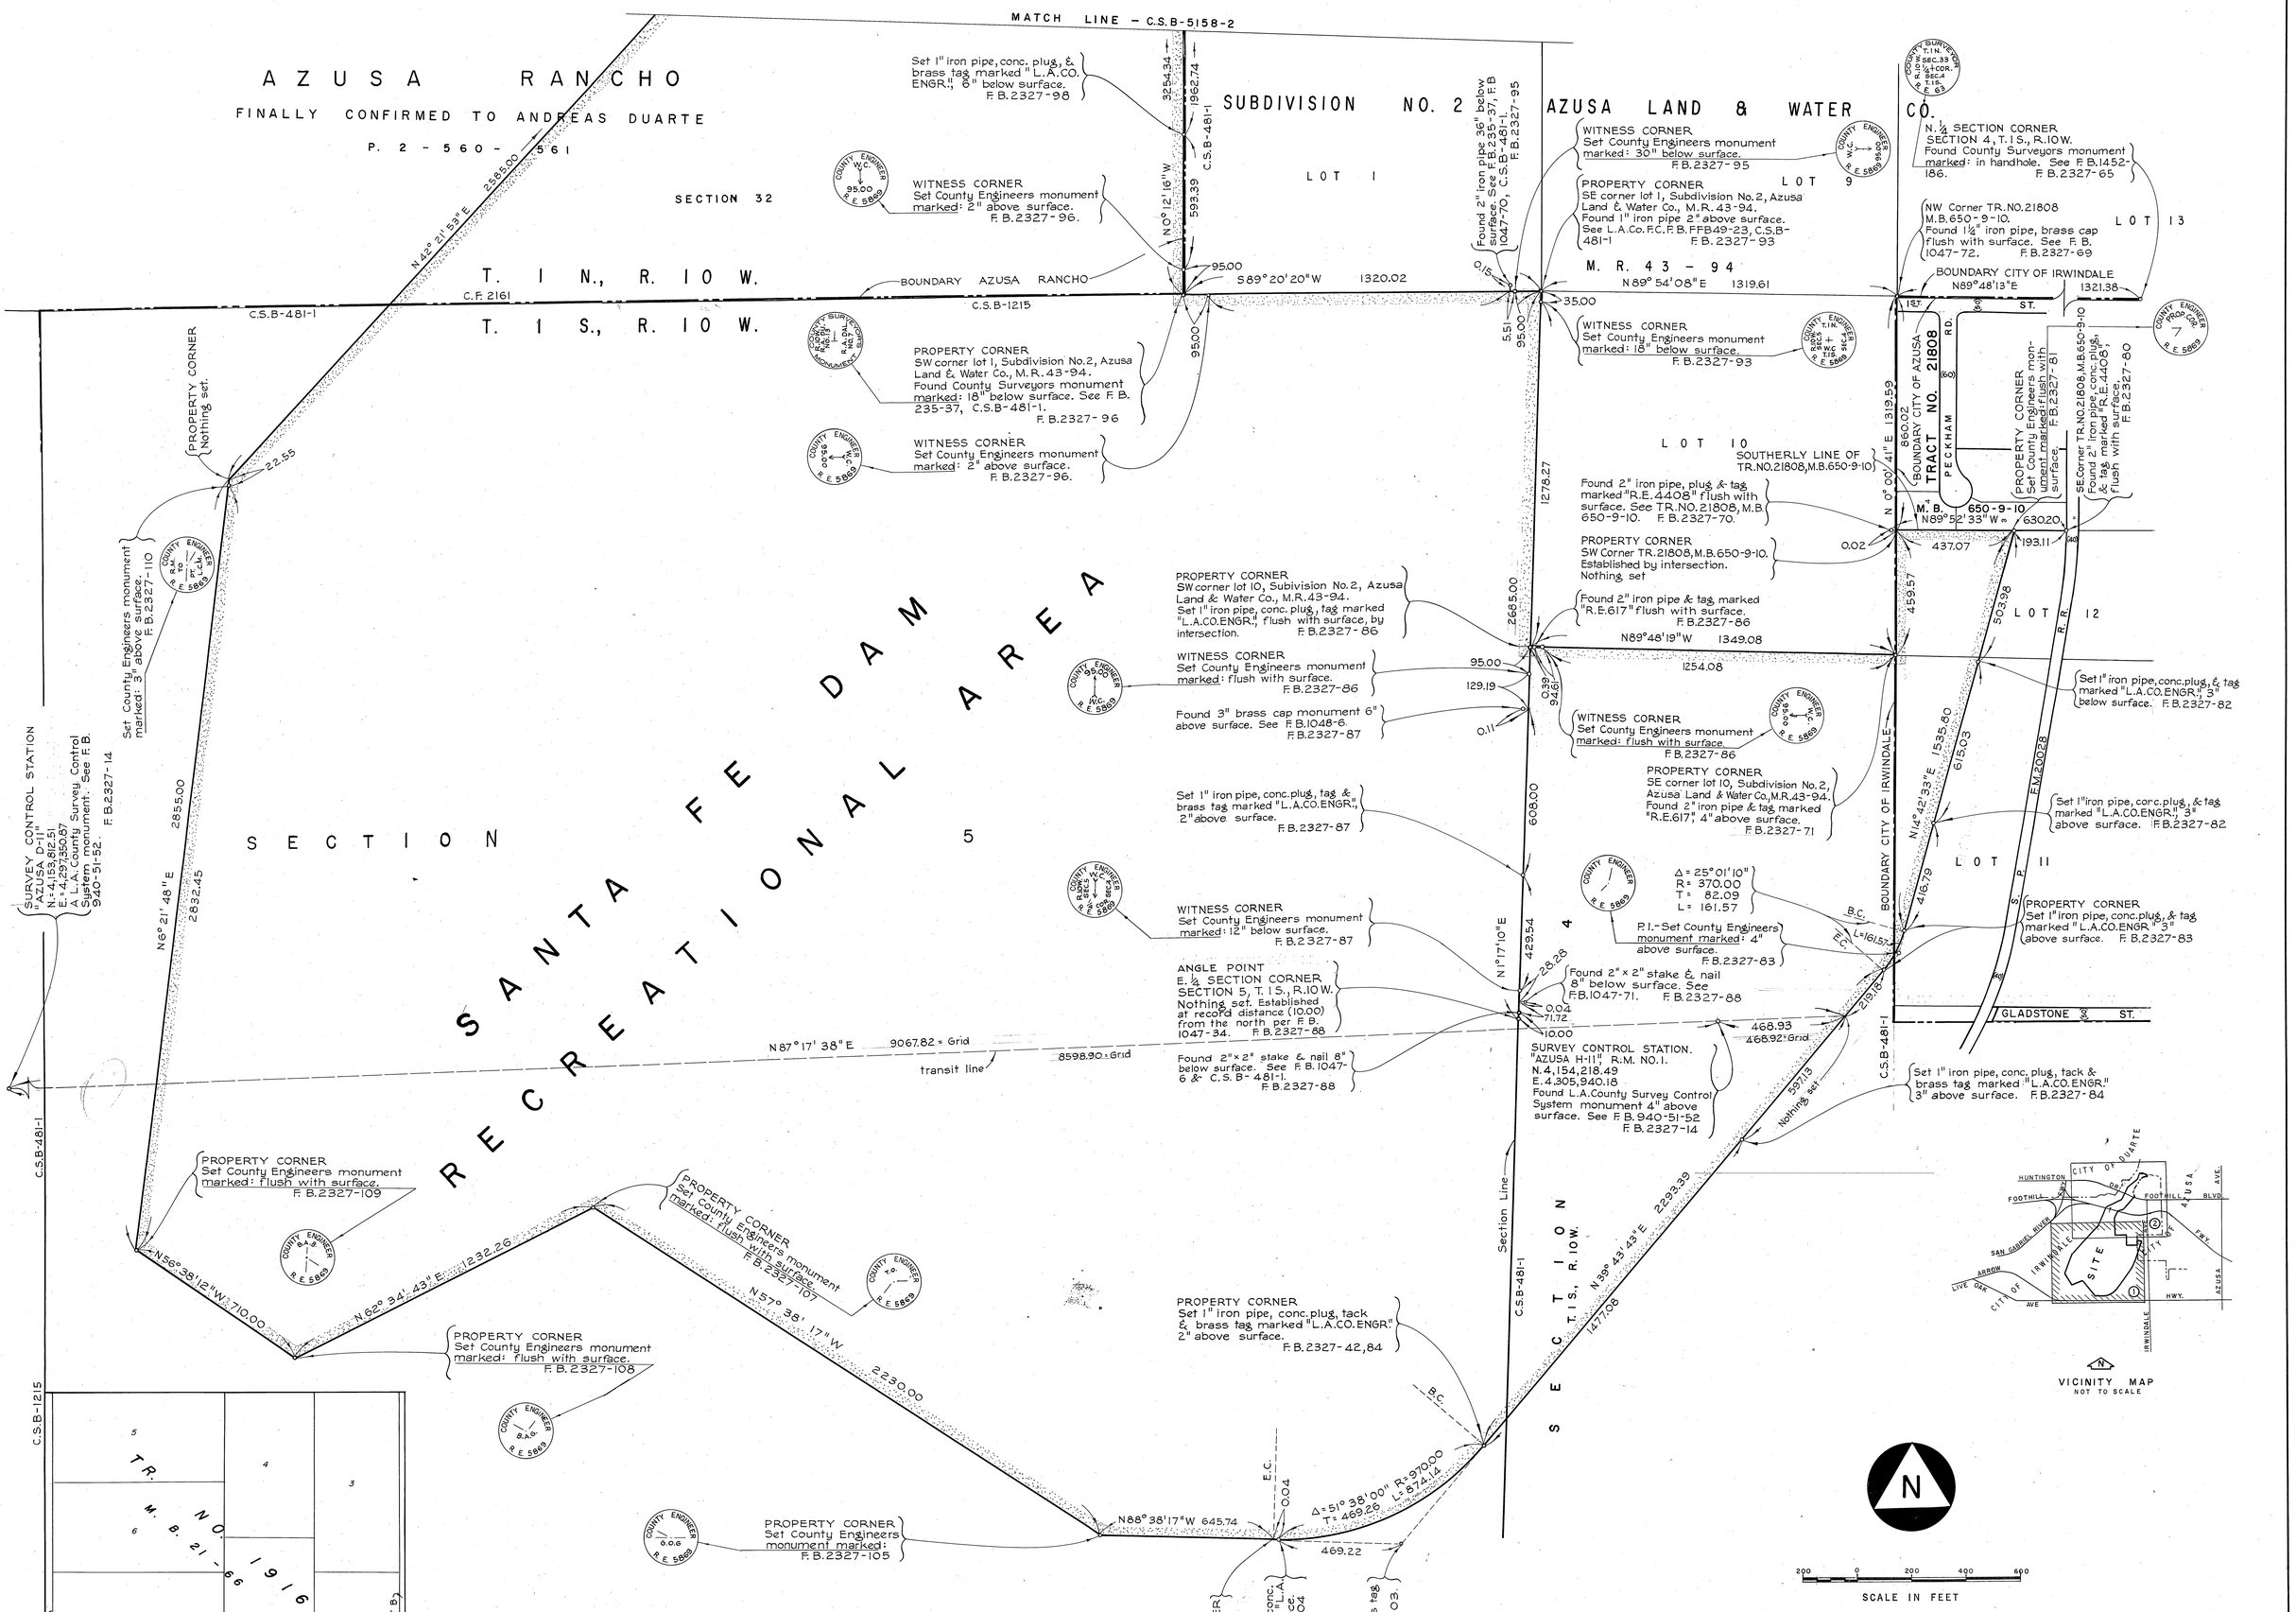

COUNTY OF LOS ANGELES
DEPARTMENT OF COUNTY ENGINEER
HARVEY T. BRANDT- COUNTY ENGINEER
PREPARED BY SURVEY DIVISION
GEORGE J. FRANCESCHINI – DIVISION ENGINEER
SURVEYED BY FLOYD BROOKS
CHECKED BY R. G. HILARIO
DRAWN BY GEORGE BOYER

BOUNDARY MAP OF

SANTA FE DAM RECREATIONAL AREA

BASIS OF BEARINGS
CALIFORNIA COORDINATE SYSTEM, ZONE 7

COUNTY SURVEYOR'S MAP NO. B-5158
SHEET 1 OF 2 SHEETS
FILED: March 8, 1972
R. J. Mitchell DEPUTY
SURVEYED JUNE, 1970
REFERENCE F. B. 2327-119-168
JOB NUMBER 0055.16
INDEX MAP NO. 46 & 47

REVISION	NO.	BY	DATE

C2B-2128-1

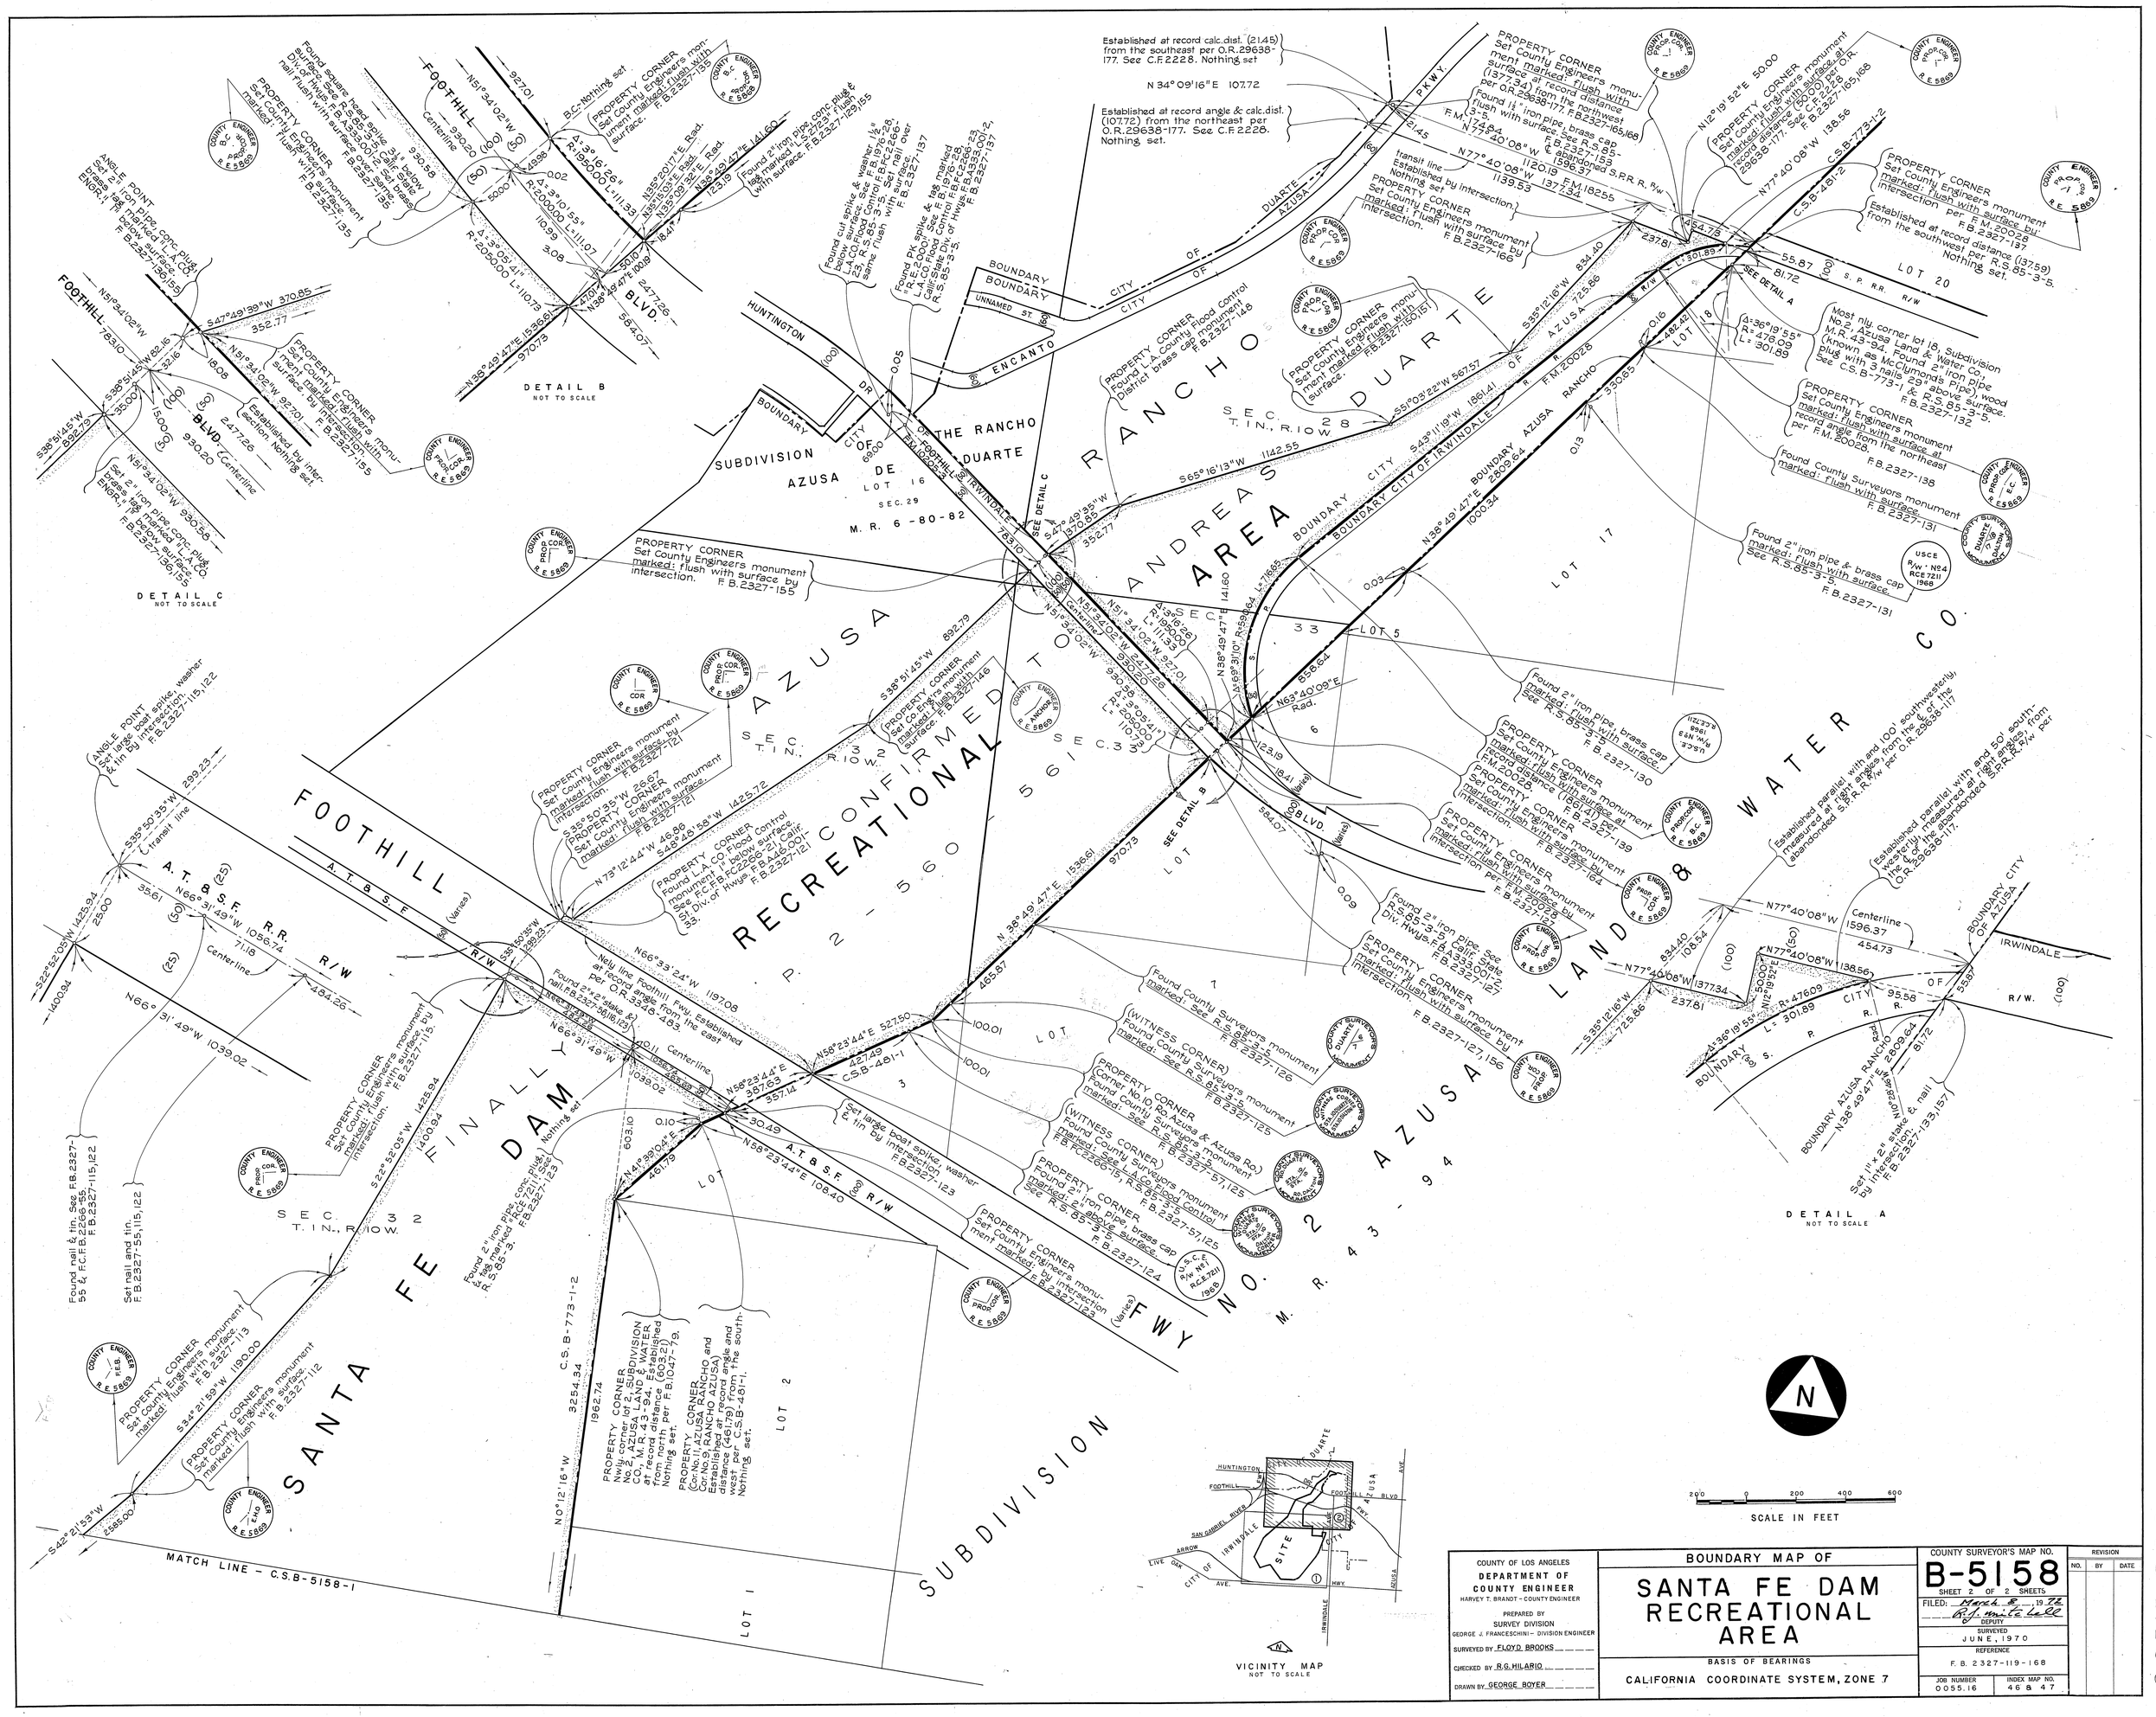

COUNTY OF LOS ANGELES DEPARTMENT OF COUNTY ENGINEER HARVEY T. BRANDT - COUNTY ENGINEER PREPARED BY SURVEY DIVISION GEORGE J. FRANCESCHINI - DIVISION ENGINEER SURVEYED BY FLOYD BROOKS CHECKED BY R.G. HILARIO DRAWN BY GEORGE BOYER	BOUNDARY MAP OF SANTA FE DAM RECREATIONAL AREA BASIS OF BEARINGS CALIFORNIA COORDINATE SYSTEM, ZONE 7	COUNTY SURVEYOR'S MAP NO. B-5158 SHEET 2 OF 2 SHEETS FILED: March 8, 1972 R.J. White Lell DEPUTY SURVEYED JUNE, 1970 REFERENCE F. B. 2327-119-168 JOB NUMBER 0055.16 INDEX MAP NO. 46 & 47	REVISION NO. BY DATE

C.S.B-2128-S