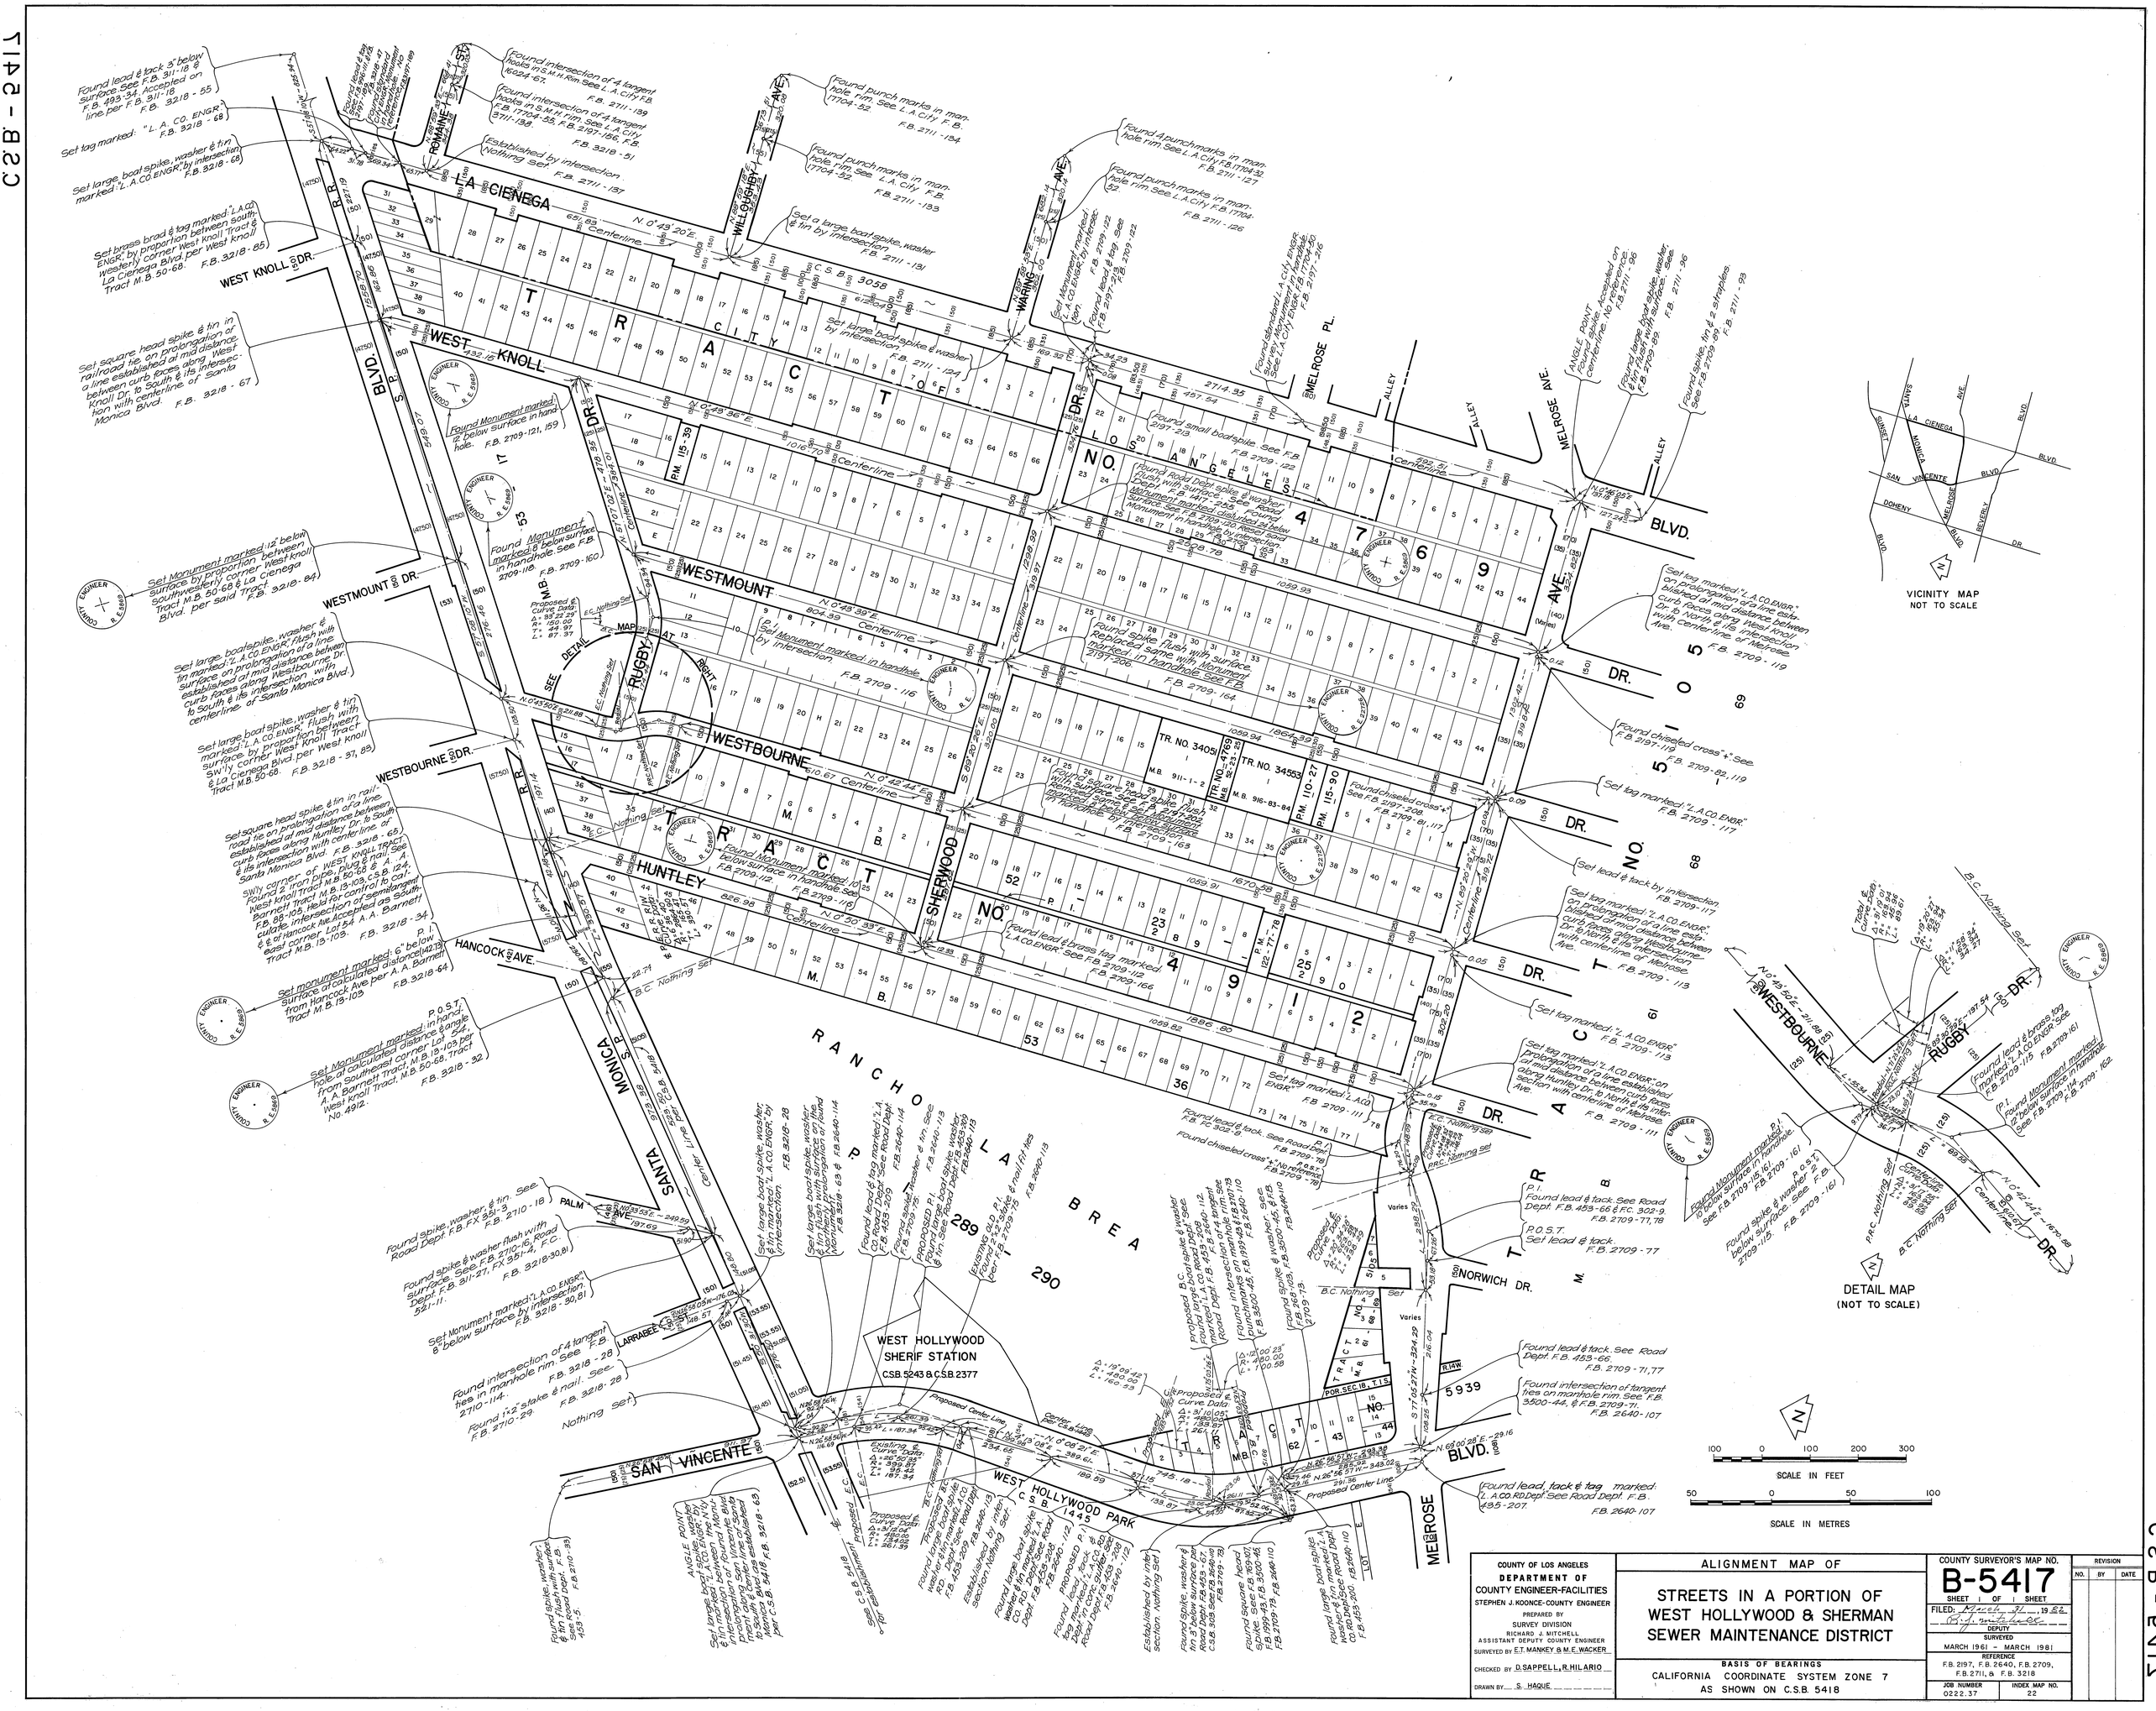

COUNTY OF LOS ANGELES
DEPARTMENT OF
COUNTY ENGINEER-FACILITIES
STEPHEN J. KOONCE-COUNTY ENGINEER
PREPARED BY
SURVEY DIVISION
RICHARD J. MITCHELL
ASSISTANT DEPUTY COUNTY ENGINEER
SURVEYED BY E.T. MANKEY & M.E. WACKER
CHECKED BY D. SAPPELL, R. HILARIO
DRAWN BY S. HAQUE

ALIGNMENT MAP OF

STREETS IN A PORTION OF WEST HOLLYWOOD & SHERMAN SEWER MAINTENANCE DISTRICT

BASIS OF BEARINGS
CALIFORNIA COORDINATE SYSTEM ZONE 7
AS SHOWN ON C.S.B. 5418

COUNTY SURVEYOR'S MAP NO.
B-5417
SHEET 1 OF 1 SHEET
FILED: March 31, 1982
DEPUTY
SURVEYED
MARCH 1961 - MARCH 1981
REFERENCE
F.B. 2197, F.B. 2640, F.B. 2709, F.B. 2711, & F.B. 3218
JOB NUMBER 0222.37
INDEX MAP NO. 22

REVISION		
NO.	BY	DATE