R.W. Poindexter
Madeleine R. Poindexter } -To- W.S. Collins
John R. Haynes

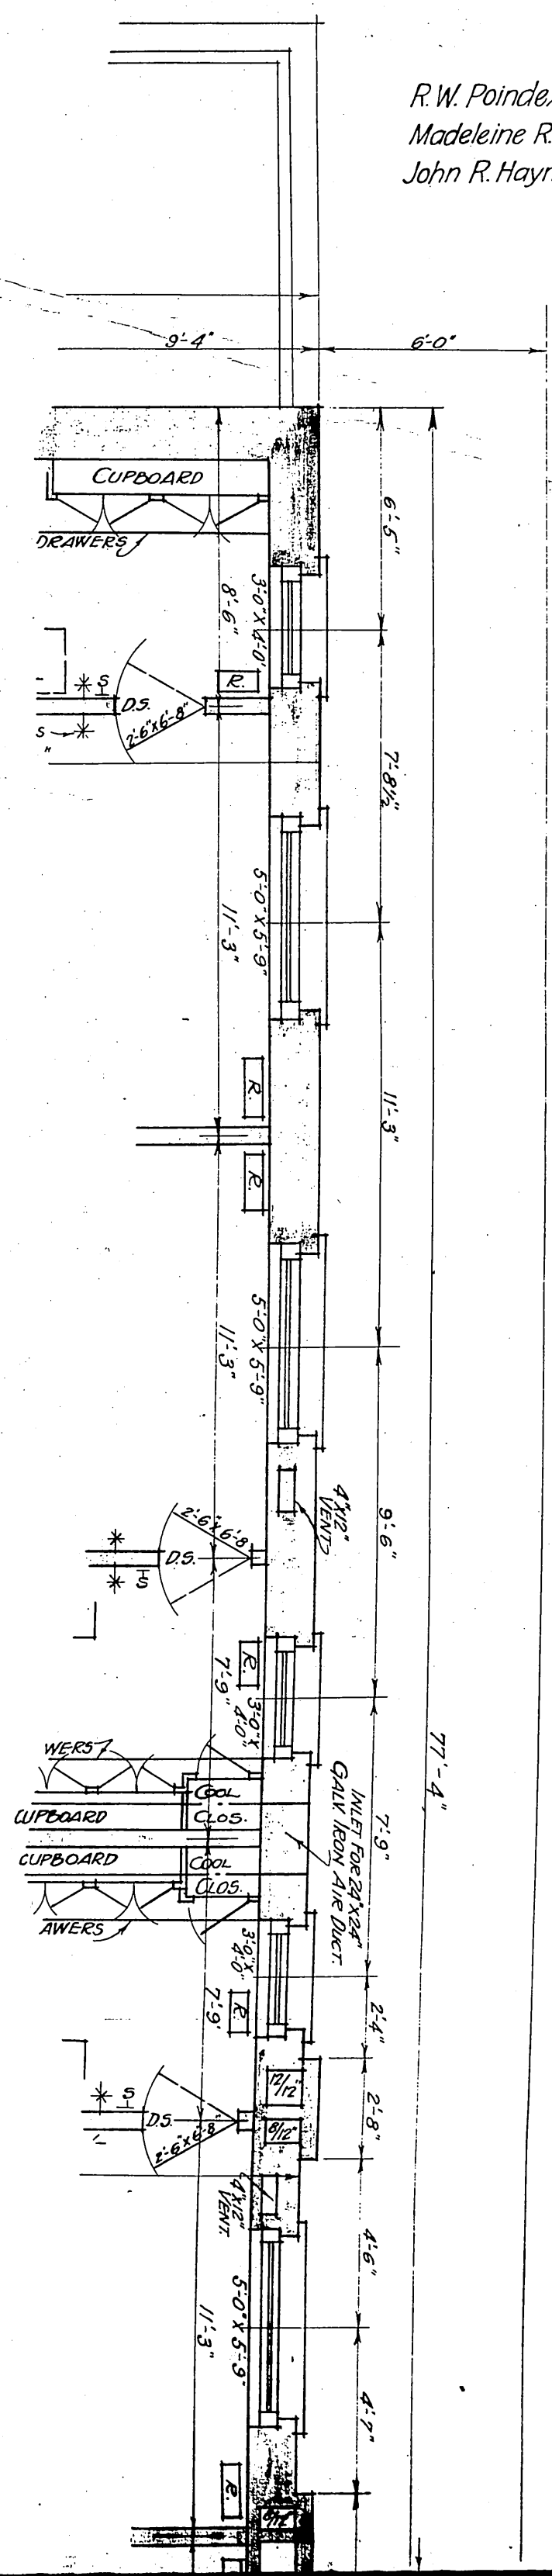

PLAN OF SECOND FLOOR
"CONVALESCENT APARTMENTS"
SCALE ¼ INCH = 1 FOOT
SECOND FLOOR PLAN.