DM 5817-337-338

63 Map of

F. D. HOWELL'S SUBDIVISION

of part of Secs. 22 and 23 T.1 N. R.11 W S.B.M.

Being a resurvey of the S 1/2, N.E 1/4, Sec. 22, T.1 N. R.11 W. S.B.M.
Part of Lots 4 & 5 " " " " "
Part of S.W. 1/4, N.W. 1/4 Sec. 23, " " "
Part of Lot. 1. " " " " "
Blocks B. & C. Studebaker Addtn. "
Establishing the boundaries of:-
Lots. 1 to 40 (inc) Blocks B.C. & D.
Prepared for the Stipulation in the Case of

Henrietta C. Fuller et al Plaintiffs
vs.
Frank O. Eager et al Defendants

Fuller et al Plaintiff
vs
Eager et al Defendant
In the Superior Court Los Angeles Co. # B.-10072.

I. Franklin D. Howell, hereby certify that I am a Civil Engineer; and that this Map, Consisting of One Sheet, Correctly represents a survey made under my Supervision Aug. 9th to Sept. 10th 1913, and that all of the monuments shown hereon actually exist and their positions are Correctly shown

Franklin D. Howell
Civil Engineer

Los Angeles Cal. Aug. 14th 1914.

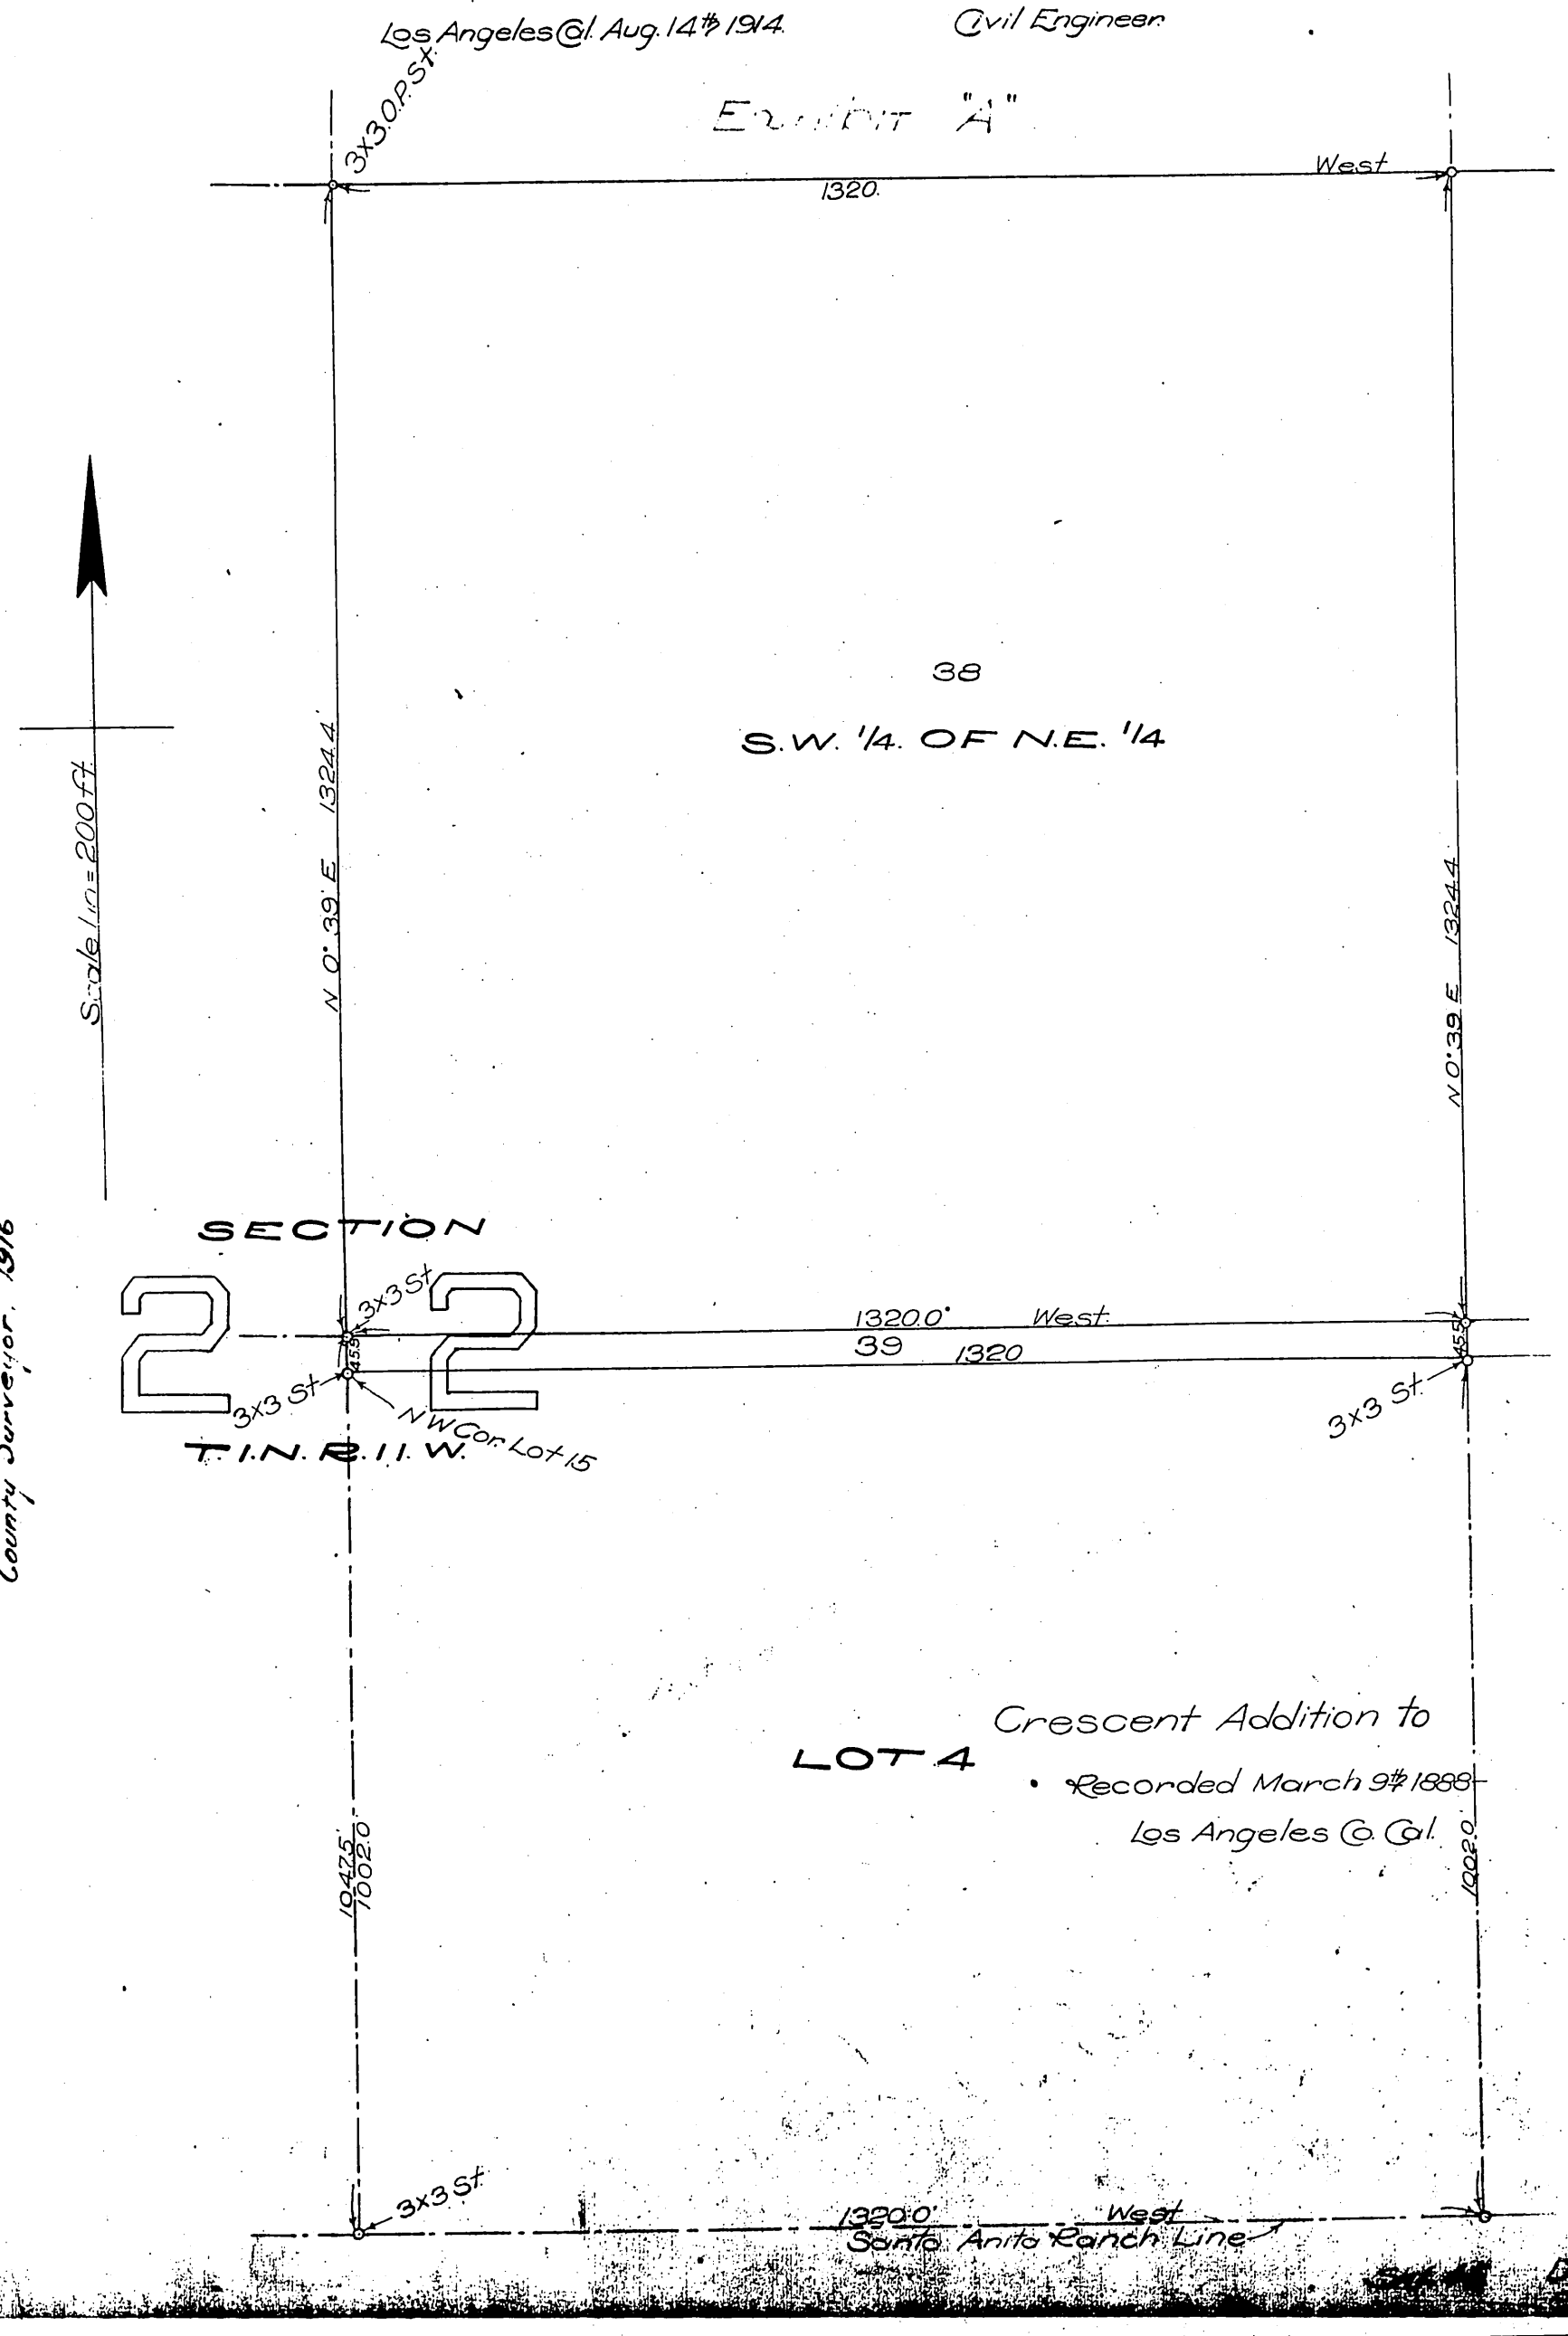

County Surveyor, 1916

Note:
Within the boundary of this Court Case B10072 are included, the following Subdivisions
Misc. Inst. Tract. 1 No. 3 MB 11-178 and
Portion of Studebaker Addition to Memorio M.B. 28-90