DM 5836-136
89

136

H.C. Oakley
Mabel Oakley —to— Kate Reynolds Lobingier.

Dr. Andrew Stewart Lorbingier.
Villa Site
Containing 5.776 Acres.
Being a portion of Lots 1 and 2 Boca de Canon Tract as recorded in M.B. 18 Page 90. Records of Los Angeles County and of Block 32 of Brentwood Park as recorded in M.B. 9. Page 10 Records of Los Angeles County and Block 39 of Santa Monica Land & Water Co's. Tract as recorded in M.B. 7B Page 44 M.R. Los Angeles County.
R.S. Rankin - R.F. Wyckoff -- Wilbur David Cook Jr.
Civil & Landscape Engineers - Landscape Architect
Scale 100' = 1 in.

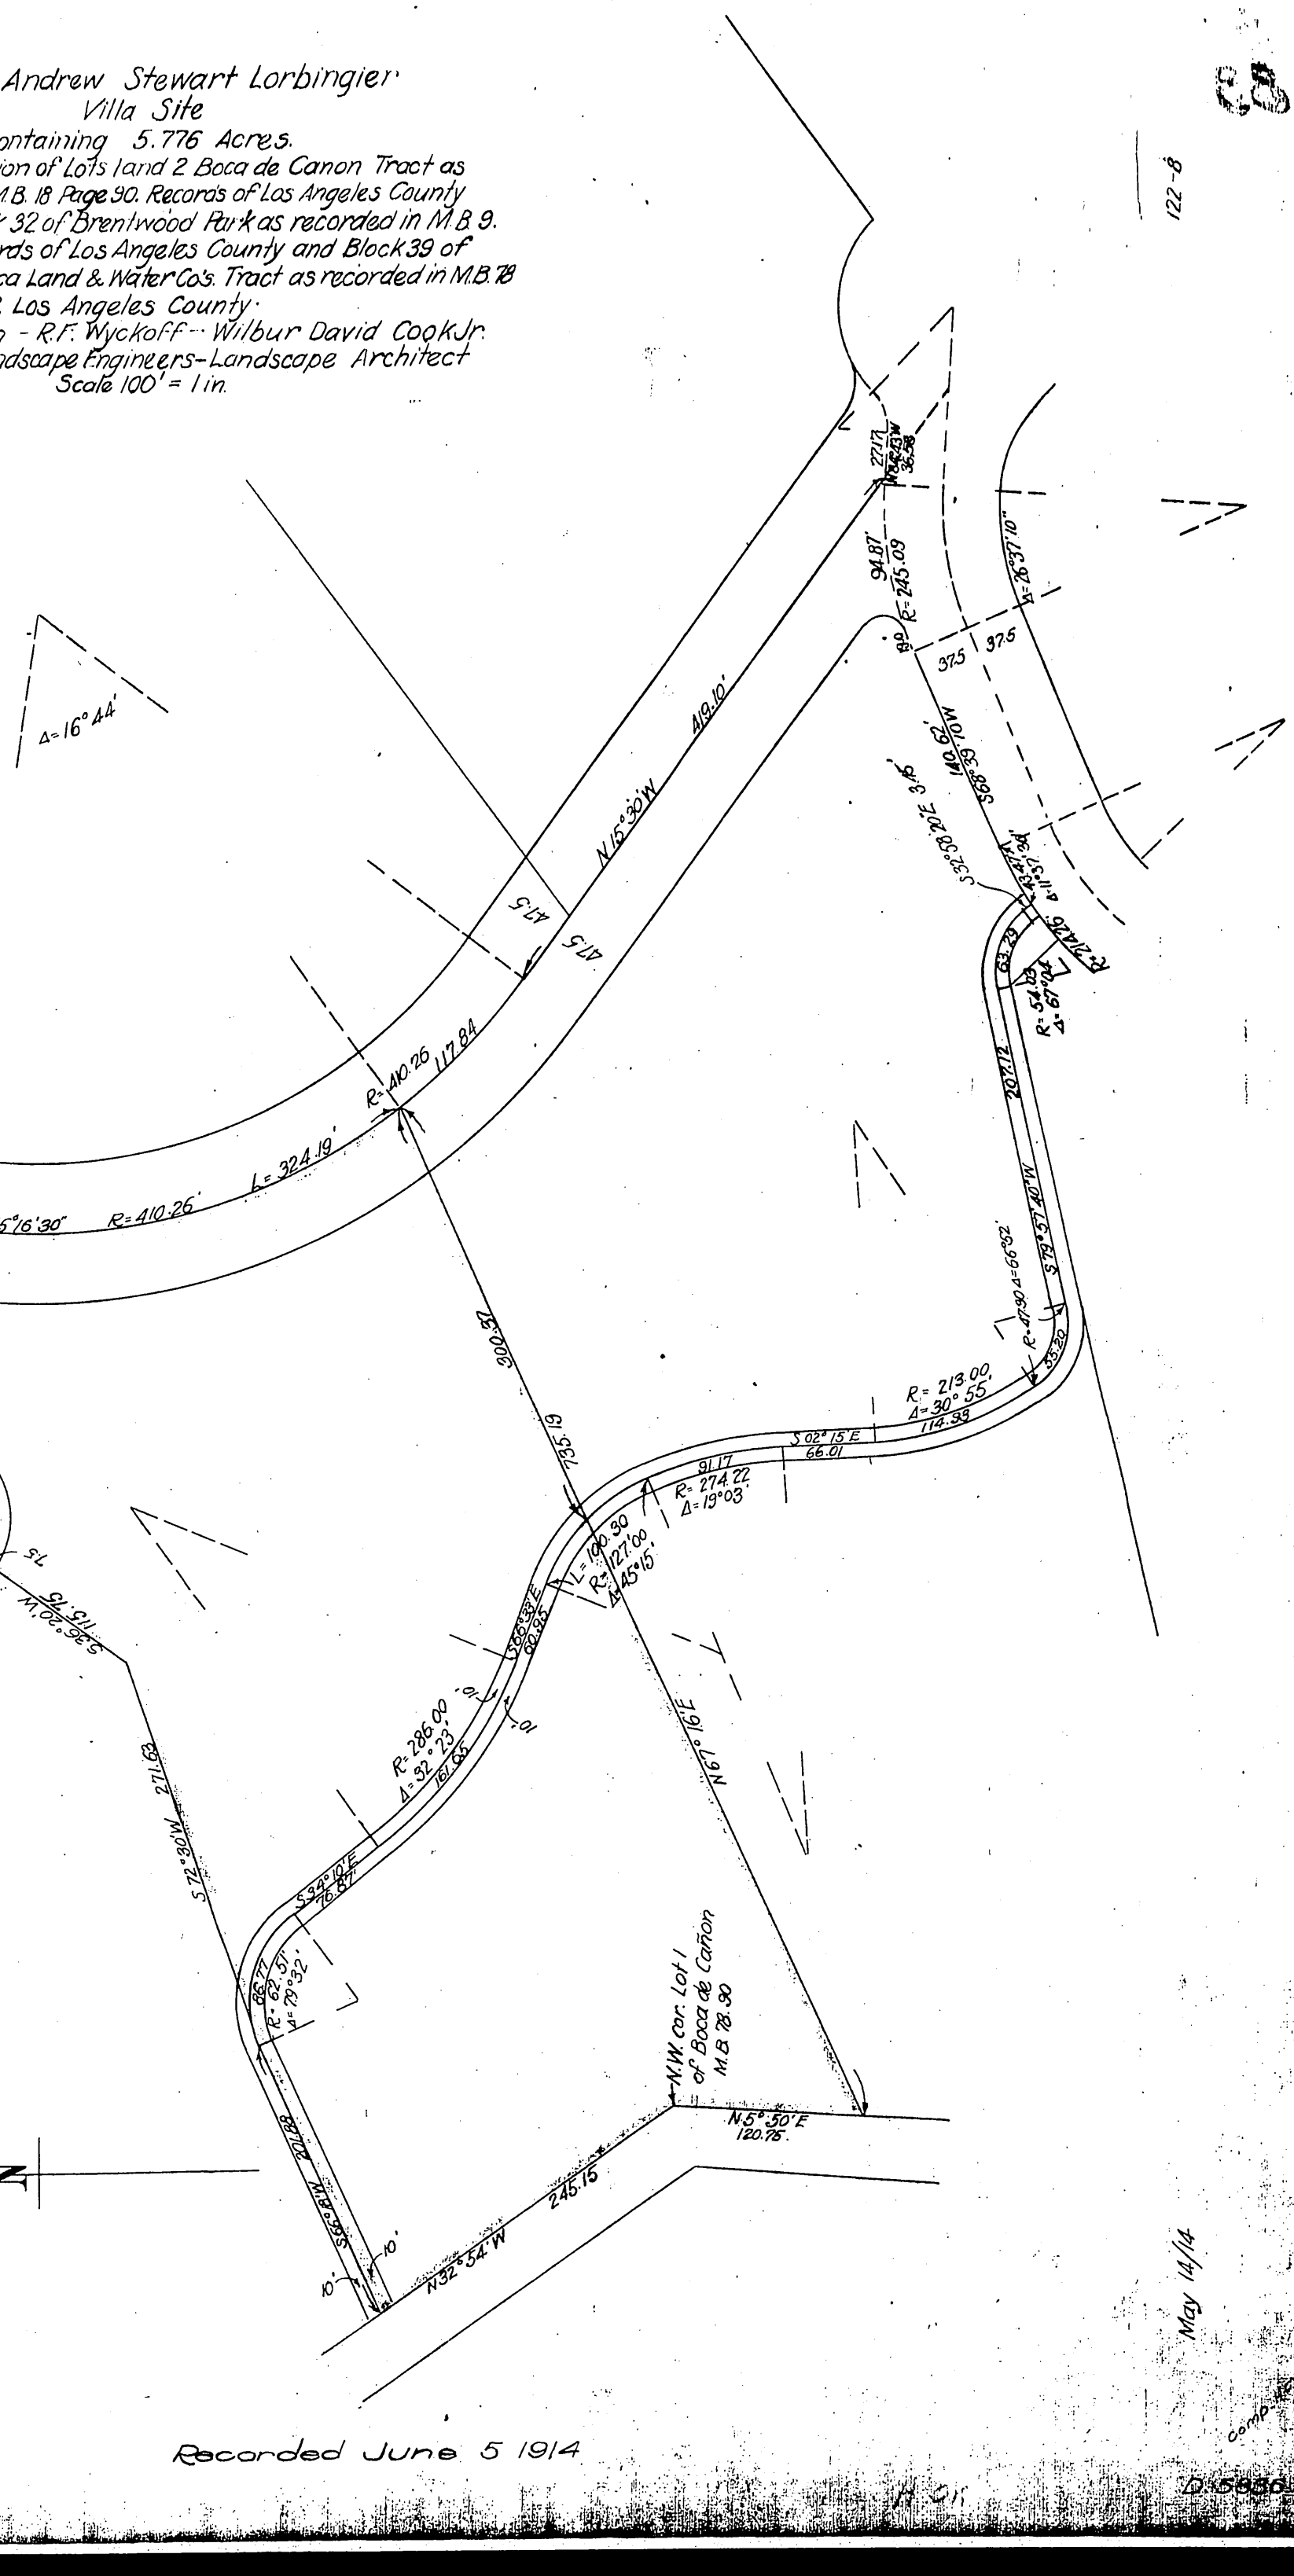

Recorded June 5 1914

May 14/14

comp

D.5836