F. B. 704 Pg. 5

Survey of
W. O. 87 Tape No. Std. °F.
Surveyed by
Noted Date
Indexed: A. C. Johnson 11-3-36

LA COUNTY FIRE
COMMUNICATION SYSTEM
J.N. 8094

LOCATION OF POLE LINE
Nº 101

FROM
STATE HIGHWAY
(WELDON ON ROUTE)
To
OAT MT. LOOKOUT TOWER

"NOTE"
POLE LOCATIONS CHECKED by W.S. 9. 7-6-50
ALSO P-LINE CHECKED FOR ERRORS
THESE ALSO NOTED IN RED

704

Changes on This Form Are to be Encircled in Red Pencil by Person Making Them

LOS ANGELES COUNTY FIRE DEPARTMENT

RETURN TO
LOS ANGELES COUNTY SURVEYOR
726 LOS ANGELES COUNTY
ENGINEERING BLDG.

Note: Any Additions or Changes on This Sheet Must be Made or Circled in Red Ink With Date and Name of Person Making Change.

Do not extend notes this side of this line.

F. B. 7004 Pg. 16

Notes Ck'd by
Map No
Office Work
Checked
Date

Surveyed
Notes
Inked
C. Johnson

Note: Any Additions or Changes on This Sheet Must be Made or Circled in Ink With Date and Name of Person Making Change.
Do not extend notes this side of this line.

RETURN TO
LOS ANGELES COUNTY SURVEYOR
700 HALL OF RECORDS

FORM 247 SM 10-39

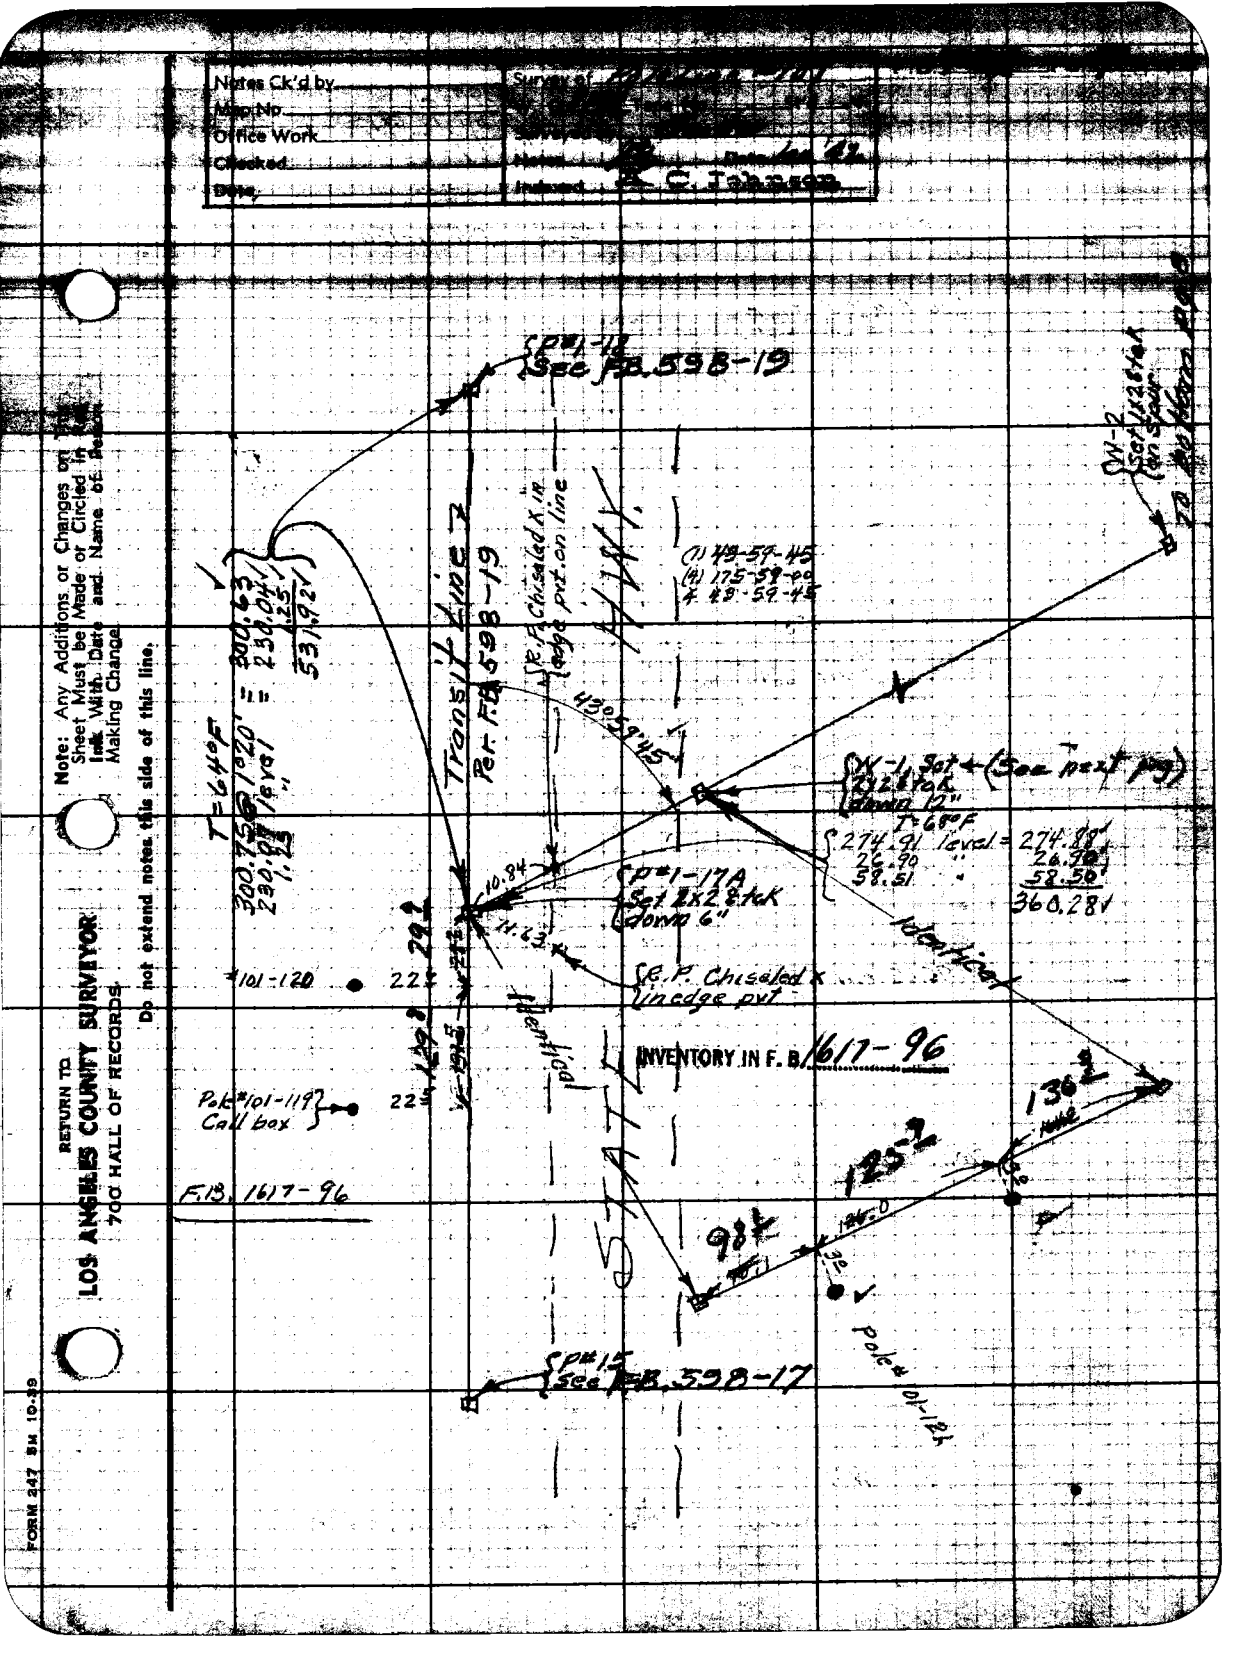

F.B. 704 PG. 8

To bottom pg 9

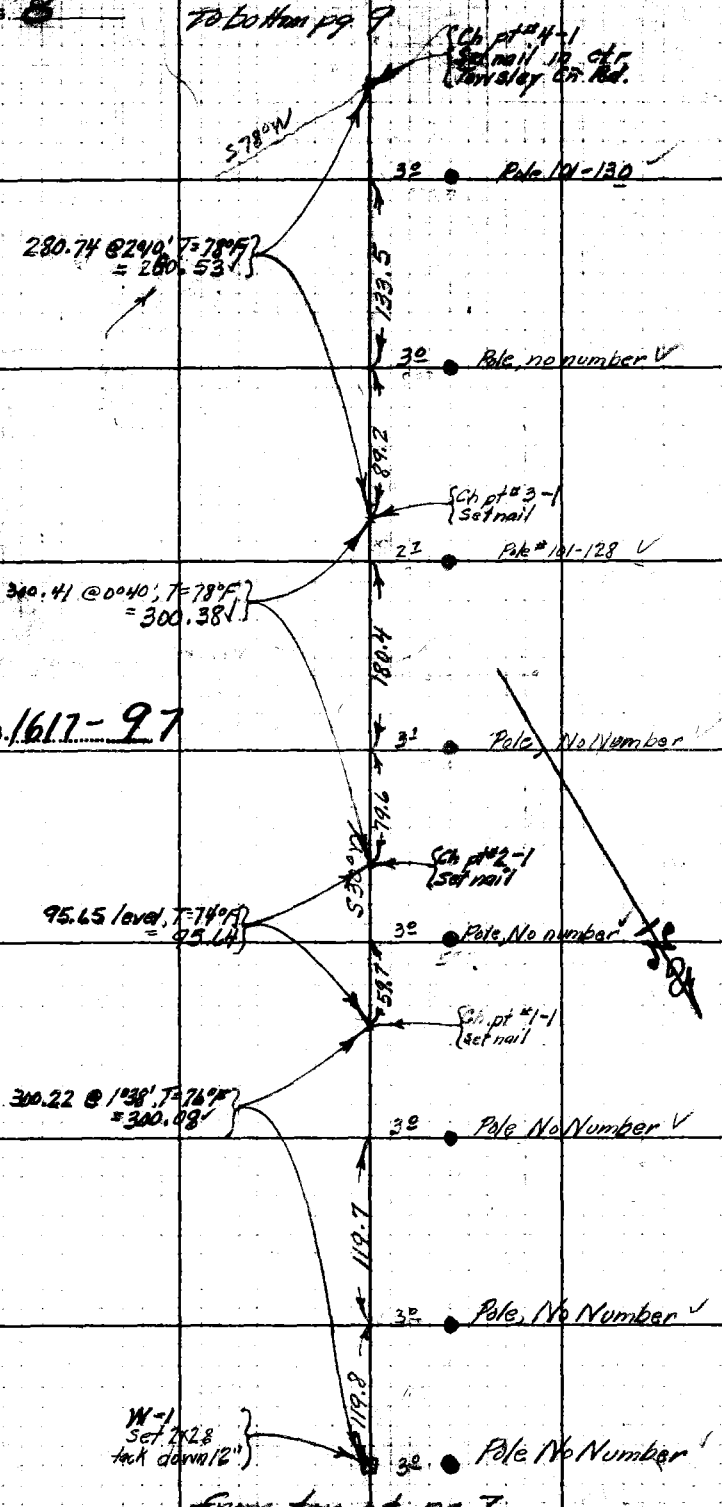

INVENTORY IN F.B. 1617-97

F.B. 1612-97

RETURN TO
LOS ANGELES COUNTY SURVEYOR
700 HALL OF RECORDS

Do not extend notes this side of this line.

Note: Any Additions or Changes on This Sheet Must be Made or Circled in Red Ink With Date and Name of Person Making Change.

Notes Ck'd by
Map No.
Office Work
Checked
Date

Survey of Pole Line #401
W. O. 8014 Tape No. 63 St. 84 °F
Surveyed by Bender
Notes [illegible] Date 12-27
R. C. Johnson

F.B. 704 Pg. 9

To Bottom pg 10

Ch pt #9, set hall
3e Pole, no number

111.57 @ 1°00', T=76°F
= 122.15

Ch pt #7-1

3e Pole #101-136

26925 @ 1°25', T=76°F
= 269.16

3e Pole #101-135

INVENTORY F. B. 1617-97 98

Ch pt #6-1
Set nail
Pole, No number

170.93 @ 2°03' T=76°F
= 170.81

S 3°00 W

2e Pole, No number

Ch pt #5-1
Set nail

3e Pole, no number

248.10 @ 2°50', T=76°F
= 247.79

2e Pole, no number

Ch. pt #4-1

From top pg 8

Note: Any Additions or Changes on This Sheet Must be Made or Circled in Red Ink With Date and Name of Person Making Change.

Do not extend notes this side of this line.

RETURN TO
LOS ANGELES COUNTY SURVEYOR
700 HALL OF RECORDS

FORM 247 5M 10-59

F.B. 704 Pg. 10

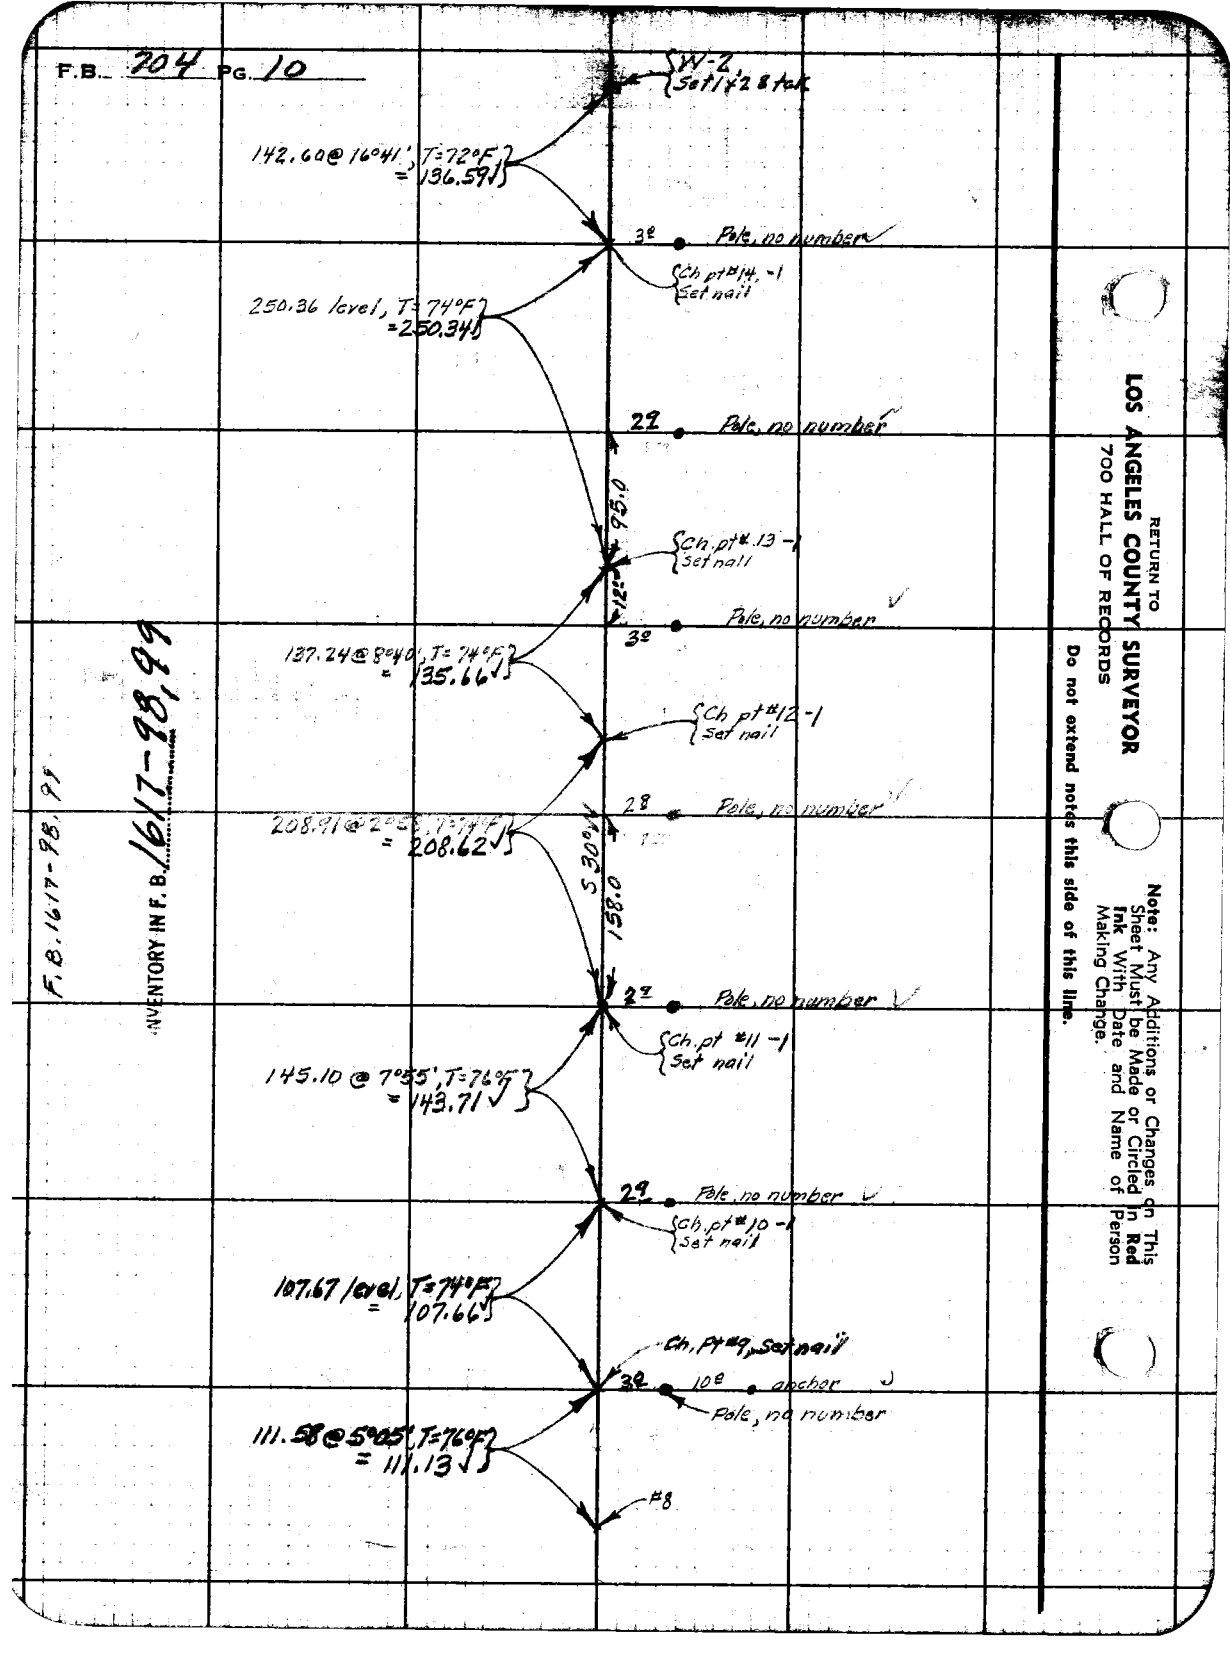

INVENTORY IN F.B. 1617-98, pg

F.B. 1617-98, pg

RETURN TO
LOS ANGELES COUNTY SURVEYOR
700 HALL OF RECORDS

Note: Any Additions or Changes on This Sheet Must be Made or Circled in Red Ink With Date and Name of Person Making Change.

Do not extend notes this side of this line.

Notes Ck'd by		Survey of	Pole line 101
Map No.		W. O.	Tape No. St'd °F
Office Work		Surveyed by	Bender
Checked		Notes	Date 1942
Date		Indexed	

F.B. 704 PG 44

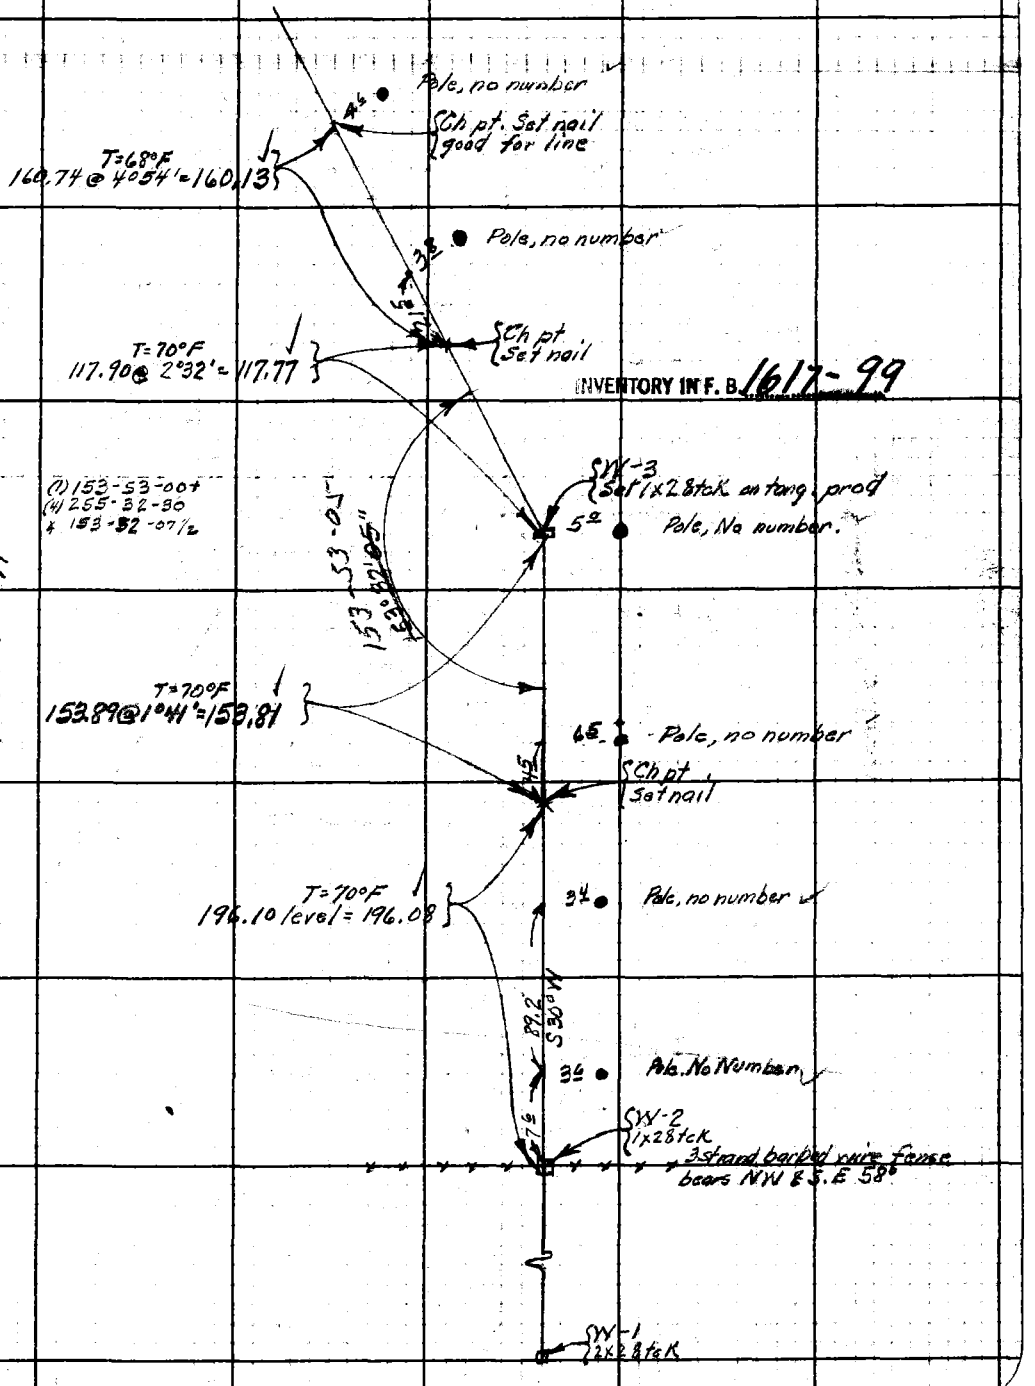

Note: Any Additions or Changes on This Sheet Must be Made or Circled in Red Ink With Date and Name of Person Making Change

Do not extend notes this side of this line.

F. B. 1617-99

RETURN TO
LOS ANGELES COUNTY SURVEYOR
700 HALL OF RECORDS

FORM 247 5M 10-39

F.B. 709 Pg. 12

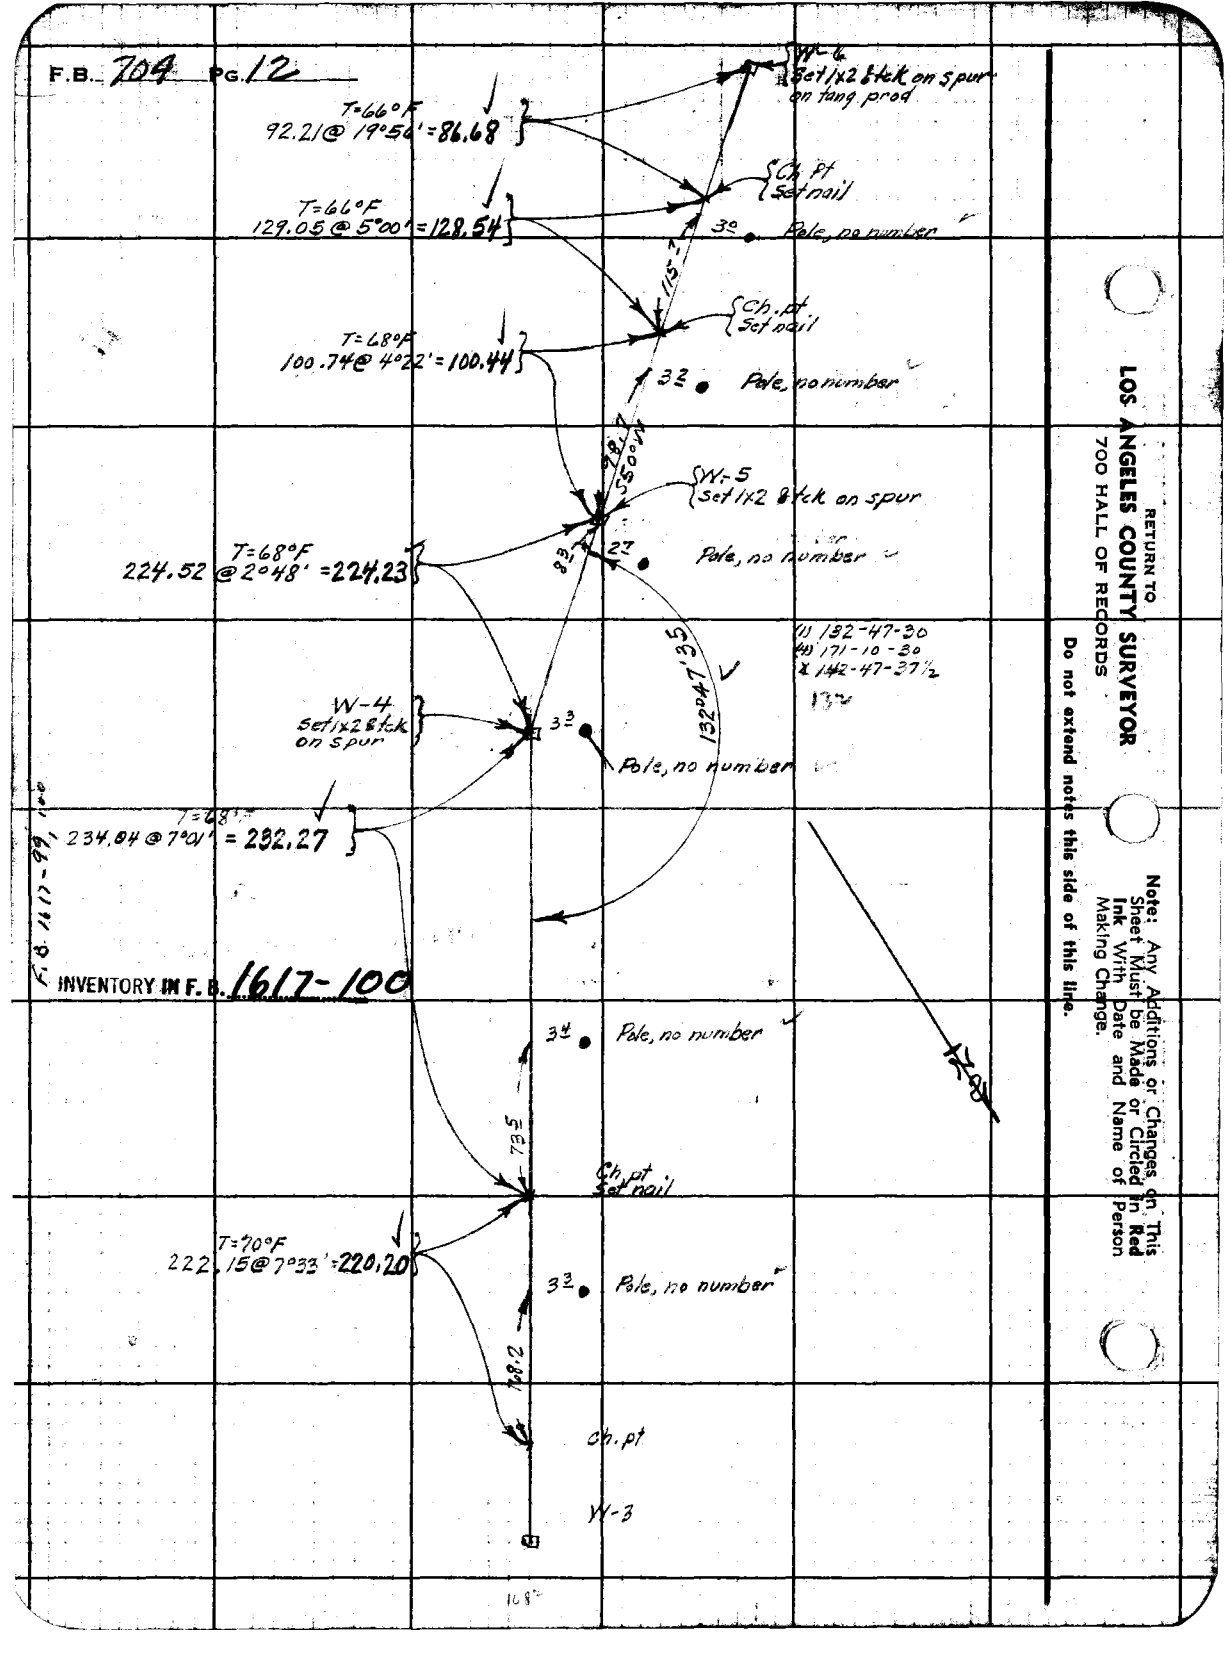

RETURN TO
LOS ANGELES COUNTY SURVEYOR
700 HALL OF RECORDS

Do not extend notes this side of this line.

Note: Any Additions or Changes on This Sheet Must be Made or Circled in Red Ink With Date and Name of Person Making Change.

Notes Ck'd by		Survey of Pole line 101	F.B. 704 Pg. 13
Map No.		W. O.	Tape No. St'd °F
Office Work		Surveyed by Bender	
Checked		Notes	Date 1942
Date		Indexed	C. Johnson

Note: Any Additions or Changes on This Sheet Must be Made or Circled in Red Ink With Date and Name of Person Making Change

Do not extend notes this side of this line.

RETURN TO
LOS ANGELES COUNTY SURVEYOR
700 HALL OF RECORDS

FORM 247 5M 10-39

Ch. pt. 8-2
Set nail on line

T = 54°F
203.17 @ 7°45' = 201.28 ✓

Ch pt 8-1
nail

T = 56°F
77.45 @ 6°35' = 76.93

W-9
Set 1x2 stk on line

Pole, no number
S 10°-16' E

Pole, no number

T = 62°F
172.45 @ 2°26' = 172.27 ✓

W-7
Set 1x2 stk on spur

S 74°W

12

(1) 162-58-00
(4) 291-51-30
Δ 162-57-52½

162°57'55"

Pole, no number ✓

INVENTORY IN F. B. 1617-100

T = 64°F
34.36 level = 34.36
89.38 @ 25°50' = 80.44
114.80

Ch pt
Set nail

Pole, no number

T = 66°F
181.63 @ 2°06' = 181.49 ✓

S 15°E

W-6
1x2 stk

(1) 155-09-00
(4) 260-36-30
Δ 155-09-07½

155°09'05" ✓

28

Pole, no number ✓

S 50°W

SW-5
1x2 stk

F.B. 1617-100

F.B. 704 PG. 14

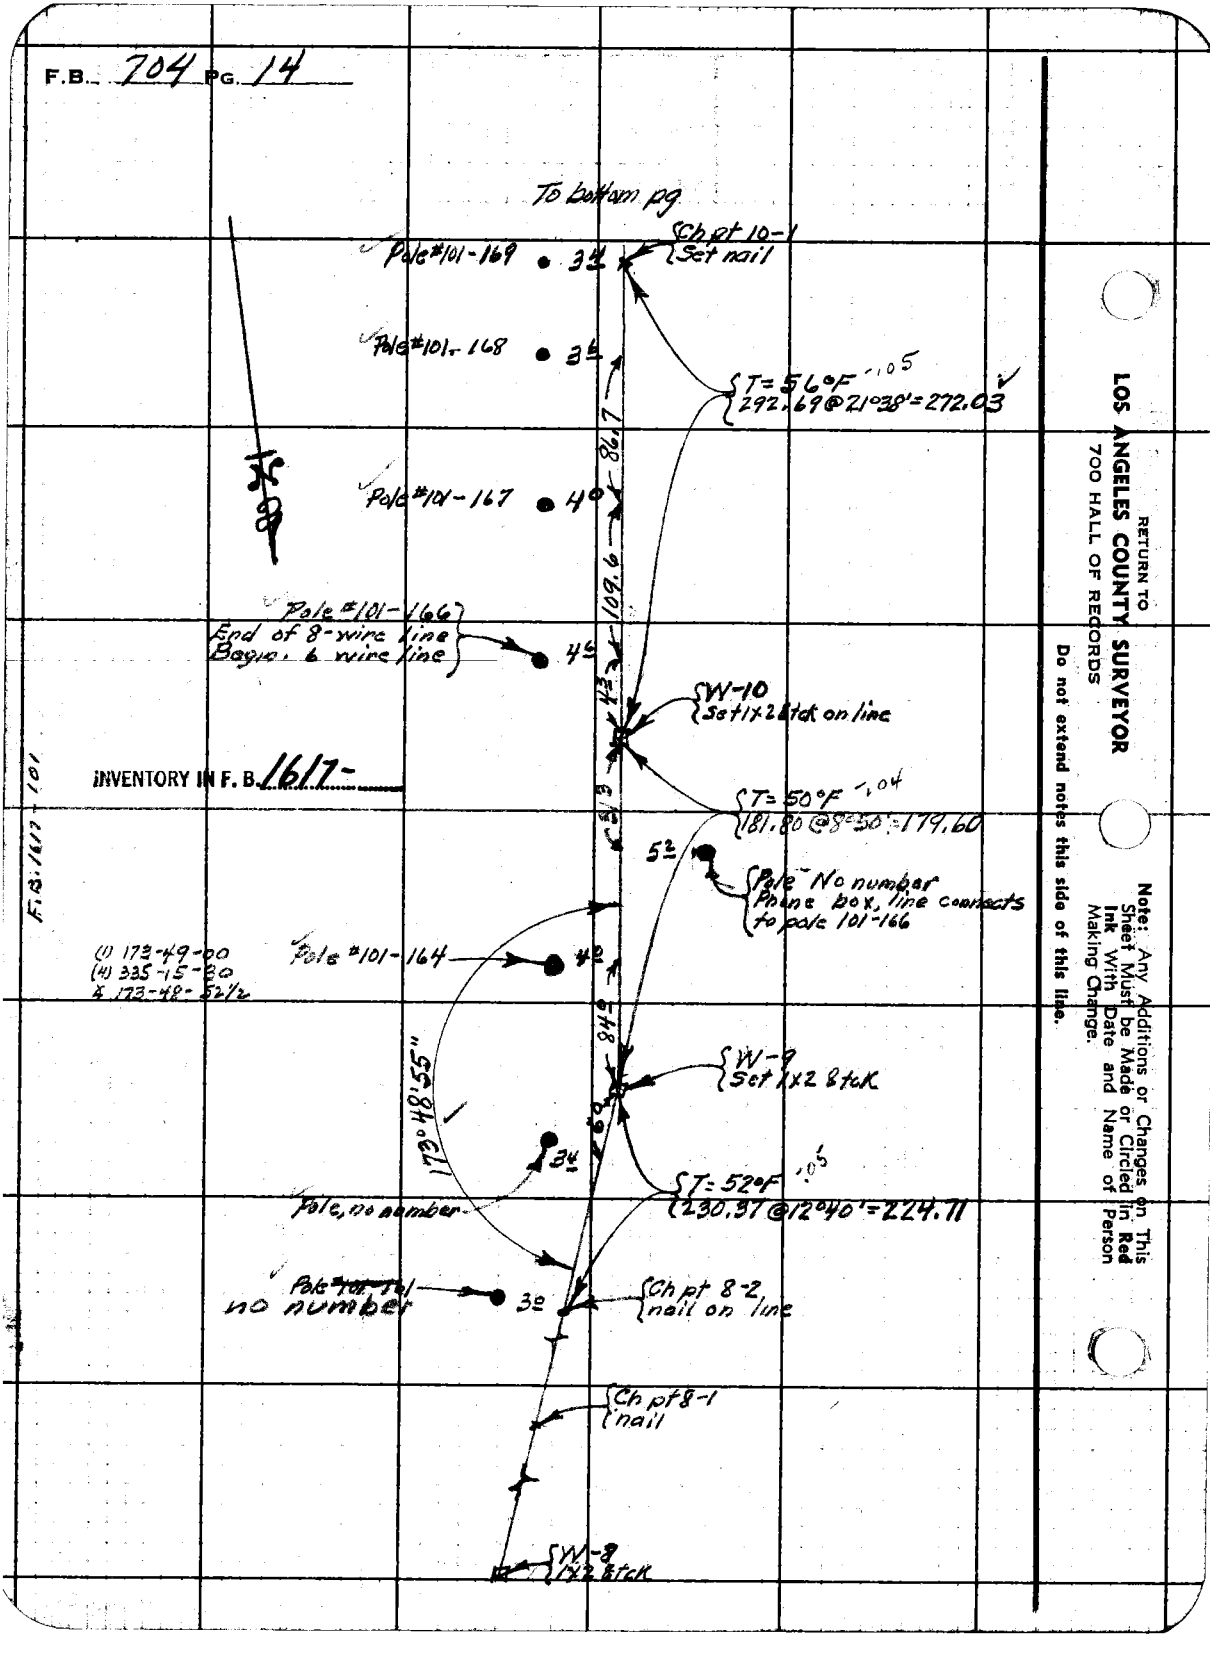

INVENTORY IN F.B. 1617-

F.B. 1617 - 101

RETURN TO
LOS ANGELES COUNTY SURVEYOR
700 HALL OF RECORDS

Do not extend notes this side of this line.

Note: Any Additions or Changes on This Sheet Must be Made or Circled in Red Ink With Date and Name of Person Making Change.

Notes Ck'd by		Survey of Pole Line 101	F.B. 704 PG. 15
Map No.		W. O. 8094 Tape No.	St'd °F
Office Work		Surveyed by Bender	
Checked		Notes	Date 1942
Date		Indexed	C. Johnson

Note: Any Additions or Changes on This Sheet Must be Made or Circled in Red Ink With Date and Name of Person Making Change

Do not extend notes this side of this line.

RETURN TO
LOS ANGELES COUNTY SURVEYOR
700 HALL OF RECORDS

FORM 247 5M 10-59

F.B. 1617-101, 102

Pole #101-175 17 — Cont'd on pg — W-12 {Set 1x2 Stk

Pole #101-174 14 — T=56°F -.04 / 220.89 @ 28°06' = 194.82

72.3

Pole #101-173 18

41.8

INVENTORY IN F.B. 1617-101, 102 — Ch pt 18-1 {Set 1x2 Stk

Pole #101-172 19 — T=56°F -.05 / 261.85 @ 16°11' = 251.43

91.1

Pole #101-171 24

121.6

Pole #141-170 39 — W-11 {Set 1x2 Stk

T=56°F -.01 / 67.68 @ 30°35' = 58.86

Ch pt 10-1 / nail

W-10 {1x2 Stk

W-9 {1x2 Stk

From top pg

F.B. 704 Pg 16

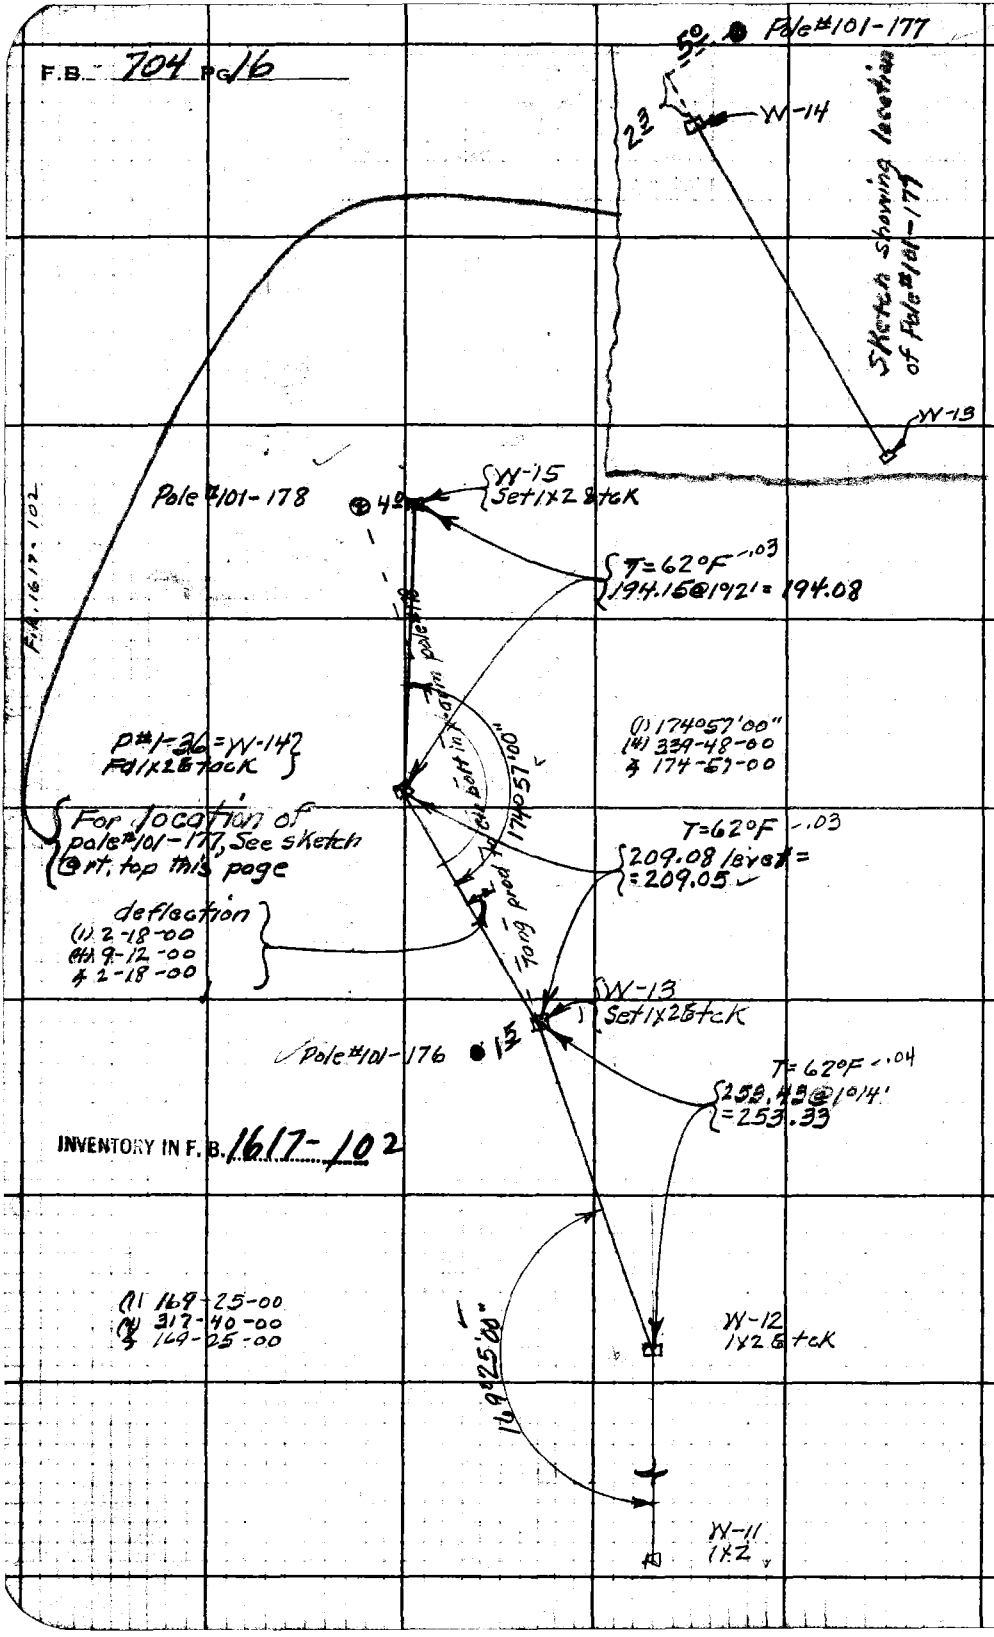

F.B. 1617-102

P#1-36 = W-147
Pd 1X2 & tack

For location of pole #101-177, See sketch @ rt. top this page

deflection
(1) 2-18-00
(4) 9-12-00
2-18-00

(1) 174°57'00"
(4) 339-48-00
174-51-00

T=62°F -.03
209.08 level =
= 209.05

(1) 169-25-00
(4) 317-40-00
169-25-00

169°25'00"

INVENTORY IN F.B. 1617-102

RETURN TO
LOS ANGELES COUNTY SURVEYOR
700 HALL OF RECORDS

Note: Any Additions or Changes on This Sheet Must be Made or Circled in Red Ink With Date and Name of Person Making Change.

Do not extend notes this side of this line.

Notes Ck'd by	Survey of Pole Line 101
Map No.	W. O. 8094 Tape No. St'd °F
Office Work	Surveyed by Pender
Checked	Notes: Date 1942
Date	Indexed E. C. Johnson

F.B. 704 PG. 17

See note on pg

Pole #101-184 ● 3Z

30°

Ch pt (nail) #5

.01

56°F
40.86 @ 38°10' = 47.84

Ch pt (nail) #4

36° @ 49°20'

2.00 @ 42°30'

Pole #101-183 ● 3Y

T = 56°F -.04
241.77 @ 40°18' = 184.37

129.0 @ 42°30'

Pole #101-182 ● 2Z

S 20° W

Ch pt (nail) #3

288 @ 42°30'

Pole #101-181 ● 2X

T = 56°F -.02
123.05 @ 41°05' = 92.79

Ch pt (nail) #2

Pole #101-180 ● 3W

T = 56°F -.03
151.15 @ 19°35' = 142.38

INVENTORY IN F. B. 1617-102

Ch Pt (nail) #1

Pole #101-179 ● 4S

T = 56°F -.04
235.25 @ 2°00' = 235.07

(1) 155-15-00
(4) 24-00-00
4 155-15-00

XY-15
17.2

135°15'00"

XY-14

Note: Any Additions or Changes on This Sheet Must be Made or Circled in Red Ink With Date and Name of Person Making Change

Do not extend notes this side of this line.

F.B. 1617-102

RETURN TO
LOS ANGELES COUNTY SURVEYOR
700 HALL OF RECORDS

FORM 247 5M 10-39

F.B. 704 PG. 18

Note! Due to steep slopes between W-15 & W-16, the line was measured from W-16 to W-15

Cont. on pg 41

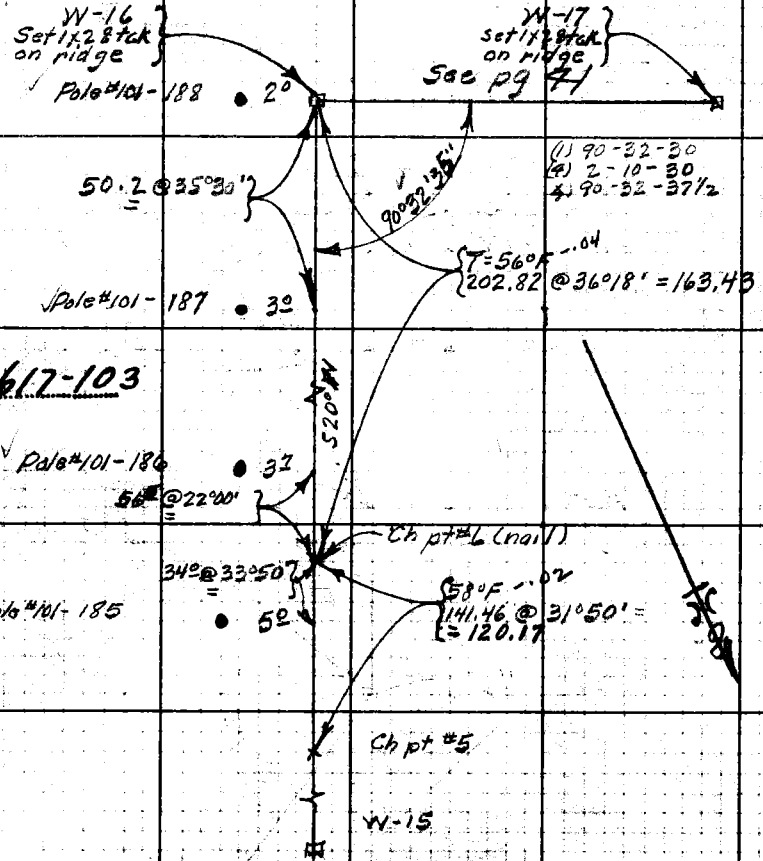

RETURN TO
LOS ANGELES COUNTY SURVEYOR
700 HALL OF RECORDS

Do not extend notes this side of this line.

Note: Any Additions or Changes on This Sheet Must be Made or Circled in Red Ink With Date and Name of Person Making Change.

Notes Ck'd by	Survey of
Map No.	W. O. Tape No. St'd °F.
Office Work	Surveyed by
Checked	Notes Date
Date	Indexed C. Tolman

F.B. 704 PG. 19

TELEPHONE LINE #101
FROM OAT MT. LOOKOUT
TO SOLEDAD HEADQUARTERS

Note: Any Additions or Changes on This Sheet Must be Made or Circled in Red Ink With Date and Name of Person Making Change.

Do not extend notes this side of this line

RETURN TO
LOS ANGELES COUNTY SURVEYOR
700 HALL OF RECORDS

FORM 247 10M 11-35

F.B. 704 PG. 20

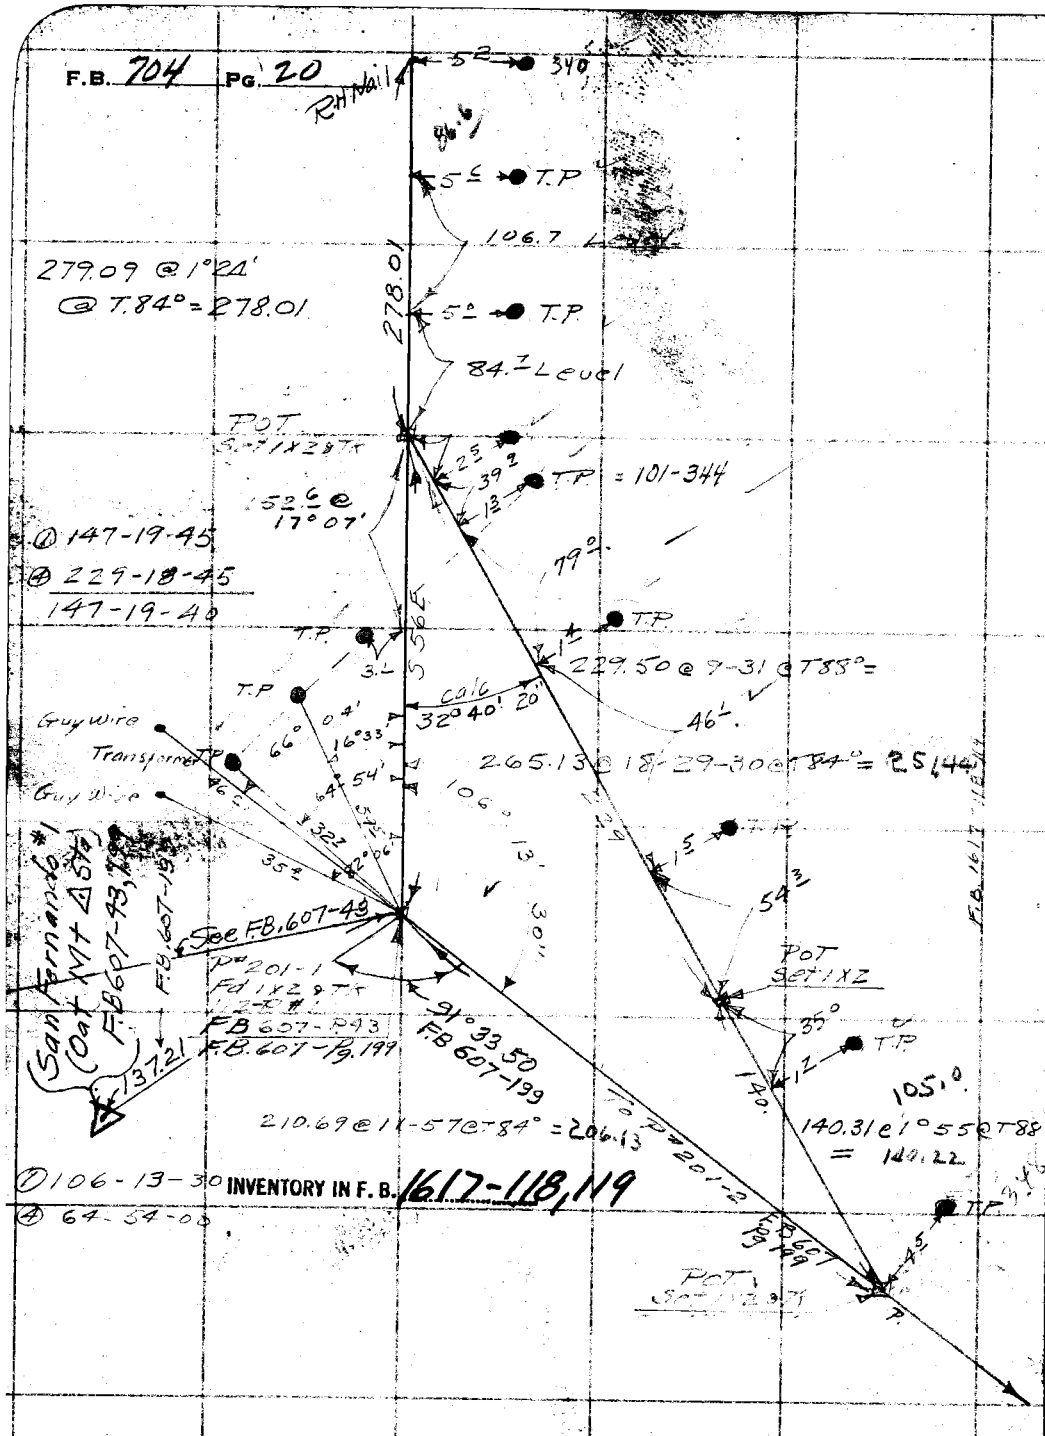

RETURN TO
LOS ANGELES COUNTY SURVEYOR
700 HALL OF RECORDS

Note: Any Additions or Changes on This Sheet Must be Made or Circled in Red Ink With Date and Name of Person Making Change.

Do not extend notes this side of this line

Notes Ck'd by	Survey of TELEPHONE LINE
Map No.	W. O. 8094 Tape No. 67 St'd 84 °F.
Office Work	Surveyed by AC H
Checked	Notes Date 1-27-38
Date	Indexed C Johnson

F.B. 704 PG. 21

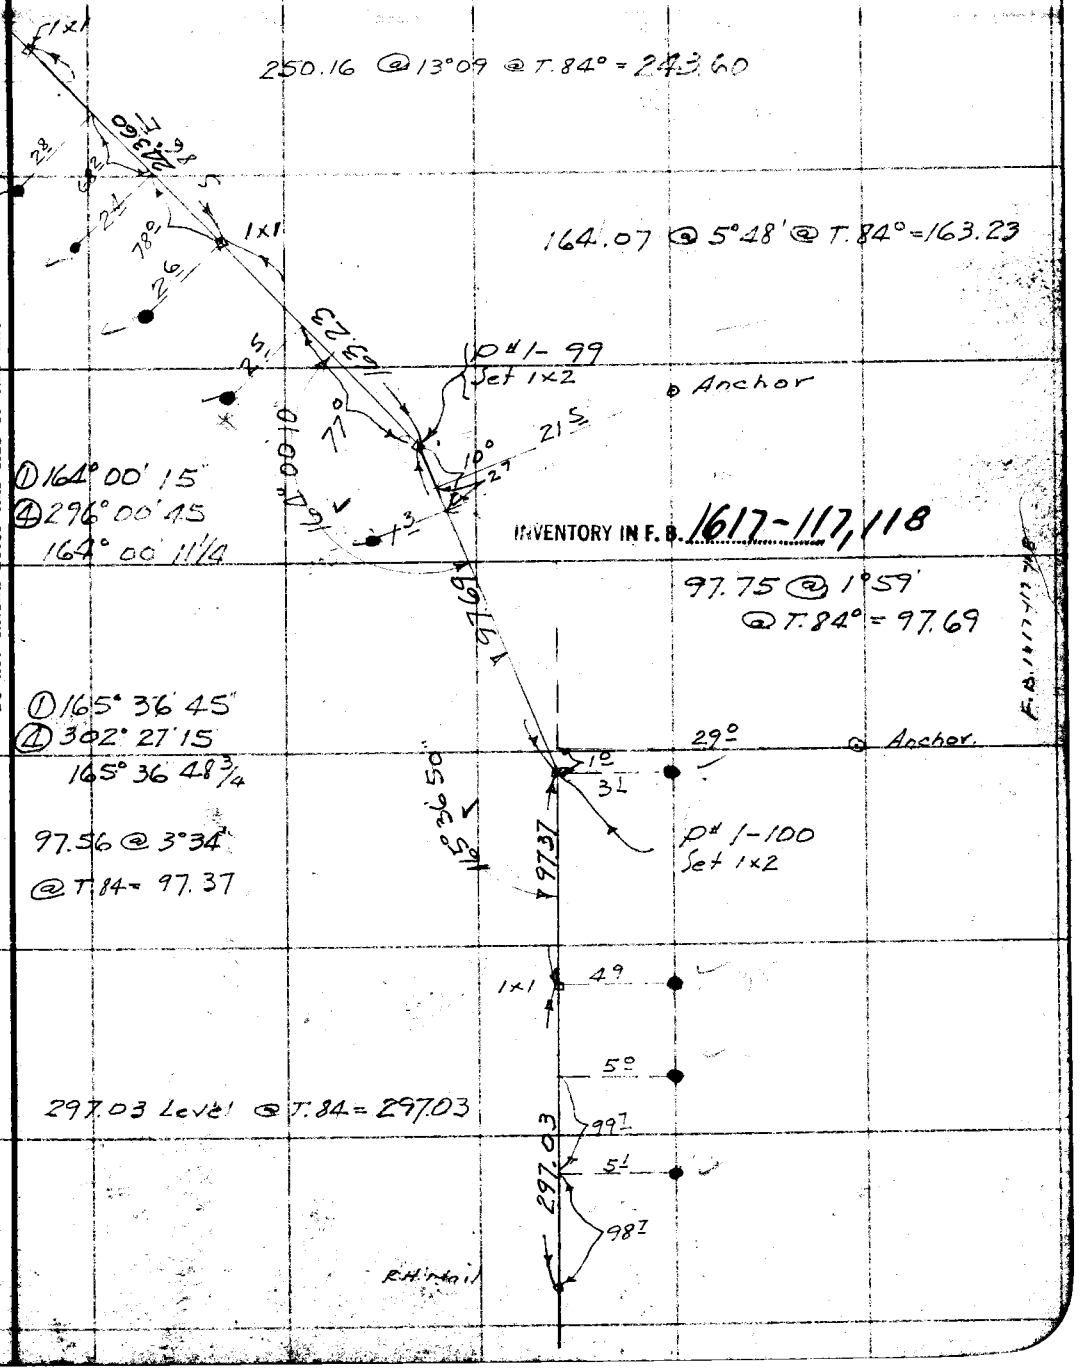

Note: Any Additions or Changes on This Sheet Must be Made in Red Ink With Date and Name of Person Making Change.

Do not extend notes this side of this line

RETURN TO
LOS ANGELES COUNTY SURVEYOR
700 HALL OF RECORDS

FORM 247 10M 11-35

F.B. 704 PG. 22

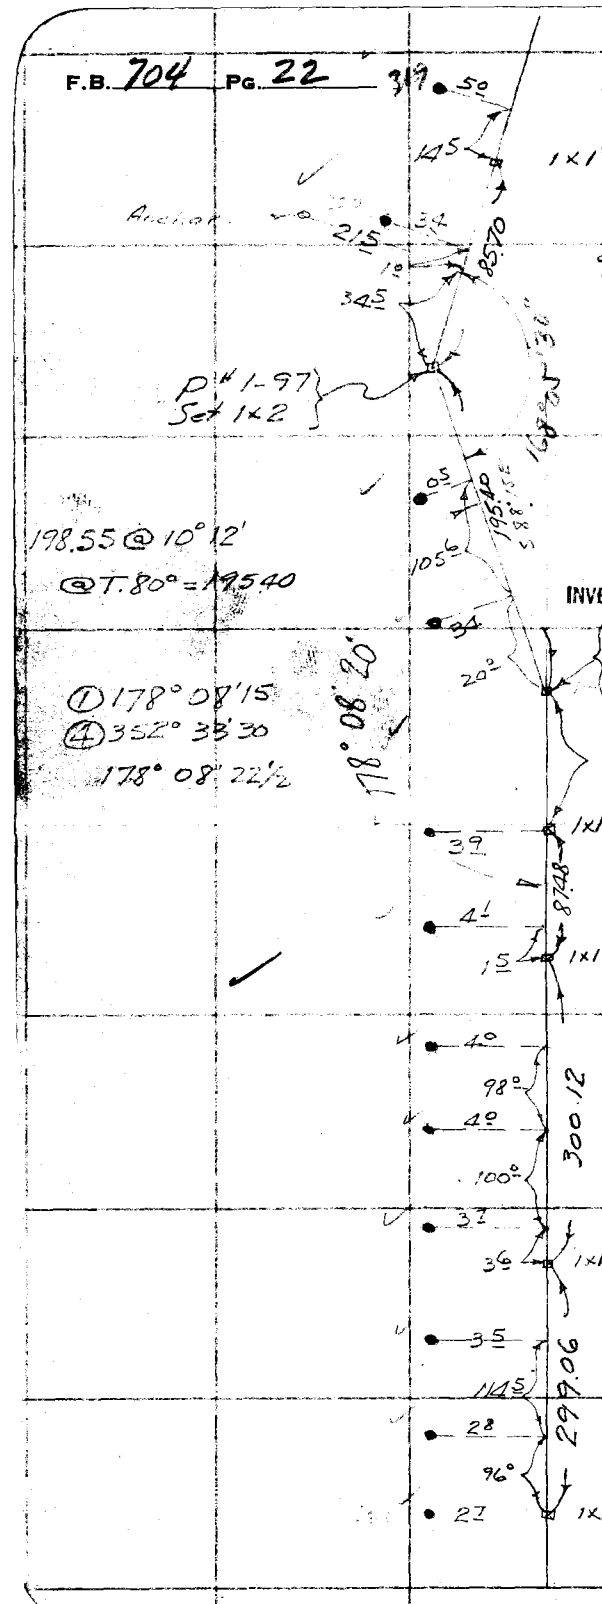

93.50 @ 23°34' @ T.80° = 85.70

① 168° 05' 30"
② 312° 22' 00"
168° 05' 30"

198.55 @ 10° 12'
@ T.80° = 195.40

INVENTORY IN F. B. 1612-116,117

P# 1-98
Set 1x2

74.55 @ 1°33' @ T. 84°
= 74.52

① 178° 08' 15"
④ 352° 33' 30"
178° 08' 22½

87.48 Level @ T. 82°
= 87.48

300.25 @ 1°43' @ T. 84°
= 300.12

300.48 @ 5°34' @ T. 84°
= 299.06

F.B. 1612-116-117

RETURN TO
LOS ANGELES COUNTY SURVEYOR
700 HALL OF RECORDS

Note: Any Additions or Changes on This Sheet Must be Made or Circled in Red Ink With Date and Name of Person Making Change.

Do not extend notes this side of this line

Notes Ck'd by	Survey of Telephone Lines
Map No.	W. 08094 Tape No. 67 St'd 84 °F.
Office Work	Surveyed by FCH
Checked	Notes Date 8-1-38
Date	Indexed C. Johnson

F.B. 704 PG. 23

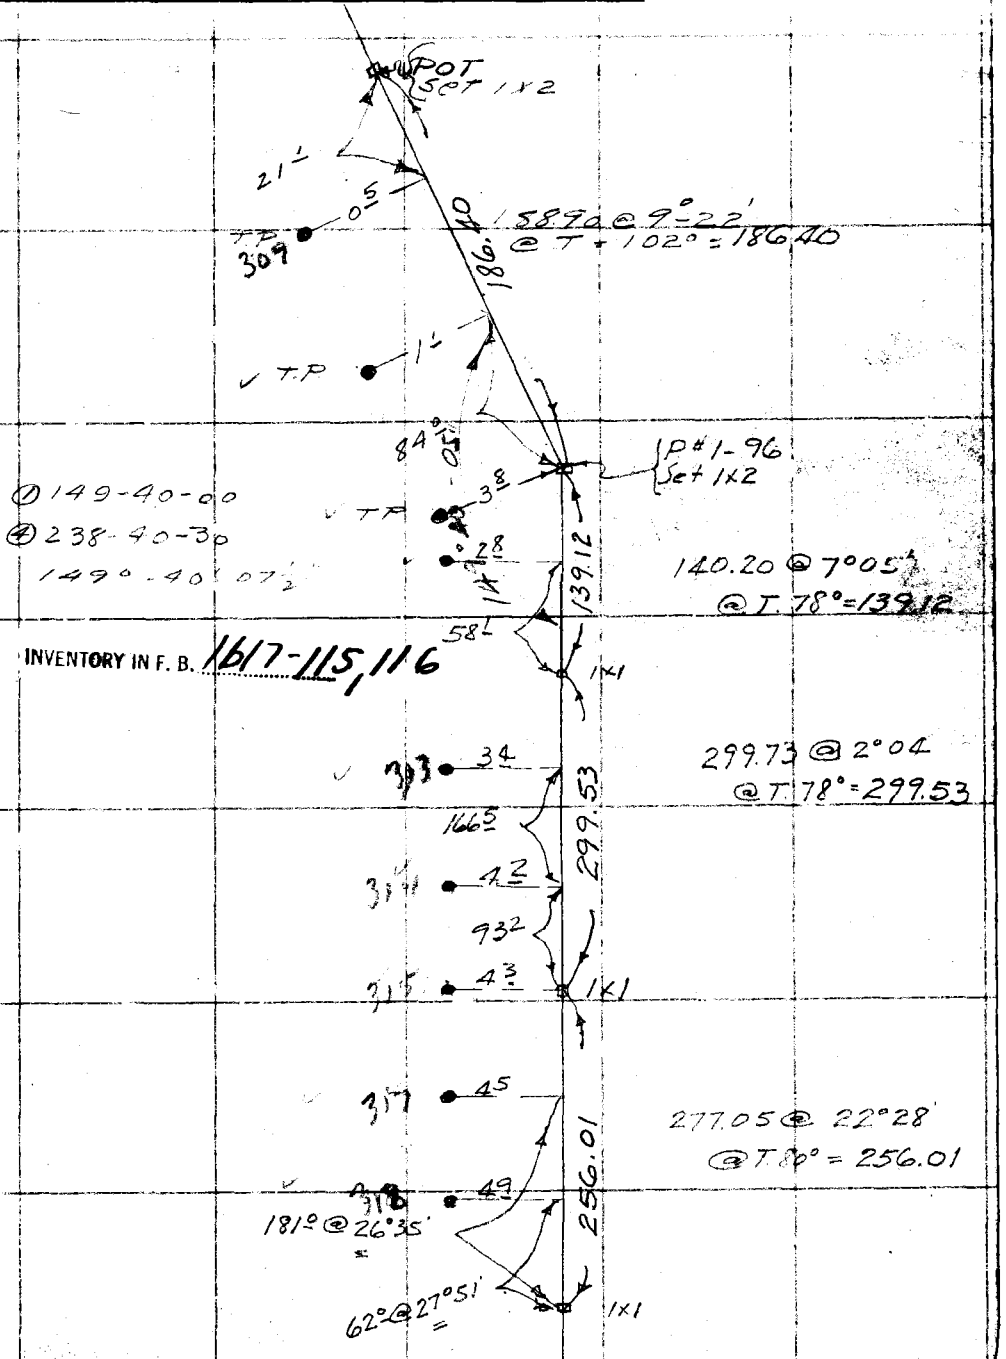

Note: Any Additions or Changes on This Sheet Must be Made or Circled in Red Ink With Date and Name of Person Making Change.

Do not extend notes this side of this line

F.B. 1617-115-116

RETURN TO
LOS ANGELES COUNTY SURVEYOR
700 HALL OF RECORDS

FORM 247 10M 11-38

F.B. 704 PG. 24

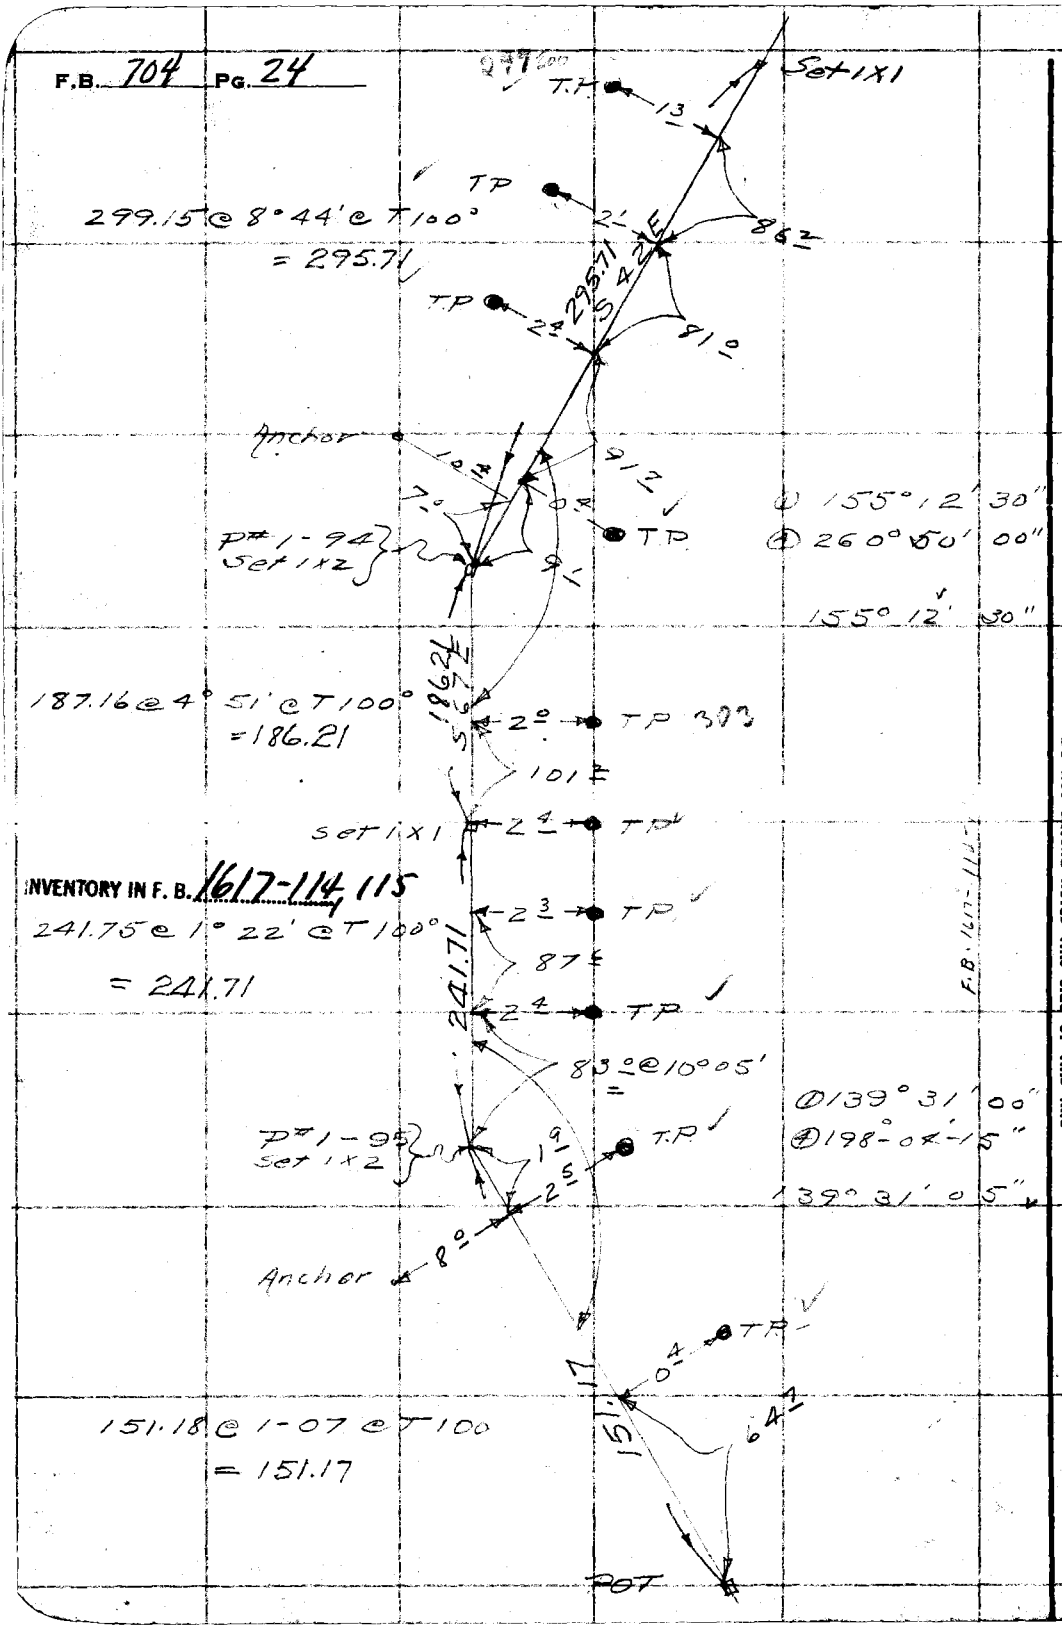

F.B. 1617-114, 115

RETURN TO
LOS ANGELES COUNTY SURVEYOR
700 HALL OF RECORDS

Note: Any Additions or Changes on This Sheet Must be Made or Circled in Red Ink With Date and Name of Person Making Change.

Do not extend notes this side of this line

Notes Ck'd by	Survey of
Map No.	W. O. Tape No. St'd °F.
Office Work	Surveyed by
Checked	Notes Date
Date	Indexed A. C. Johnson

F.B. 704 PG. 25

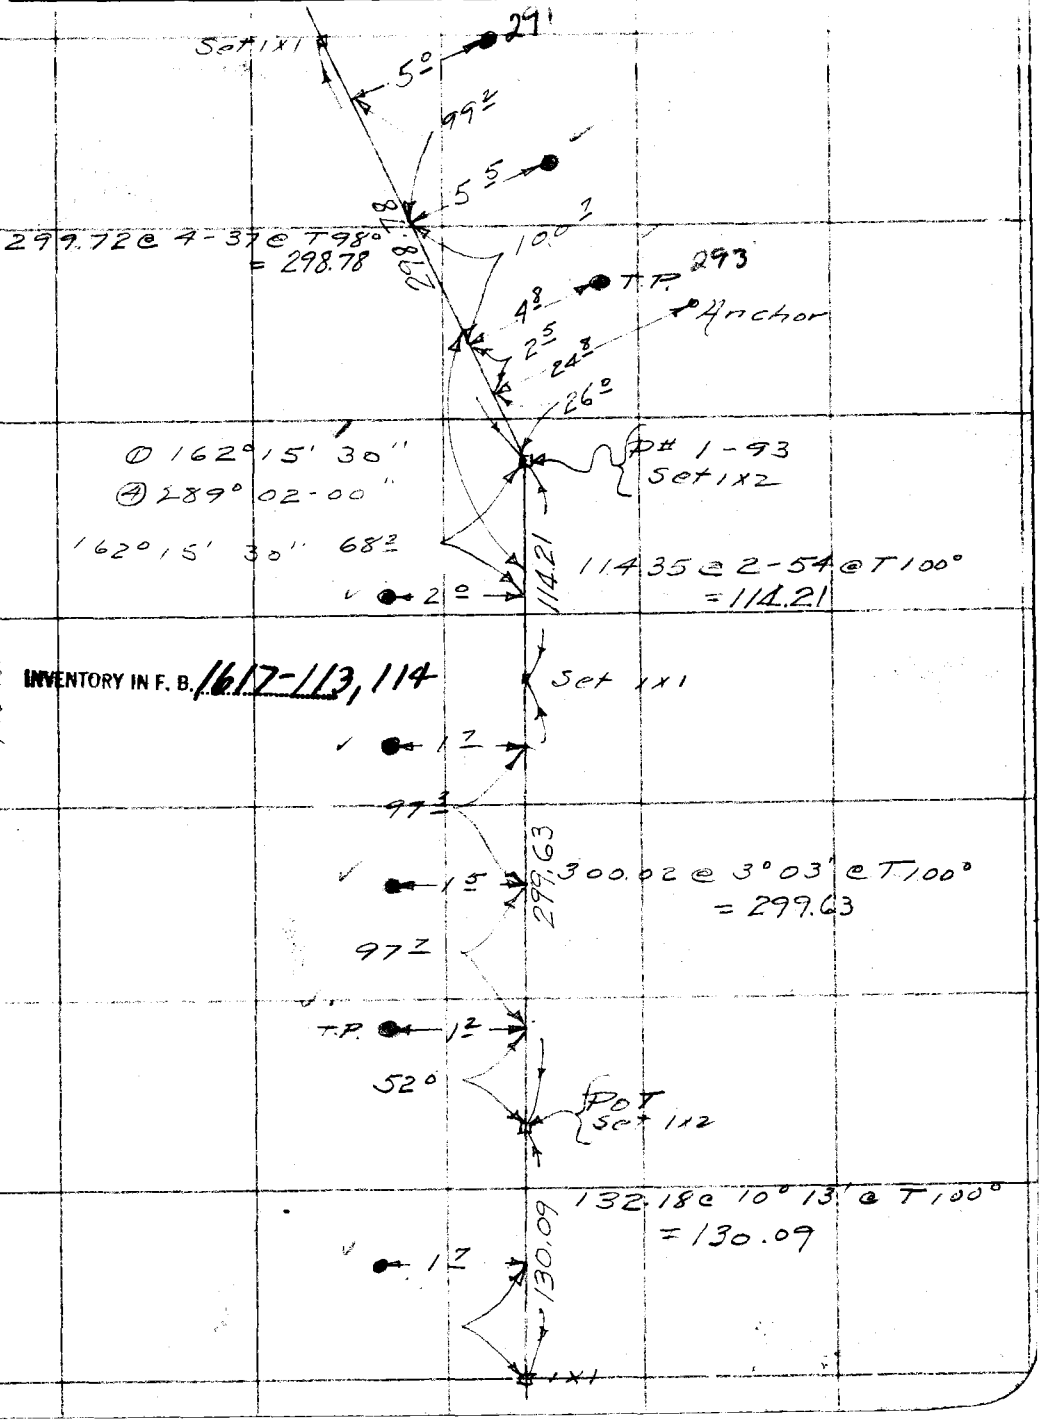

Note: Any Additions or Changes on This Sheet Must be Made or Circled in Red Ink With Date and Name of Person Making Change.

Do not extend notes this side of this line

F.B. 1617-113, 114

RETURN TO
LOS ANGELES COUNTY SURVEYOR
700 HALL OF RECORDS

FORM 247 10M 11-58

F.B. 704 PG. 26

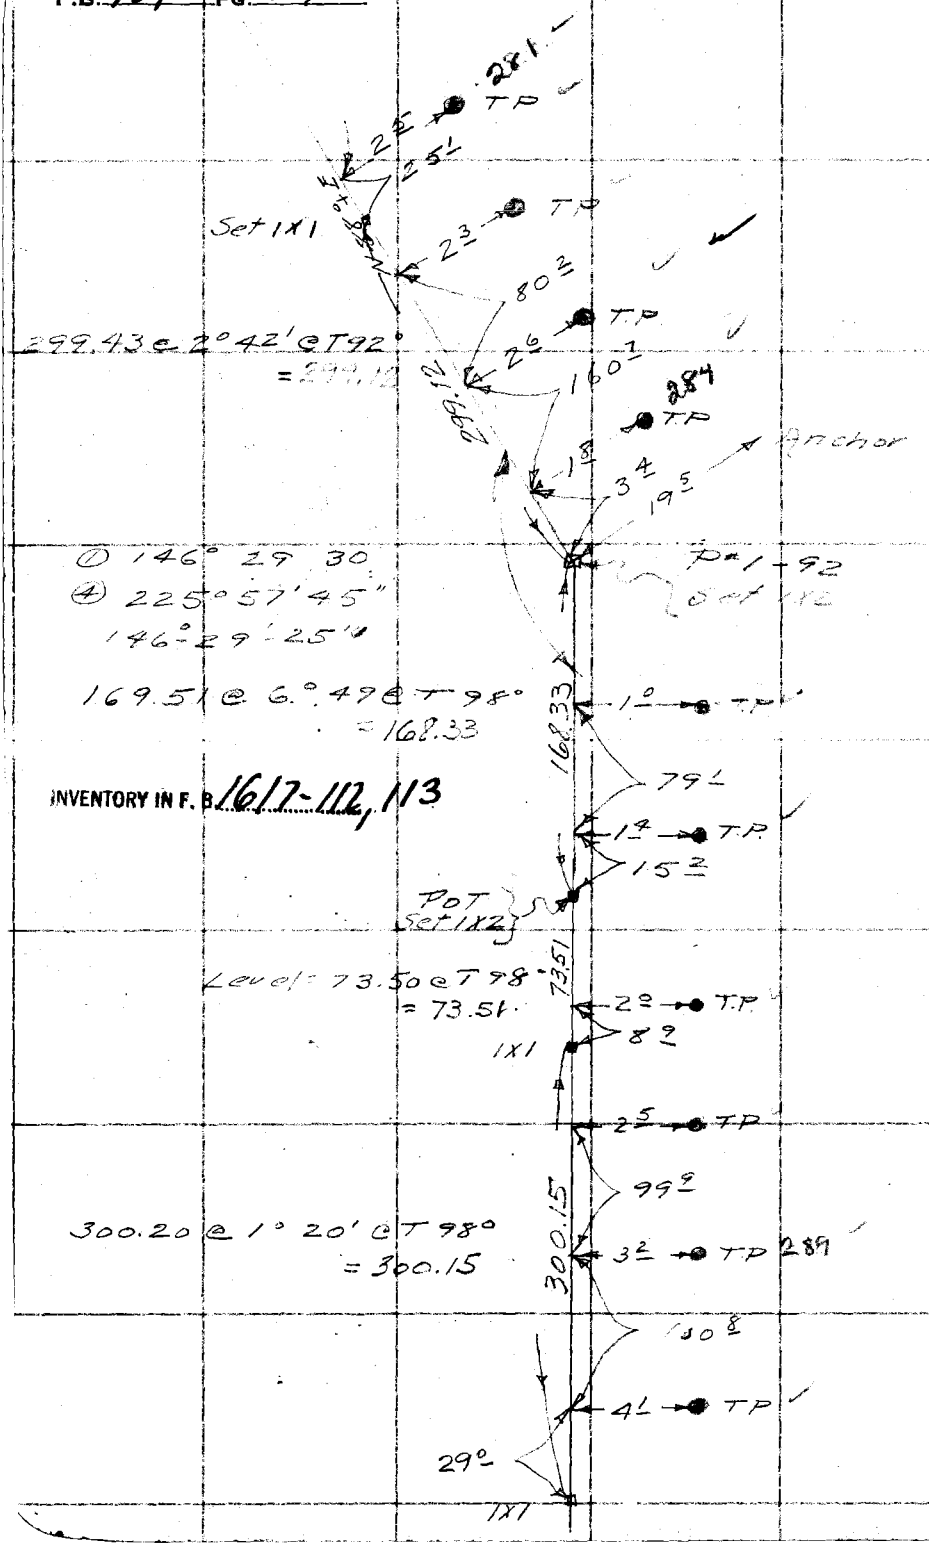

INVENTORY IN F. B. 1617-112, 113

F.B. 1617-112, 113

RETURN TO
LOS ANGELES COUNTY SURVEYOR
700 HALL OF RECORDS

Do not extend notes this side of this line

Note: Any Additions or Changes on This Sheet Must be Made or Circled in Red Ink With Date and Name of Person Making Change.

Notes Ck'd by		Survey of Telephone Line	F.B. 704 PG. 27
Map No.		W. O.	Tape No. St'd °F.
Office Work		Surveyed by RCB	
Checked		Notes RCB Date 8-2-38	
Date		Indexed A. C. Thomson	

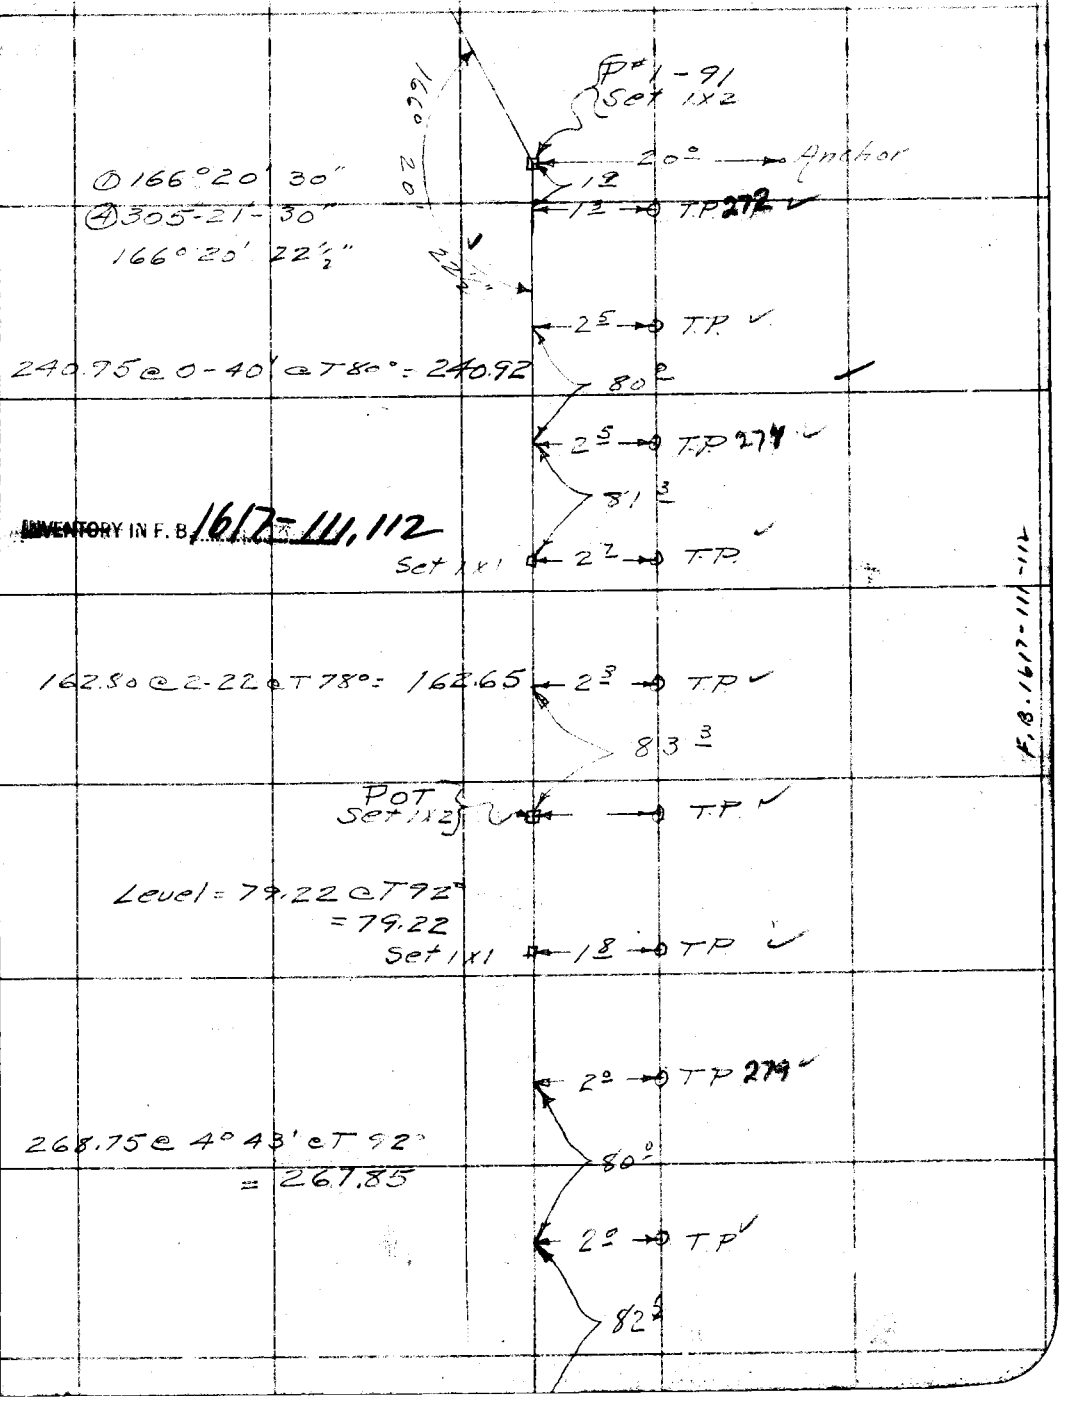

F.B. 1617-111-112

Note: Any Additions or Changes on This Sheet Must be Made or Circled in Red Ink With Date and Name of Person Making Change.

Do not extend notes this side of this line

RETURN TO
LOS ANGELES COUNTY SURVEYOR
700 HALL OF RECORDS

FORM 247 10M 11-35

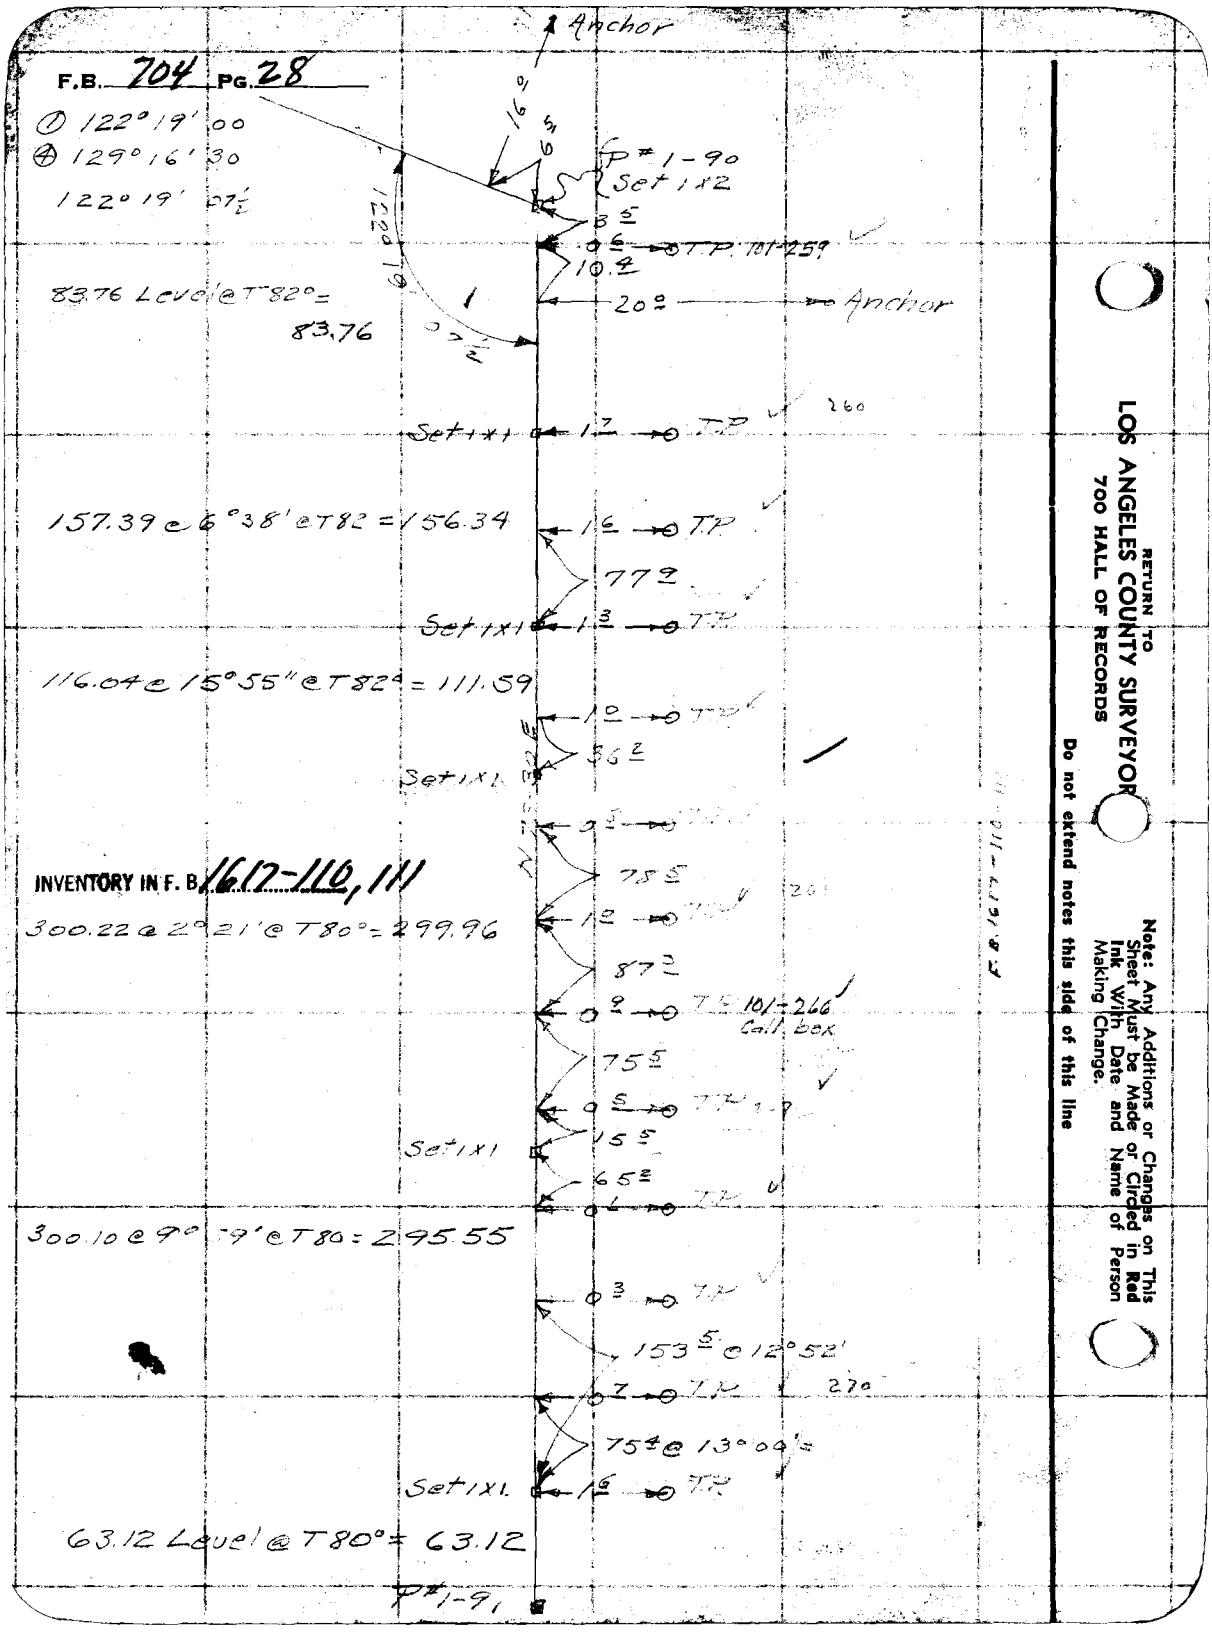

RETURN TO
LOS ANGELES COUNTY SURVEYOR
700 HALL OF RECORDS

Do not extend notes this side of this line

Note: Any Additions or Changes on This Sheet Must be Made or Circled in Red Ink With Date and Name of Person Making Change.

Notes Ck'd by	Survey of Topanga Canyon
Map No.	W. O. Tape No. St'd of
Office Work	Surveyed by TPCB
Checked	Notes E.C. Jones Date 8-2-38
Date	Indexed

F.B. 704 PG. 29

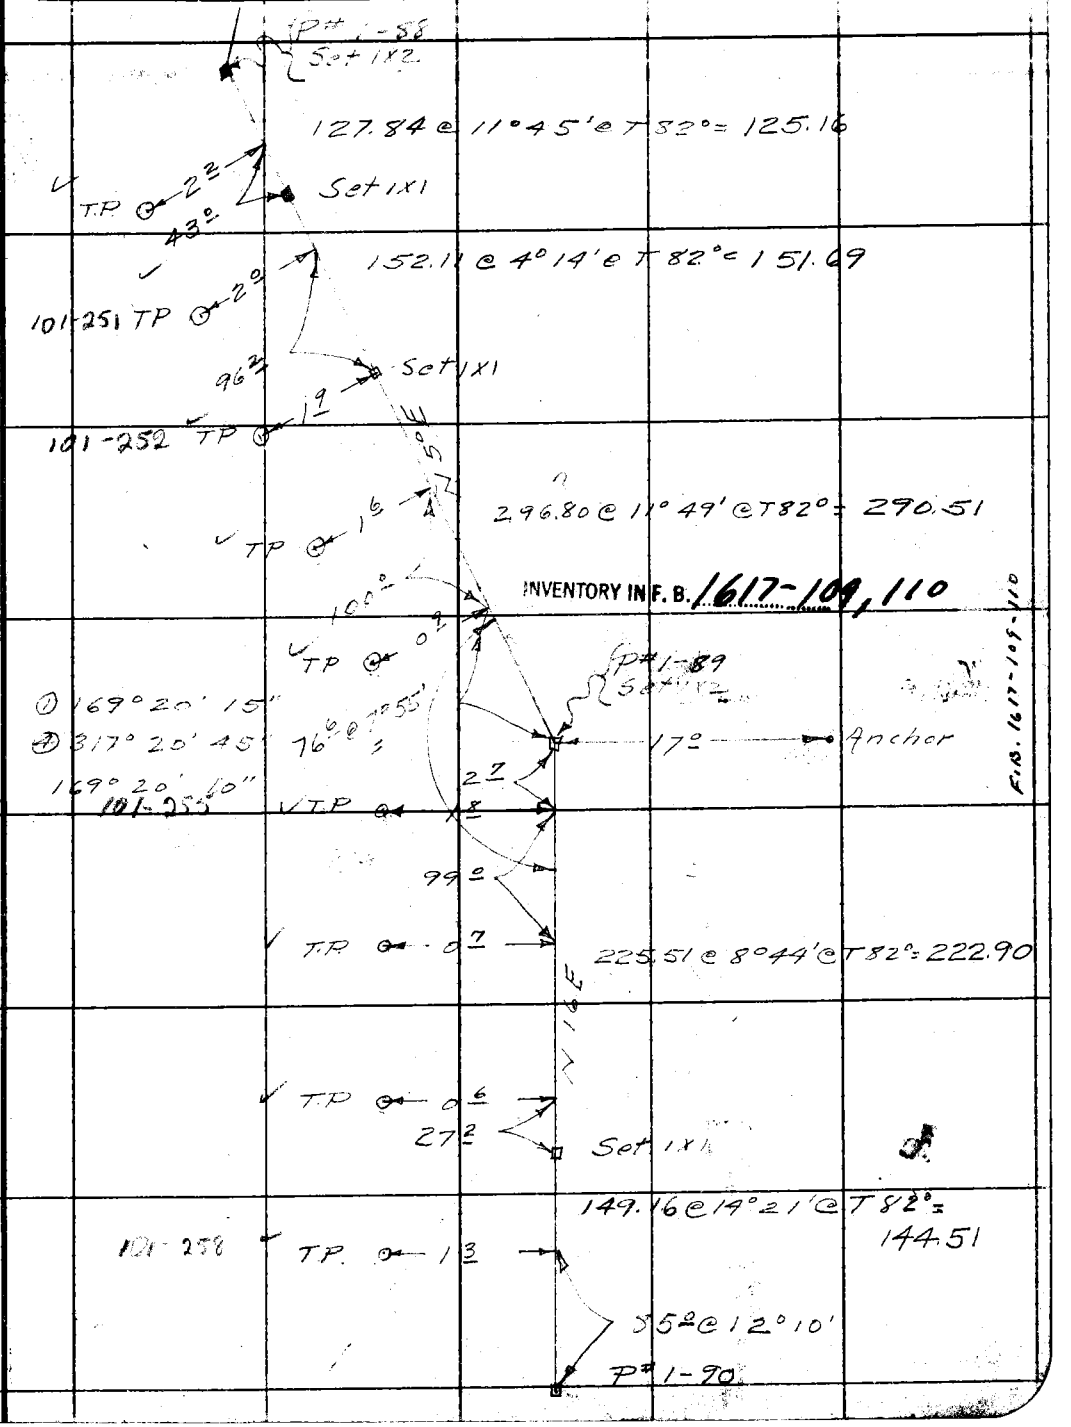

Note: Any Additions or Changes on This Sheets Must be Made or Circled in Red Ink With Date and Name of Person Making Change.

Do not extend notes this side of this line

RETURN TO
LOS ANGELES COUNTY SURVEYOR
700 HALL OF RECORDS

FORM 247 5M 10-37

F.B. 104 Pg. 30

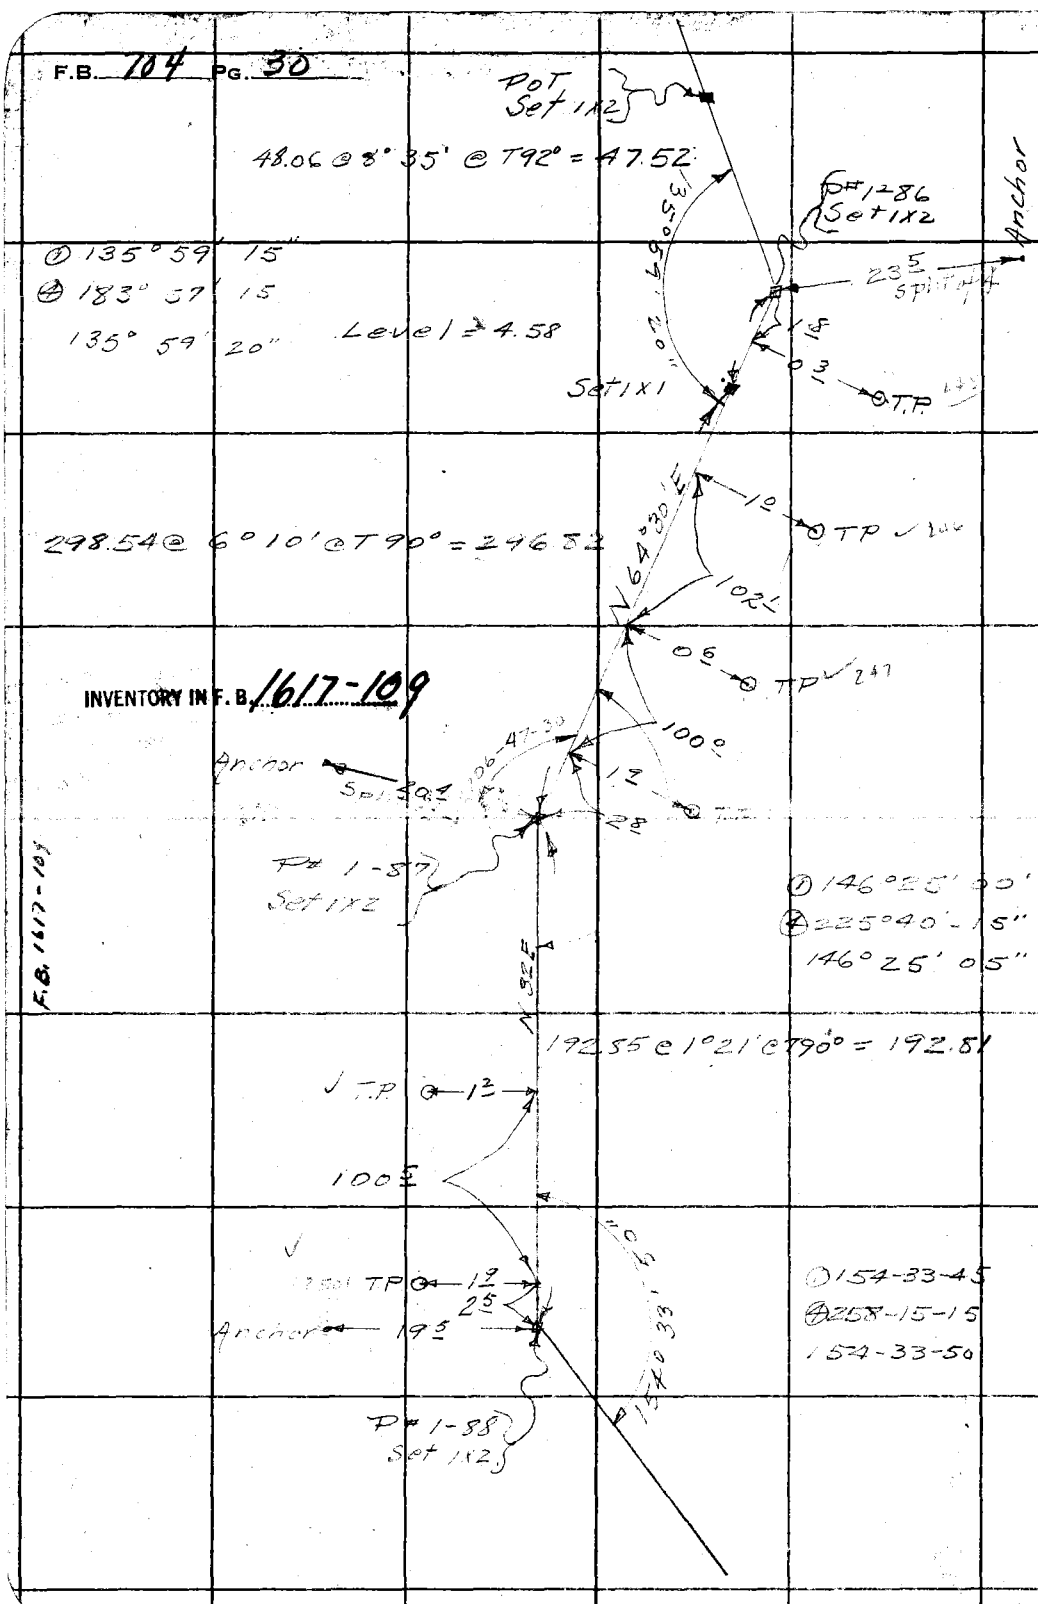

① 135° 59' 15"
② 183° 37' 15
135° 59' 20"
Level = 4.58

① 146° 25' 00"
② 225° 40' 15"
146° 25' 05"

① 154-33-45
② 258-15-15
154-33-50

RETURN TO
LOS ANGELES COUNTY SURVEYOR
700 HALL OF RECORDS

Note: Any Additions or Changes on This Sheets Must be Made or Circled in Red Ink With Date and Name of Person Making Change.

Do not extend notes this side of this line

Notes Ck'd by	Survey of Telephone Lines
Map No.	W. O. 8094 Tape No. St'd OF
Office Work	Surveyed by RC/B
Checked	Notes RC/B Date 8-4-38
Date	Indexed A. C. Johnson

F.B. 704 PG. 21

Note: Any Additions or Changes on This Sheets Must be Made or Circled in Red Ink With Date and Name of Person Making Change.

Do not extend notes this side of this line

F.B. 1617-108

RETURN TO
LOS ANGELES COUNTY SURVEYOR
700 HALL OF RECORDS

FORM 247 BM 10-37

T.P. ⊙ 19 (101-235) — POT Set 1X2

91.14 @ 9°56' @ T 92° = 89.77

T.P. ⊙ 22 — POT Set 1X2

123.25 @ 8°35' @ T 92° = 121.88

101-237 T.P. ⊙ 19 — Set 1X1

101-238 T.P. ⊙ 20

243.50 @ 5°09' @ T 92° = 242.53

84.5

101-237 T.P. ⊙ 16 — POT Set 1X2

93.3

101-242 T.P. ⊙ 37

INVENTORY IN F. B. 1617-108

24°39'10" @ 291.54 @ 10°17' @ T 92° = 286.87

① 24°39'15"

② 98°36'45"

24°39'10"

101-241 T.P. ⊙ 22

99.2 @ 16°17'

=

P# 1-85 Set 1X2

T.P. ⊙ 13

Calc. 20 155.1

97.2 @ 20°39'

101-242 T.P. ⊙ 20

Anchor

220.76 @ 22°46' @ T 92° = 203.57

101-243 T.P. ⊙ 18

T.P. ⊙ 04

POT Set 1X2

F.B. 704 PG. 32

RETURN TO
LOS ANGELES COUNTY SURVEYOR
700 HALL OF RECORDS

Note: Any Additions or Changes on This Sheets Must be Made or Circled in Red Ink With Date and Name of Person Making Change.

Do not extend notes this side of this line

F.B. 1617-108

INVENTORY IN F. B. 1617-107

Cont bottom pg 33

(1820)

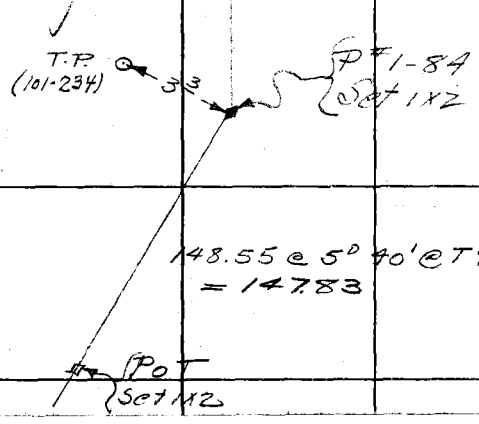

Notes Ck'd by		Survey of Pole line #101	F.B. 704 Pg. 33
Map No.		W. O. 8024 Tape No.	St'd °F
Office Work		Surveyed by Fowler	
Checked		Notes	Date 1942
Date		Indexed	L. C. Johnson

Note: Any Additions or Changes on This Sheet Must be Made or Circled in Red Ink With Date and Name of Person Making Change

Do not extend notes this side of this line.

RETURN TO
LOS ANGELES COUNTY SURVEYOR
700 HALL OF RECORDS

FORM 247 SM 10-39

Pole #101-229 ● 23 {Ch. Pt nail on line

115.0 @ 18°10' = 109.2

Pole #101-230 ● 23

T=849F
219.19 @ 17°10' = 209.43

(1) 161-12-00
(4) 284-48-00
161-12-00

W-34
Set 1x2 Stk

108.3

2°

3°

Pole #101-231 ●

T=849F
298.77 @ 20°10' = 280.45

INVENTORY IN F.B. 1617-107

{Ch. pt Set nail

Pole #101-232 ● 22

T=829F
190.21 @ 22°46' = 175.39

44.2 @ 24°00' = 40.4

Pole #101-233 ● 29

(1) 167-47-30
(4) 311-10-00
167-47-30

{Fd. 1x2 & tck = PM1-84 See FB. pg 32

Note: Beginning @ these points the survey takes off @ end of Survey made by E.G. Bowers and connects up with W 76 4W-17 as shown on page previous to Start of Survey from Dat Mt. Tower n'ly. See pg 31

{P.O.T. Fd 1x2 & tck See FB. pg. 32

F.B. 1617-107

F.B. 204 PG. 34

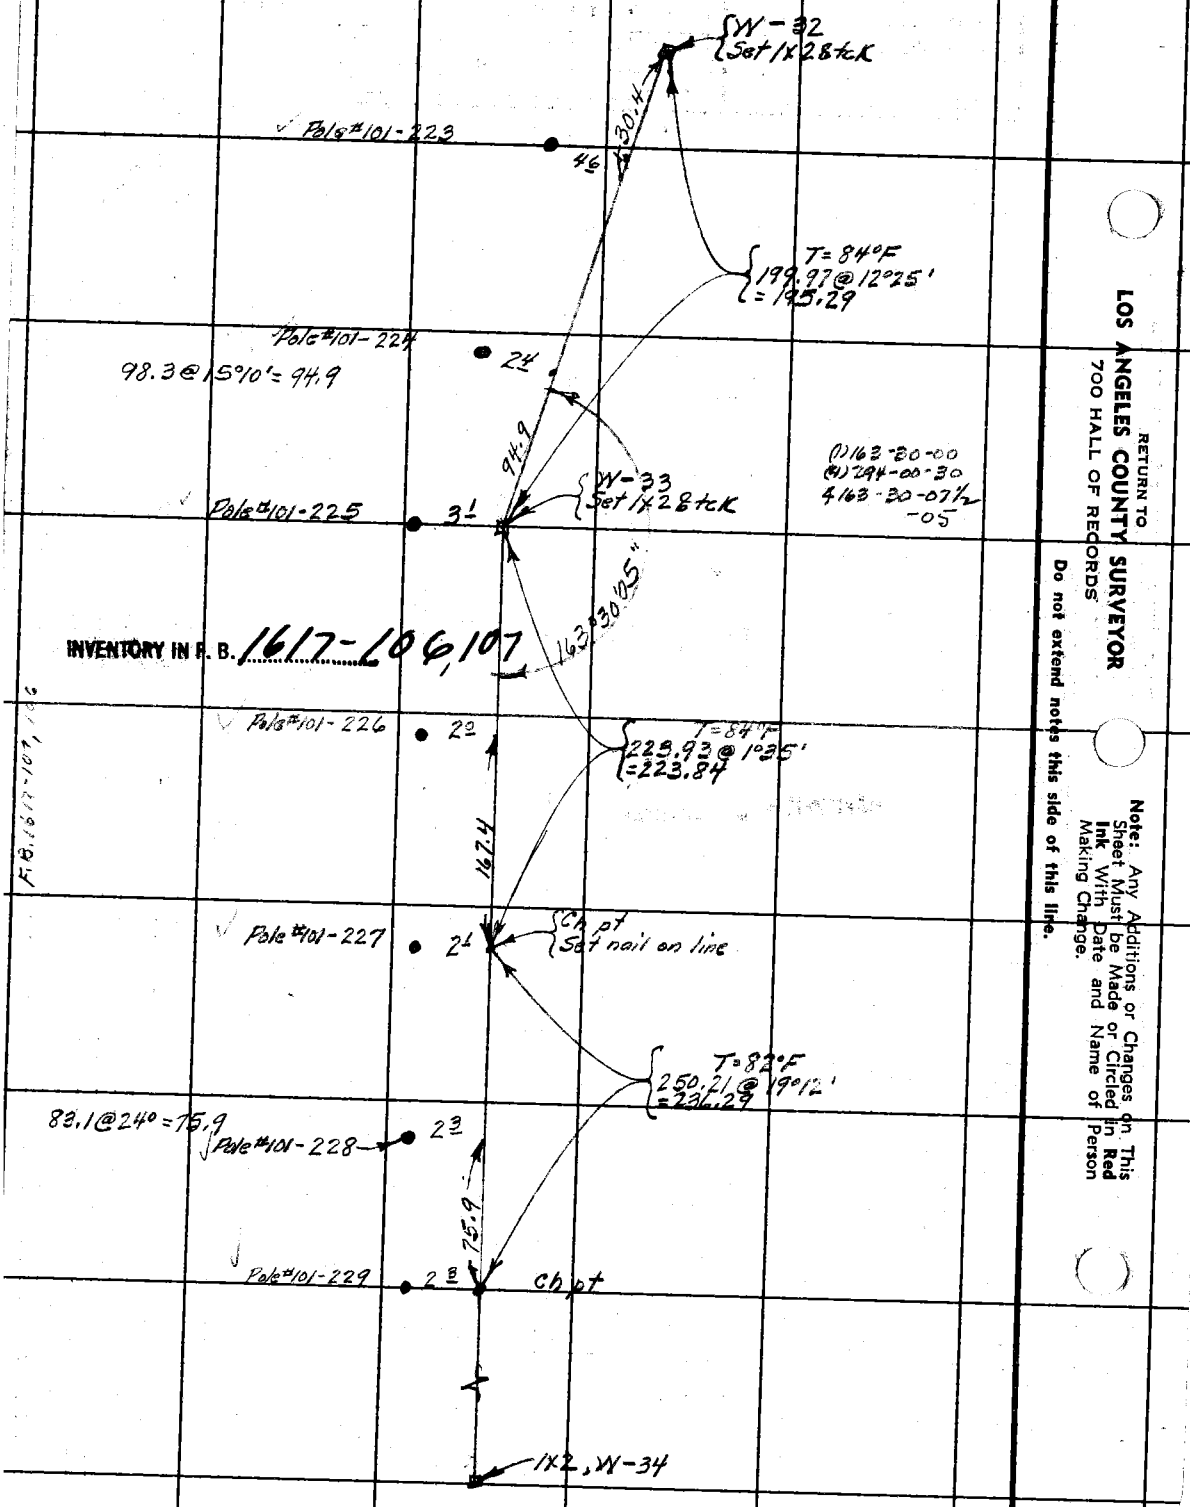

RETURN TO
LOS ANGELES COUNTY SURVEYOR
700 HALL OF RECORDS

Note: Any Additions or Changes on This Sheet Must be Made in Red Ink With Date and Name of Person Making Change.

Do not extend notes this side of this line.

Notes Ck'd by		Survey of	Tel Lines
Map No.		W. O.	8094 Tape No. St'd °F
Office Work		Surveyed by	Bender
Checked		Notes	Date 1942
Date		Indexed	A. C. Johnson

F. B. 704 PG. 35

Note: Any Additions or Changes on This Sheet Must be Made or Circled in Red Ink With Date and Name of Person Making Change

Do not extend notes this side of this line.

RETURN TO
LOS ANGELES COUNTY SURVEYOR
700 HALL OF RECORDS

FORM 247 BM 10-39

Cont'd on pg 36

Pole #101-220

0 W

42

W-30
Set 1x2 Stck

INVENTORY IN F. B. 1617-106

F.B. 1617-106

T=84°F
237.41 @ 9°22'
=234.24

Pole #101-221

22

118.3 @ 18°50' = = 112.0
− 32.0
= 80.0

80.0

Pole #101-222

53

32.0

(1) 131-33-30
(2) 166-14-00
Δ 131-33-30

W-31
1x2 Stck

(W-32)

131°33'30"

195.29

W-32
1x2 Stck

(W-33)

F.B. 704 PG. 36

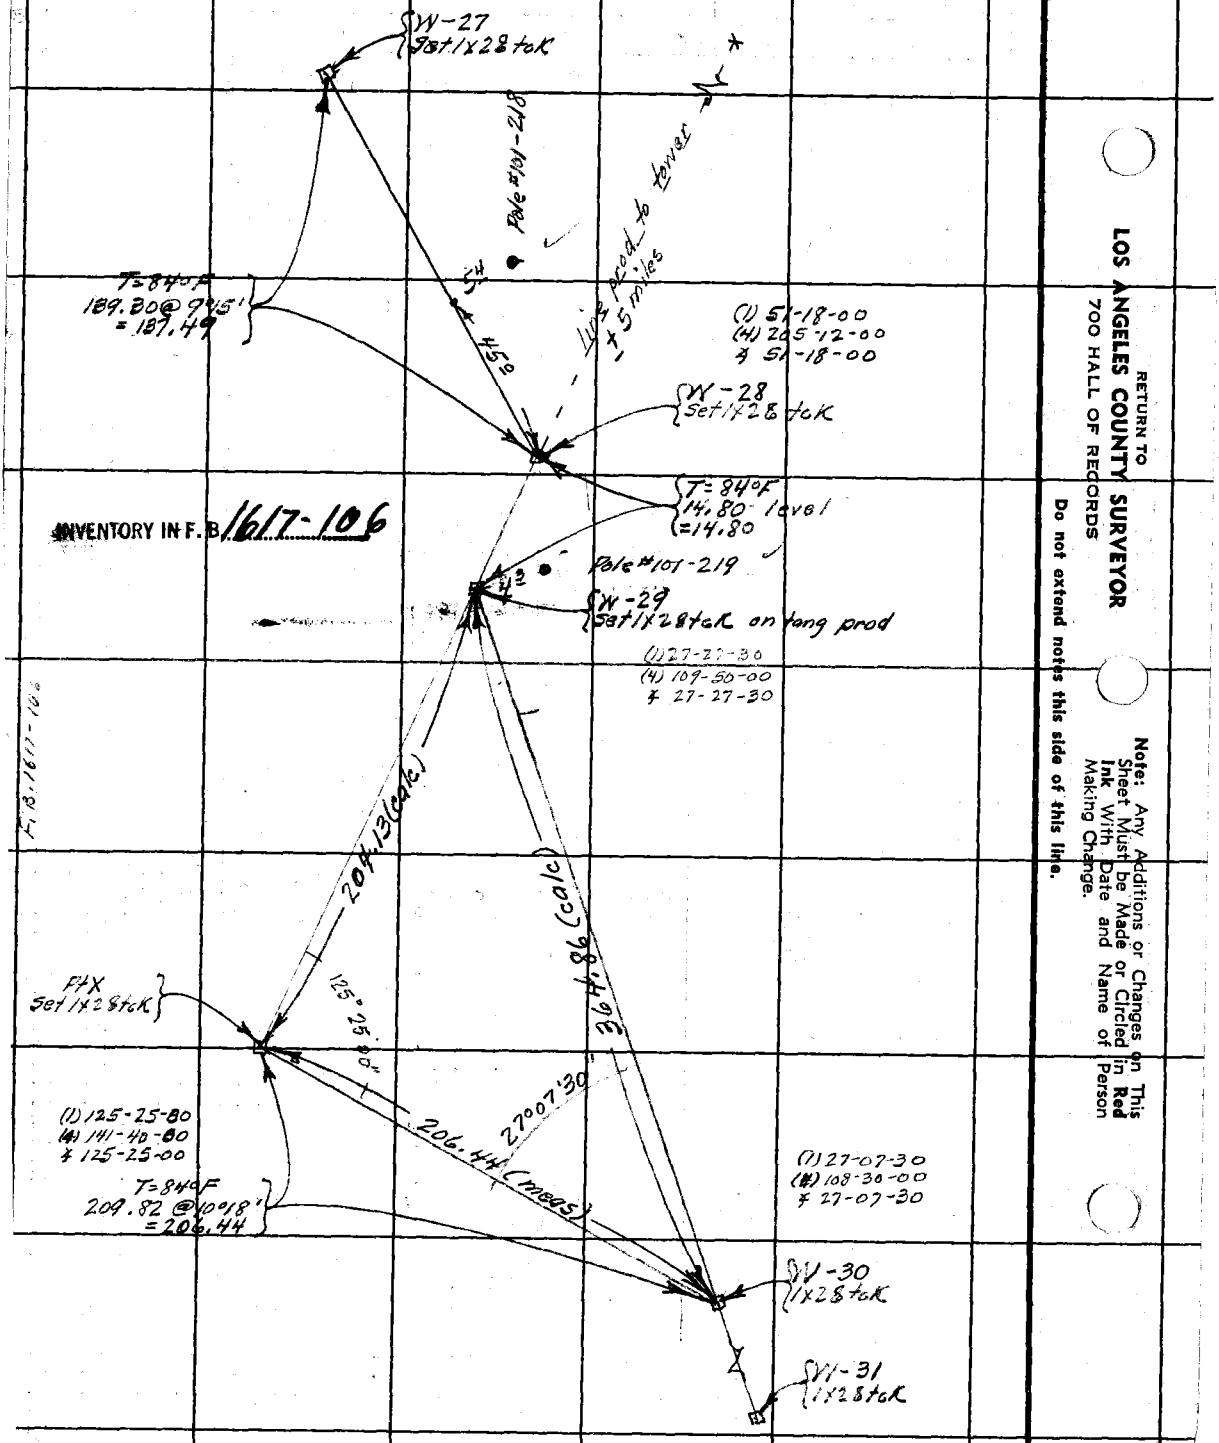

INVENTORY IN F.B. 1617-106

F.B. 1617-106

RETURN TO
LOS ANGELES COUNTY SURVEYOR
700 HALL OF RECORDS

Note: Any Additions or Changes on This Sheet Must be Made or Circled in Red Ink With Date and Name of Person Making Change.

Do not extend notes this side of this line.

Notes Ck'd by		Survey of	Pole line 101
Map No.		W. O. 8094	Tape No.	St'd	°F
Office Work		Surveyed by	Bender
Checked		Notes	Date 1942
Date		Indexed	A. C. Johnson

F.B. 704 Pg. 37

SW-24 Set 1½ 28 tck

17.4

5°10'

Pole #101-212

T=8°20'
259.53@10°00'
= 255.59

11.1

6°50'

Pole #101-213

SW-25 Set 1½ 28 tck
Pole #101-214

45

(1) 141-14-00
(4) 204-56-00
141-14-00

Note: Any Additions or Changes on This Sheet Must be Made or Circled in Red Ink With Date and Name of Person Making Change

Do not extend notes this side of this line.

INVENTORY IN F. B. 1617-105, 106

Tree

T=8°40'
211.09@17°34'
= 251.97

Pole #101-215

165.5@28°20' = 152.0

5°00'

152.0

Pole #101-216

98°@24°45' = 84.5

F.B. 1617-146, 165

1 mile to Pond

(1) 17-26-00
(4) 69-44-30
17-26-07½

13°30'

84.0

10°00'

Pole #101-217

(W-27)

W-26 1½ 28 tck

26.5

64.13

W-27 1½ 28 tck (W-28)

RETURN TO
LOS ANGELES COUNTY SURVEYOR
700 HALL OF RECORDS

FORM 247 5M 10-39

F.B. 704 PG. 38

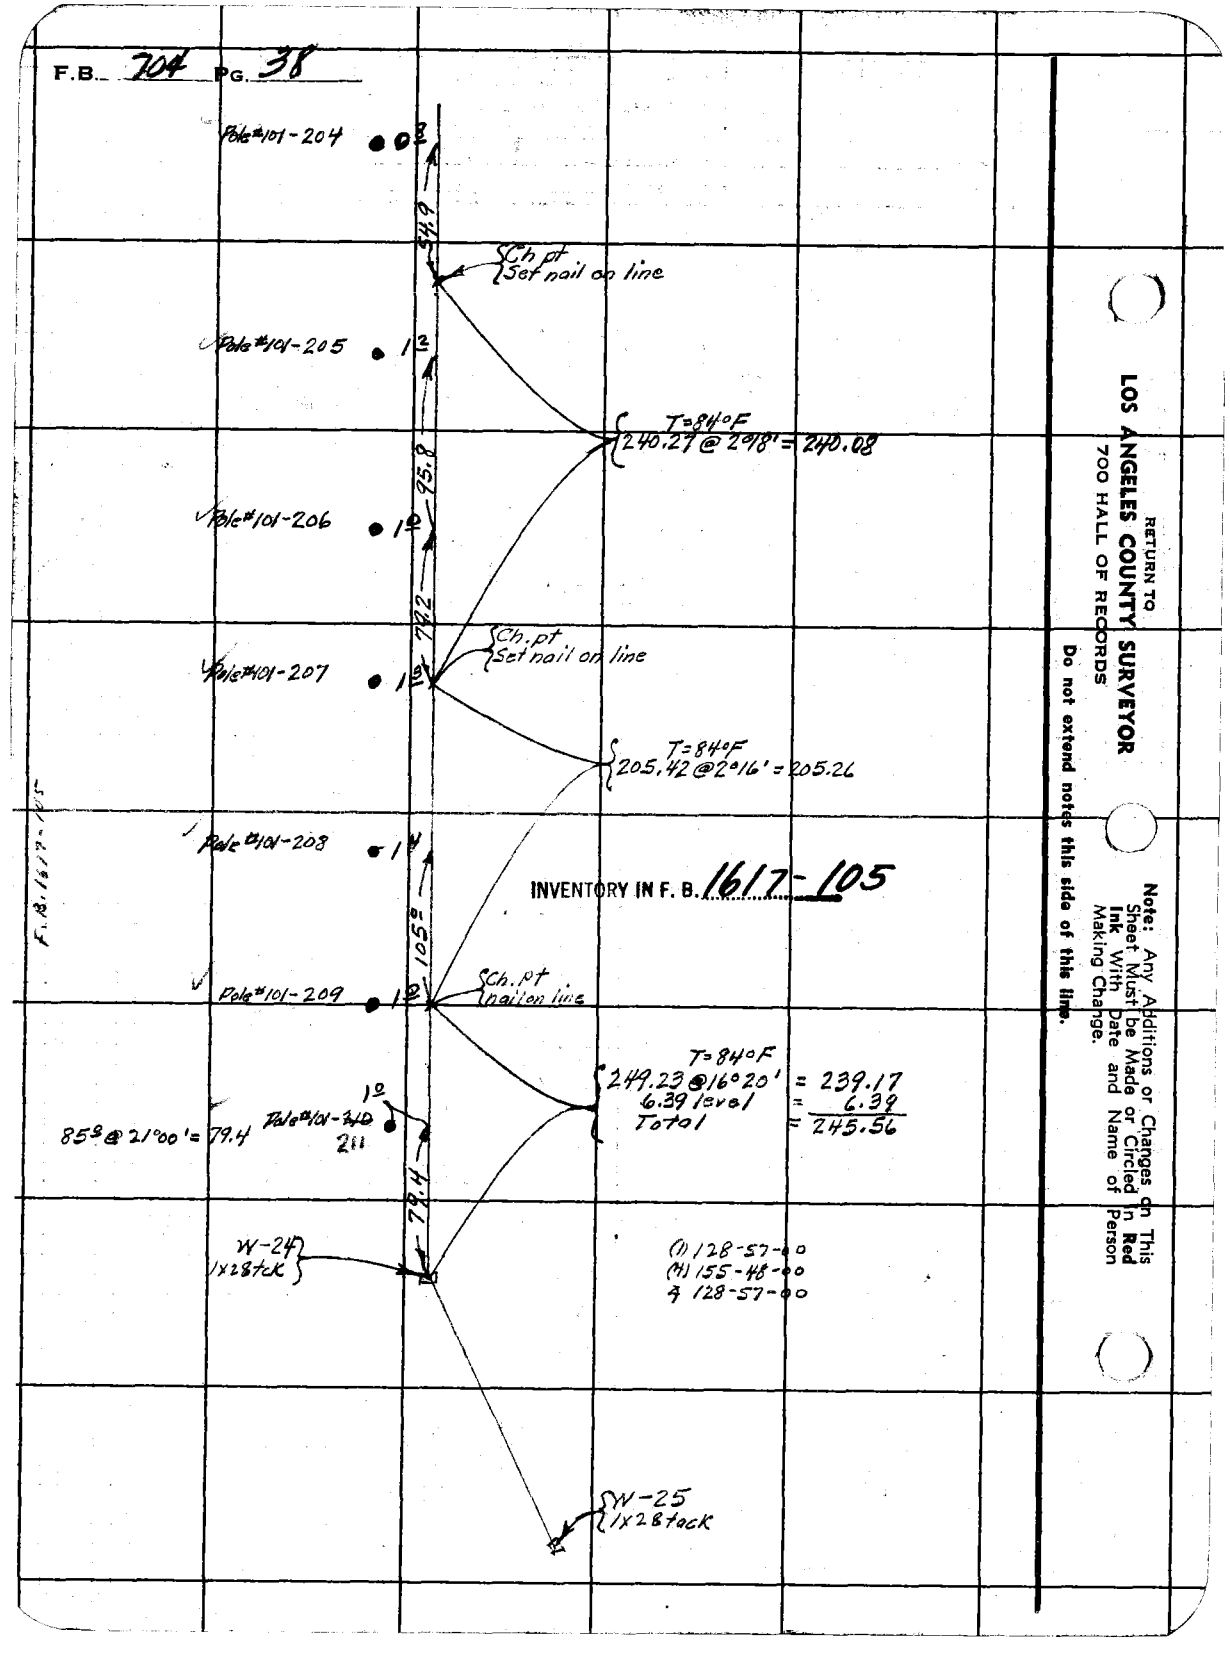

RETURN TO
LOS ANGELES COUNTY SURVEYOR
700 HALL OF RECORDS

Do not extend notes this side of this line.

Note: Any Additions or Changes on This Sheet Must be Made or Circled in Red Ink With Date and Name of Person Making Change.

Notes Ck'd by	Survey of Pole Line - 101
Map No.	W. O. 8094 Tape No. St'd °F
Office Work	Surveyed by
Checked	Notes Date 1922
Date	Indexed E. C. Johnson

F.B. 204 Pg. 39

Note: Any Additions or Changes on This Sheet Must be Made or Circled in Red Ink With Date and Name of Person Making Change

Do not extend notes this side of this line.

RETURN TO
LOS ANGELES COUNTY SURVEYOR
700 HALL OF RECORDS

FORM 247 5M 10-39

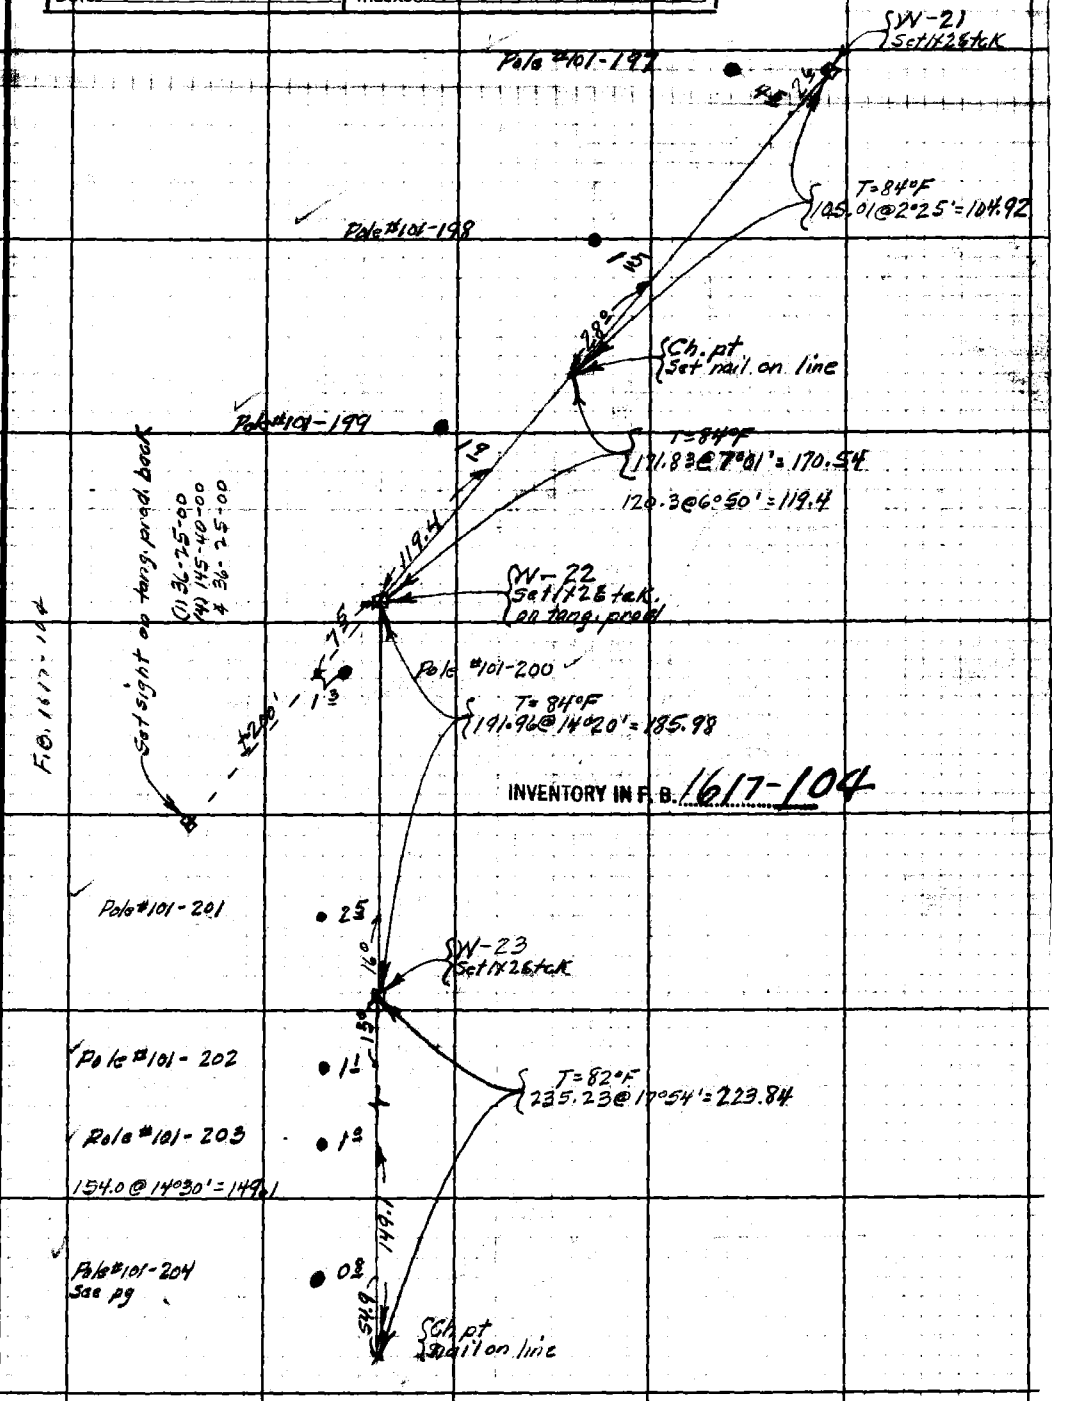

F.B. 704 PG. 40

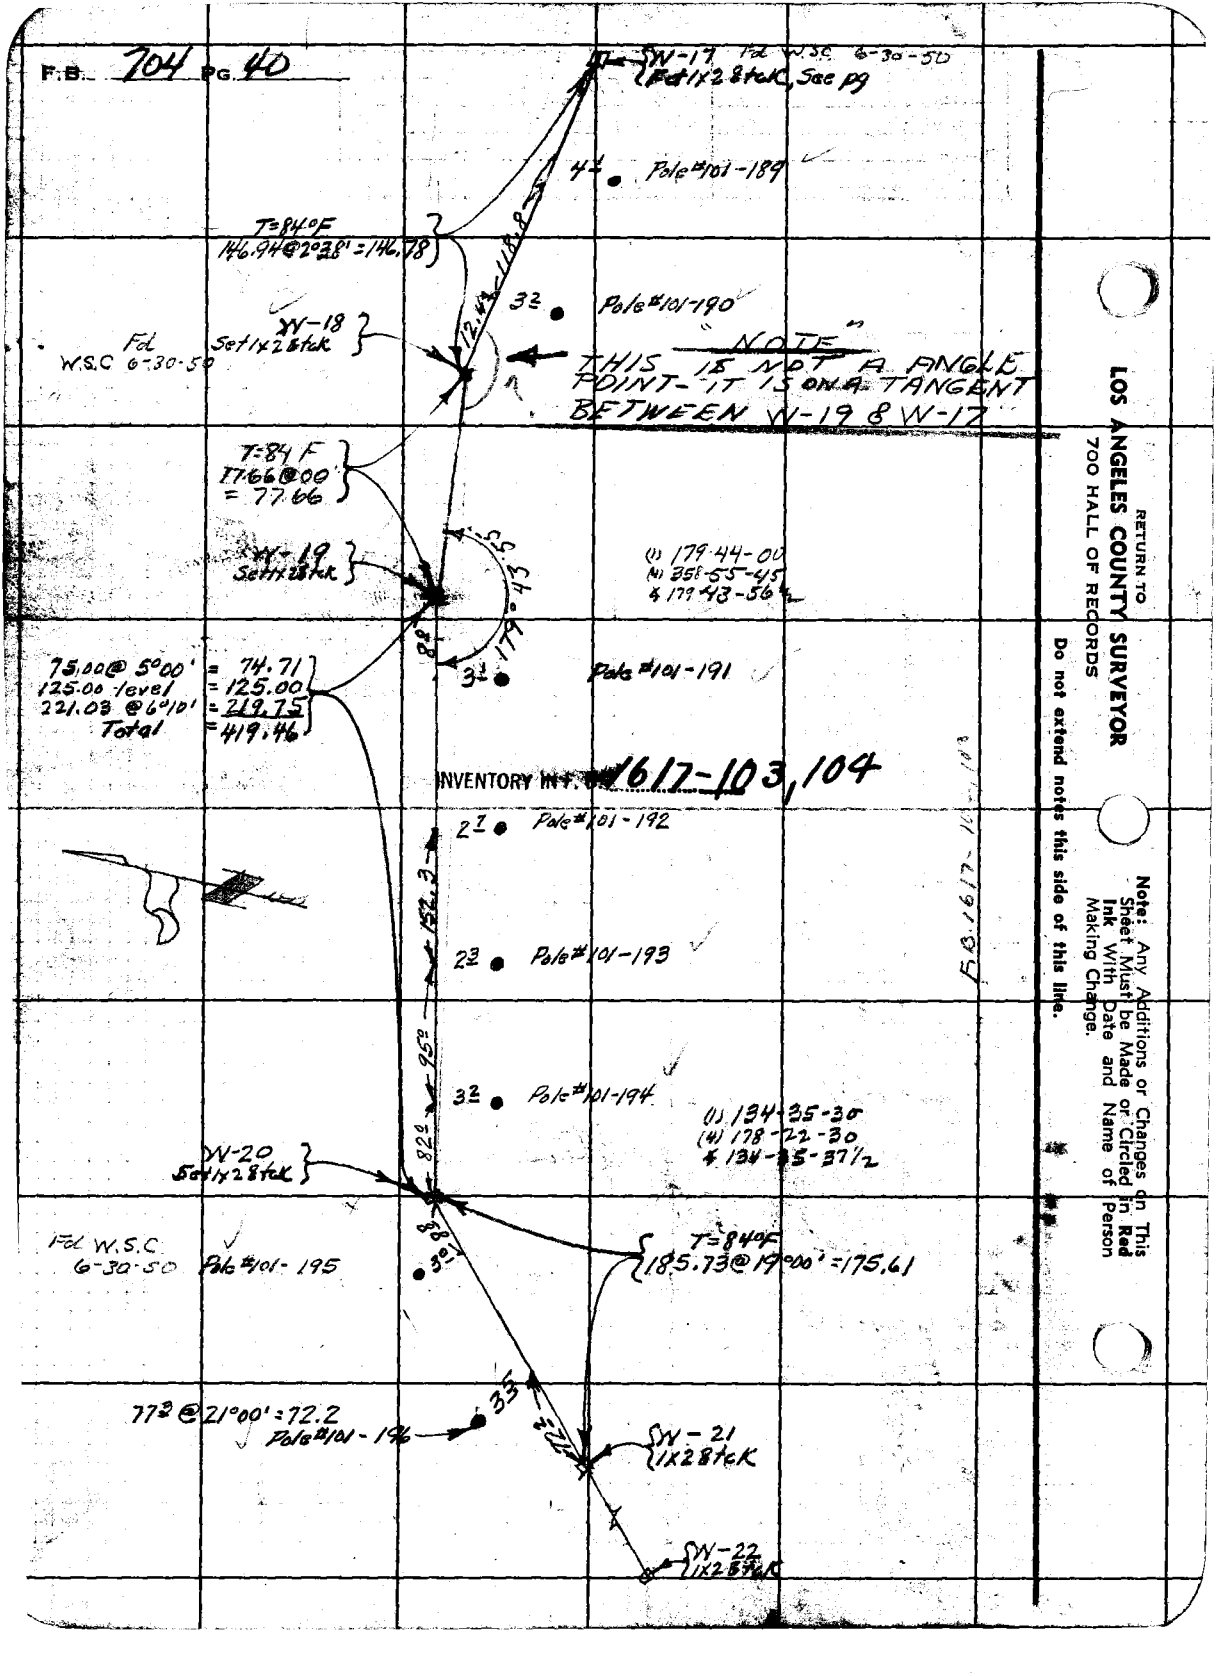

RETURN TO
LOS ANGELES COUNTY SURVEYOR
700 HALL OF RECORDS

Do not extend notes this side of this line.

Note: Any Additions or Changes on This Sheet Must be Made or Circled in Red Ink With Date and Name of Person Making Change.

53.1617-103,104

Notes Ck'd by		Survey of	Pole line 101
Map No.		W. O. 8094	Tape No.	St'd	°F
Office Work		Surveyed by	Bender
Checked		Notes	Date 1942
Date		Indexed	E. C. Johnson

F.B. 104 Pg. 41

Note: Any Additions or Changes on This Sheet Must be Made or Circled in Red Ink With Date and Name of Person Making Change.

Do not extend notes this side of this line.

RETURN TO
LOS ANGELES COUNTY SURVEYOR
700 HALL OF RECORDS

FORM 247 SM 10-39

Cont to pg. 18

W-16
Fd 1x2 Stk.
See pg 18

T=84°F
46.04 @ 16°50'
= 63.21

(1) 178-13-00
(4) 352-52-30
Δ 178-43-07½

W-17
(1x2 Stk.

W-18
(1x2 Stk.

F.B. _____ Pg. _____

02

19837
83
59517

15871.2
16156.37

218.21
566

39
16
23

918.21
124

13092.6
13092.6
09105
1235.0686

21697

766

42
41

41946
41525
421

27.42
14
30768
7742

.010838

LOS ANGELES COUNTY ENGINEER

Note: Any Changes on This Sheet Must Be Initialed and Circled in Red With Name of Person