FORM 247 10M 11-38

RETURN TO
'GELL COUNTY SURVEYOR
O HALL OF RECORDS

Note: Any Additions or Changes on Sheet Must be Made or Circled in Red Ink With Date and Name of Person Making Change.

Do not extend notes this side of this line

733

Survey of
W. O. Tape No. Std. °F.
Surveyed by A. N. HELLSTROM
Notes Date
Indexed 6-2-38

Ck'd by
No.
Work
ked

F.B. 733 Pg.

RETURN TO
LOS ANGELES COUNTY SURVEYOR
700 HALL OF RECORDS

Note: Any Additions or Changes on This Sheet Must be Made or Circled in **Red** Ink With Date and Name of Person Making Change.

Do not extend notes this side of this line

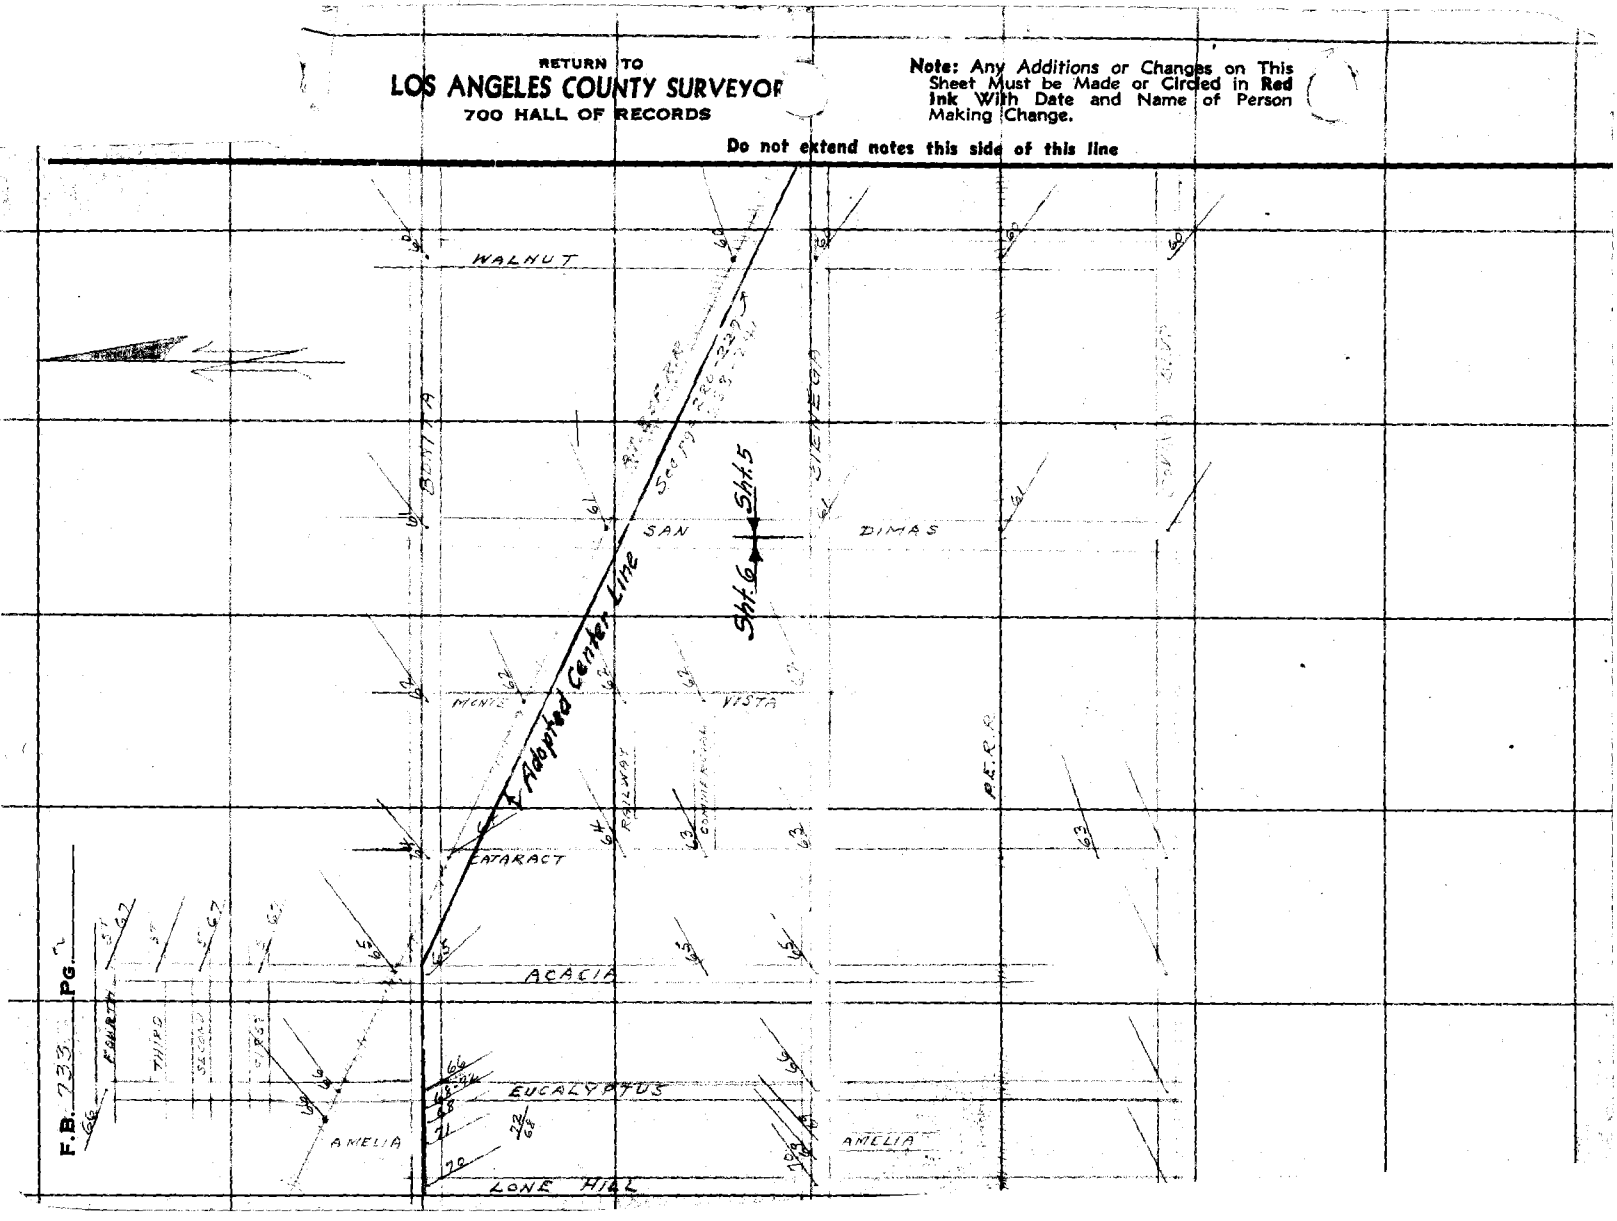

Notes Ck'd by J. M. Finley	Survey of		F.B. Pg.
Map No. B-1418.	W. O. 8196	Tape No. St'd °F.	
Office Work H. H. REYNOLDS	Surveyed by	A. N. HELLSTROM	
Checked D. M. Finley	Notes	Date	
Date Sept. 1939	Indexed		

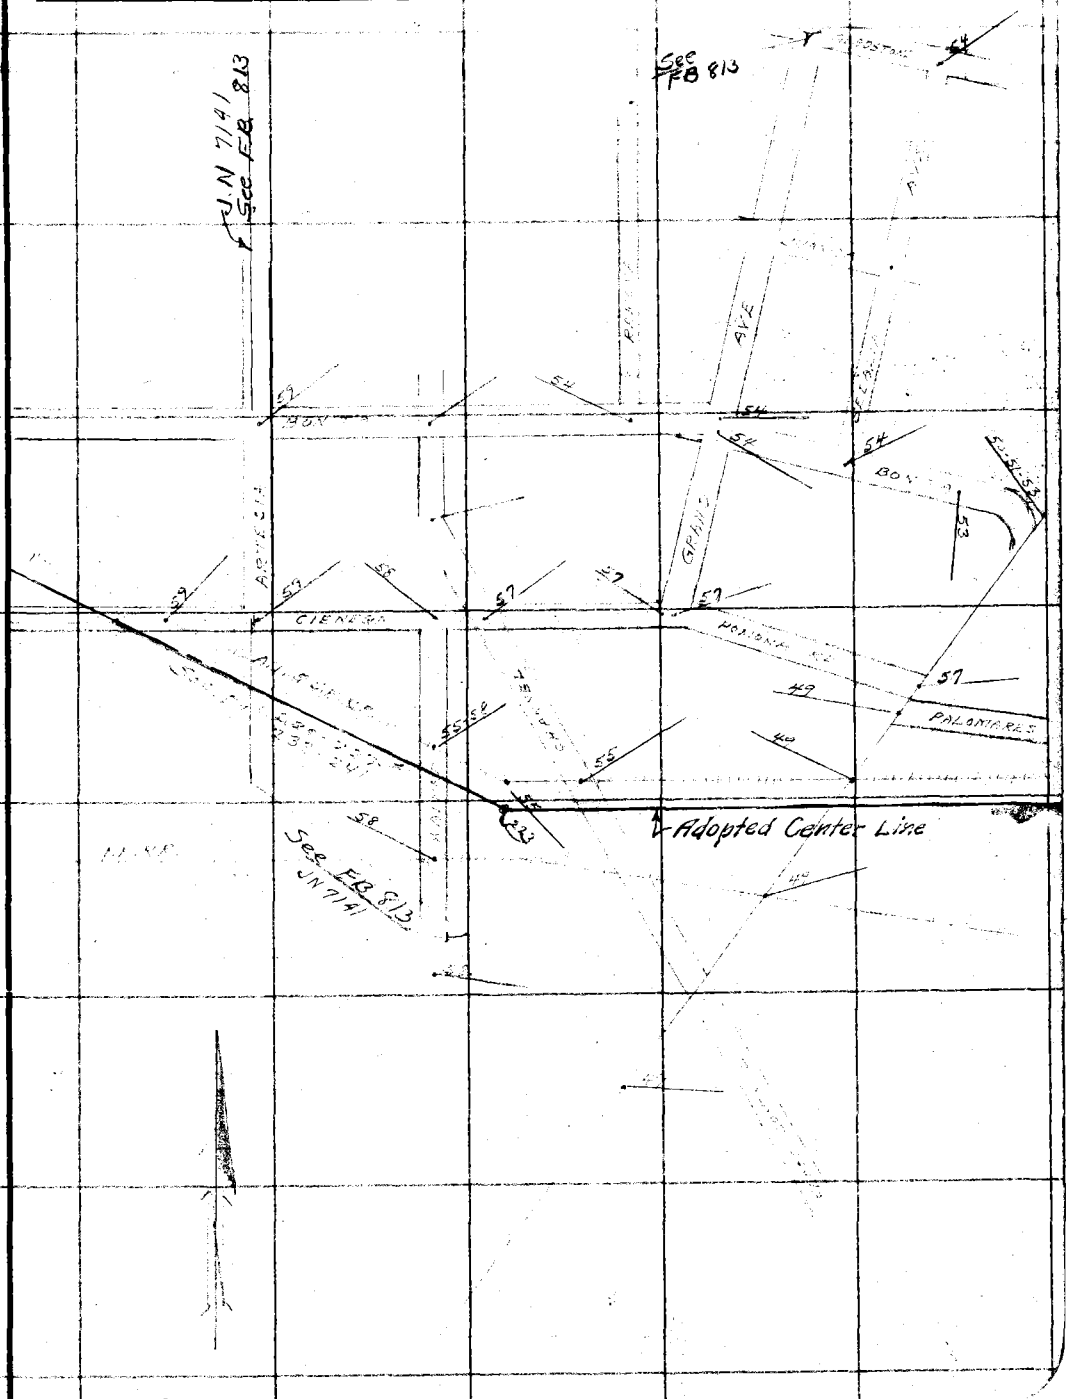

Note: Any Additions or Changes on This Sheet Must be Made or Circled in Red Ink With Date and Name of Person Making Change

Do not extend notes this side of this line

RETURN TO
LOS ANGELES COUNTY SURVEYOR
7OD HALL OF RECORDS

FORM 247 10M 11-38

F.B. 733 Pg. 3

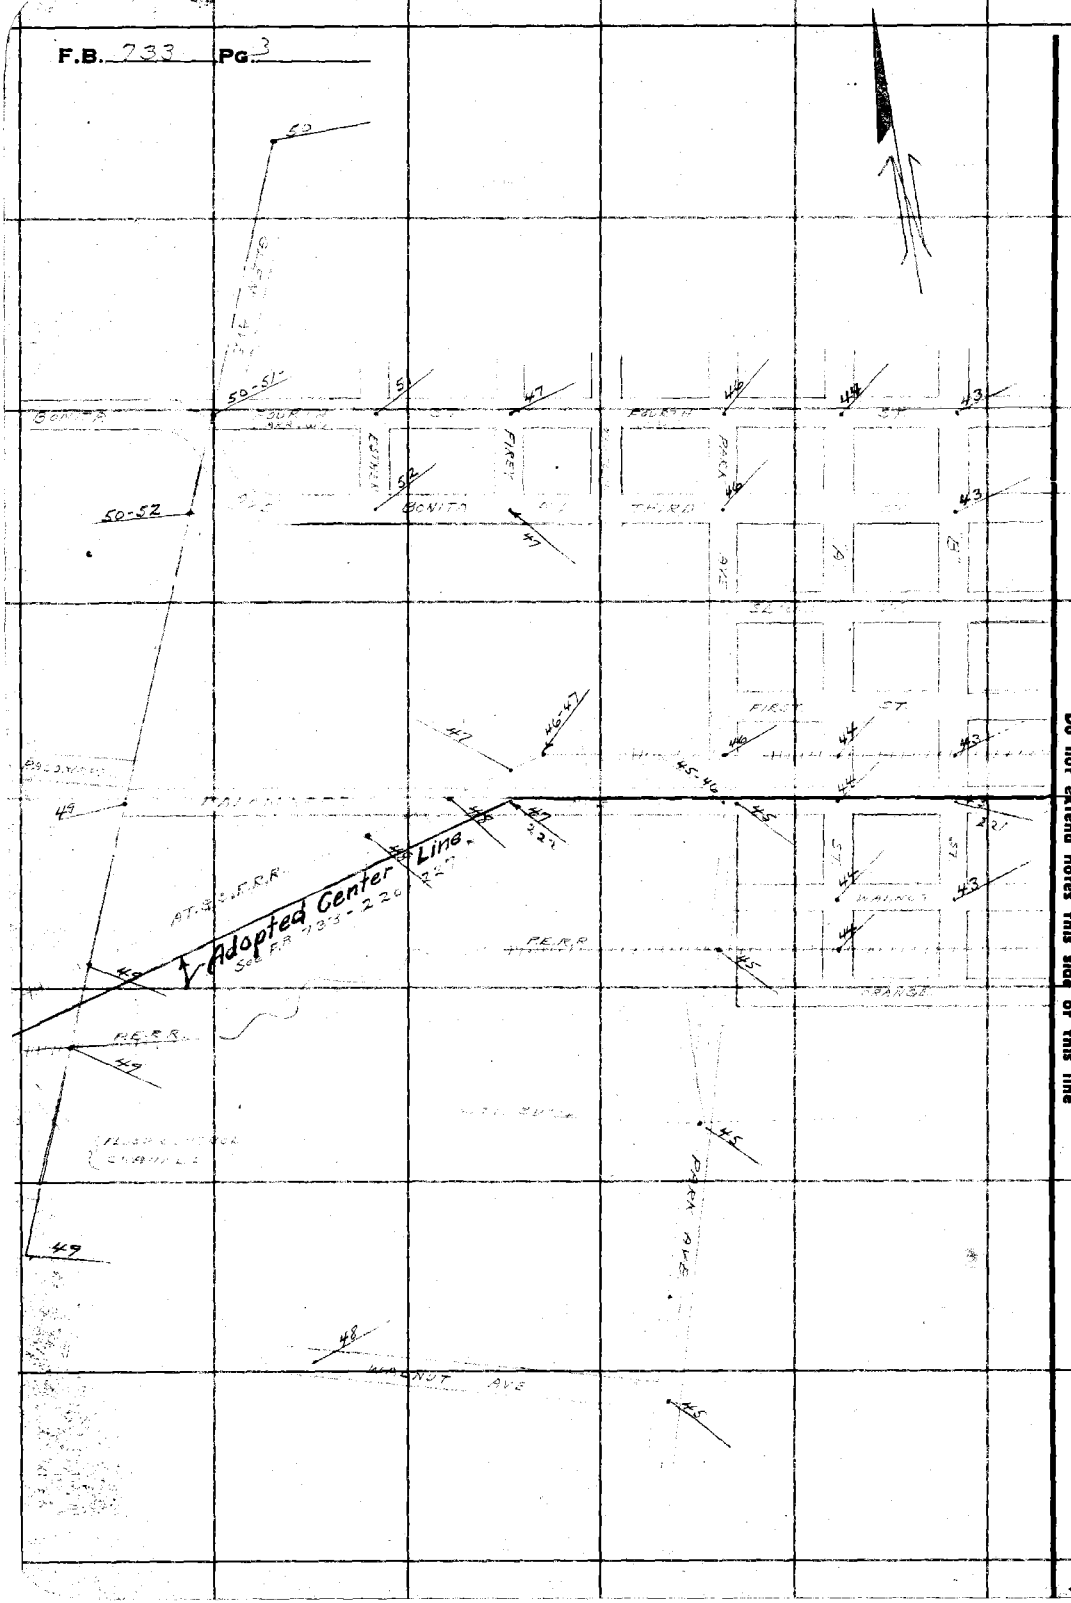

RETURN TO
LOS ANGELES COUNTY SURVEYOR
700 HALL OF RECORDS

Note: Any Additions or Changes on This Sheet Must be Made or Circled in Red Ink With Date and Name of Person Making Change.

Do not extend notes this side of this line

Notes Checked D. M. Finley
Map No. 146
Office Work H. H. REYNOLDS
Checked D. M. Finley
Date Sept. 1939

Survey of Arroyo Hts.
W. O. 2196 Tape No. St'd °F.
Surveyed by
Notes Date
Indexed

F.B. 733 PG. 2

Note: Any Additions or Changes on This Sheet Must be Made or Circled in Red Ink With Date and Name of Person Making Change.

Do not extend notes this side of this line

RETURN TO
LOS ANGELES COUNTY SURVEYOR
700 HALL OF RECORDS

FORM 247 10M 11-35


















F.B. 733 Pg. 1

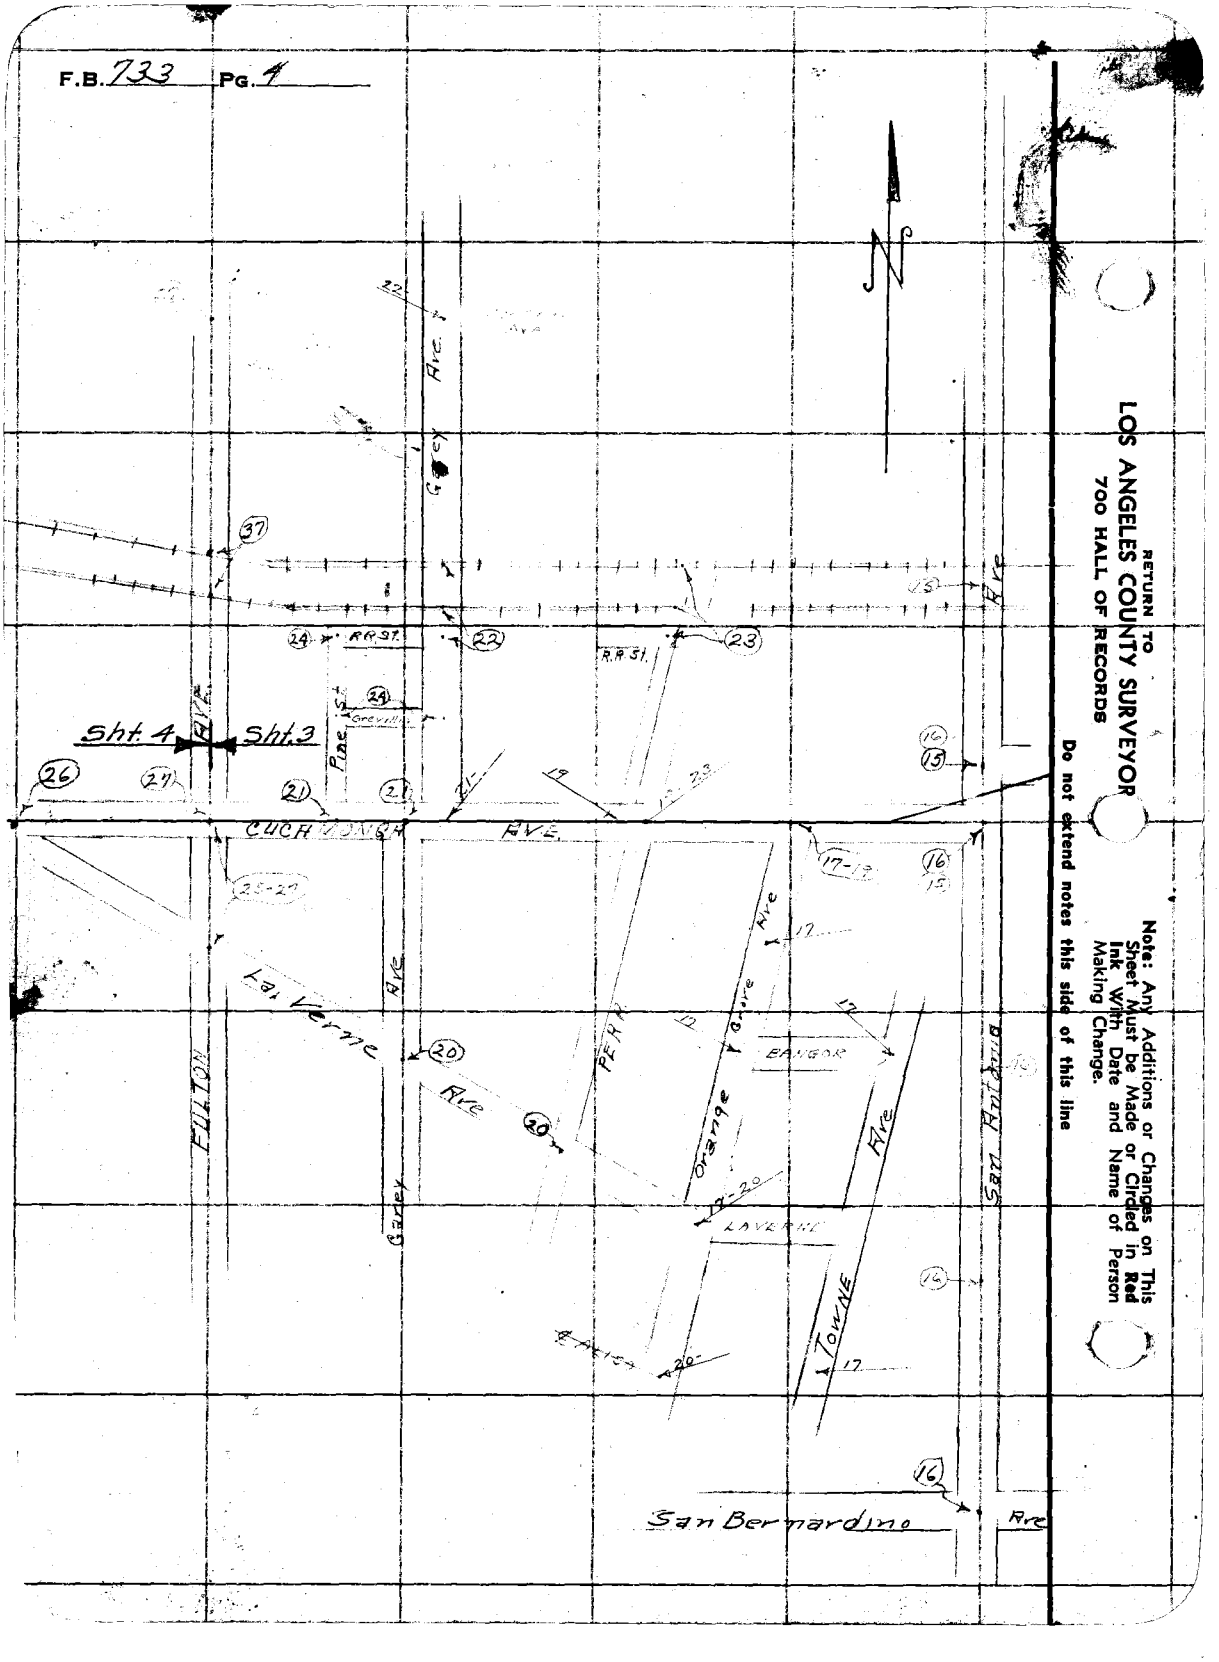

RETURN TO
LOS ANGELES COUNTY SURVEYOR
700 HALL OF RECORDS

Do not extend notes this side of this line

Note: Any Additions or Changes on This Sheet Must be Made or Circled in Red Ink With Date and Name of Person Making Change.

Notes Ck'd by D. M. Finley	Survey of ARROW HWY.
Map No. B-1418	W. O. 8174 Tape No. St'd °F.
Office Work H. H. REYNOLDS	Surveyed by
Checked D. M. Finley	Notes Date
Date Sept. 1939	Indexed

F.B. 733 Pg. 44

Note: Any Additions or Changes on This Sheet Must be Made or Circled in Red Ink With Date and Name of Person Making Change.

Do not extend notes this side of this line

RETURN TO
LOS ANGELES COUNTY SURVEYOR
700 HALL OF RECORDS

Sht 3 Sht 2 Sht 2

Arrow Hwy

Foothill Blvd

Alexander

San Antonio

College

Sycamore

San Jose

Mills

Monte Vista

American Ave

L.A. Co.

S.B. Co.

County Boundary

FORM 247 10M 11-38

RETURN TO
LOS ANGELES COUNTY SURVEYOR
700 HALL OF RECORDS

Note: Any Additions or Changes on This Sheet Must be Made or Circled in **Red Ink** With Date and Name of Person Making Change.

Do not extend notes this side of this line

F.B. 1733 PG. 4 B

Notes Ck'd by D. M. Finley	Survey of ARROW HWY
Map No. B-1418-1	W. O. 8196 Page No. 048 Str'd 84 °F.
Office Work H. H. REYNOLDS	Surveyed by A. N. HELLSTROM
Checked D. M. Finley	Notes A.N.H. C. Date 11-14-37
Date Sept 1939.	Indexed

6-E-38

F.B. 733 Pg.

① 146°-00'-15"
② 224°-01'-30"
146°-00'-15"

Note: ANY ADDITIONS OR CHANGES ON THIS SHEET MUST BE MADE OR CIRCLED IN Red Ink, WITH DATE AND NAME OF PERSON MAKING CHANGE.

Do not extend notes outside of this line

RETURN TO
LOS ANGELES COUNTY SURVEYOR
700 HALL OF RECORDS

30+32.29
3"LD 10"dp
See pg. 9

See pg. 7

Bolt pr pg. 10

COLLEGE AVE

Calc. 3.40
Calc. 0.6'
Calc. 29.57 Pr pg. 9

25+78.31
Set Spk W&T

D = 33-59-45"
R = 1000'
T = 305.69'
L = 593.34'
E = 45.68

Pr pg. 9 1334.98'

Set Spk W&T by Inter.

19+84.97
Set 2"x2"

PROPOSED ARROW HWY

668.19' M&S

554.91' M&S

ARROW HWY
1251.90'
Pr pg. 8-10

① 56°-07'-30"
② 224°-31'-00"
56°-07'-45"

① 144°-06'-30"
② 216°-26'-15"
144°-06'-35"

Spk W&T pr pg. 8

104°-21'-15"

16°-41'

307.26'

299.75' pg 8

81.16' pg 8

SYCAMORE

373.67'

Spk W&T pr pg. 8

Should be in S.W. Quadrant

Spk W&T pr pg. 8

16+22.47 on line

Spk W.&T. pr pg. 8

Calc. 3.40
Calc. 0.6'
Calc. 15.00' pr pg. 9

90°-07'-35"

554.91' Calc. 0 T74

EUCALYPTUS AVE

1050.67'

668.24 C0-0 T74 = 668.19'

742.40 C0-0 T74 = 742.35'

188.50 C0-0 T20 = 188.48'

17+04.04
Set 2"x2"

D = 35°-53'-35"
R = 1000'
T = 323.89'
L = 626.45'

Al. (New) Set 3"x1" LP with 6"dp

POST Al. = CA Spk W&T pol pg. 8

5+77.56
Set path mrk in Washer 0.05 C. 0.5 Cl. Spk

MILLS AVE E

773.57'

Min Calc Mon pr F.B. 733 pg. 6-7-8

C.S. Mon See pg. 22

526 pg. 67

Form 247 10M 8-31

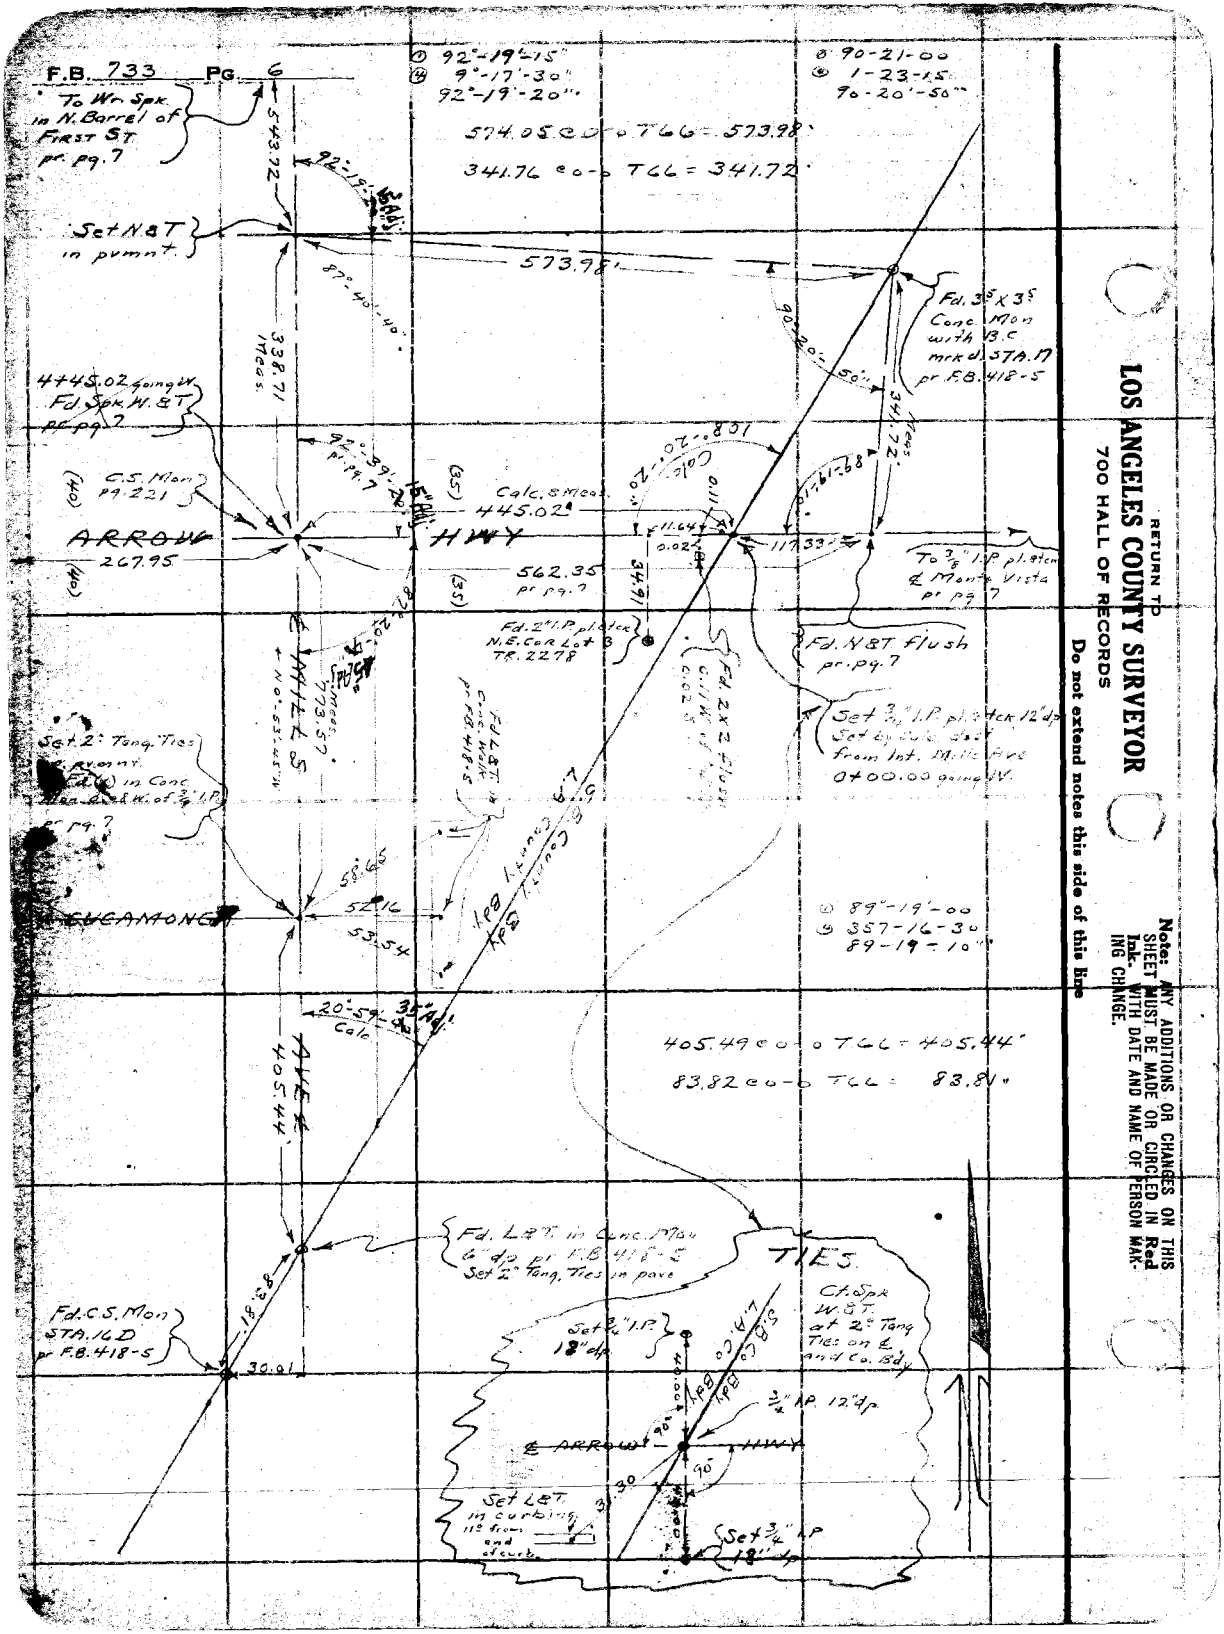

RETURN TO
LOS ANGELES COUNTY SURVEYOR
700 HALL OF RECORDS

Do not extend notes this side of this line

Note: ANY ADDITIONS OR CHANGES ON THIS SHEET MUST BE MADE OR CIRCLED IN Red Ink WITH DATE AND NAME OF PERSON MAKING CHANGE.

Notes Ck'd by D.M. Finley	Survey of ARROW HWY
Map No. B-1418-1	W. O. 8196 Tape No. 048 St'd 84° F.
Office Work H. H. REYNOLDS	Surveyed by A. N. HELLSTROM
Checked D. M. Finley	Notes A.N.H Date 11-9-37
Date Sept. 1939	Indexed

F.B. 133 PG. 7

① 92°-39'-30"
② 10°-37'-15"
92°-39'-20"

ℓ 179°-58'-30"
④ 359°-53'-15"
179°-58'-20"

See pg. 4 and 8

Cont on pg. 8

Fd C.S. Mon. Stpg. 160 L.B. - Sta. 0+00 pr F.B. 418-5

EUCALYPTUS

See pg. 6

4445.02 going W. Reset a Ct Spk W.S.T. by Inters.

C.L. Sta 221 pr pg 221

ARROW HWY

267.95 Meas

Fd. Wire Spk ⊄ T. in North Barrel of First St. on N. side of P.E. R/W pr F.B. 418-10

Meas 882.43'

Meas 773.57'

HILLS AVE

0.08

0.04

Fd L&T in curbing

3489

Fd. cut (X) in Conc. Hdwl. 0.08 W & 0.04 S of Ext. Fd. L&T in curbing

Fd. 2" I.P. pl. stck. N.W. Cor Lot "3" TR. "2278"

Reset a nail & tin tag pr F.B. 326-113

Fd. Ct Spk W. ⊄ T. pr F.B. 418-7 Remove 1 ft. 11-7-37

92°-39'

Pg. 6 Dists are Final. See pg. 6 for Inters. Co Bdy

P.E.R.R.

L.A. COUNTY BDY SAN BERNARDINO BDY

0.05

445.02

Note: The ¾" I.P. at the Co. Bdy. Inter shown on pg. 6 is 445.02 from the Int. of Mills Ave and ARROW Hwy. The overall dist. from this N&T to Mills Ave is the 882.43 on pg 6 & 3 & pg 7.

117.27 Meas

Fd. Ch. - F.I. N&T pr F.B. 326-86

882.49 c o - o T 24 = 882.43'

773.62 c o - o T 24 = 773.57'

117.29 c o - o T 78 = 117.29'

445.04 c o - o T 78 = 445.02'

267.96 c o - o T 78 = 267.95'

2078.46 c o - o T 68 = 2078.24'

(35) EUCALYPTUS (35)

Meas 2078.24

2078.35 pr F.B. 326-86

Set L&T in Conc. Mtor Box

Fd. ⅜" I.P. pl. stck. - flush pr F.B. 418-8 & ties F.B. 326-86-113 & ties

MONTE VISTA

45.00

39.73

45.82

Fd N&T in P. Pole E. side pr F.B. 418-8

Fd(x) in Iron Fence Post pr F.B. 418-8

RETURN TO
LOS ANGELES COUNTY SURVEYOR
700 HALL OF RECORDS

Note: Any Additions or Changes on This Sheet Must be Made or Circled in Red Ink With Date and Name of Person Making Change

Do not extend notes this side of this line

FORM 247 10M 11-38

RETURN TO
LOS ANGELES COUNTY SURVEYOR
700 HALL OF RECORDS

Note: Any Additions or Changes on This Sheet Must be Made or Circled in Red Ink With Date and Name of Person Making Change.

Do not extend notes this side of this line

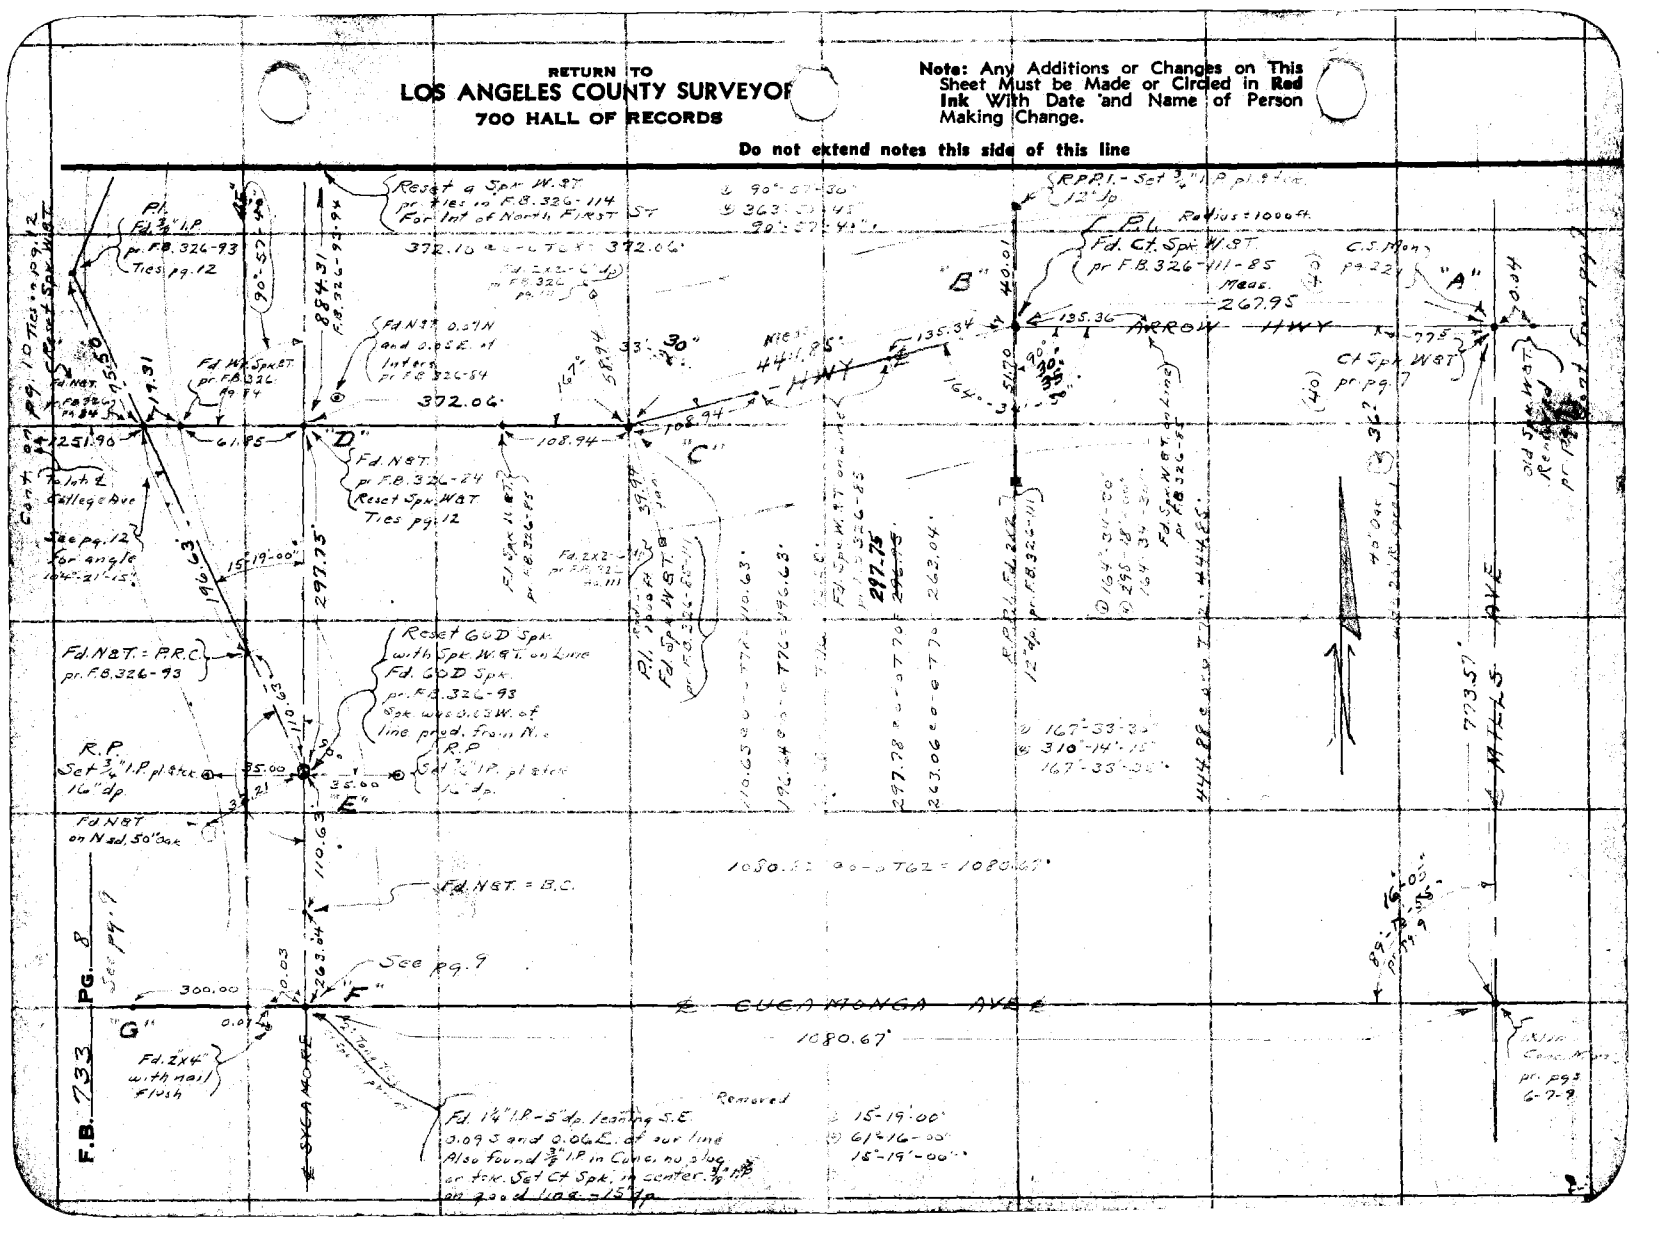
P.I. Fd. 3/4" I.P. pr. F.B. 324-93 Ties pg. 12
Reset 6 Spk. W.&T. pr. ties in F.B. 326-114 For Int. of North, FIRST ST
372.10 372.06'
Fd. 2x2-C.M. in F.B. 326-84 pg. 10
Fd. N&T. pr. F.B. 326-84 pg. 84
Fd. Mkd. Spk. & T. pr. F.B. 326-84 pg. 84
Fd. N&T. 0.5'N and 0.8'E of Intersection pr. F.B. 326-84
372.06'
884.31' F.B. 326-94
90°-57'-30"
N 16°-44'-15" E 135.34'
108.94'
61.95'
1251.90'
"D"
"C"
"B"
"A"
P.I. Fd. 3/4" I.P. pr. F.B. 326-84 Reset Spk. W.&T. Ties pg. 12
Fd. 2x2-C.M. pr. F.B. 326-85
Fd. 2x2-C.M. pr. F.B. 326-111
Fd. Spk. W.&T. on Line pr. F.B. 326-85
Fd. Spk. W.&T. on Line pr. F.B. 326-111

Notes Ck'd by D. M. Finley	Survey of ARROW HWY
Map No. B-1418-1	W. O. 8176 Tape No. 048 St'd 84 °F.
Office Work H. H. REYNOLDS	Surveyed by A. N. HELLSTROM
Checked D. M. Finley	Notes A.N.H. Date 11-12-37
Date Sept. 1939	Indexed E. C. Johnson

F.B. 793 Pg. 7

Ⓓ 89°-16'-00"
Ⓦ 357-03-45
87-15-55

Note: ANY ADDITIONS OR CHANGES ON THIS SHEET MUST BE MADE OR CIRCLED IN Red Ink, WITH DATE AND NAME OF PERSON MAKING CHANGE.

Do not extend notes this side of this line

RETURN TO
LOS ANGELES COUNTY SURVEYOR
700 HALL OF RECORDS

FORM 247 10M 8-31

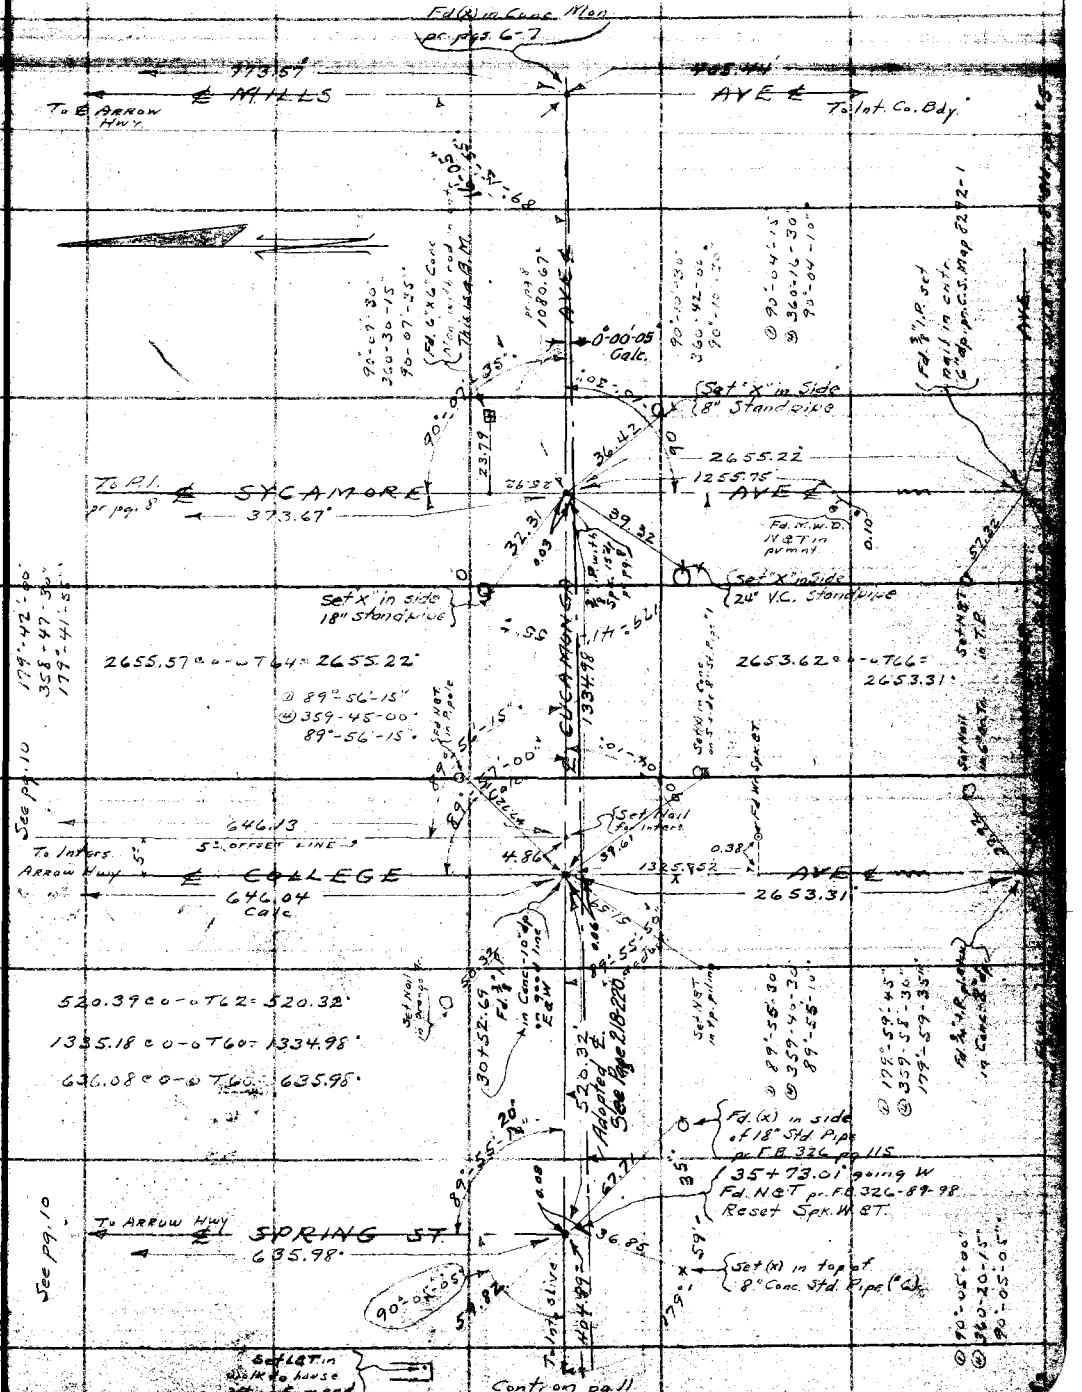

RETURN TO
LOS ANGELES COUNTY SURVEYOR
700 HALL OF RECORDS

Note: ANY ADDITIONS OR CHANGES ON THIS SHEET MUST BE MADE OR CIRCLED IN **Red Ink.** WITH DATE AND NAME OF PERSON MAKING CHANGE.

Do not extend notes this side of this line

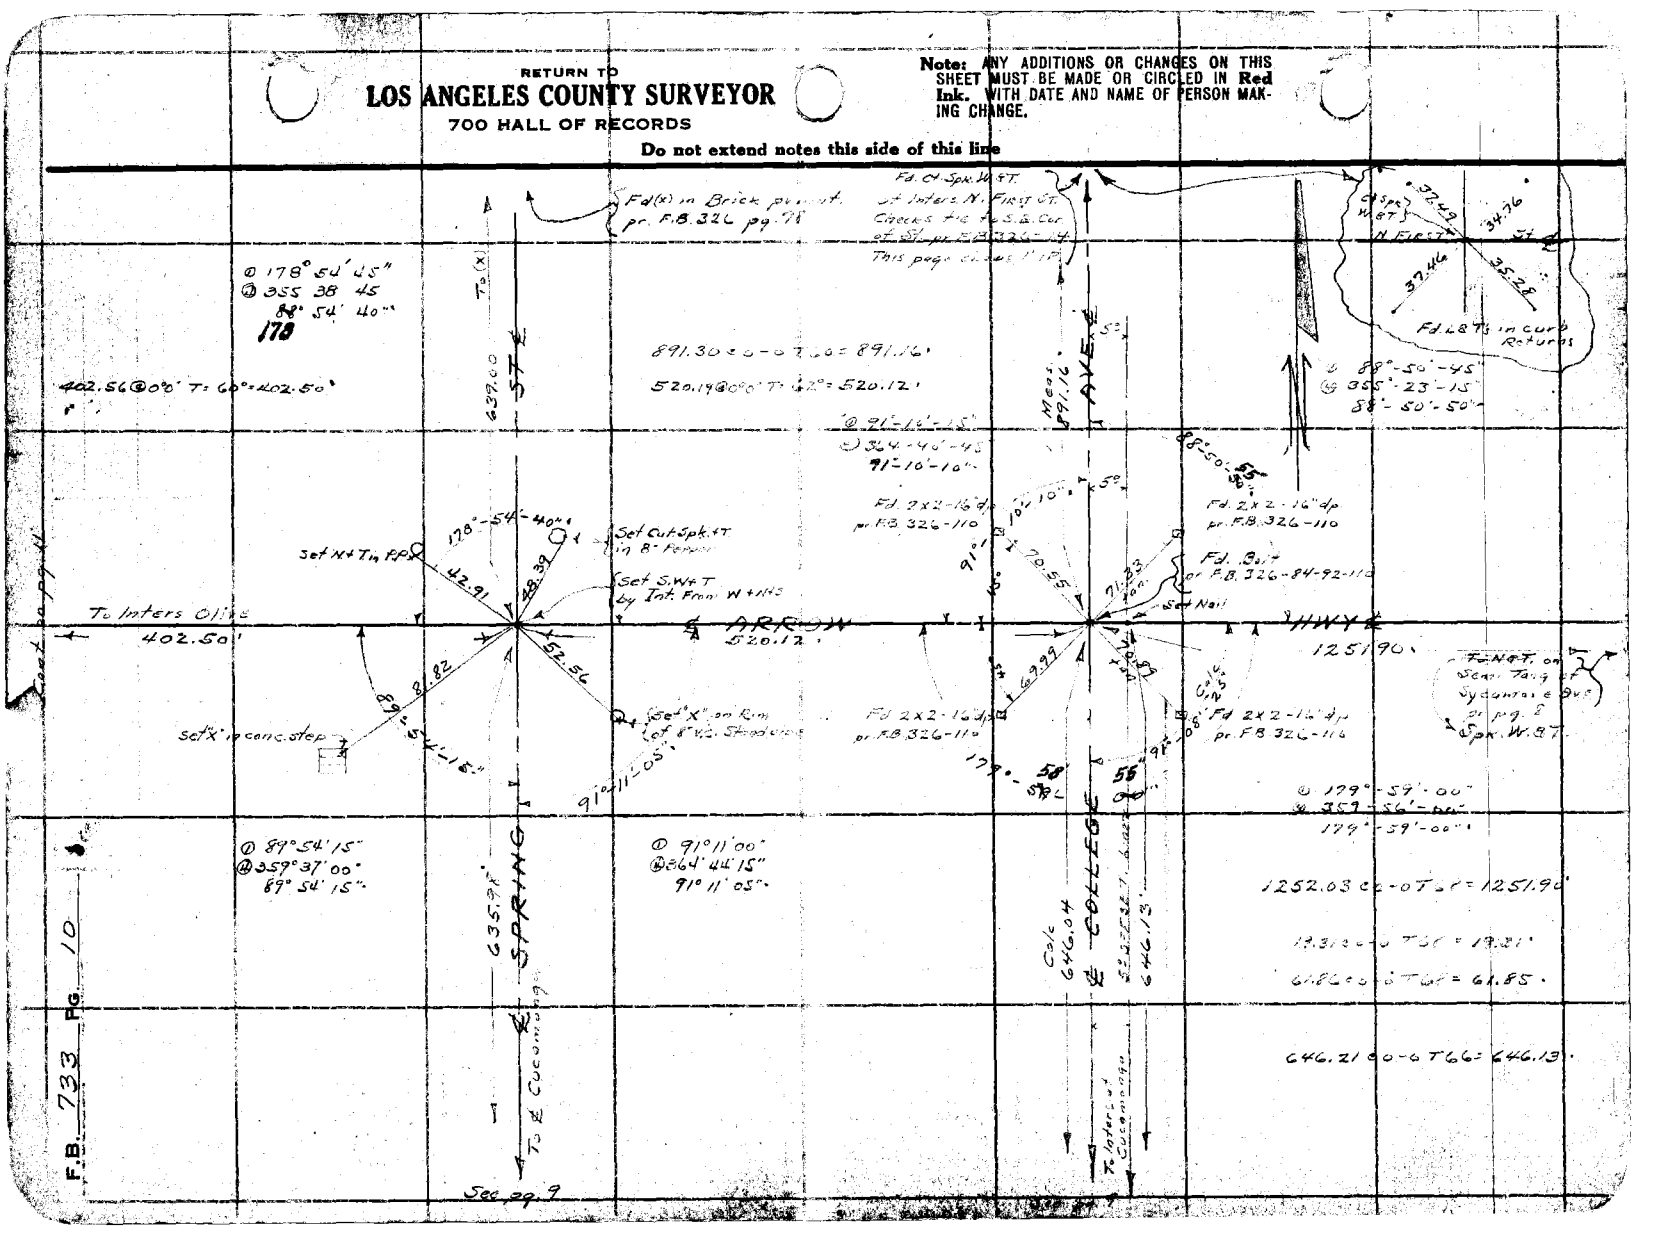

Notes Ck'd by	D. M. Finley	Survey of	ARROW HWY
Map No.	B-1418-1	W. O.	8196 Tape No. 048 St'd 84 °F.
Office Work	H. H. REYNOLDS	Surveyed by	A. N. HELLSTROM
Checked	D. M. Finley	Notes	A.N.H. Date 11-12-37
Date	Sept. 1939	Indexed	C. C. JOHNSON

F.B. 733 PG 11

Note: ANY ADDITIONS OR CHANGES ON THIS SHEET MUST BE MADE OR CIRCLED IN Red Ink. WITH DATE AND NAME OF PERSON MAKING CHANGE.

RETURN TO
LOS ANGELES COUNTY SURVEYOR
700 HALL OF RECORDS
Do not extend notes this side of this line

FORM 247 10M 8-31

Cont. on pg 13

Cont. from pg 9

Cont. from pg 10

See pg 13

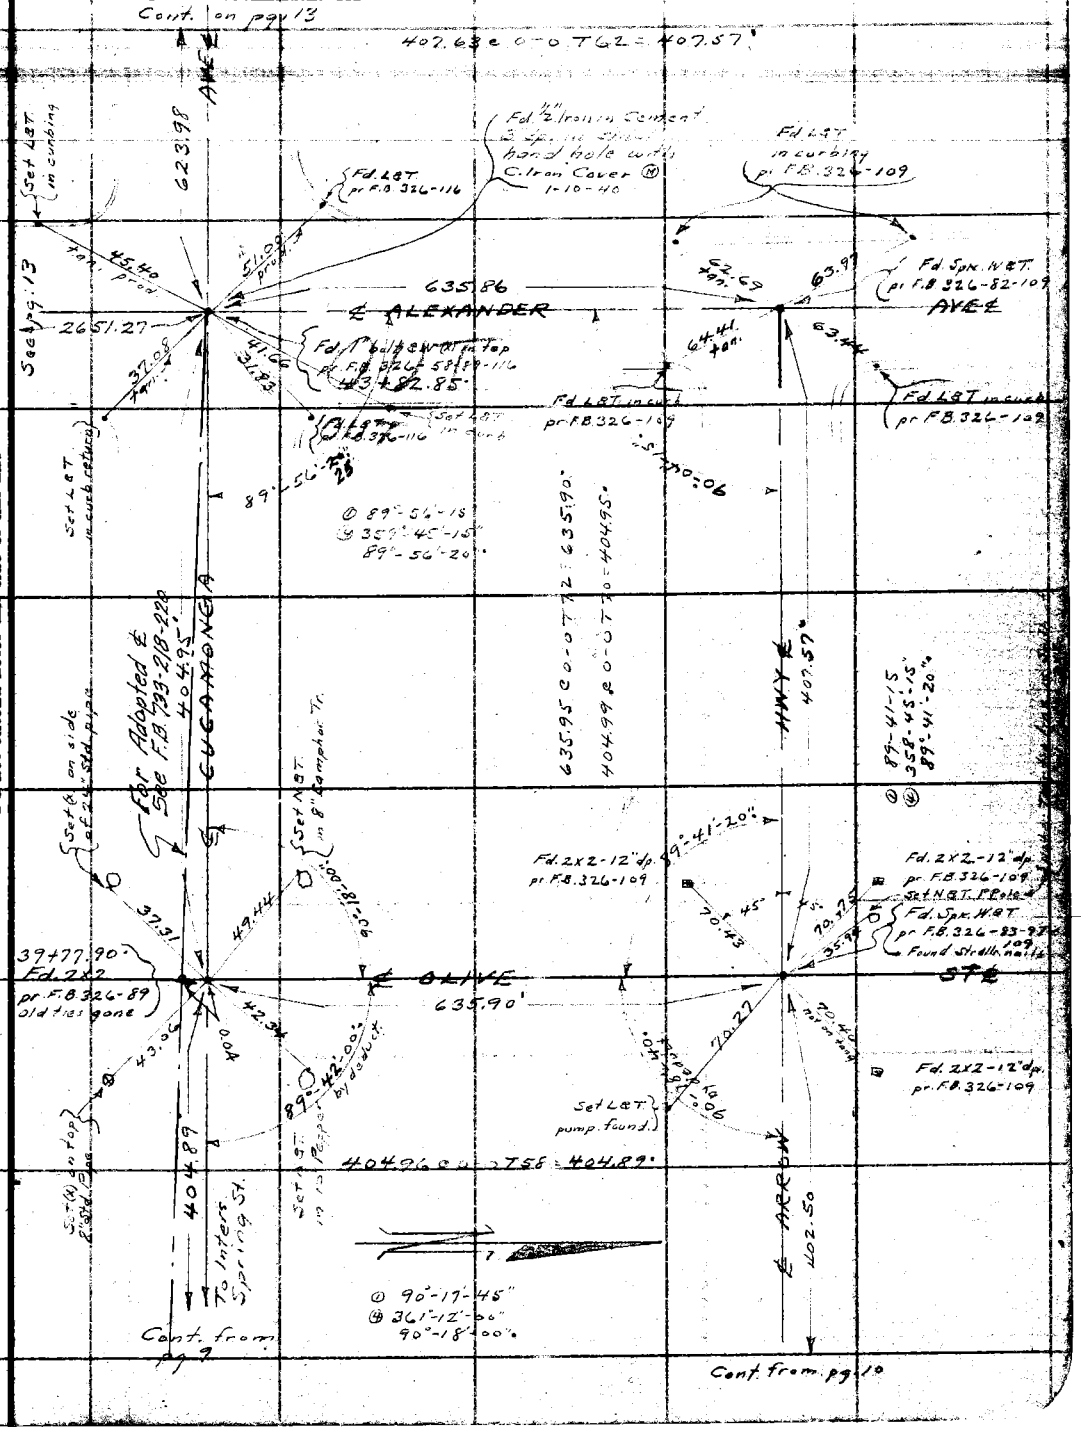

Ⓓ 90°-04'-00"
Ⓦ 360°-17'-00"
90°-04'-15"

RETURN TO
LOS ANGELES COUNTY SURVEYOR
700 HALL OF RECORDS

Note: ANY ADDITIONS OR CHANGES ON THIS SHEET MUST BE MADE OR CIRCLED IN **Red Ink.** WITH DATE AND NAME OF PERSON MAKING CHANGE.

Do not extend notes this side of this line

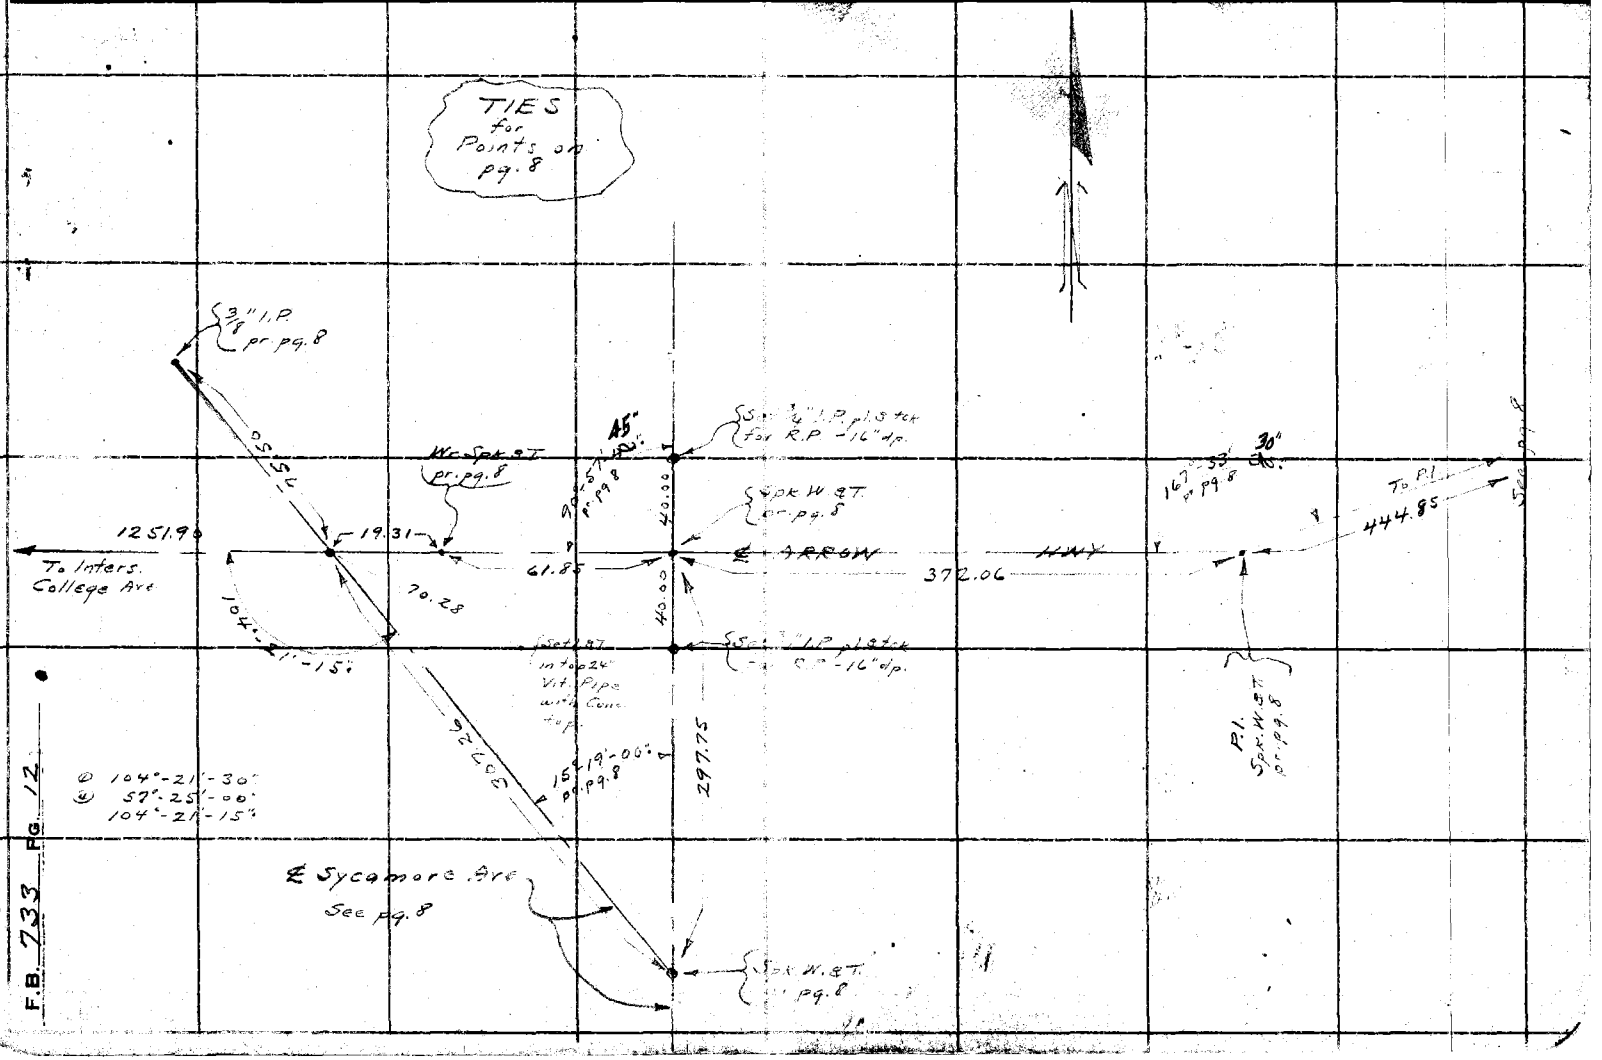

F.B. 733 PG. 12

Notes Ck'd by	D. M. Finley	Survey of	ARROW HWY.
Map No.	B-1418-1	W. O.	8196 Tape No. 448 St'd 84 °F.
Office Work	H. H. REYNOLDS	Surveyed by	A. N. HELLSTROM
Checked	D. M. Finley	Notes	A.N.H. Date 11-15-39
Date	Sept. 1939	Indexed	[illegible] C. JOHNSON


Note: ANY ADDITIONS OR CHANGES ON THIS SHEET MUST BE MADE OR CIRCLED IN Red Ink. WITH DATE AND NAME OF PERSON MAKING CHANGE.

RETURN TO
LOS ANGELES COUNTY SURVEYOR
700 HALL OF RECORDS
Do not extend notes this side of this line

FORM 247 10M 3-31

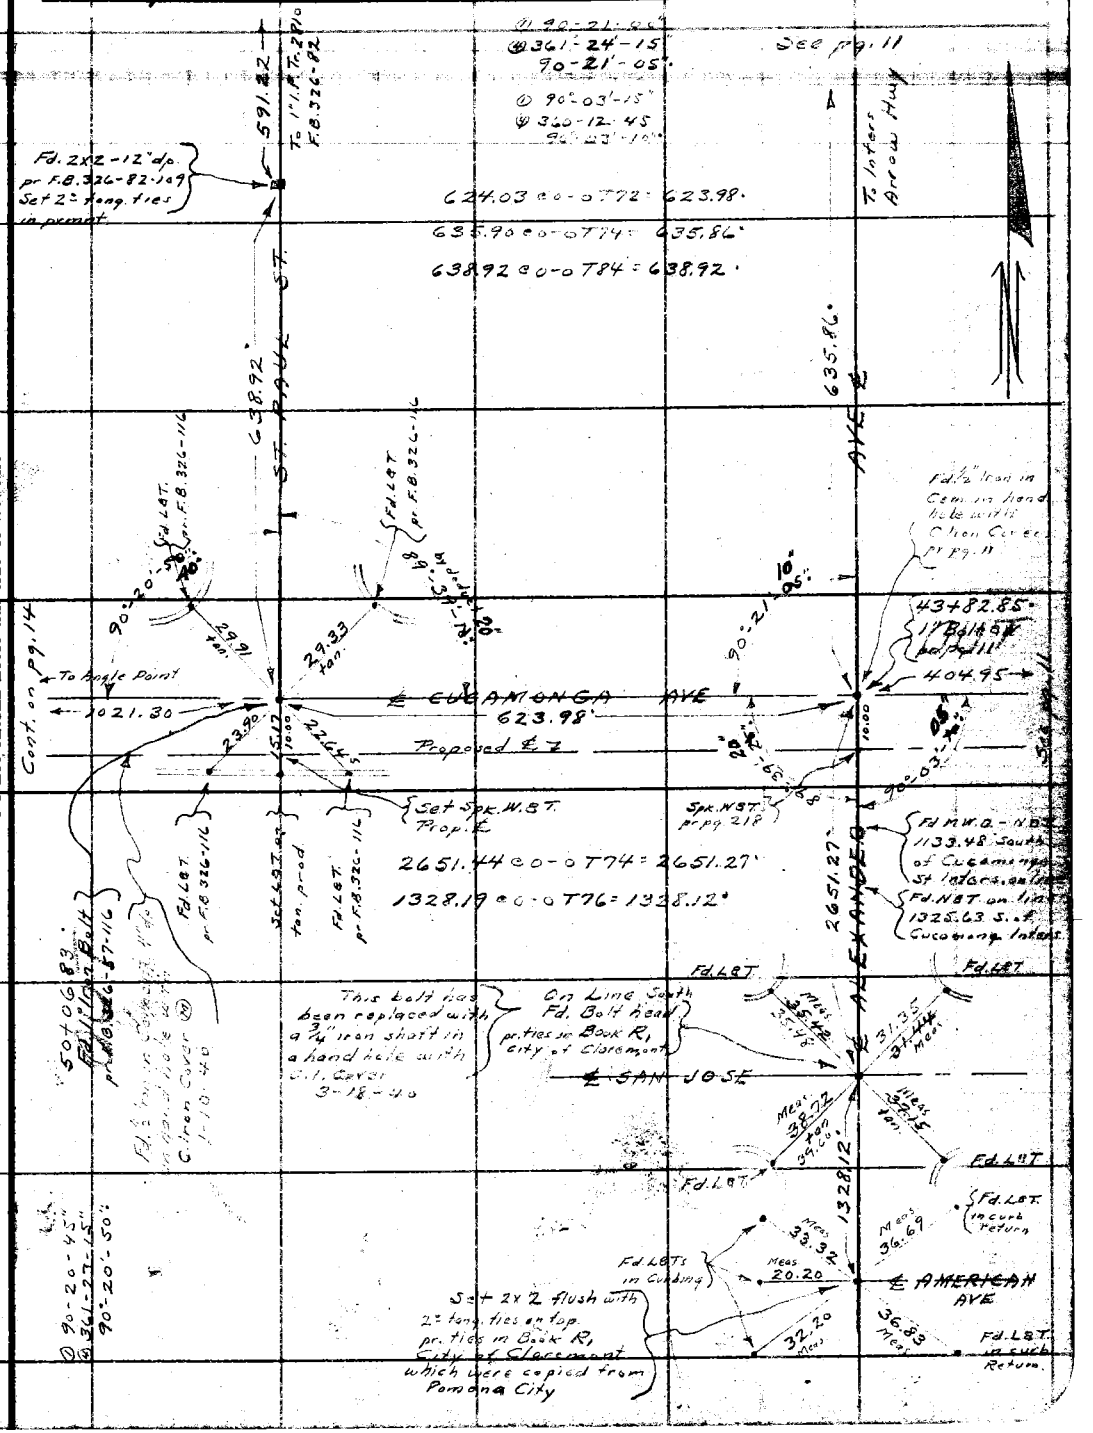

F.B. 733 Pg. 14

Cont. on pg. 15

CITY BOUNDARY

To Intersect City Bdy

1319.29'

Fd L&T in Curb pr F.B. 326-117

Set Spk Hub Prop. E

Set (K) in 24" Std Pipe

Fd. 1¼" I.P with nail - down 4" S.W. Cor. Lot 1 Tr. 2810 Also Cor. of City Bdy Claremont - Pomona See F.B. 326-78

Fd. ¾" I.P. nail down 8" in Conc. - G.V.D. Set 23" long. Hub on Tr. Map Tract 2810 on our line

Fd. ¾" I.P. nail down 8" in Conc. - G.V.D. Set 23" long. Hub on Tr. Map Tract 2810 on our line

0.10

0.16

0.18

1321.85

10.00

29.84

Ton prod. - 5

1225.48'

MOUNTAIN AVE

2641.27'

Fd ¾" I.P. plotter pr F.B. 326-78 Also on W. Line Lot 1 Tr. 2810

Set L&T in curb

Fd L&T in curb pr F.B. 326-117

Fd 1" Iron in Conc. 0.10' S of Bdry Point (with Spike & Tag) pr F.B. 326-56-74-117

Fd ¾" I.P. in Conc. 0.10' S of Bdry Point (with Spike & Tag) pr F.B. 326-56-74-117

1225.61 e o - o T&S = 1225.48'

Set L&T in curb

ETIWANDA AVE

986.98'

Proposed E'ly

Fd. L&T in Curb pr. F.B. 326-117

20.88

10.00

20.64

27.94

Fd 2x2 - 3" dp. was Broken On W. Line Lot 5 N.E. Pomona Tr. as shown on Tract Map 2810

Fd L&T in Curb pr. F.B. 326-117

179°-10'-35"

35

Fd ½" Iron in Conc. 3' S/o in hand hole with Cast Iron Cover

60+28.13'

Fd. 1" Iron B&T pr F.B. 326-56-117 Intersect with W. Line L. 5 N.E. Pomona Tr. as shown on Tr. 2810

179°-10'-35"

35C°-42'-00"

179°-10'-30"

1321.88 e o - o T&S = 1321.85'

2641.34 C o - o T&S = 2641.27'

CITY BOUNDARY

Set Nail in Orange Tree

SAN JOSE AVE

Set L&T in Curb

Set Spk. M&T on E'ly Line of Prop. E

1021.29 e o - o T&S = 1021.30'

986.97 e o - o T&S = 986.98'

Proposed E'ly

1021.30'

AVE

See pg. 13

See W. Bdy pr. pg. 13

0.20

0.19

40

50+06.83

Tie to Bolt pr. pg. 13

½" Iron in Conc. 1.0' W/o in hand hole with C.I. Iron Cover pr. pg. 13

10.00

ST. PAUL

638.92' T. 2x2

To Intersect Alexander

623.98'

Cont. from pg. 13

RETURN TO
LOS ANGELES COUNTY SURVEYOR
700 HALL OF RECORDS

Do not extend notes this side of this Map

Note: ANY ADDITIONS OR CHANGES ON THIS SHEET MUST BE MADE OR CIRCLED IN Red Ink. WITH DATE AND NAME OF PERSON MAKING CHANGE.

FORM 247 10M 8-31

RETURN TO

LOS ANGELES COUNTY SURVEYOR

700 HALL OF RECORDS

Note: ANY ADDITIONS OR CHANGES ON THIS SHEET MUST BE MADE OR CIRCLED IN Red Ink. WITH DATE AND NAME OF PERSON MAKING CHANGE.

Do not extend notes this side of this line.

Notes Ck'd by D. M. Finley
Eng. Ck'd by F. Hill-2
Office Work H. H. REYNOLDS
Checked D. M. Finley
Date Sept. 1939.

Survey of Arrow Hwy.
W. O. 8126 Tract No. 4442 Sht. 8 of
Surveyed by A. N. HELLSTROM Date 11-17-37
Notes A.N.H.
Indexed Ck. C. Johnson


674.45 @ 0-0 T C = 674.38'

1342.23 @ 0-0 T 64 = 1342.05'

1319.38 @ 0-0 T 74 = 1319.29'

566.75 @ 0-0 T 62 = 566.67'

1348.50 @ 0-0 T 64 = 1348.33'

Note: I have added 1.58 ft to the plus of point North which reverses the sine dist. of 91°-31'-55"

96+84.31 Fd. Nail on Line 58.98 S. of B&M pr. F.B. 326-95 Also Fd. Nail & T. 0.12 E. of nail and also a nail 0.5 E. of first nail. I set a L&T - 2" dp. record dist. from Bolt as pr. M.B. 17-45 and L.R. No 378-8

Set L&T. in curb & return - about cor.

See pg. 56 for Proposed &

Set L&T. in curb & return

Set Spk. W. & T. 3-25-40

Fd. Bolt pr. F.B. 326-95 96+82.73

Set L&T. in old (X)

Fd. Nail in curb return on N side of Drive

12+84.97 going S Fd. M. W. D. N&T. 0.02 E. of our line

C+29.02 going S Fd. N&T. 4.29 W. of our line.

Fd. N&T in Lamp pr. F.B. 326-95

1336.16 @ 0-0 T C = 1336.00'

669.45 @ 0-0 T C = 669.38'

2+27.38 going Fd. M. W. D. Spk. & T. 2.14 W. of our line

0+50.69 going Fd. N&T - 3.59 W. of our line P.E.R.R.

Fd. Spk. in top of C.I. C.C. Curbing

Fd. L&T - 2" dp. pr. F.B. 326-95-119

Set 4&T in cluster of Iron Pipes

Set L&T in (X) in N.W. Cor. of Conc. Base for Bldg. sign

Set L&T. in curb

Set L&T. in Conc. Curb

Set L&T. in (X) See L.B. 414-23

Set 2x2 by Tapers with 2" Tacks Flush with Spks

Set Spk. N&T. in curb

Fd. N&T in T.P. pr. F.B. 326-119

Fd. 3/4" I.P. pr. F.B. 326-54-119 Set L&T in Cast. of pipe See L.R. 378-8

Fd. 2" I.P. set gl. & nail pr. L.R. 378-8-6 dp.

Fd. Nail & T. pr. F.B. 326-119

Fd. Nail & T. pr. L.R. 378-8

Fd. Nail & T. pr. L.R. 378-8

Fd. Nail & T. pr. L.R. 378-8

F.B. 733 PG. 16

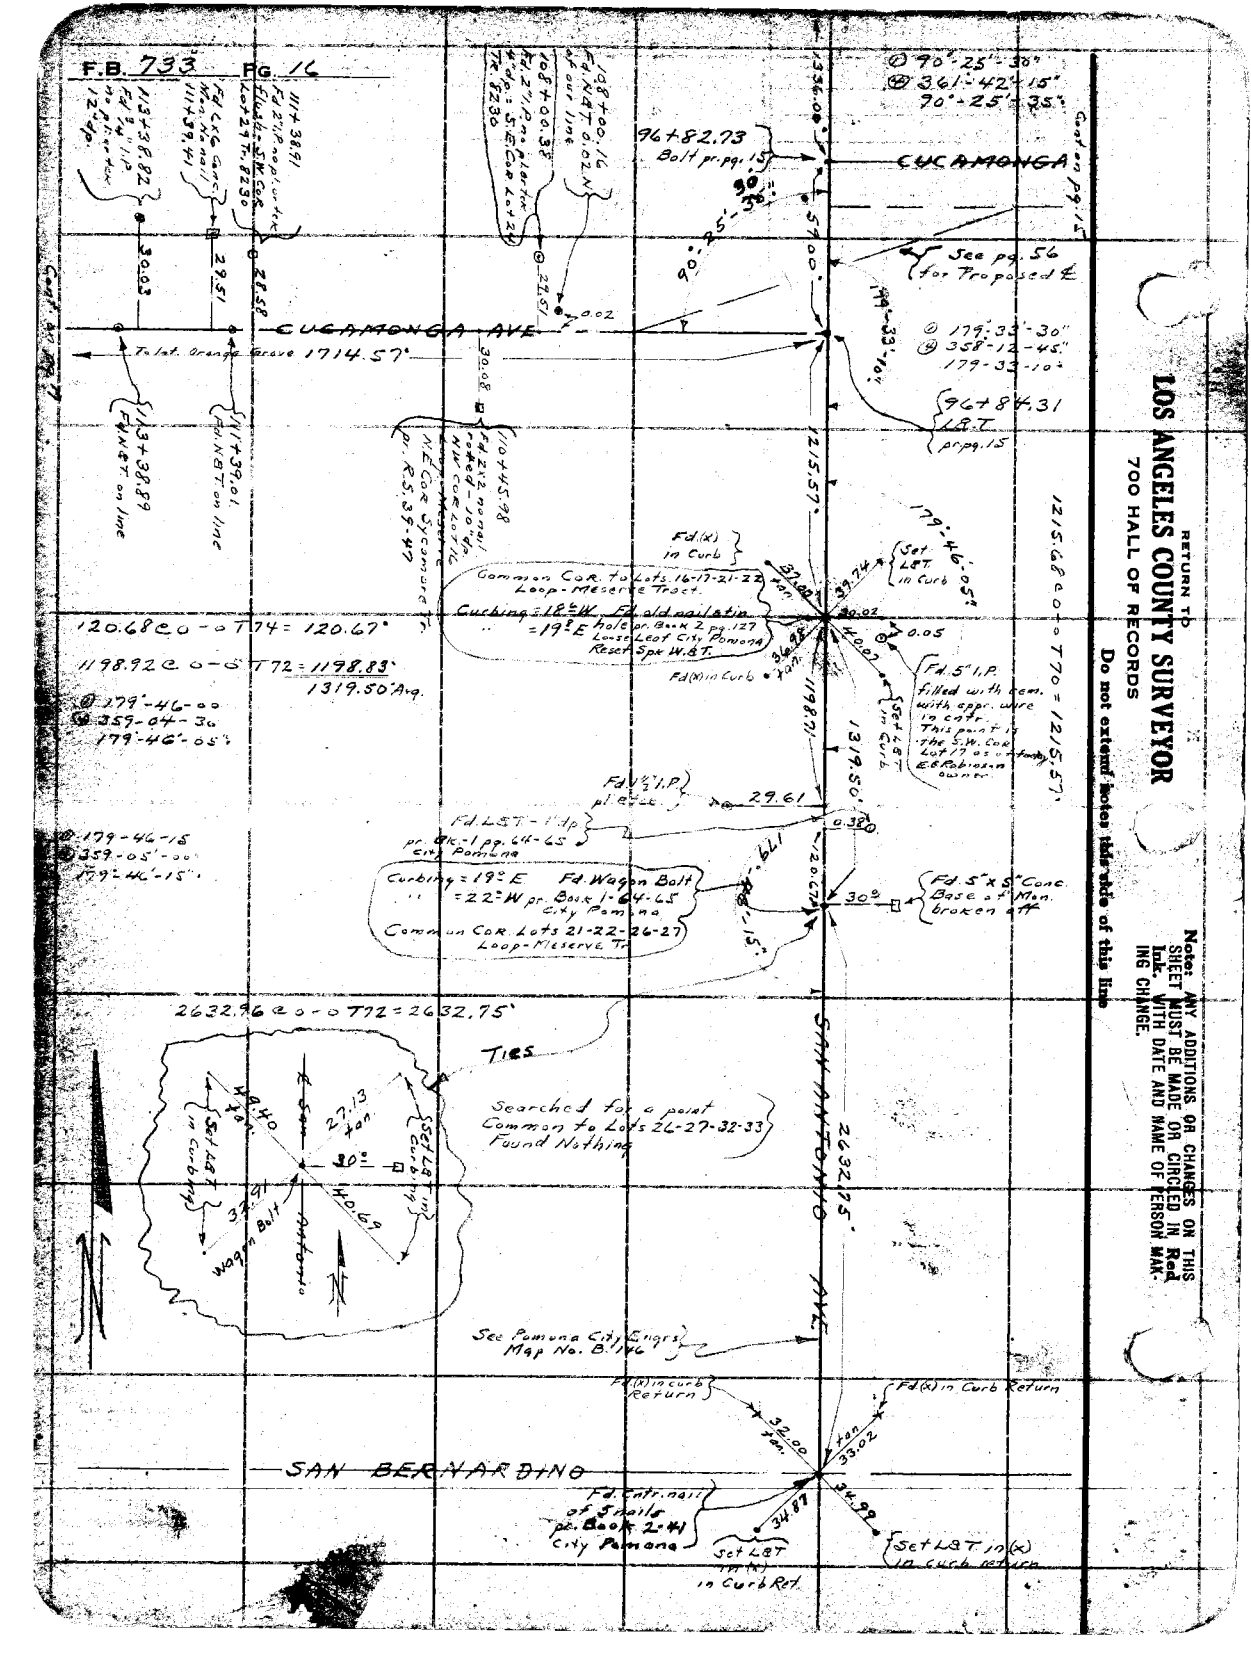
CUCAMONGA AVE
SAN BERNARDINO
SAN ANTONIO AVE
Fd. 3/4" I.P. No tag
Fd. 2" I.P. no plug in Tr. 8230
Fd. NAIL & SHR
Fd. NAIL & TAG
Fd. CSG Canc. Mon. nail
Fd. 2" I.P. no plug or tag
Fd. 2" I.P. no plug or tag 12" dp.
Fd. 2" I.P. no plug or tag
Fd. NAIL & TAG on line
Fd. NAIL & TAG on line

Notes Ck'd by	D. M. Finley	Survey of	ARROW HWY
Map No.	B-1418-2	W. O.	8194 Tape No. C48 St'd 84°F.
Office Work	H. H. REYNOLDS	Surveyed by	A. N. HELLSTROM
Checked	D. M. Finley	Notes	A.N.H Date 12-10-37
Date	Sept. 1939	Indexed	


Note: Any Additions or Changes on This Sheet Must be Made or Circled in Red Ink With Date and Name of Person Making Change.

Do not extend notes this side of this line

RETURN TO
LOS ANGELES COUNTY SURVEYOR
700 HALL OF RECORDS

FORM 247 10M 11-38

See pg. 20

RETURN TO
LOS ANGELES COUNTY SURVEYOR
700 HALL OF RECORDS

Note: Any Additions or Changes on This Sheet Must be Made or Circled in Red Ink With Date and Name of Person Making Change.

Do not extend notes this side of this line

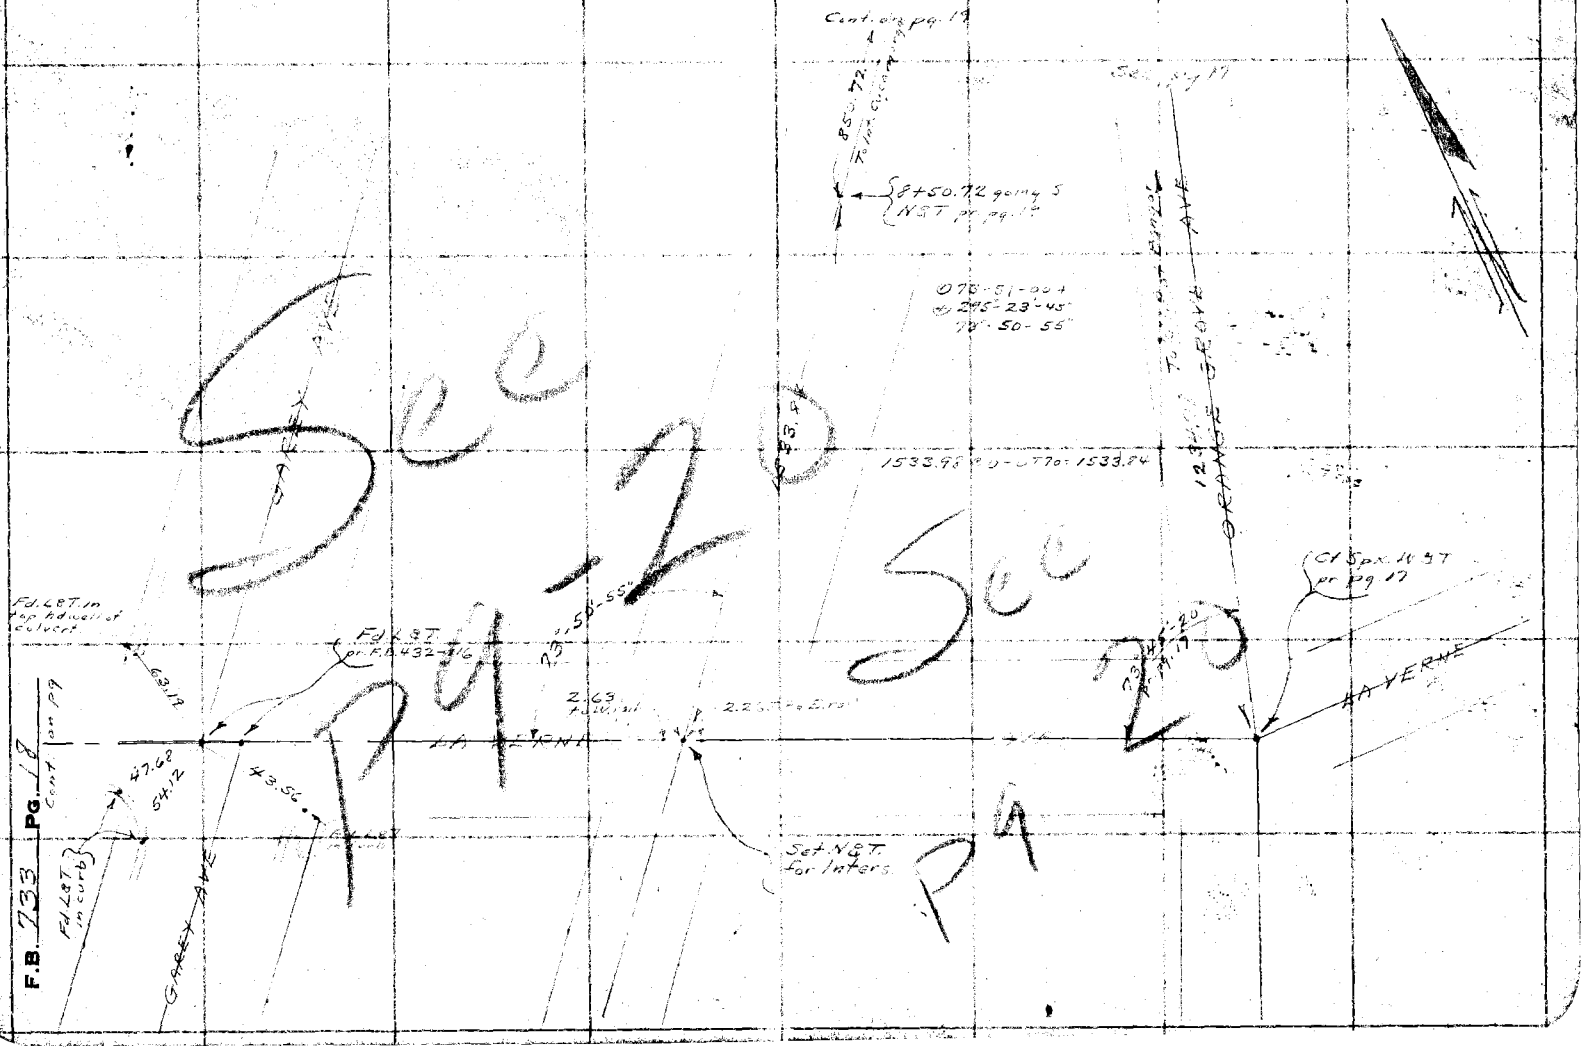

Notes Ck'd by D. M. Finley	Survey of ORANGE CO.
Map No. B-1418-2	W. 08/26 Tape No. 645 St'd 84° F.
Office Work H. H. REYNOLDS	Surveyed by A. N. HELLSTROM
Checked D. M. Finley	Notes A.N.H. Date 12-14-31
Date Sept. 1939.	Indexed


Note: Any Additions or Changes or This Sheet Must be Made or Circled in Red Ink With Date and Name of Person Making Change.

Do not extend notes this side of this line

RETURN TO
LOS ANGELES COUNTY SURVEYOR
700 HALL OF RECORDS

FORM 247 10M 11-35

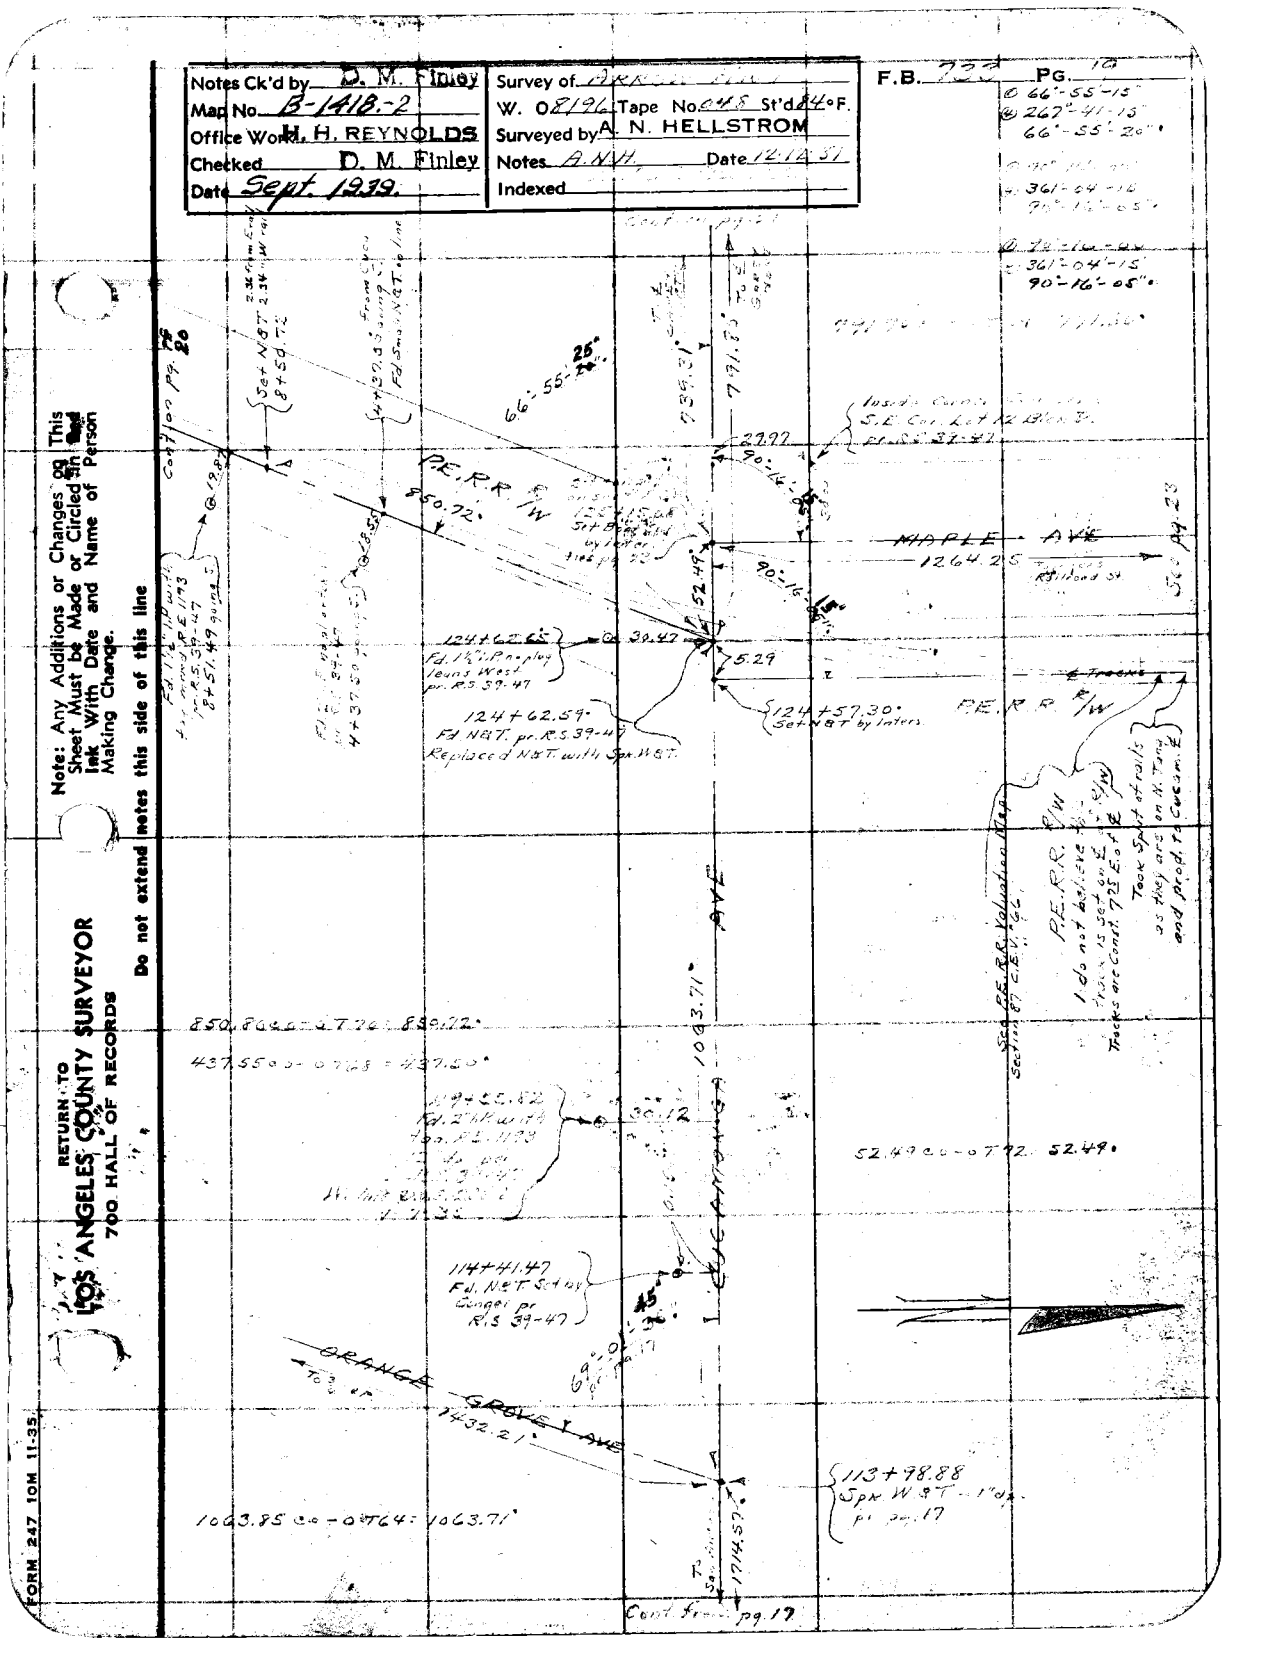

RETURN TO
LOS ANGELES COUNTY SURVEYOR
700 HALL OF RECORDS

Note: Any Additions or Changes on This Sheet Must be Made or Circled in **Red Ink** With Date and Name of Person Making Change.

Do not extend notes this side of this line

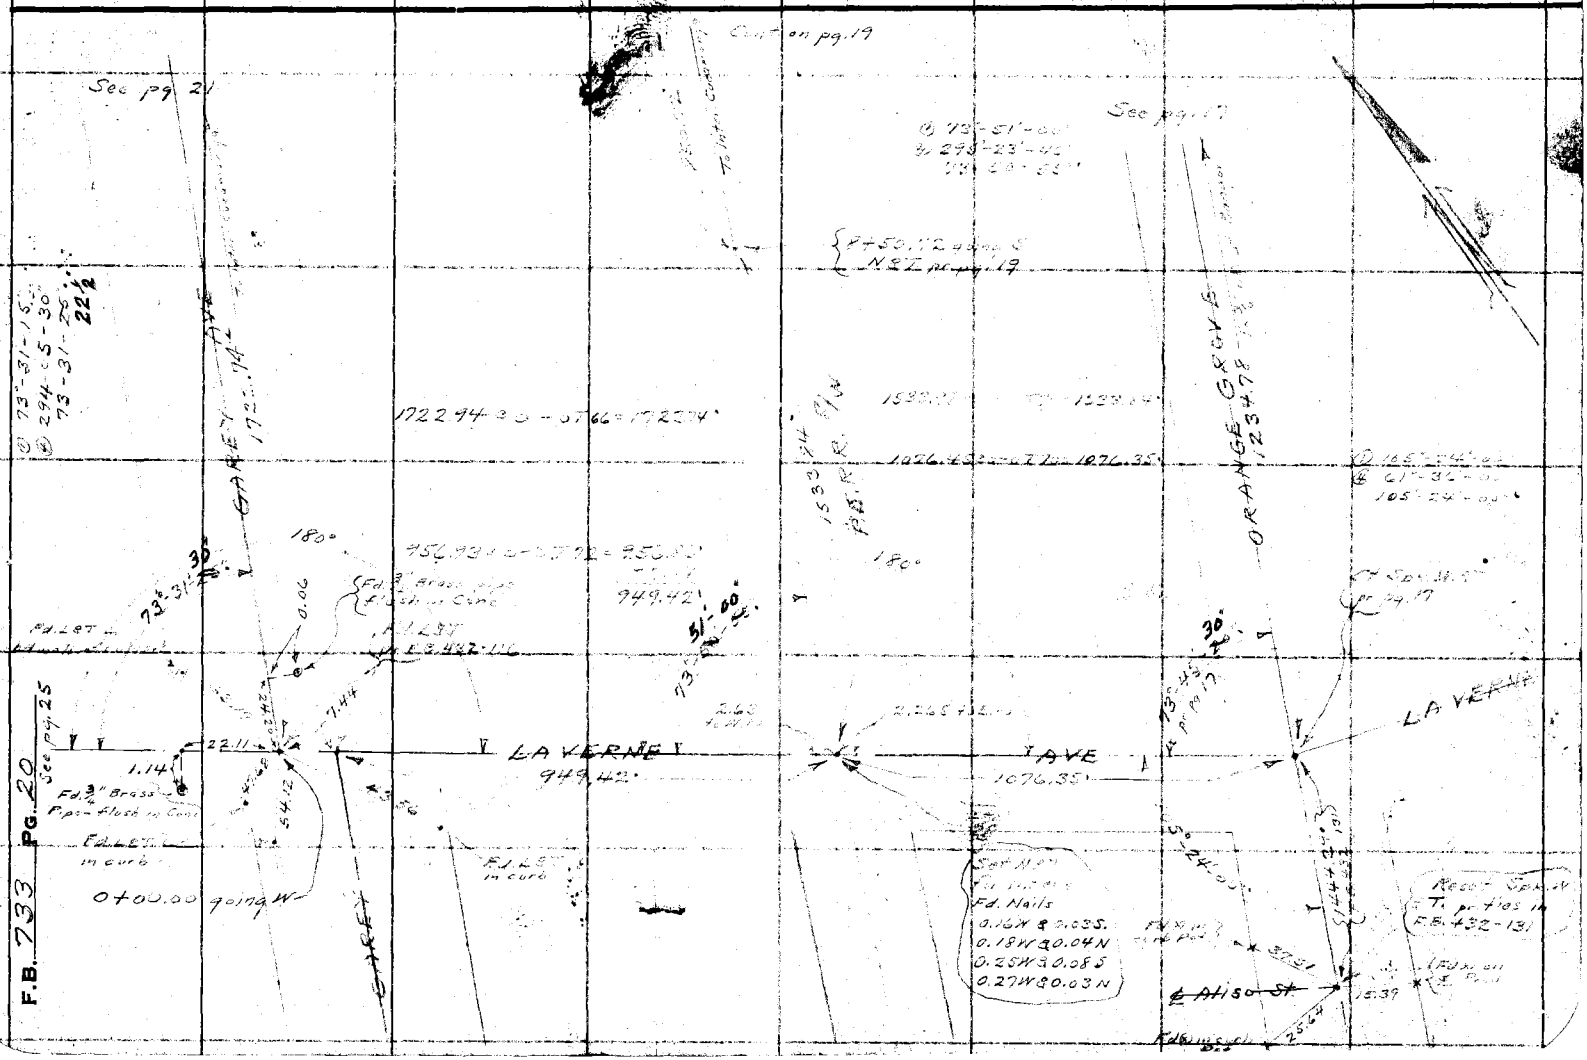

Notes Ck'd by	Survey of ARROW HWY
Map No. 5-1418-2	W. 02196 Tape No. 446 St'd 62°F.
Office Work H. H. REYNOLDS	Surveyed by A. N. HELLSTROM
Checked D. M. Finley	Notes A.N.H. Date 12-18-27
Date Sept. 1929	Indexed


Note: Any Additions or Changes on This Sheet Must be Made or Circled in Red Ink With Date and Name of Person Making Change.

Do not extend notes this side of this line

RETURN TO
LOS ANGELES COUNTY SURVEYOR
700 HALL OF RECORDS

FORM 247 10M 11-35

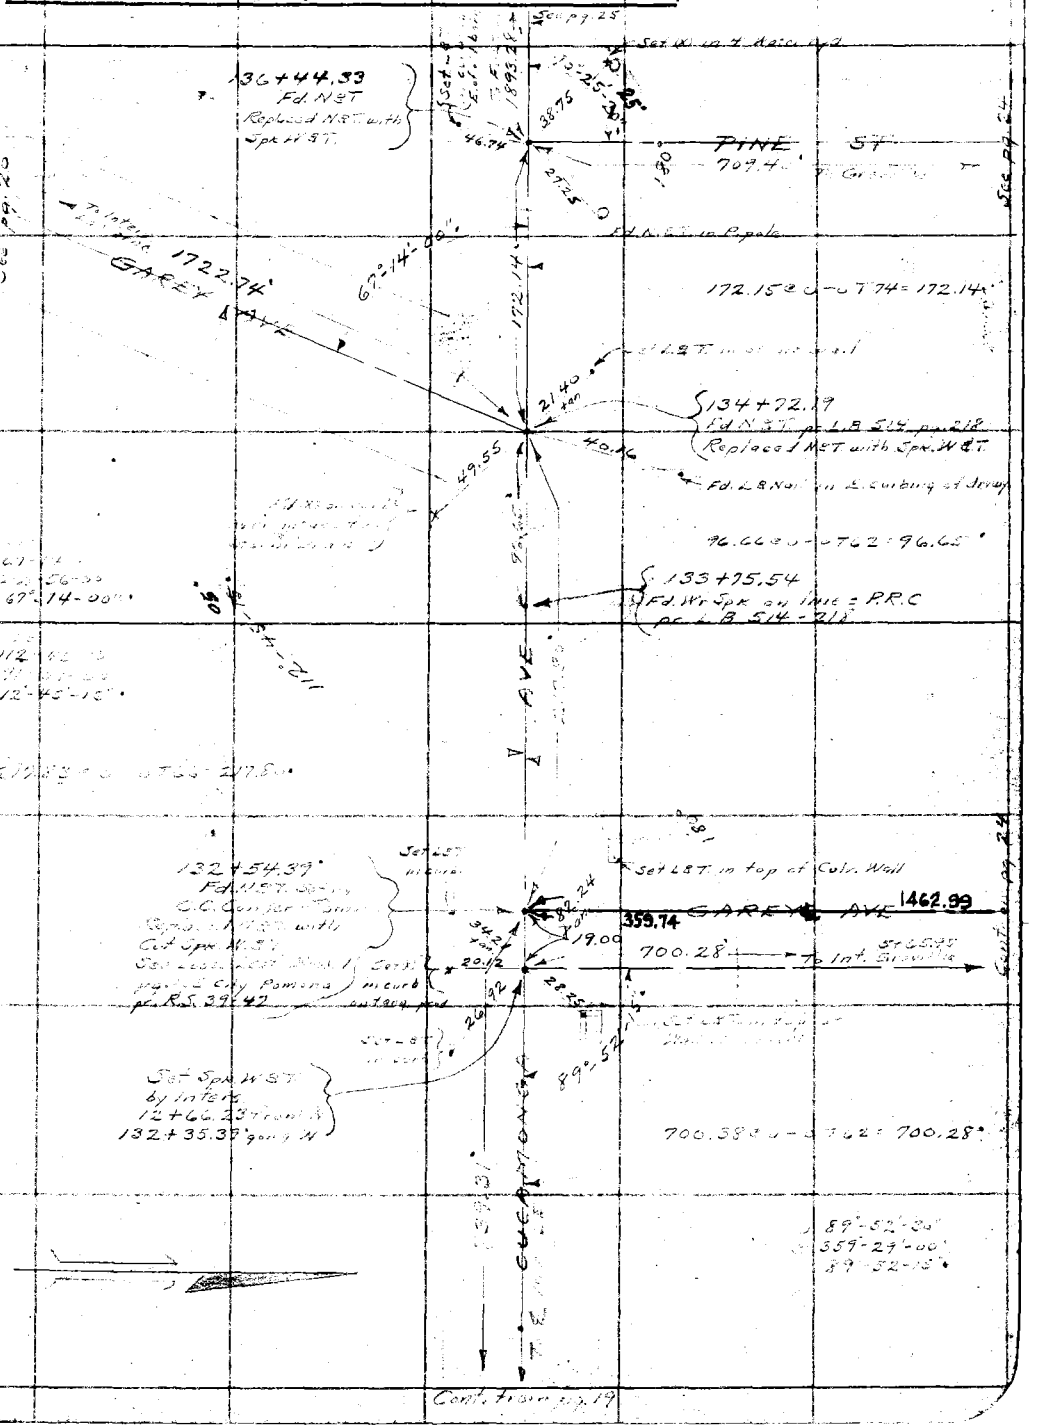

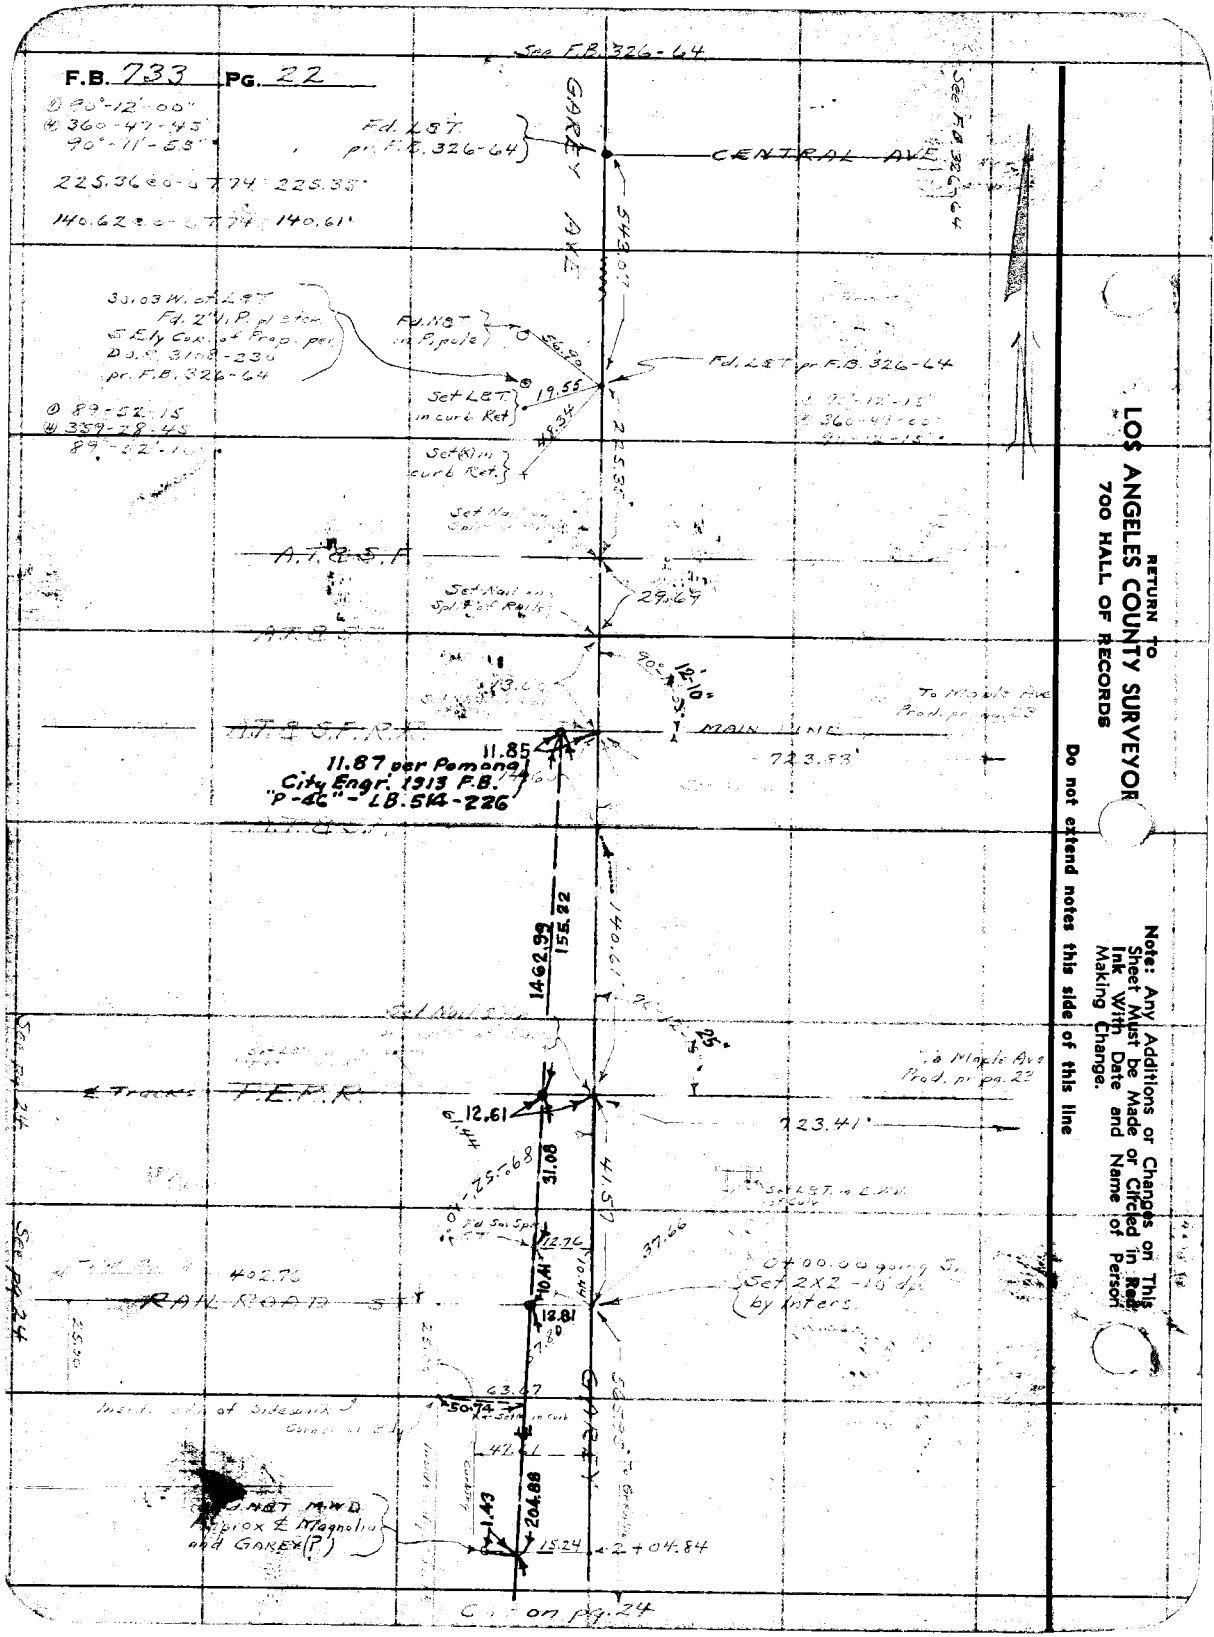
F.B. 733 PG. 22
See F.B. 326-64
CENTRAL AVE
GAREY AVE
Fd. L&T. pr. F.B. 326-64
Fd. L&T pr. F.B. 326-64
Set L&T in curb Ret.
Set Nail in curb Ret.
A.T.&S.F.
MAIN LINE
11.85
11.87 per Pomona City Engr. 1913 F.B. "P-46" - LB. 514-226
723.53'
723.41'
To Maple Ave Prod. pr. pg. 23
1462.99
155.22
F.E.P.R.
Tracks
12.61
31.08
12.76
12.81
402.76
RAILROAD
Set 2X2 - 10" by Inters.
63.67
50.74
42.1
1.43
204.88
15.24
2+04.84
See pg. 24
See F.B. 326-64
RETURN TO
LOS ANGELES COUNTY SURVEYOR
700 HALL OF RECORDS
Do not extend notes this side of this line
Note: Any Additions or Changes on This Sheet Must be Made or Circled in Red Ink With Date and Name of Person Making Change.

Notes Ck'd by	D. M. Finley	Survey of	F.B. PG.
Map No.	B-1418-2	W. O. 2196	Tape No. 642 St'd 24 °F.
Office Work	H. H. REYNOLDS	Surveyed by	A. N. HELLSTROM
Checked	D. M. Finley	Notes	Date
Date	Sept. 1939.	Indexed	

A.T.&S.F.R.R. MAIN LINE

P.E.R.R.

RAILROAD ST.

ELM ST.

MAPLE AVE.

ACACIA CT.

TRACT Nº 1114

723.41'

723.83'

729.31'

1254.25'

1257.15 Set Bolt & Tack in Top of Curb

Set 2 x 2 by Inters

Set Nail on Split of Tangent

Set No. 1 Spike Split of Tangent

Set Nail or Split of Tangent

Tracks not in ℄ of R/W

See Pg 22

See Pg 21

See Pg 19

Note: Any Additions or Changes on This Sheet Must be Made or Circled in Red Ink With Date and Name of Person Making Change.

Do not extend notes this side of this line

RETURN TO
LOS ANGELES COUNTY SURVEYOR
7DO HALL OF RECORDS

FORM 247 10M 11-35

RETURN TO
LOS ANGELES COUNTY SURVEYOR
700 HALL OF RECORDS

Note: Any Additions or Changes on This Sheet Must be Made or Circled in **Red Ink** With Date and Name of Person Making Change.

Do not extend notes this side of this line

F.B. 733 Pg. 24

(Vacated)

402.65 ± 0 - 0.764 = 402.60'

402.81 ± 0 - 0.764 = 402.76'

558.82 ± 0 - 0.764 = 558.75'

402.60'

402.76'

389.95

558.75'

709.50 ± 0 - 0.762 = 709.40'

1462.99

395.50

41.49

12.61

12.81

15.43

3795.47

0.69

15.58

0.60

340.87

700.28'

9406.50

0.17

FULTON

PINE

RAILROAD

GREVILLEA

GAYLEY

R.E.R.

FD. NAIL

See pg 21

Notes Ck'd by	D. M. Finley	Survey of	
Map No.	B-1418-2	W. O.	Tape No.	St'd °F.
Office Work	H. H. REYNOLDS	Surveyed by	A. N. HELLSTROM
Checked	D. M. Finley	Notes	Date 12-2-32
Date	Sept. 1939.	Indexed	

F.B. Pg.

Note: Any Additions or Changes on This Sheet Must be Made or Circled in Red Ink With Date and Name of Person Making Change.

Do not extend notes this side of this line

RETURN TO
LOS ANGELES COUNTY SURVEYOR
700 HALL OF RECORDS

FORM 247 10M 11-35

Cont. on pg. 22

Cont. from pg. 21

RETURN TO
LOS ANGELES COUNTY SURVEYOR
700 HALL OF RECORDS

Note: Any Additions or Changes on This Sheet Must be Made or Circled in **Red Ink** With Date and Name of Person Making Change.

Do not extend notes this side of this line

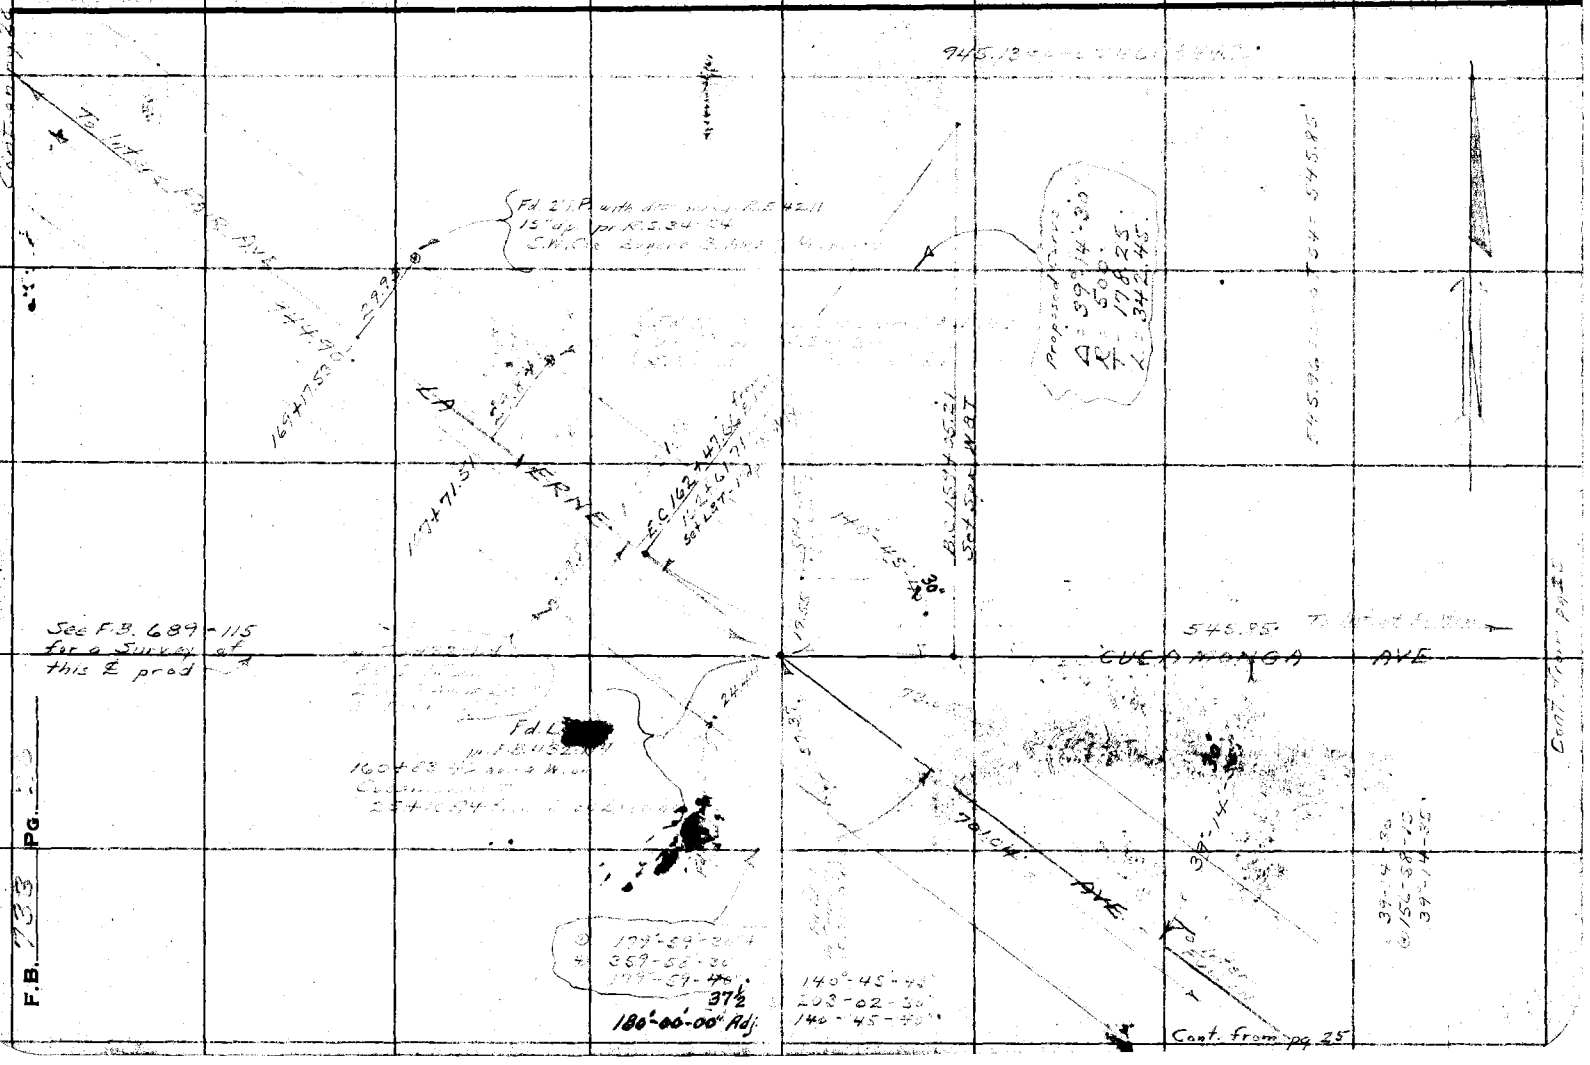
CUCAMONGA AVE
545.95'
See F.B. 689-115 for a Survey of this ℄ prod
Fd 2" P with tag illegible R.E. 4211
15" up pr R.E. 534-54
C.M.C. Supply Blvd
Proposed Curve
Δ = 39°14'-30"
545.95'
545.95'
N.E.T.
℄ C 162
Fd L
30'
30'
30'

Notes Ck'd by D. M. Finley	Survey of
Map No. B-1418.-3	W. O. 2194 Tape No. 648 St'd. 64° F.
Office Work H. H. Reynolds.	Surveyed by A. N. HELLSTROM
Checked D. M. Finley	Notes A.N.H. Date 12-5-34
Date Sept. 1939	Indexed


Note: Any Additions or Changes on This Sheet Must be Made or Circled in Red Ink With Date and Name of Person Making Change.

Do not extend notes this side of this line

RETURN TO
LOS ANGELES COUNTY SURVEYOR
700 HALL OF RECORDS

FORM 247 10M 11-35

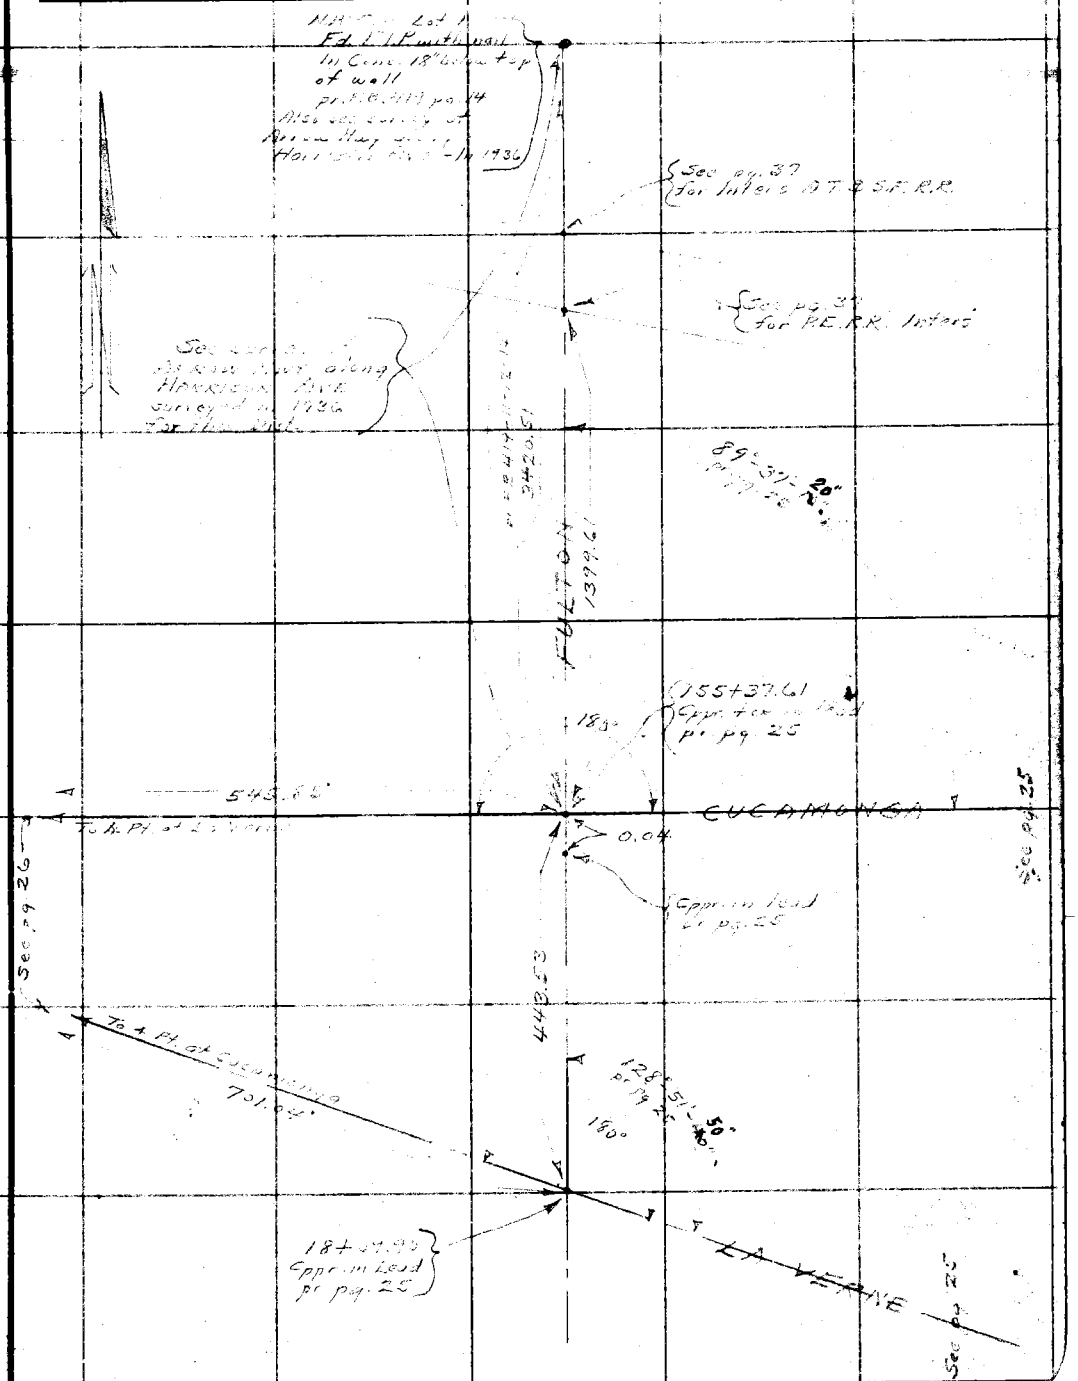

RETURN TO
LOS ANGELES COUNTY SURVEYOR
700 HALL OF RECORDS

Note: Any Additions or Changes on This Sheet Must be Made or Circled in **Red Ink** With Date and Name of Person Making Change.

Do not extend notes this side of this line

F.B. 733 PG. 28

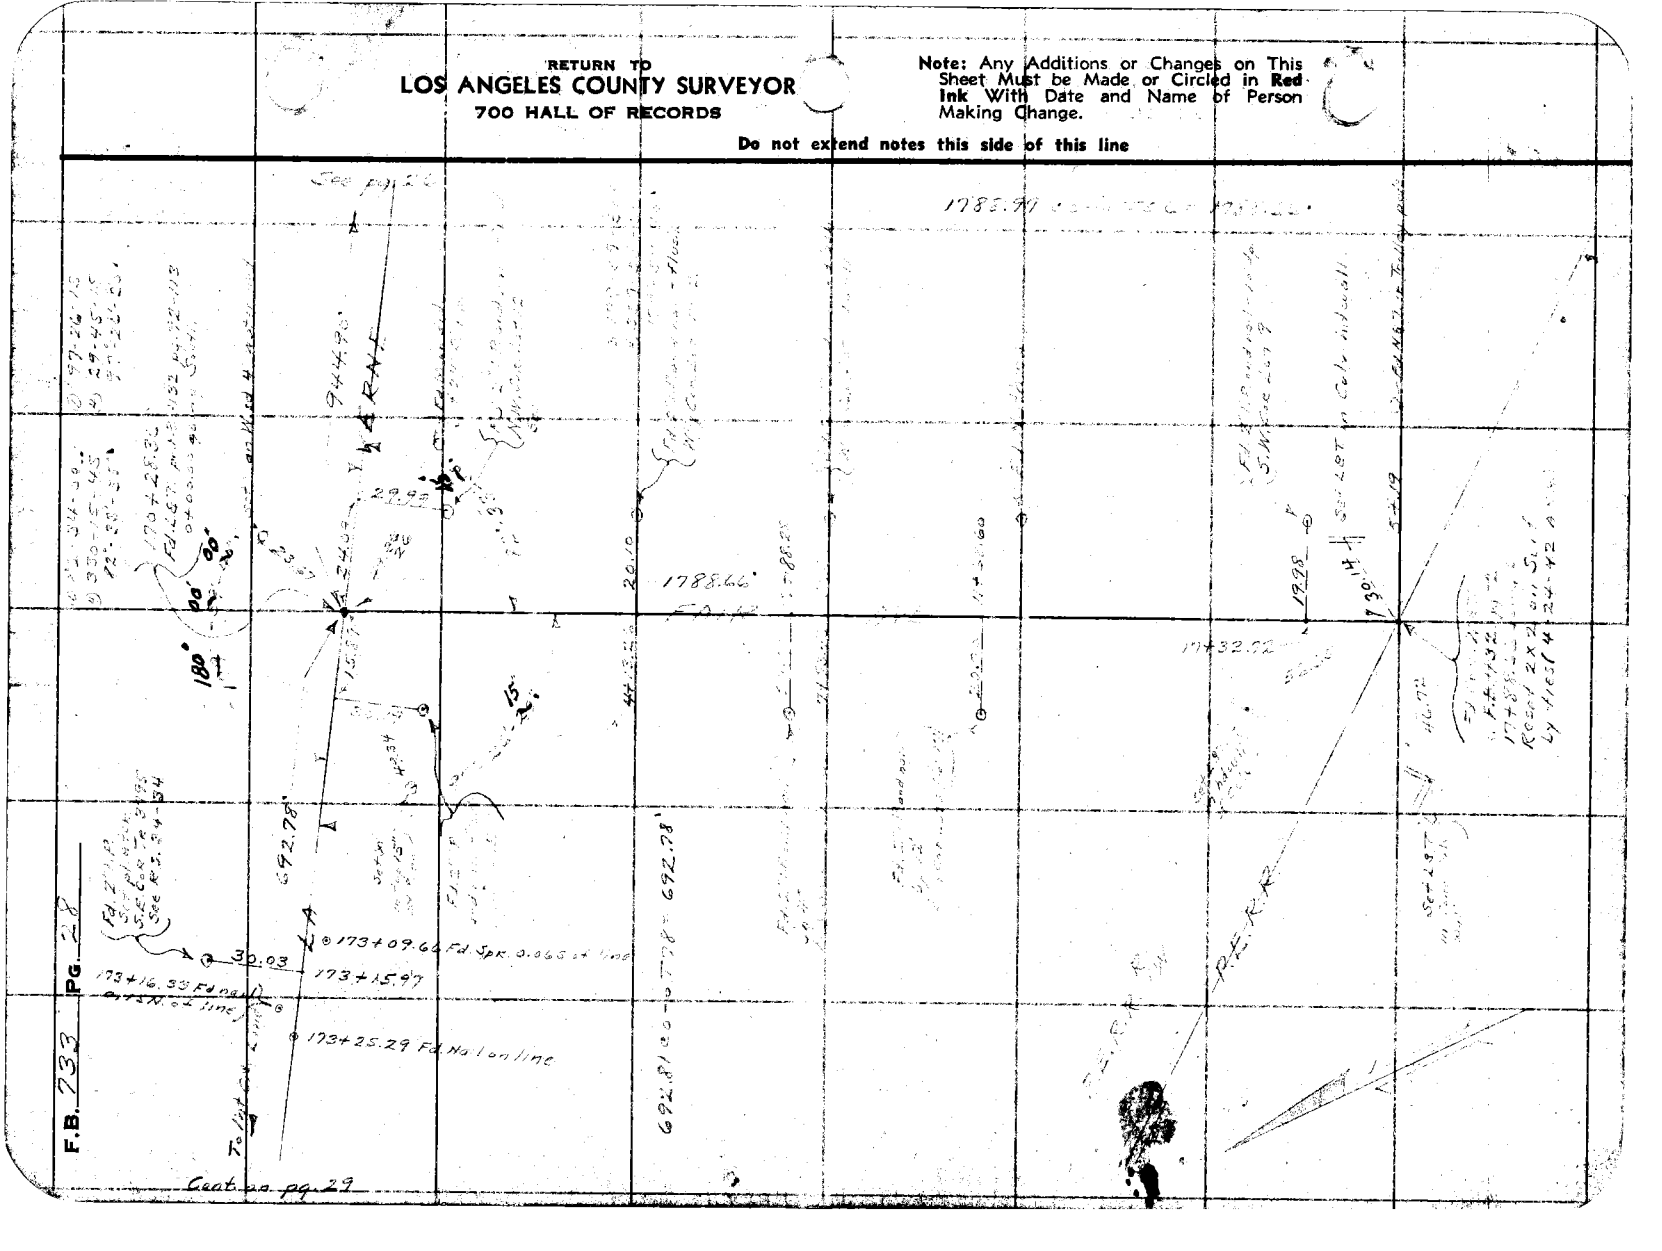

Notes Ck'd by D. M. Finley	Survey of
Map No. B-1418-3	W. O. [illegible] Tape No. 245 St'd [illegible] °F.
Office Work H.H. Reynolds	Surveyed by A. N. HELLSTROM
Checked D. M. Finley	Notes A.N.H. Date 12-21-37
Date Sept. 1939	Indexed

F.B. [illegible] PG. [illegible]

Note: Any Additions or Changes on This Sheet Must be Made or Circled in Red Ink With Date and Name of Person Making Change.

Do not extend notes this side of this line

RETURN TO
LOS ANGELES COUNTY SURVEYOR
7dO HALL OF RECORDS

FORM 247 10M 11-35

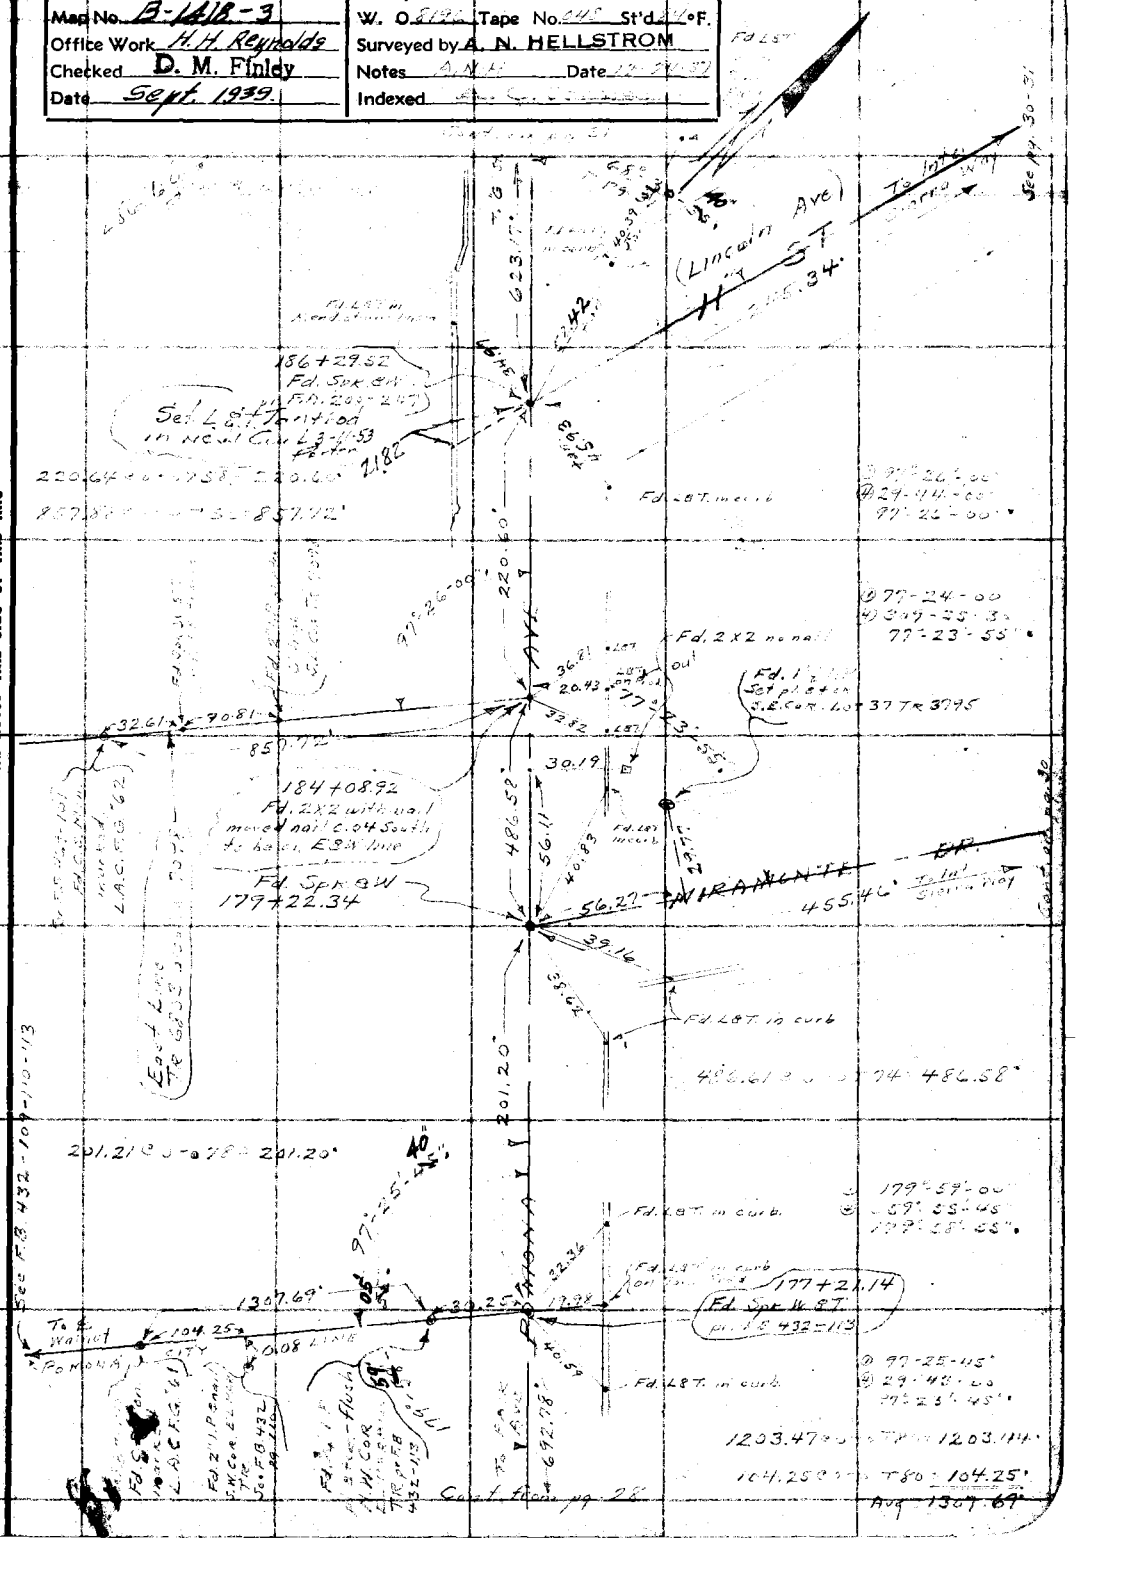
(Lincoln Ave)
H 14 ST
See Pg. 30-31
To Int. Walnut
623.77'
186+29.52
Fd. Spk. & W.
Fd. 20 ft. 24 ft.
Set L&T. Elevation in Head Cut 43-1953
2.82
220.64
857.72'
Fd. L&T. in curb
97°-26'-00"
220.60'
Fd. 2 X 2 no nail
36.61'
20.43'
32.82'
77°-43'-55"
Fd. 1" I.P. Set P.L.S. tag S.E. Cor. Lot 37 T.R. 3795
77°-24'-00"
349°-35'-30"
77°-23'-55"
32.61'
70.81'
850.72'
184+08.92
Fd. 2 X 2 with nail marked nail 0.04 South of Ext. E&W line
Fd. Spk. & W.
179+22.34
30.19'
486.58'
56.11'
40.83'
56.27'
39.16'
455.46'
To Int. Walnut
Fd. L&T. in curb
486.61'
486.58'
201.21'
201.20'
97°-45'-40"
Fd. L&T. in curb
179°-59'-00"
59°-55'-45"
299°-55'-55"
1307.69'
32.36'
177+21.14
Fd. Spk. & T. Pg. 1 of 432-113
104.25'
To Walnut
Fd. L&T. in curb
97°-25'-45"
29°-48'-00"
299°-25'-45"
692.78'
1203.47'
1203.114'
104.25'
T80: 104.25'
Avg 1307.69'
Fd. 1" I.P. Stamped "Floods" S.W. Cor. Lot 1 Tract No. 6602 Rec. in F.B. 432-113
Fd. 2 1/2" I.P. no tag L.A.C.F.C.D. 61

RETURN TO
LOS ANGELES COUNTY SURVEYOR
700 HALL OF RECORDS

Note: Any Additions or Changes on This Sheet Must be Made or Circled in Red Ink With Date and Name of Person Making Change.

Do not extend notes this side of this line

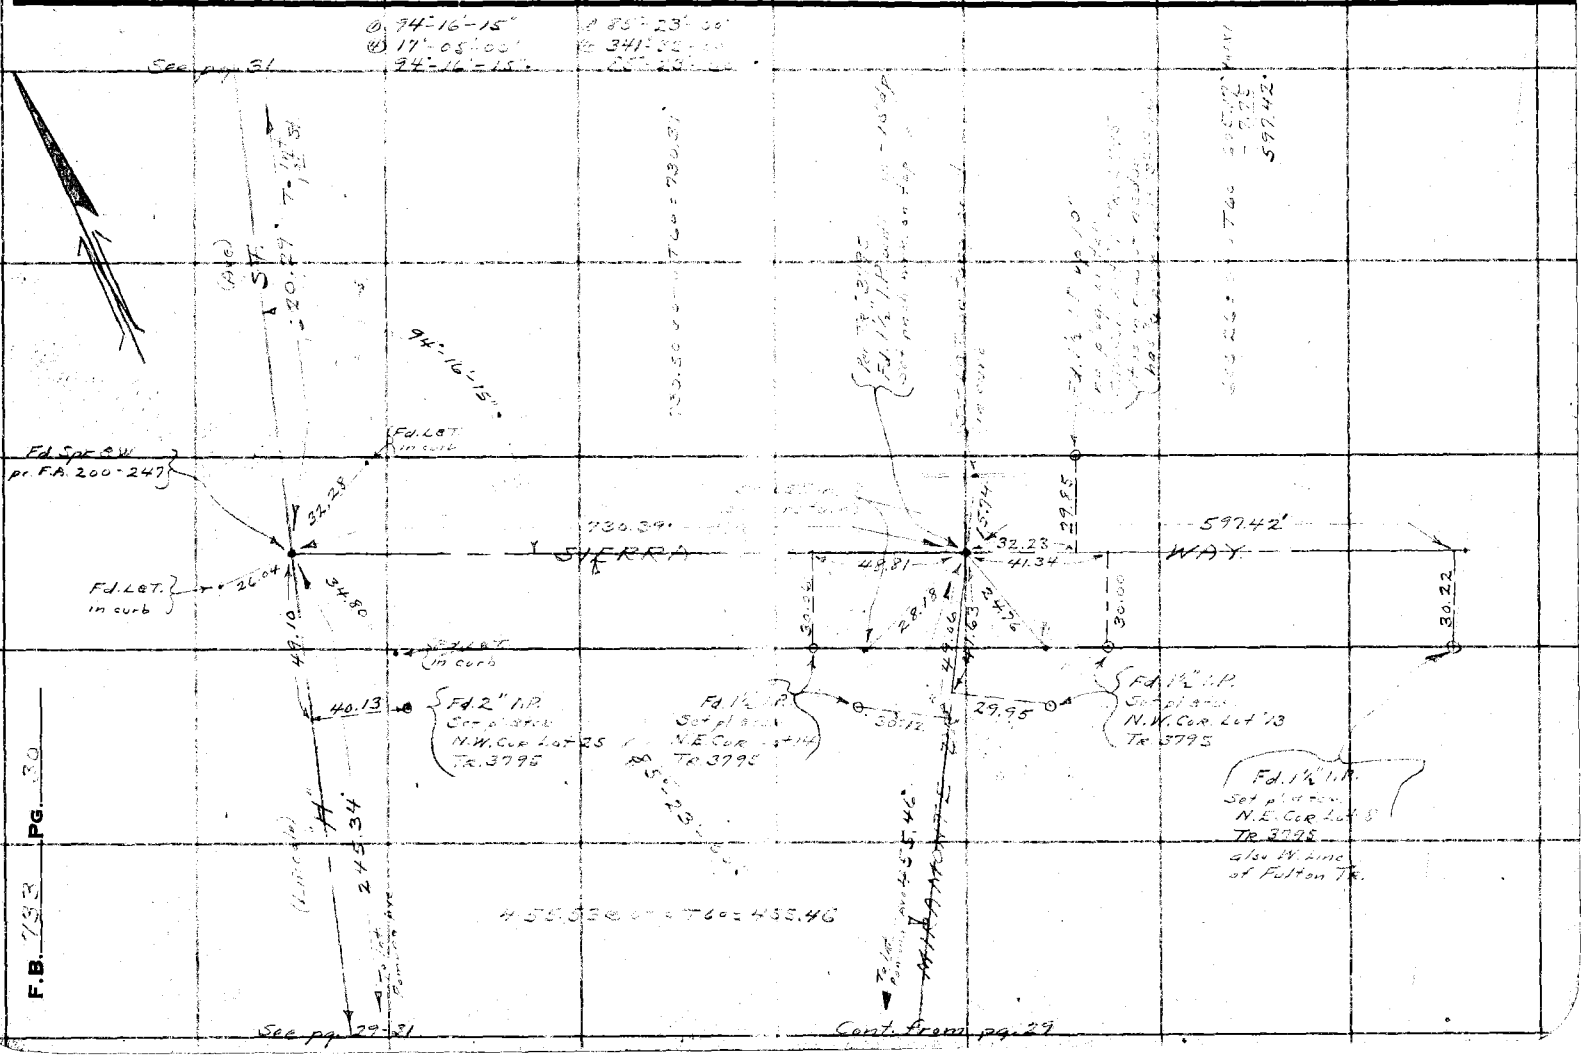

Notes Ck'd by D. M. Finley	Survey of
Map No. B-1418-3	W. O. 2194 Tape No. 043 St'd 34°F.
Office Work H. H. Reynolds	Surveyed by A. N. HELLSTROM
Checked D. M. Finley	Notes A.N.H. Date 2-24-37
Date Sept. 1939	Indexed

F.B. Pg.

Note: Any Additions or Changes on This Sheet Must be Made or Circled in Red Ink With Date and Name of Person Making Change.

Do not extend notes this side of this line

RETURN TO
LOS ANGELES COUNTY SURVEYOR
700 HALL OF RECORDS

FORM 247 10M 11-38

RETURN TO
LOS ANGELES COUNTY SURVEYOR
700 HALL OF RECORDS

Note: Any Additions or Changes on This Sheet Must be Made or Circled in **Red** Ink With Date and Name of Person Making Change.

Do not extend notes this side of this line

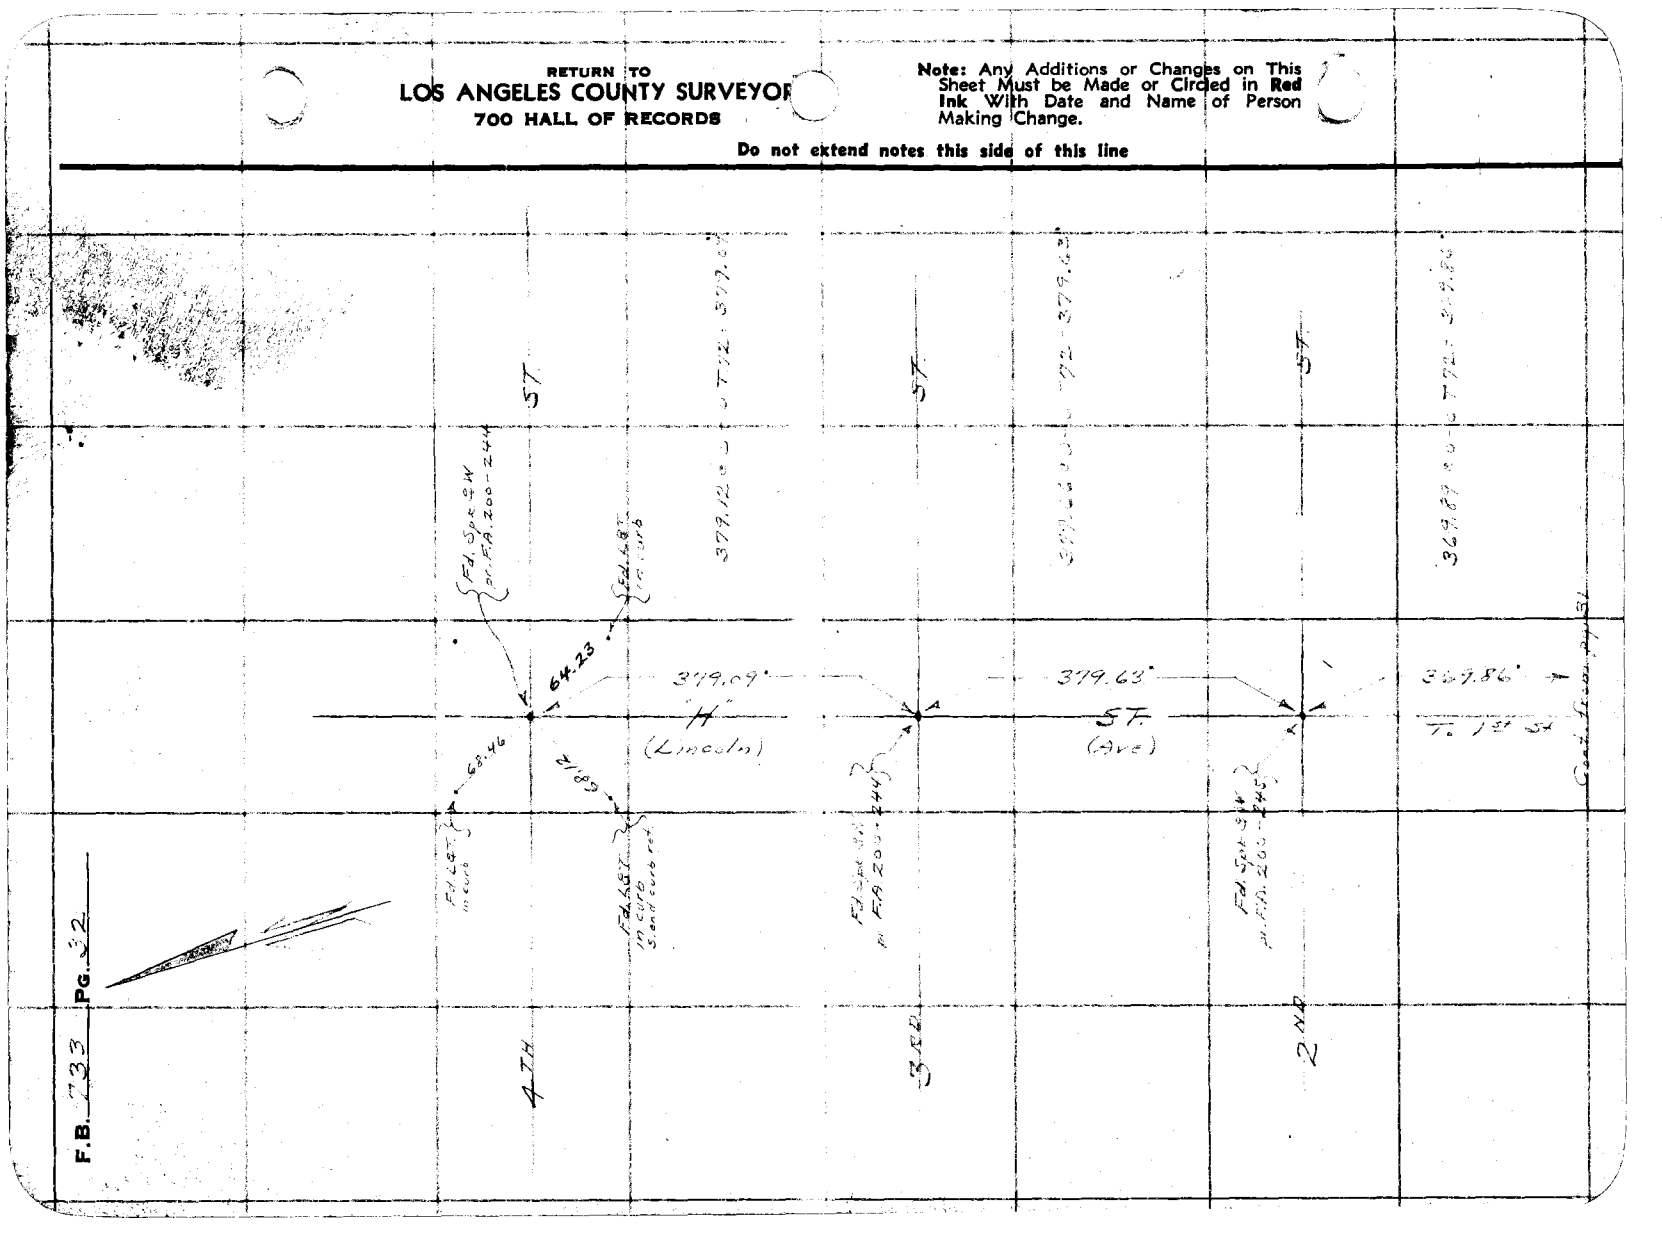

Notes Ck'd by D. M. Finley	Survey of [illegible]
Map No. B-1418-3	W. O. 8126 Tape No. 076 St'd 76°F.
Office Work [illegible]	Surveyed by A. N. HELLSTROM
Checked D. M. Finley	Notes [illegible] Date 1-3-38
Date Sept. 1939	Indexed [illegible]

F.B. [illegible] PG. 5

Note change in Tap from 348 to 076'

Note: Any Additions or Changes on This Sheet Must be Made or Circled in Red Ink With Date and Name of Person Making Change.

Do not extend notes this side of this line

RETURN TO
LOS ANGELES COUNTY SURVEYOR
700 HALL OF RECORDS

FORM 247 10M 11-38

F.B. 733 Pg. 34

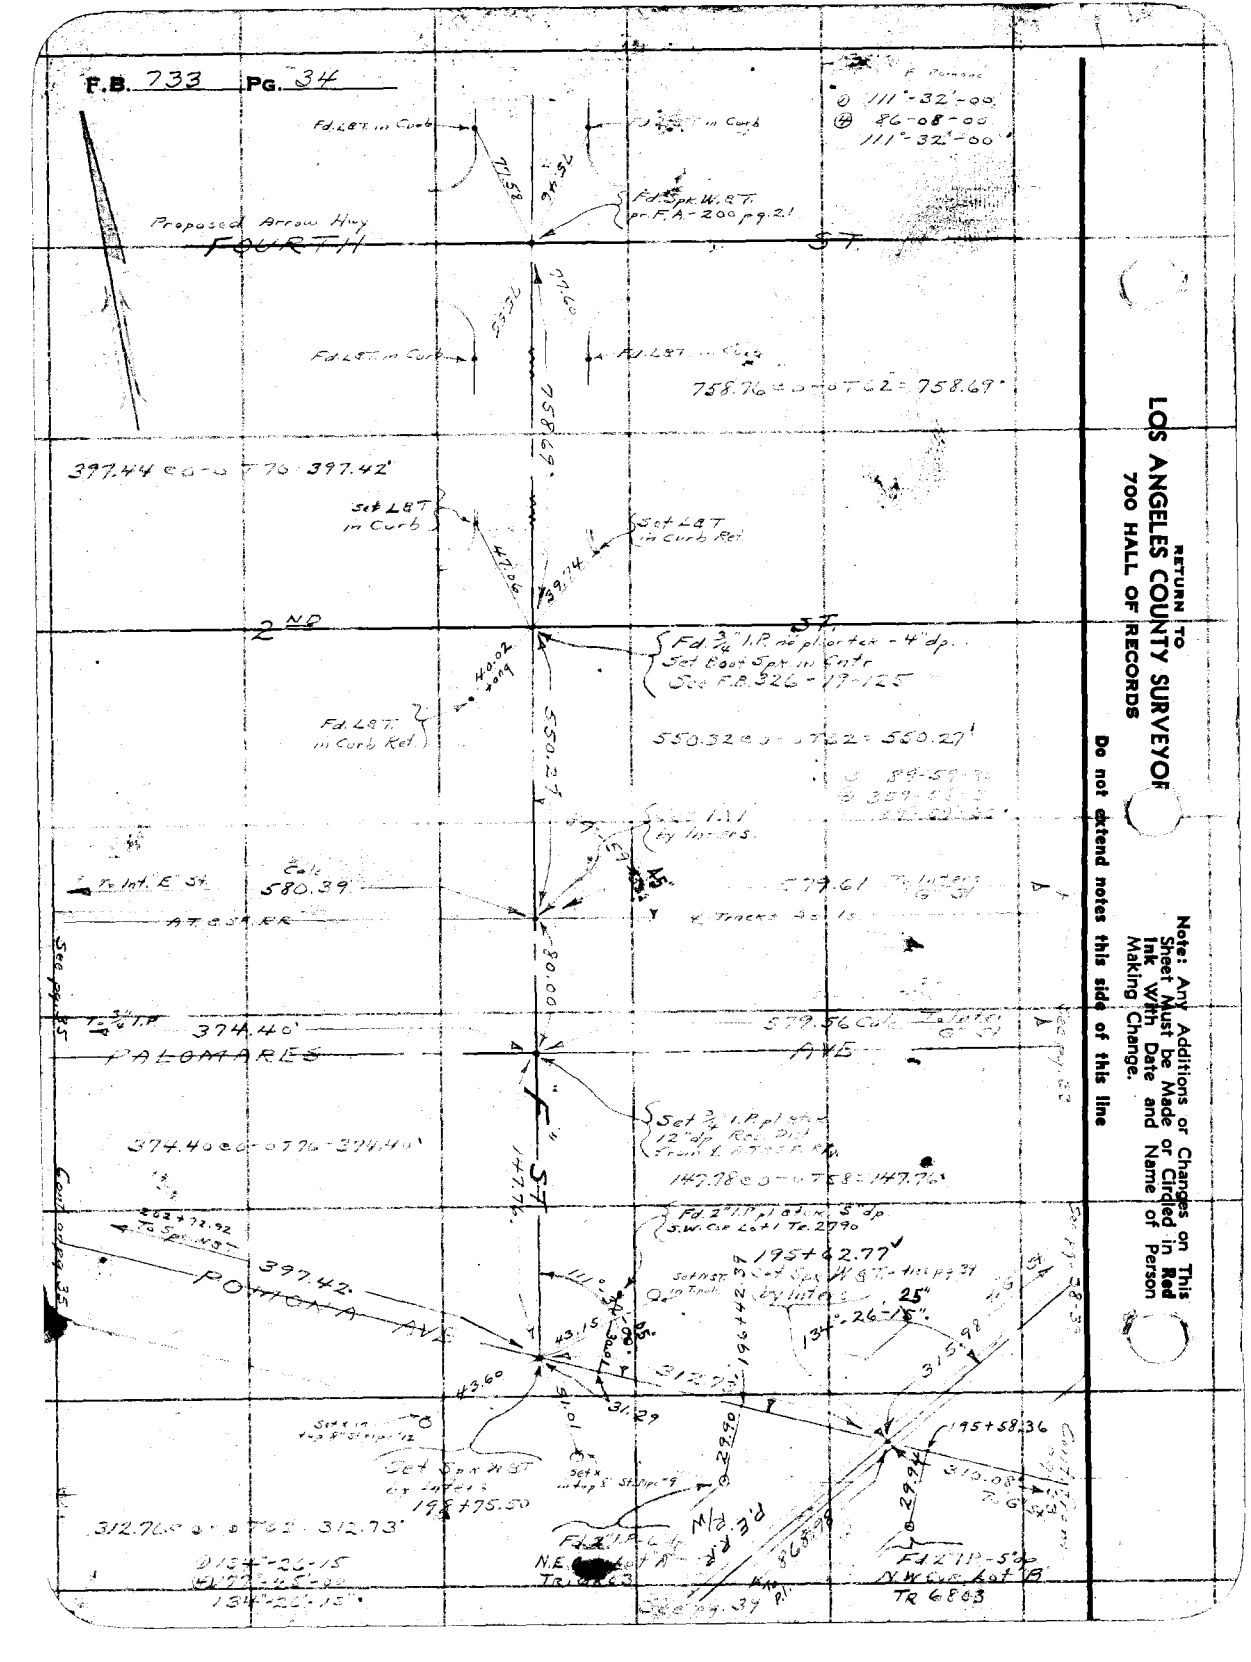

RETURN TO
LOS ANGELES COUNTY SURVEYOR
700 HALL OF RECORDS

Note: Any Additions or Changes on This Sheet Must be Made or Circled in Red Ink With Date and Name of Person Making Change.

Do not extend notes this side of this line

Notes Ck'd by D. M. Finley
Map No. B-1418-3
Office Work H. H. Reynolds
Checked D. M. Finley
Date Sept. 1939.

Surv... ERRON ...
W... Tape No. 676 St'd 24 °F
Surv... A. N. HELLSTROM
No... 2/14 Date 1-17-38
Ins...

F.B. 733 PG. 35

See pg. 40-41

RETURN TO
LOS ANGELES COUNTY SURVEYOR
700 HALL OF RECORDS

Note: Any Additions or Changes on This Sheets Must be Made or Circled in Red Ink With Date and Name of Person Making Change.

Do not extend notes this side of this line

FORM 247 SM 10-37

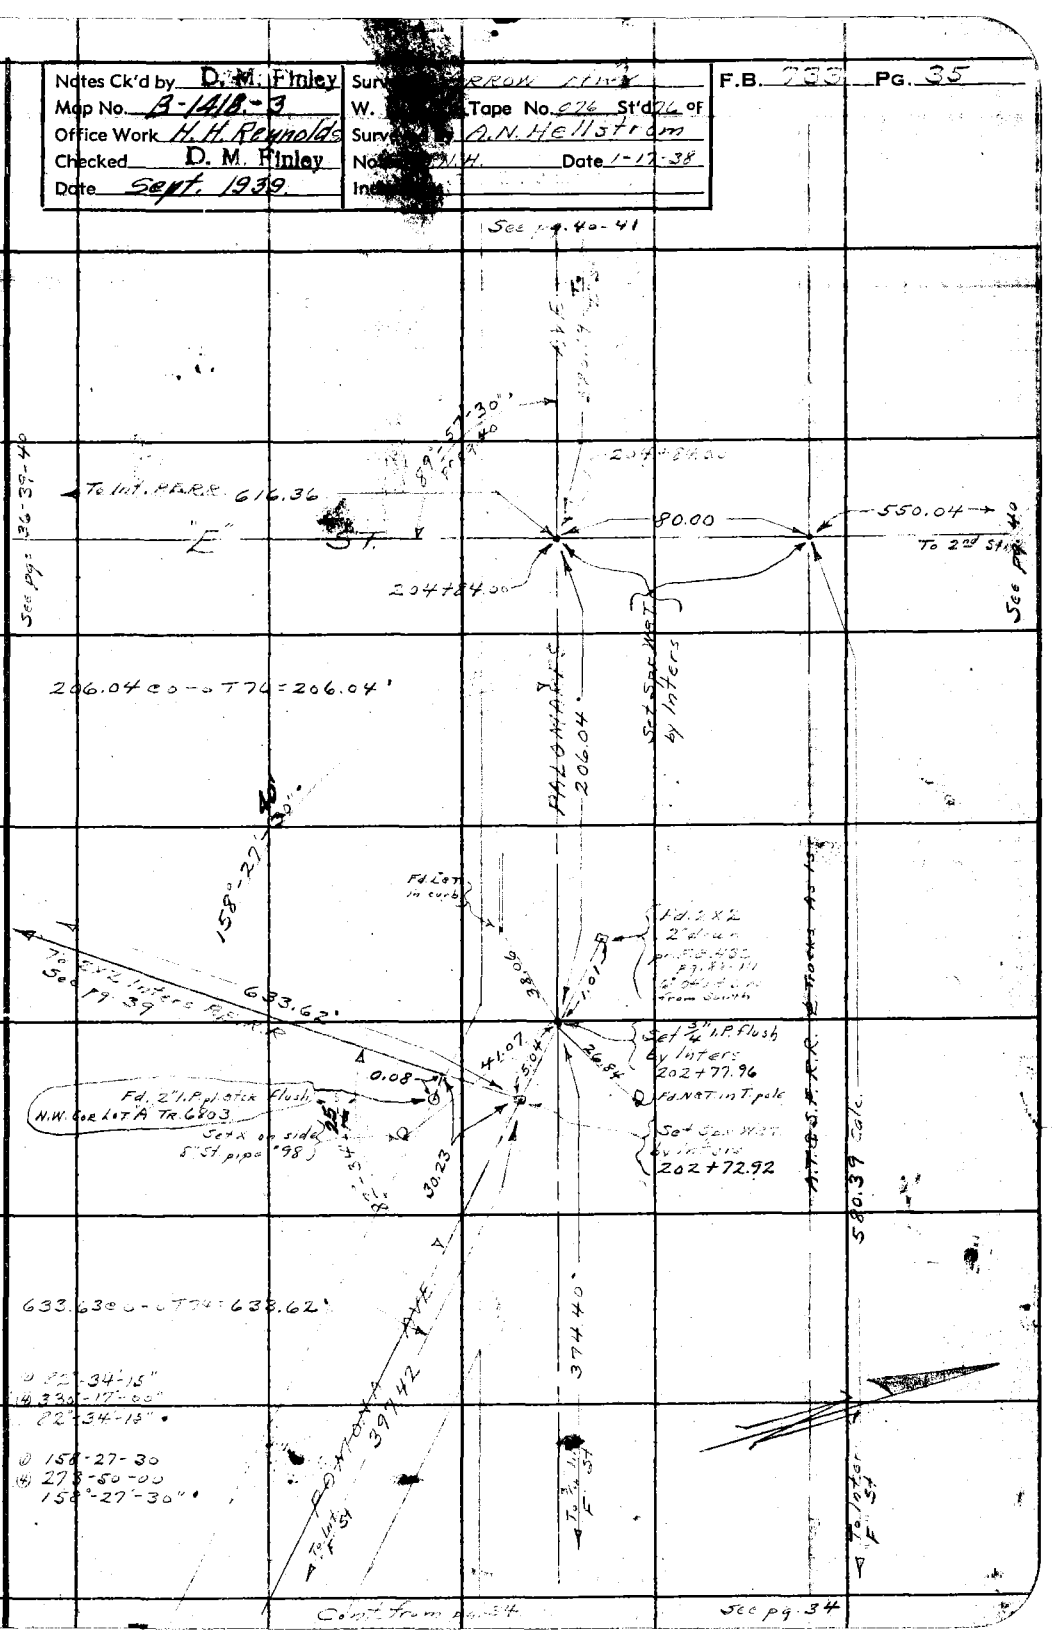

RETURN TO
LOS ANGELES COUNTY SURVEYOR
700 HALL OF RECORDS

Note: Any Additions or Changes on This Sheets Must be Made or Circled in **Red Ink** With Date and Name of Person Making Change.

Do not extend notes this side of this line

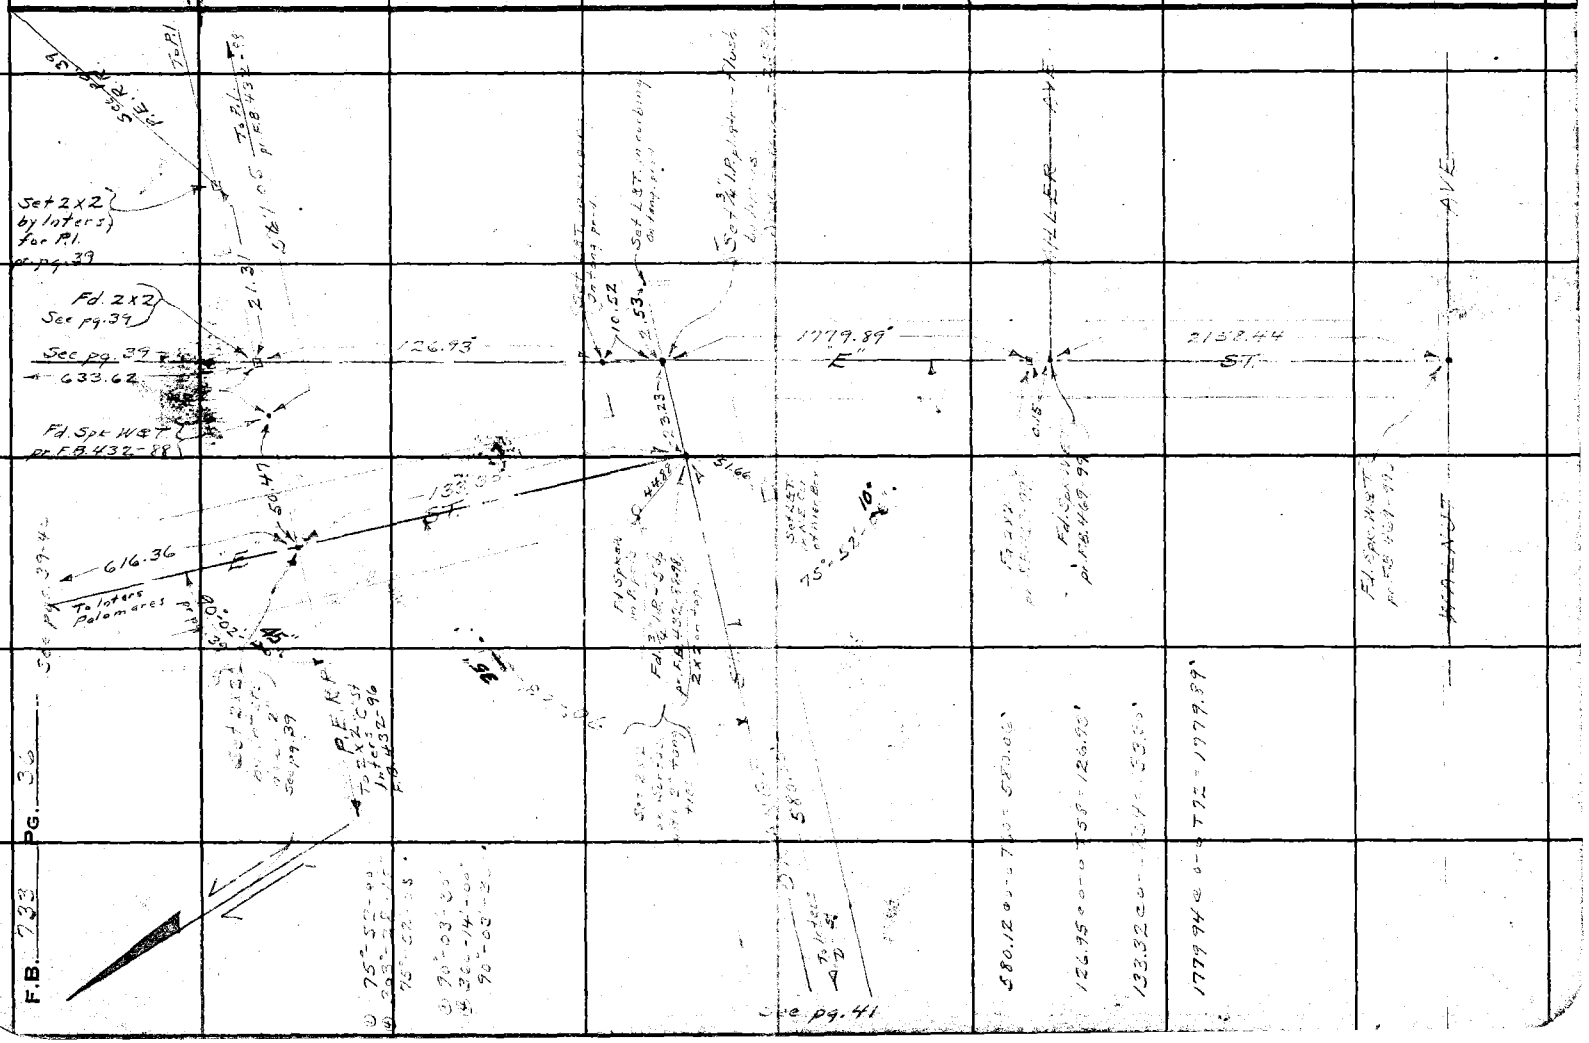

Notes Ck'd by D. M. Finley	Survey of
Map No. B-1418-3	W. O. 2102 Tape No. 276 St'd 76 °F.
Office Work H. H. Reynolds	Surveyed by A. N. HELLSTROM
Checked D. M. Finley	Notes A.N.H. Date 1-12-38
Date Sept. 1939.	Indexed

F.B. PG.

Note: Any Additions or Changes on This Sheet Must be Made or Circled in Red Ink With Date and Name of Person Making Change.

Do not extend notes this side of this line

RETURN TO
LOS ANGELES COUNTY SURVEYOR
700 HALL OF RECORDS

FORM 247 10M 11-38

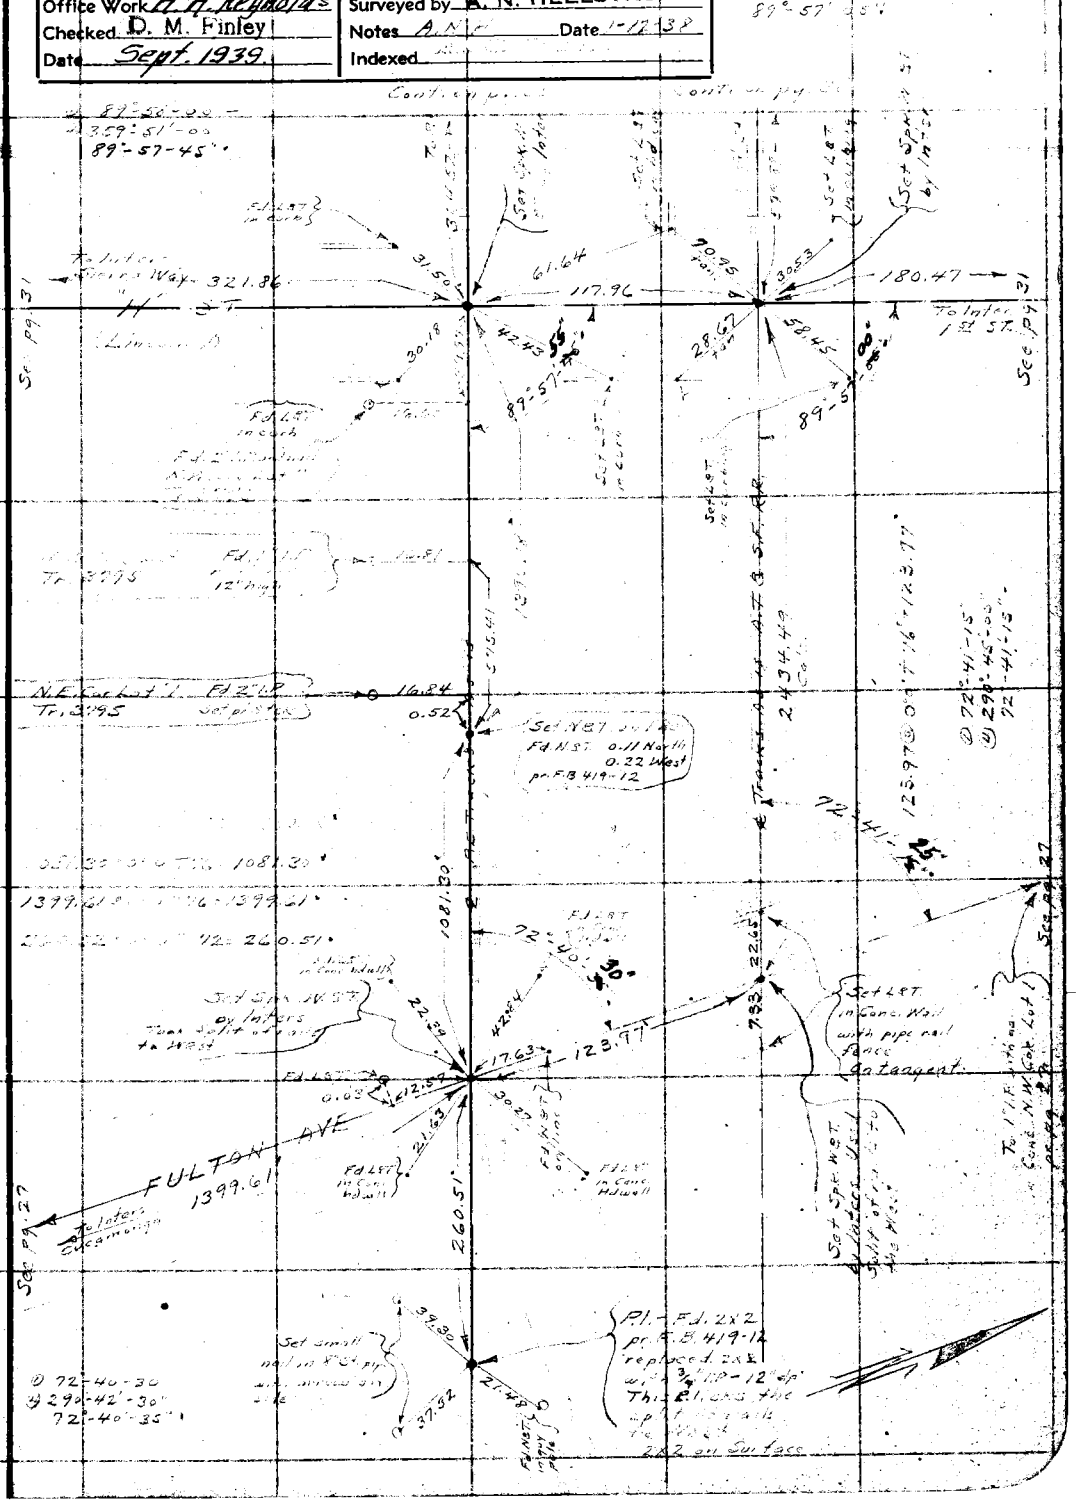
FULTON AVE
1399.61'
260.51'
1081.30'
2434.49'
123.97'
180.47'
117.96'
61.64'
321.86'

RETURN TO
LOS ANGELES COUNTY SURVEYOR
700 HALL OF RECORDS

Note: Any Additions or Changes on This Sheet Must be Made or Circled in Red Ink With Date and Name of Person Making Change.

Do not extend notes this side of this line

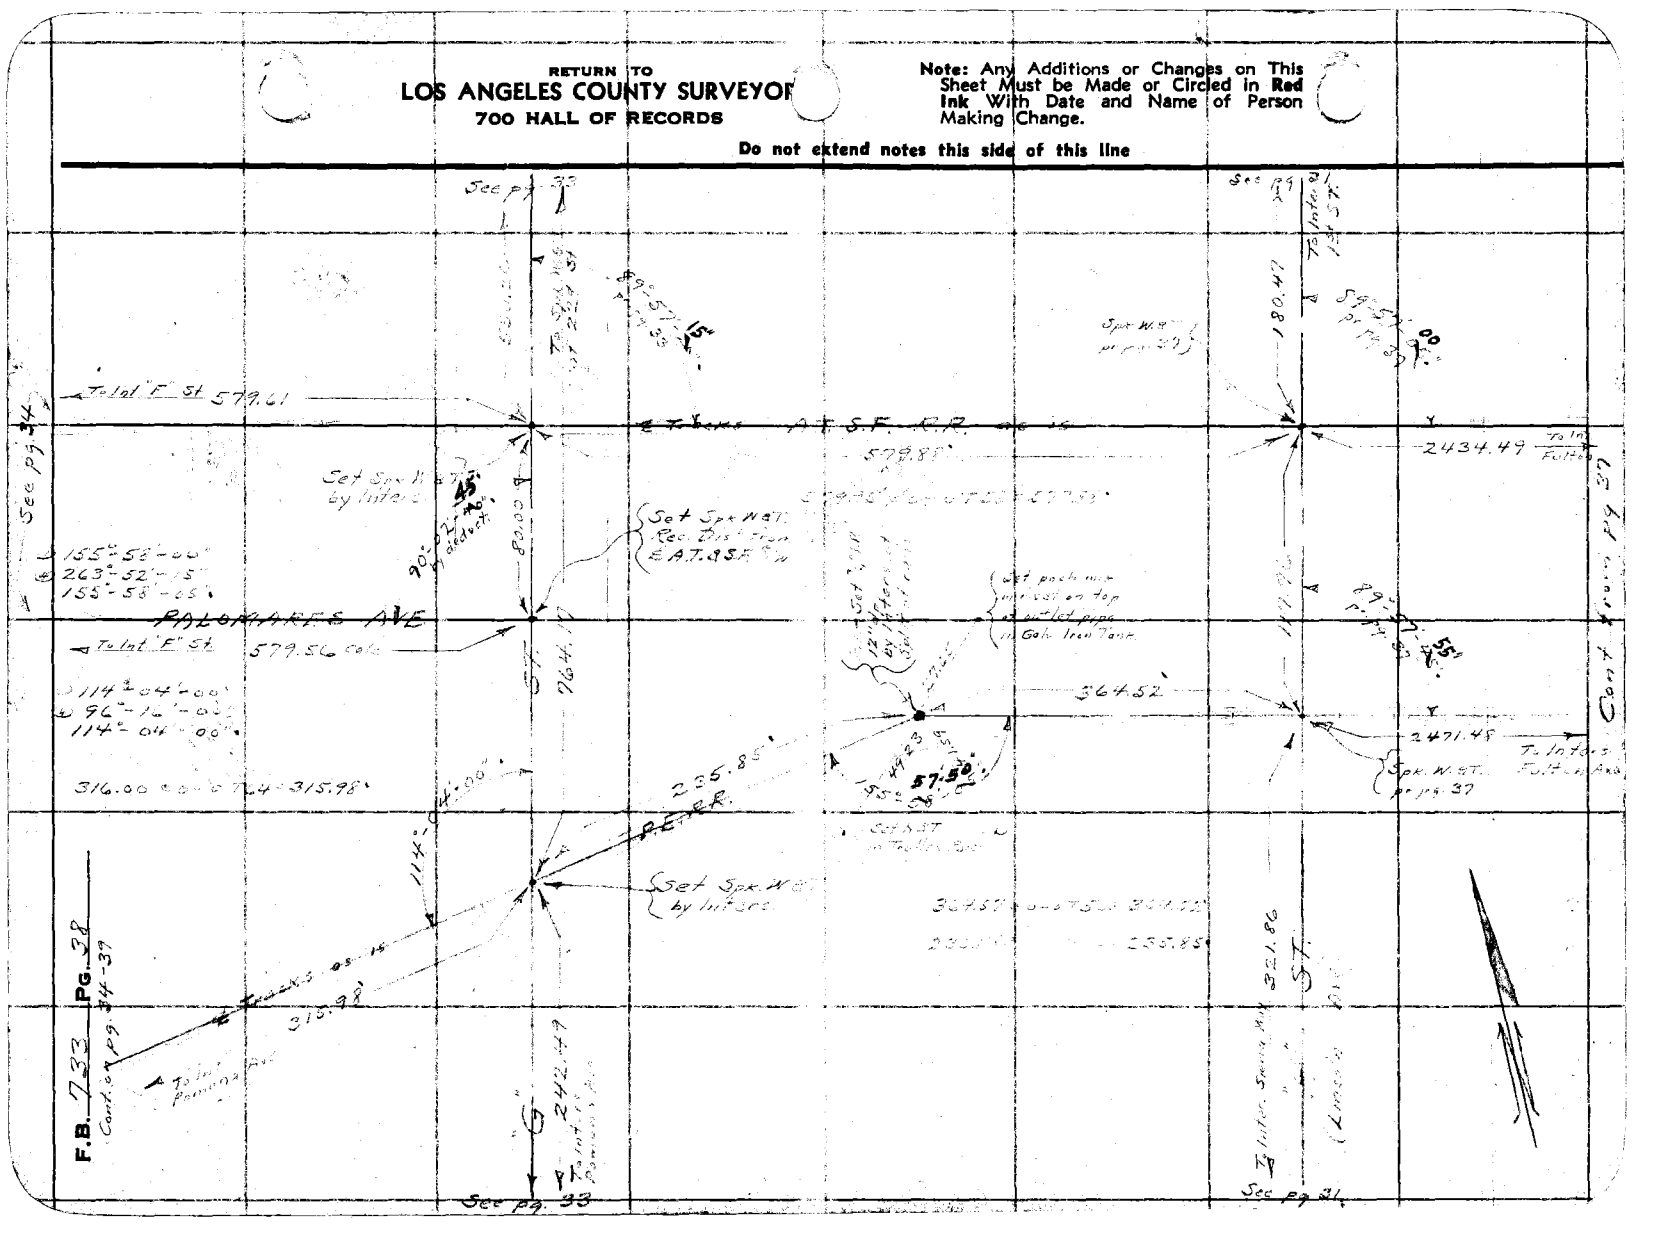

Notes Ck'd by D. M. Finley	Survey of
Map No. B-1418-3	W. O. 8172 Tape No. 076 St'd 100 F.
Office Work H. H. Reynolds	Surveyed by A. N. HELLSTROM
Checked D. M. Finley	Notes A.N.H. Date 1-17-38
Date Sept. 1939	Indexed


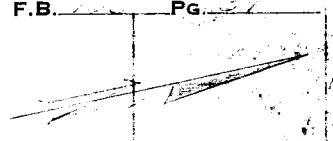

RETURN TO
LOS ANGELES COUNTY SURVEYOR
700 HALL OF RECORDS

Note: Any Additions or Changes on This Sheet Must be Made or Circled in Red Ink With Date and Name of Person Making Change

Do not extend notes this side of this line

FORM 247 10M 11-38

See pg. 36
See pg. 40
See pg. 35
See pg. 34
See pg. 34
See pg. 34-48

FdNail in Pole
133.30
T. Int. Orange St
2x2 pr pg. 36
Fd Spk & Tag pr F.B. 432-85
① 90°-02'-45"
② 360°-10'-45"
90°-02'-40"
633.62
Fd 2" IP pr Cor
at Lot "A" T.R. 6803
Fd 2" IP
N.W. Cor. Lot C
T.R. 6503
Set L&T
Set L&T
① 155°-01'-00"
② 24°-56'-30"
155°-59'-00"
① 104°-07'-15"
② 56°-25'-30"
104°-07'-10"
Set L&T in N.E. Cor Wilson Court
Set L&T
Set L&T
Set L&T

F.B. 733 Pg. 40

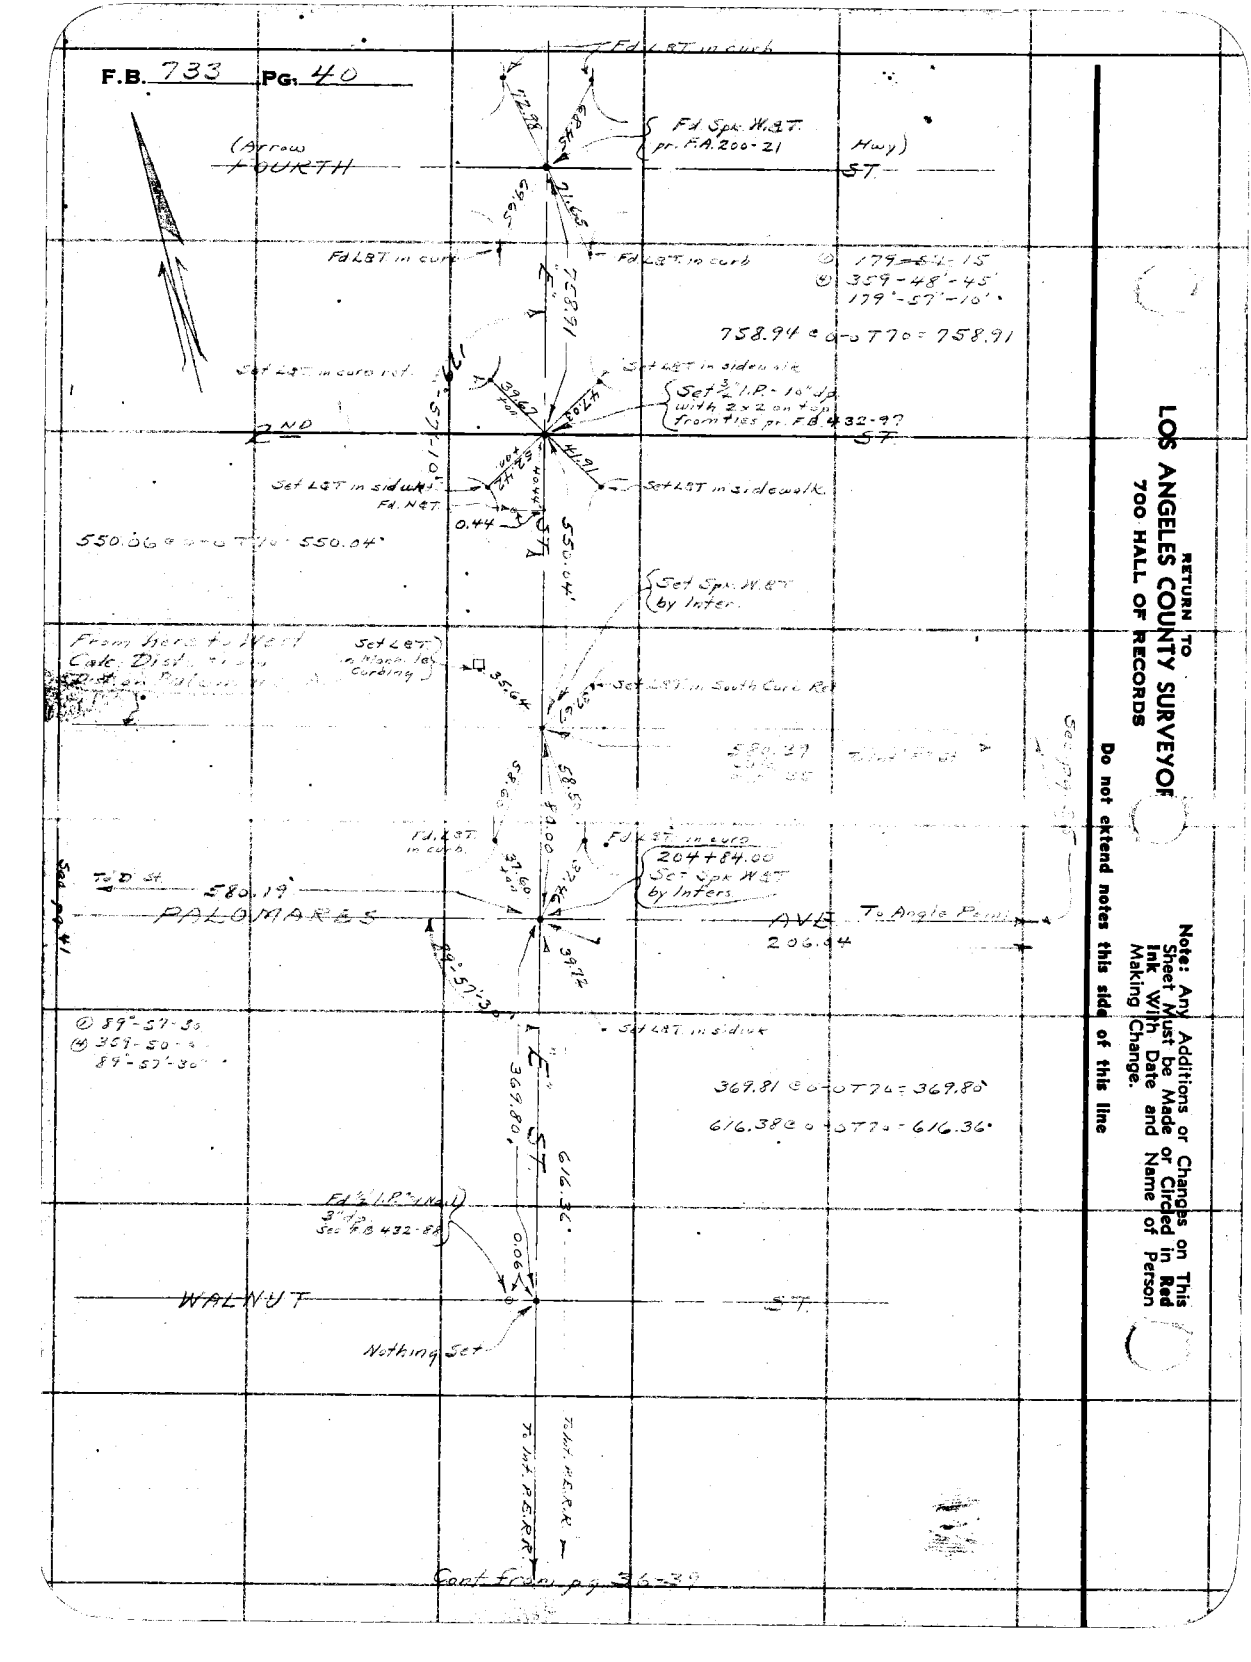

RETURN TO
LOS ANGELES COUNTY SURVEYOR
700 HALL OF RECORDS

Do not extend notes this side of this line

Note: Any Additions or Changes on This Sheet Must be Made or Circled in Red Ink With Date and Name of Person Making Change.

Notes Ck'd by D. M. Finley	Survey of
Map No. B-1418-324"	W. O. [illegible] Tape No. [illegible] St'd [illegible] °F.
Office Work H. H. Reynolds	Surveyed by H. N. HELLSTROM
Checked D. M. Finley	Notes [illegible] Date [illegible]
Date Sept. 1939	Indexed

F.B. [illegible] Pg. [illegible]

Note: Any Additions or Changes on This Sheet Must be Made or Circled in Red Ink With Date and Name of Person Making Change

Do not extend notes this side of this line

RETURN TO
LOS ANGELES COUNTY SURVEYOR
700 HALL OF RECORDS

FORM 247 10M 11-38

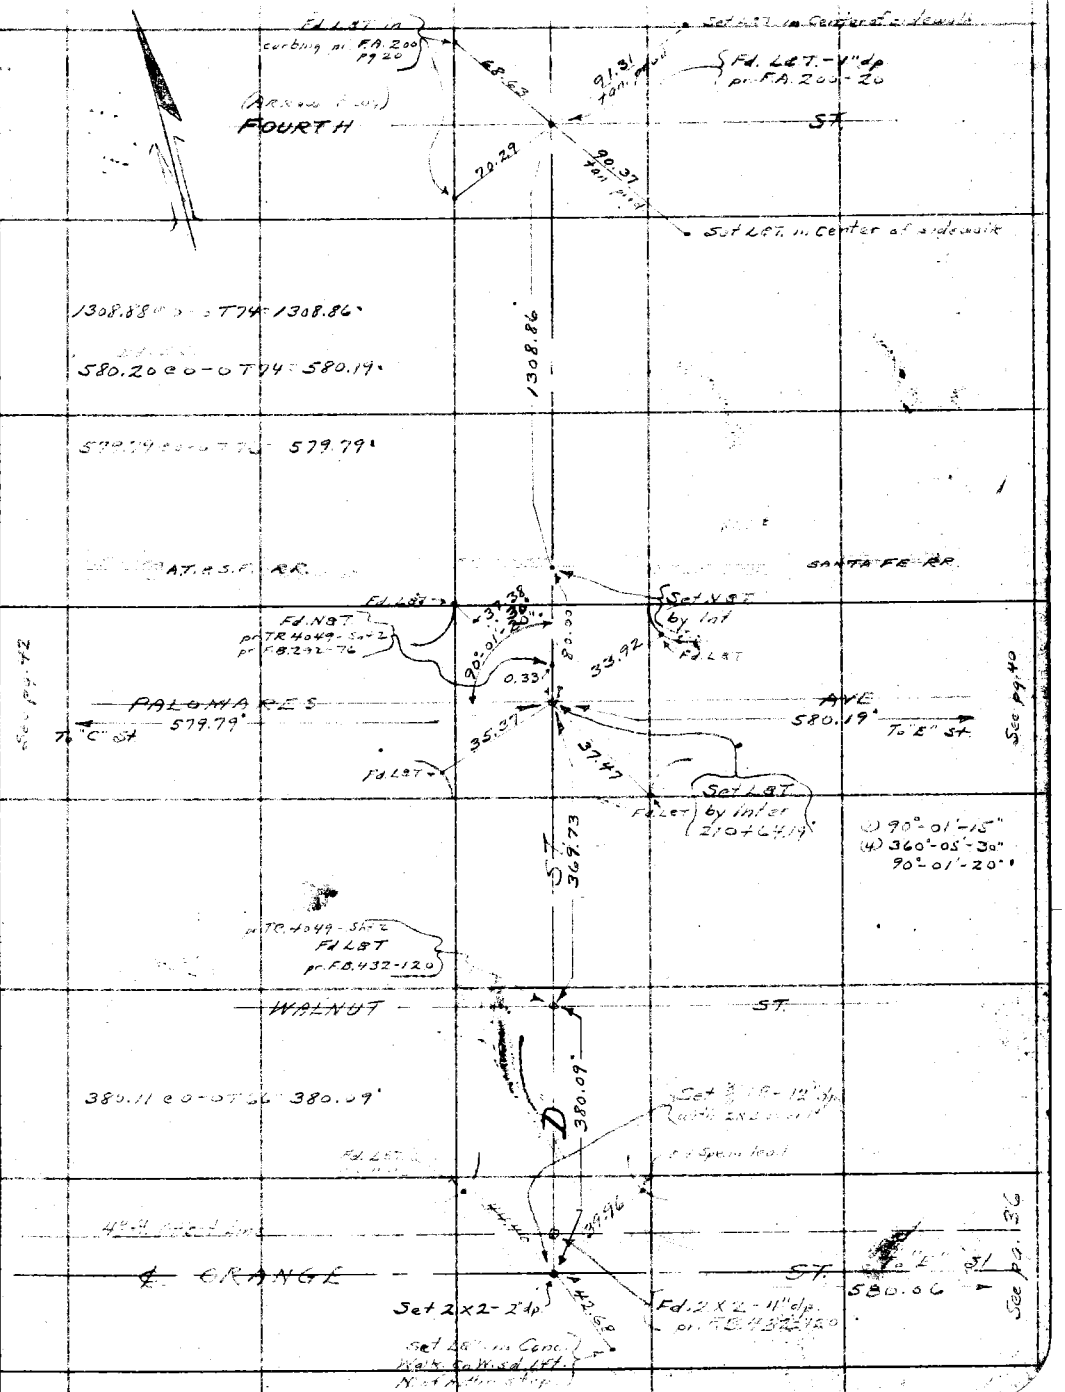

F.B. 733 Pg. 42

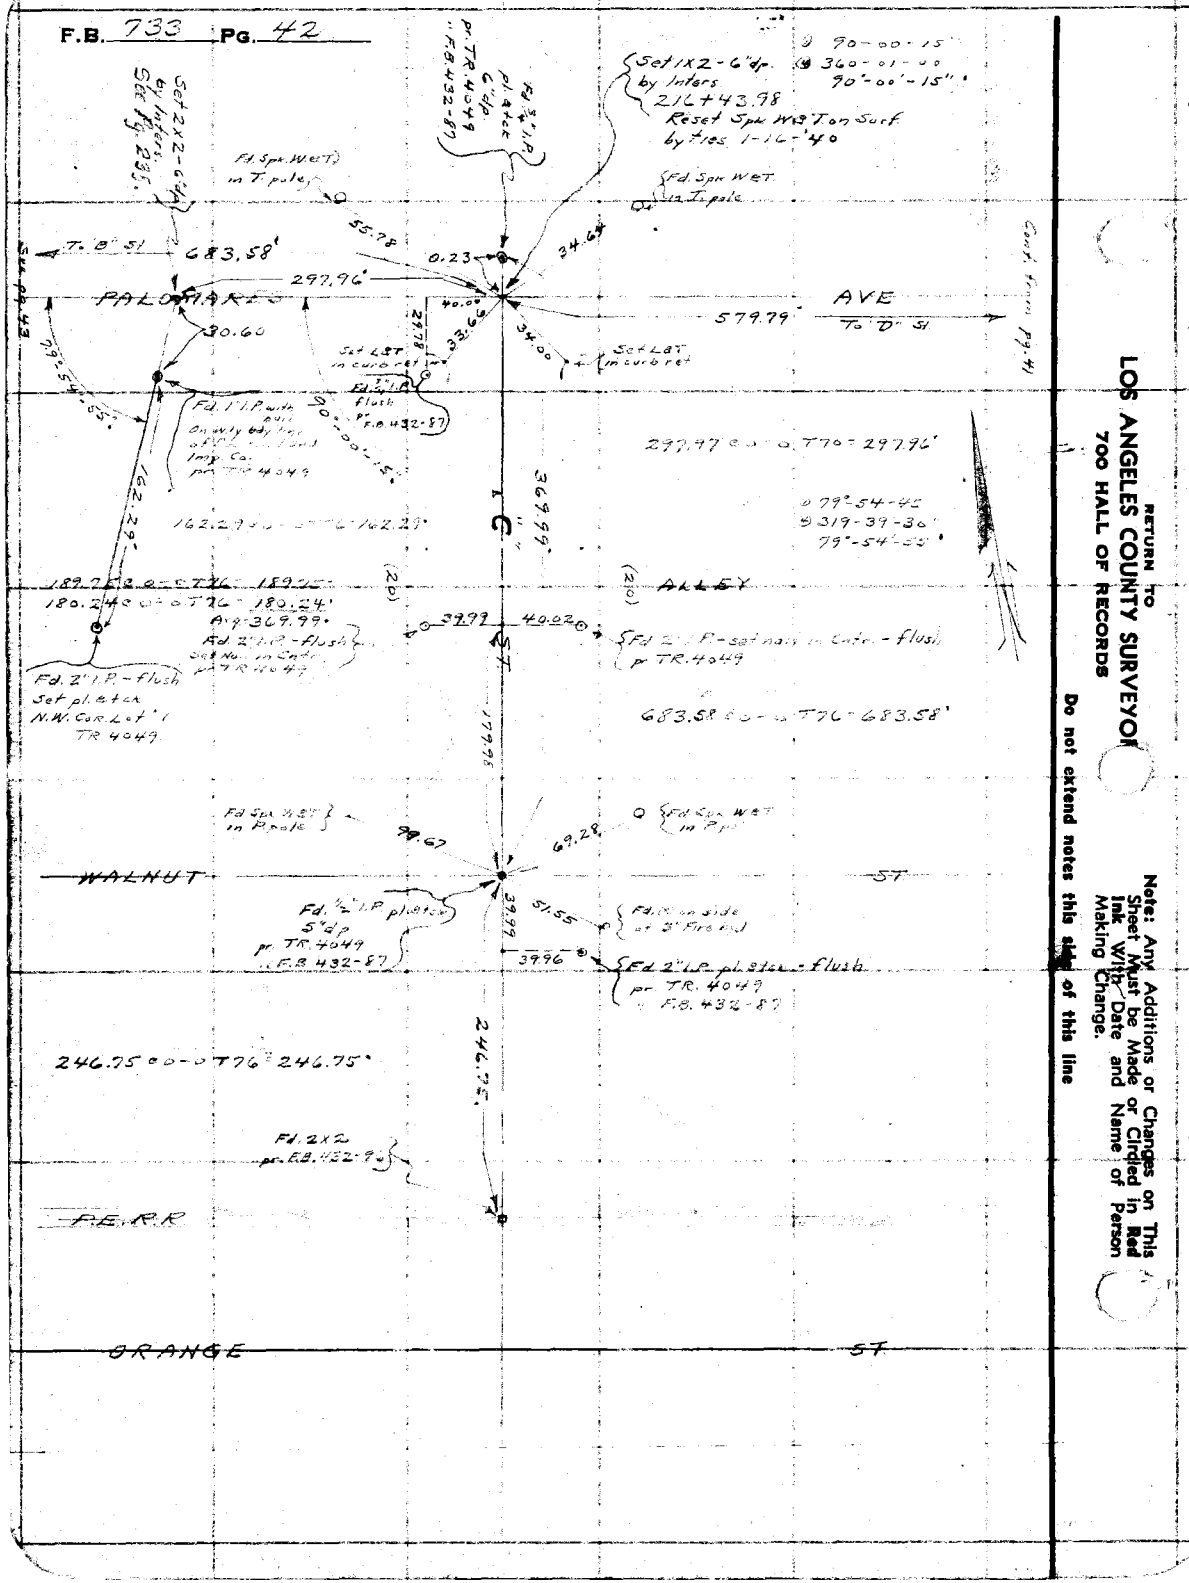

RETURN TO
LOS ANGELES COUNTY SURVEYOR
700 HALL OF RECORDS

Do not extend notes this side of this line

Note: Any Additions or Changes on This Sheet Must be Made or Circled in Red Ink With Date and Name of Person Making Change.

Notes Ck'd by D. M. Finley	Survey of Person Unit
Map No. B-1418-A-5	W. O. 8196 Tape No. 576 St'd 2c of.
Office Work H H Reynolds	Surveyed by A. N. HELLSTROM
Checked D. M. Finley	Notes A.M.H. Date 4-4-38
Date Sept 1939	Indexed

F.B. 73R Pg. 43

D 90-01-15
M 360-04-45
90°-01'-10"

Note: ANY ADDITIONS OR CHANGES OR THIS SHEET MUST BE MADE OR CIRCLED IN Red Ink, WITH DATE AND NAME OF PERSON MAKING CHANGE.

Do not extend notes this side of this line

RETURN TO
LOS ANGELES COUNTY SURVEYOR
700 HALL OF RECORDS

FOURTH ST

L&T in Conc Pump

L&T. in Conc pump

Fd. Spk. & W. pr F.A. 20[illegible]9

795

736

L&T in Conc. Pump

L&T. in Conc. Pump

Fd. Spk. W. & T. on line

279.89

279.89 @ 0-0 T76 = 279.89'

Changed on C.S. B-1418-5 F-32-41 D.M.H.

Fd. M.W.D. - Spk & T = Inters 3rd St.

0.02

21.92

Fd. M.W.D. - Spk & T

987.25?

~~987.25 @ 0-0 T76 = 987.25'~~

Note: This dist. was checked in field on 5-16-41 and found to be 987.25'

987.25' O.K. 5-16-41

987.25'

B

ST.

619.78 @ 0-0 T76 = 619.78'

Inters Nothing Set

AT & S.F.R.R.

Fd. 3/4" I.P. pl. & tin - flush 0.07 N. of Inters. Removed this pipe

90°-01'-10"

Set L&T in end of Conc. Wall

Set Inters 3/4" I.P. - 5' up

2 @ 4 27.56

799.93

Set L&T in end of Conc Wall

0.07

PALOMARES AVE

To "A" St 619.78'

33.53

32.85

683.58' To "C" St

Set L&T in curb rd

Set L&T in curb rd

Cont. on Pg. 44

Cont. on Pg. 42

369.94'

369.94 @ 0-0 T74 = 369.94'

Set N&T in P. pole

3461

Fd. 3/4" I.P. pl. & tin - 12" d. pr. TR. 4049

WALNUT ST

30.95

South

Set N&T in guy Pole

Chis. 'B' in S. Fire hyd

FORM 247 10M 8-31

F.B. 733 Pg. 44

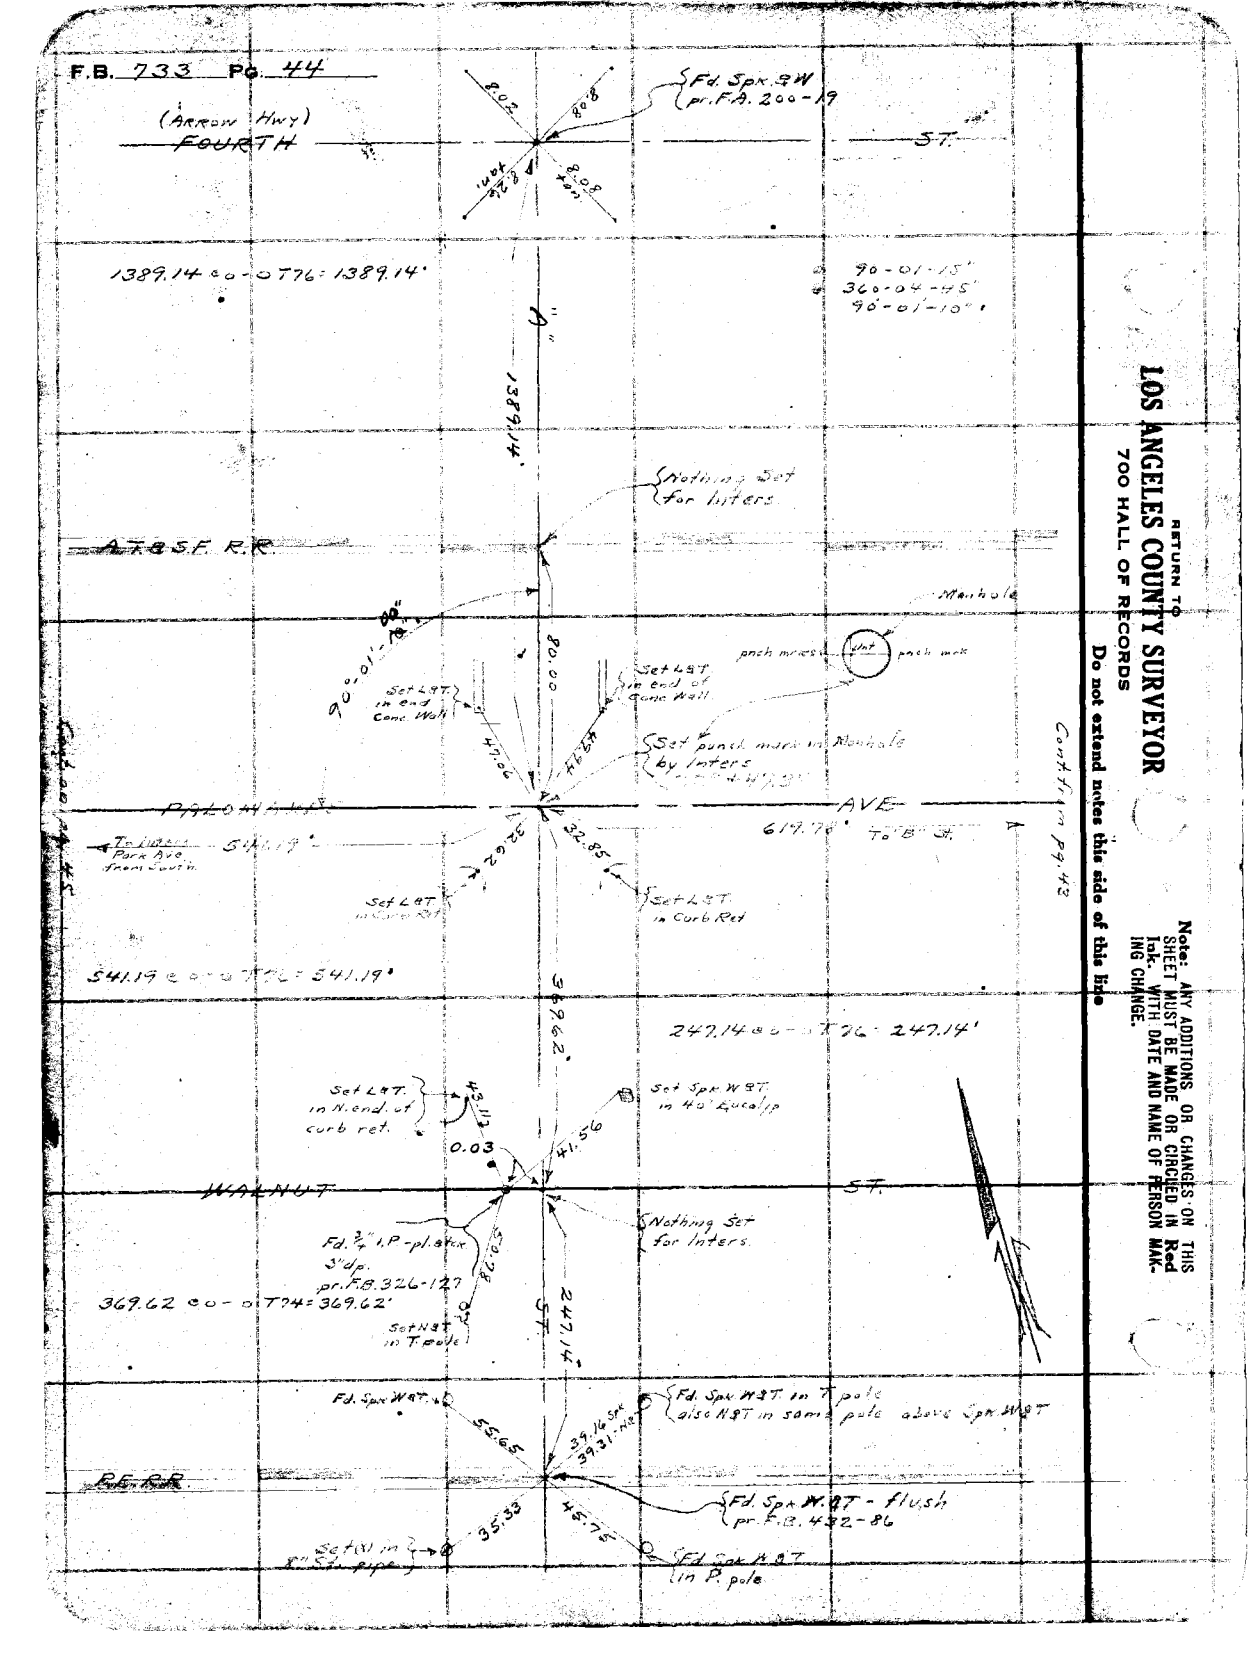

RETURN TO
LOS ANGELES COUNTY SURVEYOR
700 HALL OF RECORDS
Do not extend notes this side of this line

Note: ANY ADDITIONS OR CHANGES ON THIS SHEET MUST BE MADE OR CIRCLED IN Red Ink. WITH DATE AND NAME OF PERSON MAKING CHANGE.

Notes Ck'd by D. M. Finley	Survey of [illegible]
Map No. B-1418-4	W. O. 8196 Tape No. [illegible] St'd [illegible] °F.
Office Work H. H. Reynolds	Surveyed by A. N. HELLSTROM
Checked D. M. Finley	Notes A.N.H. Date 4-8-38
Date Sept. 1939.	Indexed

F.B. [illegible] PG. [illegible]

Note: Any Additions or Changes on This Sheet Must be Made or Circled in Red Ink With Date and Name of Person Making Change.

Do not extend notes this side of this line

RETURN TO
LOS ANGELES COUNTY SURVEYOR
700 HALL OF RECORDS

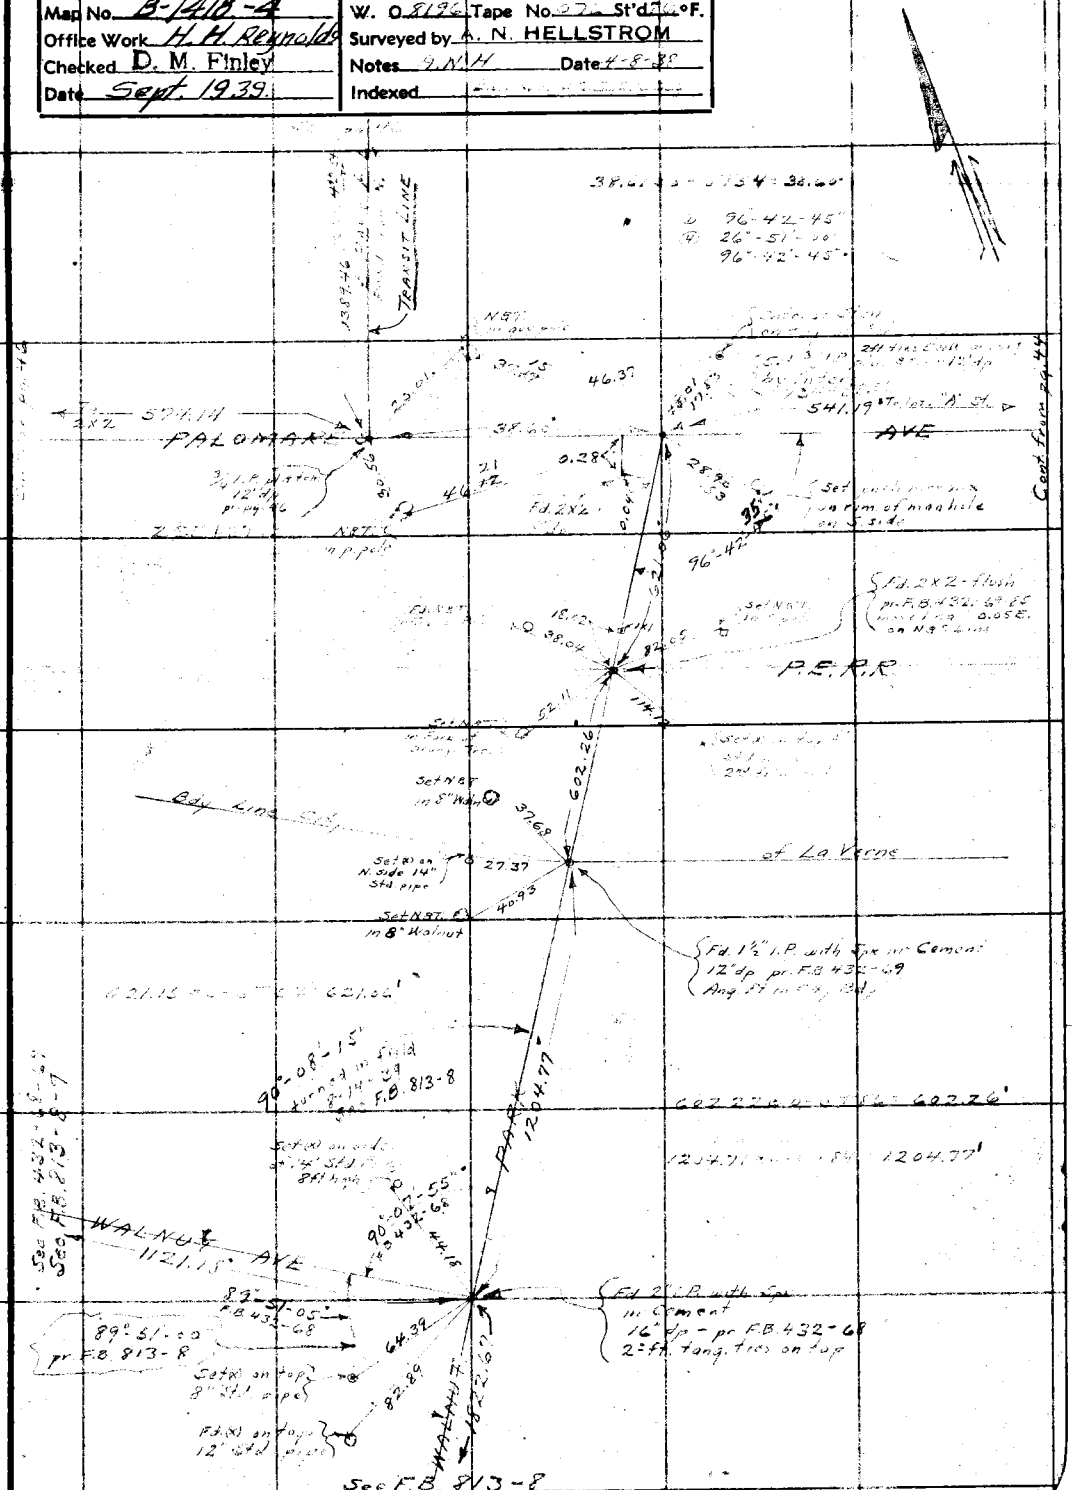

FORM 247 10M 11-38

F.B. 733 PG. 46

RETURN TO
LOS ANGELES COUNTY SURVEYOR
700 HALL OF RECORDS

Note: Any Additions or Changes on This Sheet Must be Made or Circled in Red Ink With Date and Name of Person Making Change.

Do not extend notes this side of this line

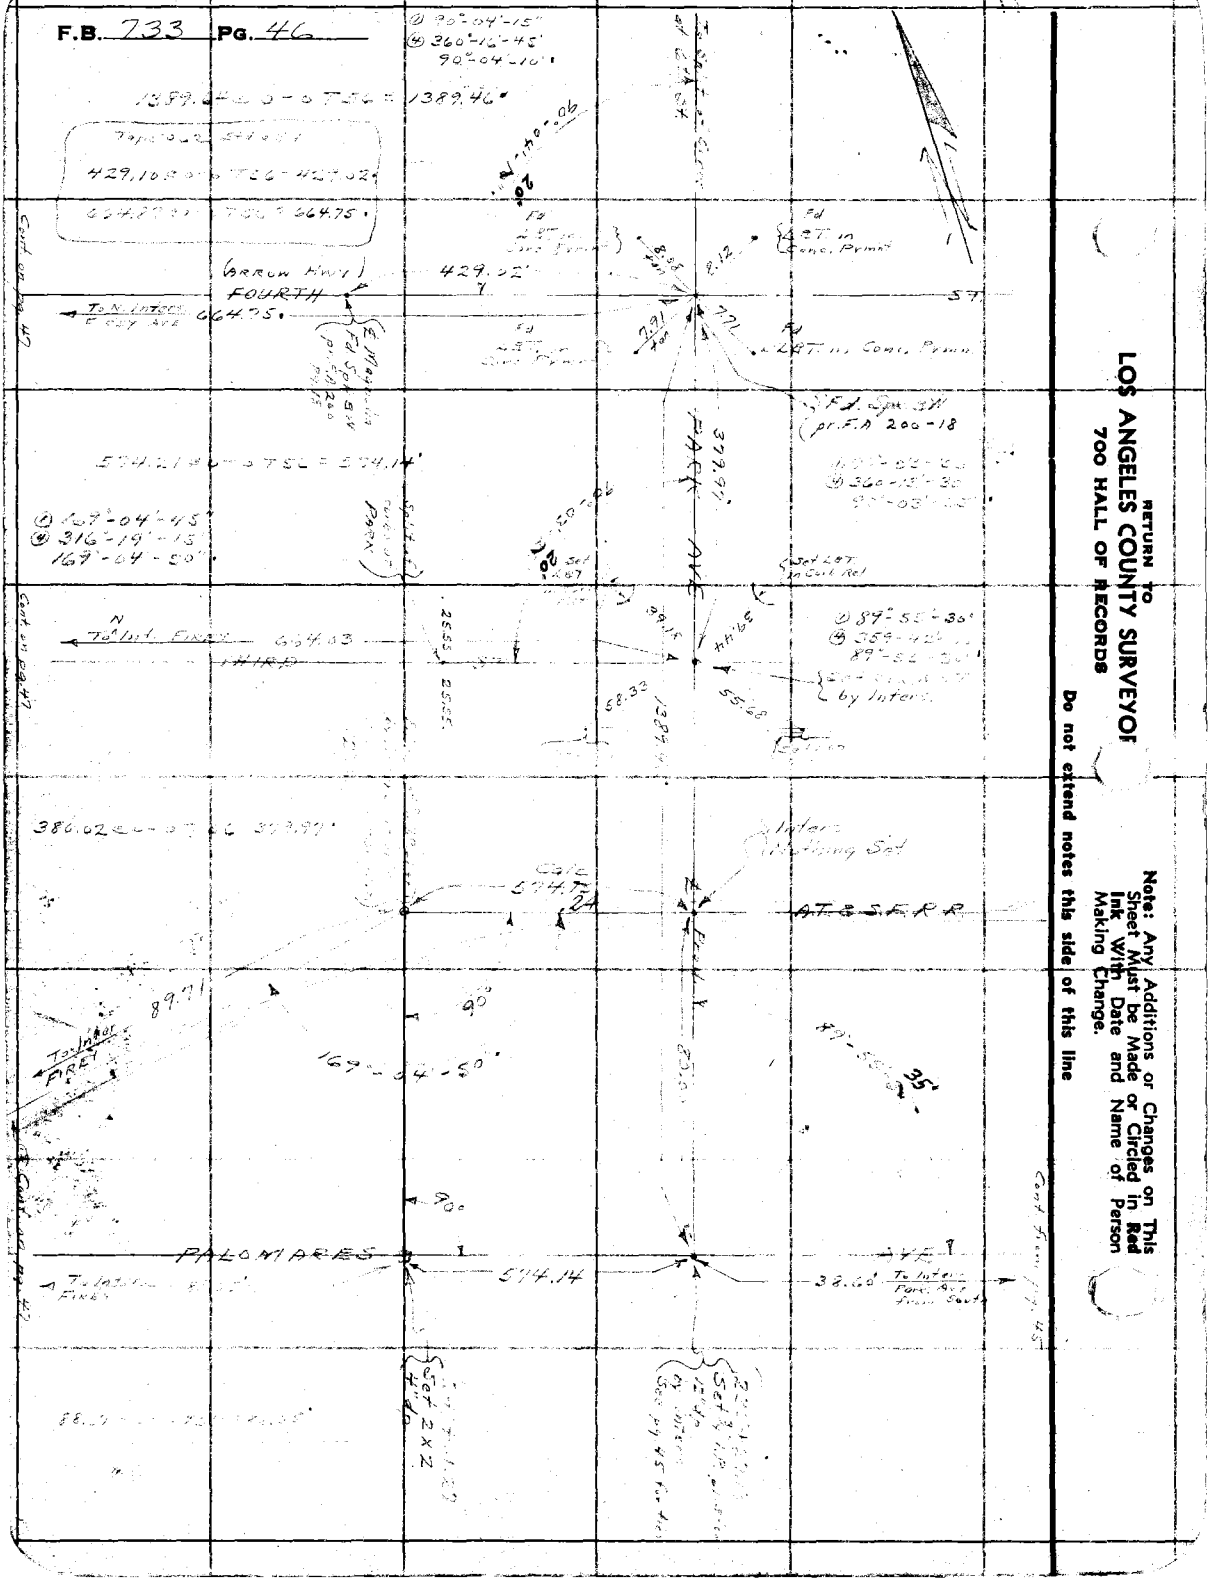
FOURTH
PARK AVE
PALOMARES
Cont'd on Pg 47
Cont'd on Pg 47
Cont'd on Pg 47
Cont'd on Pg 47
Set 2 x 2
Set Nail & Tag
Set Nail & Tag
Set Nail & Tag

Notes Ck'd by D. M. Finley	Survey of Alhambra Wash
Map No. B-14B-4	W. O. 8196 Tape No. 262 St'd as of
Office Work H.H. Reynolds.	Surveyed by A. N. HELLSTROM
Checked D. M. Finley	Notes A N H Date 4-13-56
Date Sept. 1939.	Indexed

F.B. 733 Pg. 47

Note: Any Additions or Changes on This Sheets Must be Made or Circled in Red Ink With Date and Name of Person Making Change.

Do not extend notes this side of this line

RETURN TO
LOS ANGELES COUNTY SURVEYOR
700 HALL OF RECORDS

FORM 247 5M 10-37

RETURN TO
LOS ANGELES COUNTY SURVEYOR
700 HALL OF RECORDS

Note: Any Additions or Changes on This Sheets Must be Made or Circled in **Red Ink** With Date and Name of Person Making Change.

Do not extend notes this side of this line

F.B. 733 Pg. 48

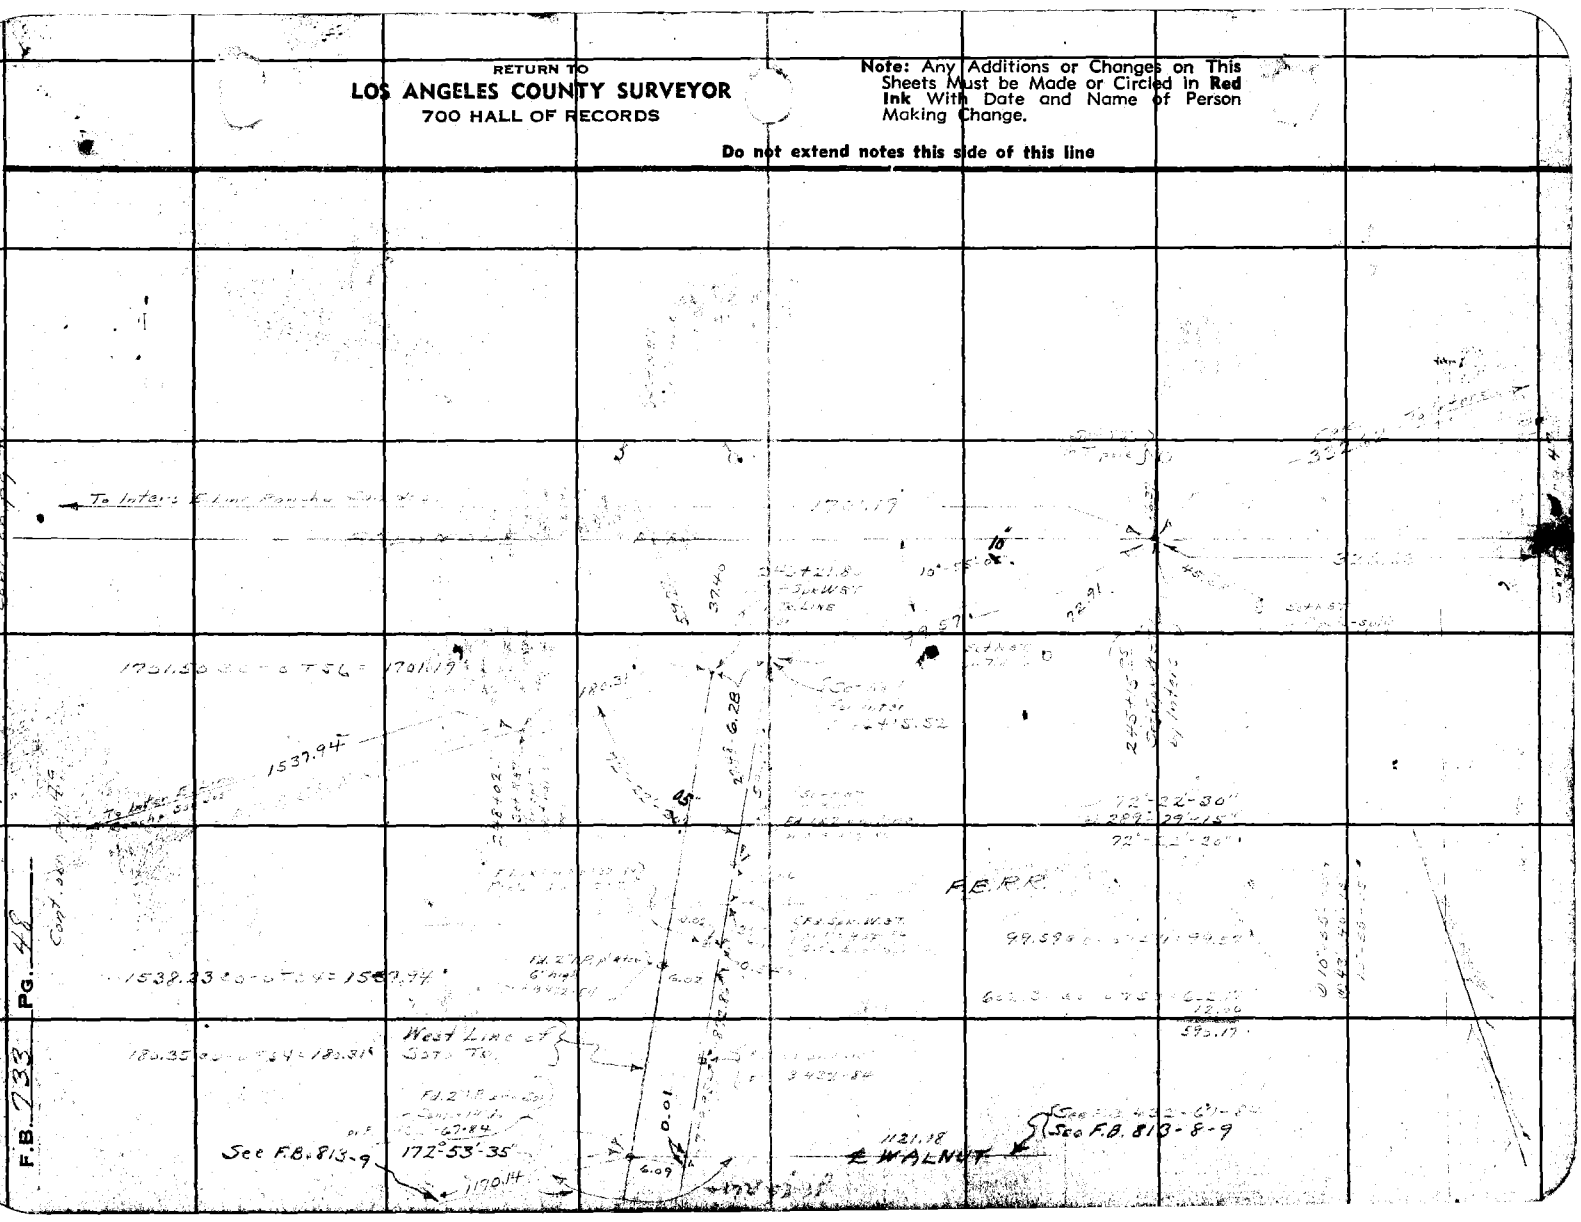

Notes Ck'd by D. M. Finley	Survey of
Map No. B-148-4	W. O.	Tape No.	St'd	°F.
Office Work H. H. Reynolds	Surveyed by A. N. HELLSTROM
Checked D. M. Finley	Notes	Date
Date Sept. 1939.	Indexed

F.B. PG.

Note: Any Additions or Changes on This Sheet Must be Made or Circled in Red Ink With Date and Name of Person Making Change.

Do not extend notes this side of this line

RETURN TO
LOS ANGELES COUNTY SURVEYOR
700 HALL OF RECORDS

FORM 247 10M 11-38

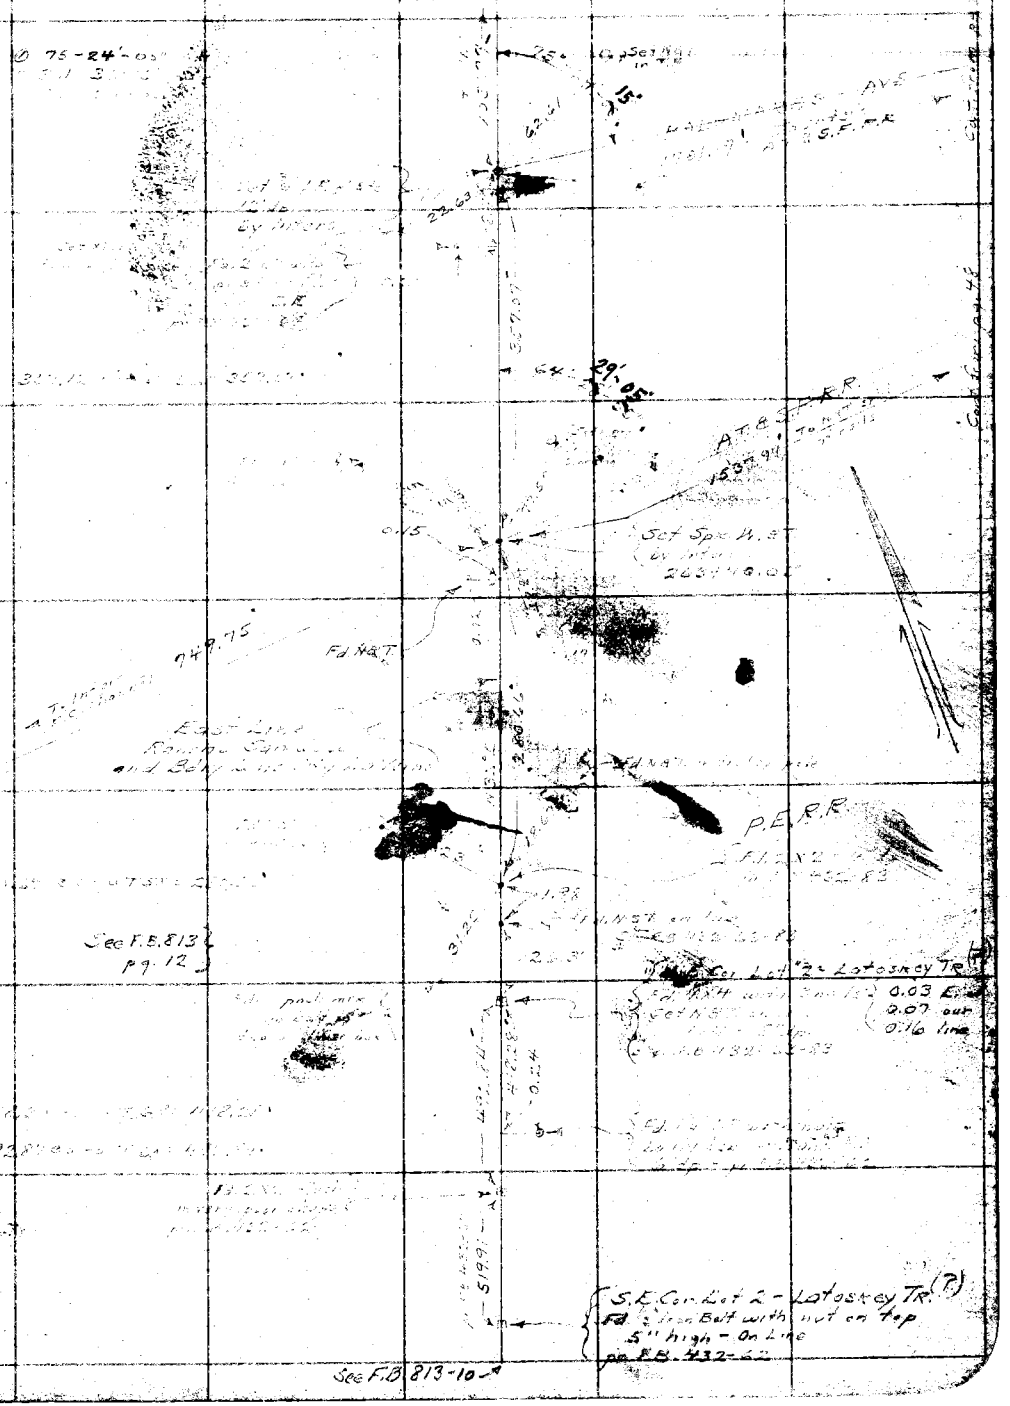

RETURN TO
LOS ANGELES COUNTY SURVEYOR
700 HALL OF RECORDS

Note: Any Additions or Changes on This Sheet Must be Made or Circled in **Red** Ink With Date and Name of Person Making Change.

Do not extend notes this side of this line

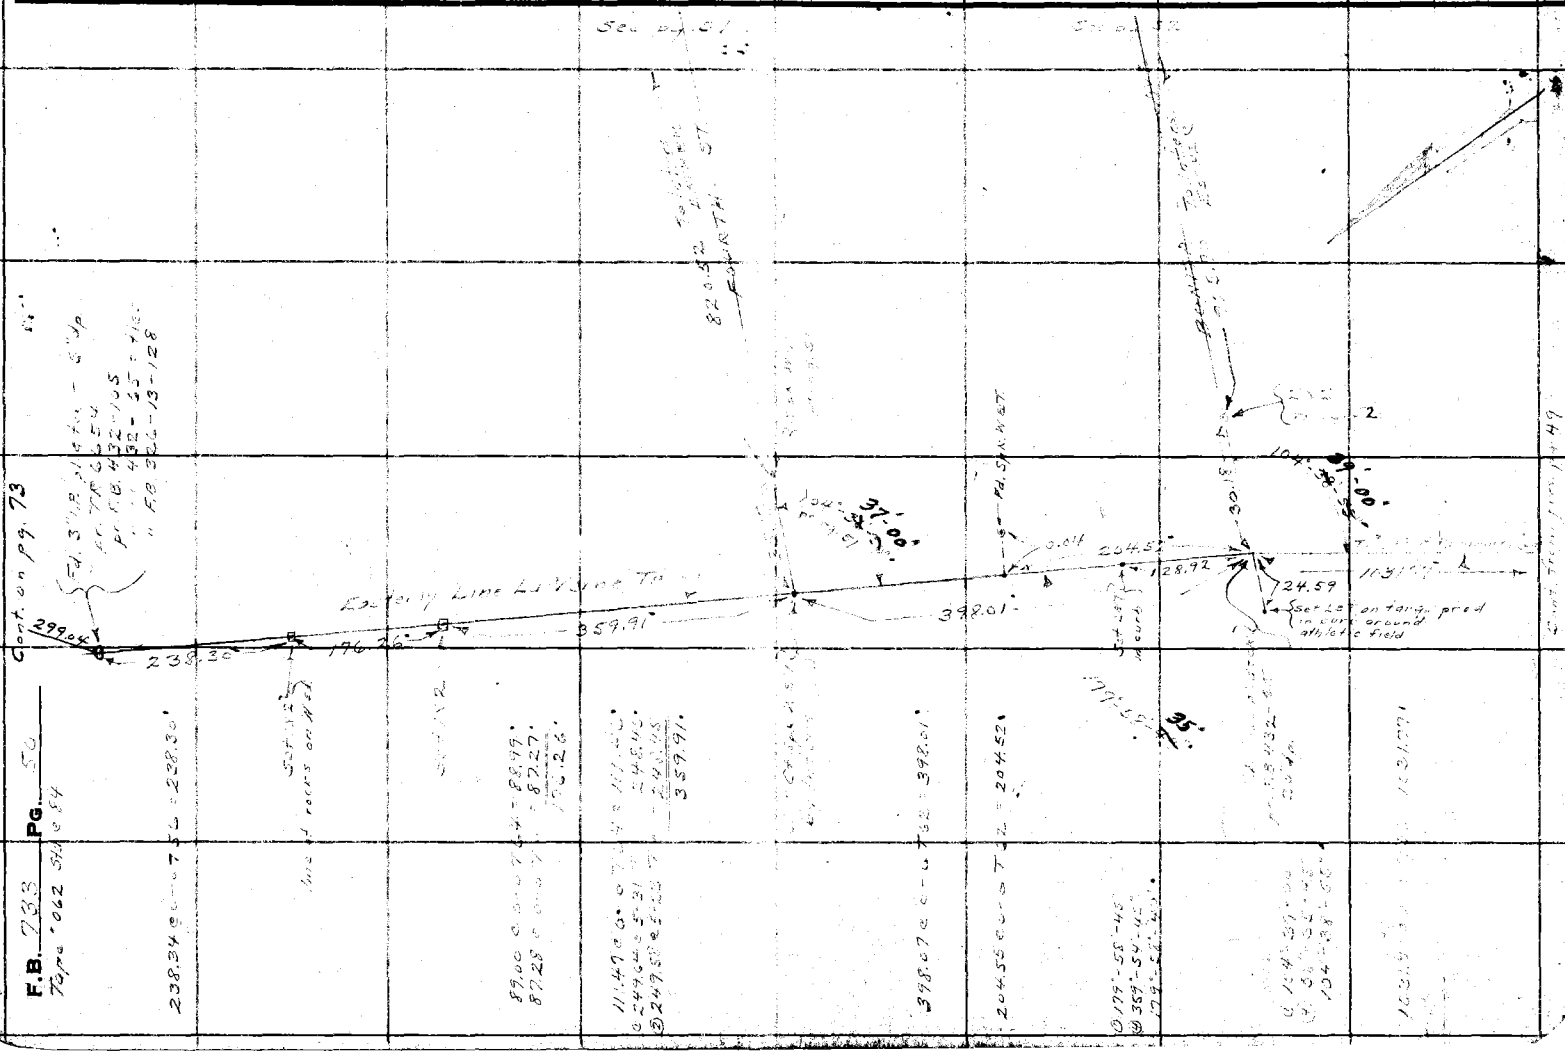

FORM 247 5M 10-37

RETURN TO
LOS ANGELES COUNTY SURVEYOR
700 HALL OF RECORDS

Note: Any Additions or Changes on This Sheets Must be Made or Circled in Red Ink With Date and Name of Person Making Change.

Do not extend notes this side of this line

Notes Ck'd by D. M. Finley
Map No. B-4418-4
Office Work H.H.Reynolds
Checked D. M. Finley
Date Sept. 1939

Survey of W. O. 8212 Tape No. 262 Std. ☐ ☐ ☐ F.B. ☐ Pg. 51
Surveyed by A. N. HELLSTROM
Notes A.N.H. Date 4-11-38
Indexed

FOURTH

820.43 - 0.07 = 820.52'

811.22 - 0.07 = 211.09'

See pg 50

RETURN TO
LOS ANGELES COUNTY SURVEYOR
700 HALL OF RECORDS

Note: Any Additions or Changes on This Sheets Must be Made or Circled in **Red Ink** With Date and Name of Person Making Change.

Do not extend notes this side of this line

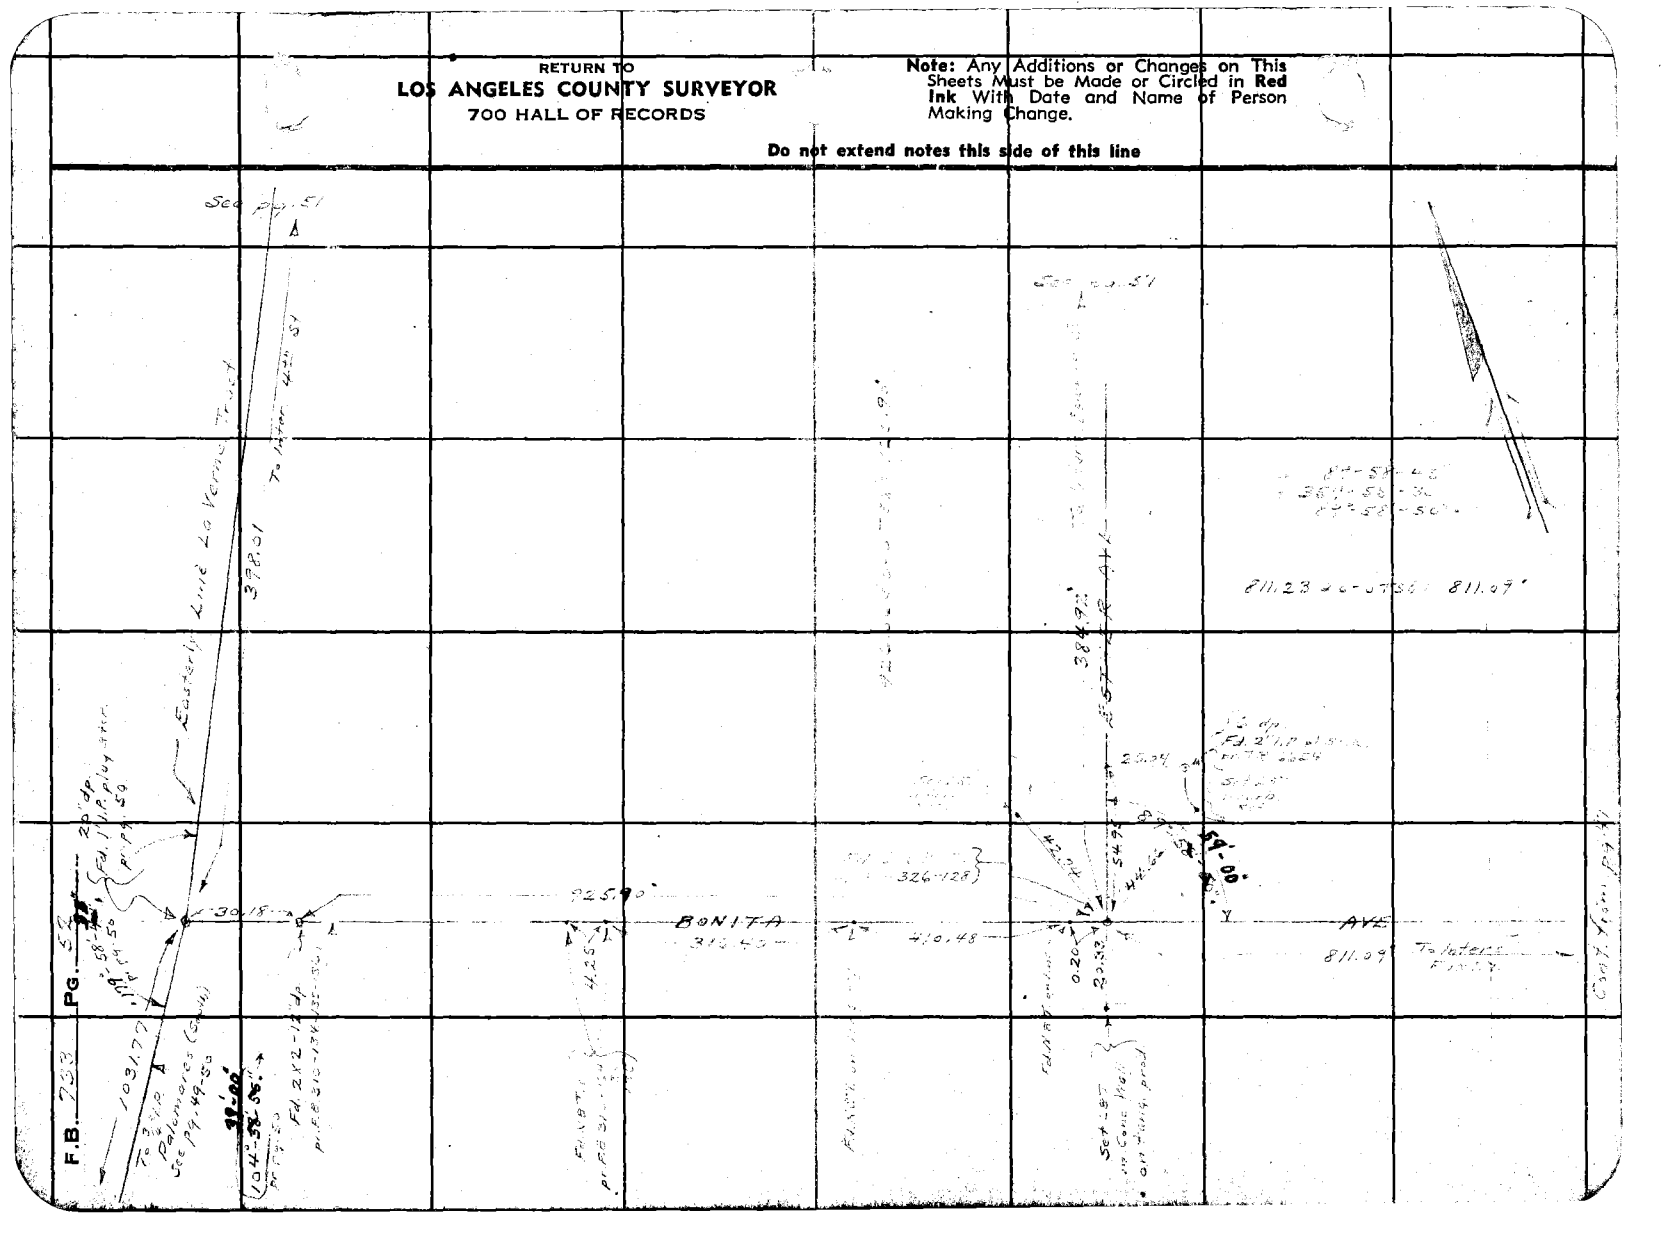

Notes Ck'd by D. M. Finley | Survey of [illegible]
Map No. B-1418-4 | W. O. [illegible] Tape No. [illegible] St'd [illegible] OF
Office Work H. H. Aeyelds | Surveyed by A. N. HELLSTROM
Checked D. M. Finley | Notes A N H Date 4-12-38
Date Sept. 1939 | Indexed [illegible]

F.B. [illegible] Pg. 53

Note: Any Additions or Changes on This Sheets Must be Made or Circled in Red Ink With Date and Name of Person Making Change.

Do not extend notes this side of this line

RETURN TO
LOS ANGELES COUNTY SURVEYOR
700 HALL OF RECORDS

FORM 247 SM 10-87

458.24 @ 0-0-72 = 458.26'

627.79 @ 0-0-72 = 627.82'

① 75° 33' 15"
② 362° 13' 00"
75° 33' 15"

627.82' To Int. Series
Bonita
To Int. Series
458.26'

49.98

Fd. Conc. Mon. - 14" pr. F.A. 200 pg. 16

1) 172° 44' 45"
2) 331° 20' 00"
172° 50' 00"

Fd. 2X2 - 4' Sp. in P.I.

72.72

49.99

25'

Std. Conc. Mon. - 18" dp w/ 1" Sq. X in top pr. F.A. 200.

Intersects Sou. W. Sec. Cor. Sec. 4 T. 1 S. R. 11 W.

Southerly Line of La Verne Tr.

774.47 To 3" I.P.

Set Spike in Wood 0.91' Down pr. F.B. 22-12 Pg. 13

Set Spike in Wood 0.91' Down pr. F.B. 22-12 Pg. 13

To Int. Easterly Line of La Verne Tr.

Cont. from pg. 51

RETURN TO
LOS ANGELES COUNTY SURVEYOR
700 HALL OF RECORDS

Note: Any Additions or Changes on This Sheets Must be Made or Circled in Red Ink With Date and Name of Person Making Change.

Do not extend notes this side of this line

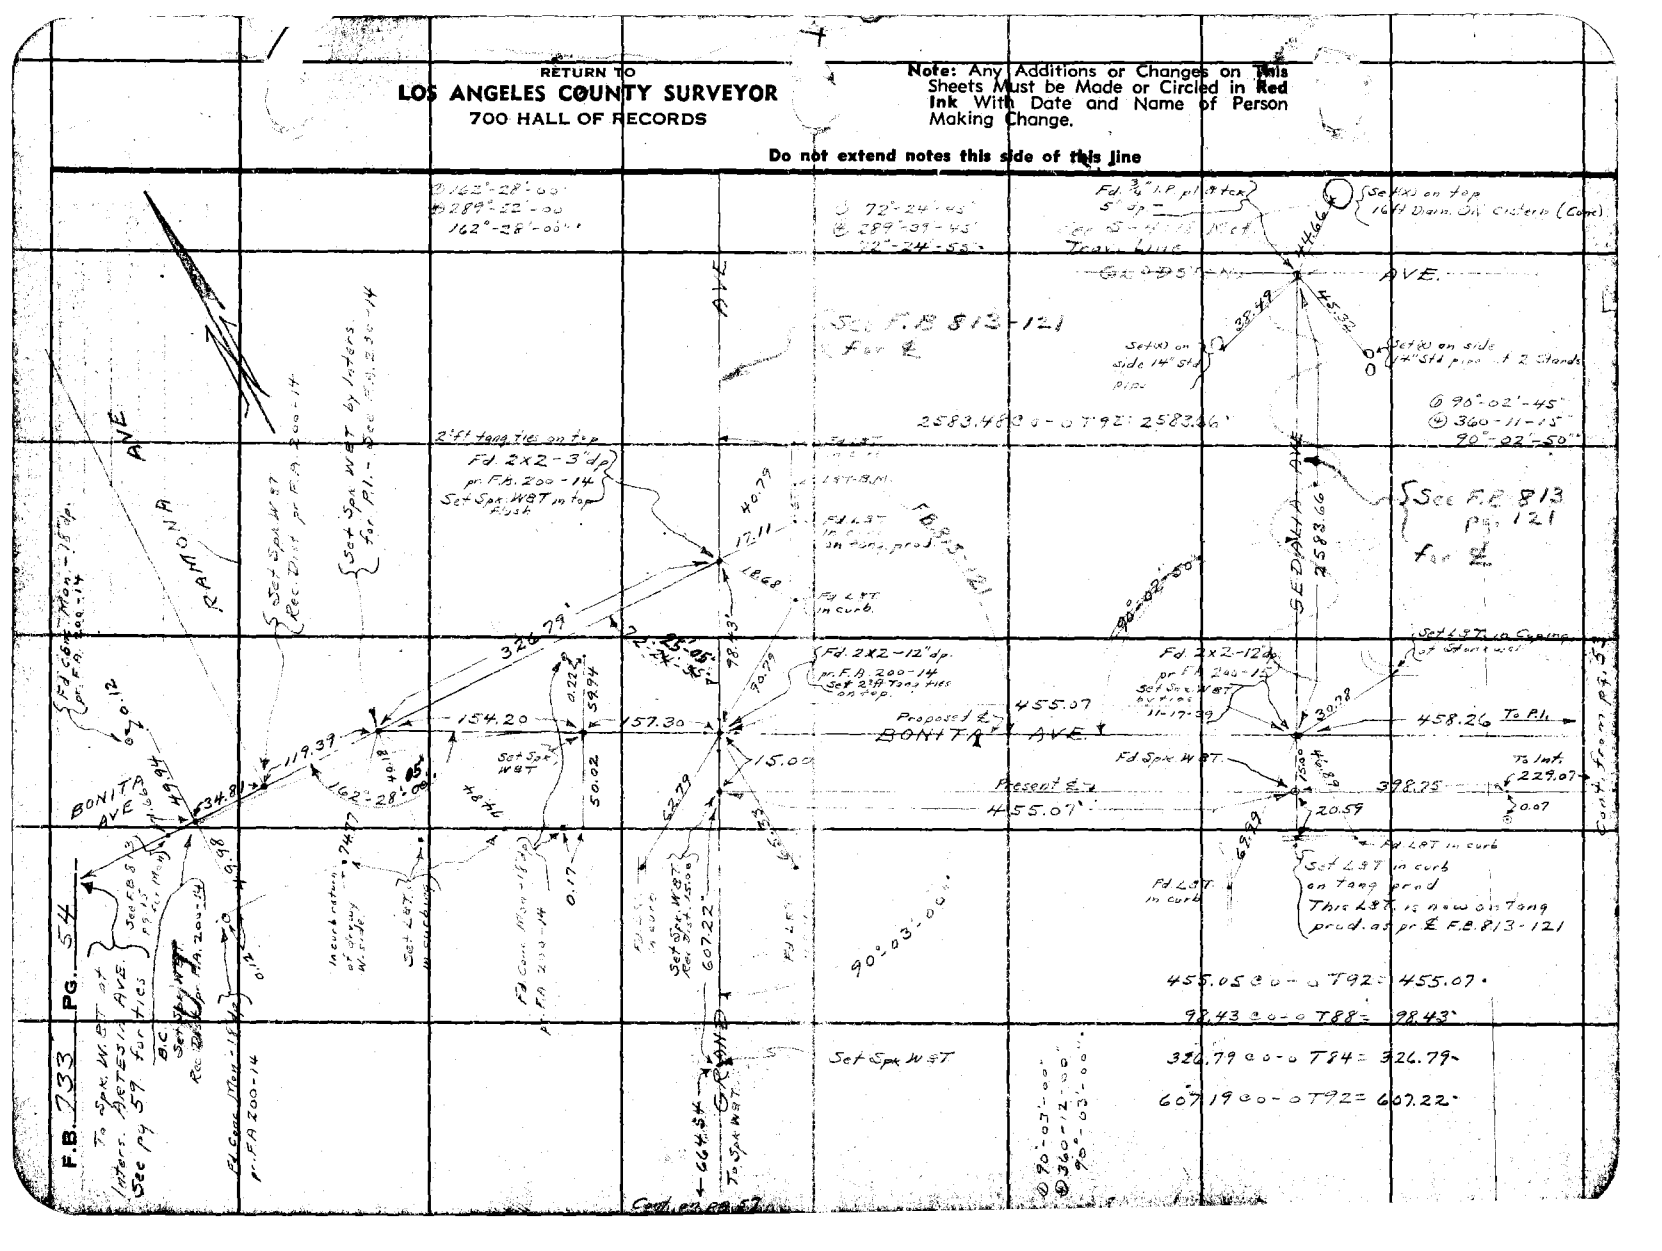

FORM 247 5M 10-37

RETURN TO
LOS ANGELES COUNTY SURVEYOR.
700 HALL OF RECORDS

Note: Any Additions or Changes on This Sheets Must be Made or Circled in Red Ink With Date and Name of Person Making Change.

Do not extend notes this side of this line

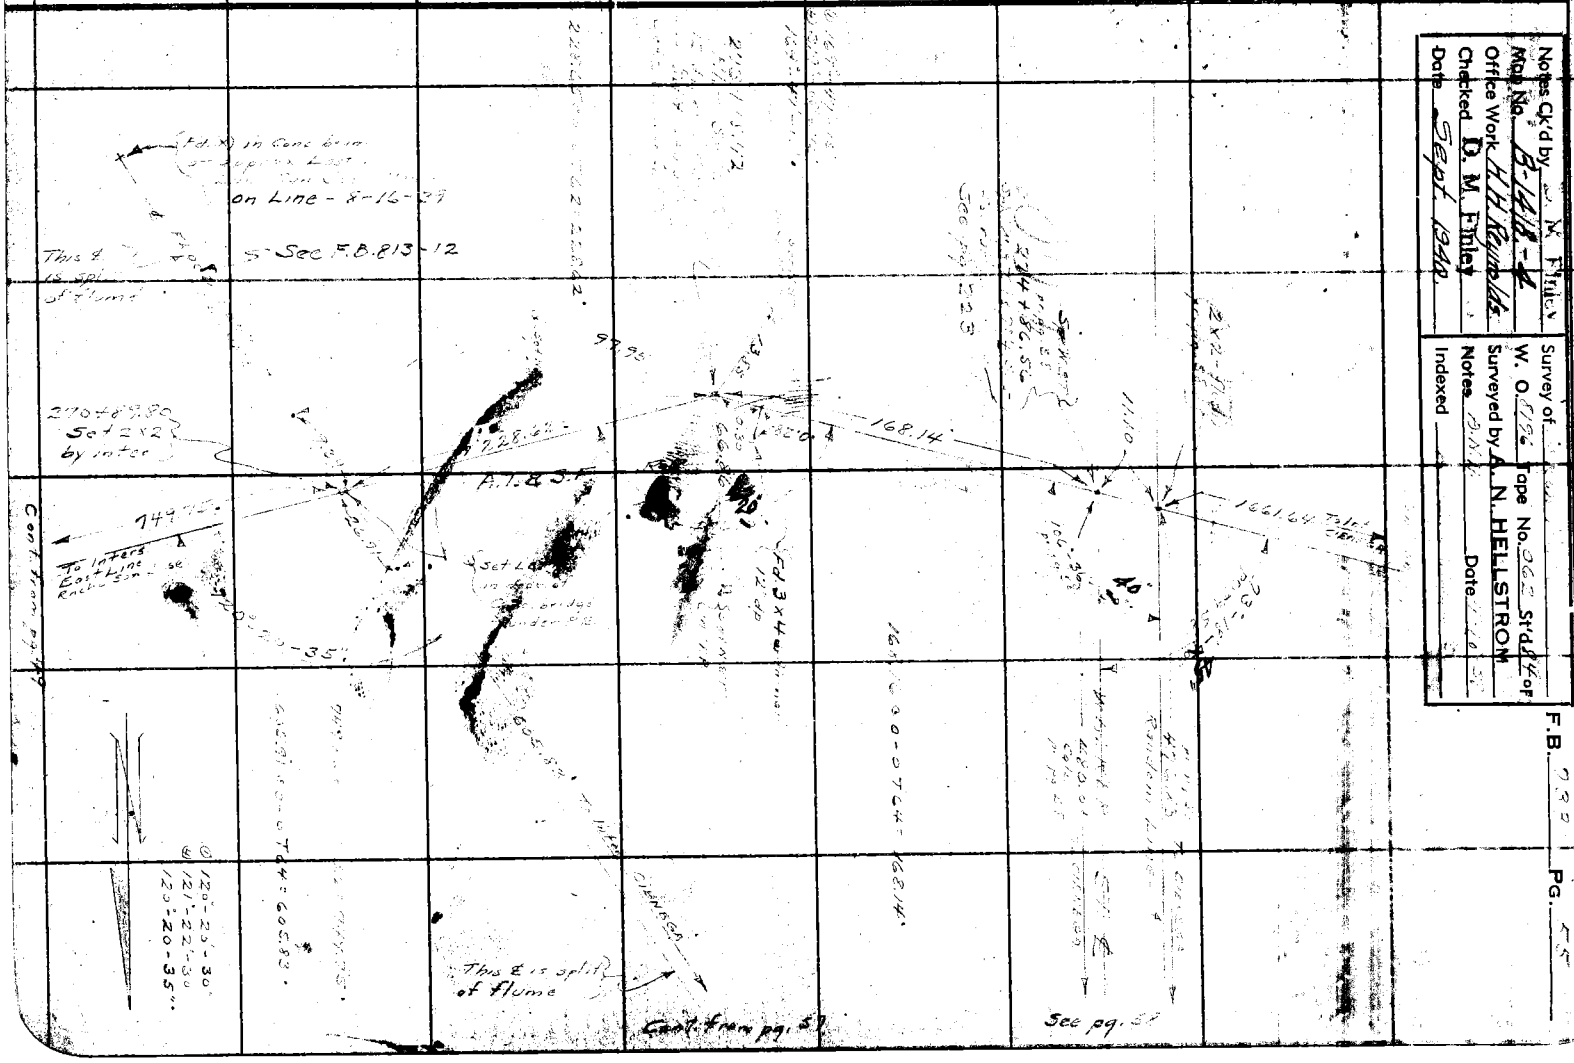

Notes Ck'd by W. N. Finley
Map No. B-1418-4
Office Work H.H. Reynolds
Checked D. M. Finley
Date Sept. 1940

Survey of
W. O. 1776 Tape No. 360 Std. 4 of
Surveyed by A. N. HELLSTROM
Notes
Date
Indexed

F.B. 820 Pg. 55

RETURN TO
LOS ANGELES COUNTY SURVEYOR
700 HALL OF RECORDS

Note: Any Additions or Changes on This Sheets Must be Made or Circled in **Red Ink** With Date and Name of Person Making Change.

Do not extend notes this side of this line

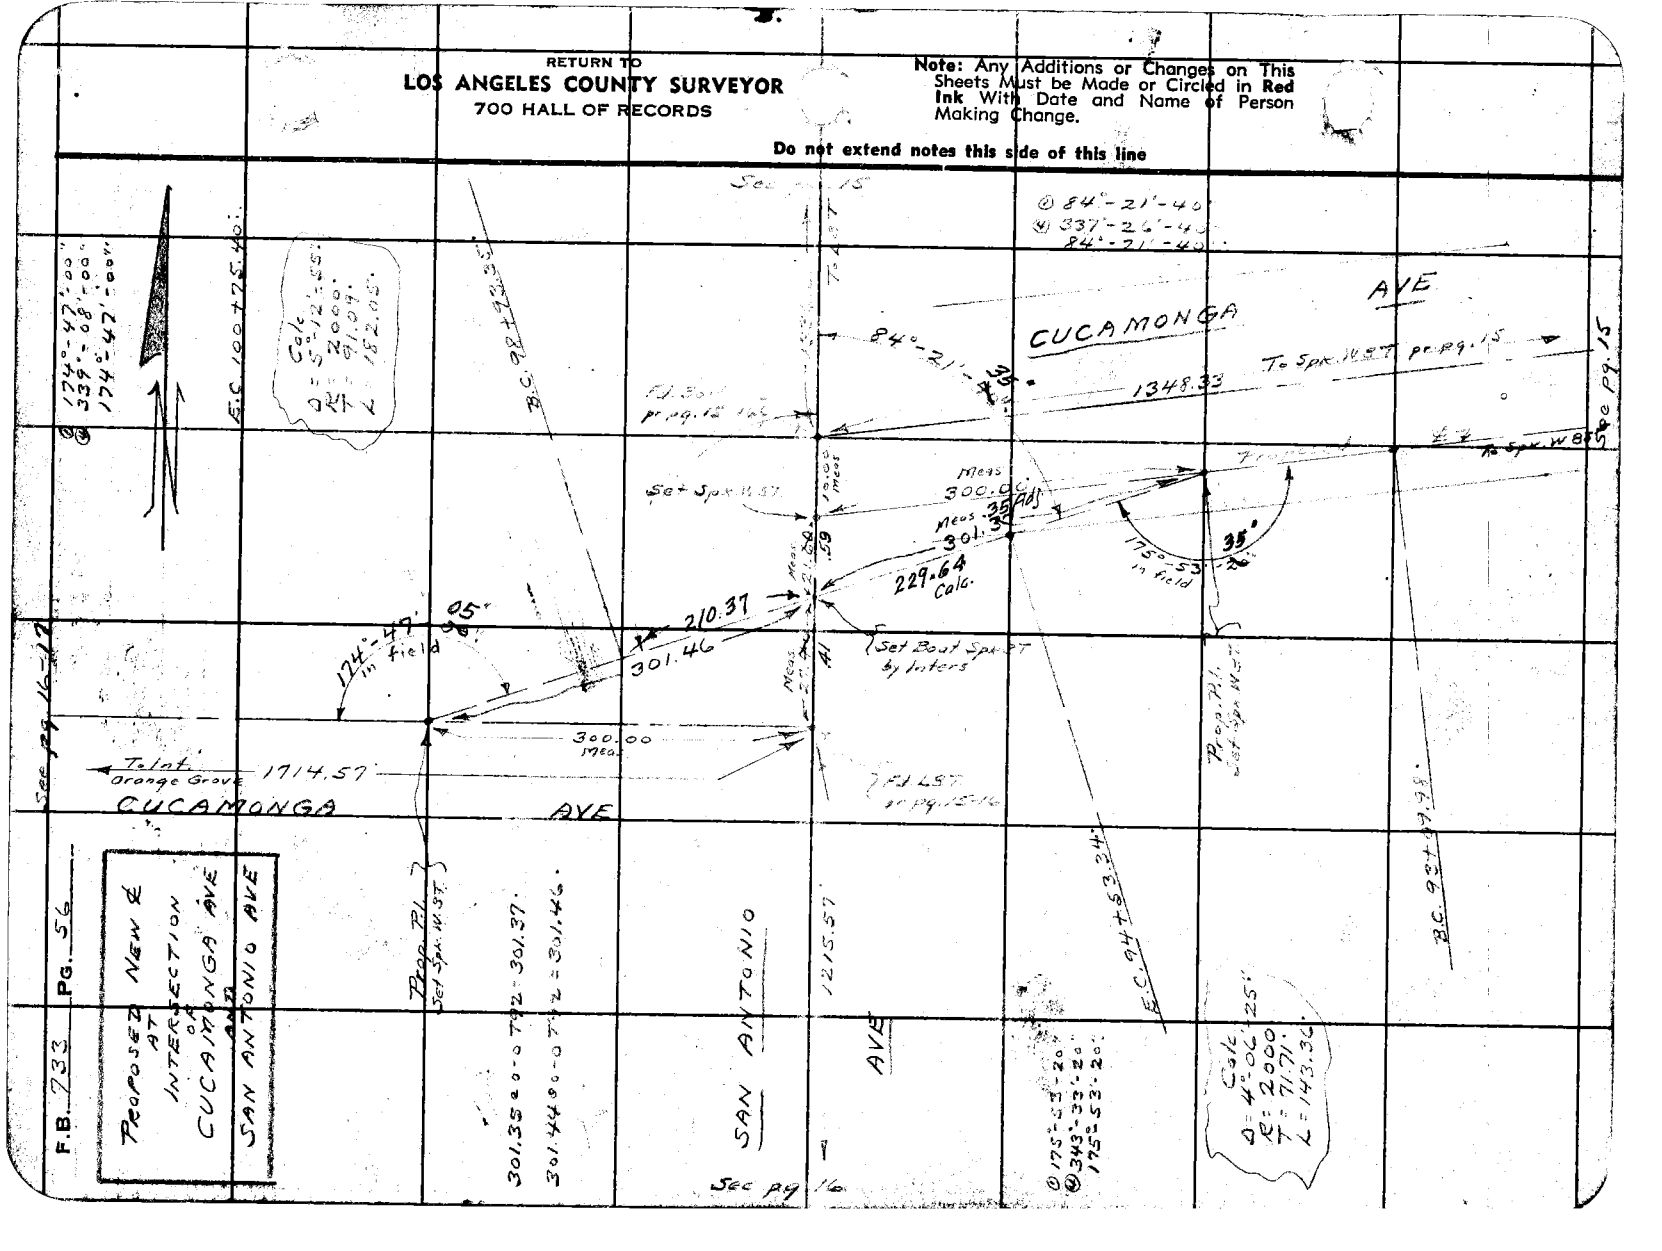

Notes Ck'd by D. M. Finley
Map No. 8-1418-4
Office Work H.H. Reynolds.
Checked D. M. Finley
Date Sept. 1939.

Survey of ARROW HWY
W. O. 8196 Tape No. 262 St'd 24 OF
Surveyed by A. N. HELLSTROM
Notes A.N.H Date 4-18-35
Indexed


Note: Any Additions or Changes on This Sheets Must be Made or Circled in Red Ink With Date and Name of Person Making Change.

Do not extend notes this side of this line

RETURN TO
LOS ANGELES COUNTY SURVEYOR
700 HALL OF RECORDS

FORM 247 SM 10-37

Replaced with C.E. mon
See Pg. 2414 9-30-58
DEH

See Pg. 2444 & 2445 for new C.E.H.

Geodetic Cont.
Traverse Station
La Verne B 12
FB. 825-31

See Pg. 49

Cont from Pg. 54

F.B. 733 PG. 58

RETURN TO
LOS ANGELES COUNTY SURVEYOR
700 HALL OF RECORDS

Note: Any Additions or Changes on This Sheets Must be Made or Circled in Red Ink With Date and Name of Person Making Change.

Do not extend notes this side of this line

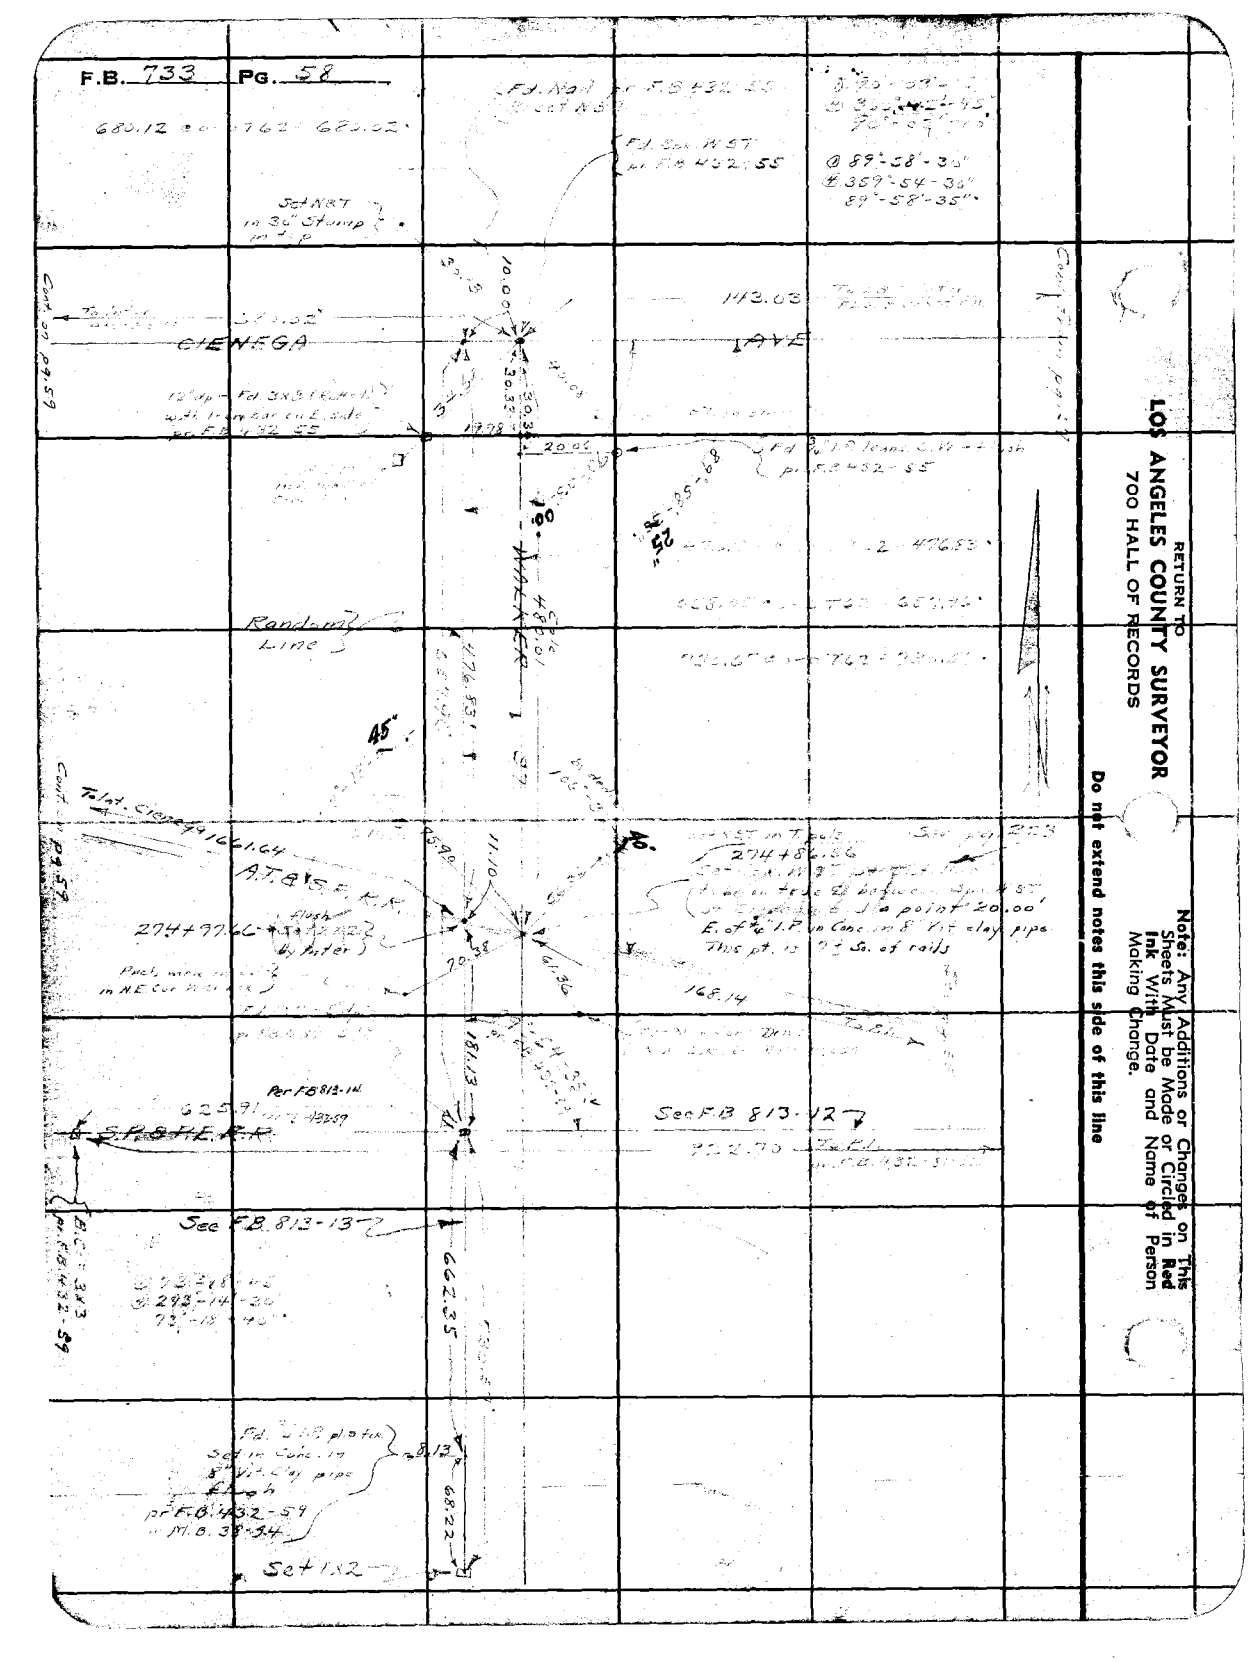

Notes Ck'd by D. M. Finley	Survey of ORROW UNIT	F.B. 83	Pg. 57
Map No. B-1418-35	W. O. 8196 Tape No. 062 St'd 84 of		
Office Work H. H. Reynolds	Surveyed by A. N. HELLSTROM		
Checked D. M. Finley	Notes A N H Date 4-19-39		
Date Sept. 1939	Indexed		

Cont. from pg. 60

Note: Any Additions or Changes on this Sheets Must be Made or Circled in Red Ink With Date and Name of Person Making Change.

Do not extend notes this side of this line

RETURN TO
LOS ANGELES COUNTY SURVEYOR
700 HALL OF RECORDS

1716.51'

1791.82'

1661.84'

922.23'

1319.77'

179.82'

40.77

49.02

72.56

48.63

32.28

43.26

35.60

16.40'55"

12°41'00"
64°42'45"
16°40'55"

Set nail & tag in top of curb

Set punch mark in top nut of fire hydrant SE. Cor.

Set X cut in top of curb

Set X cut in top of curb

Set nail & tag in top of curb

Set nail & tag in top of curb

Set X cut in top of curb

Set X cut in top of curb

Set nail & tag in top of curb

Set nail & tag in top of curb

Set nail & tag

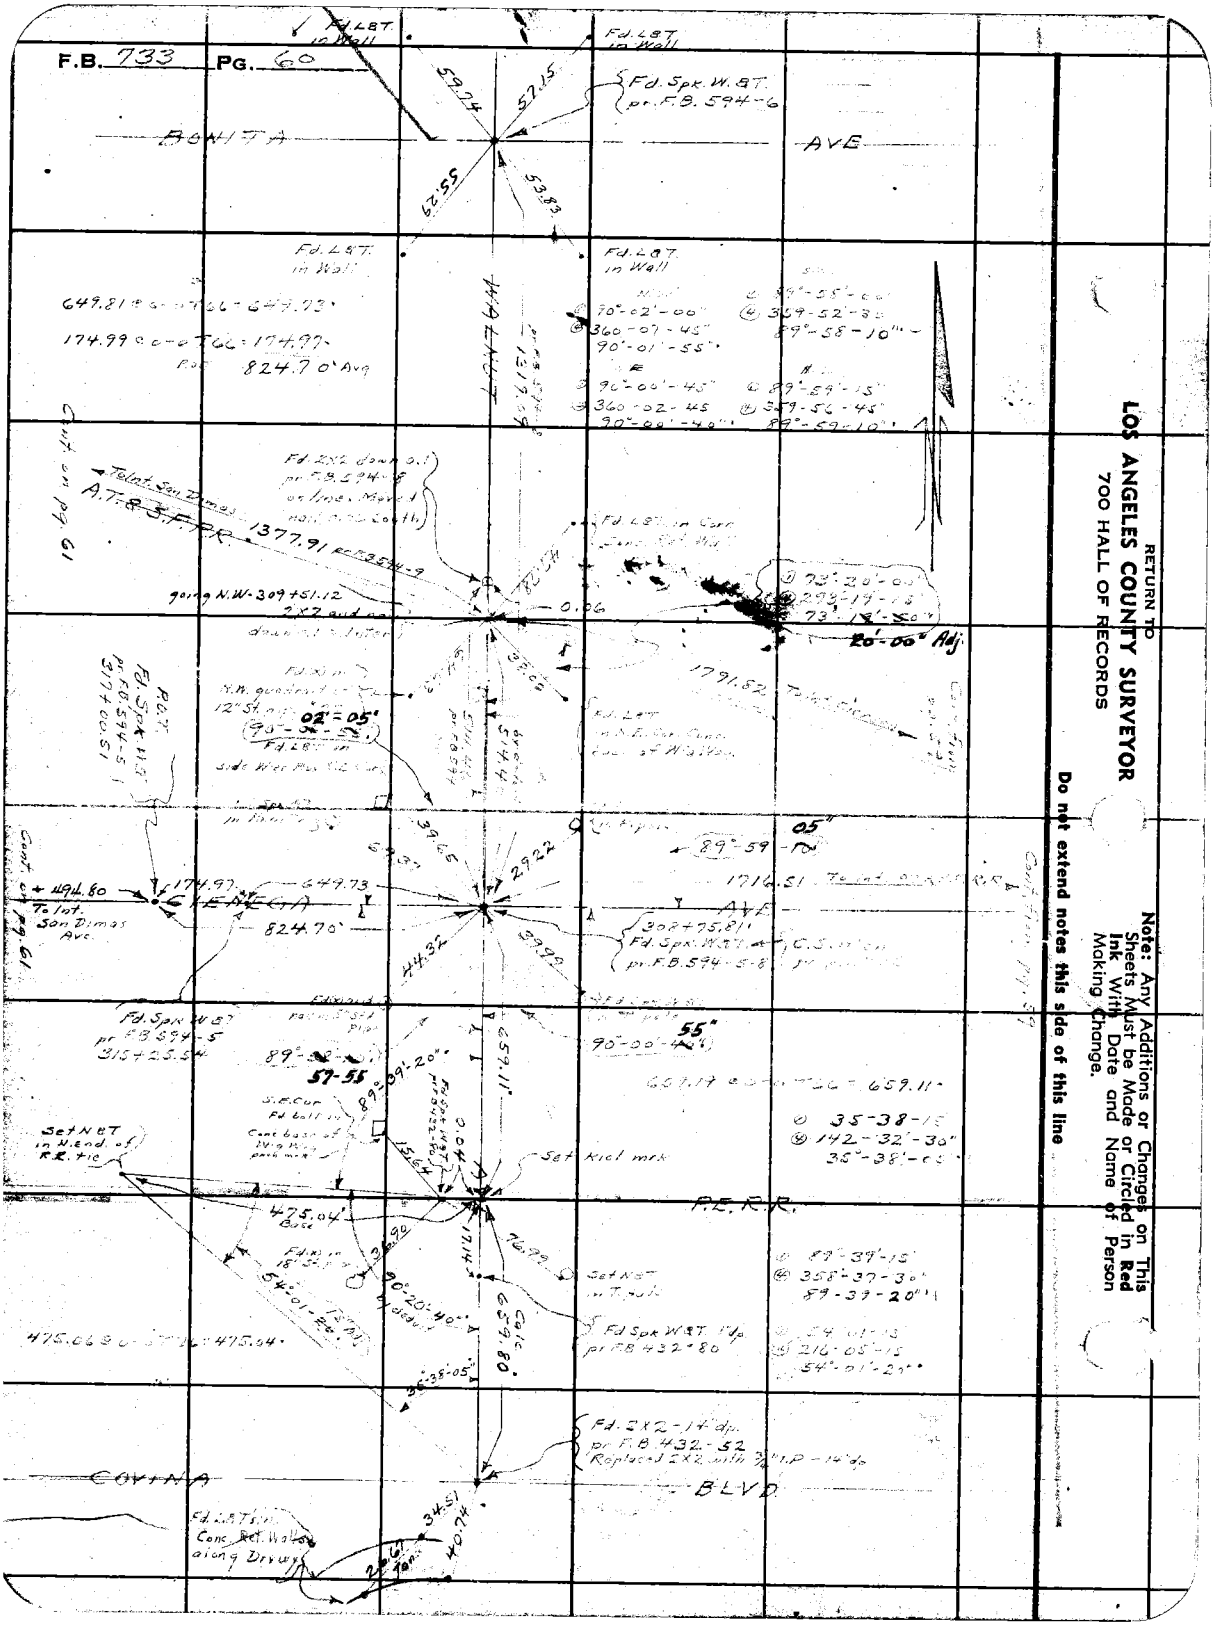
F.B. 733 PG. 60
Fd. L&T. in Wall
Fd. Spk. W. 9T. pr. F.B. 594-6
AVE
Fd. L&T. in Wall
649.81 c o-c T66 = 649.72'
174.99 c o-c T66 = 174.99'
Ave 824.70' Avg
Fd. L&T. in Wall
Fd. L&T. in Wall
Fd. 2X2 down 0.1' pr. F.B. 594-6 on line, Mark 1 nail and tag
Telant. San Dimas A.T. & S.F.R.R.
1377.91' pr. F.B. 594-9
going N.W. 309+51.12
2X2 guard nail
Fd. L&T. in Curb
20'-00" Adj.
1791.52' Telant. San Dimas
Fd. Spk. W.9T. pr. F.B. 594-5
Fd. L&T. in Curb
Fd. Spk. W.9T. pr. F.B. 594-5
02'-05'
89°-59'-05"
1716.51' Telant. San Dimas
494.80' Telant. San Dimas Ave.
174.99'
649.73'
824.70'
AVE
Fd. Spk. W.9T. pr. F.B. 594-5
315+25.54
89°-59'-20"
57-55
659.11'
55"
90°-00'-40"
659.11'
35'-38'-15"
142°-32'-30"
35°-38'-05"
Set N&T. in N. end of R.R. tie
Set xcut mrk
P.E.R.R.
475.04' Calc
Fd. N&T. in 18"
89°-20'-40" Measured
54°-01'-25"
Set N&T. in T. pole
Fd. Spk. W.9T. 1'/o pr. F.B. 432-80
89°-39'-15"
358°-37'-30"
89°-39'-20"
54°-01'-13"
216°-05'-15"
54°-01'-25"
475.63 c o-c T66 = 475.54'
Calc 659.80'
36°-38'-05"
Fd. 2X2-14" o/o pr. F.B. 432-52 Replaced 2X2 with 3/4" I.P. 14" o/o
COVINA
BLVD
Fd. L&T. 5'N. Conc. Ret. Wall along Drive
34.51
40.74
RETURN TO
LOS ANGELES COUNTY SURVEYOR
700 HALL OF RECORDS
Note: Any Additions or Changes on This Sheets Must be Made or Circled in Red Ink With Date and Name of Person Making Change.
Do not extend notes this side of this line

Notes Ck'd by D. M. Finley	Survey of [illegible]	F.B.	PG.
Map No. B-1418-425	W. O. 819-2 Tape No. 362 St'd 84°F		
Office Work H. H. Reynolds	Surveyed by A. N. HELLSTROM		
Checked D. M. Finley	Notes A. N. H. Date 4-19-39		
Date Sept. 1939	Indexed		

RETURN TO
LOS ANGELES COUNTY SURVEYOR
700 HALL OF RECORDS

Note: Any Additions or Changes on This Sheets Must be Made or Circled in Red Ink With Date and Name of Person Making Change.

Do not extend notes this side of this line

FORM 247 5M 10-37

BONITA AVE

COVINA BLVD

SAN DIMAS AVE

Cont. from pg. 49

Cont. from pg. 49

RETURN TO
LOS ANGELES COUNTY SURVEYOR
700 HALL OF RECORDS

Note: Any Additions or Changes on This Sheets Must be Made or Circled in **Red Ink** With Date and Name of Person Making Change.

Do not extend notes this side of this line

F.B. 733 Pg. 62

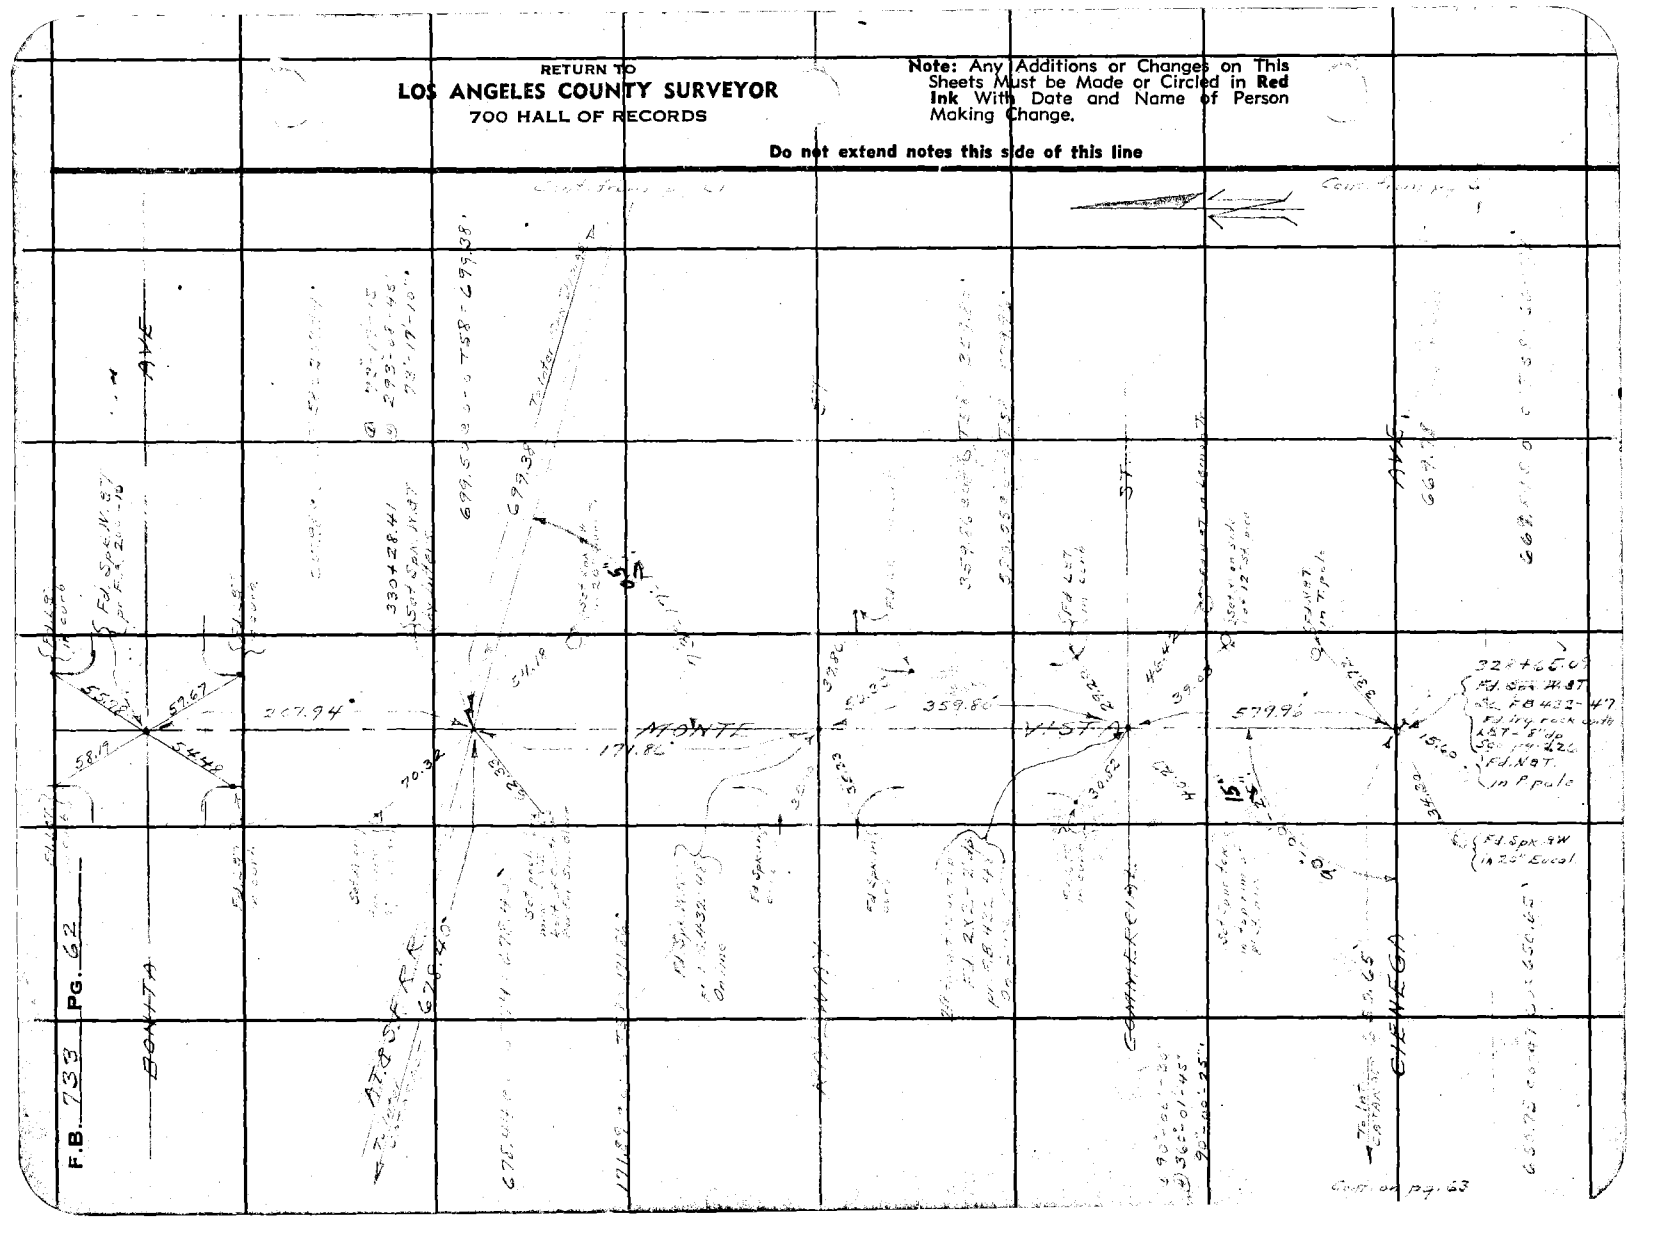
AVE
BONITA
ATSF
MONTE
COMMERCE
CHEMEGA
267.94'
171.82'
359.80'
579.95'
699.38'
S 5°
15°
Fd Spk N&T
Fd Spk SW
in 12" Euca
Fd Nail
in P pole
Fd Nail & Tag
Fd Nail
in Pole

Notes Ck'd by D. M. Finley	Survey of A.R. [illegible]	F.B.	Pg.
Map No. B-1418-5	W. O. 8196 Tape No. [illegible] St'd. [illegible] of		
Office Work H.H. Reynolds	Surveyed by A. N. HELLSTROM		
Checked D. M. Finley	Notes A.N.H. Date 4-26-39		
Date Sept. 1939	Indexed		

Note: Any Additions or Changes on This Sheets Must be Made or Circled in Red Ink With Date and Name of Person Making Change.

Do not extend notes this side of this line

RETURN TO
LOS ANGELES COUNTY SURVEYOR
700 HALL OF RECORDS

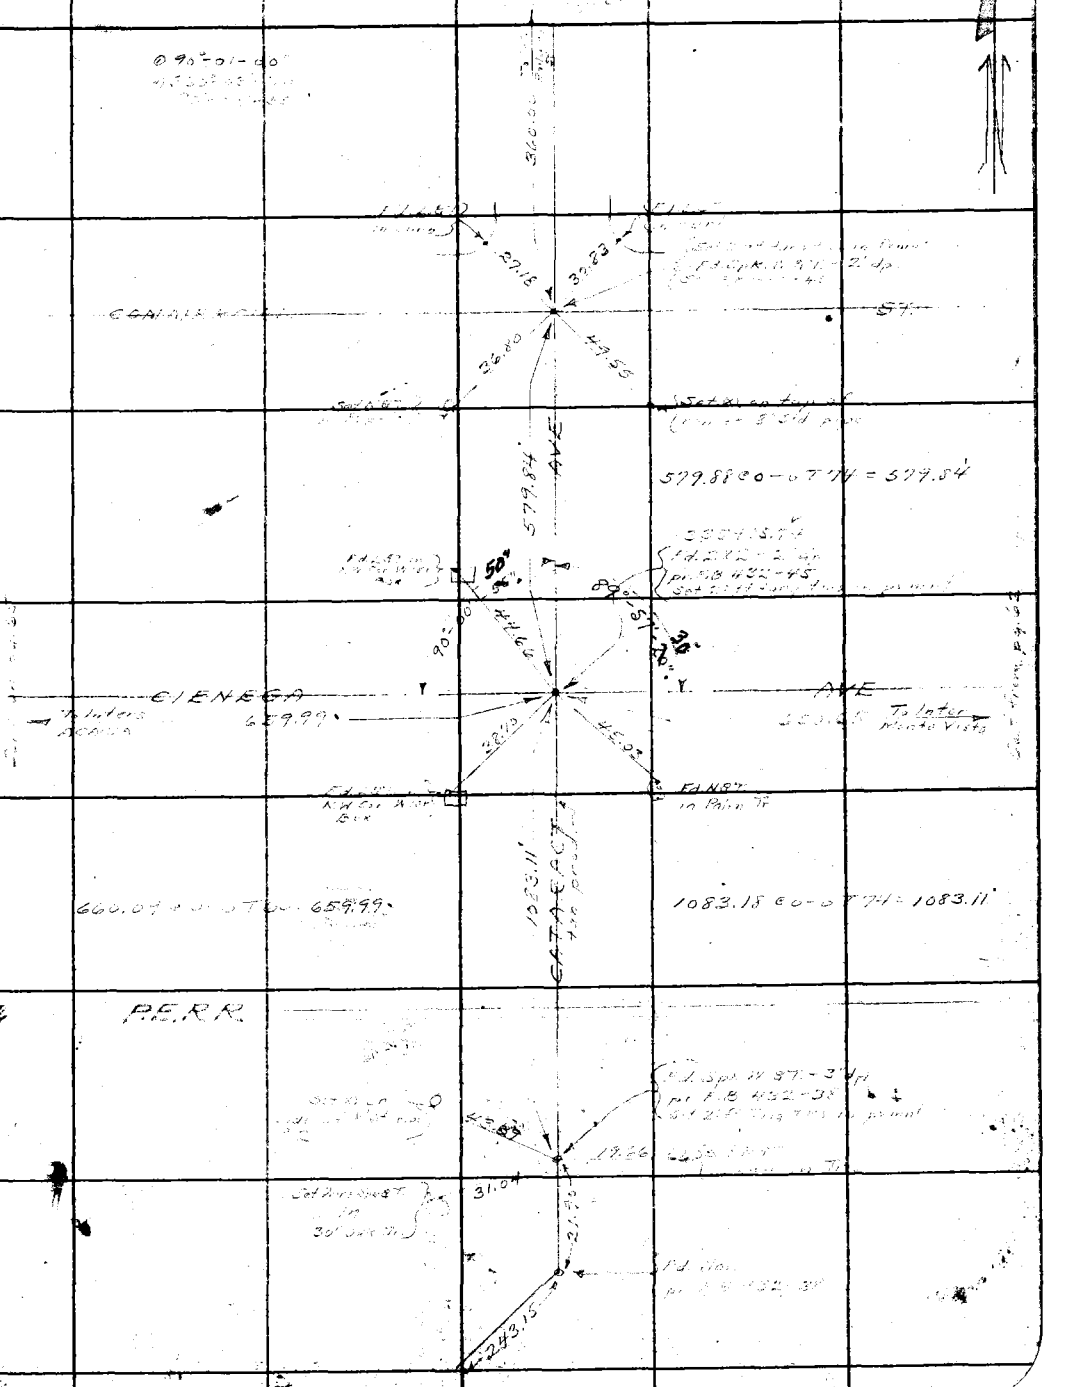

FORM 247 5M 10-37

RETURN TO
LOS ANGELES COUNTY SURVEYOR
700 HALL OF RECORDS

Note: Any Additions or Changes on This Sheets Must be Made or Circled in **Red Ink** With Date and Name of Person Making Change.

Do not extend notes this side of this line

F.B. 733 Pg. 64

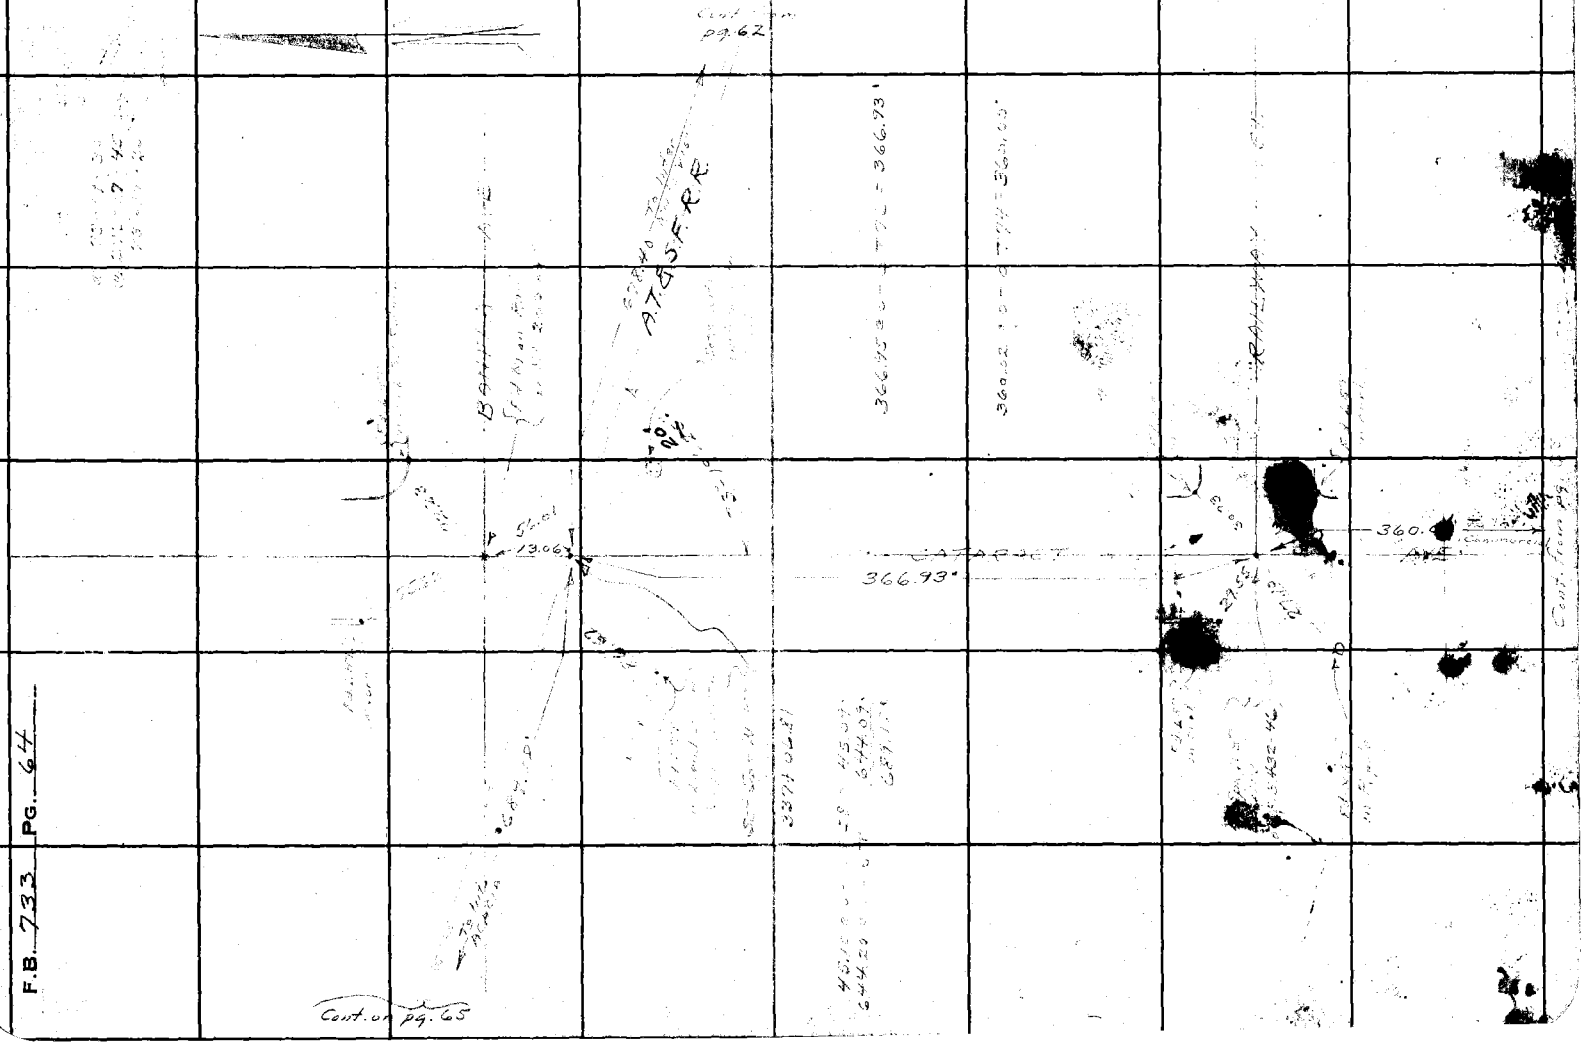

Notes Ck'd by D. M. Finley	Survey of ARROW [illegible]	F.B.	PG.
Map No. B-1418-5	W. O. 5121 Tape No. 06 St'd 84 OF		
Office Work H. H. Reynolds	Surveyed by A. N. HELLSTROM		
Checked D. M. Finley	Notes A.N.H. Date 4-24-35		
Date Sept. 1939.	Indexed		

Note: Any Additions or Changes on This Sheets Must be Made or Circled in Red Ink With Date and Name of Person Making Change.

Do not extend notes this side of this line

RETURN TO
LOS ANGELES COUNTY SURVEYOR
700 HALL OF RECORDS

FORM 247 5M 10-37

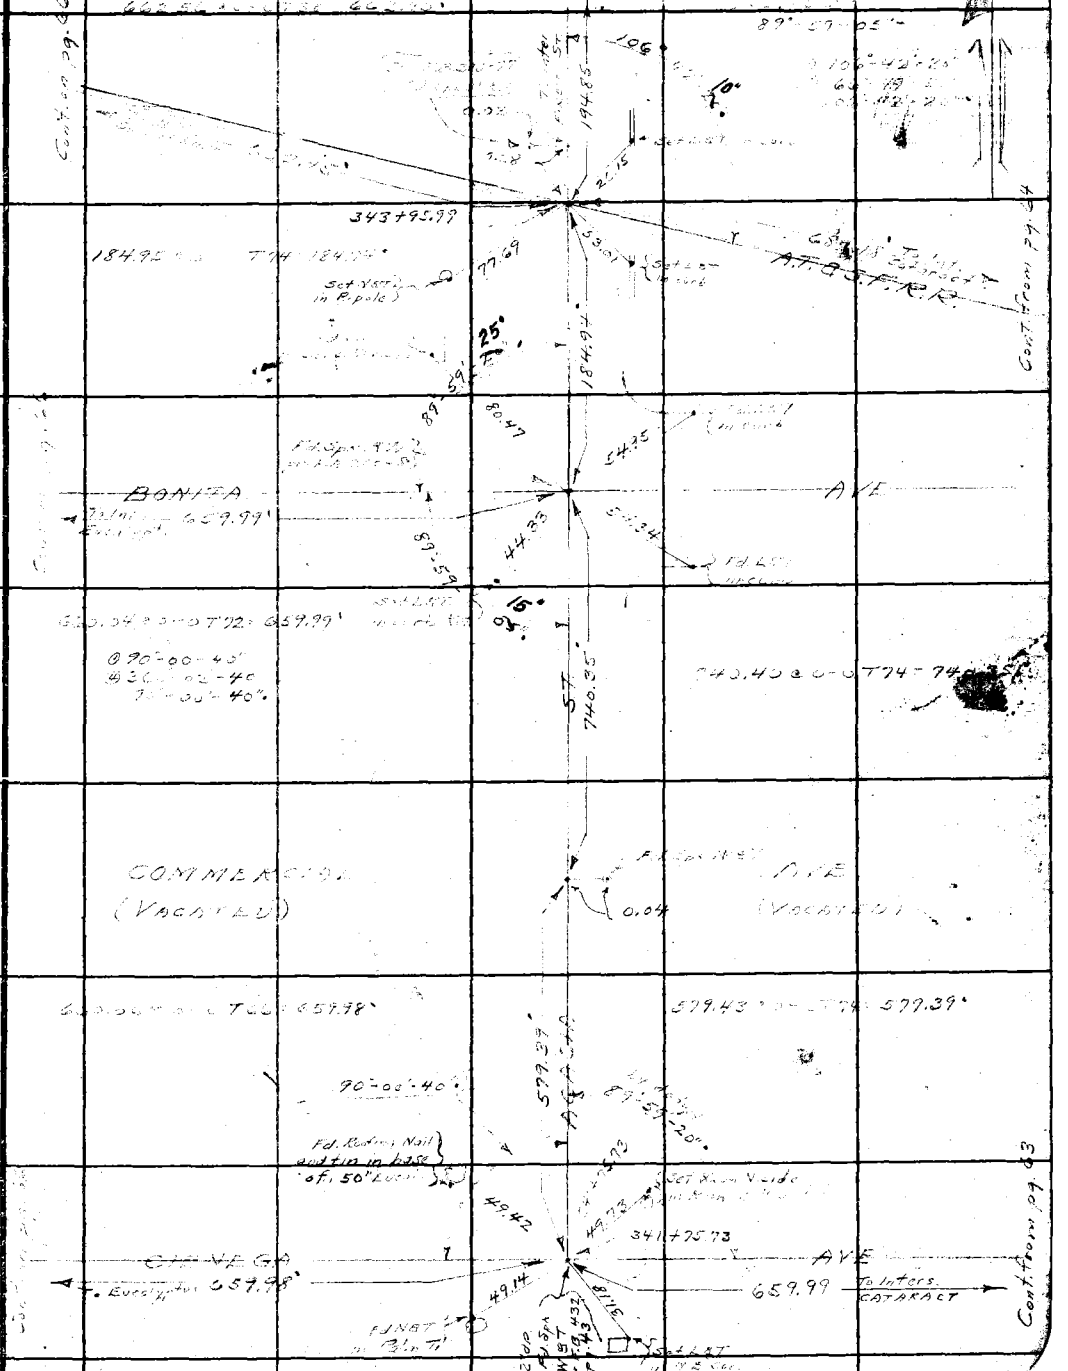

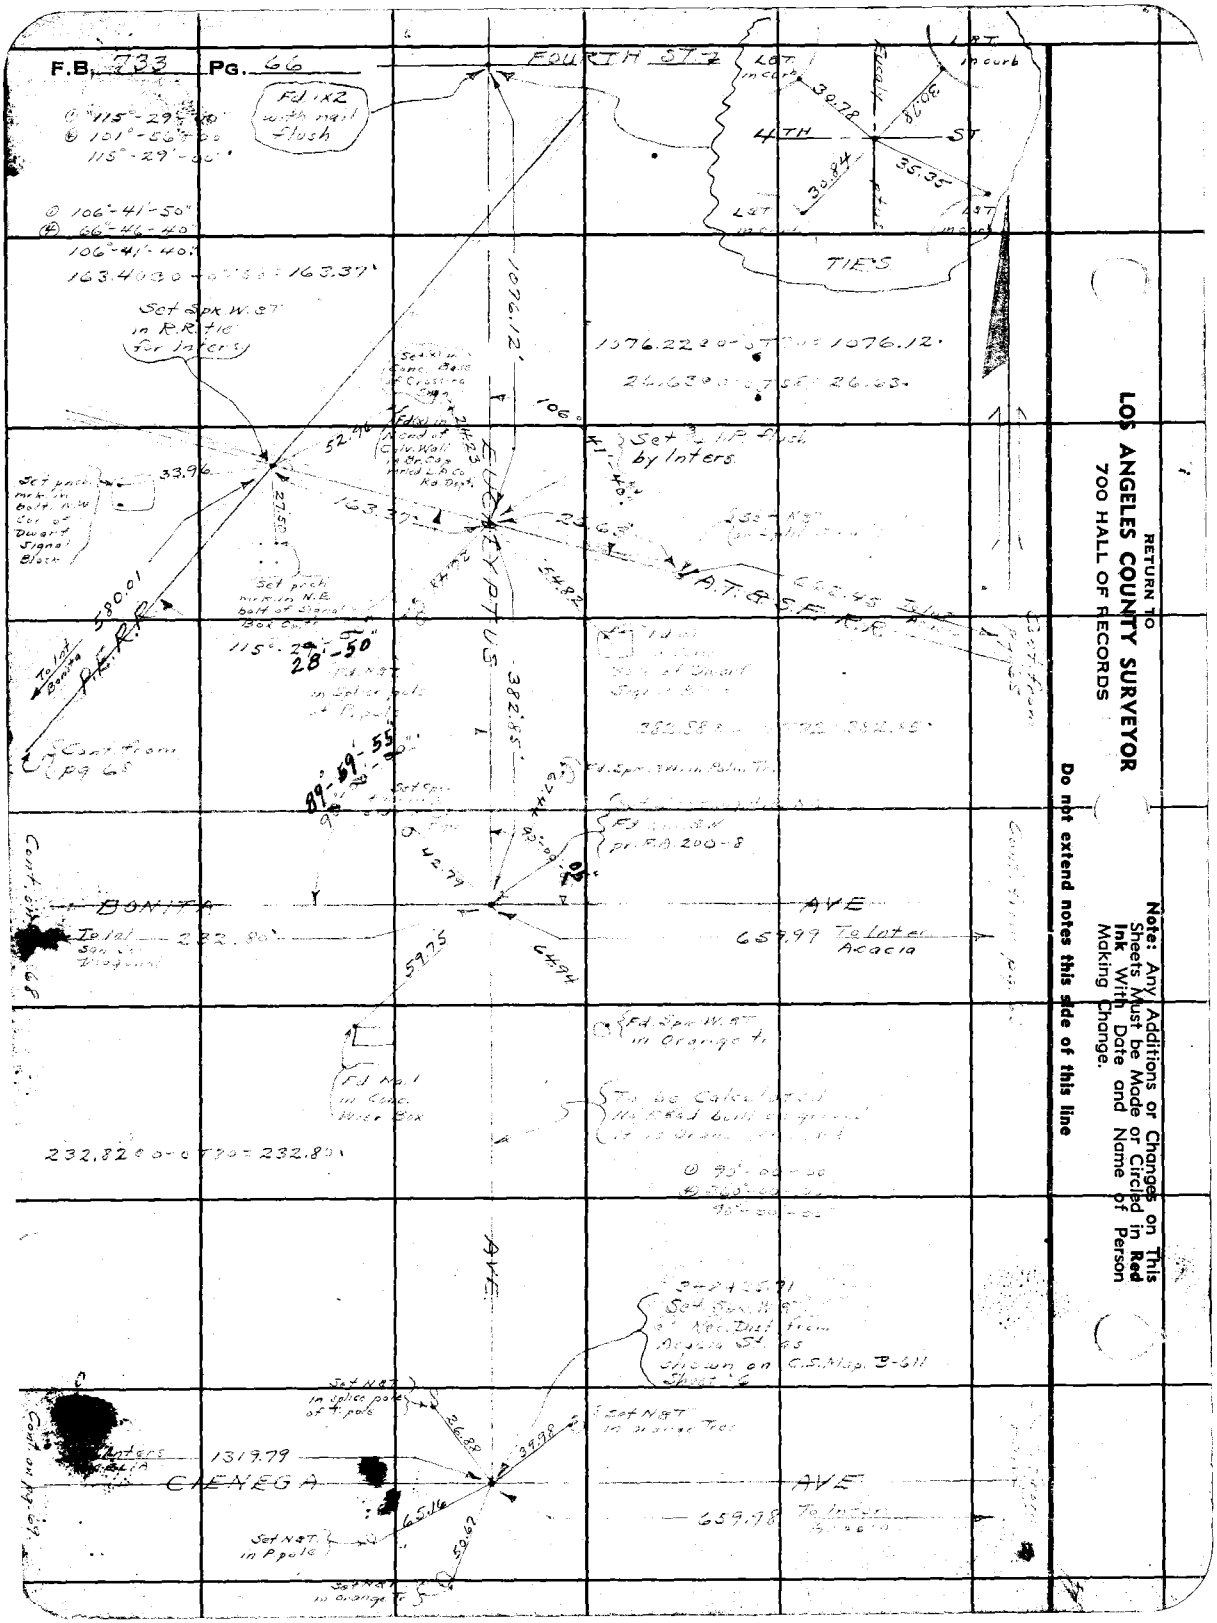
F.B. 733 PG. 66
FOURTH ST
4TH ST
TIES
106°
EUCALYPTUS
AVE
659.99 To Later Acacia
659.98 To later
CIENEGA
1319.79
232.82
1076.12'
382.58'
Set Spk W.&T. in R.R. Tie for Inters.
Set pinch nail in Bolt at new Cor. of Dwight Signal Block
Set pinch nail in N.E. bolt of Signal Box Co.
Set Nail in Pole
Set N&T in Orange Tree
Set N&T in Spice pole of H. pole
Set N&T in P pole
Set N&T in Orange Tree

Notes Ck'd by D. M. Finley	Survey of [illegible]	F.B. [illegible]	PG. [illegible]
Map No. B-1413-5	W. O. [illegible] Tape No. [illegible] St'd [illegible] OF		
Office Work H. H. Reynolds	Surveyed by A. N. HELLSTROM		
Checked D. M. Finley	Notes A.N.H. Date [illegible]		
Date Sept. 1939	Indexed [illegible]		

Note: Any Additions or Changes on This Sheets Must be Made or Circled in Red Ink With Date and Name of Person Making Change.

Do not extend notes this side of this line

W.O. 5 & 6 C3

RETURN TO
LOS ANGELES COUNTY SURVEYOR
700 HALL OF RECORDS

FORM 247 5M 10-37

RETURN TO
LOS ANGELES COUNTY SURVEYOR
700 HALL OF RECORDS

Note: Any Additions or Changes on This Sheets Must be Made or Circled in **Red Ink** With Date and Name of Person Making Change.

Do not extend notes this side of this line

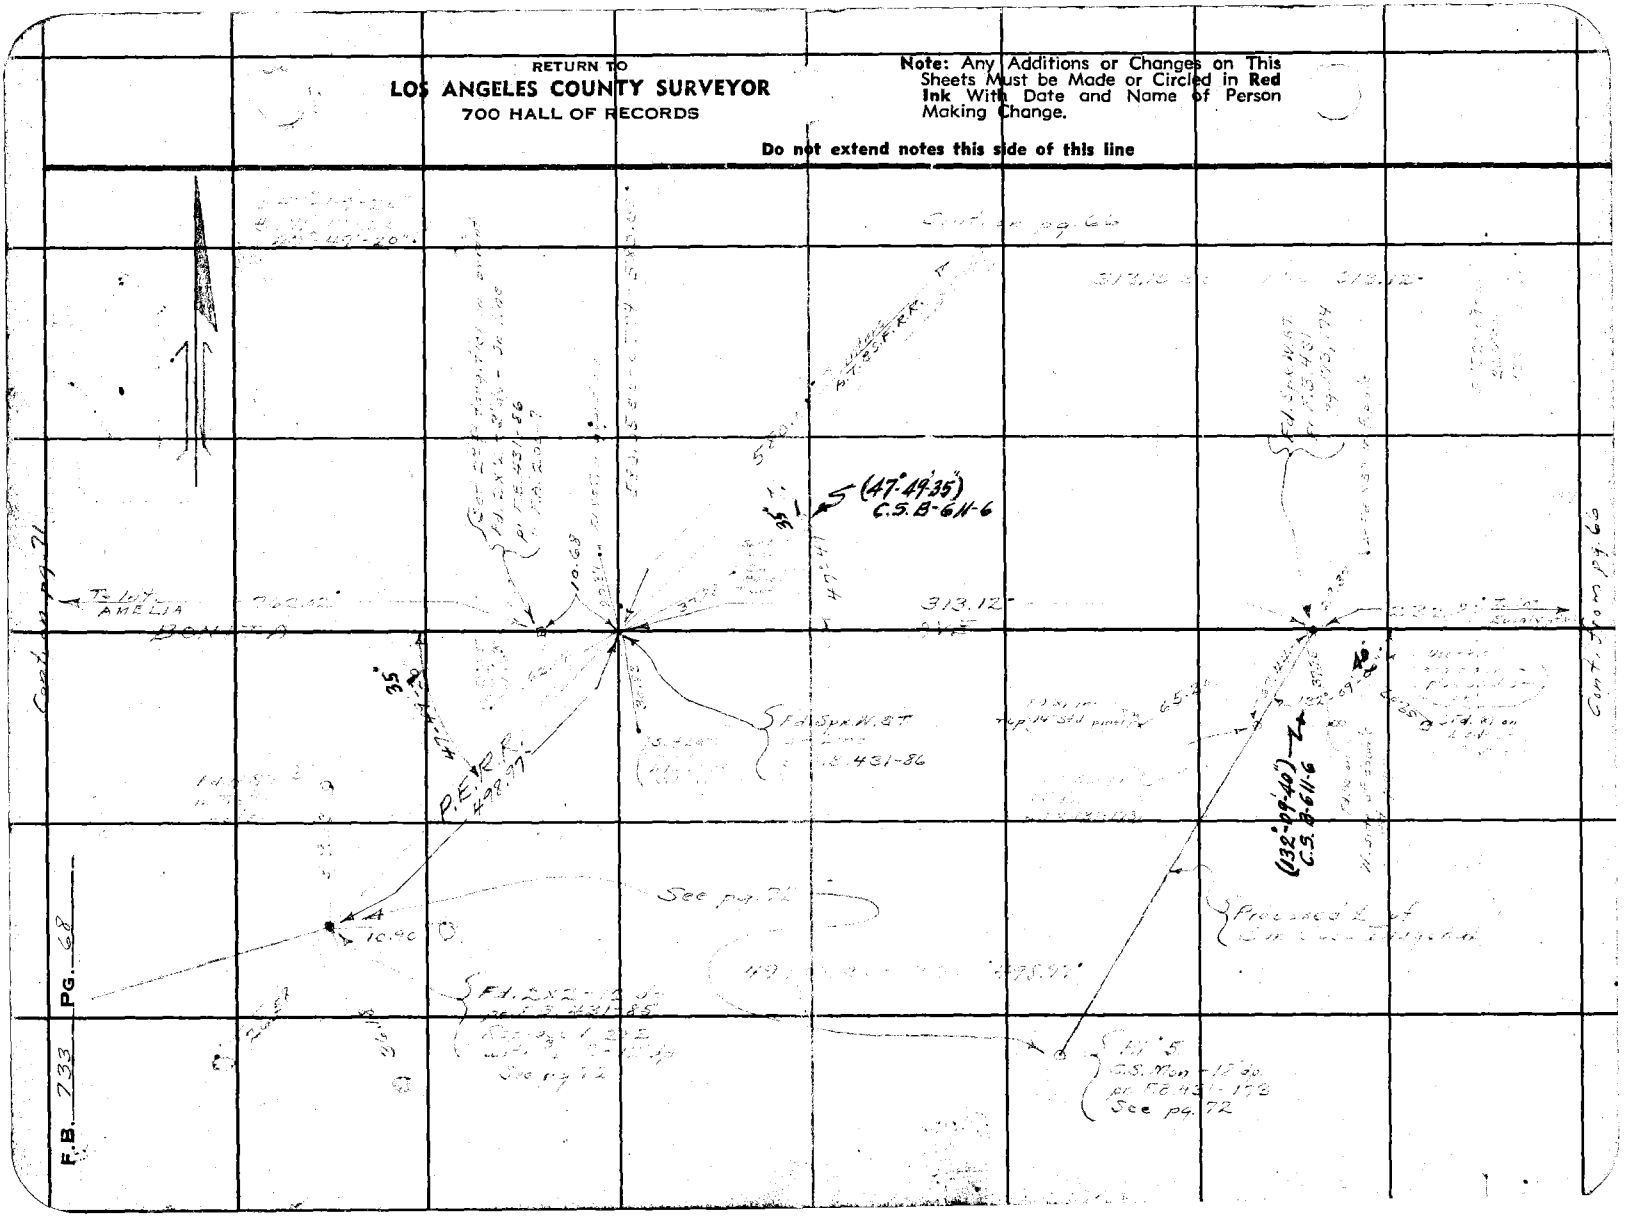

Notes Ck'd by D. M. Finley	Survey of
Map No. B-1418-5	W. O. Tape No. St'd °F.
Office Work H. H. Reynolds	Surveyed by A. N. HELLSTROM
Checked D. M. Finley	Notes A.N.H. Date
Date Sept. 1939	Indexed

F.B. 7 PG.

Note: Any Additions or Changes on This Sheet Must be Made in Red Ink or Circled With Date and Name of Person Making Change

Do not extend notes this side of this line

RETURN TO
LOS ANGELES COUNTY SURVEYOR
700 HALL OF RECORDS

FORM 247 10M 11-38

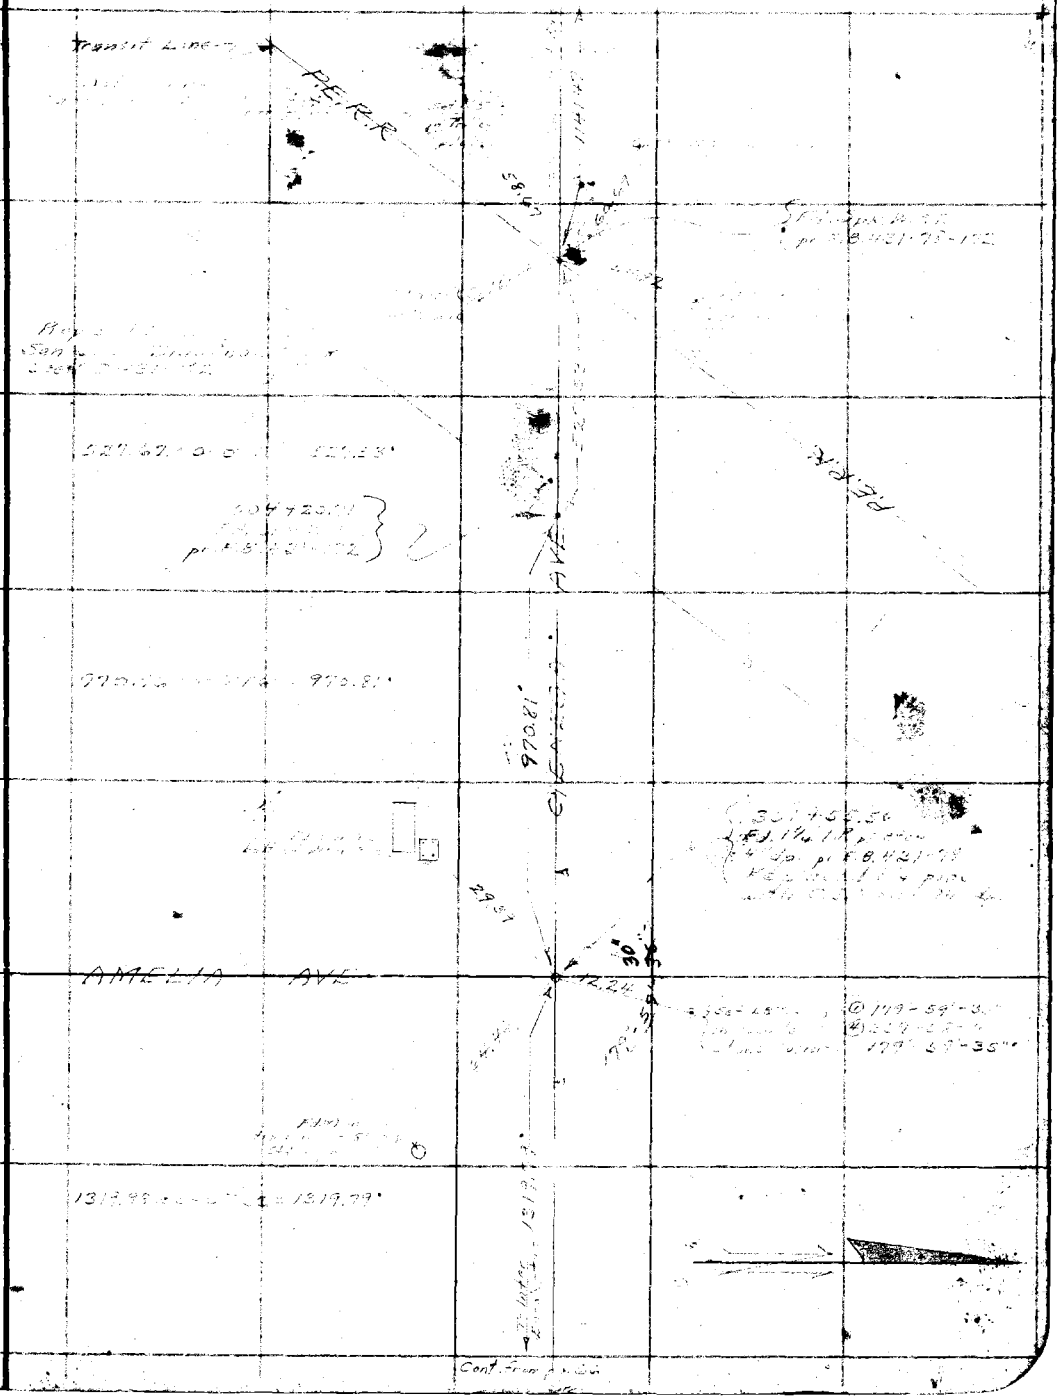

RETURN TO
LOS ANGELES COUNTY SURVEYOR
700 HALL OF RECORDS

Note: Any Additions or Changes on This Sheet Must be Made or Circled in **Red Ink** With Date and Name of Person Making Change.

Do not extend notes this side of this line

Cont. from pg 67

Cont. from pg 69

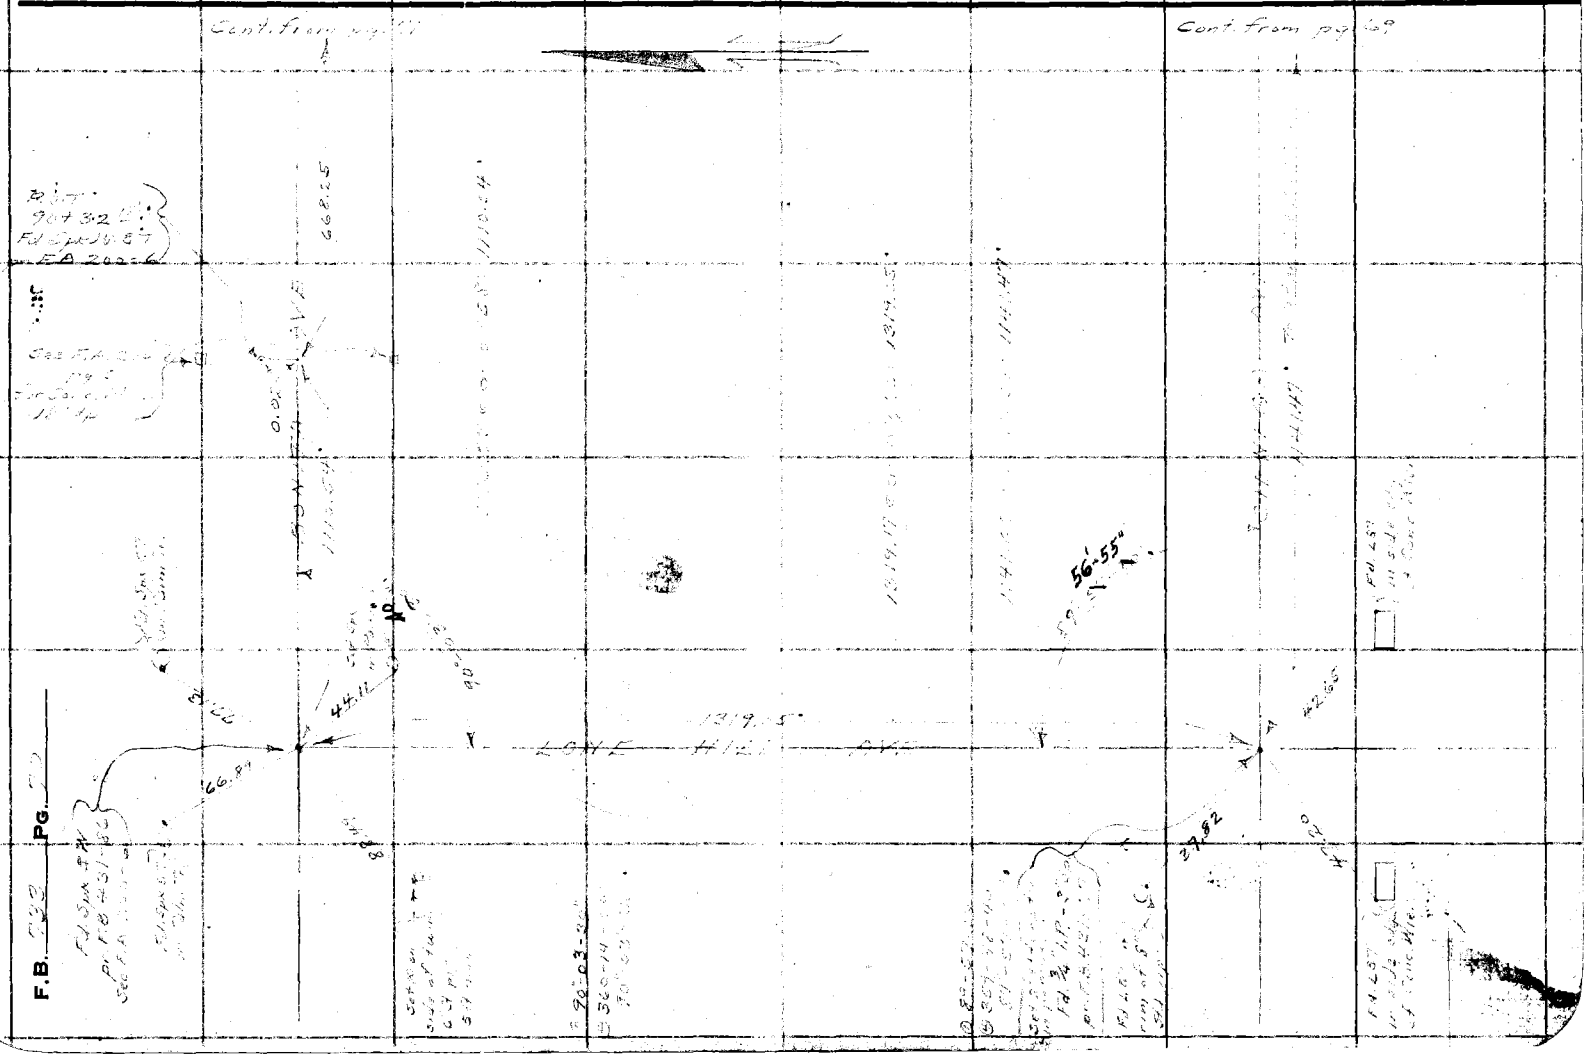

Notes Ck'd by D. M. Finley	Survey of
Map No. B-1418-5	W. O. Tape No. St'd °F.
Office Work H. H. Reynolds	Surveyed by A. N. HELLSTROM
Checked D. M. Finley	Notes A.N.H Date 4-24-39
Date Sept. 1939	Indexed

F.B. Pg.

Note: Any Additions or Changes on This Sheet Must be Made or Circled in Red Ink With Date and Name of Person Making Change

Do not extend notes this side of this line

RETURN TO
LOS ANGELES COUNTY SURVEYOR
700 HALL OF RECORDS

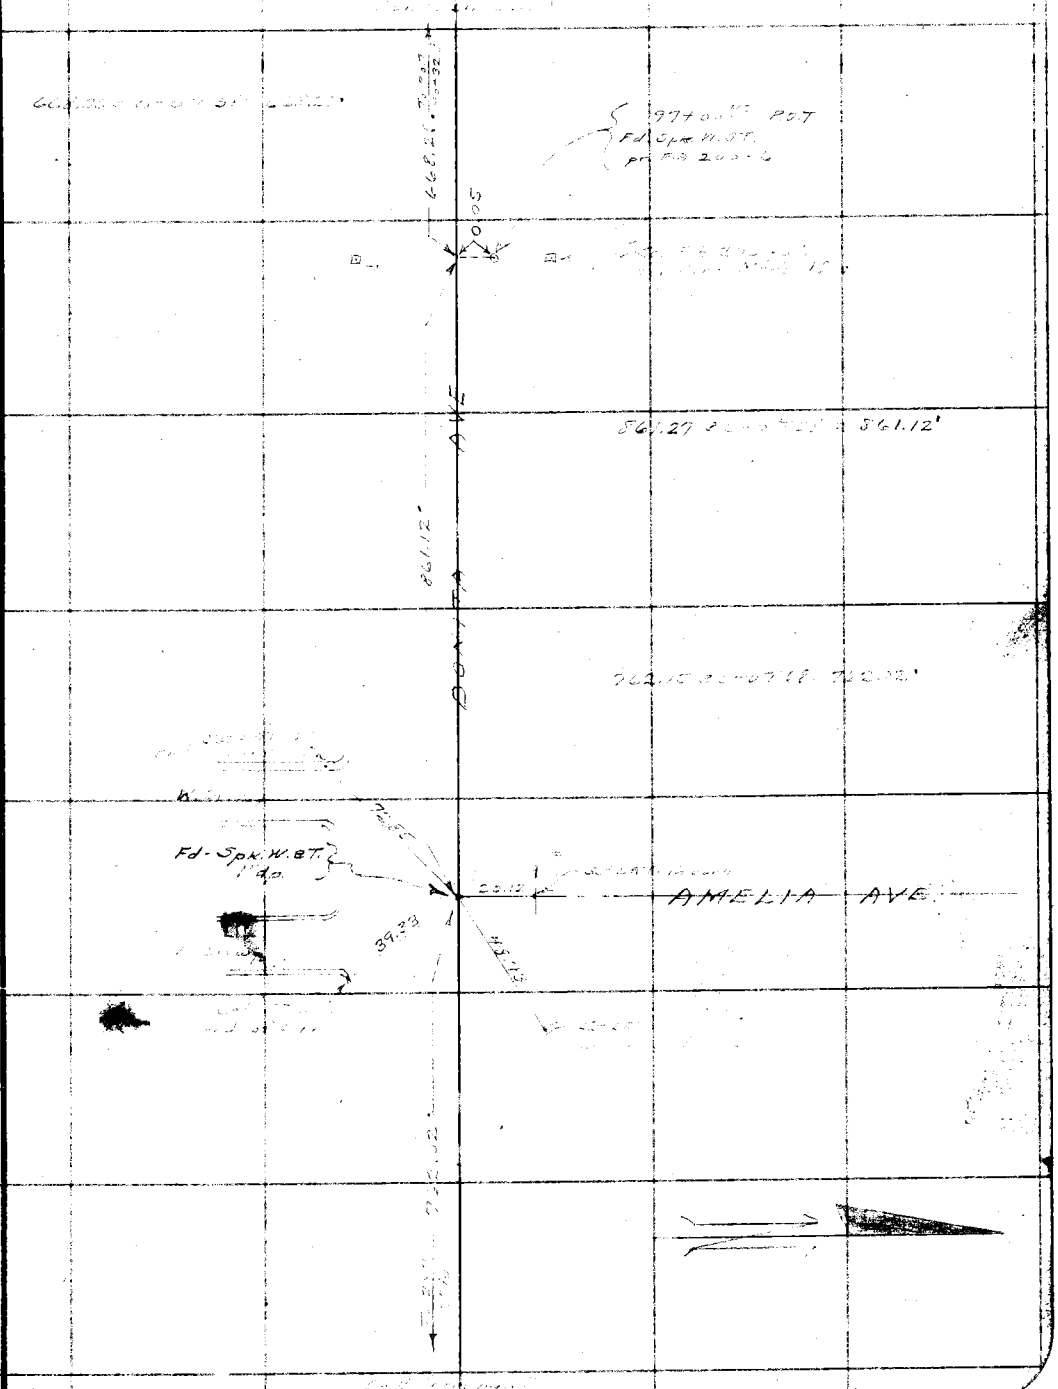

FORM 247 10M 11-38

RETURN TO
LOS ANGELES COUNTY SURVEYOR
700 HALL OF RECORDS

Note: Any Additions or Changes on This Sheet Must be Made or Circled in **Red** Ink With Date and Name of Person Making Change.

Do not extend notes this side of this line


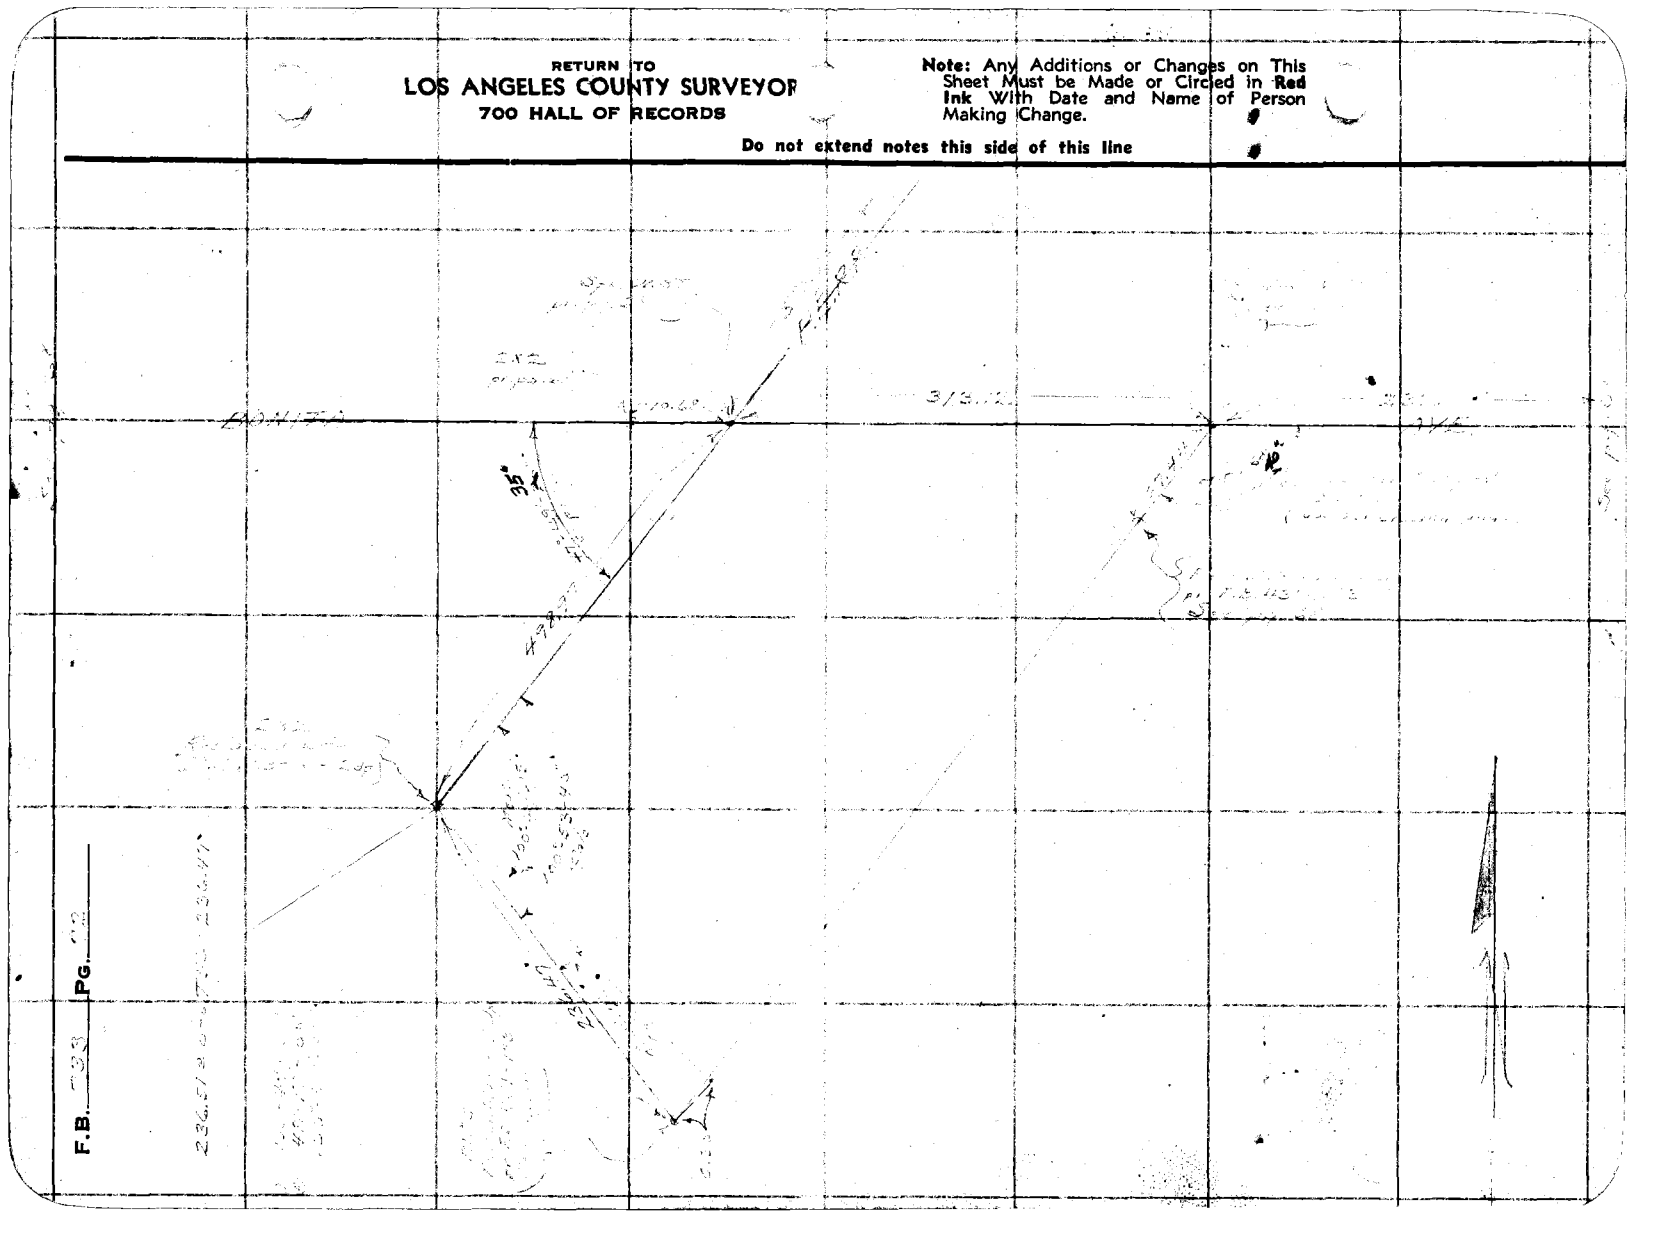

Notes Ck'd by	Survey of
Map No. B-1570	W. O. Tape No. St'd °F.
Office Work	Surveyed by A. N. HELLSTROM
Checked	Notes A.N.H. Date
Date	Indexed

F.B. Pg.

Note: Any Additions or Changes on This Sheet Must be Made or Circled in Red Ink With Date and Name of Person Making Change.

Do not extend notes this side of this line

RETURN TO
LOS ANGELES COUNTY SURVEYOR
700 HALL OF RECORDS

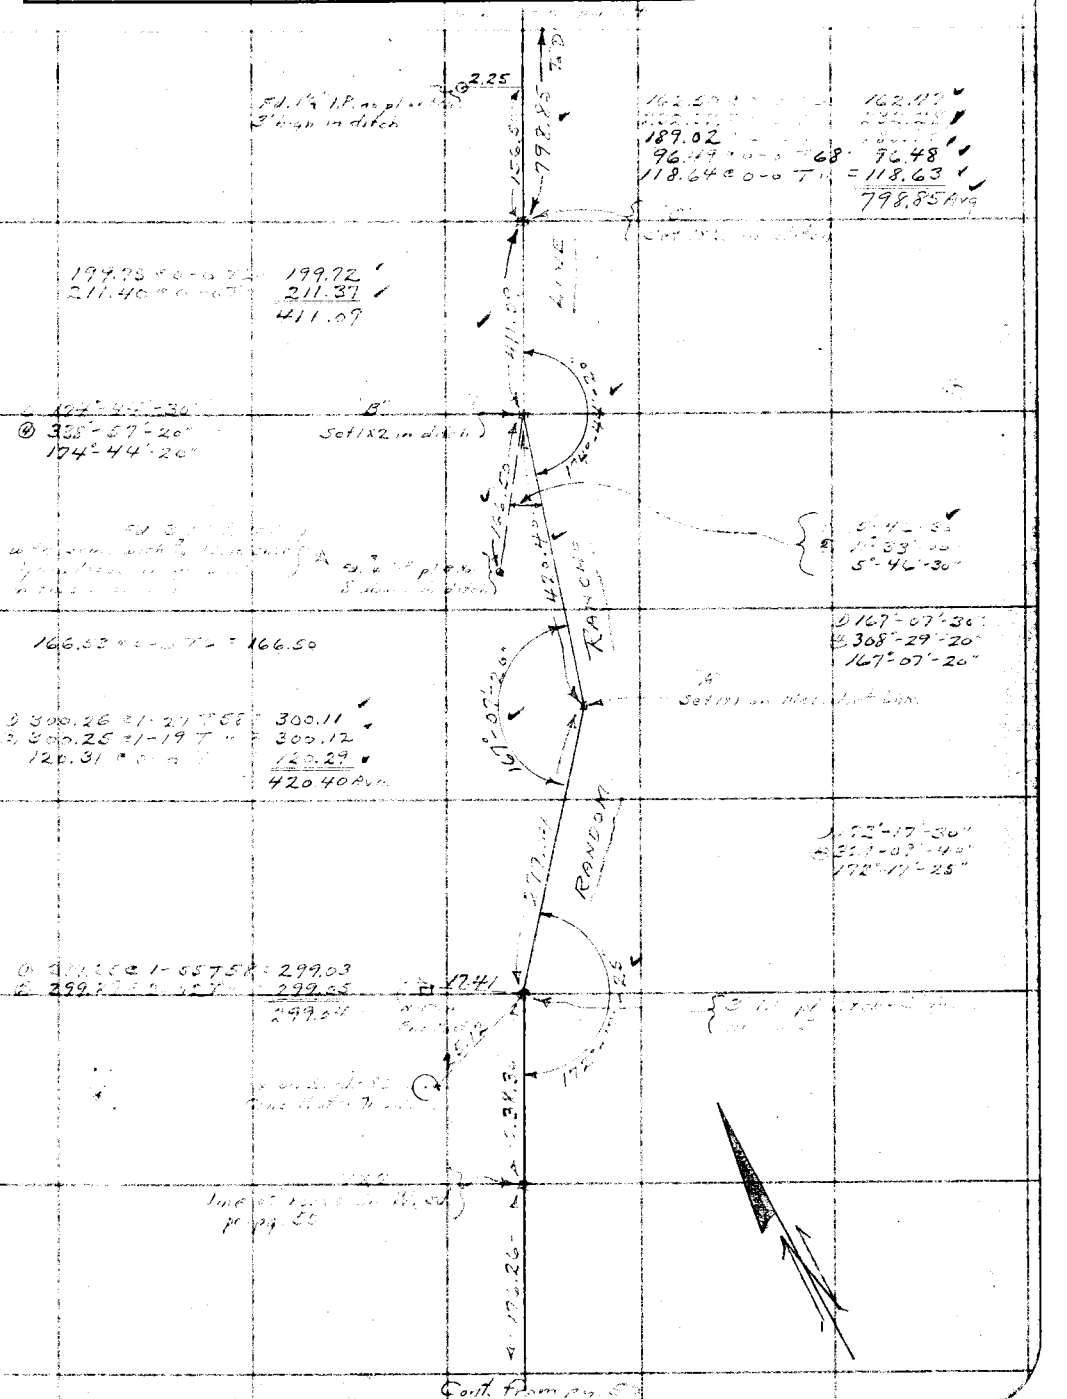

FORM 247-10M-11-35

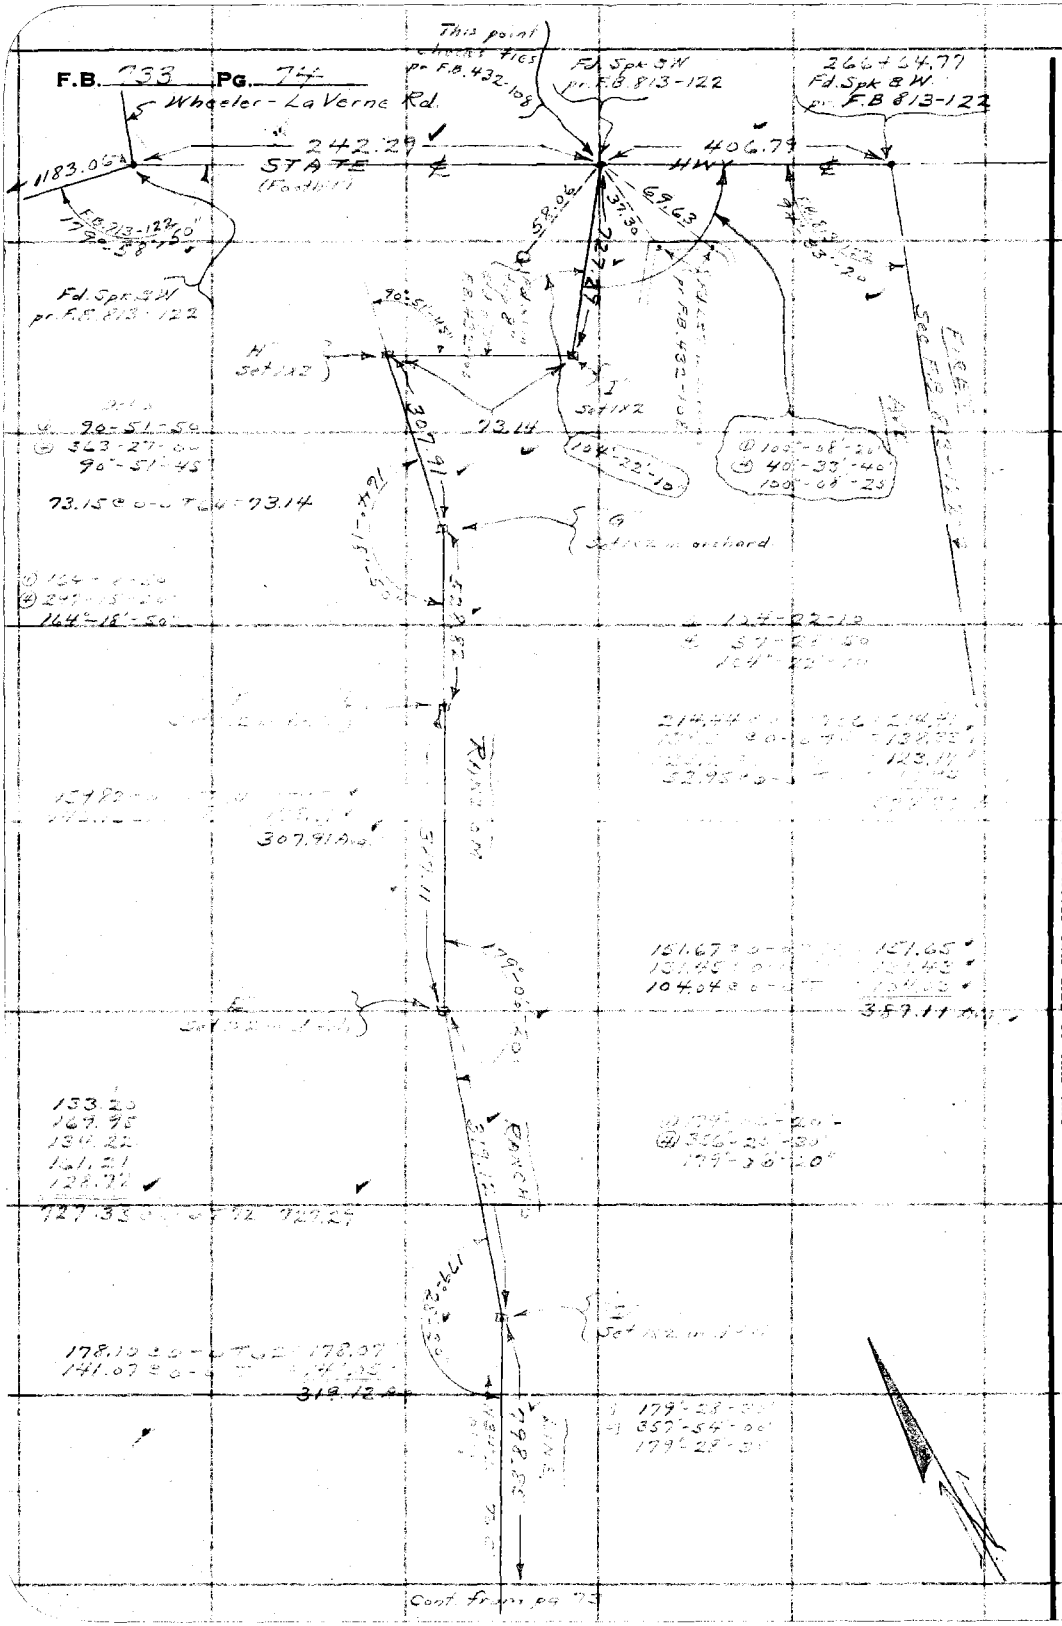

RETURN TO
LOS ANGELES COUNTY SURVEYOR
700 HALL OF RECORDS

Note: Any Additions or Changes on This Sheet Must be Made or Circled in Red Ink With Date and Name of Person Making Change.

Do not extend notes this side of this line

FORM 247 10M 11-38

RETURN TO
LOS ANGELES COUNTY SURVEYOR
700 HALL OF RECORDS

Note: Any Additions or Changes on This Sheet Must be Made or Circled in **Red Ink** With Date and Name of Person Making Change.

Do not extend notes this side of this line

Notes Ck'd by_____
Map No._____
Office Work_____
Checked_____
Date_____

Survey of_____
W. O._____ Tape No._____ Std._____ °F.
Surveyed by A. N. HELLSTROM
Notes_____ Date_____
Indexed_____

F.B._____ PG._____

RETURN TO
LOS ANGELES COUNTY SURVEYOR
700 HALL OF RECORDS

Note: Any Additions or Changes on This Sheet Must be Made or Circled in **Red Ink** With Date and Name of Person Making Change.

Do not extend notes this side of this line

F.B. _____ Pg. _____

Notes Ck'd by D. M. Finley	Survey of
Map No. B-148-2	W. O 8194 Tape No. St'd °F.
Office Work H. H. REYNOLDS	Surveyed by Emmott
Checked D. M. Finley	Notes Brock Date 2-23-31
Date Sept. 1939	Indexed 6-2-38

F.B. 733 Pg.

Note: Any Additions or Changes on This Sheet Must be Made or Circled in Red Ink With Date and Name of Person Making Change.

Do not extend notes this side of this line

RETURN TO
LOS ANGELES COUNTY SURVEYOR
700 HALL OF RECORDS

FORM 247 10M 11-35

F.B. 733 PG.

3/4" I.P. New P.I. Per F.B. 733-5

P.I. - Sta Spk. N+T Per F.B. 733-5

Δ = 35°53'35"
R = 1000
T = 323.89 Per F.B. 733-5
L = 626.25

Pumpkin Center Lateral Sta 5+77.86 Per F.B. 733-5

34" Oak

5+22

4+37

4+32

5+00

733-7

G.P.

4+37½

4+00

3+97.8

3+80

3+72.2

Cont. from top PG 71

RETURN TO
LOS ANGELES COUNTY SURVEYOR
700 HALL OF RECORDS

Note: Any Additions or Changes on This Sheet Must be Made or Circled in Red Ink With Date and Name of Person Making Change.

Do not extend notes this side of this line

Checked D. M. Finley	Notes P.N.E. Date 2-38
Date Sept. 1939	Indexed A. C. Jennings

F.B. 133 Pg.

Note: Any Additions or Changes on This Sheet Must be Made or Circled in Red Ink With Date and Name of Person Making Change.

Do not extend notes this side of this line

RETURN TO
LOS ANGELES COUNTY SURVEYOR
7do HALL OF RECORDS

FORM 247 10M 11-38

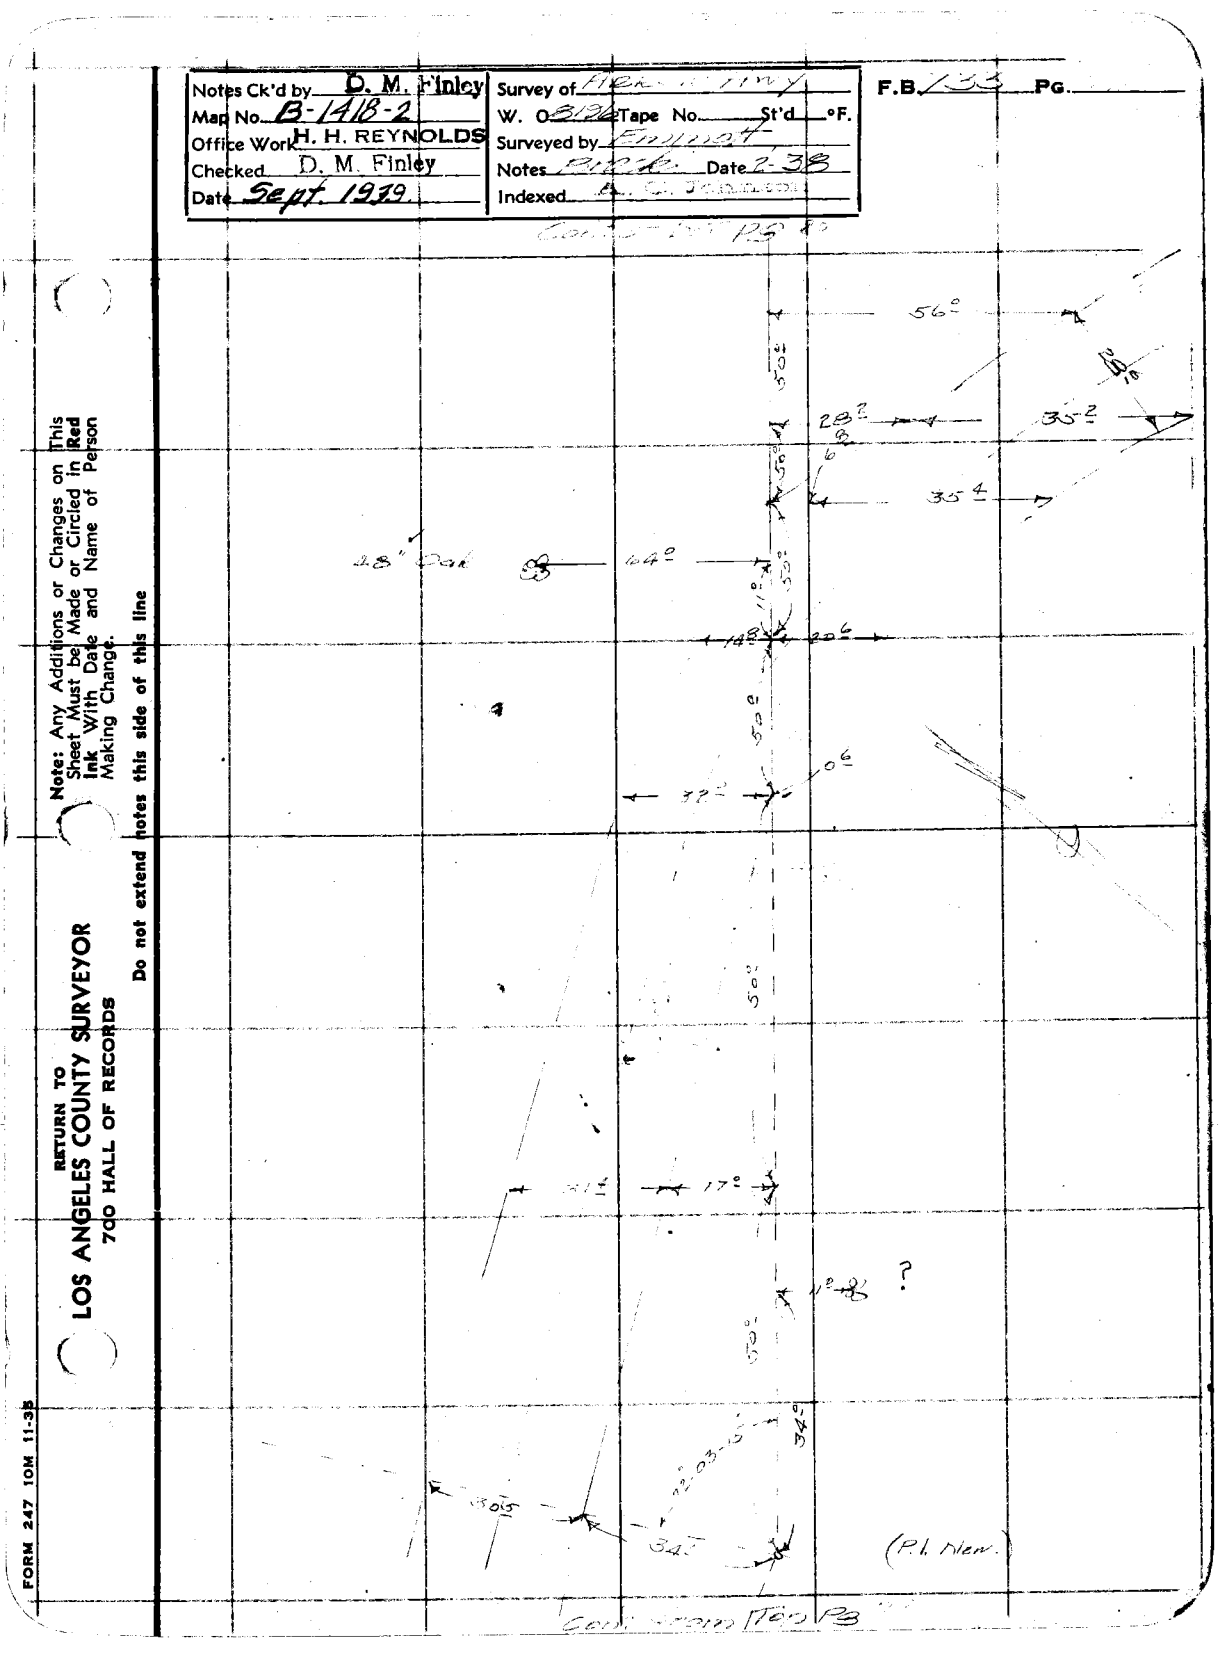

F.B. 733 PG. 20

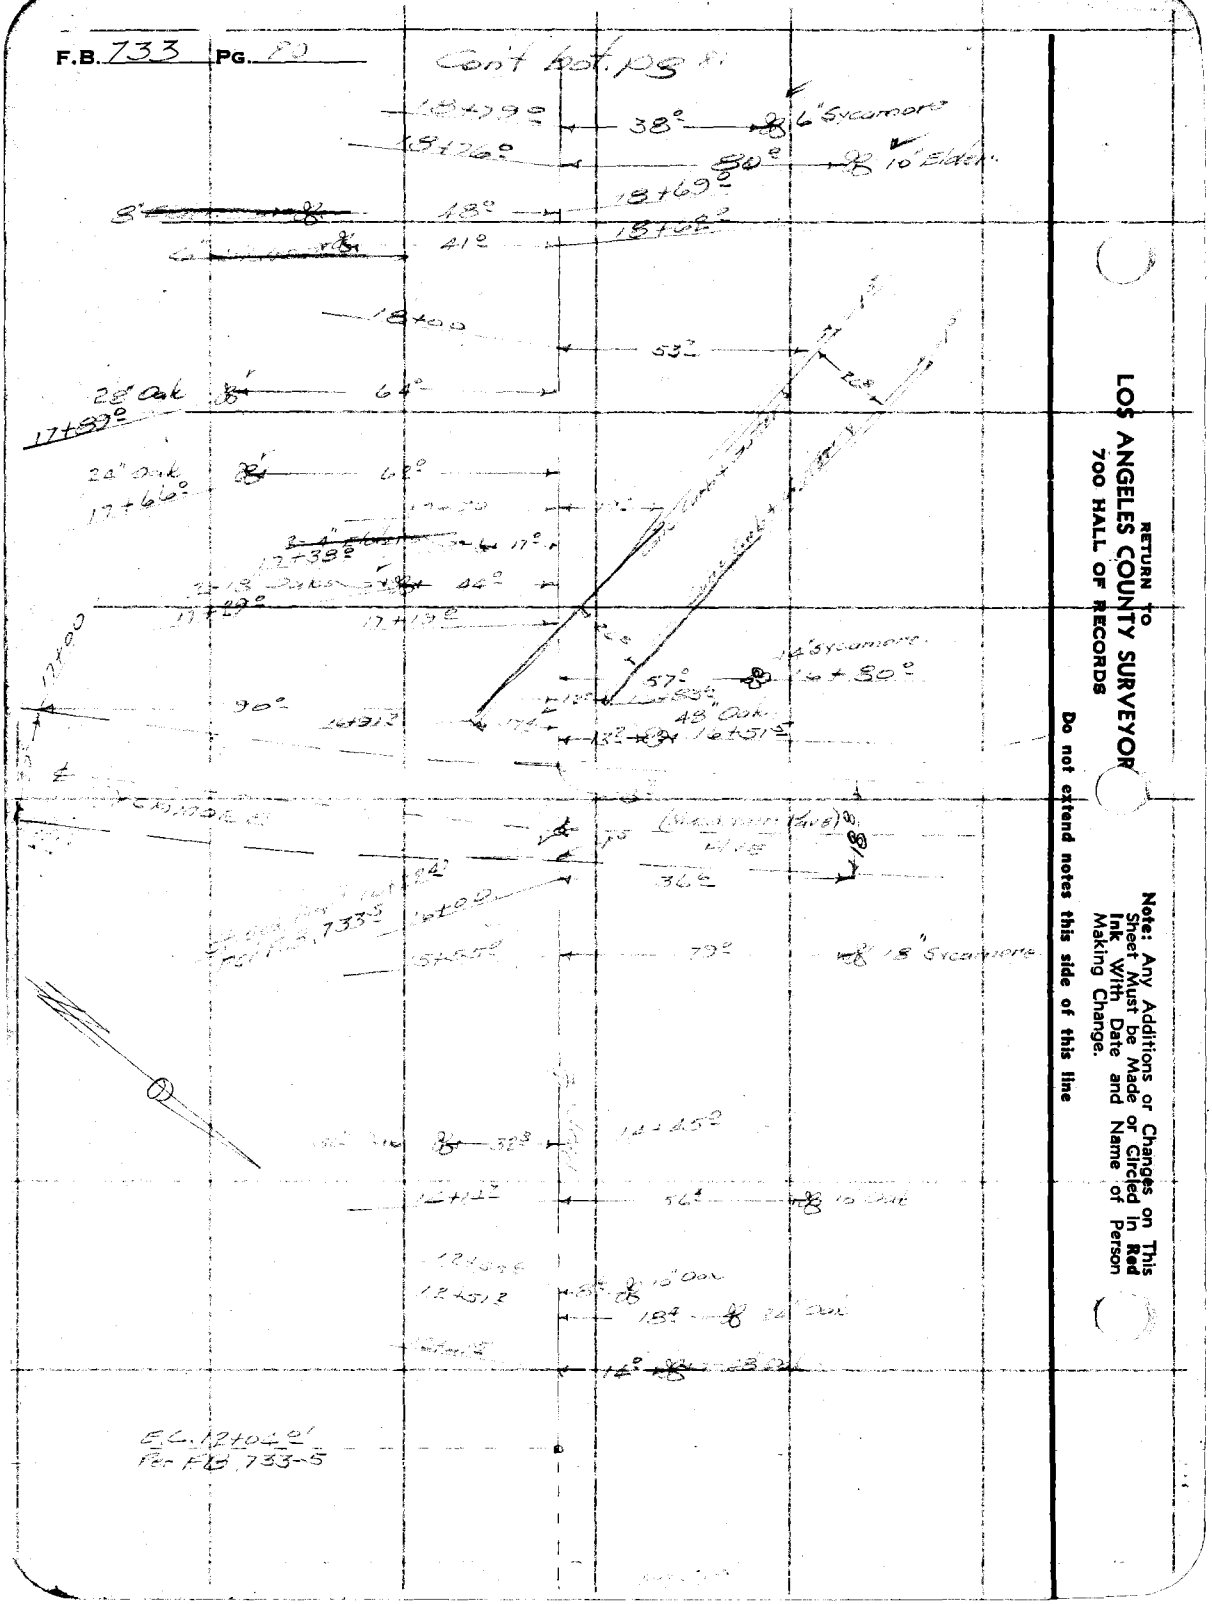

RETURN TO
LOS ANGELES COUNTY SURVEYOR
700 HALL OF RECORDS

Note: Any Additions or Changes on This Sheet Must be Made or Circled in Red Ink With Date and Name of Person Making Change.

Do not extend notes this side of this line

Notes Ck'd by D. M. Finley	Survey of AREOLA LAND CO.
Map No. B-1418-2	W. O. 8196 Tape No. St'd °F.
Office Work H. H. REYNOLDS	Surveyed by Fuller et al
Checked D. M. Finley	Notes Pic Date 6-7 39
Date Sept. 1939	Indexed A. C. Johnson

F.B. 735 Pg.

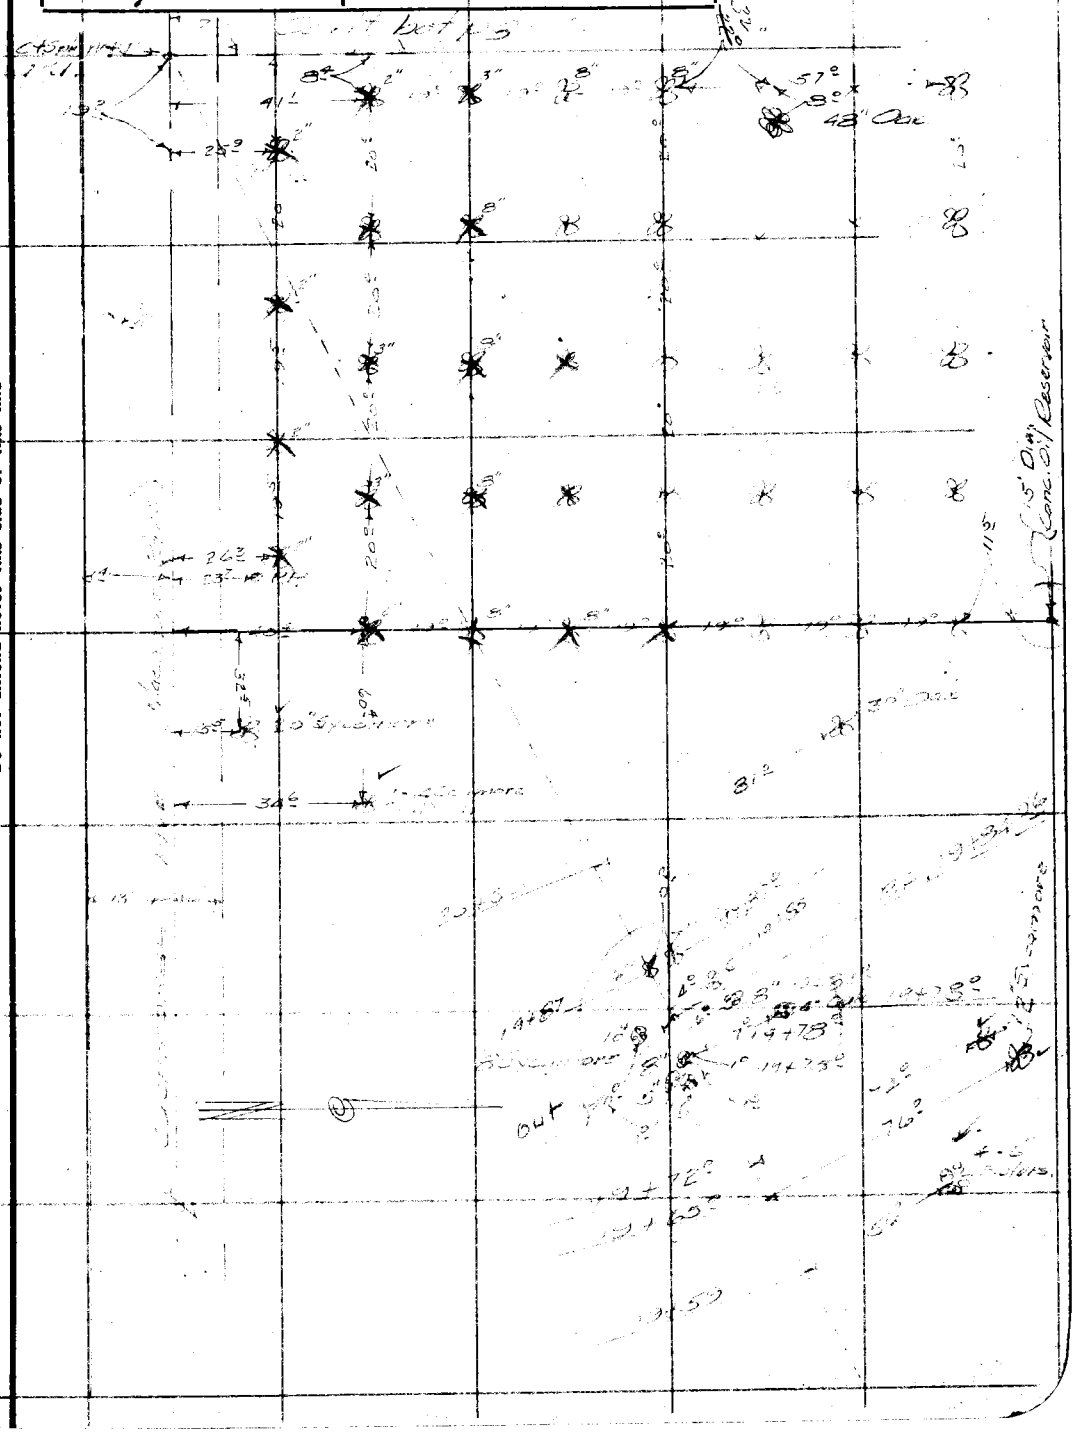

Note: Any Additions or Changes on This Sheet Must be Made or Circled In Red Ink With Date and Name of Person Making Change.

Do not extend notes this side of this line

RETURN TO
LOS ANGELES COUNTY SURVEYOR
700 HALL OF RECORDS

FORM 247 10M 11-38

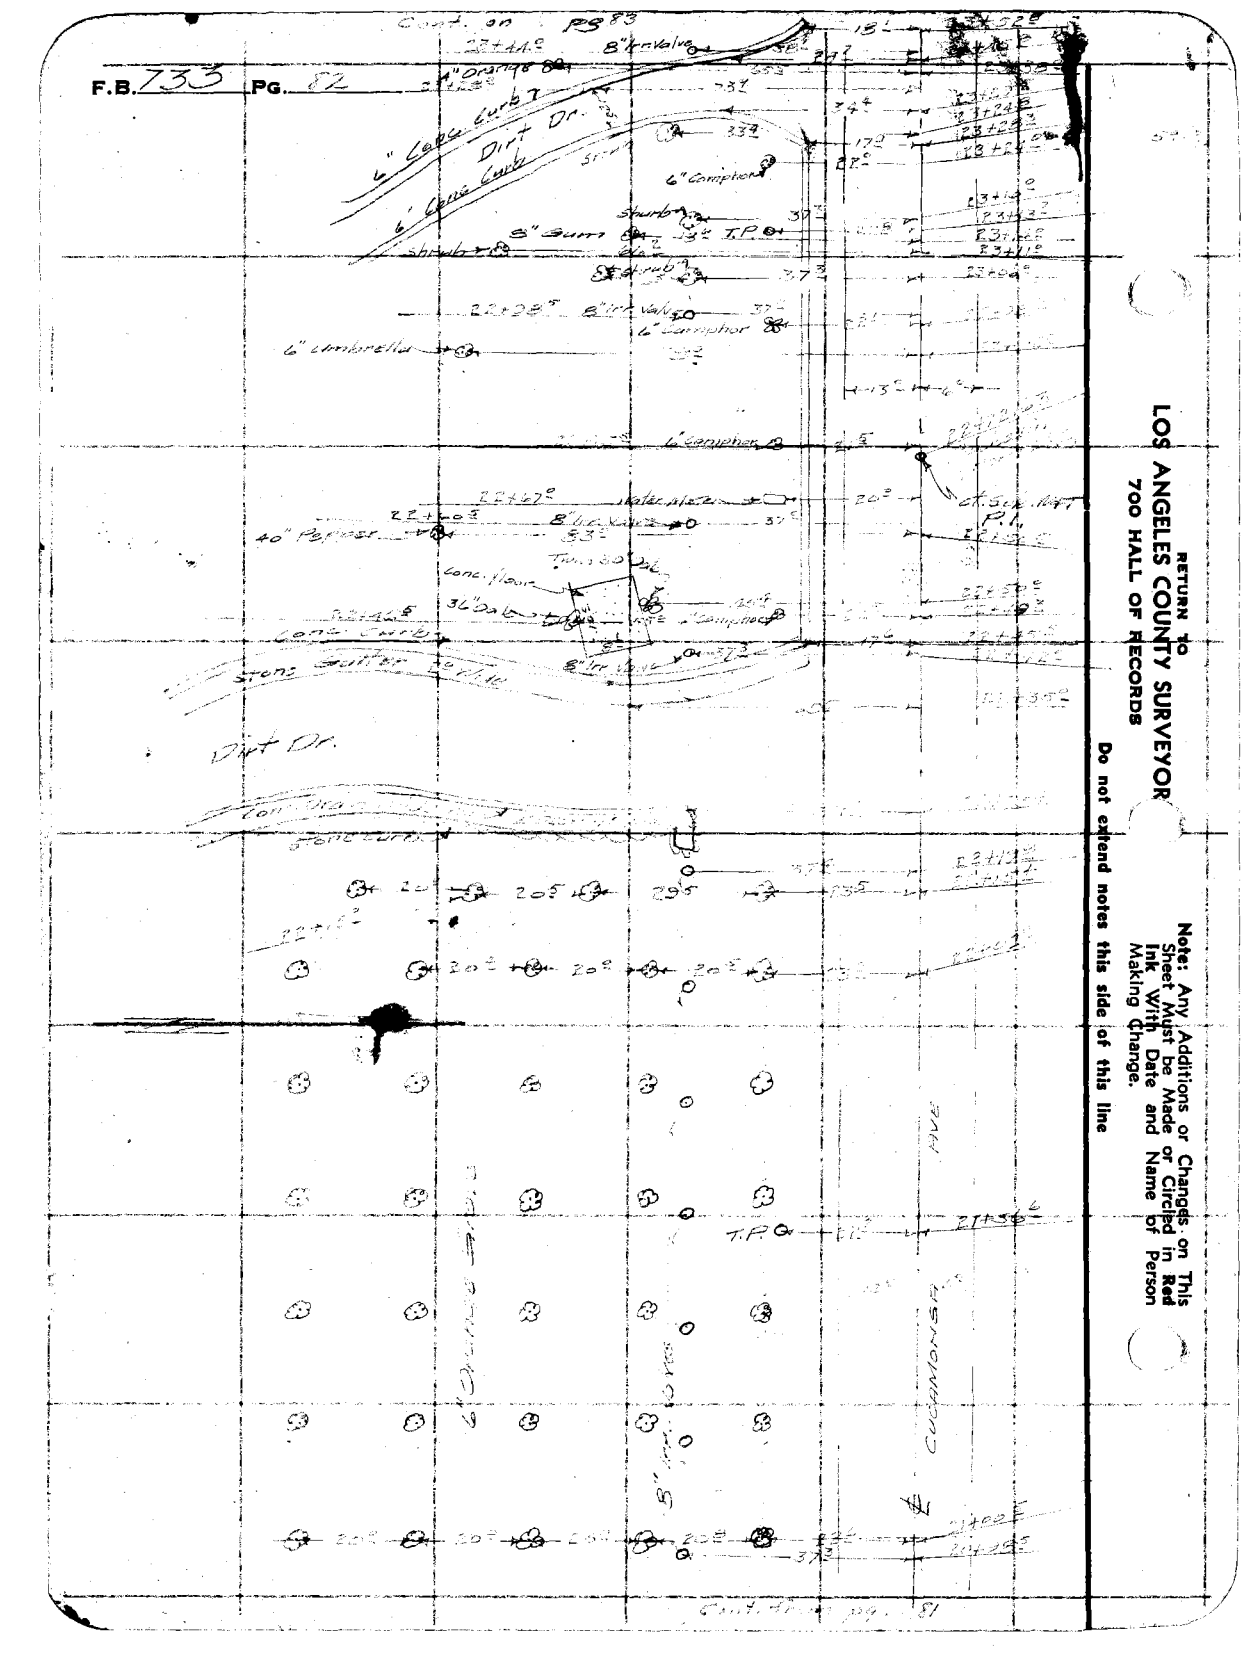

RETURN TO
LOS ANGELES COUNTY SURVEYOR
700 HALL OF RECORDS

Note: Any Additions or Changes on This Sheet Must be Made or Circled in Red Ink With Date and Name of Person Making Change.

Do not extend notes this side of this line

Notes Ck'd by D. M. Finley	Survey of Foothill Hwy
Map No. B-1418-2	W. O. 8194 Tape No. St'd
Office Work H. H. REYNOLDS	Surveyed by Edwards
Checked D. M. Finley	Notes Book Date 2-38
Date Sept. 1939.	Indexed

F.B. 735 Pg.

Cont. on pg. 84

Note: Any Additions or Changes on This Sheet Must be Made or Circled in Red Ink With Date and Name of Person Making Change.

Do not extend notes this side of this line

RETURN TO
LOS ANGELES COUNTY SURVEYOR
700 HALL OF RECORDS

FORM 247 10M 11-38

Cont. from pg. 82

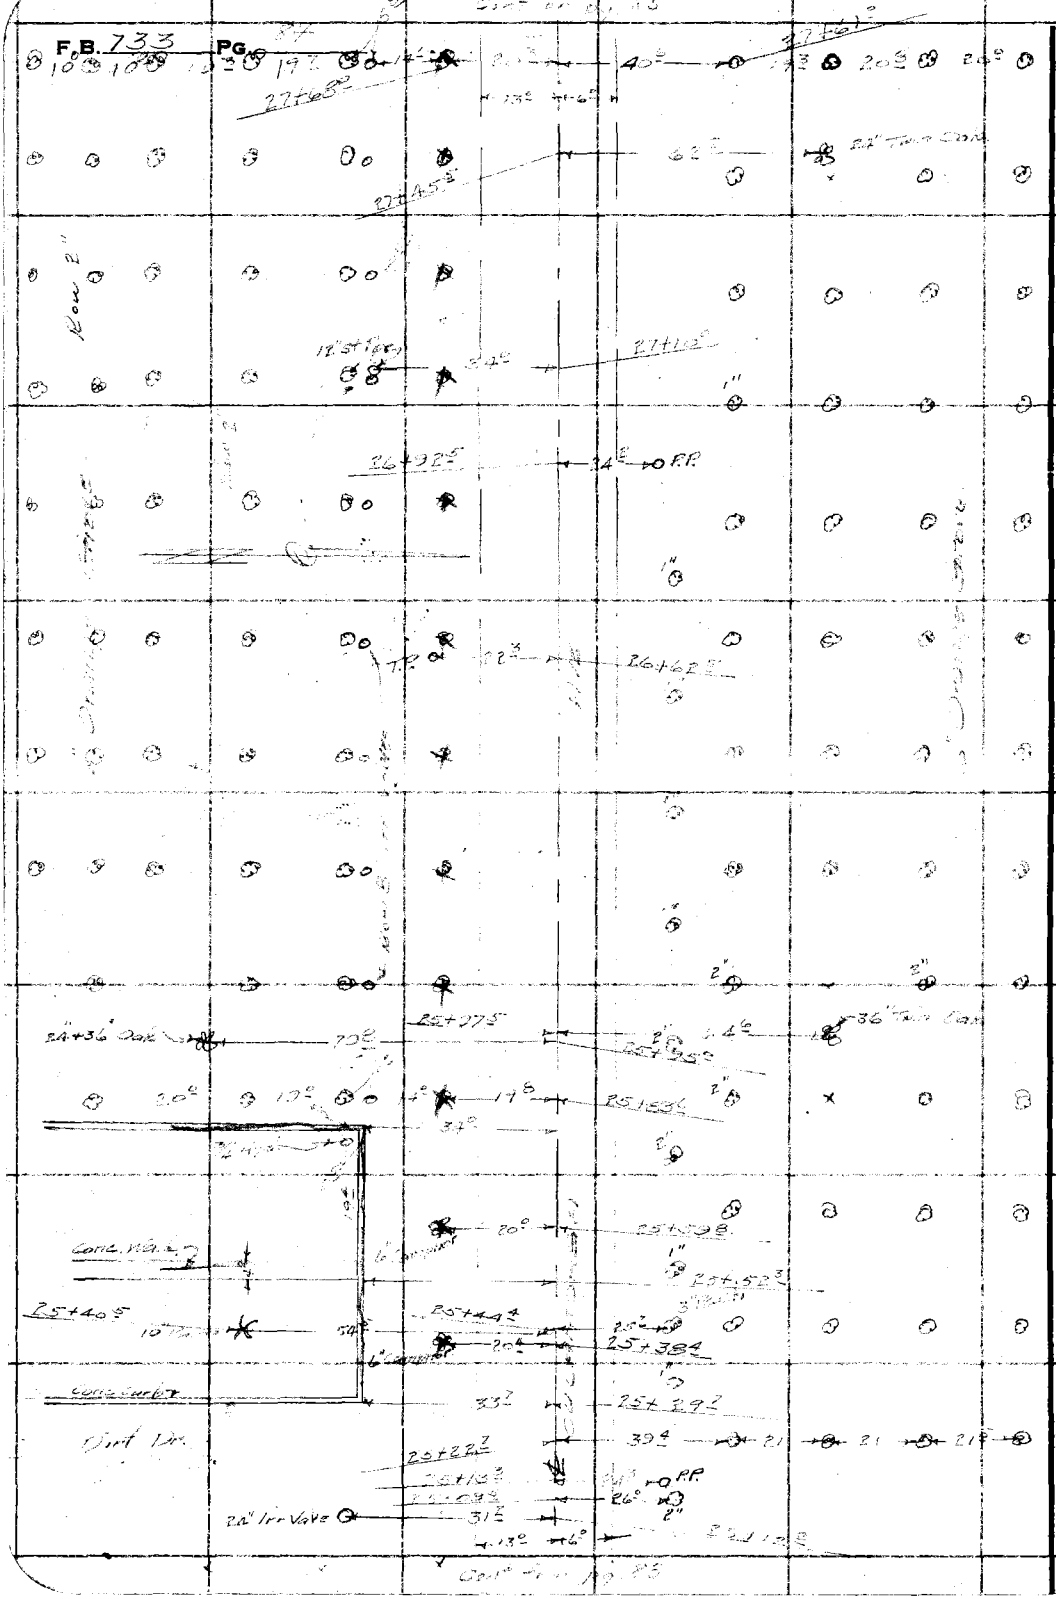
F.B. 733
PG.
RETURN TO
LOS ANGELES COUNTY SURVEYOR
700 HALL OF RECORDS
Do not extend notes this side of this line
Note: Any Additions or Changes on This Sheet Must be Made or Circled in Red Ink With Date and Name of Person Making Change.
Conc. Curb
Dirt Dr.
R.R.

Notes Ck'd by D. M. Finley	Survey of	F.B.	PG.
Map No. B-1418-2	W. O. 312 Tape No. St'd °F.		
Office Work H. H. REYNOLDS	Surveyed by Emmett		
Checked D. M. Finley	Notes Book Date 7-15		
Date Sept. 1939.	Indexed A. C. Johnson		

Note: Any Additions or Changes on This Sheet Must be Made or Circled in Red Ink With Date and Name of Person Making Change

Do not extend notes this side of this line

RETURN TO
LOS ANGELES COUNTY SURVEYOR
700 HALL OF RECORDS

FORM 247 10M 11-38

F.B. 733 Pg. 86

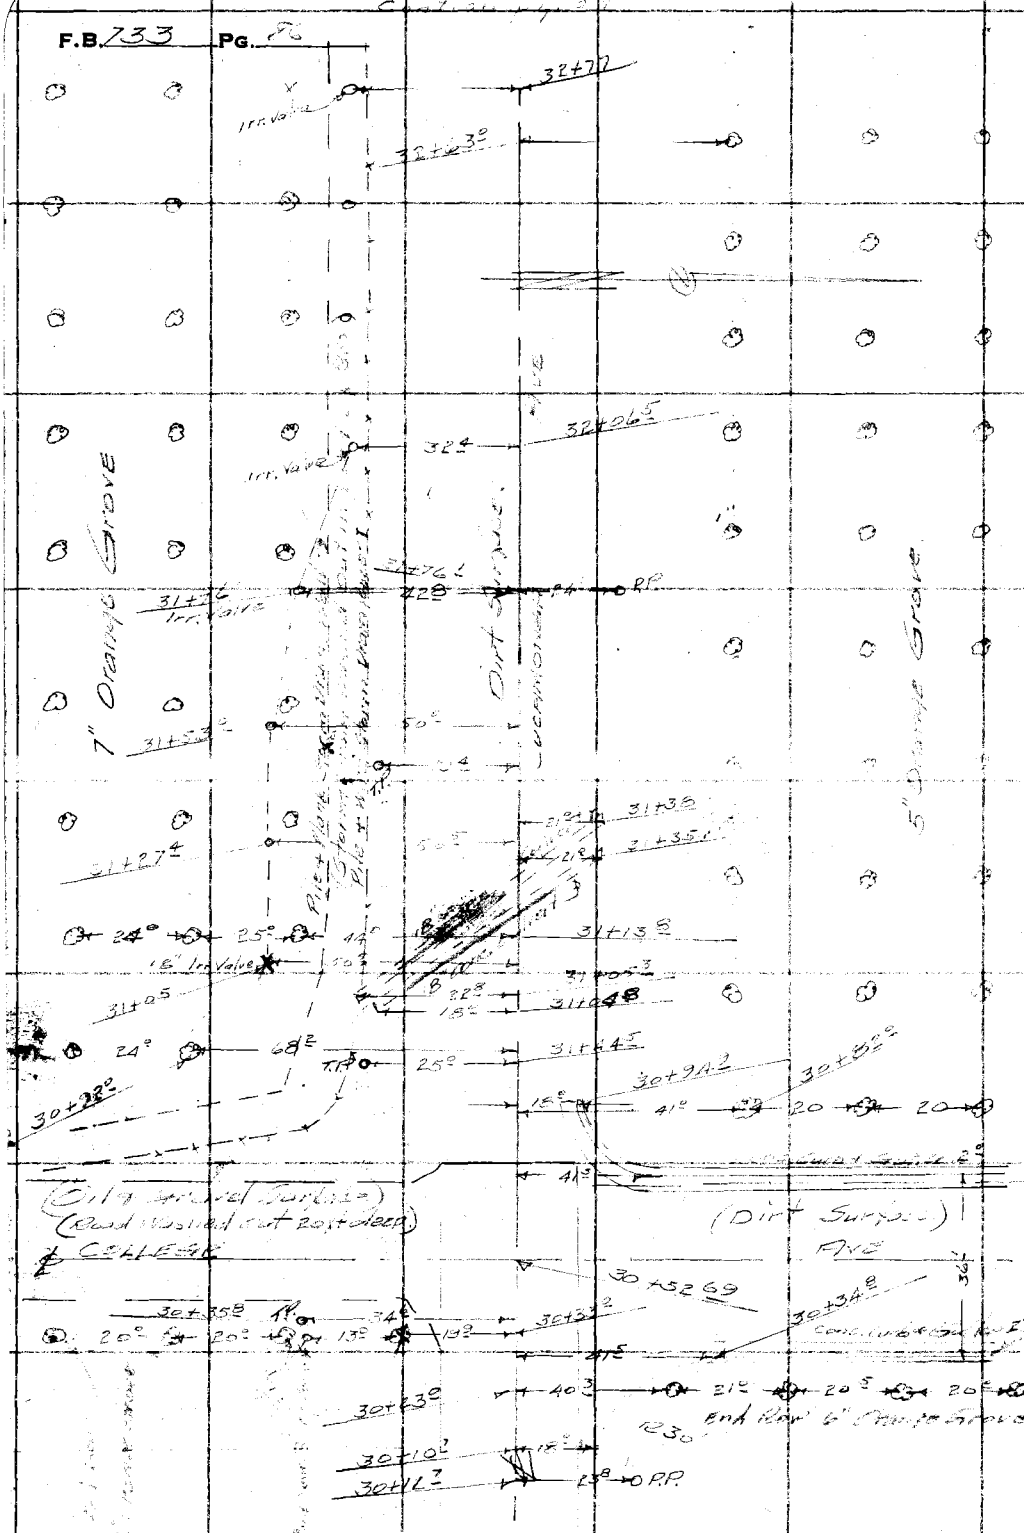
32+72
Irr. Valve
32+63
32+65
32+76
31+76
Irr. Valve
31+27
31+38
31+13
31+05
31+44
30+92
30+82
30+28
30+52.69
30+35
30+33
30+34
30+39
30+10
30+11
7" Orange Grove
Dirt Surface
5" Orange Grove
(Dirt Surface)
Irr. Valve
Irr. Valve
Irr. Valve

FORM 247 10M 11-35

RETURN TO
LOS ANGELES COUNTY SURVEYOR
700 HALL OF RECORDS

Note: Any Additions or Changes on This Sheet Must be Made or Circled in **Red Ink** With Date and Name of Person Making Change.

Do not extend notes this side of this line

Notes Ck'd by D. M. Fibley
Map No. 2-4115-2
Office Work H. H. REYNOLDS
Checked D. M. Fibley
Date Sept. 1938

Survey of
W. O. 8326 Tape No. St'd °F.
Surveyed by
Notes Date 2-35
Indexed

F.B. Pg.

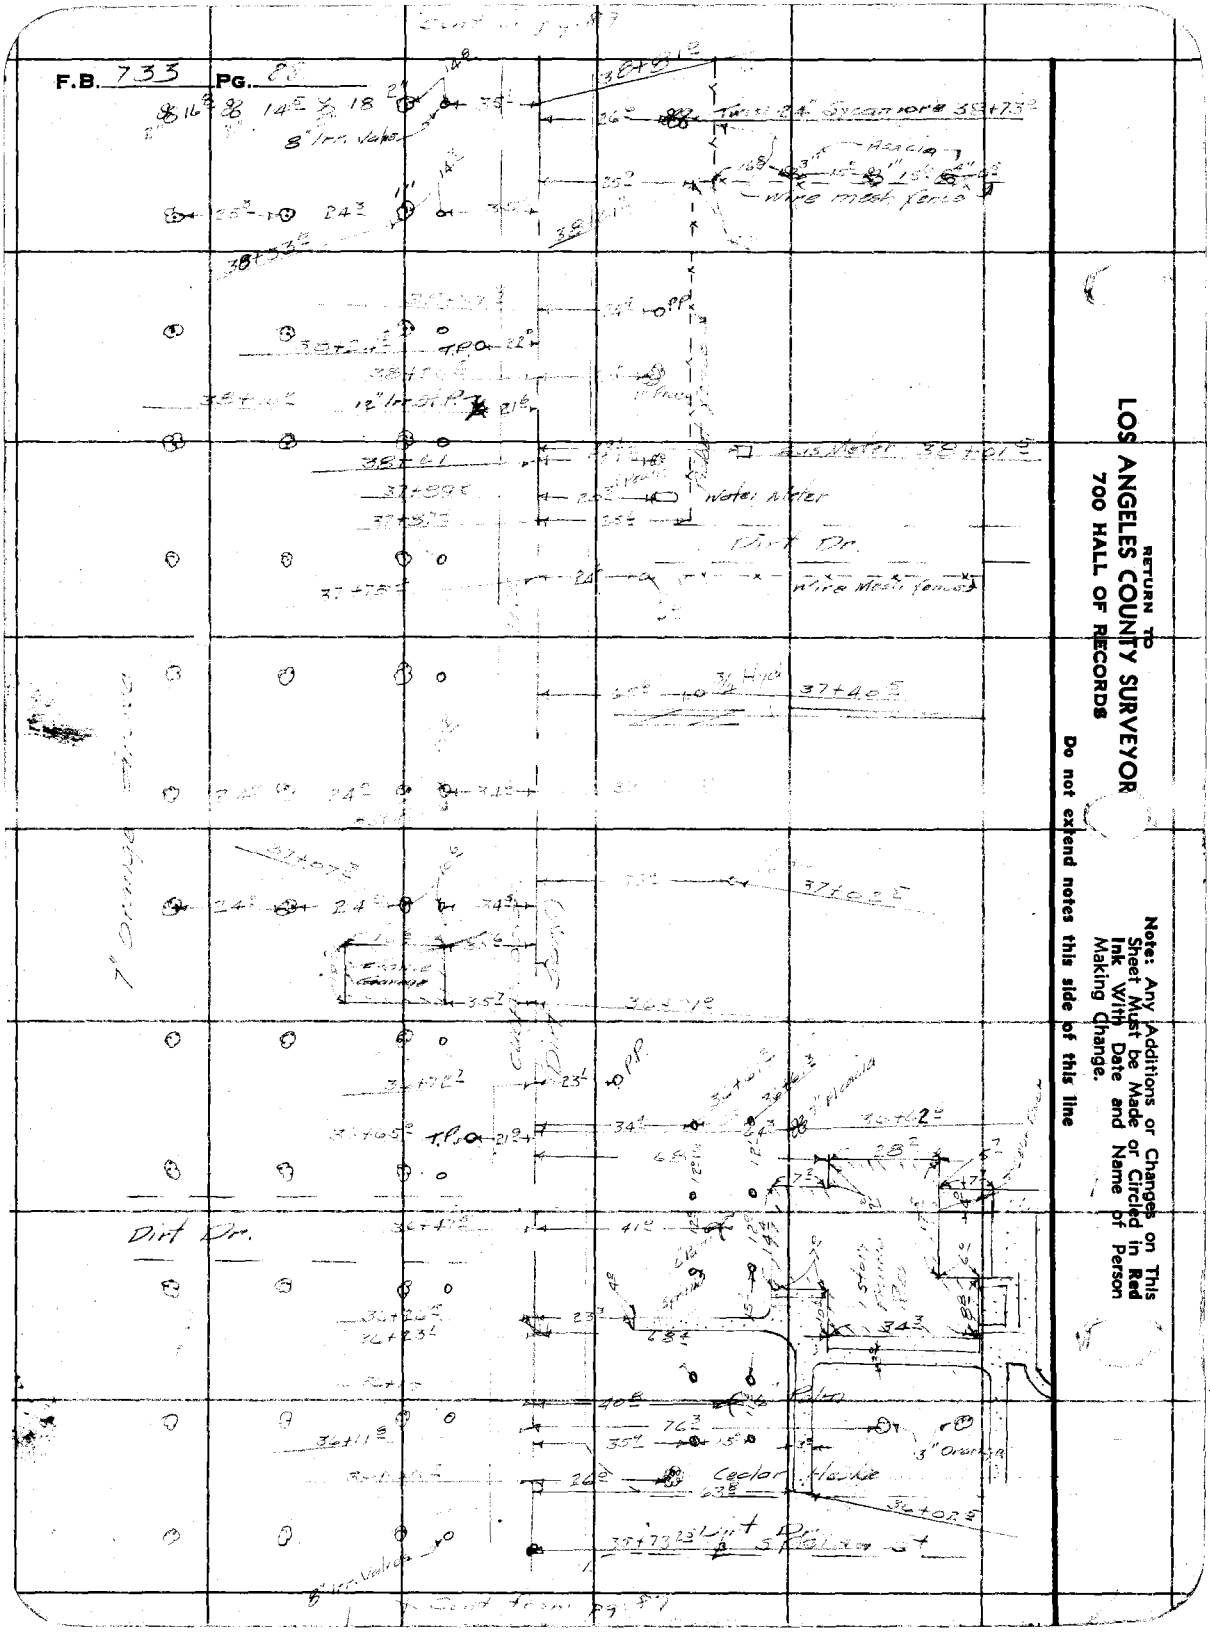
RETURN TO
LOS ANGELES COUNTY SURVEYOR
700 HALL OF RECORDS
Do not extend notes this side of this line
Notes: Any Additions or Changes on This Sheet Must be Made or Circled in Red Ink With Date and Name of Person Making Change.
Dirt Dr.
Wire Mesh Fence
Water Meter
7" Orange
3" Orange

Notes Ck'd by D. M. Finley	Survey of	F.B. 733	Pg.
Map No. B-1418-2	W. O. 8124 Tape No.	St'd °F.	
Office Work H. H. REYNOLDS	Surveyed by		
Checked D. M. Finley	Notes	Date 3-38	
Date Sept. 1939.	Indexed		

Note: Any Additions or Changes on This Sheet Must be Made or Circled in Red Ink With Date and Name of Person Making Change.

Do not extend notes this side of this line

RETURN TO
LOS ANGELES COUNTY SURVEYOR
7do HALL OF RECORDS

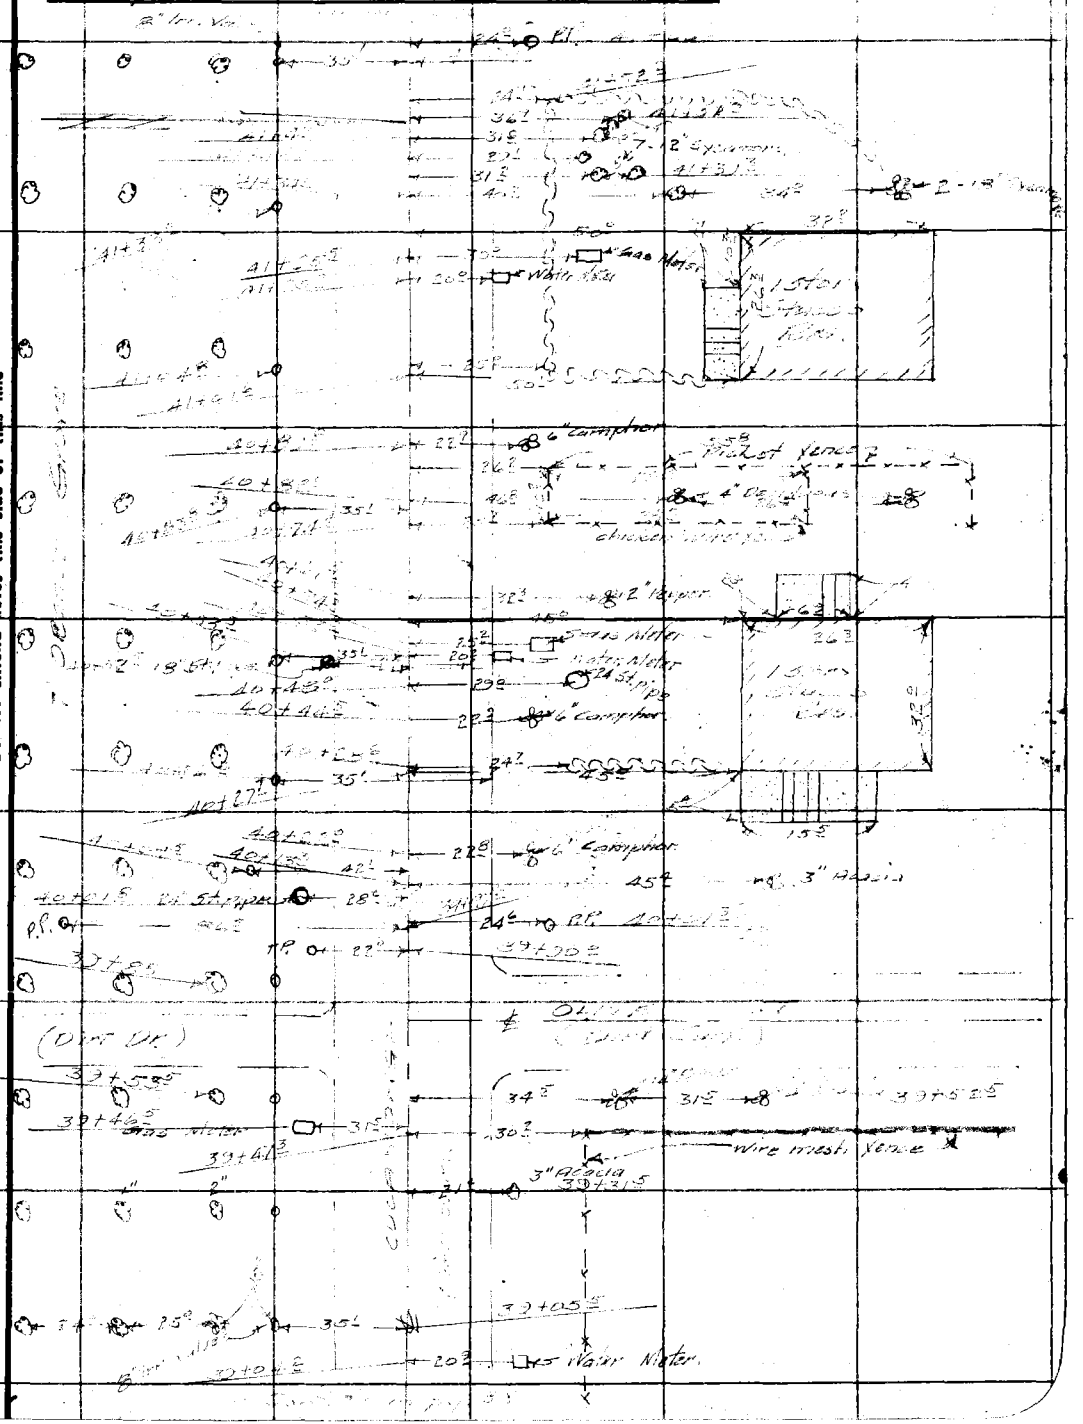

FORM 247 10M 11-38

F.B. 733 PG. 75

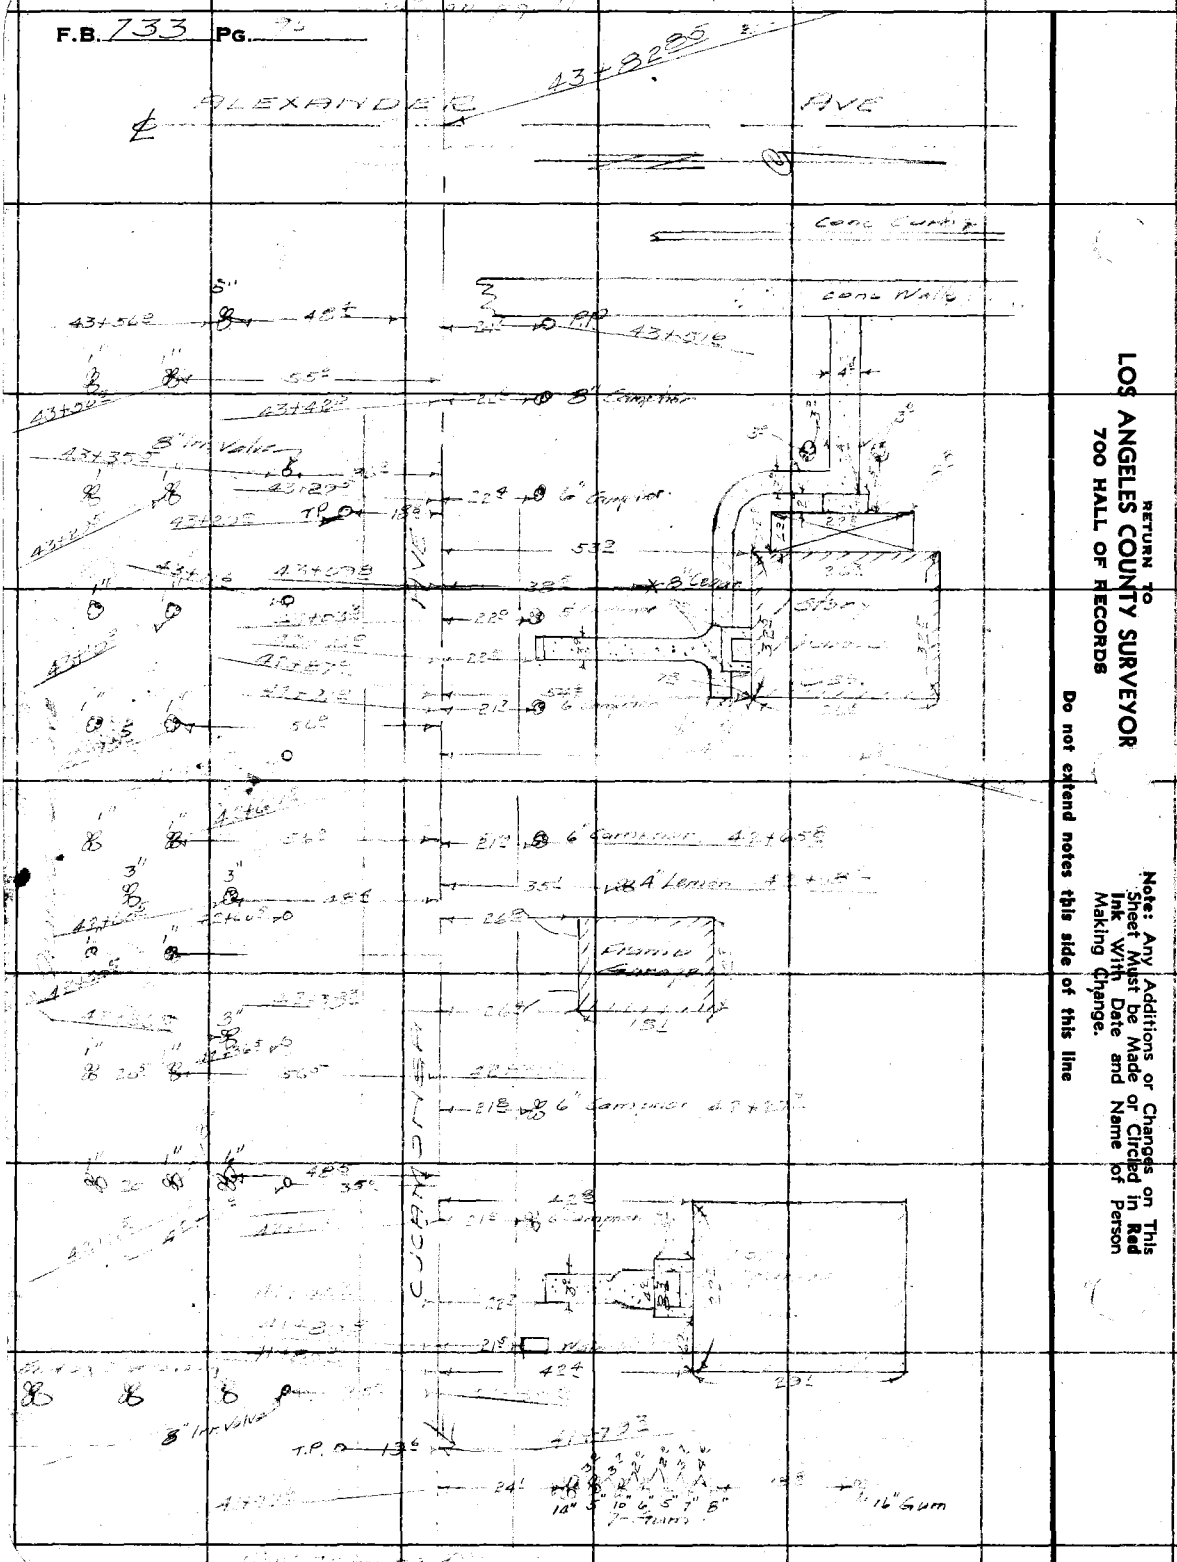

RETURN TO
LOS ANGELES COUNTY SURVEYOR
700 HALL OF RECORDS

Do not extend notes this side of this line

Note: Any Additions or Changes on This Sheet Must be Made or Circled in Red Ink With Date and Name of Person Making Change.

Notes Ck'd by D. M. Finley	Survey of	F.B.	PG.
Map No. B-1418-2	W. O. 8[illegible] Tape No.	St'd	°F.
Office Work H. H. REYNOLDS	Surveyed by		
Checked D. M. Finley	Notes	Date	
Date Sept. 1939	Indexed		

Note: Any Additions or Changes on This Sheet Must be Made or Circled in Red Ink With Date and Name of Person Making Change.

Do not extend above this side of this line

RETURN TO
LOS ANGELES COUNTY SURVEYOR
700 HALL OF RECORDS

FORM 247 10M 11-38

12" Conc. Vit. C. Pipe

45+58.4 T.P.

Ave.

Cuerno Vista

Prel. 15" Approx.

Light Standard 44+92.8

15" S. Pipe

44+43.7 T.P.

1-Story Gas Station

Alessandro Ave

F.B. 733 PG. 92

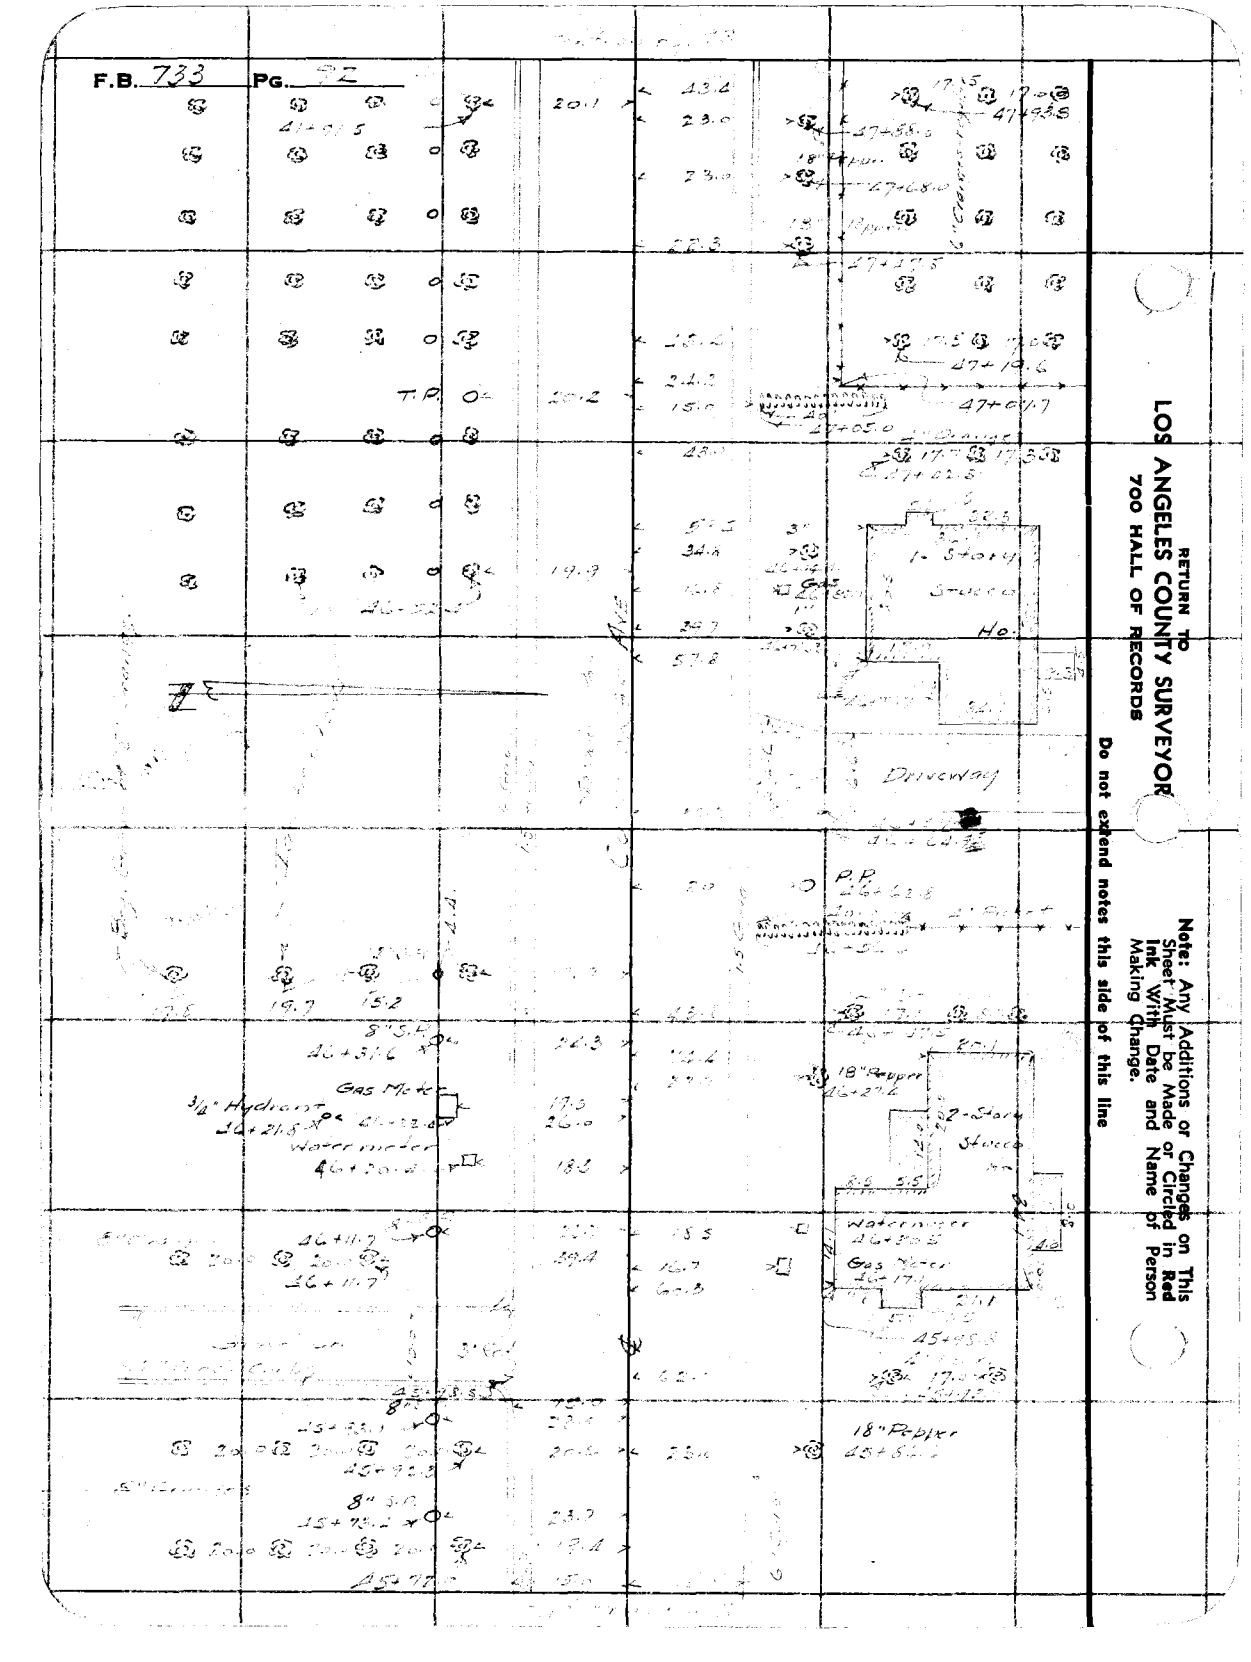

RETURN TO
LOS ANGELES COUNTY SURVEYOR
700 HALL OF RECORDS

Note: Any Additions or Changes on This Sheet Must be Made or Circled in Red Ink With Date and Name of Person Making Change.

Do not extend notes this side of this line

Notes Ck'd by D. M. Finley	Survey of ARROW HWY.	F.B. 733	Pg.
Map No. B-14B-2	W. 08/90 Tape No. St'd °F.		
Office Work H. H. REYNOLDS	Surveyed by R B Emmett		
Checked D. M. Finley	Notes Date Feb 38		
Date Sept. 1939	Indexed		

Note: Any Additions or Changes on This Sheet Must be Made or Circled In Red Ink With Date and Name of Person Making Change.

Do not extend notes this side of this line

RETURN TO
LOS ANGELES COUNTY SURVEYOR
700 HALL OF RECORDS

FORM 247 10M 11-45

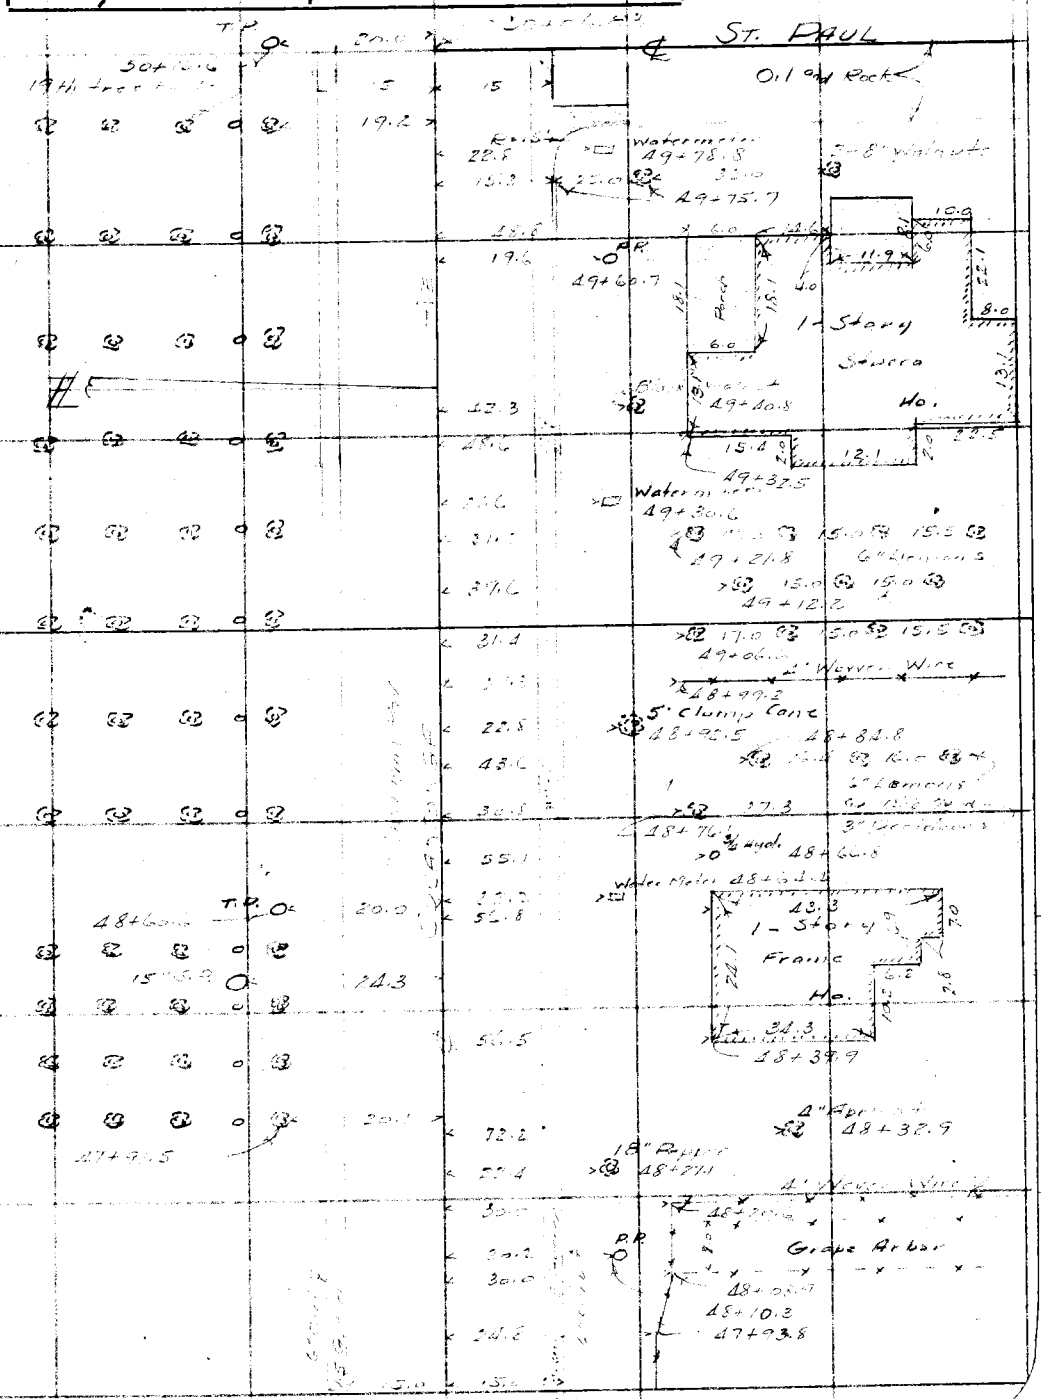

F.B. 733 Pg. 24

RETURN TO
LOS ANGELES COUNTY SURVEYOR
700 HALL OF RECORDS

Do not extend notes this side of this line

Note: Any Additions or Changes on This Sheet Must be Made or Circled in Red Ink With Date and Name of Person Making Change.

Notes Ck'd by D. M. Finley
Map No. B-1418-2
Office Work H. H. REYNOLDS
Checked D. M. Finley
Date Sept. 1939.

Survey of Arroyo Hyd.
W. O. 8196 Tape No. St'd °F.
Surveyed by R B Emmitt
Notes [illegible] Date Feb 38
Indexed

F.B. 735 PG.

End of Drainage Glove

Note: Any Additions or Changes on This Sheet Must be Made or Circled in Red Ink With Date and Name of Person Making Change.

Do not extend notes this side of this line

RETURN TO
LOS ANGELES COUNTY SURVEYOR
700 HALL OF RECORDS

FORM 247 10M 11-38

F.B. 733 PG. 30

RETURN TO
LOS ANGELES COUNTY SURVEYOR
700 HALL OF RECORDS

Note: Any Additions or Changes on This Sheet Must be Made or Circled in Red Ink With Date and Name of Person Making Change.

Do not extend notes this side of this line

59+14.6 Valve

T.P. 58+23.2

Metropolitan Water Dist. Aqueduct

58+75.6 Fire Plug

Valve

Frame Garage

58+43.5 End of Curve

P.R. 58+18.0

End of Curve 58+29.5

56+08.2

Notes Ck'd by D. M. Finley	Survey of Alley	F.B. 755	PG.
Map No. B-14B-2	W. O. 8196 Tape No.	St'd °F.	
Office Work H. H. REYNOLDS	Surveyed by C.B. Finley		
Checked D. M. Finley	Notes	Date Feb 38	
Date Sept. 1939	Indexed	C. Johnson	

RETURN TO
LOS ANGELES COUNTY SURVEYOR
700 HALL OF RECORDS

Note: Any Additions or Changes on This Sheet Must be Made or Circled in Red Ink With Date and Name of Person Making Change.

Do not extend notes this side of this line

FORM 247 10M 11-38

Cont. on pg. 99

F.B. 733 Pg. 98

RETURN TO
LOS ANGELES COUNTY SURVEYOR
700 HALL OF RECORDS

Note: Any Additions or Changes on This Sheet Must be Made or Circled in Red Ink With Date and Name of Person Making Change.

Do not extend notes this side of this line

Beg. of Curve
65+30.3

65+39.3

65+62.4

65+85.5

64+79.3

64+66.0

64+64.7

64+44.2

64+18.9

63+26.2

63+25.5

Curb Return

Curb & Gutter

Notes Ck'd by M. Finley	Survey of ARROYO HWY
Map No. B-1418-2	W. 08196 Tape No. St'd °F.
Office Work H. H. REYNOLDS	Surveyed by R.B. ENNIS
Checked D. M. Finley	Notes S/2 1/2 1939 Date Feb '38
Date Sept. 1939	Indexed

F.B. 733 PG.

Note: Any Additions or Changes on This Sheet Must be Made or Circled in Red Ink With Date and Name of Person Making Change.

Do not extend notes this side of this line

RETURN TO
LOS ANGELES COUNTY SURVEYOR
700 HALL OF RECORDS

FORM 247 10M 11-38

F.B. 733 Pg. 100

Contour Map 101

RETURN TO
LOS ANGELES COUNTY SURVEYOR
700 HALL OF RECORDS

Do not extend notes this side of this line

Note: Any Additions or Changes on This Sheet Must be Made or Circled in Red Ink With Date and Name of Person Making Change.

Note: Cocasunga Ave. is paved with oil & rock and curbed from Mountain Ave. to Orange Grove Ave.
26.5 Oil & rock, 1.5 Gutter on each side
30.0 Between Top of curbs.
Per R.B.E. Oct. 1938.

End of Curb & Gutter
70+35.3

Mountain Ave

70+00.5

Valve Box Containing 9 Valves

2.5

70+15.11
Street Line
70+10.6

7.4

17.9

15.0

22.

69+92.5

69+90.9

Notes Ck'd by M. Finley	Survey of	F.B. 722	PG.
Map No. C.S. B-1418-2	W. O. 8196	Tape No.	St'd °F.
Office Work J. D. Price	Surveyed by Emmott		
Checked D. M. Finley	Notes R.E.L.	Date Feb 38	
Date Sept. 1939	Indexed		

RETURN TO
LOS ANGELES COUNTY SURVEYOR
700 HALL OF RECORDS

Note: Any Additions or Changes on This Sheet Must be Made or Circled in Red Ink With Date and Name of Person Making Change

Do not extend notes this side of this line

8" Lemons
8" Navel Grove

F.B. 733 PG. 102

Cont. oot. page 103

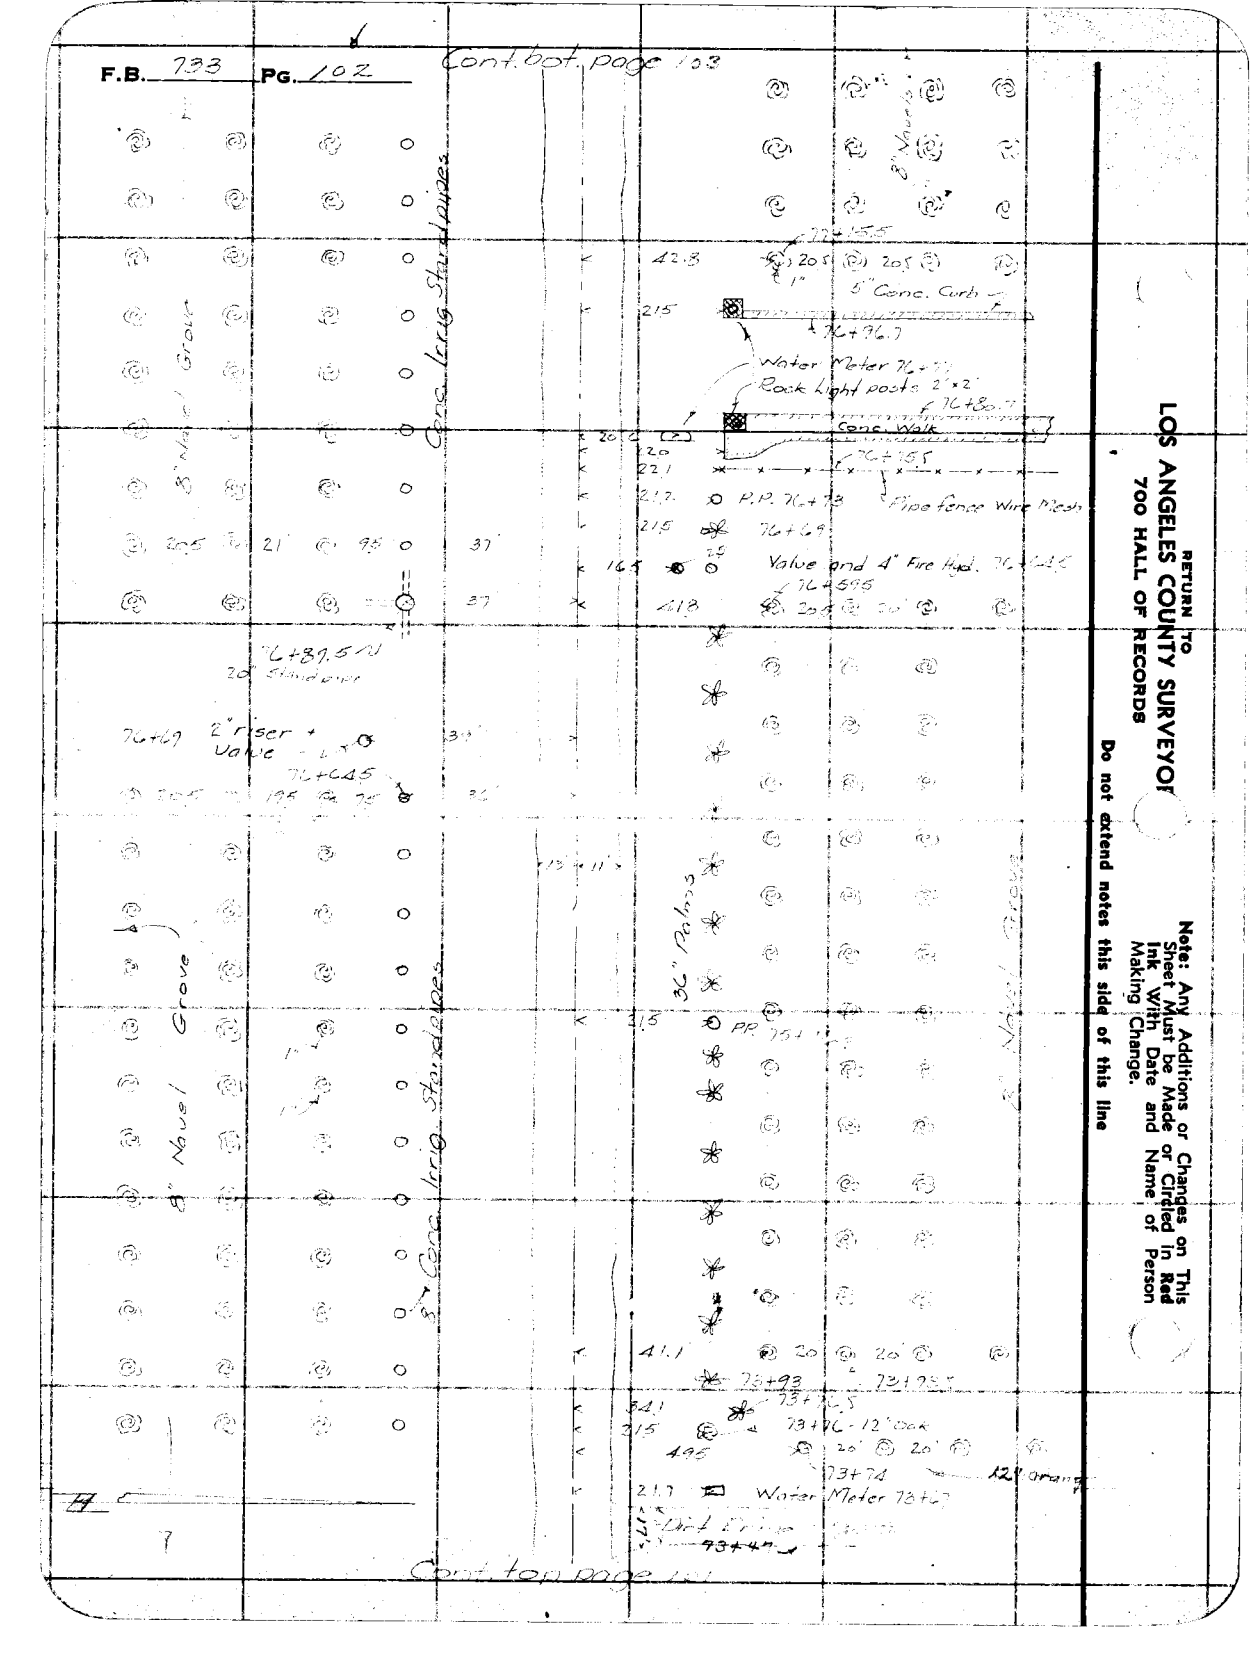

Notes Ck'd by D. M. Finley	Survey of
Map No. C.S.B-1418-2	W. O. 8176 Tape No. St'd 62°F.
Office Work J. D. Price	Surveyed by Emmott
Checked D. M. Finley	Notes Rec'd Date Feb. 39
Date Sept. 1939	Indexed

F.B. 702 PG. 1-2

Cont from page 1-2

Cont top page 1-2

Note: Any Additions or Changes on This Sheet Must be Made or Circled in Red Ink With Date and Name of Person Making Change

Do not extend notes this side of this line

RETURN TO
LOS ANGELES COUNTY SURVEYOR
700 HALL OF RECORDS

FORM 247 10M 11-38

F.B. 733 PG. 104

Cont. bot. page 105

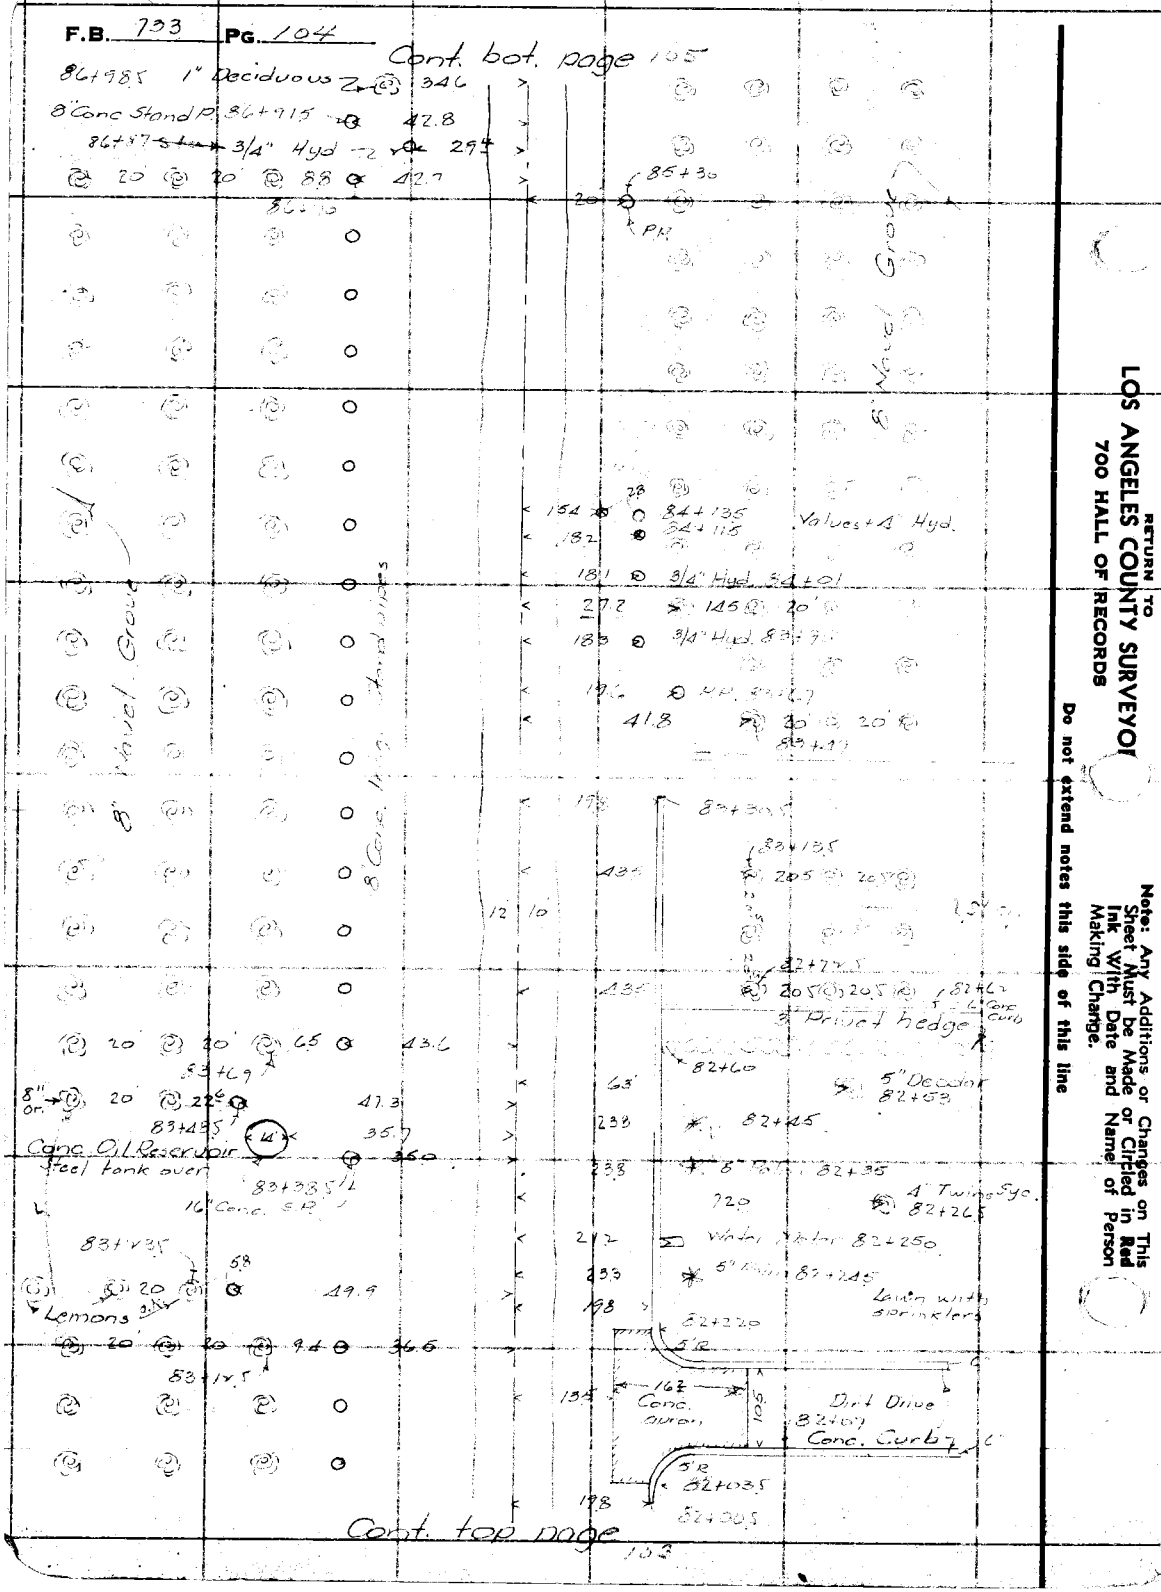

RETURN TO
LOS ANGELES COUNTY SURVEYOR
700 HALL OF RECORDS

Do not extend notes this side of this line

Note: Any Additions or Changes on This Sheet Must be Made or Circled in Red Ink With Date and Name of Person Making Change.

Notes Ck'd by D. M. Finley	Survey of Arrow Hwy.	F.B. 122	PG.
Map No. C.S. B-1418-2	W. 08196 Tape No. St'd 84 °F.		
Office Work J. D. Price.	Surveyed by Emmott		
Checked D. M. Finley	Notes K-43E Date Feb. 38		
Date Sept. 1939	Indexed		

Note: Any Additions or Changes on This Sheet Must be Made or Circled in Red Ink With Date and Name of Person Making Change.

Do not extend notes this side of this line

RETURN TO
LOS ANGELES COUNTY SURVEYOR
700 HALL OF RECORDS

FORM 247 10M 11-35

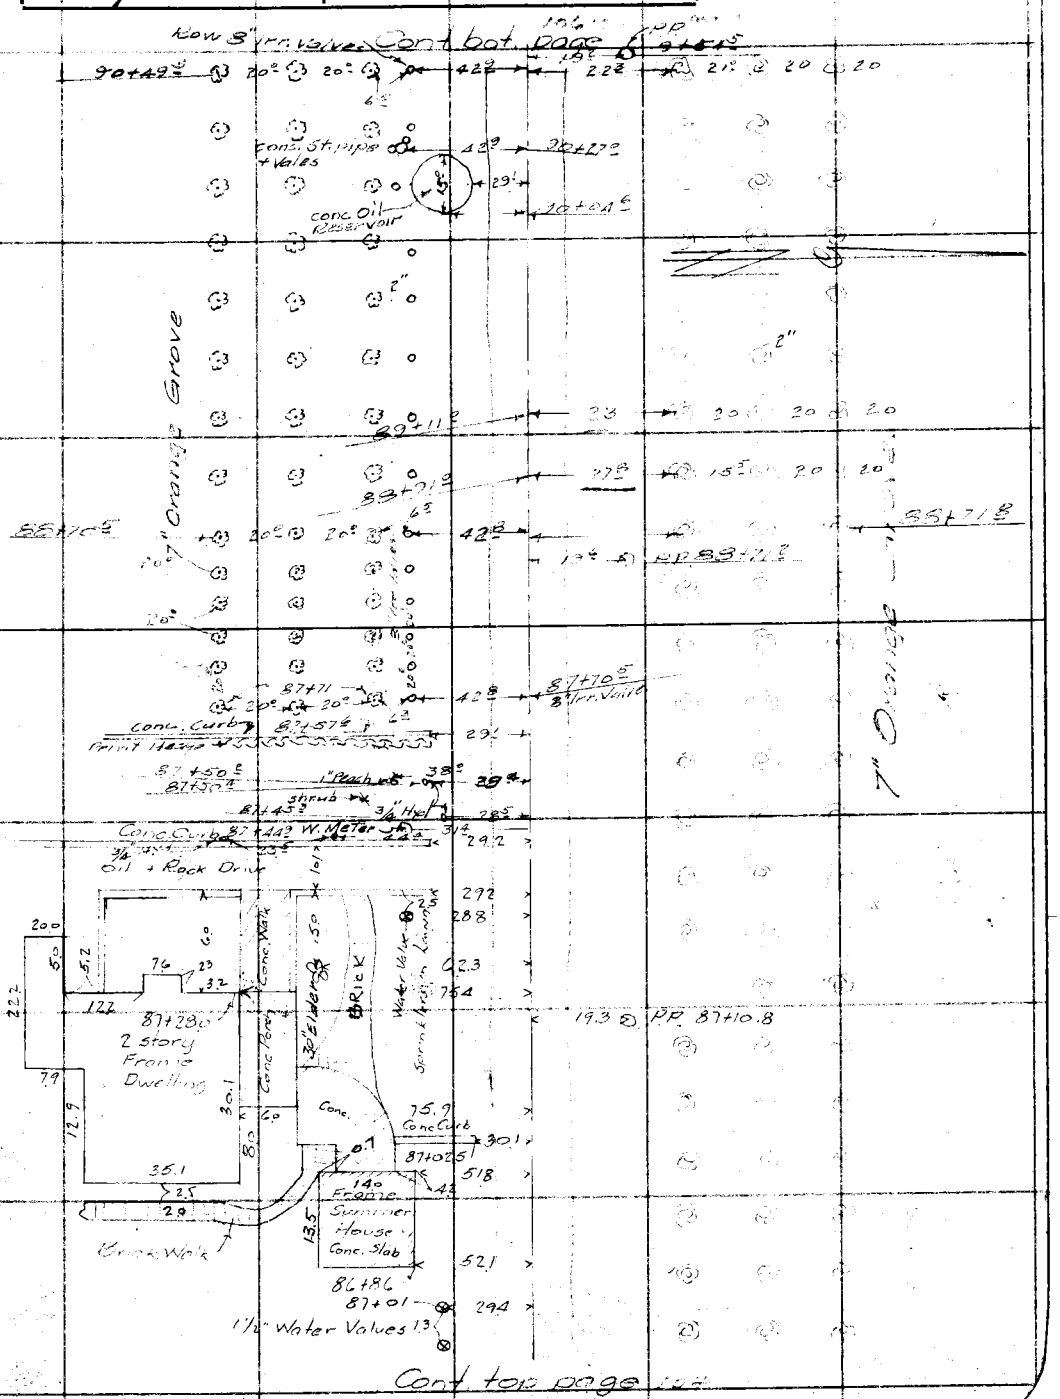


Cont. bot. pg 107































RETURN TO
LOS ANGELES COUNTY SURVEYOR
700 HALL OF RECORDS

Note: Any Additions or Changes on This Sheet Must be Made or Circled in Red Ink With Date and Name of Person Making Change.

Do not extend notes this side of this line

Notes Ck'd by D. M. Finley	Survey of Arrow Hwy	F.B. 122	Pg. 1079
Map No. C.S.B-1418-2	W. O.	Tape No.	St'd OF
Office Work J. D. Price.	Surveyed by A. N. HELLSTROM		
Checked D. M. Finley	Notes E. S. T.	Date 8-38	
Date Sept. 1939	Indexed		

New Inters. at San Antonio Ave and Cucamonga Ave on 8-9-38 This shows the new Pave set in by Pomona City.

Note: Any Additions or Changes on This Sheets Must be Made or Circled in Red Ink With Date and Name of Person Making Change.

Do not extend notes this side of this line

RETURN TO
LOS ANGELES COUNTY SURVEYOR
700 HALL OF RECORDS

FORM 247 5M 10-37

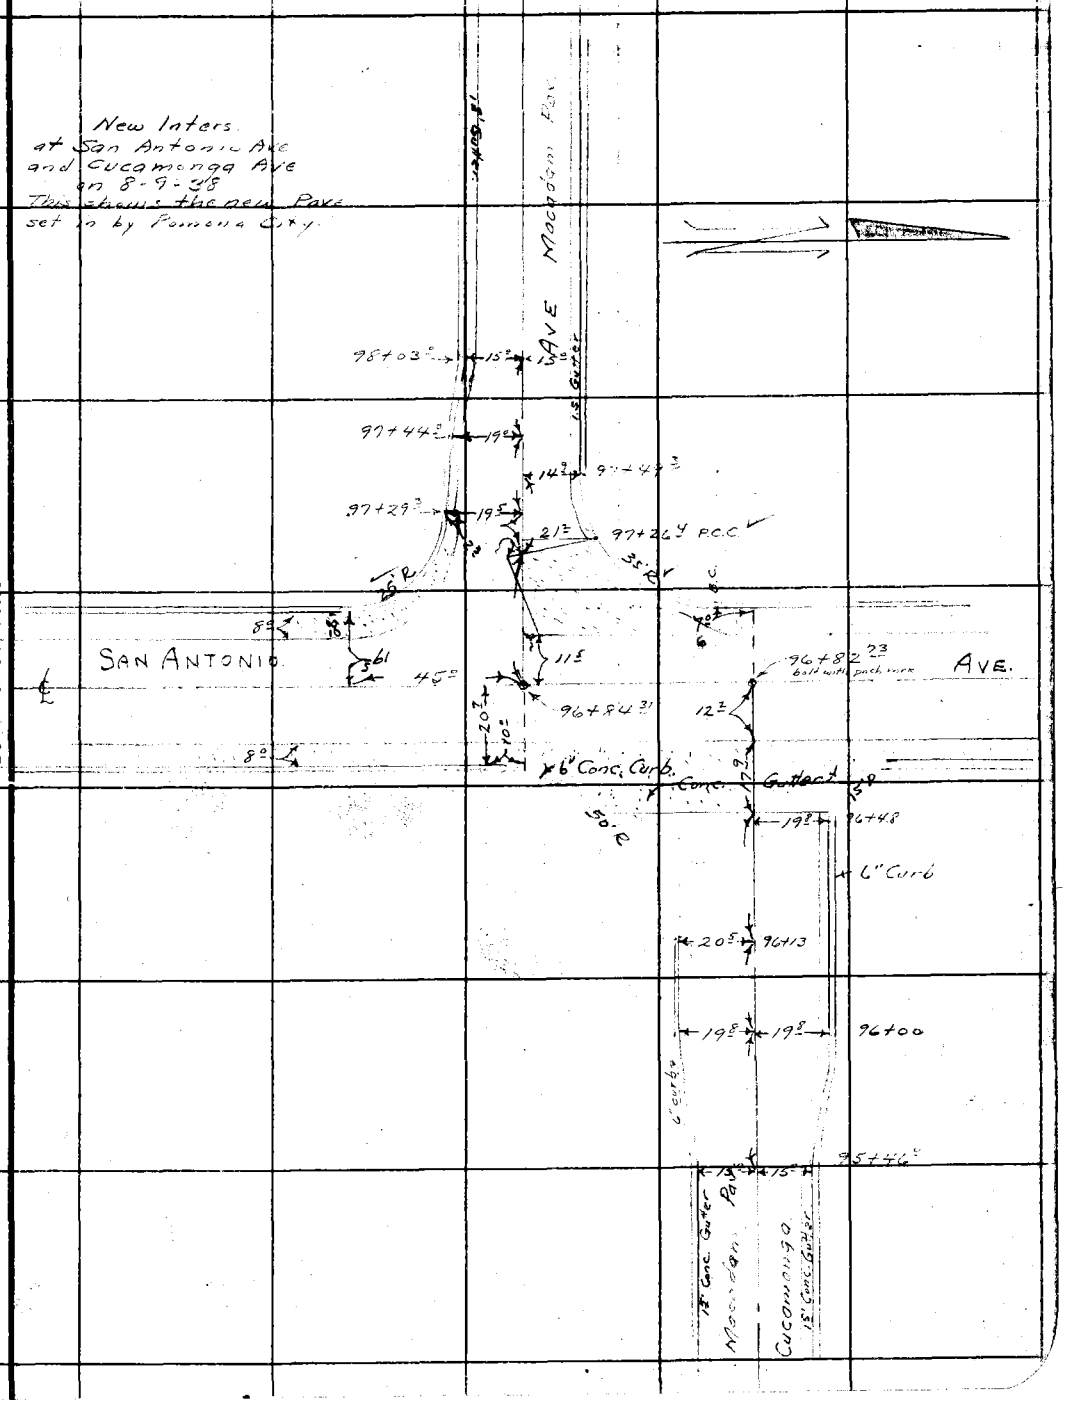

RETURN TO
LOS ANGELES COUNTY SURVEYOR
700 HALL OF RECORDS

Note: Any Additions or Changes on This Sheets Must be Made or Circled in **Red Ink** With Date and Name of Person Making Change.

Do not extend notes this side of this line

F.B. _____ PG. _____

Notes Ck'd by D. M. Finley	Survey of Arrow Hwy	F.B.	PG.
Map No. C.S.B-1418-2	W. 08194 Tape No. St'd °F.		
Office Work J. D. Price.	Surveyed by Emmott		
Checked D. M. Finley	Notes Brock Date 5-2-38		
Date Sept. 1939	Indexed		

Cont. from P.B. 108

Note: Any Additions or Changes on This Sheet Must be Made or Circled in Red Ink With Date and Name of Person Making Change.

Do not extend notes this side of this line

RETURN TO
LOS ANGELES COUNTY SURVEYOR
700 HALL OF RECORDS

FORM 247 10M 11-35

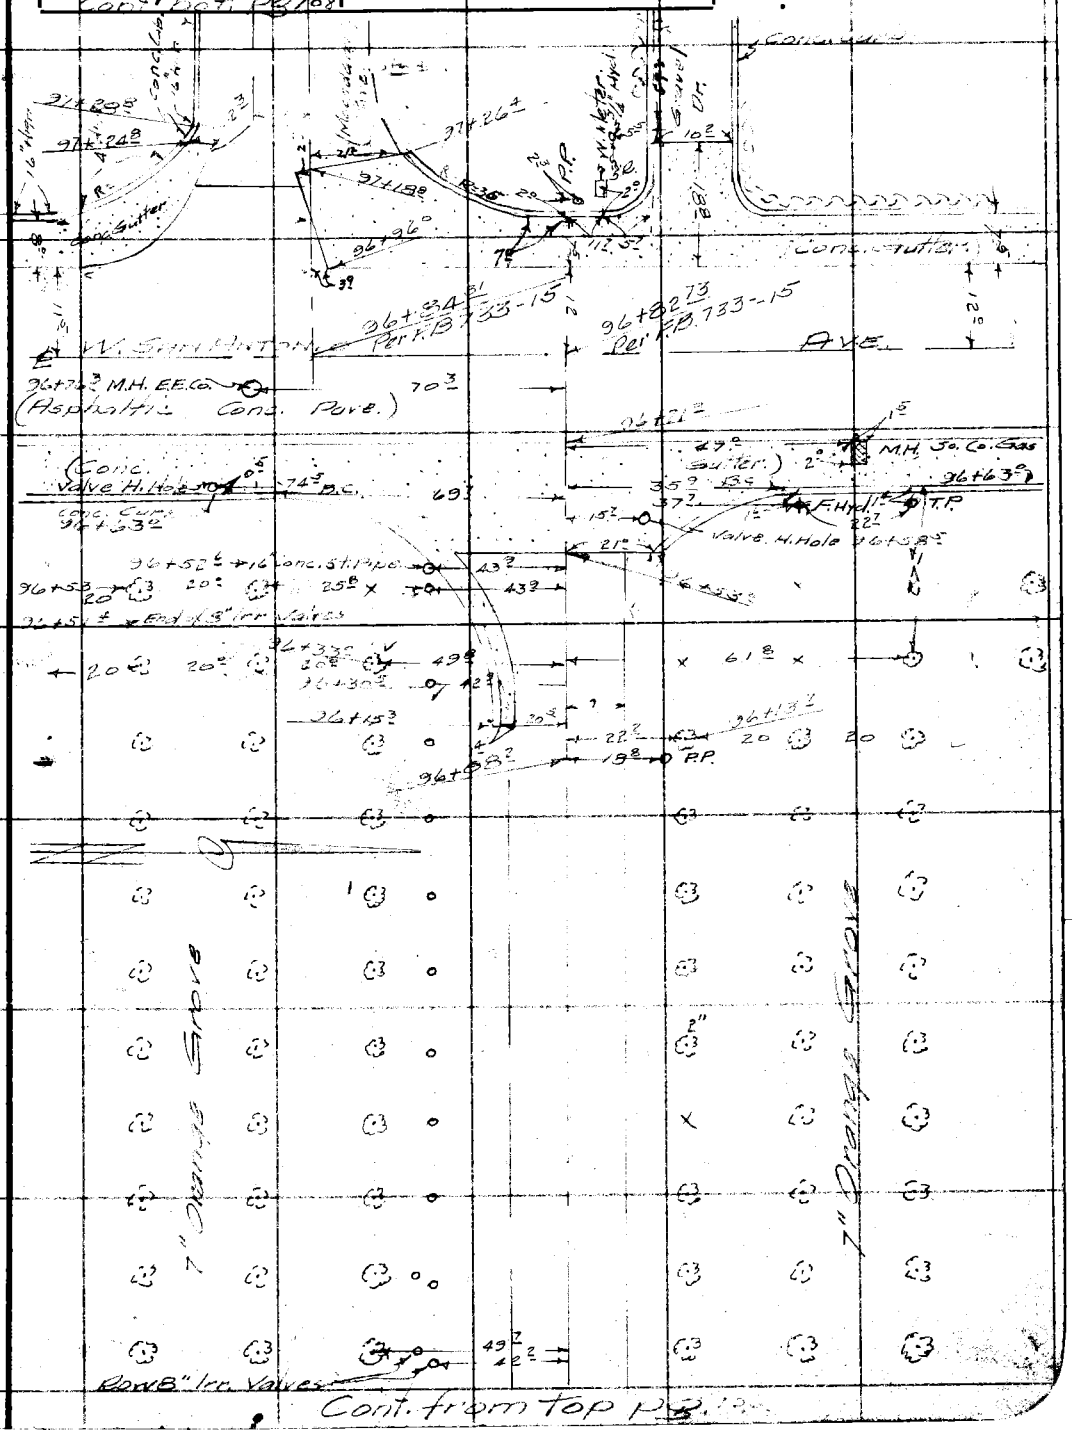
Arrow Hwy.
Conc. Gutter
Conc. Curb
Conc. Sidewalk
Asphaltic Conc. Pave.
M.H. E.E.Co.
M.H. So. Co. Gas
F.Hyd.
T.P.
P.P.
Valve H.Hole
Conc. Curb & Gutter
Conc. Sidewalk
Conc. Valve H.Hole
Conc. Curb
Conc.

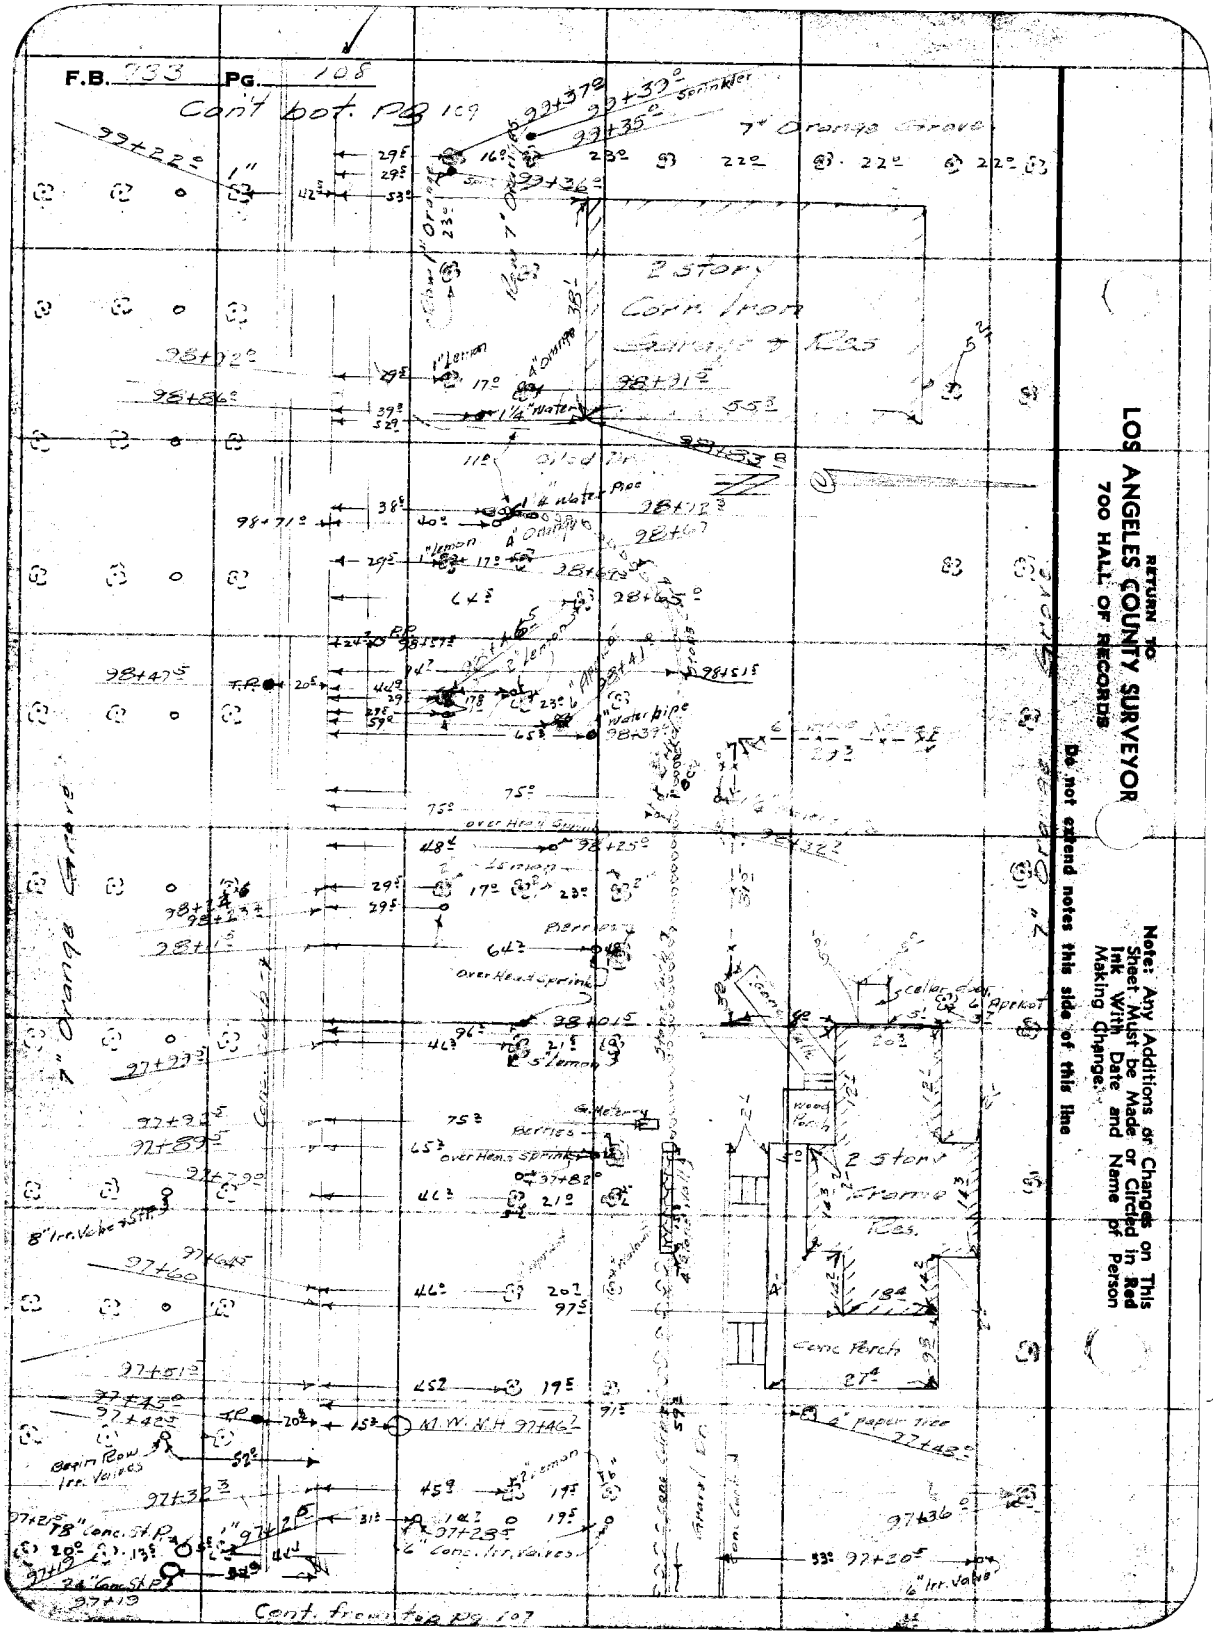
F.B. 733 Pg. 108
Cont'd from Pg 109
RETURN TO
LOS ANGELES COUNTY SURVEYOR
700 HALL OF RECORDS
Note: Any Additions or Changes on This Sheet Must be Made or Circled in Red Ink With Date and Name of Person Making Change.
Do not extend notes this side of this line
Cont. from 108 to Pg 107

Notes Ck'd by D. M. Finley	Survey of Pierce J. Jr.	F.B. 133	Pg.
Map No. C.S.B-1411-2	W. 0826 Tape No. St'd °F.	Cont. on pg. 11	
Office Work J. D. Price.	Surveyed by Emmott		
Checked D. M. Finley	Notes Brock Date 3-38		
Date Sept. 1939.	Indexed		

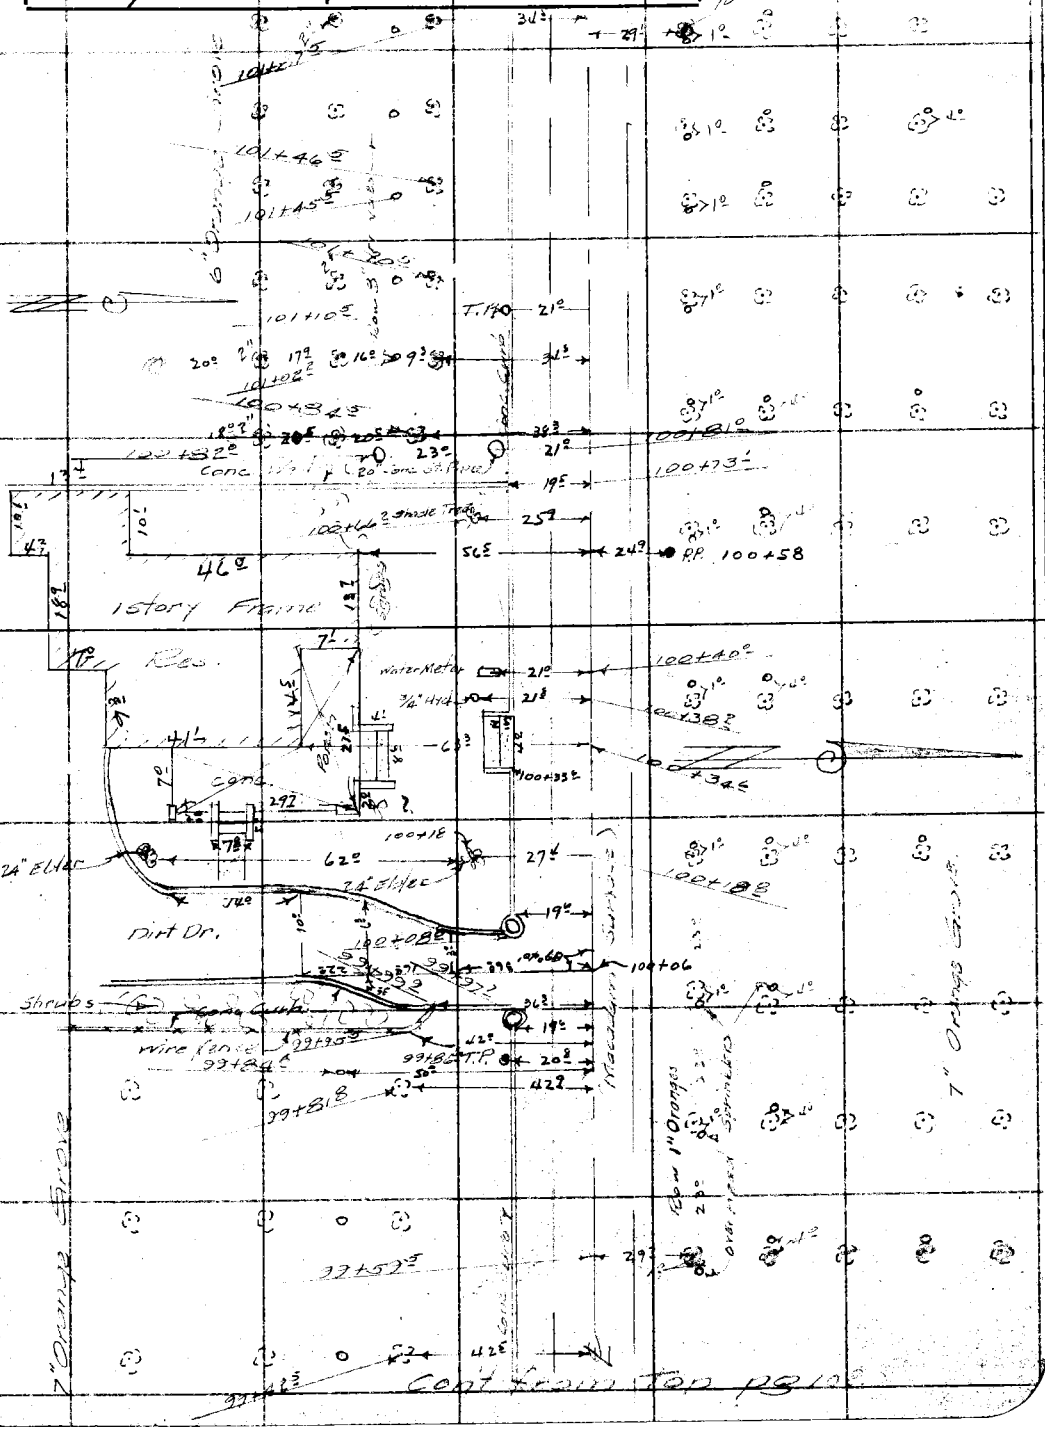

Note: Any Additions or Changes on This Sheet Must be Made or Circled in Red Ink With Date and Name of Person Making Change.

Do not extend notes this side of this line

RETURN TO
LOS ANGELES COUNTY SURVEYOR
700 HALL OF RECORDS

FORM 247 10M 11-38

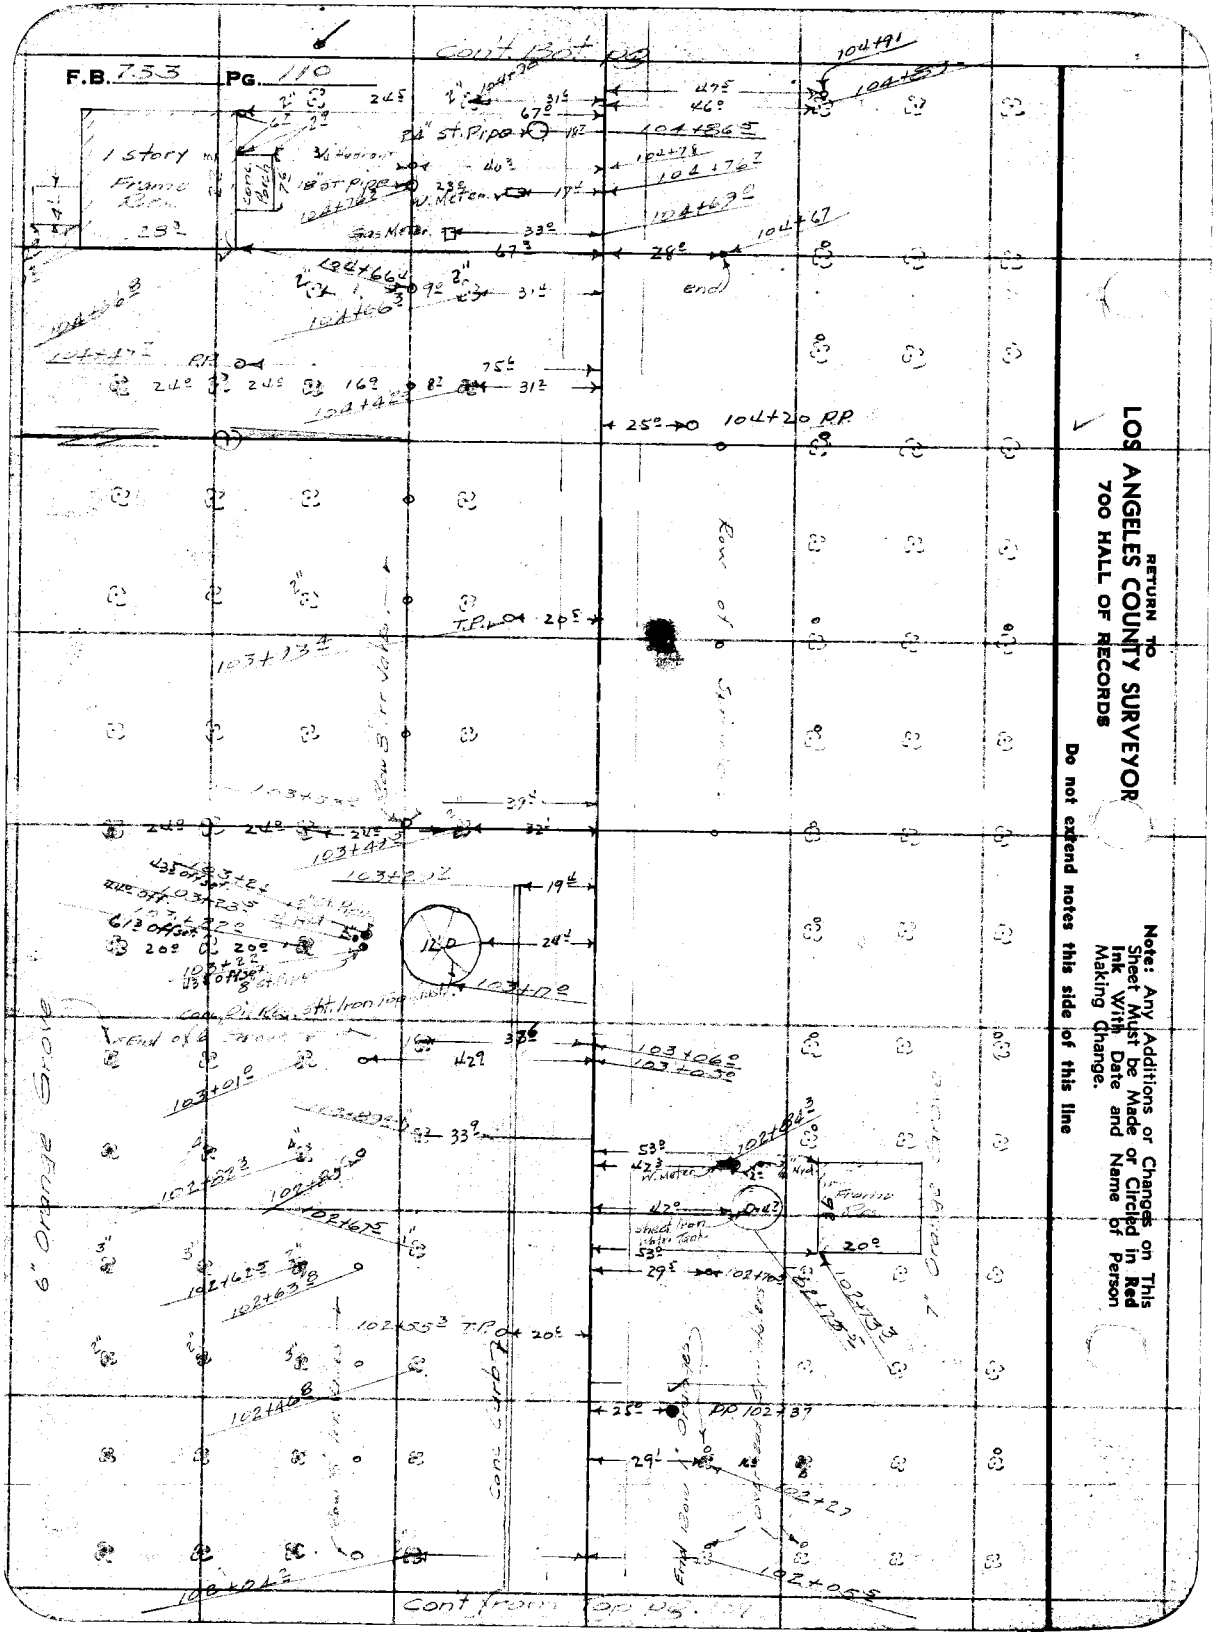
F.B. 753 PG. 110
Cont'd from Sht.
1 story Frame
Gas Meter
W. Meter
Cont'd from Sht. No. 37
RETURN TO
LOS ANGELES COUNTY SURVEYOR
700 HALL OF RECORDS
Note: Any Additions or Changes on This Sheet Must be Made or Circled in Red Ink With Date and Name of Person Making Change.
Do not extend notes this side of this line

Notes Ck'd by D. M. Finley	Survey of
Map No. C.S. 8-1418-2	W. O. 5[illegible] Tape No. St'd °F.
Office Work J. D. Price	Surveyed by Engineer
Checked D. M. Finley	Notes [illegible] Date 5-35
Date Sept. 1939.	Indexed

F.B. PG.

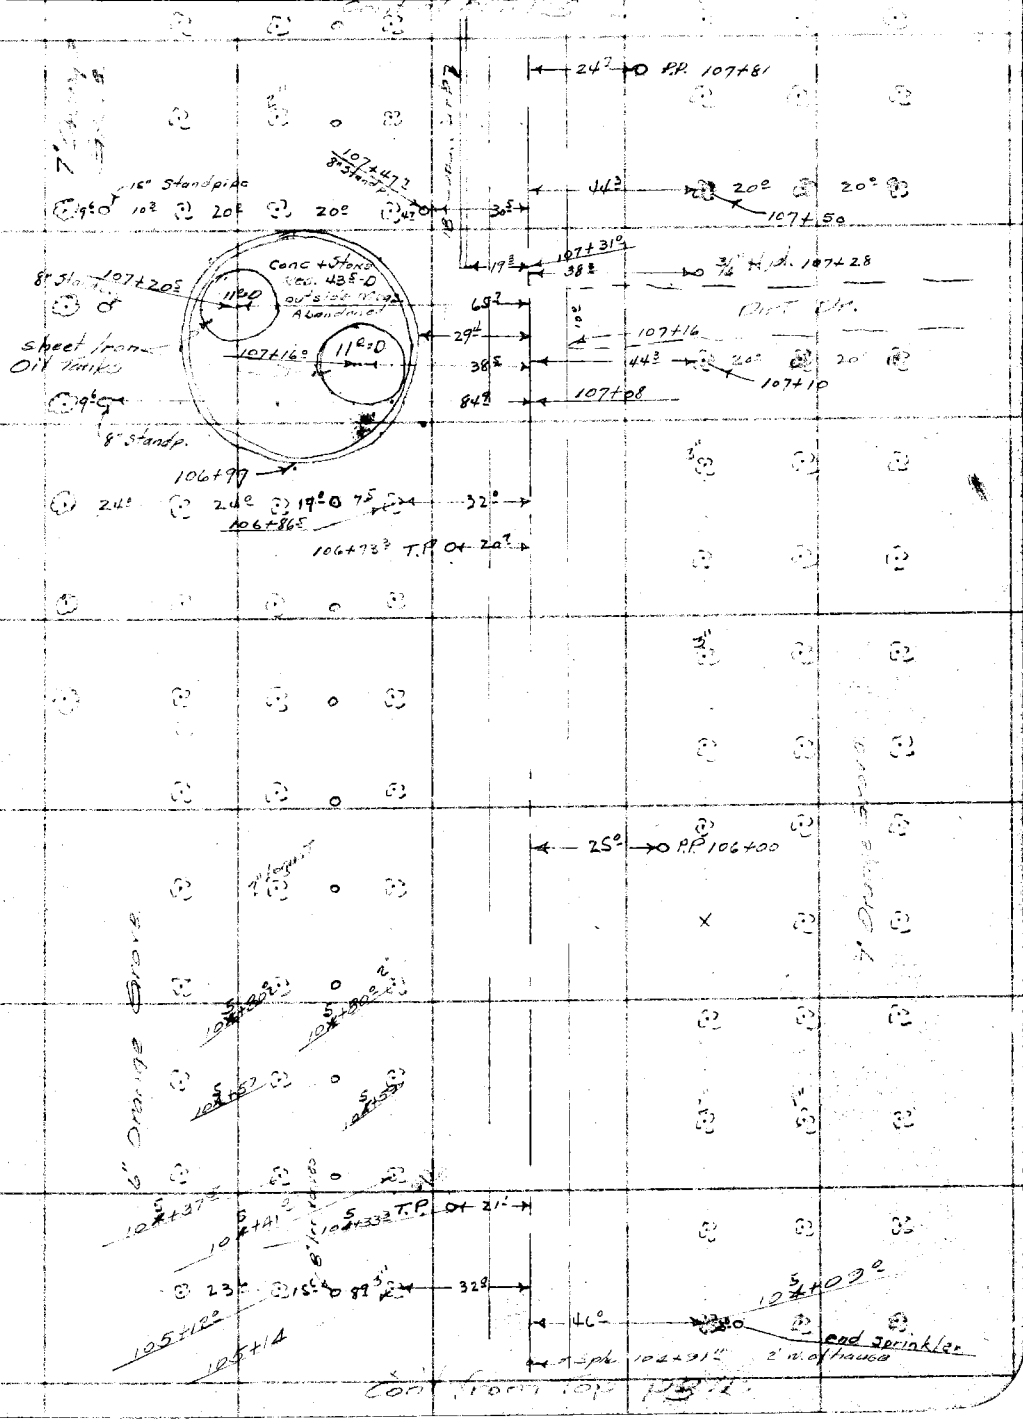

RETURN TO
LOS ANGELES COUNTY SURVEYOR
700 HALL OF RECORDS

Note: Any Additions or Changes on This Sheet Must be Made or Circled in Red Ink With Date and Name of Person Making Change.

Do not extend notes this side of this line

FORM 247 10M 11-35

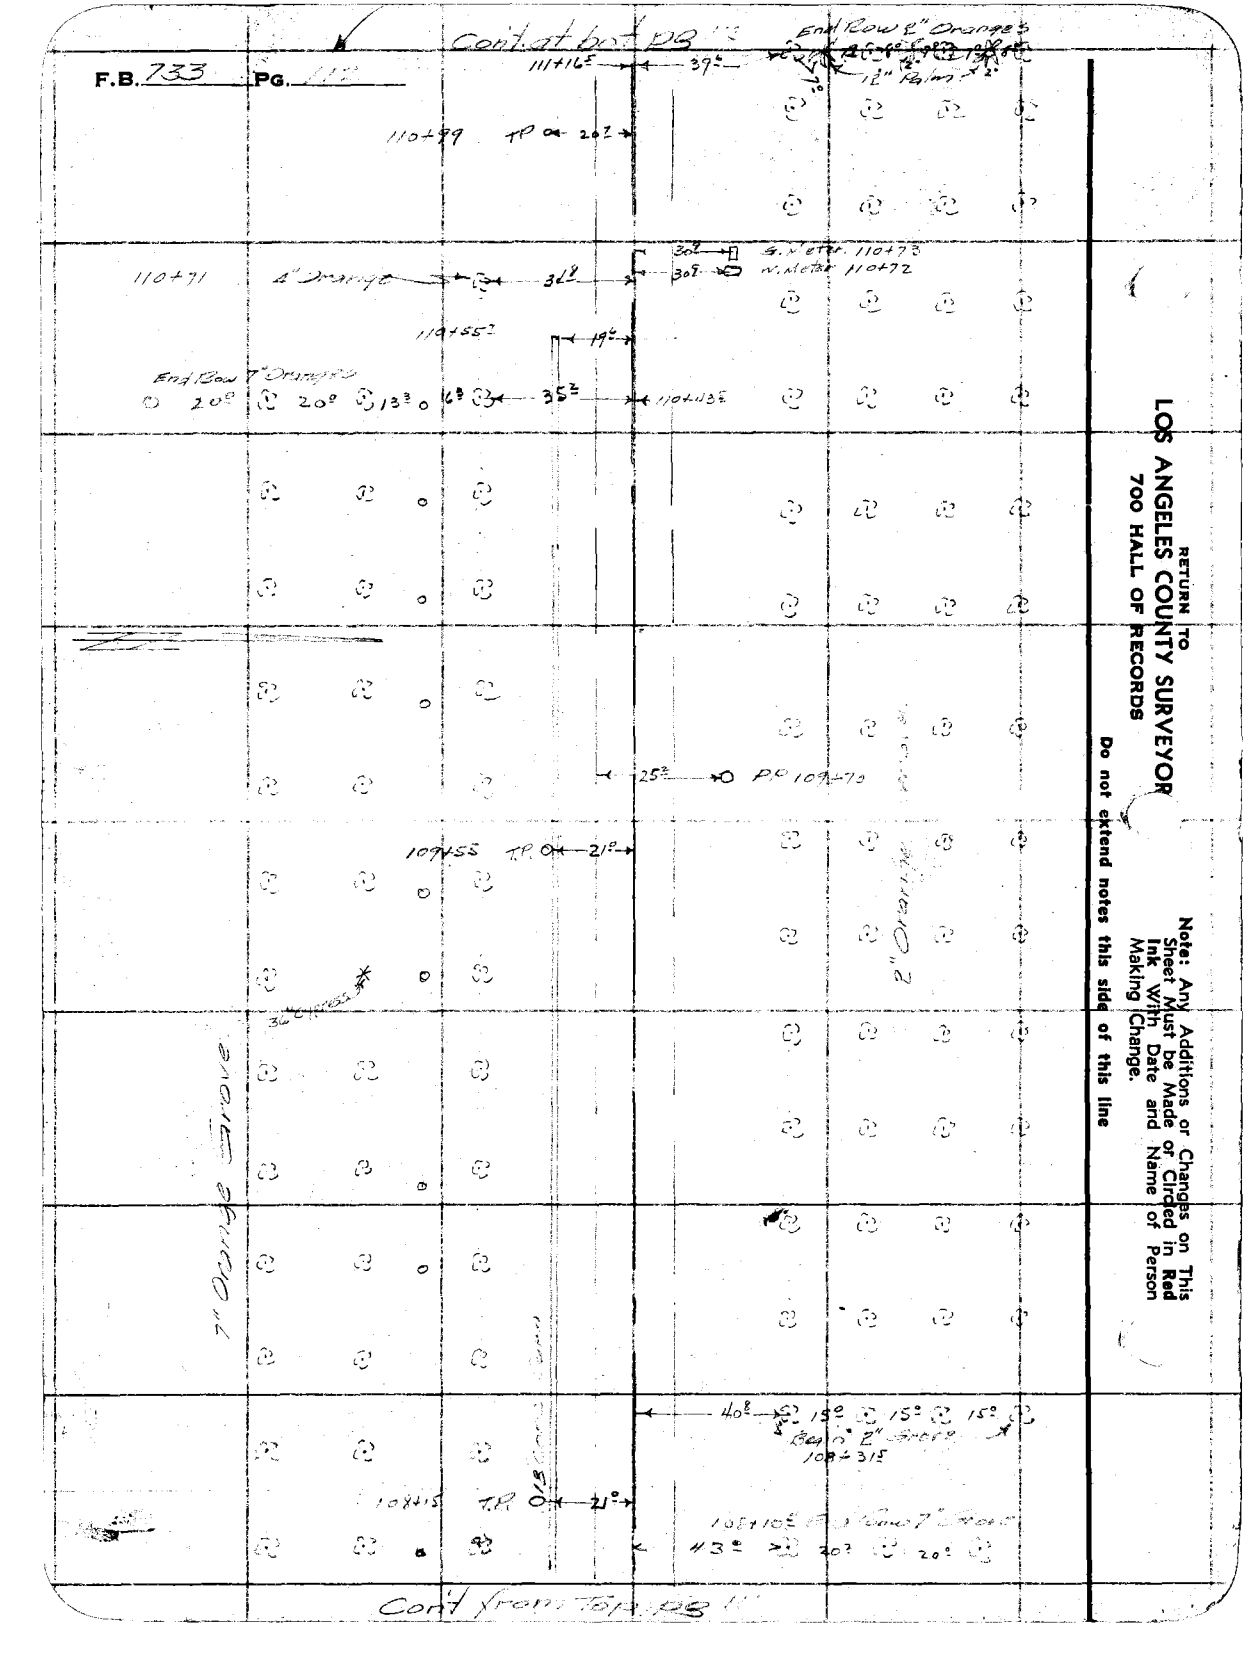

RETURN TO
LOS ANGELES COUNTY SURVEYOR
700 HALL OF RECORDS

Do not extend notes this side of this line

Note: Any Additions or Changes on This Sheet Must be Made or Circled in Red Ink With Date and Name of Person Making Change.

Notes Ck'd by D. M. Finley	Survey of	F.B. 733	PG.
Map No. C.S.B-1418-2	W. O. 8196 Tape No.	St'd °F.	
Office Work J. D. Price	Surveyed by Emmick		
Checked D. M. Finley	Notes Brock Date 3-38		
Date Sept. 1939.	Indexed		

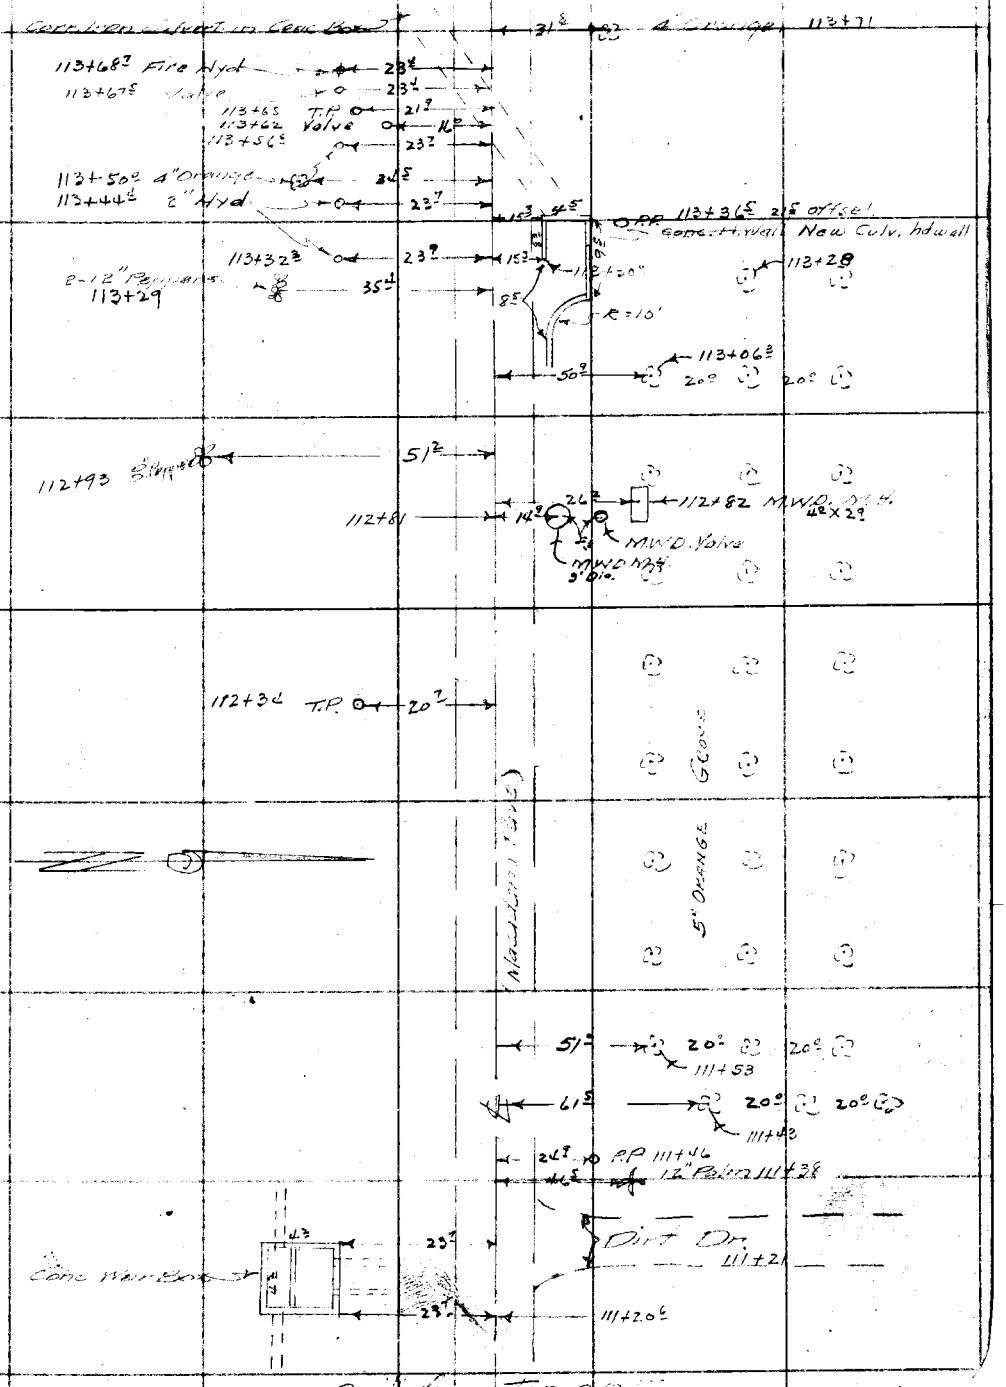

Note: Any Additions or Changes on This Sheet Must be Made or Circled in Red Ink With Date and Name of Person Making Change.

Do not extend notes this side of this line

RETURN TO
LOS ANGELES COUNTY SURVEYOR
700 HALL OF RECORDS

FORM 247 10M 11-35

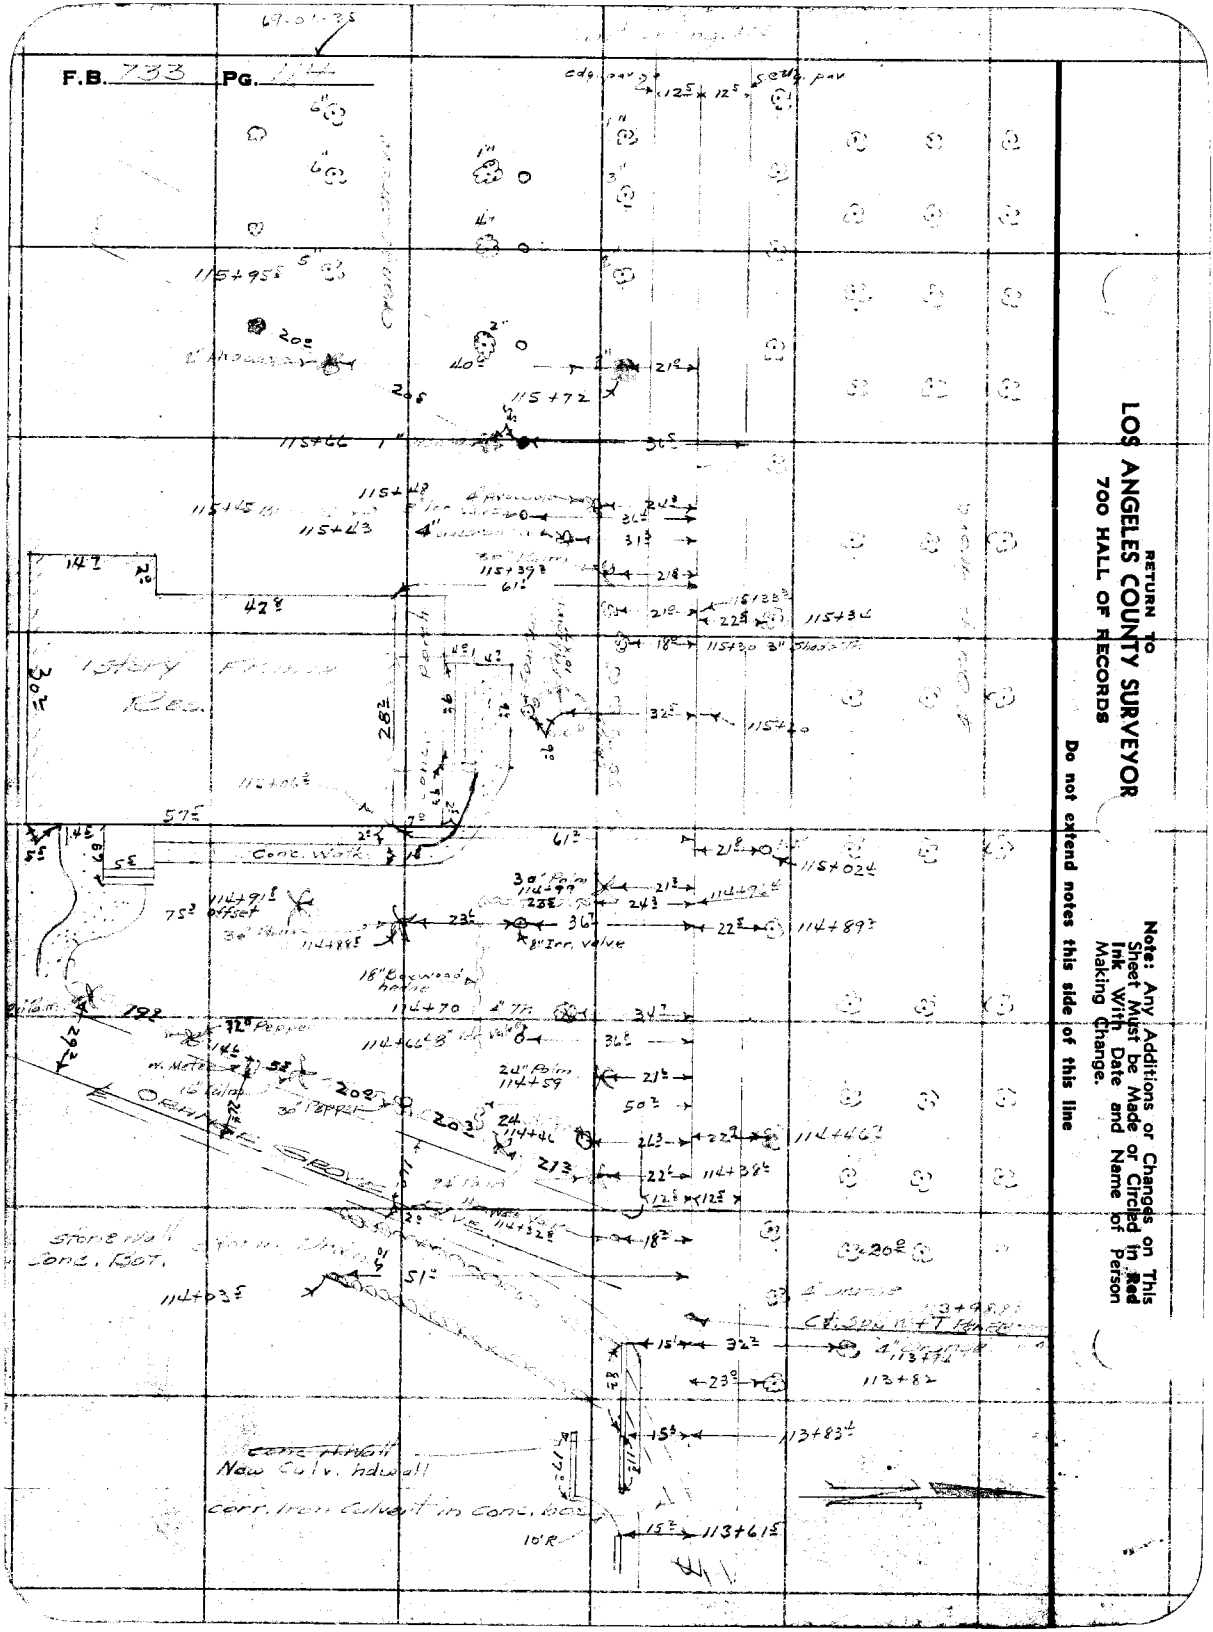
F.B. 733 PG.
RETURN TO
LOS ANGELES COUNTY SURVEYOR
700 HALL OF RECORDS
Note: Any Additions or Changes on This Sheet Must be Made or Circled in Red Ink With Date and Name of Person Making Change.
Do not extend notes this side of this line
1 Story Res.
Conc. Walk
Conc. Headwall
New Culv. Hdwall
corr. from culvert in conc. box
8" Inv. Valve
32" Pepper
Stone Wall
Conc. Box
10'R
15'R

Notes Ck'd by D. M. Finley	Survey of
Map No. C.S. B-1418-2	W. O. Tape No. St'd °F.
Office Work J. D. Price	Surveyed by
Checked D. M. Finley	Notes Date
Date Sept. 1939.	Indexed

F.B. Pg.

Note: Any Additions or Changes on This Sheet Must be Made or Circled in Red Ink With Date and Name of Person Making Change.

Do not extend notes this side of this line

RETURN TO
LOS ANGELES COUNTY SURVEYOR
700 HALL OF RECORDS

FORM 247 10M 11-45

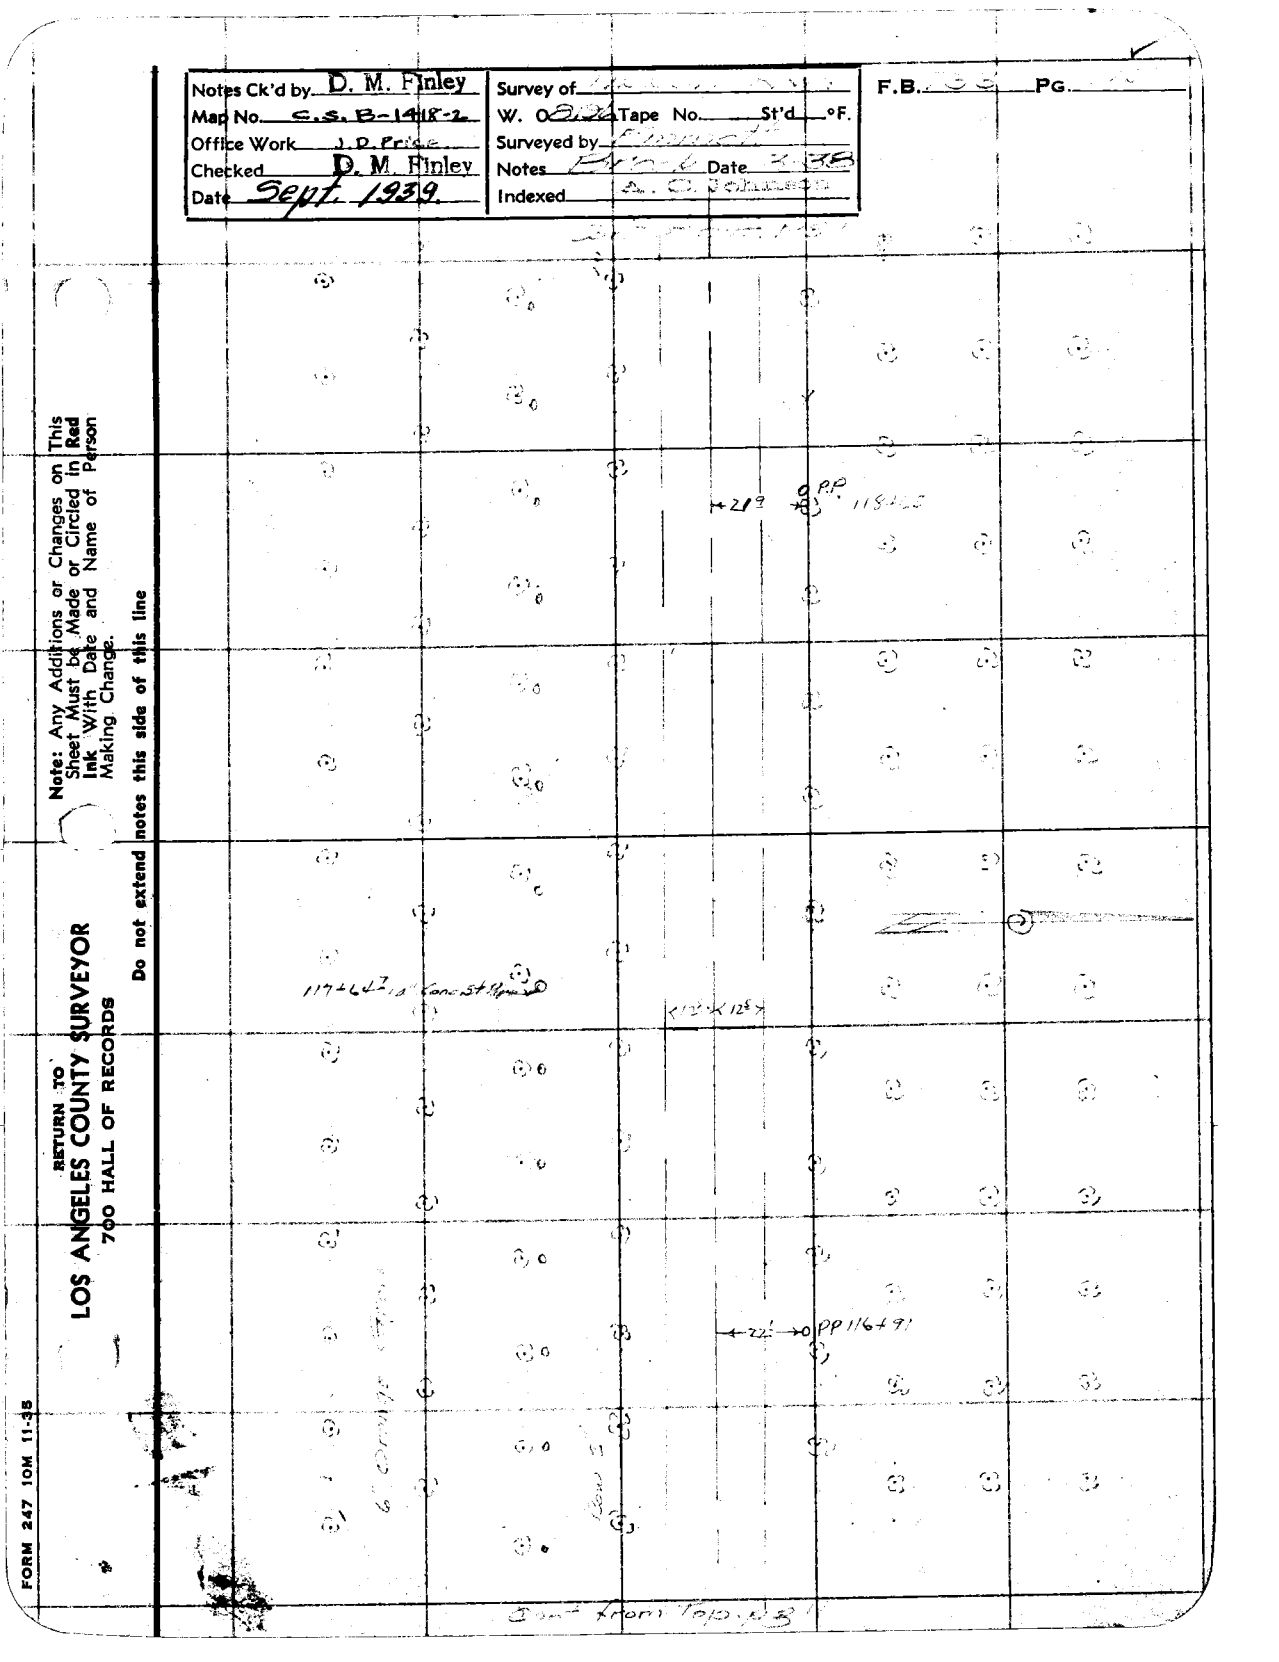

Cont. on pg 117

F.B. 733 Pg. 116

122+17 30" Live Oak

121+96 24" Walnut

121+77 30" Live Oak

cem. pav. 12.5 x 12.5 sedg. pav.

121+38 30" Palm

120+58 30" Palm

120+37

120+18

119+98

119+77 30"

119+45

119+32

RP 122+31

RP 120+55

RETURN TO
LOS ANGELES COUNTY SURVEYOR
700 HALL OF RECORDS

Note: Any Additions or Changes on This Sheet Must be Made or Circled in Red Ink With Date and Name of Person Making Change.

Do not extend notes this side of this line

Checked D. M. Finley	Notes Date
Date Sept. 1939.	Indexed

F.B. PG.

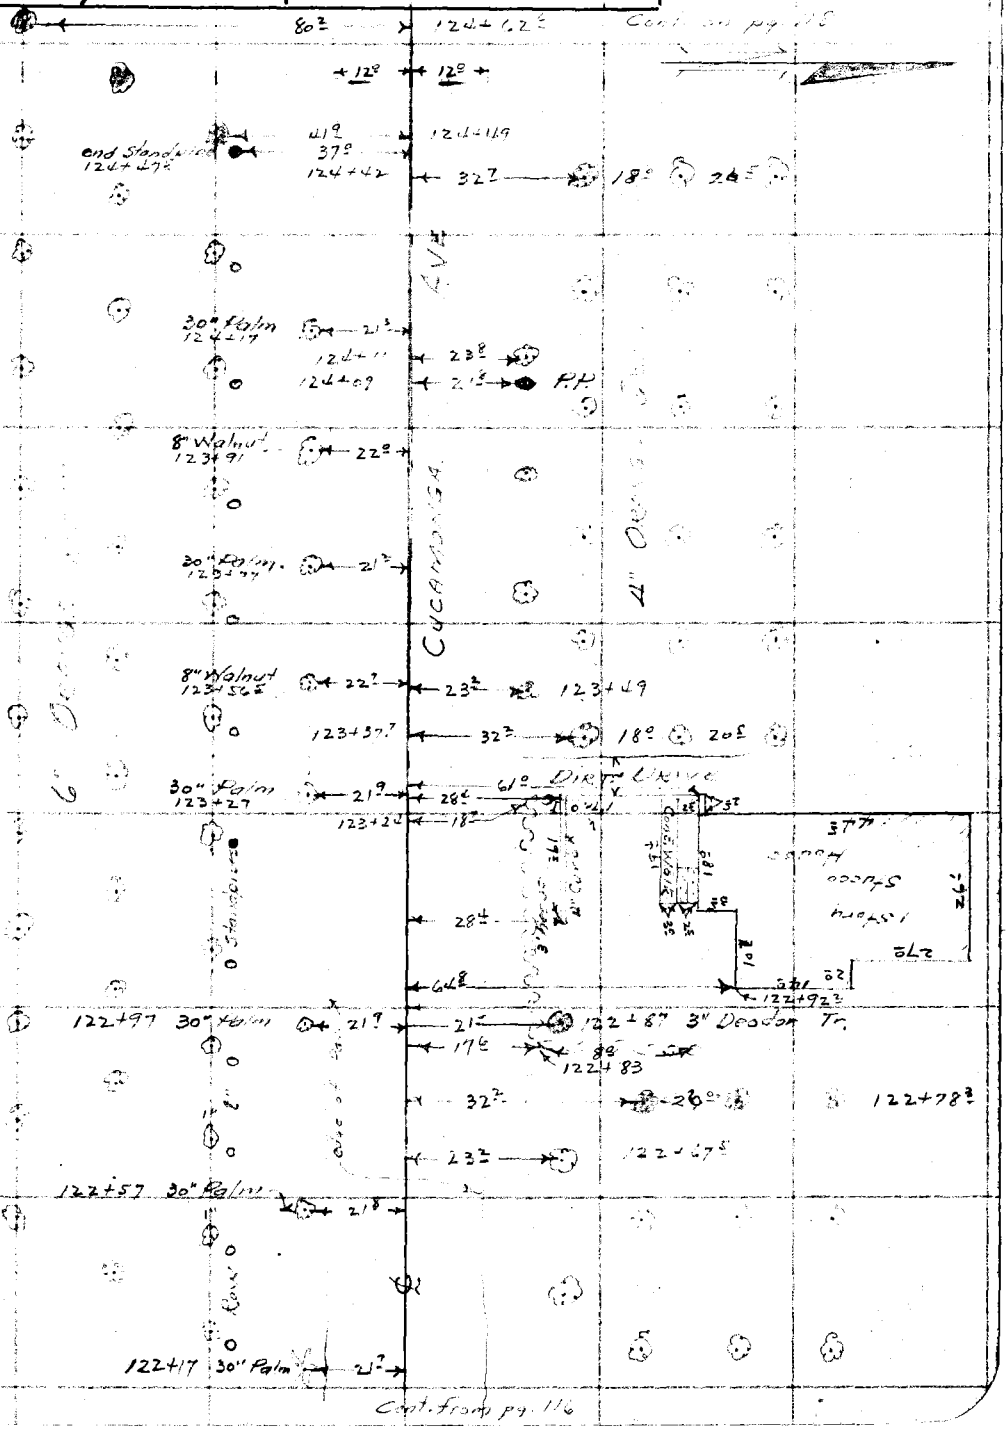

Note: Any Additions or Changes on This Sheet Must be Made or Circled in Red Ink With Date and Name of Person Making Change.

Do not extend notes this side of this line

RETURN TO
LOS ANGELES COUNTY SURVEYOR
700 HALL OF RECORDS

FORM 247 10M 11-38

F.B. 733 Pg. 118

RETURN TO
LOS ANGELES COUNTY SURVEYOR
700 HALL OF RECORDS

Note: Any Additions or Changes on This Sheet Must be Made or Circled in Red Ink With Date and Name of Person Making Change.

Do not extend notes this side of this line

Cont. to Col. 2, pg. 119

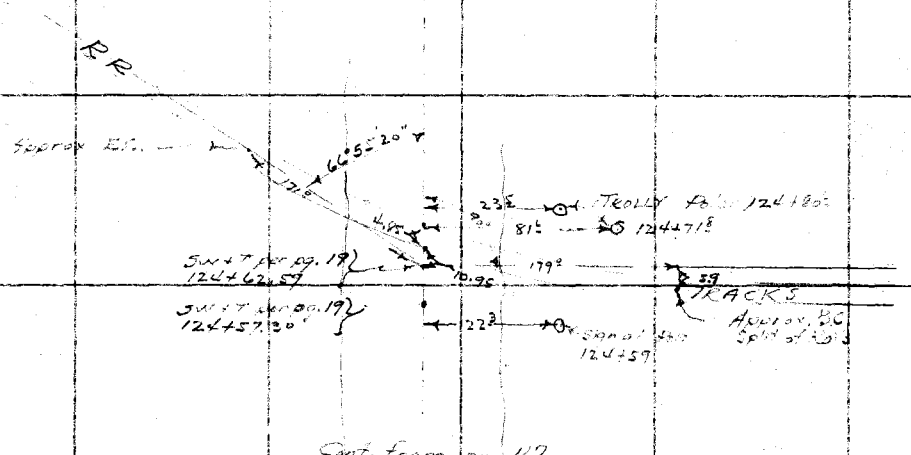

Cont. from pg. 117.

Notes Ck'd by D. M. Finley	Survey of		F.B. Pg. 9
Map No C.S.B-1418-2	W. O. 819	Tape No. St'd °F.	
Office Work J. D. Price.	Surveyed by		
Checked D. M. Finley	Notes	Date	
Date Sept. 1939.	Indexed		

Note: Any Additions or Changes on This Sheet Must be Made or Circled in Red Ink With Date and Name of Person Making Change.

Do not extend notes this side of this line

RETURN TO
LOS ANGELES COUNTY SURVEYOR
700 HALL OF RECORDS

FORM 247 10M 11-38

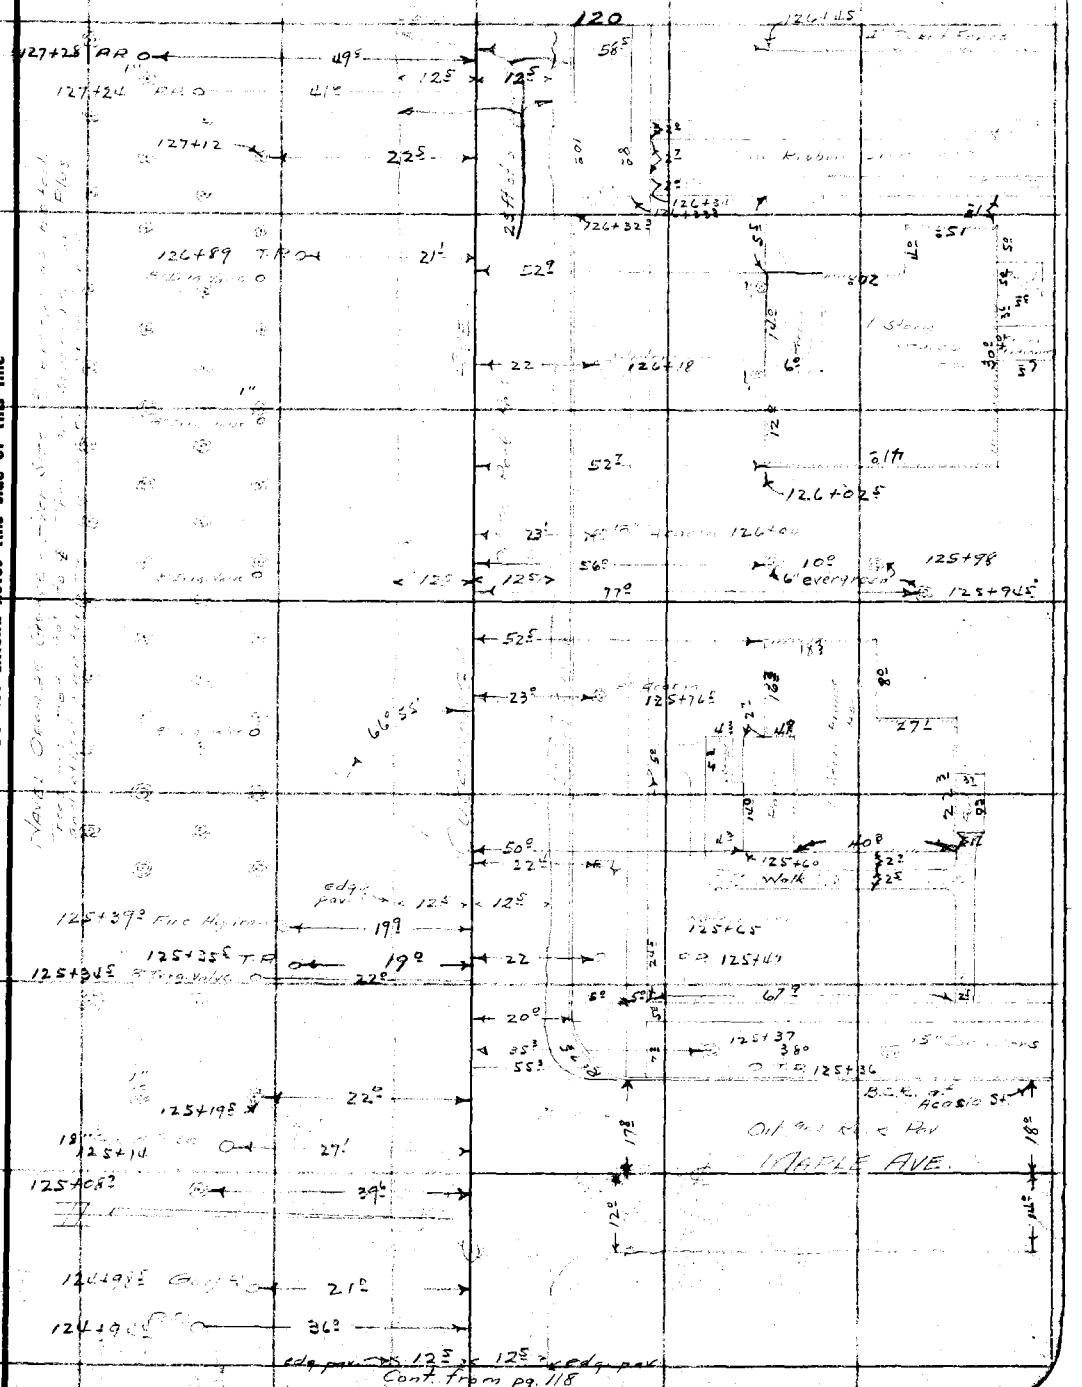

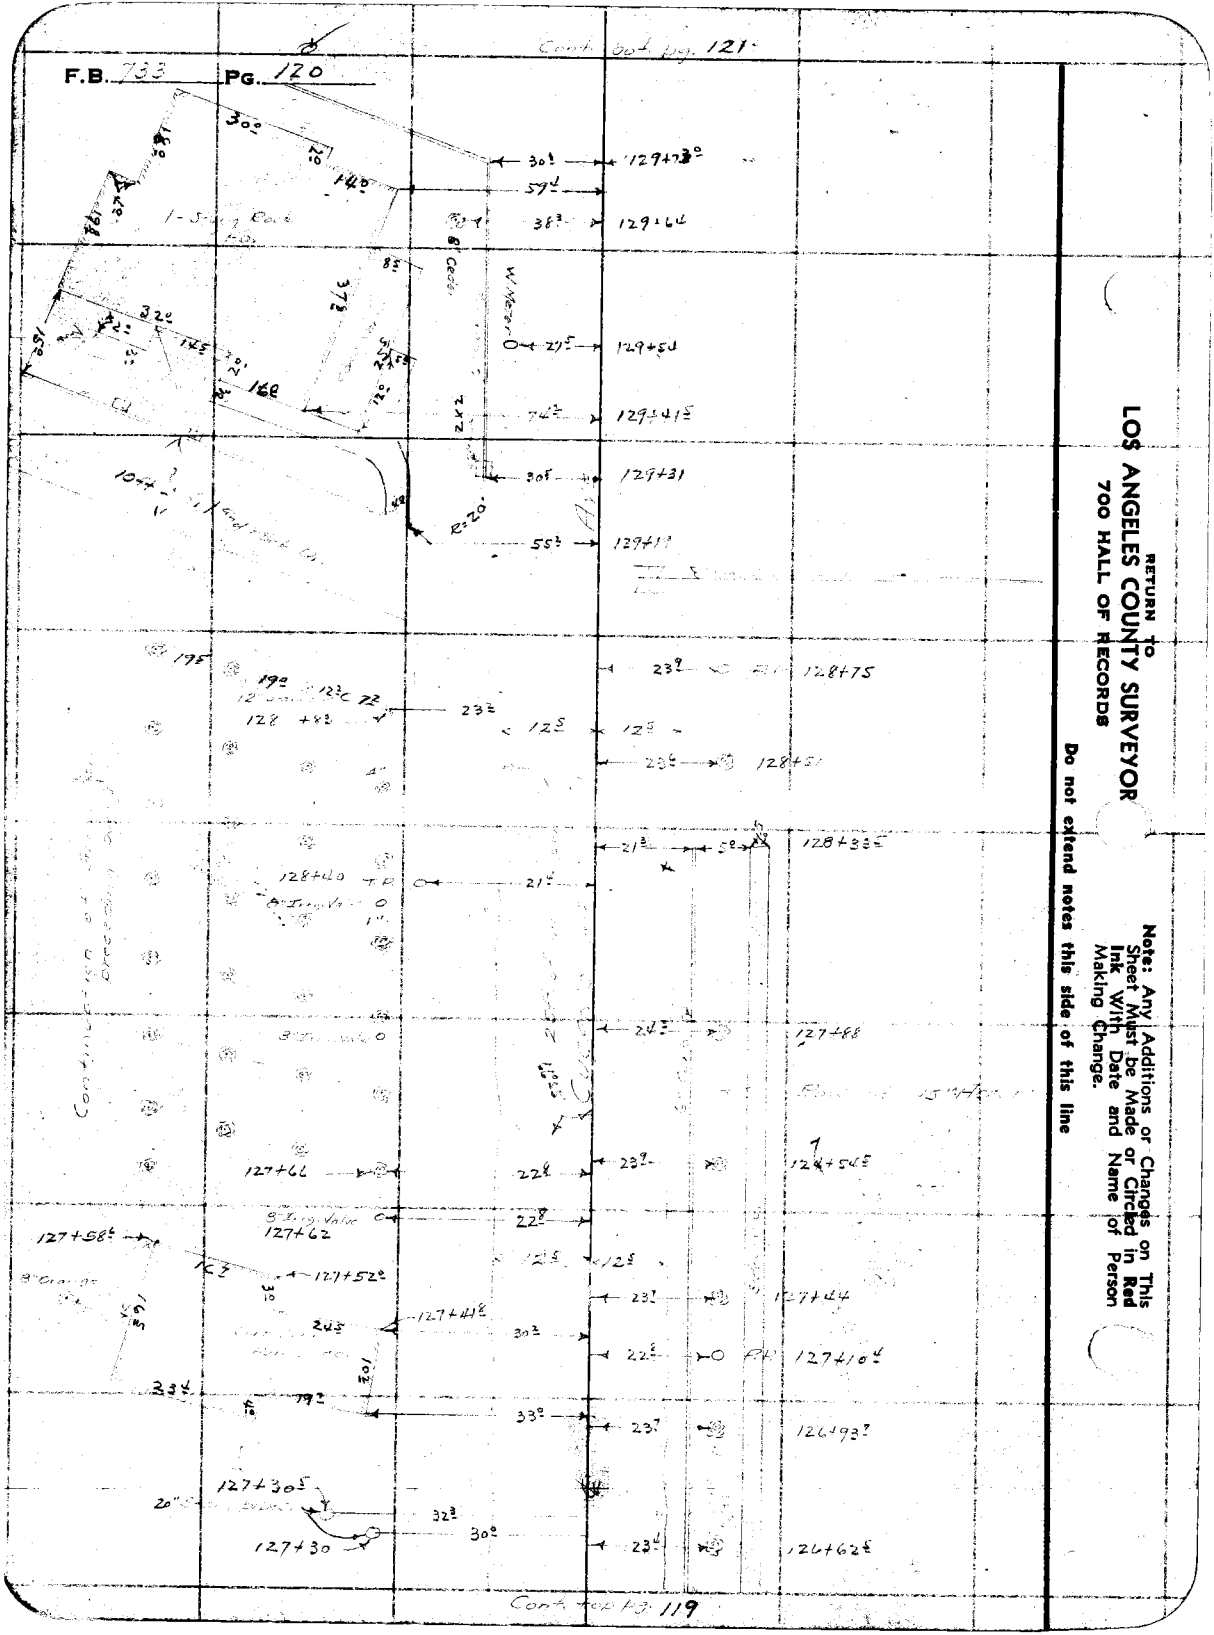
F.B. 733 Pg. 120
Cont. book pg. 121
RETURN TO
LOS ANGELES COUNTY SURVEYOR
700 HALL OF RECORDS
Note: Any Additions or Changes on This Sheet Must be Made or Circled in Red Ink With Date and Name of Person Making Change.
Do not extend notes this side of this line
Cont. to F.B. 119

Notes Ck'd by D. M. Finley	Survey of
Map No. C.S. B-1418-2	W. O. 8196 Tape No. St'd °F.
Office Work J. D. Price	Surveyed by P. E. Emmett
Checked D. M. Finley	Notes Date
Date Sept. 1939.	Indexed

F.B. PG.

RETURN TO
LOS ANGELES COUNTY SURVEYOR
700 HALL OF RECORDS

Note: Any Additions or Changes on This Sheet Must be Made or Circled in Red Ink With Date and Name of Person Making Change.

Do not extend notes this side of this line

FORM 247 10M 11-38

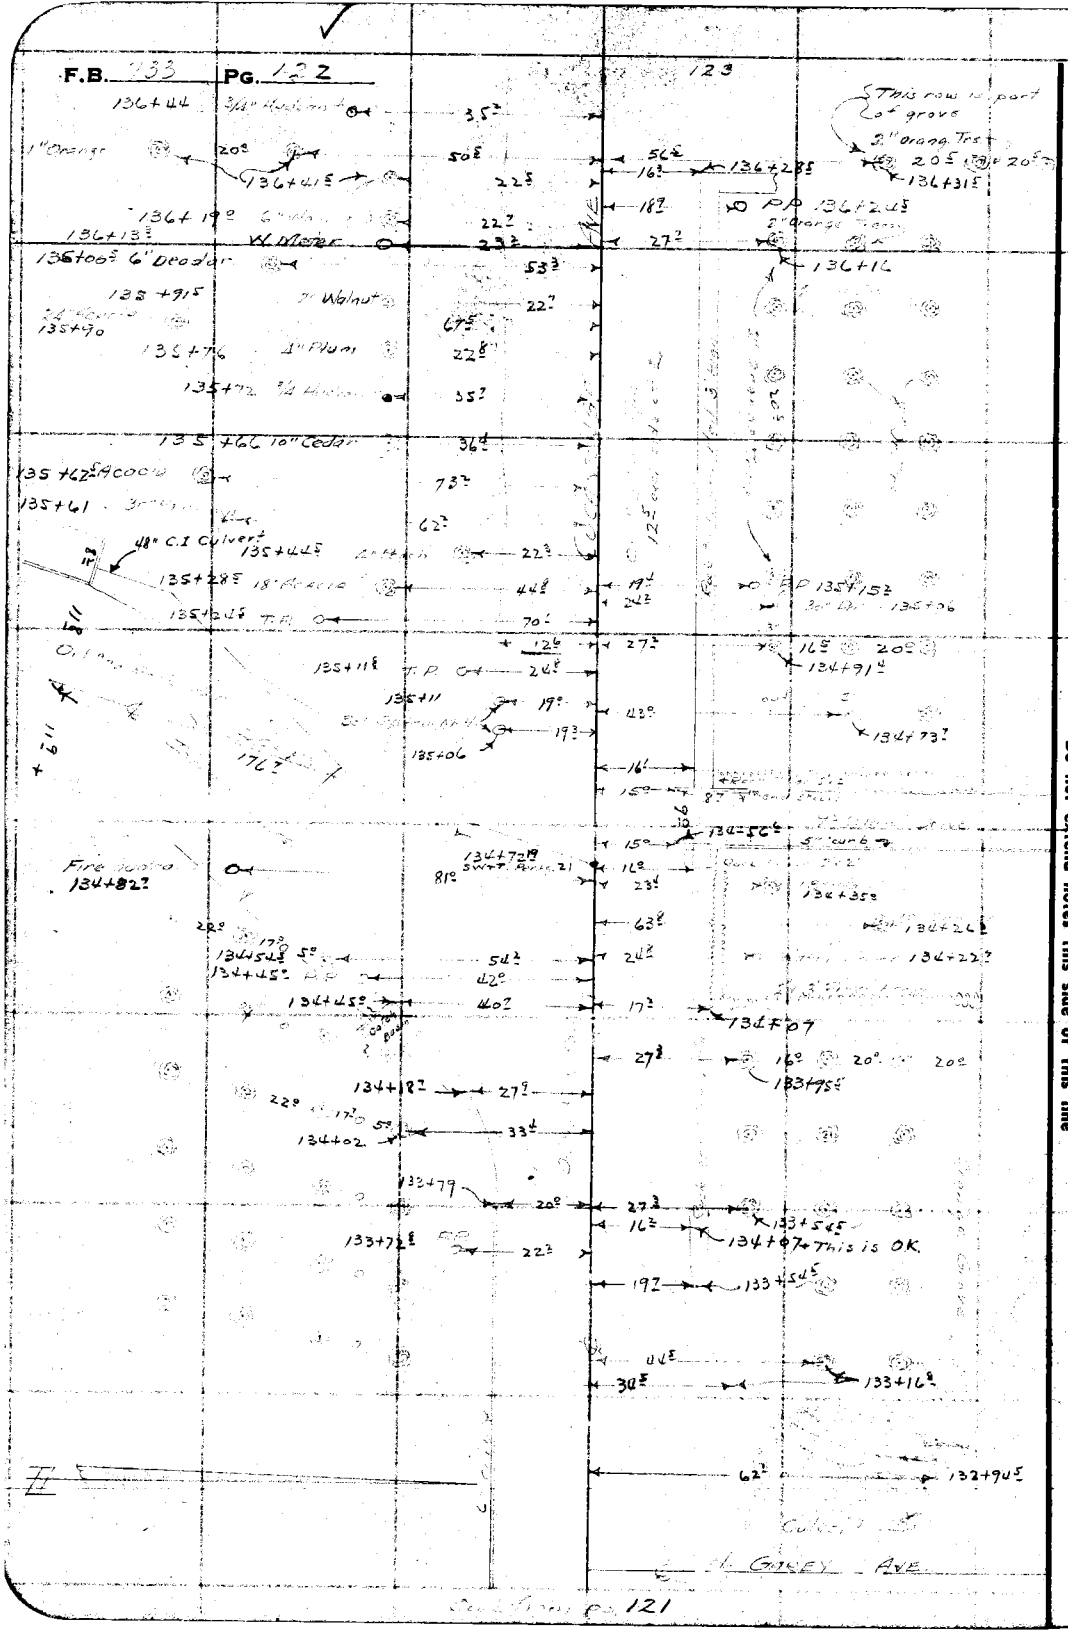
F.B. 733 PG. 122
123
121
GALEY AVE
This row is part of grove
3" Orang Trs
1" Orange
3" Walnut
4" Plum
48" C.I. Culvert
Fire Hydrant
W Meter
RETURN TO
LOS ANGELES COUNTY SURVEYOR
700 HALL OF RECORDS
Note: Any Additions or Changes on This Sheet Must be Made in Red Ink With Date and Name of Person Making Change.
Do not extend notes this side of this line

Notes Ck'd by D. M. Finley	Survey of	F.B.	Pg. 3.
Map No. C.S.B-1918-2	W. O. 2176 Tape No.	St'd °F.	
Office Work J. D. Price.	Surveyed by		
Checked D. M. Finley	Notes	Date	
Date Sept. 1939.	Indexed		

Cont. on pg 124

Note: Any Additions or Changes on This Sheet Must be Made or Circled in Red Ink With Date and Name of Person Making Change.

Do not extend notes this side of this line

RETURN TO
LOS ANGELES COUNTY SURVEYOR
700 HALL OF RECORDS

12" Conc. headwall
C.I. Culvert
12" Conc. headwall
Orange Grovel - 5' Trees - 24' Centers
CUCAMONGA AVE.
3/4" hydrant 137+19
1" Std.
1" Br.
6' Curb
137+44.33
Spk W. ST. pr. pg 21
STREET
Cont. from pg 122

FORM 247 10M 11-38

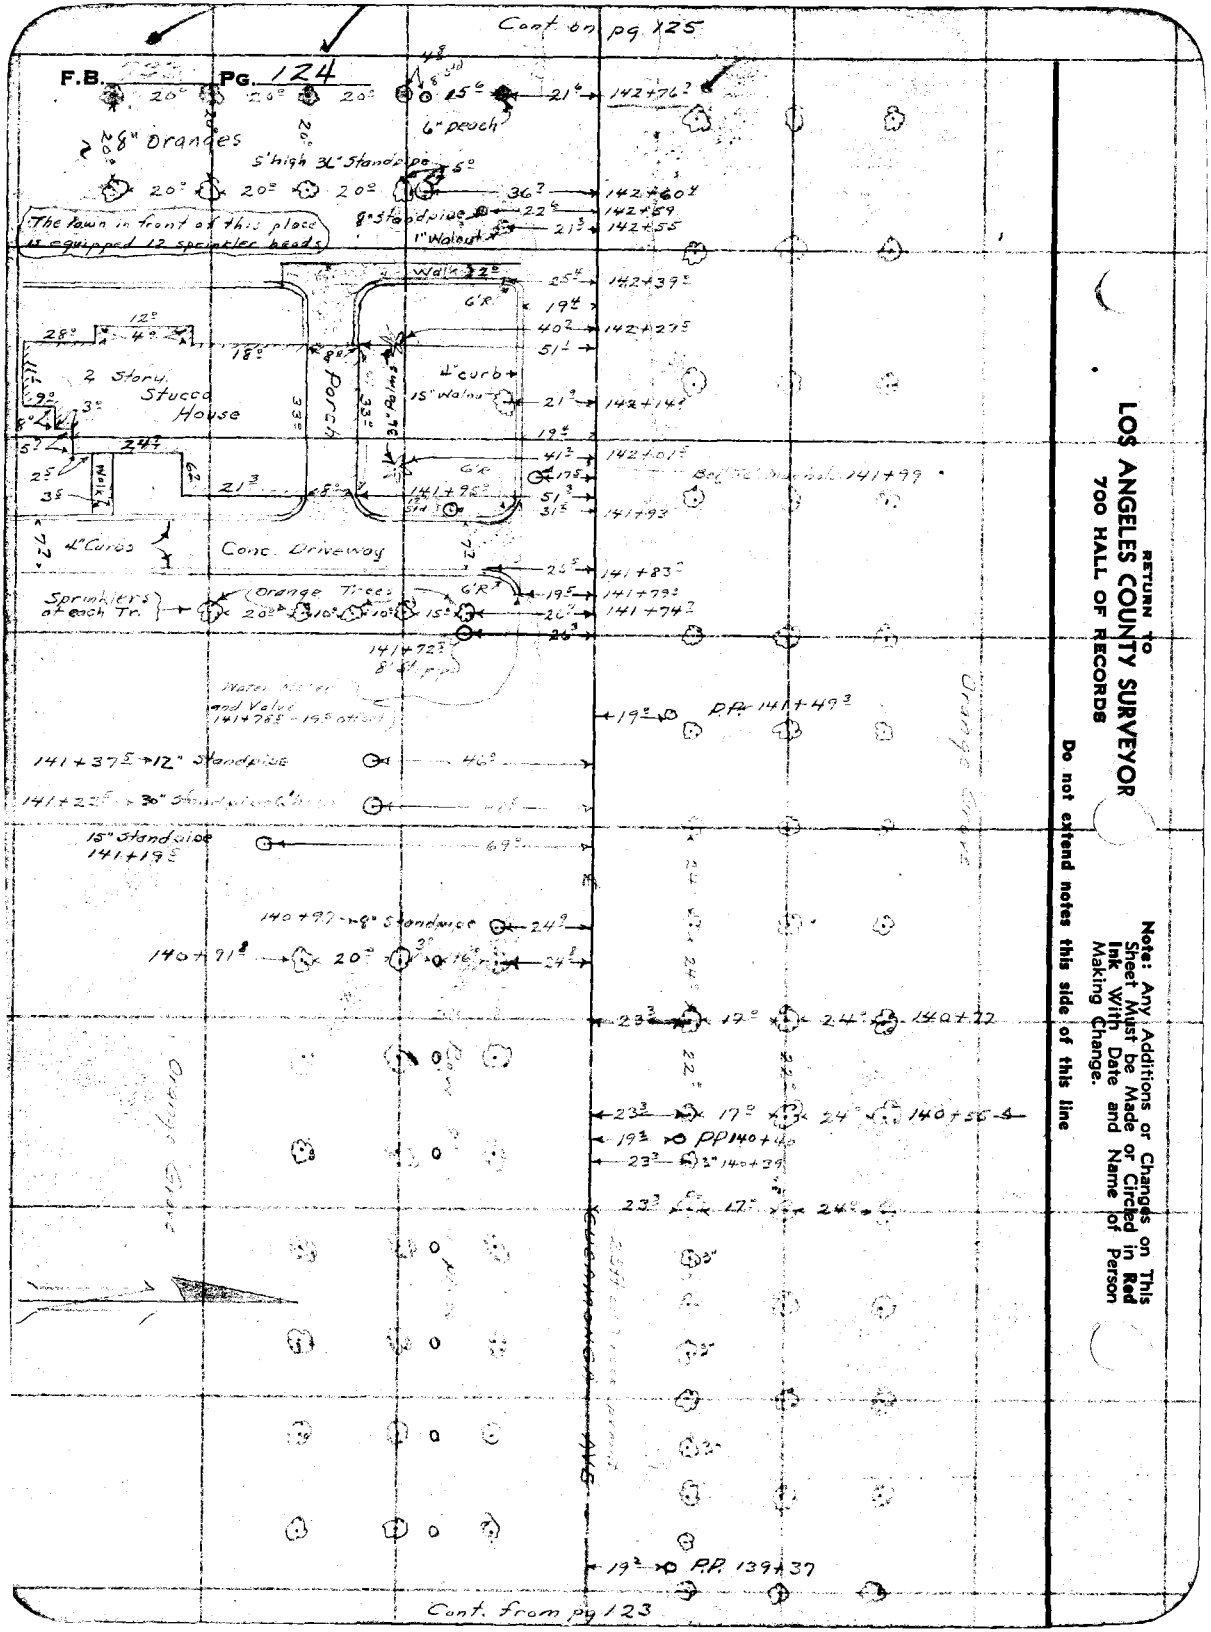
Cont on pg 125
F.B. PG. 124
20° 20° 20° 20° 15° 21° 142+76
6" peach
28" Oranges
5' high 3" Standpipe
20° 20° 20° 36° 142+60
8" Standpipe 22° 142+59
1" Walnut 21° 142+55
The lawn in front of this place is equipped 12 sprinkler heads
Walk 22°
25° 142+39
6'R
19°
40° 142+27
51°
4" curb
15" Walnut 21° 142+14
2 Story Stucco House
Porch
Walk
Conc. Driveway
4" Curbs
Orange Trees
Sprinklers at each Tr.
20° 10° 10° 15° 20° 141+74
141+72
8" C.I. pipe
Water Meter and Valve 141+78 - 19° at curb
19° PP 141+49
141+37 12" Standpipe 46°
141+22 30" Standpipe 6" 41°
15" Standpipe 141+19 69°
140+97 8" Standpipe 24°
140+91 20° 3° 16° 24°
23° 17° 24° 140+22
19° PP 140+40
23° 2" 140+39
23° 17° 24°
19° PP 139+37
Cont. from pg 123
Orange Grove Ave
RETURN TO LOS ANGELES COUNTY SURVEYOR 700 HALL OF RECORDS
Note: Any Additions or Changes on This Sheet Must be Made or Circled in Red Ink With Date and Name of Person Making Change.
Do not extend notes this side of this line

Notes Ck'd by D. M. Finley	Survey of Orkon Hall
Map No. S.S. 8-1418-2	W. O. 8196 Tape No. St'd °F.
Office Work J. D. Price	Surveyed by N. HELLSTROM
Checked D. M. Finley	Notes E.S.T. Date 5-24-39
Date Sept. 1939.	Indexed

F.B. 23 Pg. 125

Note: Any Additions or Changes on This Sheet Must be Made or Circled in Red Ink With Date and Name of Person Making Change.

Do not extend notes this side of this line

RETURN TO
LOS ANGELES COUNTY SURVEYOR
700 HALL OF RECORDS

FORM 247 10M 11-38

Sprinkler

Cont. on pg. 126

44'

4" Fig

22' 145+21

34' 145+18

Pump 1½ 2' So. and 6" S. of N.W. Corner Bldg.

6" Pipe

Sprinkler

4" Fig

19' PP 145+01

34' 145+00

8"

140+22

8" Standpipe

37'

6" Peach

10" Peach

Sprinkler

EUCALYPTUS

OREGON

31' 20" 144+14

22' 144+90

Rear 8" Sandstone

10" Oak

1" Peach

Sprinkler

10" Fig

19' PP 143+28

19' Fire hydrant 143+27

4'

15'

21'

11" Peach

Cont. from pg. 124

RETURN TO
LOS ANGELES COUNTY SURVEYOR
700 HALL OF RECORDS

Note: Any Additions or Changes on This Sheet Must be Made or Circled in Red Ink With Date and Name of Person Making Change.

Do not extend notes this side of this line

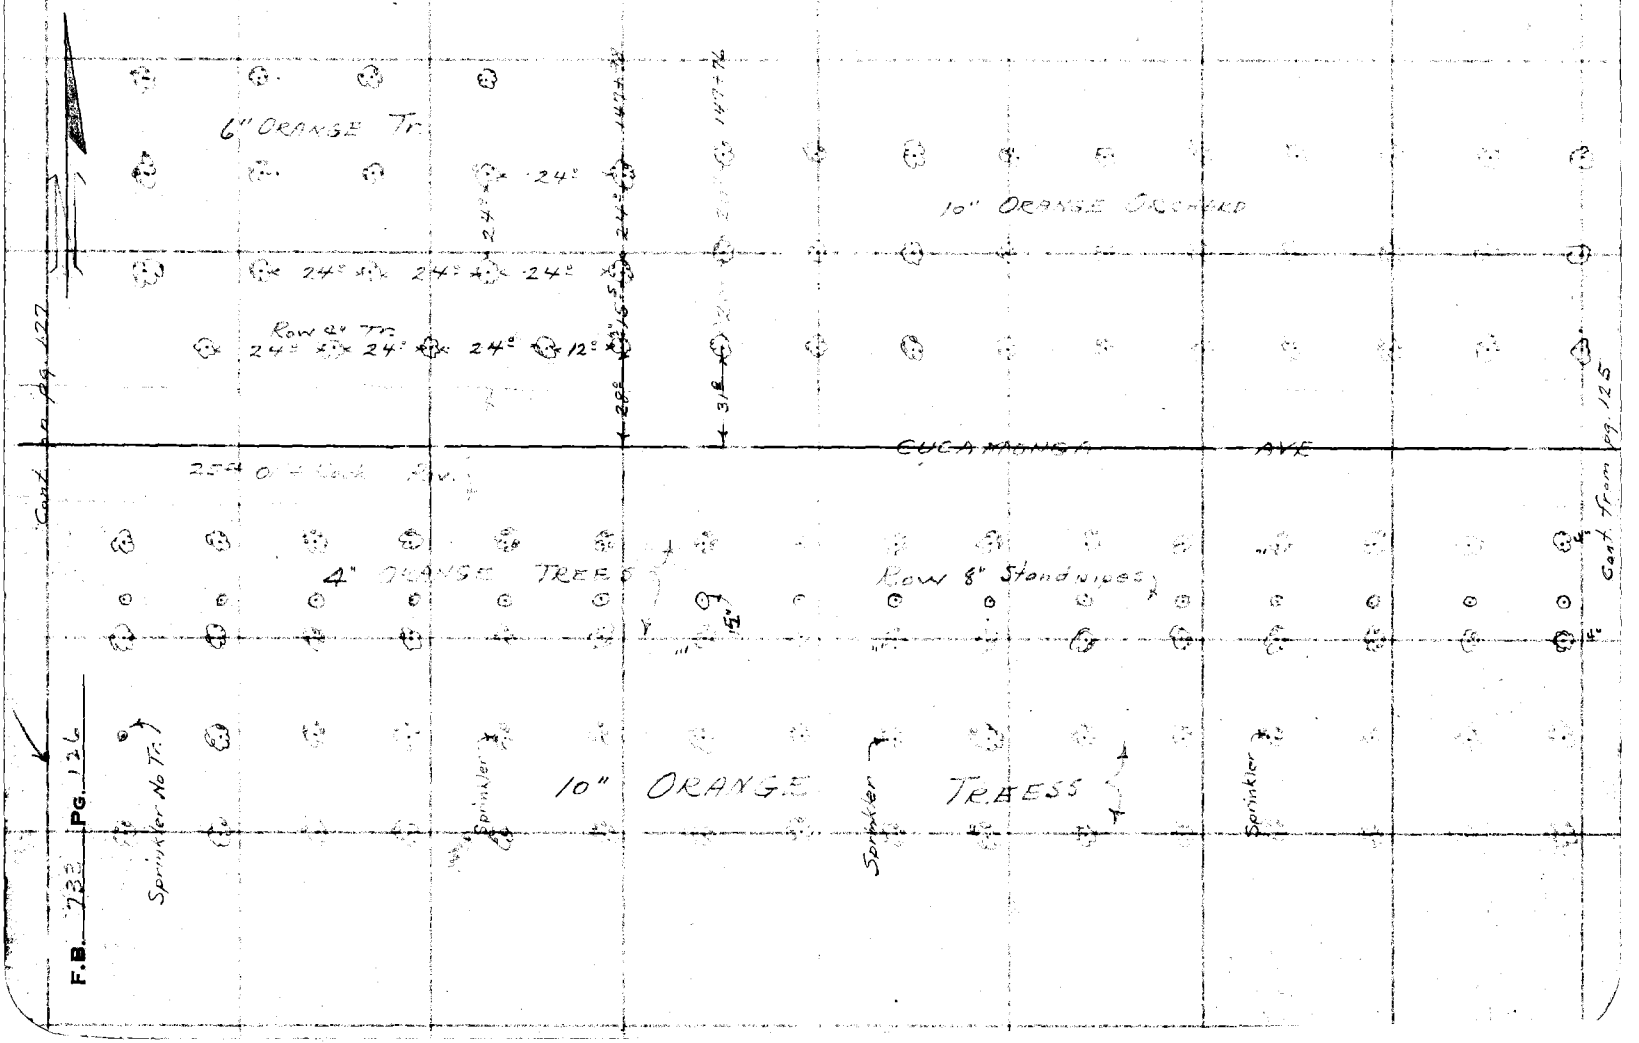
6" ORANGE Tr.
24'
24'
24'

Notes Ck'd by D. M. Finley	Survey of ARROW HWY.
Map No. C. S. B-1418-2	W. O. 8196 Tape No. St'd °F.
Office Work J. D. Price.	Surveyed by N. HELLSTROM
Checked D. M. Finley	Notes F.C.T. Date Sept. 38
Date Sept. 1939.	Indexed A. C. Jones


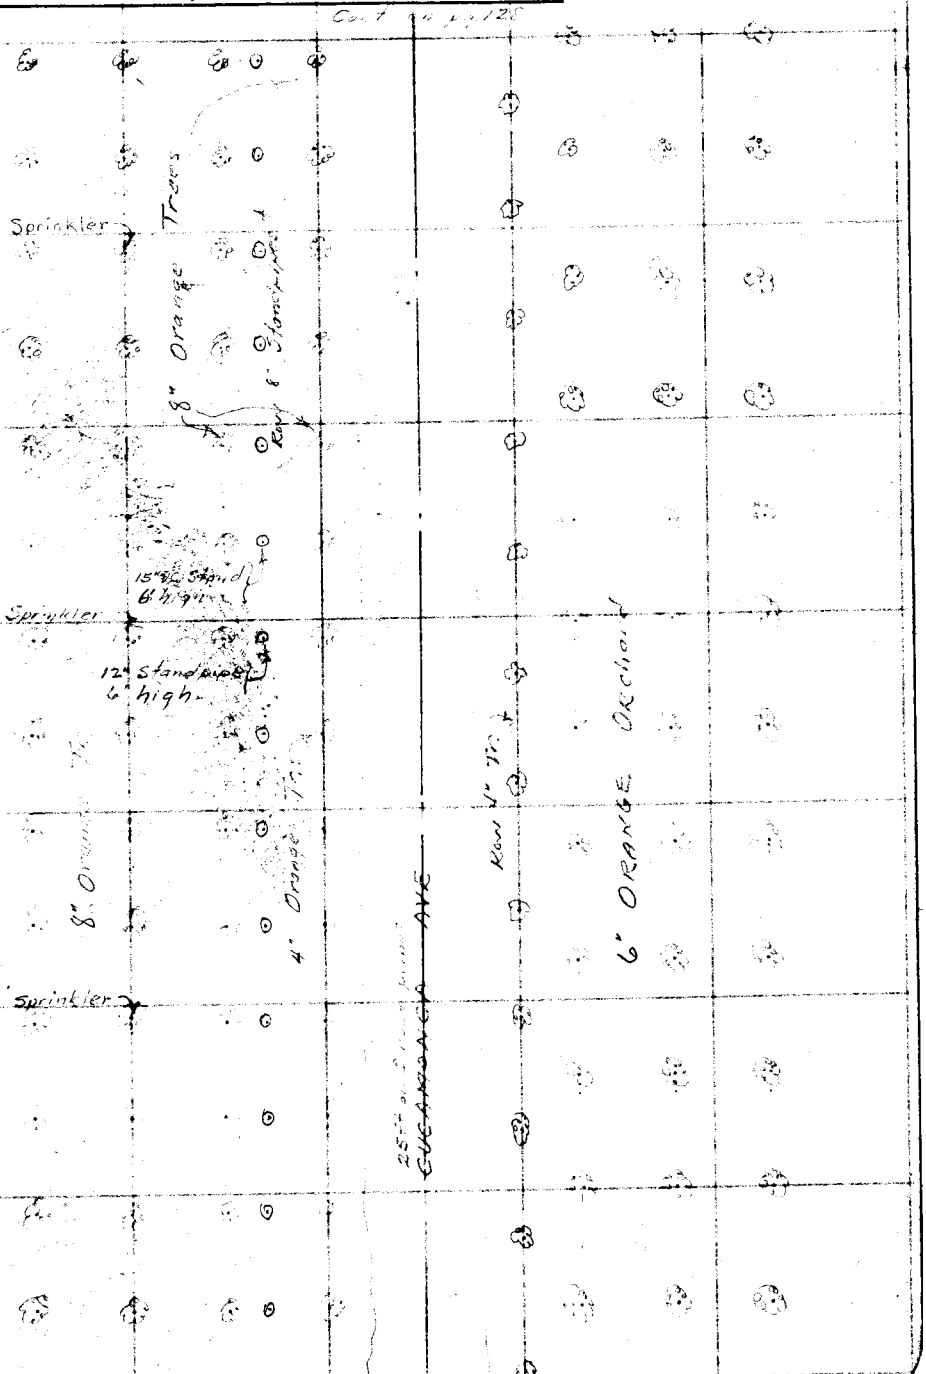

Cont. from pg. 126

RETURN TO
LOS ANGELES COUNTY SURVEYOR
700 HALL OF RECORDS

Note: Any Additions or Changes on This Sheet Must be Made or Circled in Red Ink With Date and Name of Person Making Change.

Do not extend notes this side of this line

FORM 247 10M 11-35

RETURN TO
LOS ANGELES COUNTY SURVEYOR
700 HALL OF RECORDS

Note: Any Additions or Changes on This Sheet Must be Made or Circled in **Red** Ink With Date and Name of Person Making Change.

Do not extend notes this side of this line

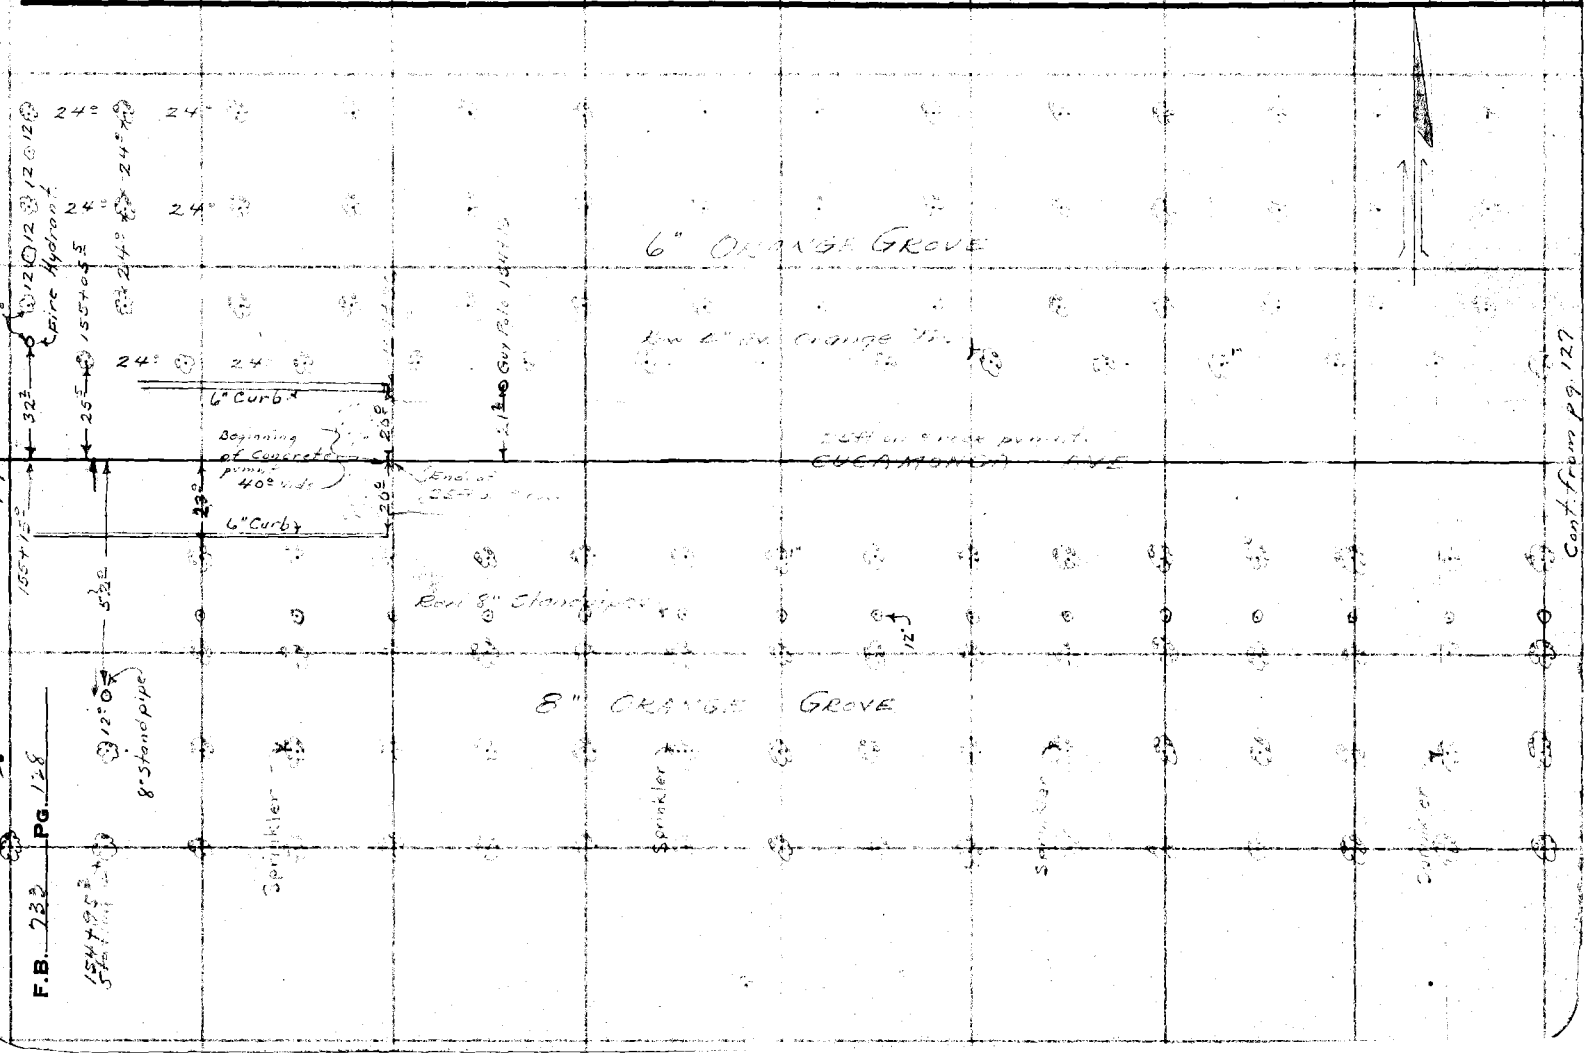

Notes Ck'd by D. M. Finley	Survey of [illegible]
Map No. L.S. B-1918-243	W. O. ____ Tape No. ____ St'd ____ °F.
Office Work J. P. Price.	Surveyed by N. HELLSTROM
Checked D. M. Finley	Notes F.S.T. Date 5-22-39
Date Sept. 1939.	Indexed [illegible]


Note: Any Additions or Changes on This Sheet Must be Made or Circled in Red Ink With Date and Name of Person Making Change.

Do not extend notes this side of this line

RETURN TO
LOS ANGELES COUNTY SURVEYOR
700 HALL OF RECORDS

FORM 247 10M 11-38

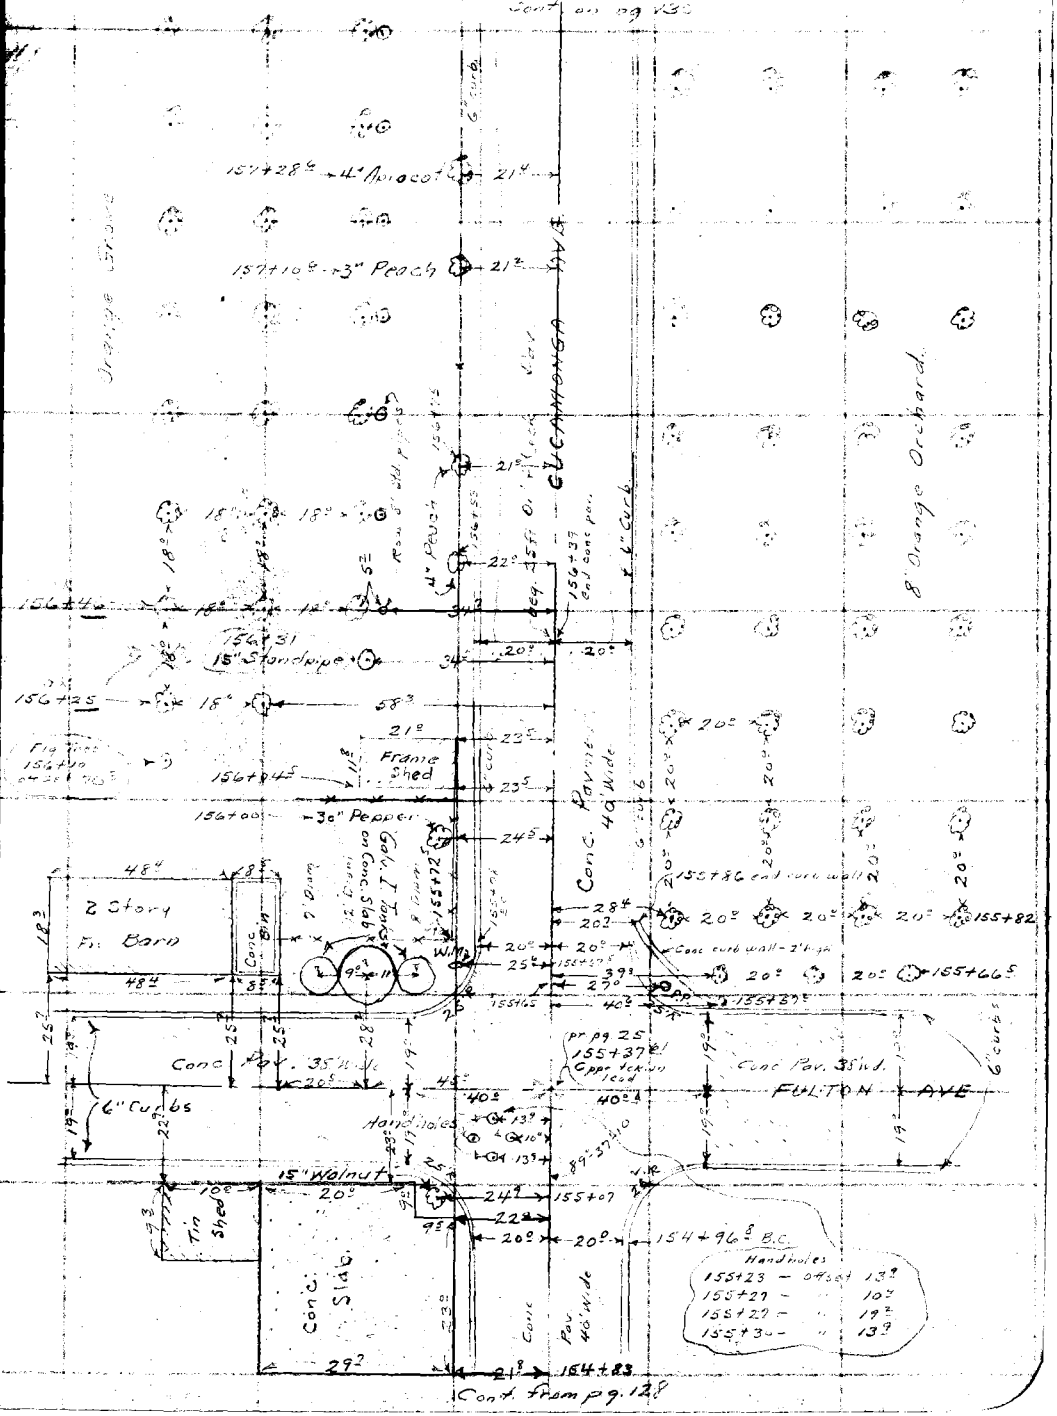

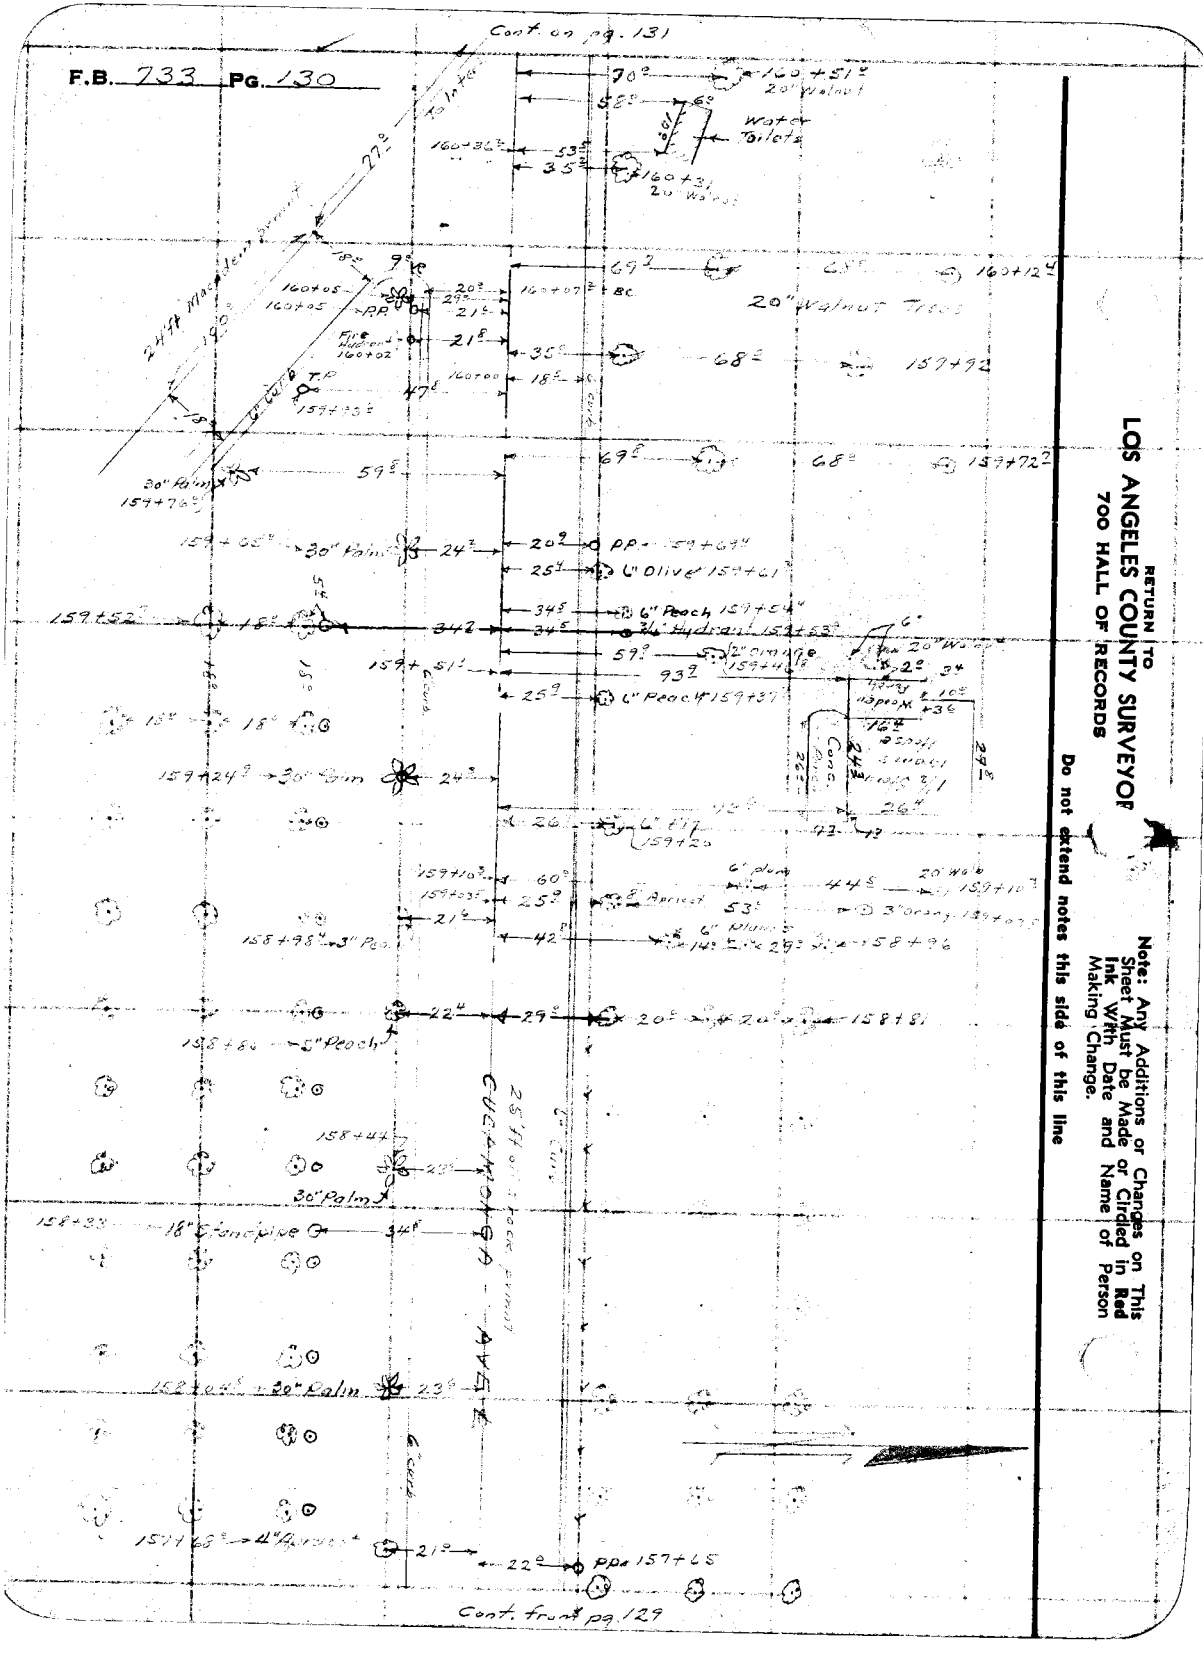
Cont. on pg. 131
F.B. 733 PG. 130
70'
160+51
20" Walnut
58'
6'
Water
Toilet
160+36
53'
35'
160+31
20" Walnut
27'
9'
160+05
160+05
20'
29'
21'
160+07
BC
69'
25'
160+12
20" Walnut Tree
Fire Hydrant
160+02
21'
35'
68'
157+92
160+00
18'
47'
159+93
30" Palm
159+76
59'
69'
68'
157+72
159+65
30" Palm
24'
20'
PP - 159+69
25'
6" Olive 159+67
159+52
18"
34'
34'
6" Peach 159+54
34" Hydrant 159+53
59'
12" Palm
159+48
159+51
93'
25'
6" Peach 159+37
15"
18"
159+24
30" Palm
24'
26'
6" Elm
159+20
159+10
60'
159+03
25'
2" Apricot
53'
3" Orang 159+07
21'
158+98
3" Pa
42'
6" Plum
158+96
22'
29'
20'
20'
158+81
158+86
5" Peach
158+44
23'
30" Palm
158+23
18" Sycamore
34'
158+04
30" Palm
23'
157+68
4" Pa
21'
22'
PPa 157+65
Cont. from pg. 129
RETURN TO
LOS ANGELES COUNTY SURVEYOR
700 HALL OF RECORDS
Do not extend notes this side of this line
Note: Any Additions or Changes on This Sheet Must be Made or Circled in Red Ink With Date and Name of Person Making Change.

Notes Ck'd by D. M. Finley	Survey of Baker Map
Map No C. S. B - 1418 - 1	W. O. 2776 Tape No. St'd °F.
Office Work J. D. Price	Surveyed by N. HELLSTROM
Checked D. M. Finley	Notes F. S. T. Date 5-24-39
Date Sept. 1939	Indexed A. C. Johns

F.B. 725 Pg. 121

RETURN TO
LOS ANGELES COUNTY SURVEYOR
700 HALL OF RECORDS

Note: Any Additions or Changes on This Sheet Must be Made or Circled in Red Ink With Date and Name of Person Making Change.

Do not extend notes this side of this line

FORM 247 10M 11-35

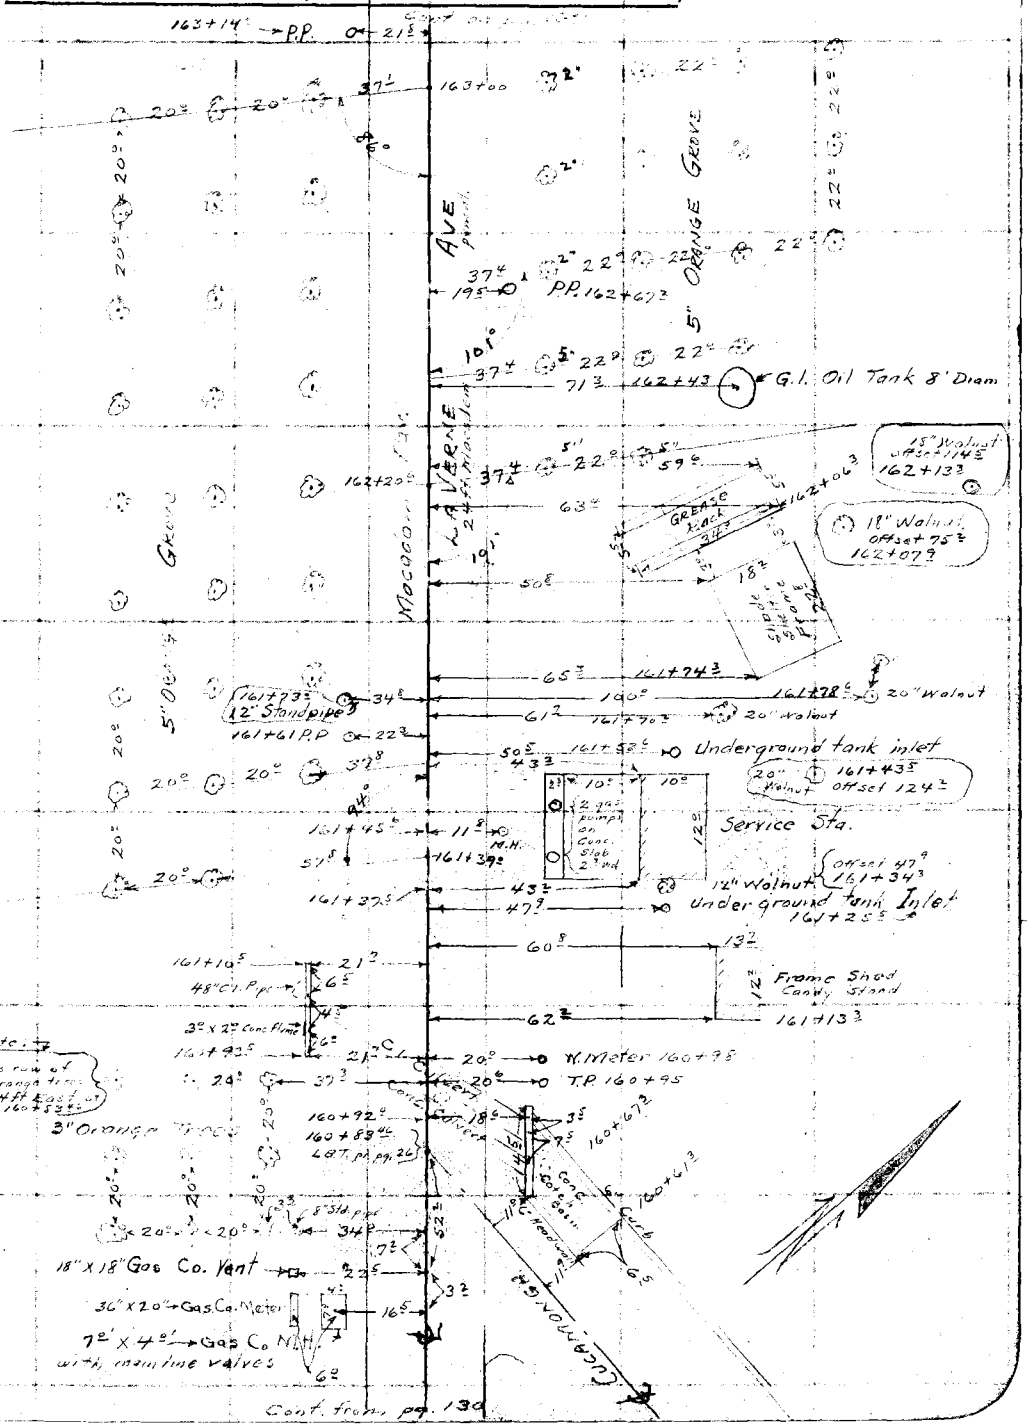

RETURN TO
LOS ANGELES COUNTY SURVEYOR
700 HALL OF RECORDS

Note: Any Additions or Changes on This Sheet Must be Made or Circled in **Red** Ink With Date and Name of Person Making Change.

Do not extend notes this side of this line

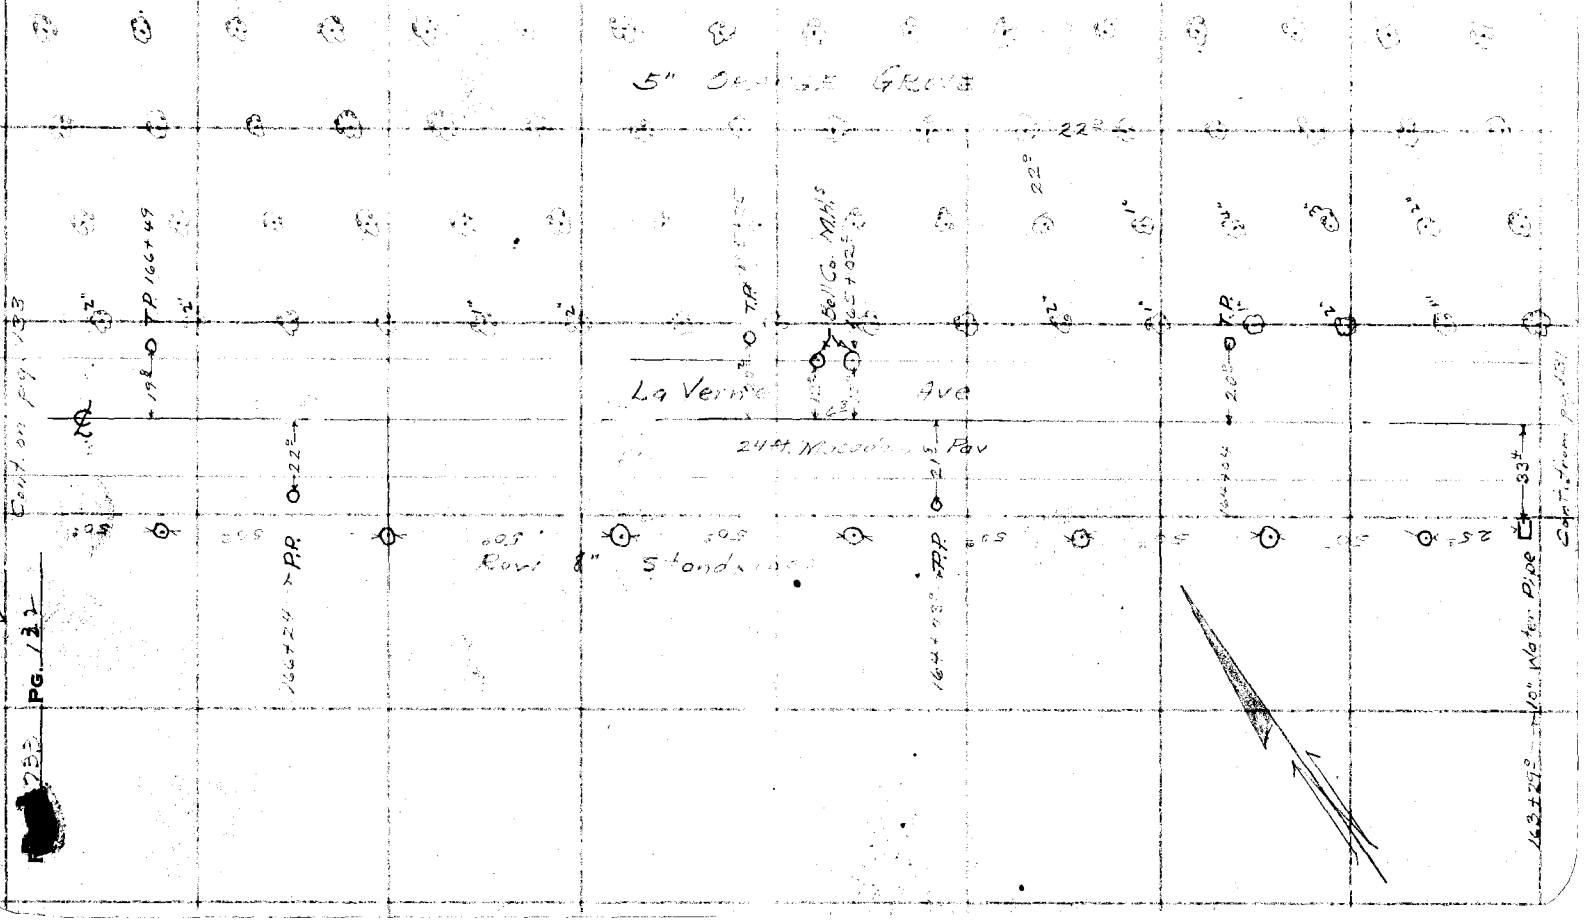

Pg. 132

Notes Ck'd by D. M. Finley	Survey of Arrow Hwy	F.B. 33 Pg.
Map No. C.S. 8-1418-3	W. O. 8196 Tape No. St'd °F.	
Office Work J. D. Price.	Surveyed by A. N. HELLSTROM	
Checked D. M. Finley	Notes E ST Date 5-25-39	
Date Sept. 1939.	Indexed A. C. Johnson	

Cont from pg 134

170+01 30° 44'

169+81 24" Standpipe 6' high

169+71 41° 32° 24°

8" Stand P.

169+27 21° 20° 32

11½

169+44 Water M. 24½

169+24 P.P. 22°

169+22½ 21° 21° 42

8" stand pipe

169+17 8

Macadam Ave. 264' wide

T.P.

36°

Gas Meter 169+04

22°

end of Fence

21°

10" Fir 168+88

84°

12" Palm 168+62

37°

8" Pea 168+42

Water Meter

168+53 24°

5' Privet Hedge

168+45½ 35°

end of Hedge

168+38

Dirt Dr. 20' wide

Standpipe

12° 8" Bell Co M.H. 168+32

168+21½ 12"St 33° 26° 6" Peach 168+19

20°

6" ORANGE Tr

LA VERNE AVE

168-07

24° 6" Peach

167+98

20°

167+87

44½

20°

20

T.P. 167+77

167+75 P.P. 21°

167+60½

23°

4" Eucalyptus

22°

167+49 33° 37½

167+49

101°

8" Standpipe

56°

Cont from pg 132

RETURN TO
LOS ANGELES COUNTY SURVEYOR
7OO HALL OF RECORDS

Note: Any Additions or Changes on This Sheet Must be Made or Circled in Red Ink With Date and Name of Person Making Change

Do not extend notes this side of this line

FORM 247 10M 11-38

RETURN TO
LOS ANGELES COUNTY SURVEYOR
700 HALL OF RECORDS

Note: Any Additions or Changes on This Sheet Must be Made or Circled in **Red Ink** With Date and Name of Person Making Change.

Do not extend notes this side of this line

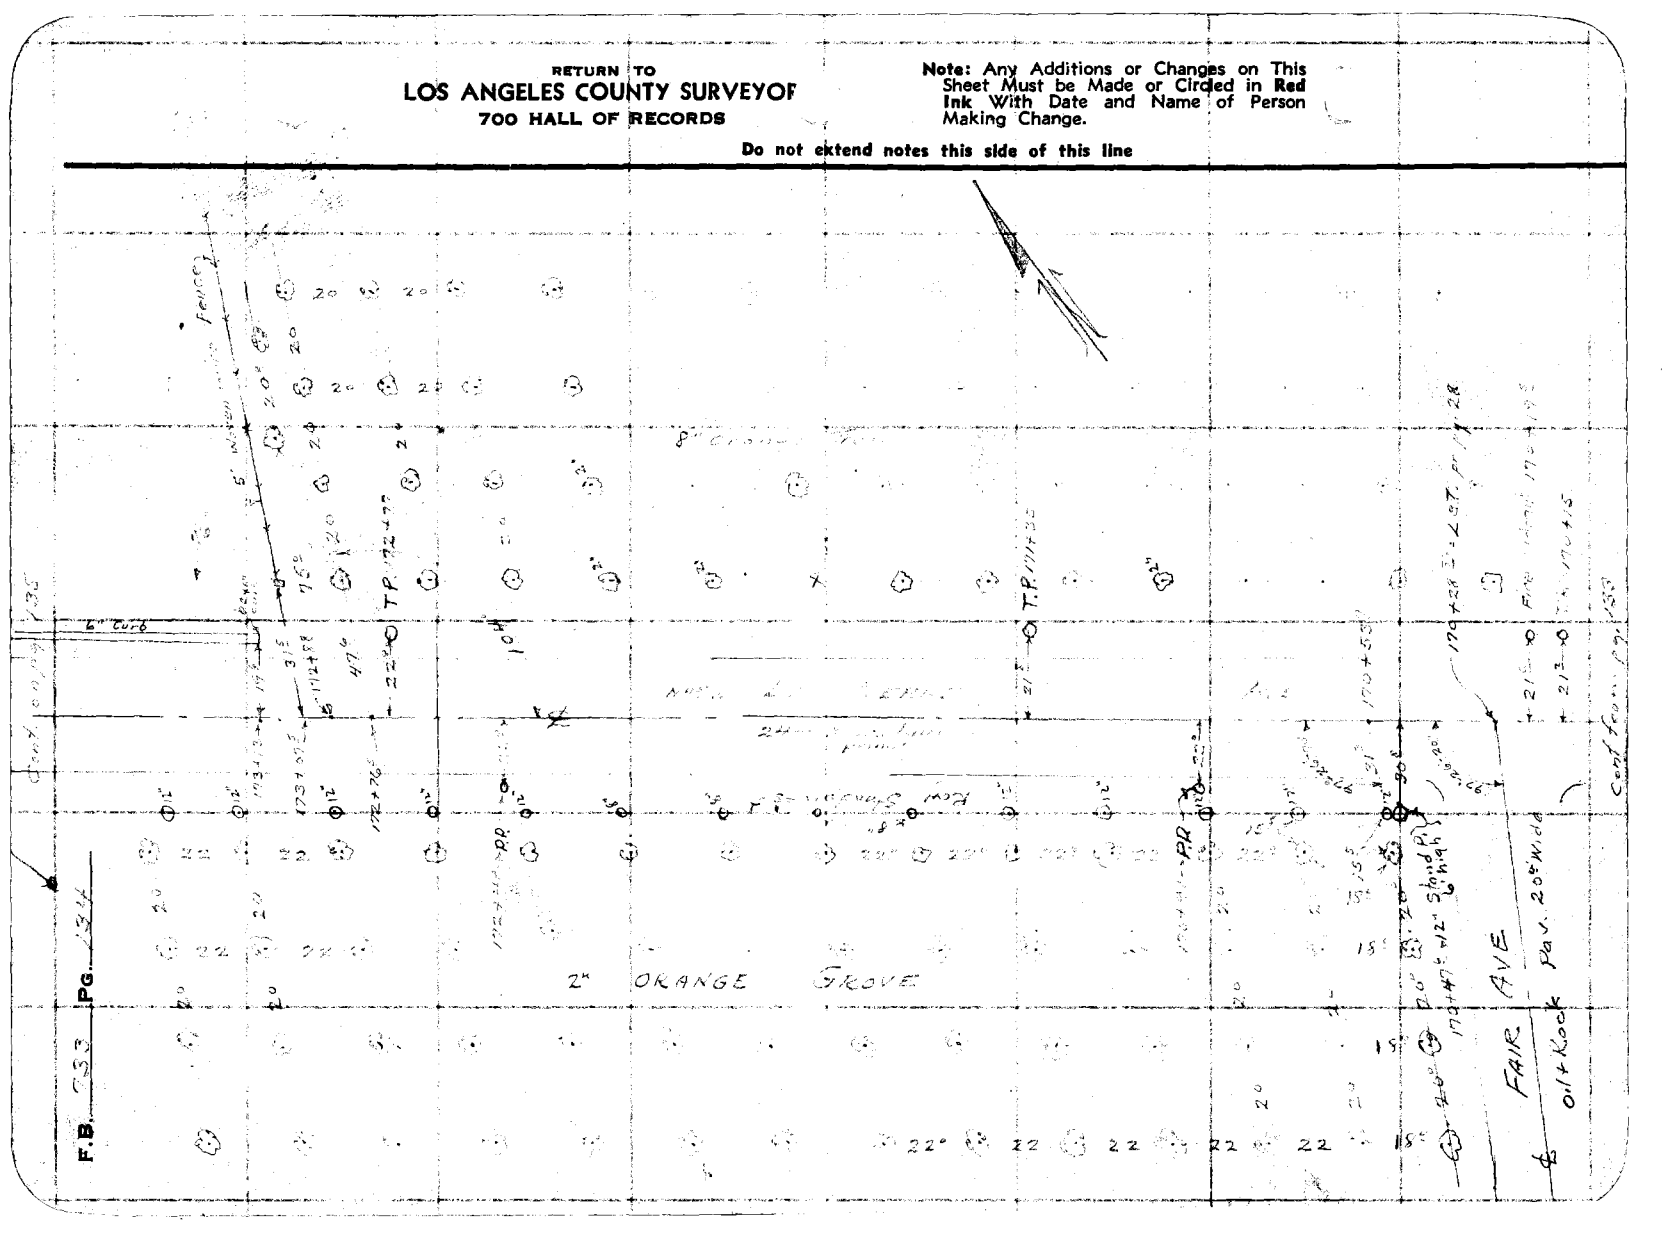

Notes Ck'd by D. M. Finley	Survey of
Map No. S. S. B-1918-3	W. O. 8172 Tape No. St'd °F.
Office Work J. D. Price.	Surveyed by A. N. HELLSTROM
Checked D. M. Finley	Notes Date
Date Sept. 1939.	Indexed A. C. Johnson

F.B. PG.

Note: Any Additions or Changes on This Sheet Must be Made or Circled in Red Ink With Date and Name of Person Making Change!

Do not extend notes this side of this line

RETURN TO
LOS ANGELES COUNTY SURVEYOR
700 HALL OF RECORDS

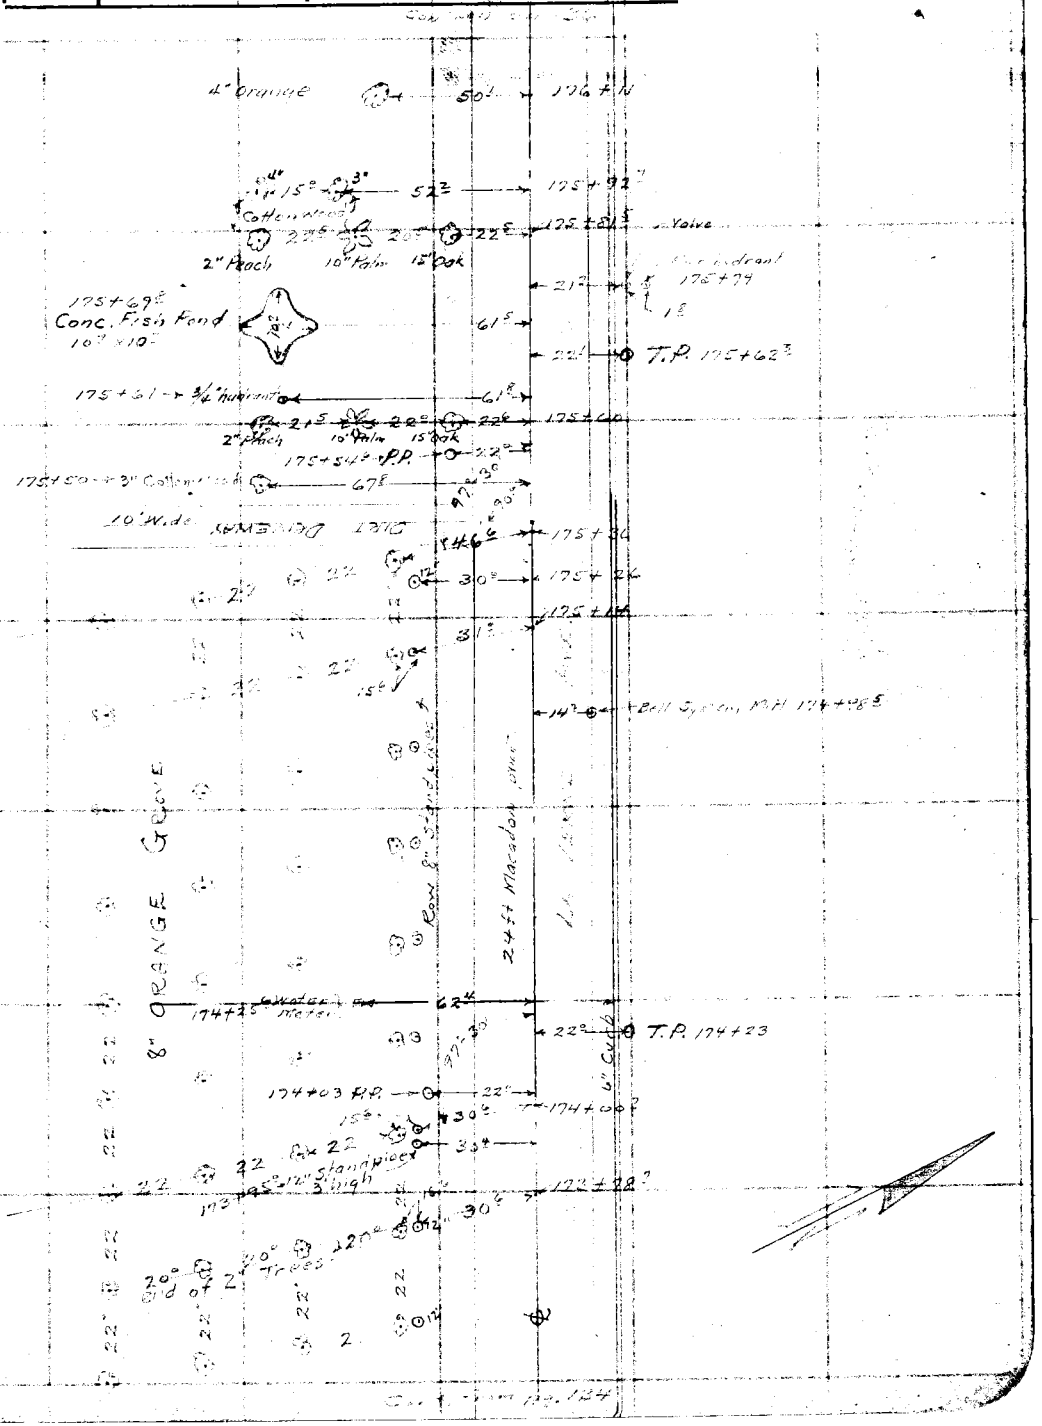

FORM 247 10M 11-38

Cont. on pg. 137

F.B. 233 PG. 136

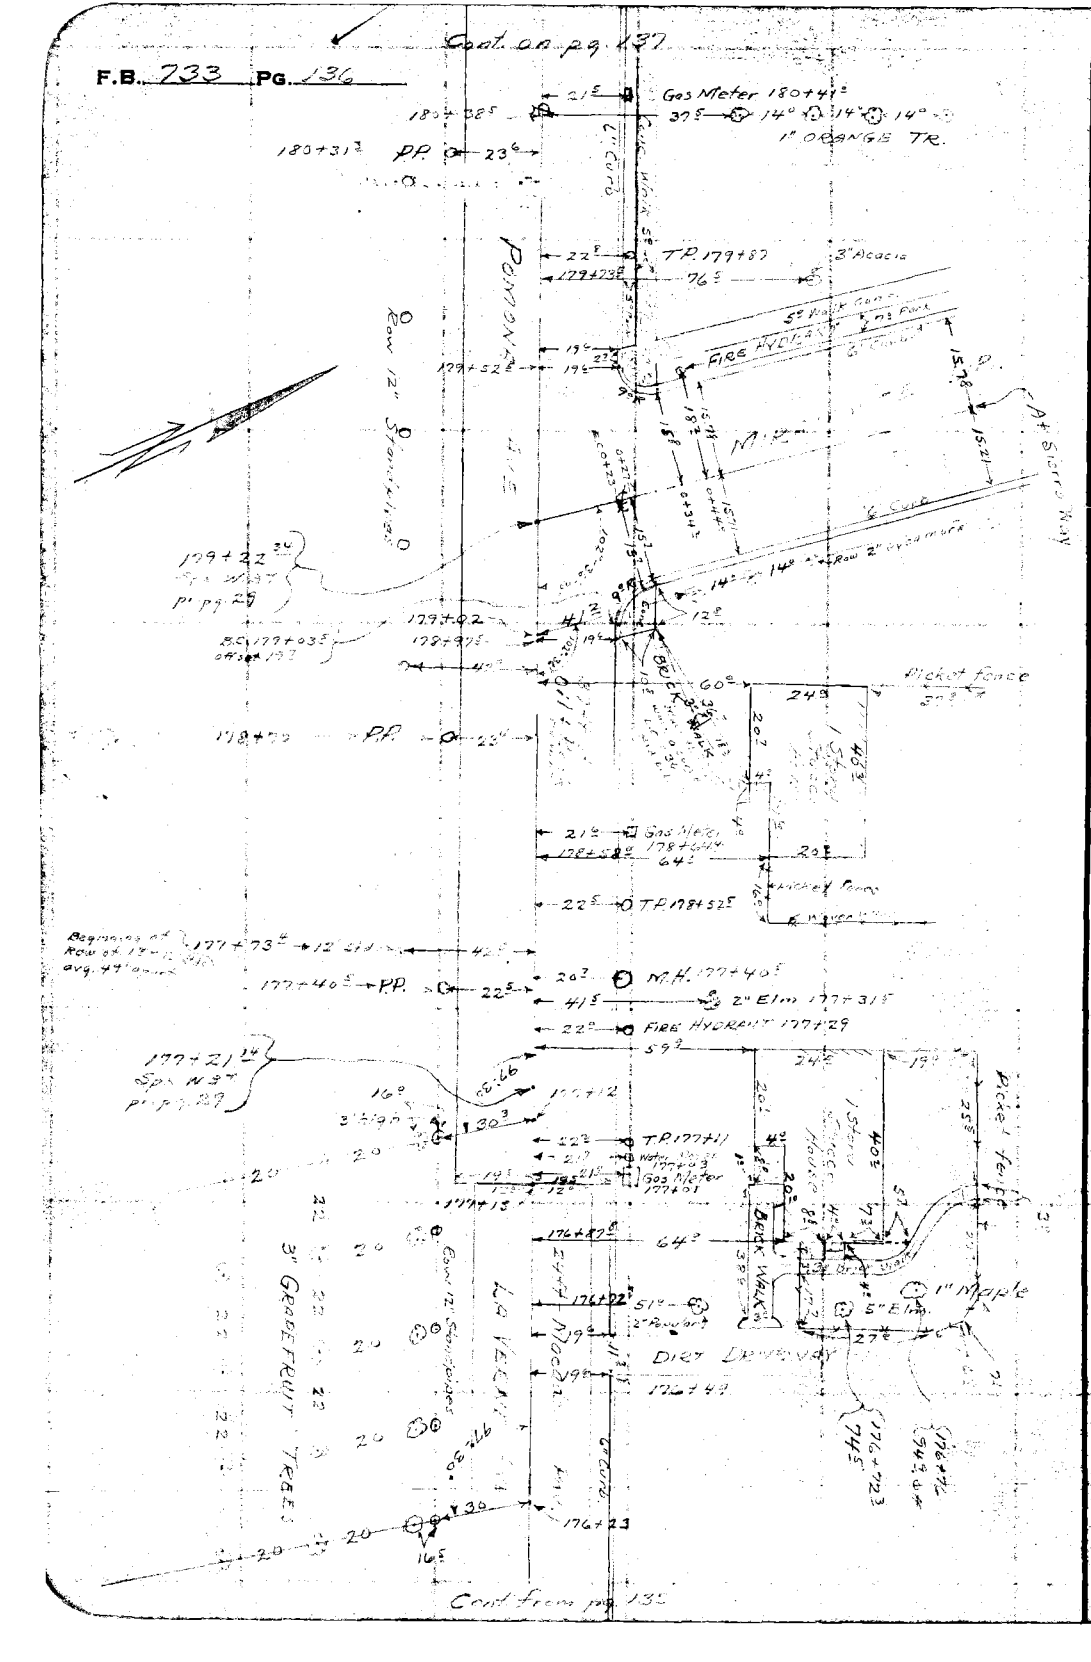

RETURN TO
LOS ANGELES COUNTY SURVEYOR
700 HALL OF RECORDS

Do not extend notes this side of this line

Note: Any Additions or Changes on This Sheet Must be Made or Circled in Red Ink With Date and Name of Person Making Change.

Notes Ck'd by D. M. Finley	Survey of Pavement Cont.
Map No. C.S.B-W18-3	W. O. 2174 Tape No. St'd °F.
Office Work J. D. Price.	Surveyed by A. N. HELLSTROM
Checked D. M. Finley	Notes C.S.T. Date 5-27-39
Date Sept. 1939.	Indexed A. C. Johnson

F.B. Pg.

RETURN TO
LOS ANGELES COUNTY SURVEYOR
700 HALL OF RECORDS

Note: Any Additions or Changes on This Sheet Must be Made or Circled in Red Ink With Date and Name of Person Making Change.

Do not extend notes this side of this line

FORM 247 10M 11-35

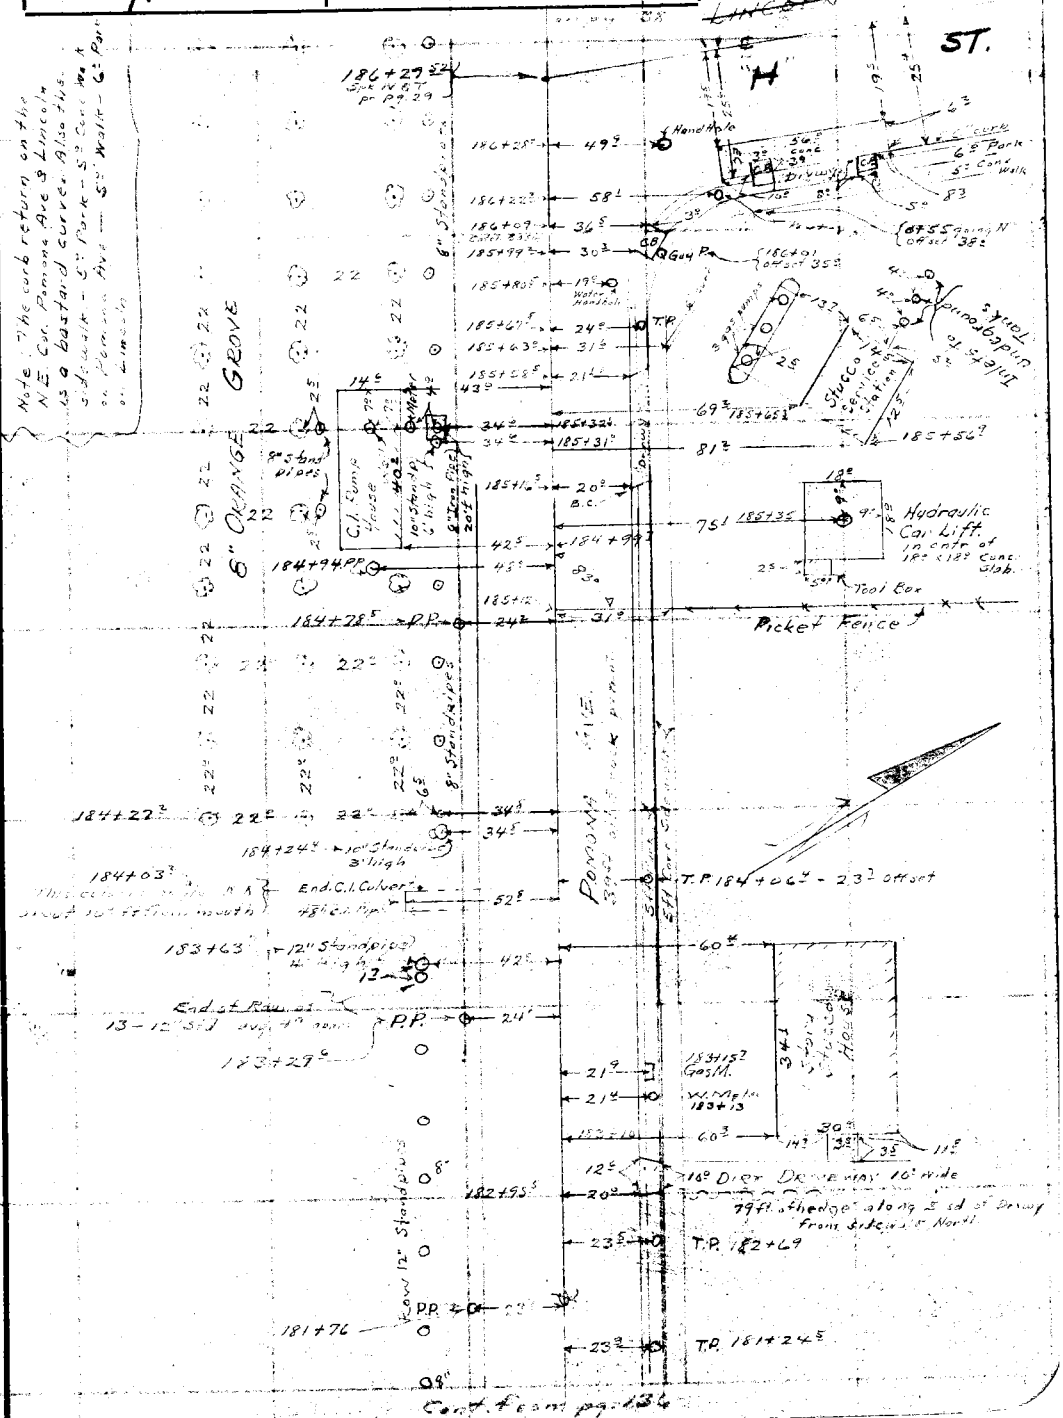

RETURN TO
LOS ANGELES COUNTY SURVEYOR
700 HALL OF RECORDS

Note: Any Additions or Changes on This Sheet Must be Made or Circled in **Red Ink** With Date and Name of Person Making Change.

Do not extend notes this side of this line

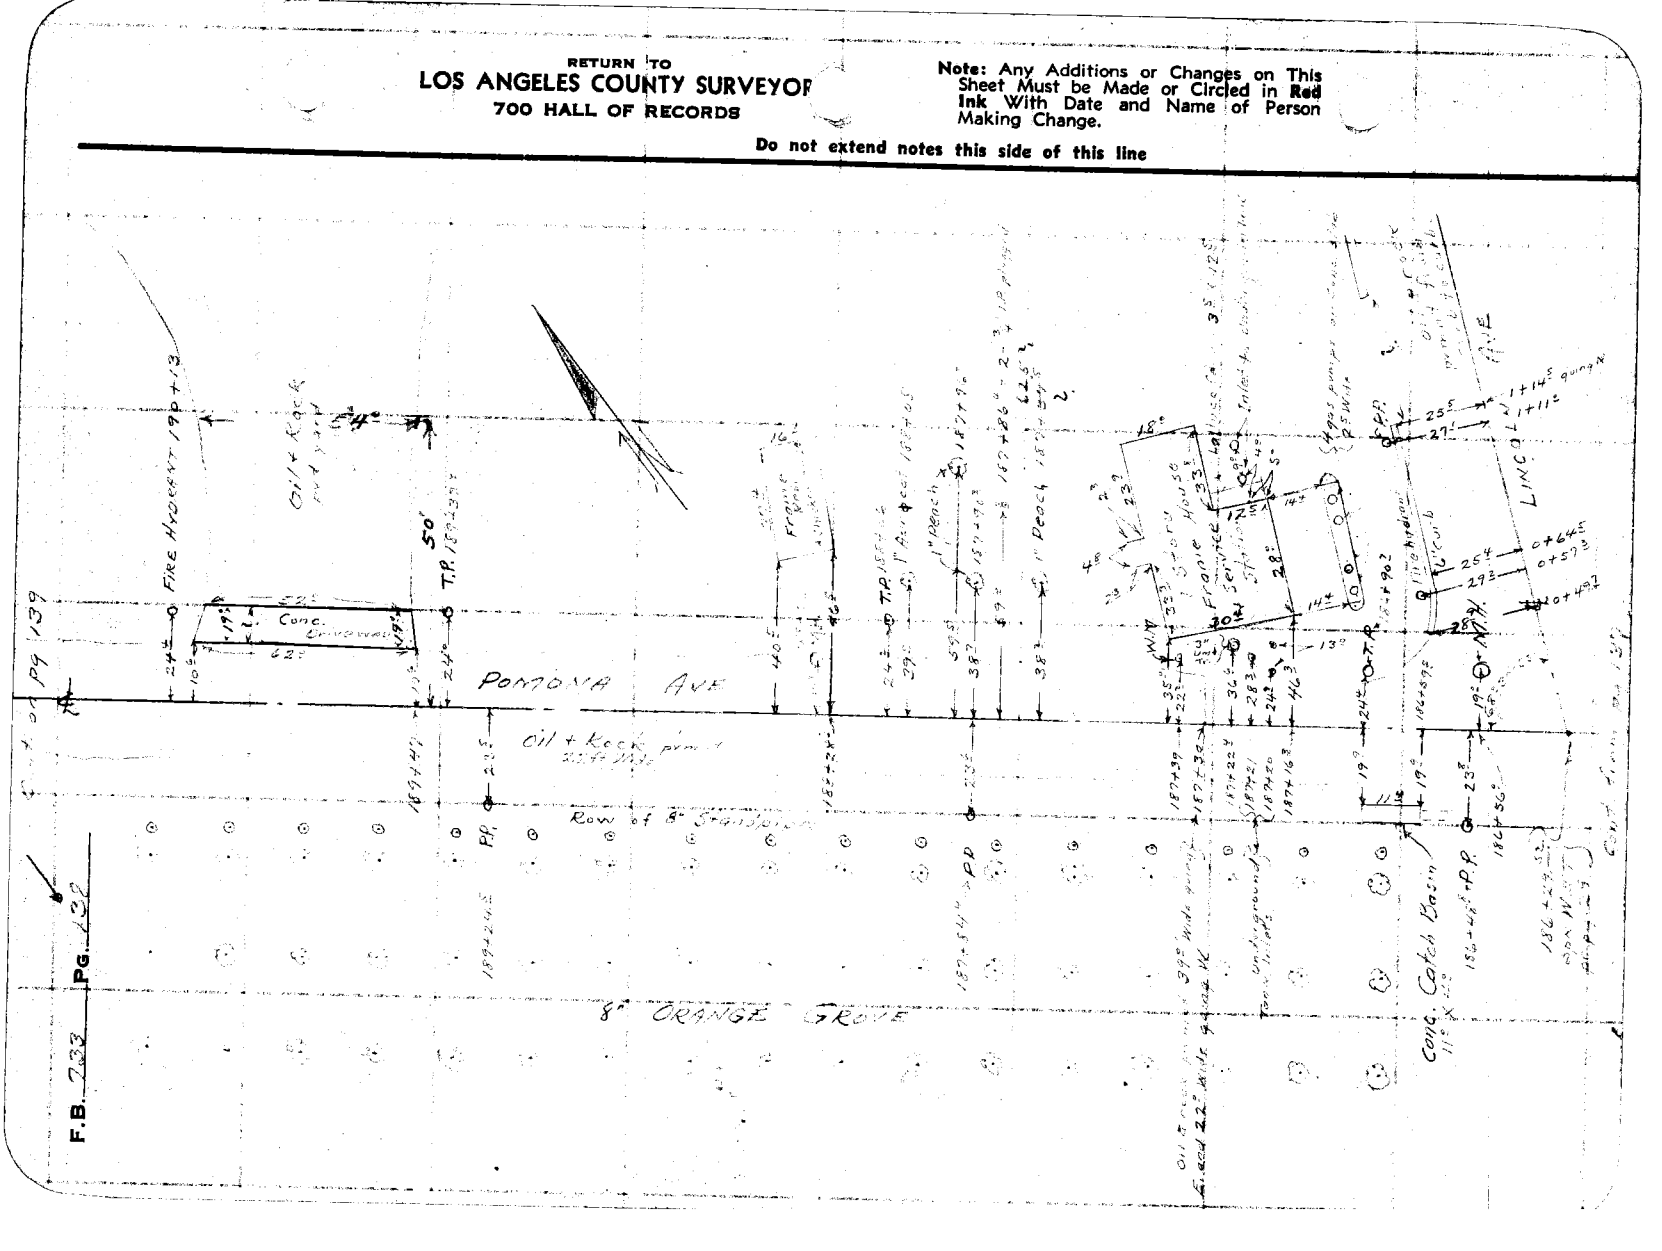

Notes Ck'd by D. M. Finley	Survey of
Map No. C.S. B-1918-2.	W. O. Tape No. St'd °F.
Office Work J. D. Price.	Surveyed by A. N. HELLSTROM
Checked D. M. Finley	Notes Date 5-27-39
Date Sept. 1939.	Indexed A. C. Johnson

F.B. 139 PG. 12

Cont. from pg. 17

Note: Any Additions or Changes on This Sheet Must be Made or Circled in Red Ink With Date and Name of Person Making Change.

Do not extend notes this side of this line

RETURN TO
LOS ANGELES COUNTY SURVEYOR
700 HALL OF RECORDS

FORM 247 10M 11-38

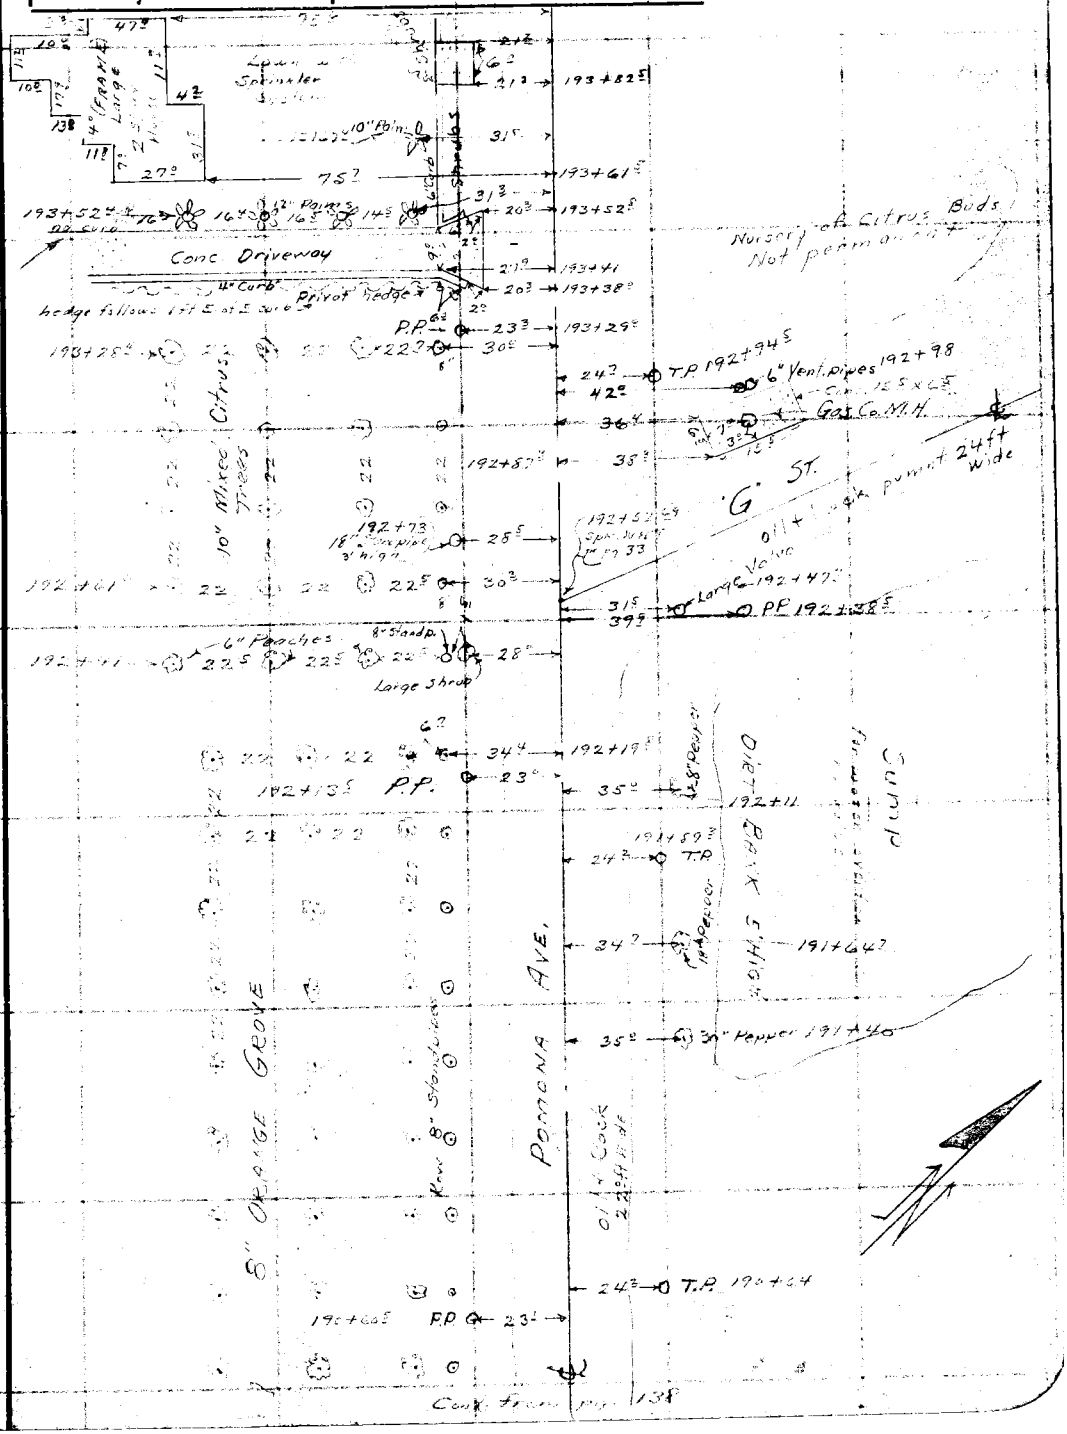

RETURN TO
LOS ANGELES COUNTY SURVEYOR
700 HALL OF RECORDS

Note: Any Additions or Changes on This Sheet Must be Made or Circled in **Red** Ink With Date and Name of Person Making Change.

Do not extend notes this side of this line

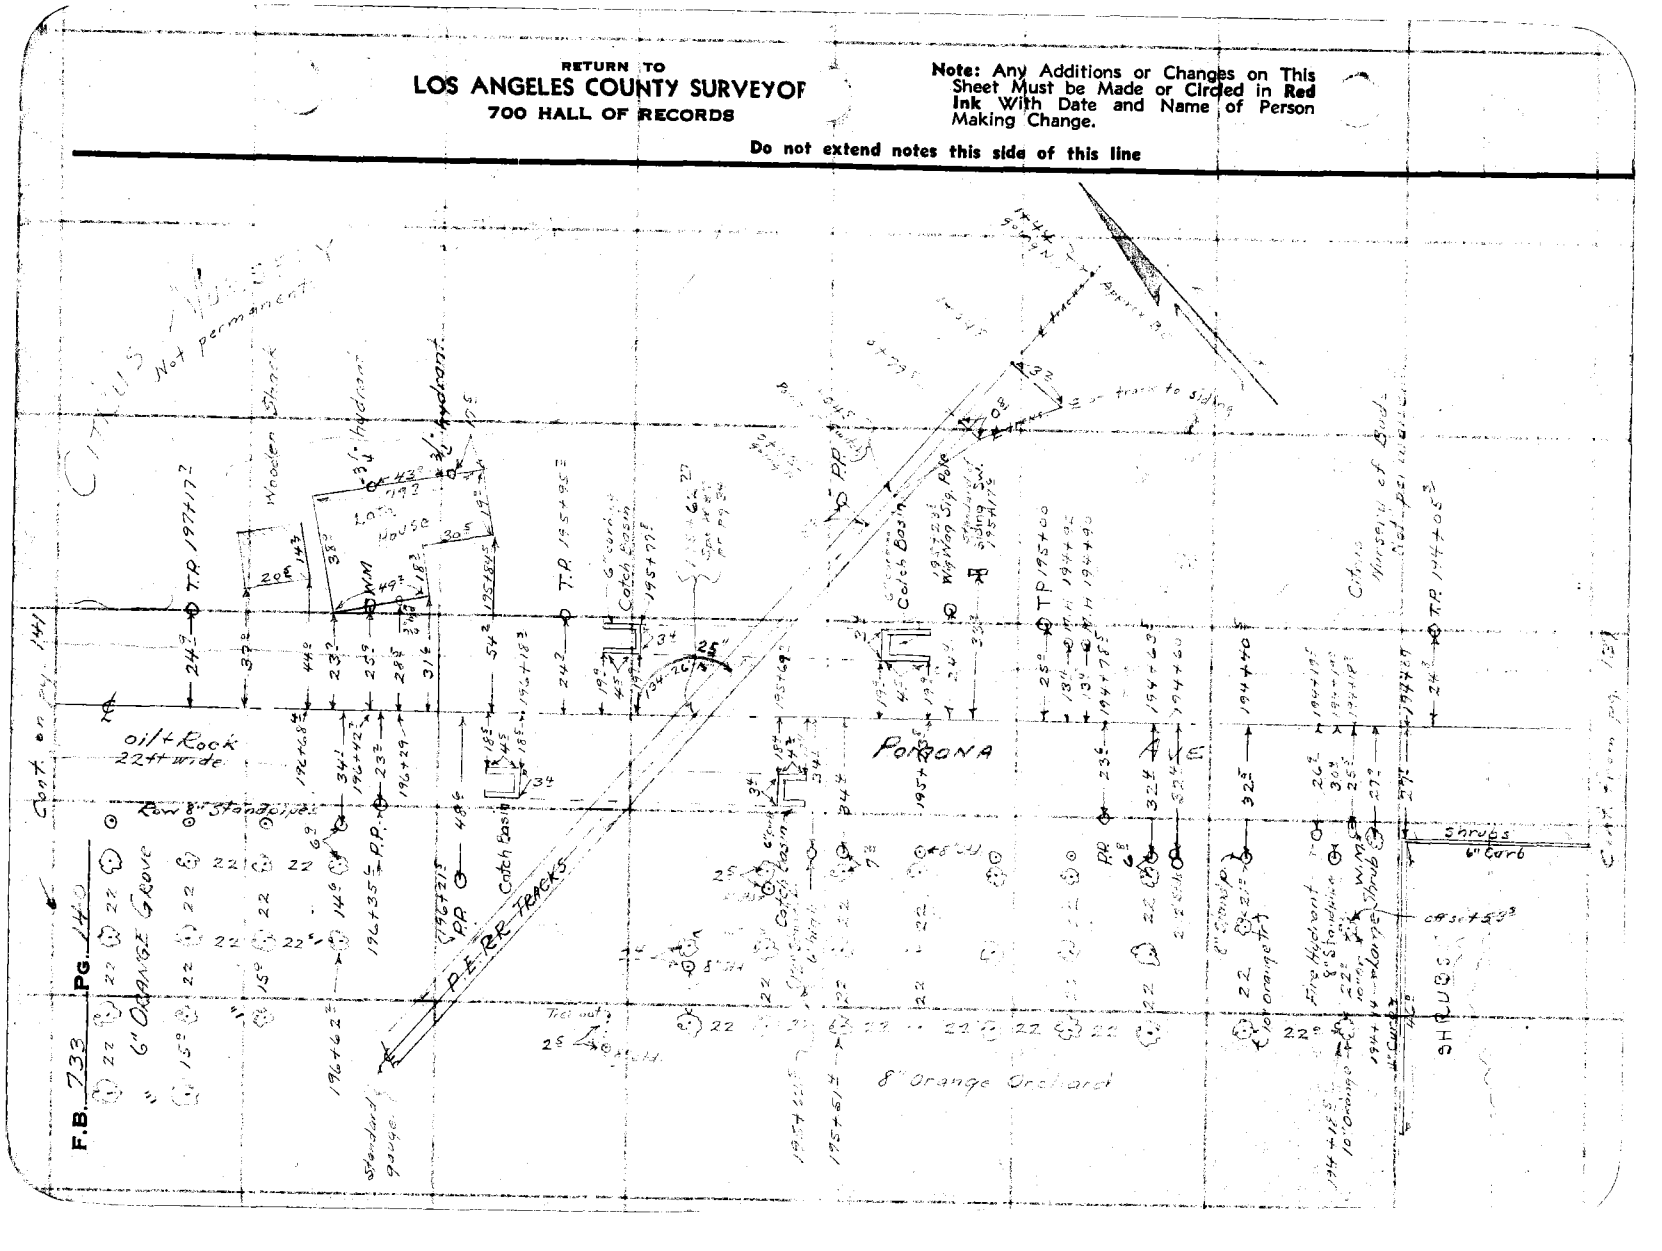

Notes Ck'd by D. M. Finley	Survey of
Map No. C.S. B-1418-3.	W. O. 5116 Tape No. St'd °F.
Office Work J. D. Price.	Surveyed by A. N. HELLSTROM
Checked D. M. Finley	Notes Date
Date Sept. 1939.	Indexed

F.B. 523 PG. 141

RETURN TO
LOS ANGELES COUNTY SURVEYOR
700 HALL OF RECORDS

Note: Any Additions or Changes on This Sheet Must be Made or Circled in Red Ink With Date and Name of Person Making Change.

Do not extend notes this side of this line

201+18 → PP ← 23± →

200+43 → ← 37± →

Meter in 15" Conc Pipe

52° Off Set 200+48

199+97 → TP ← 25± →

199+82 → ← 29.5 →

Conc Well Cover

12" Standpipe

35'

34±

199+03

8±

19

75

197+72

197+57 → P.P. ← 23± →

Grove

Pomona Av

"F" St.

6" Oregon Pine Shingles

No Hdv.

1984.75

1984.34

60± → P.P. 1984.09

25± → T.P. 1984.45

197+97 → PP ← 23± →

Land Plans pg 140

FORM 247 10M 11-38

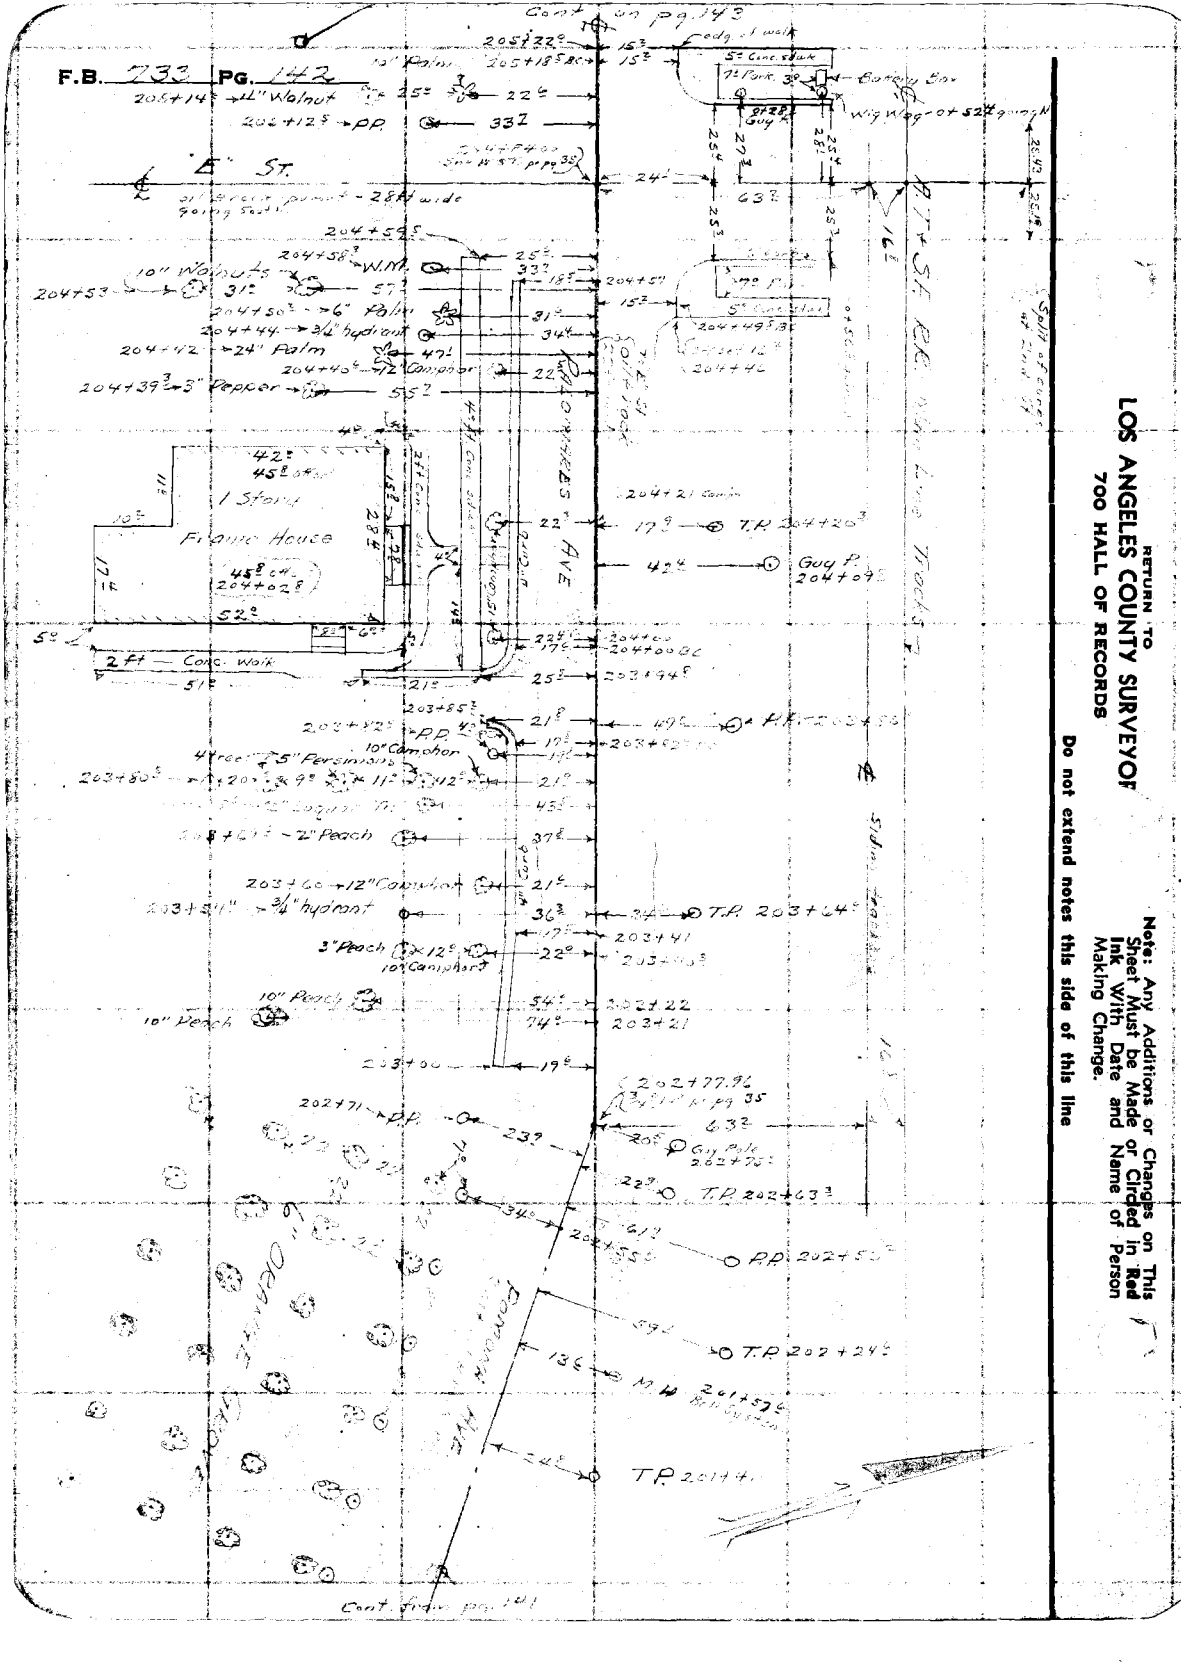
F.B. 732 PG. 142
Cont'd on pg 143
Cont'd from pg 141
RETURN TO
LOS ANGELES COUNTY SURVEYOR
700 HALL OF RECORDS
Note: Any Additions or Changes on This Sheet Must be Made or Circled in Red Ink With Date and Name of Person Making Change.
Do not extend notes this side of this line
Frame House
1 Story
2 ft — Conc. Walk
Edge of walk
Curb
Guy P.
T.P.
P.P.
Fire Hydrant
Guy Pole
Water Box
Conc. Stub
Conc. Walk
Cont'd from pg 141

Notes Ck'd by D. M. Finley	Survey of	F.B.	Pg.
Map No. C.S. B-1418-3.	W. O. Tape No.	St'd °F.	
Office Work J. D. Price.	Surveyed by A. N. HELLSTROM		
Checked D. M. Finley	Notes	Date 5-27-38	
Date Sept 1939.	Indexed	6-10-38	

Note: Any Additions or Changes on This Sheet Must be Made or Circled in Red Ink With Date and Name of Person Making Change

Do not extend notes this side of this line

RETURN TO
LOS ANGELES COUNTY SURVEYOR
700 HALL OF RECORDS

FORM 247 10M 11-38

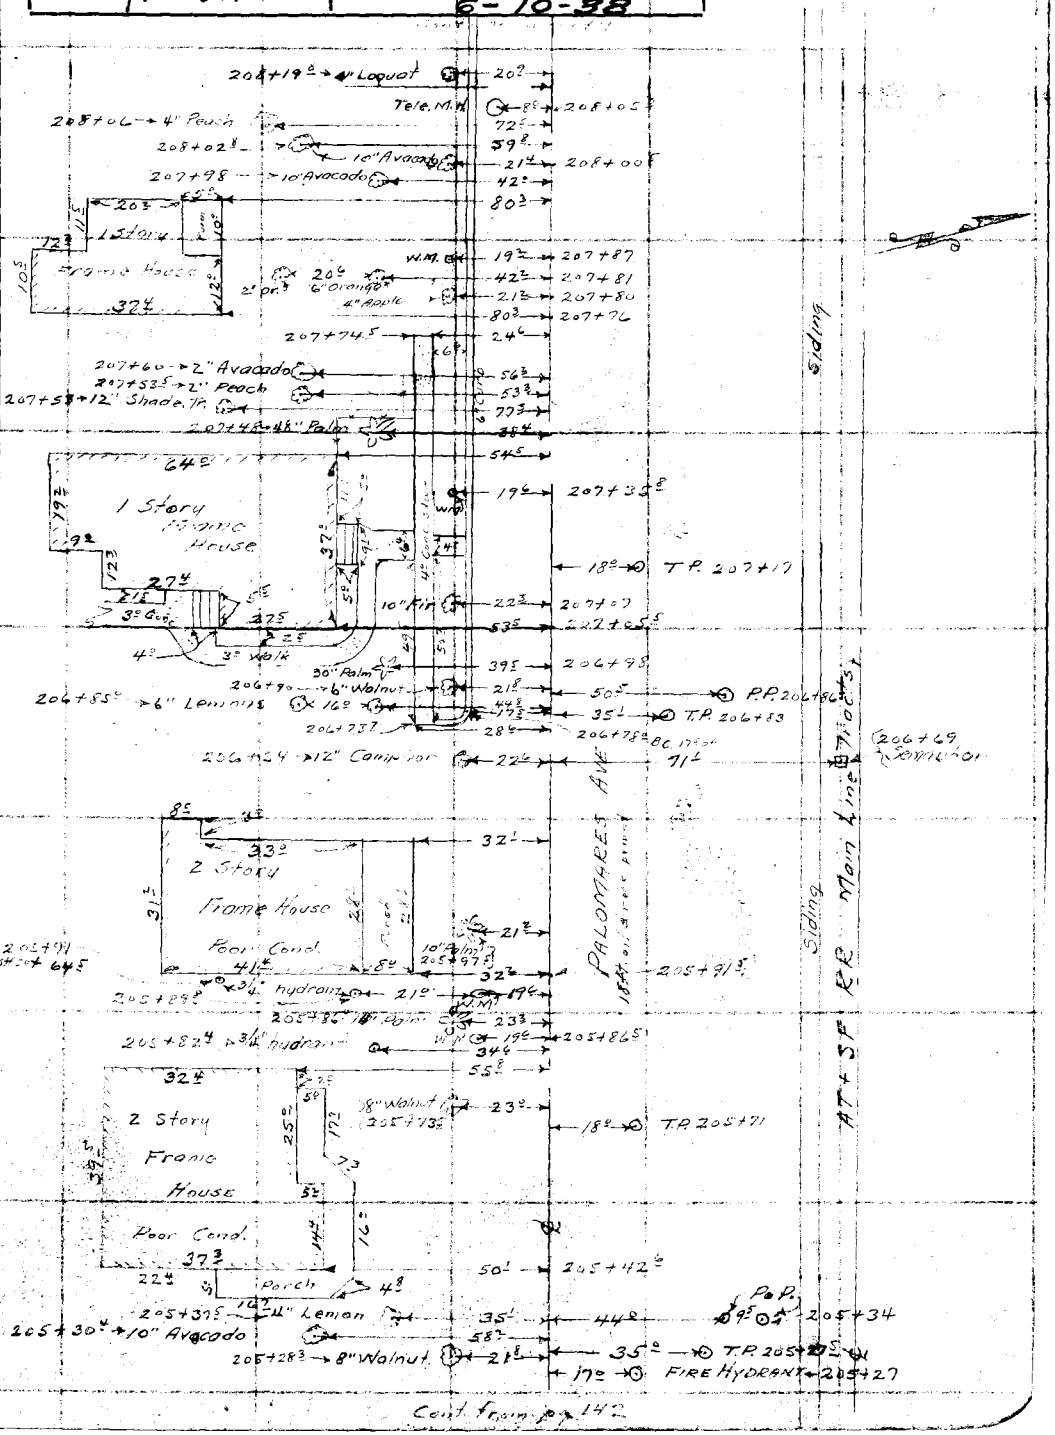

RETURN TO
LOS ANGELES COUNTY SURVEYOR
700 HALL OF RECORDS

Note: Any Additions or Changes on This Sheet Must be Made or Circled in **Red Ink** With Date and Name of Person Making Change.

Do not extend notes this side of this line

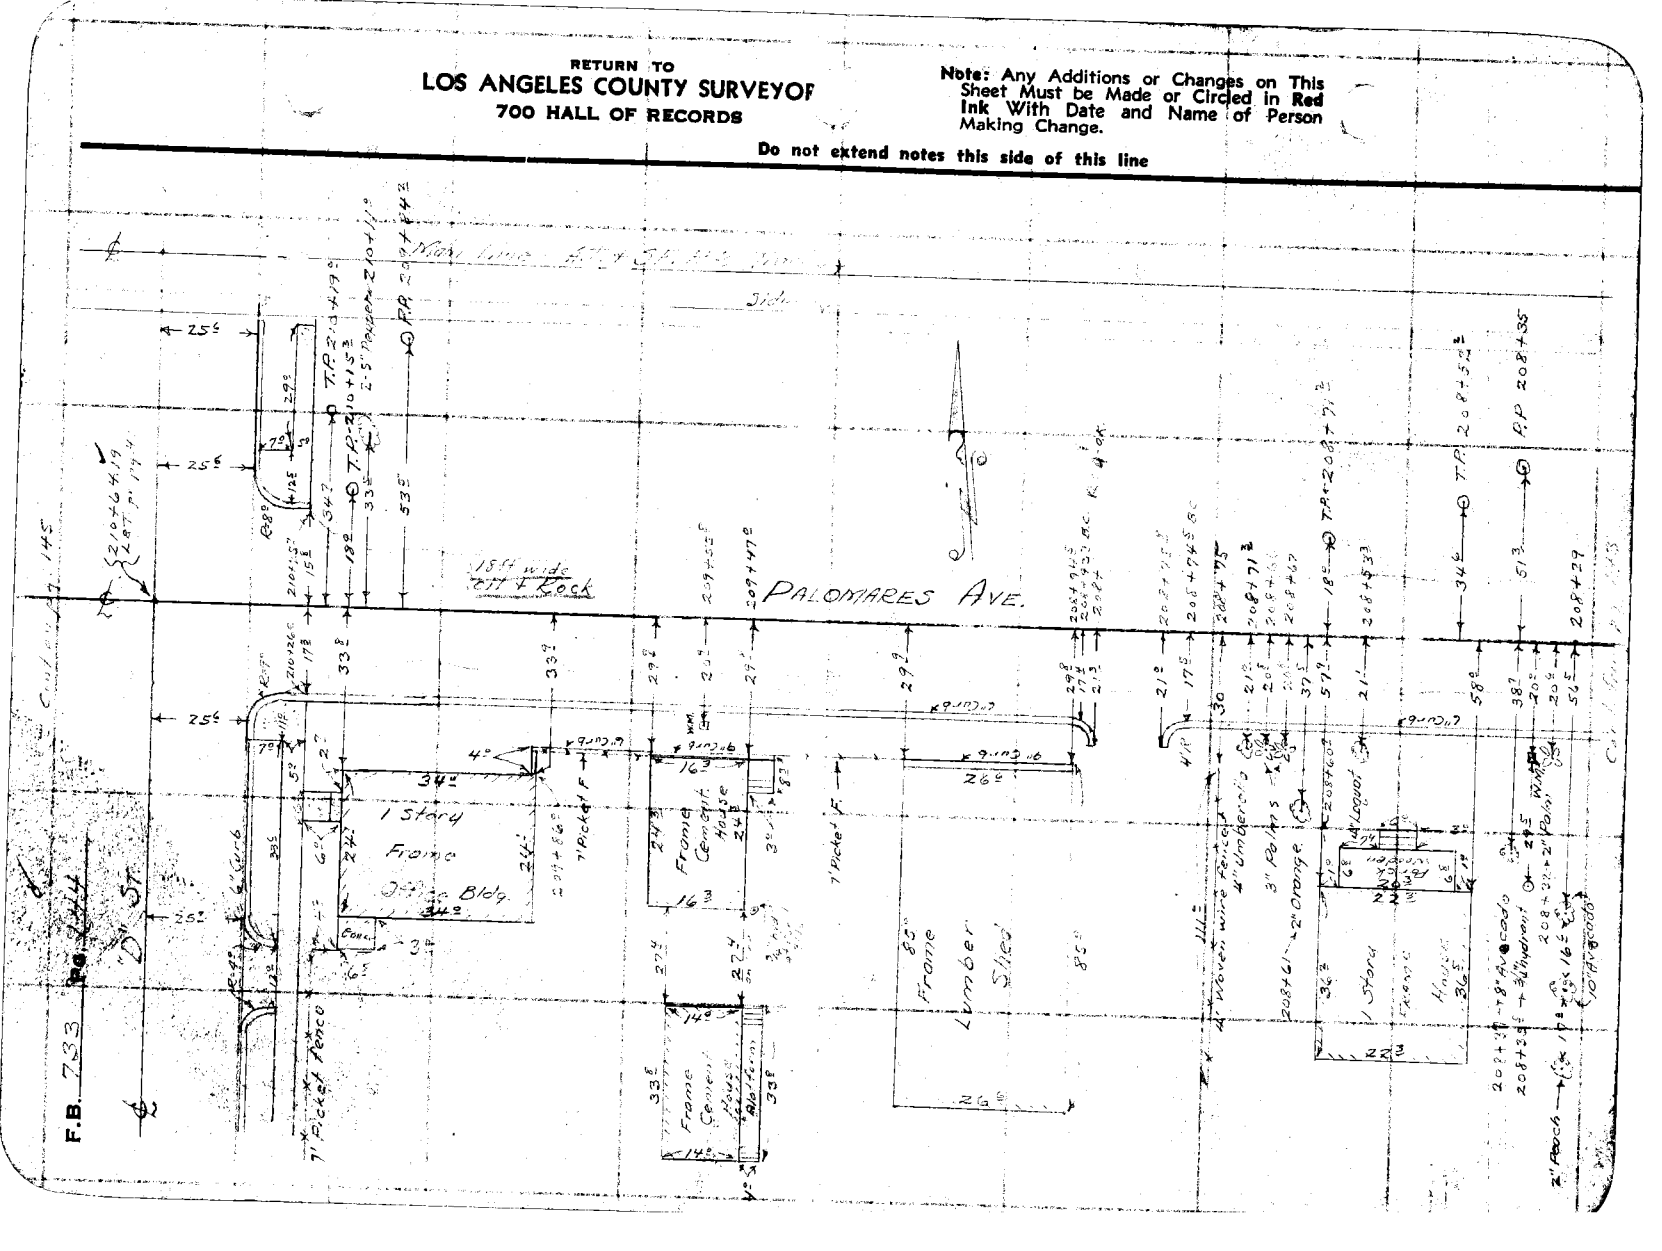

Notes Ck'd by D. M. Finley	Survey of
Map No. C.S B-1418-3.	W. O. 2174 Tape No. St'd °F.
Office Work J. D. Price.	Surveyed by A. N. HELLSTROM
Checked D. M. Finley	Notes Date 5-27-38
Date Sept. 1939	Indexed

F.B. PG.

Note: Any Additions or Changes on This Sheet Must be Made or Circled in Red Ink With Date and Name of Person Making Change.

Do not extend notes this side of this line

RETURN TO
LOS ANGELES COUNTY SURVEYOR
700 HALL OF RECORDS

FORM 247 10M 11-38

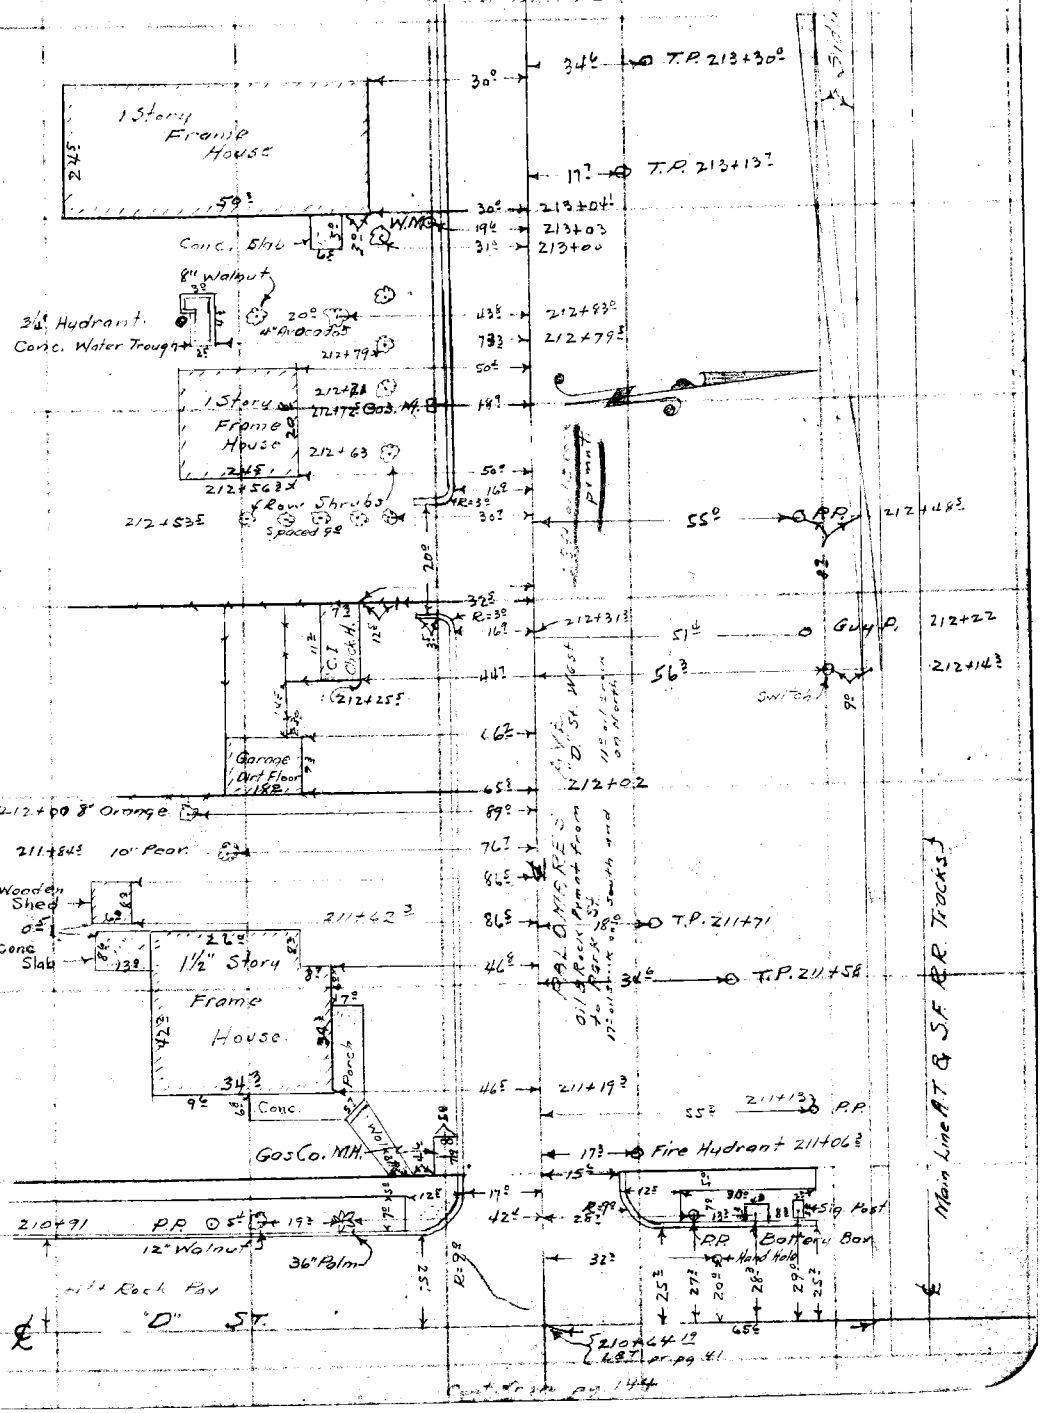

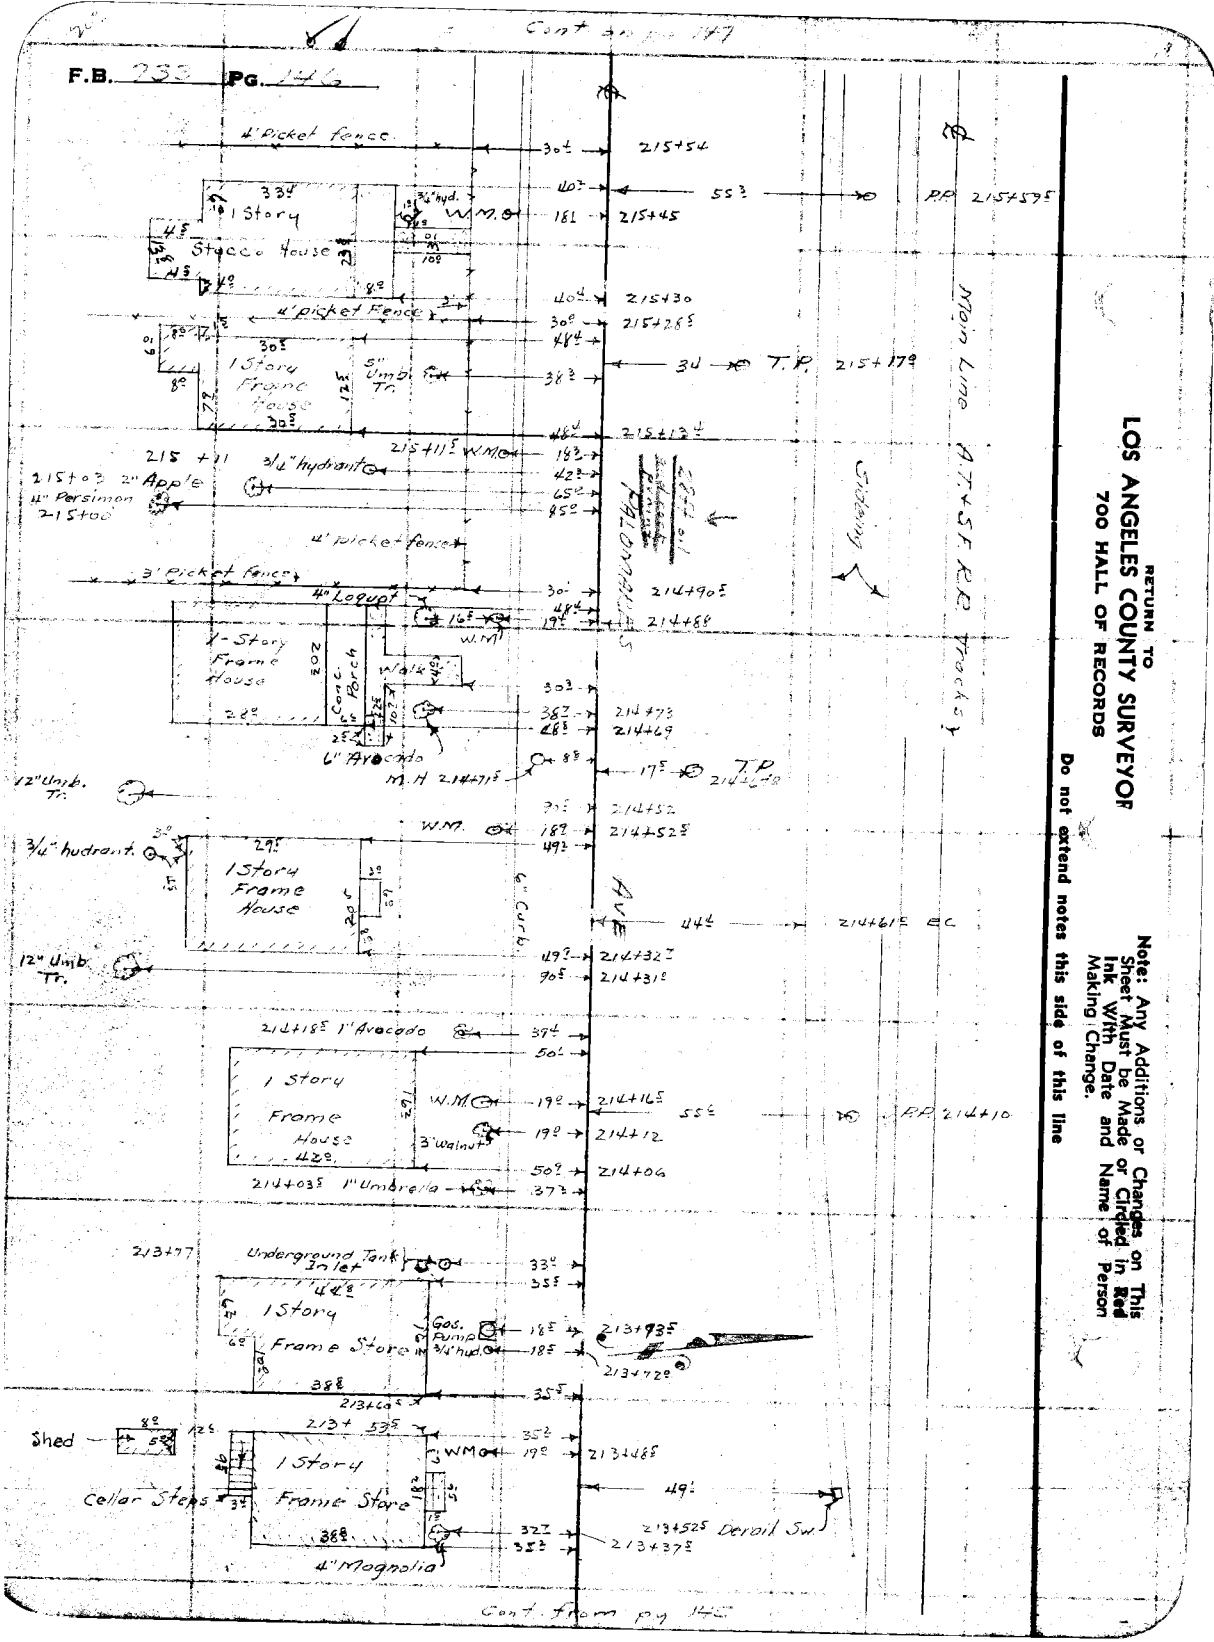
F.B. 233 PG. 146
Cont. from pg 147
4' Picket fence
215+54
1 Story Stucco House
3/4" hyd.
W.M.
215+45
P.P. 215+57.5
4' Picket Fence
215+30
215+28.5
1 Story Frame House
5" Umb. Tr.
T.P. 215+17.9
215+13.4
215+11.5 W.M.
215 +11
3/4" hydrant
215+03 2" Apple
4" Persimon
215+00
4' Picket fence
3' Picket fence
4' Loquat
214+90.5
214+88
W.M.
1 Story Frame House
Conc. Porch
Walk
214+73
214+69
6" Avocado
M.H. 214+71.5
T.P. 214+67.8
12" Umb. Tr.
214+52
W.M.
214+52.5
3/4" hydrant
1 Story Frame House
214+44
214+61.5 ec
12" Umb. Tr.
214+32.7
214+31.8
214+18.5 1" Avocado
1 Story Frame House
W.M.
214+16.5
P.P. 214+10
3' Walnut
214+12
214+03.5 1" Umbrella
214+04
213+77
Underground Tank
Inlet
1 Story Frame Store
Gas. Pump
3/4" hyd.
213+93.5
213+72.8
213+42.8
Shed
213+ 53.5
1 Story Frame Store
WM
213+48.8
Cellar Steps
213+52.5 Derail Sw.
213+37.5
4" Magnolia
Cont. from pg 145
Main Line A.T.+S.F.R.R.
Siding
RETURN TO
LOS ANGELES COUNTY SURVEYOR
700 HALL OF RECORDS
Do not extend notes this side of this line
Note: Any Additions or Changes on This Sheet Must be Made or Circled in Red Ink With Date and Name of Person Making Change.

Map No. C.S. B-1418-344	W. O. 2196 Tape No. St'd °F.
Office Work J. D. Price	Surveyed by A. N. HELLSTROM
Checked D. M. Finley	Notes A. F. T. Date 5-27-38
Date Sept. 1939.	Indexed

F.B. PG.

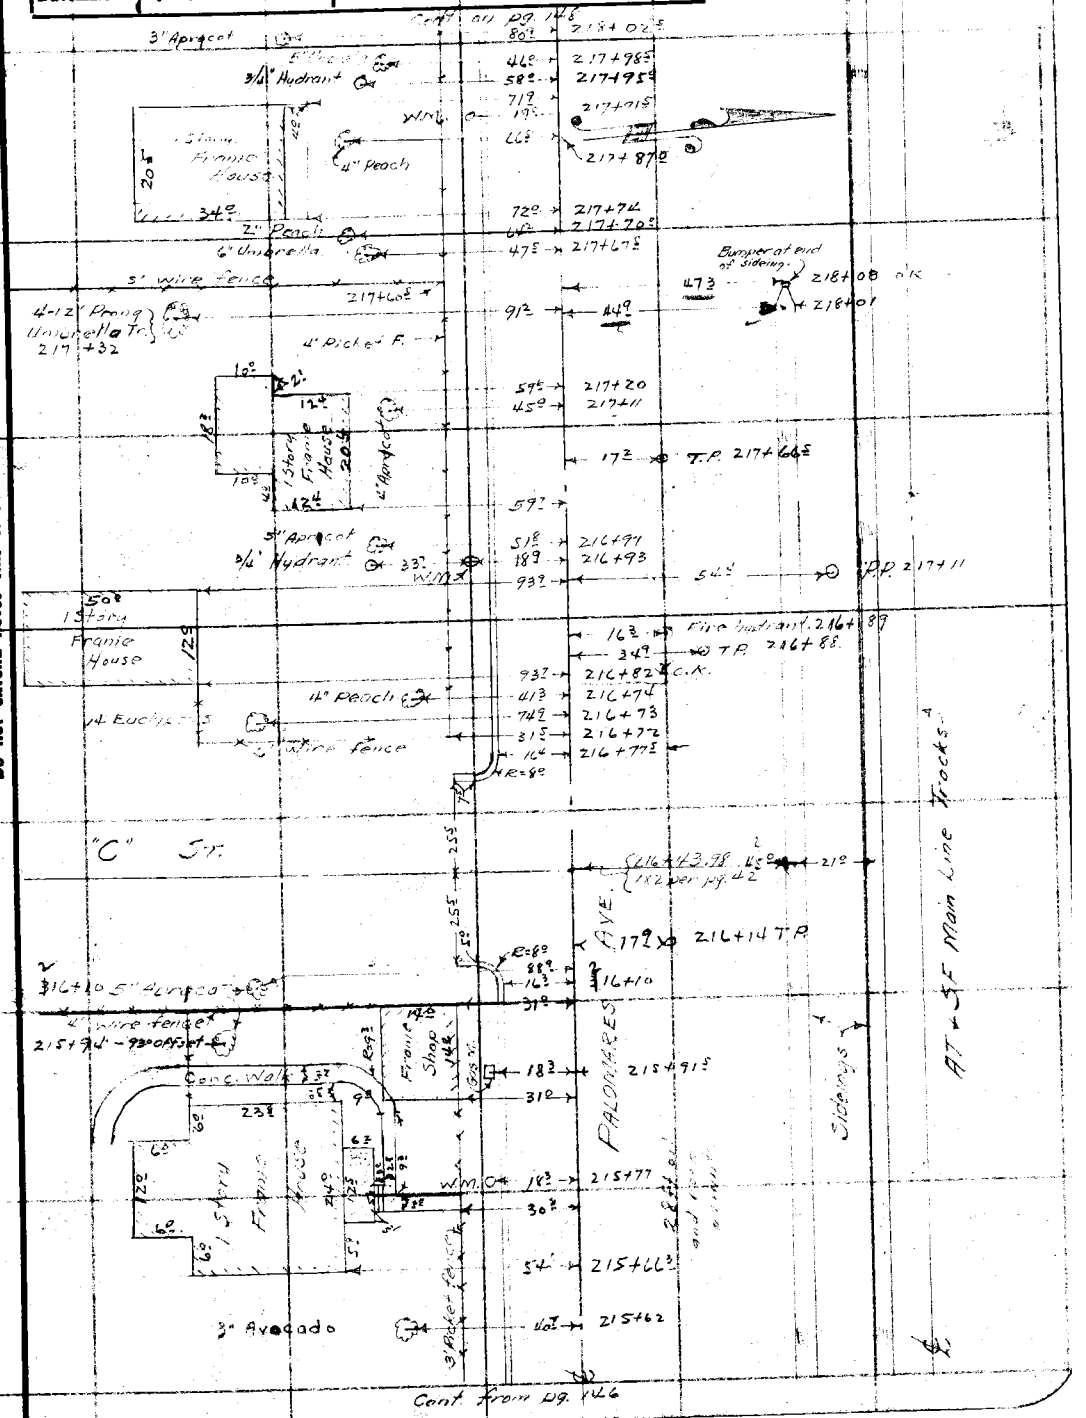

Note: Any Additions or Changes on This Sheet Must be Made or Circled in Red Ink With Date and Name of Person Making Change

Do not extend notes this side of this line

RETURN TO
LOS ANGELES COUNTY SURVEYOR
700 HALL OF RECORDS

FORM 247 10M 11-38

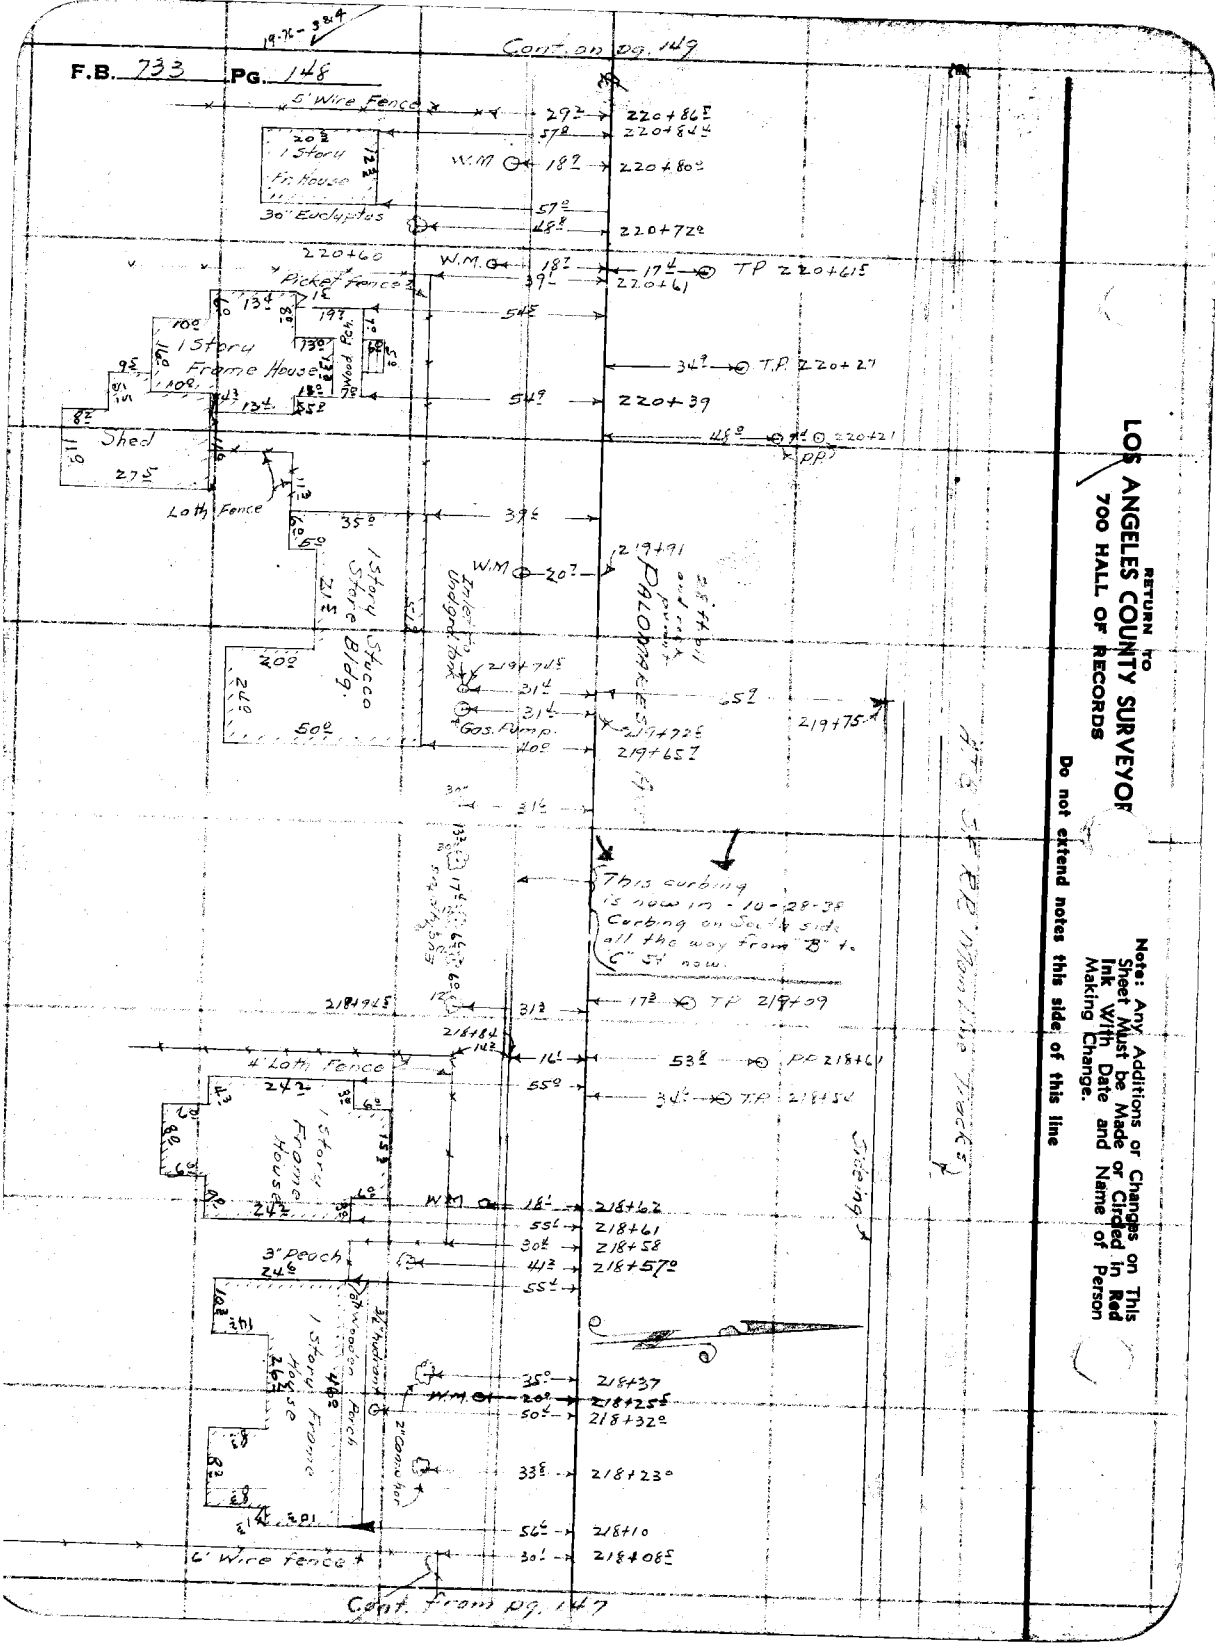
F.B. 733 PG. 148
Cont. on pg. 149
5' Wire Fence
1 Story Frame House
30" Eucalyptus
Picket Fence
1 Story Frame House
Wood Pch
Shed
Lath Fence
1 Story Stucco Bldg.
Gas. Pump
This curbing is now in - 10-28-38 Curbing on South side all the way from 8" to 6" 5' now.
4' Lath Fence
1 Story Frame House
3" Peach
1 Story Frame House
6' Wire Fence
Cont. from pg. 147
RETURN TO
LOS ANGELES COUNTY SURVEYOR
700 HALL OF RECORDS
Do not extend notes this side of this line
Notes: Any Additions or Changes on This Sheet Must be Made or Circled in Red Ink With Date and Name of Person Making Change.

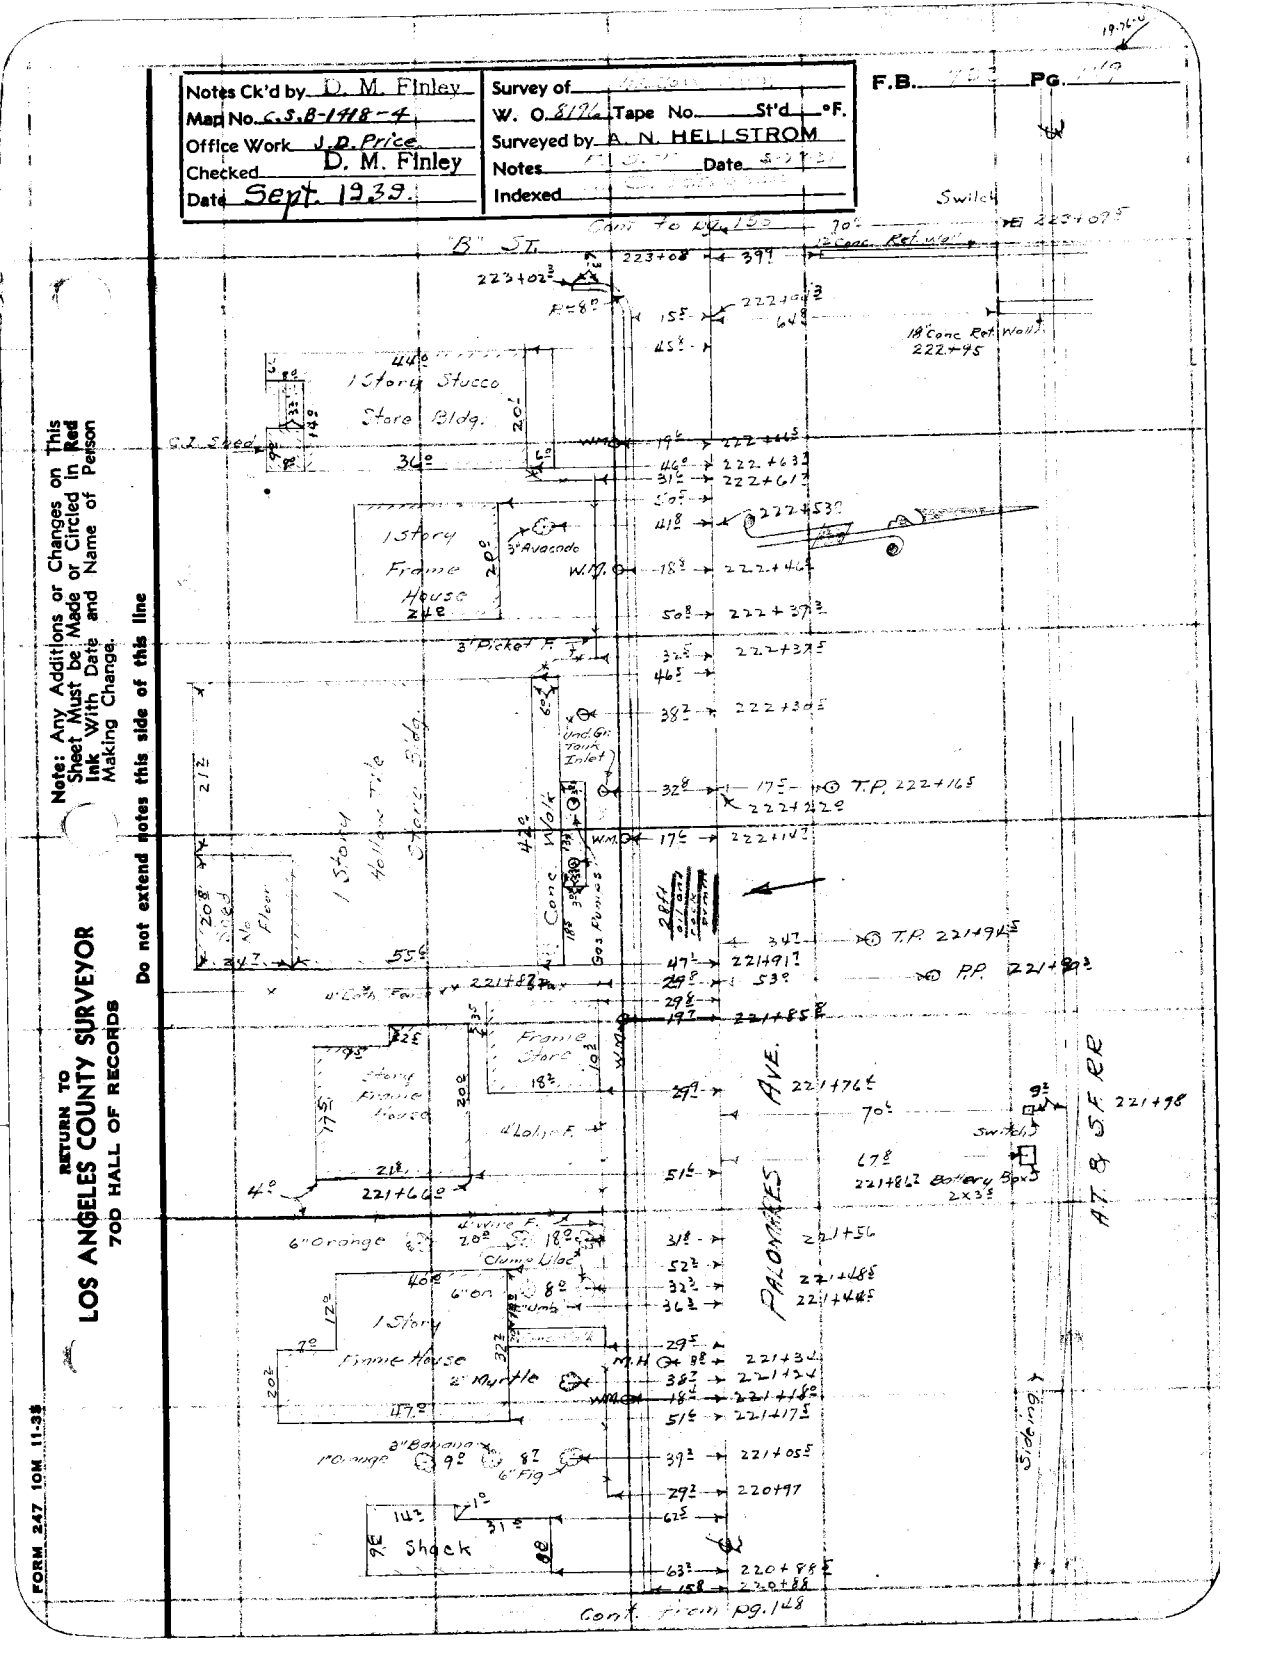
Notes Ck'd by D. M. Finley
Map No. C.S.B-1148-4
Office Work J.D. Price
Checked D. M. Finley
Date Sept. 1939.
Survey of
W. O. 8174 Tape No. St'd °F.
Surveyed by A. N. HELLSTROM
Notes Date
Indexed
F.B. Pg.
Note: Any Additions or Changes on This Sheet Must be Made or Circled in Red Ink With Date and Name of Person Making Change.
Do not extend notes this side of this line
RETURN TO
LOS ANGELES COUNTY SURVEYOR
7OD HALL OF RECORDS
FORM 247 10M 11-38
B" St.
Conc. Retaining Wall
Swiled
1 Story Stucco Store Bldg.
1 Story Frame House
3" Avocado
W.M.
3" Picket F.
Undgr. Tank Inlet
T.P.
1 Story Hollow Tile Store Bldg.
Conc. Walk
Gas Pumps
No Floor
4' Cob. Fence
Frame Store
1 Story Frame House
4' Lath F.
4' Wire F.
6" Orange
1 Story Frame House
2" Myrtle
8" Banana
6" Fig
Shack
Cont. from pg. 148
AVE.
PALOMARES
AT & SFRR
Battery Box
Cont. from pg. 148

Cont. to bot pg 151

F.B. 733 PG. 150

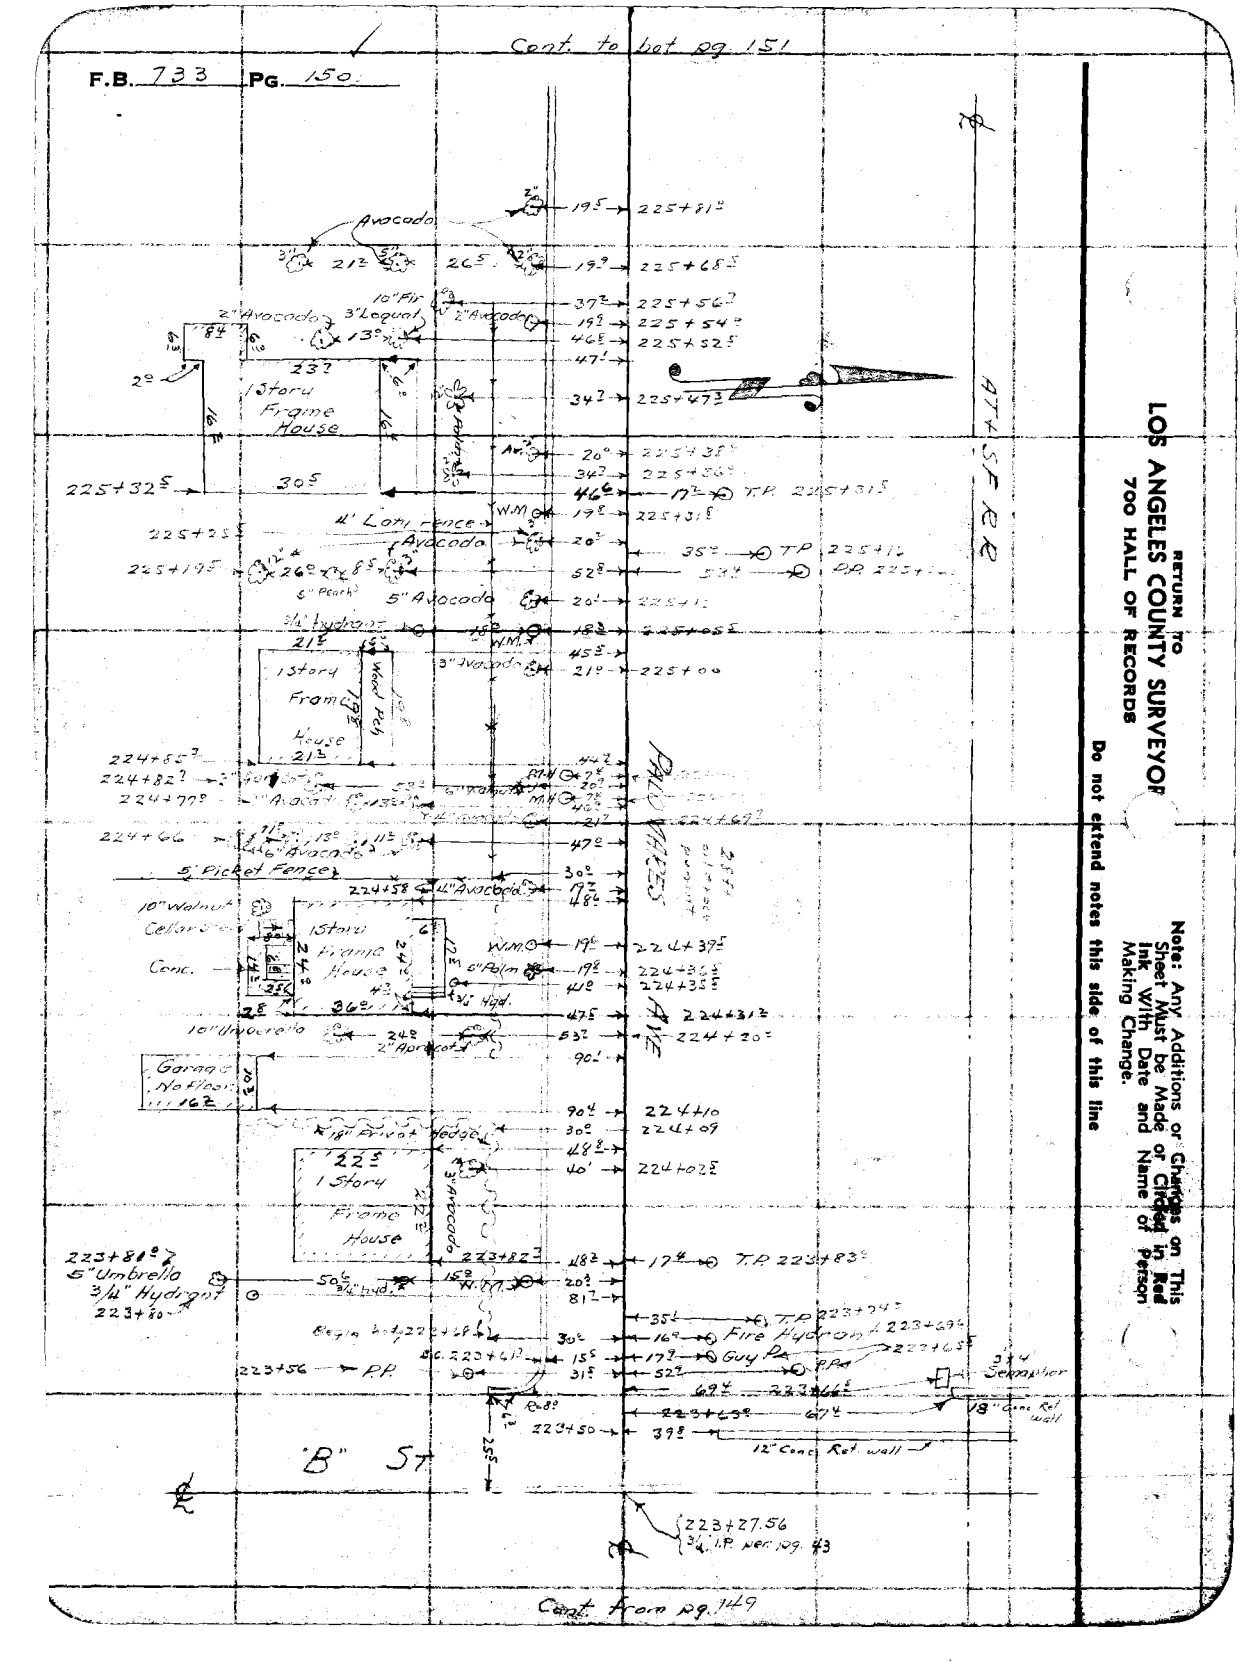

Cont. from pg. 149

RETURN TO
LOS ANGELES COUNTY SURVEYOR
700 HALL OF RECORDS

Do not extend notes this side of this line

Note: Any Additions or Changes on This Sheet Must be Made or Checked in Red Ink With Date and Name of Person Making Change.

Notes Ck'd by D. M. Finley	Survey of ARROW HWY	F.B. 253	Pg. 151
Map No. C.S. B-448-1	W. O. 896 Tape No. St'd °F.		
Office Work J. D. Price	Surveyed by A. N. HELLSTROM		
Checked D. M. Finley	Notes F.C.T. Date 5-31-38		
Date Sept. 1939.	Indexed		

Cont. on c.s. 152

Note: Any Additions or Changes on This Sheet Must be Made or Circled in Red Ink With Date and Name of Person Making Change.

Do not extend notes this side of this line

RETURN TO LOS ANGELES COUNTY SURVEYOR 700 HALL OF RECORDS

FORM 247 10M 11-38

C.I. Church

Stucco Front

Frame

Brick Chimney

Shrub

3/4" Hydrant

2" Conc. Walk

4" Peach

2" Avocado

4" Apricot

4" Avocado

4" Loquat

2" Sycamore

6" Avocado

3" Acacia

2" Peach

Conc. Walk

Conc. Porch

1 Story Frame House

Gas Meter

WM

Conc. Walk

Conc. Curb

PALOMARES AVE.

A.T. & S.F. R.R.

T.P. 228+25

P.P. 228+10

T.P. 226+99

TP 226+81

P.P. 226+61

Cont. from c.s. 150

F.B. 733 Pg. 152

Cont. on pg. 153

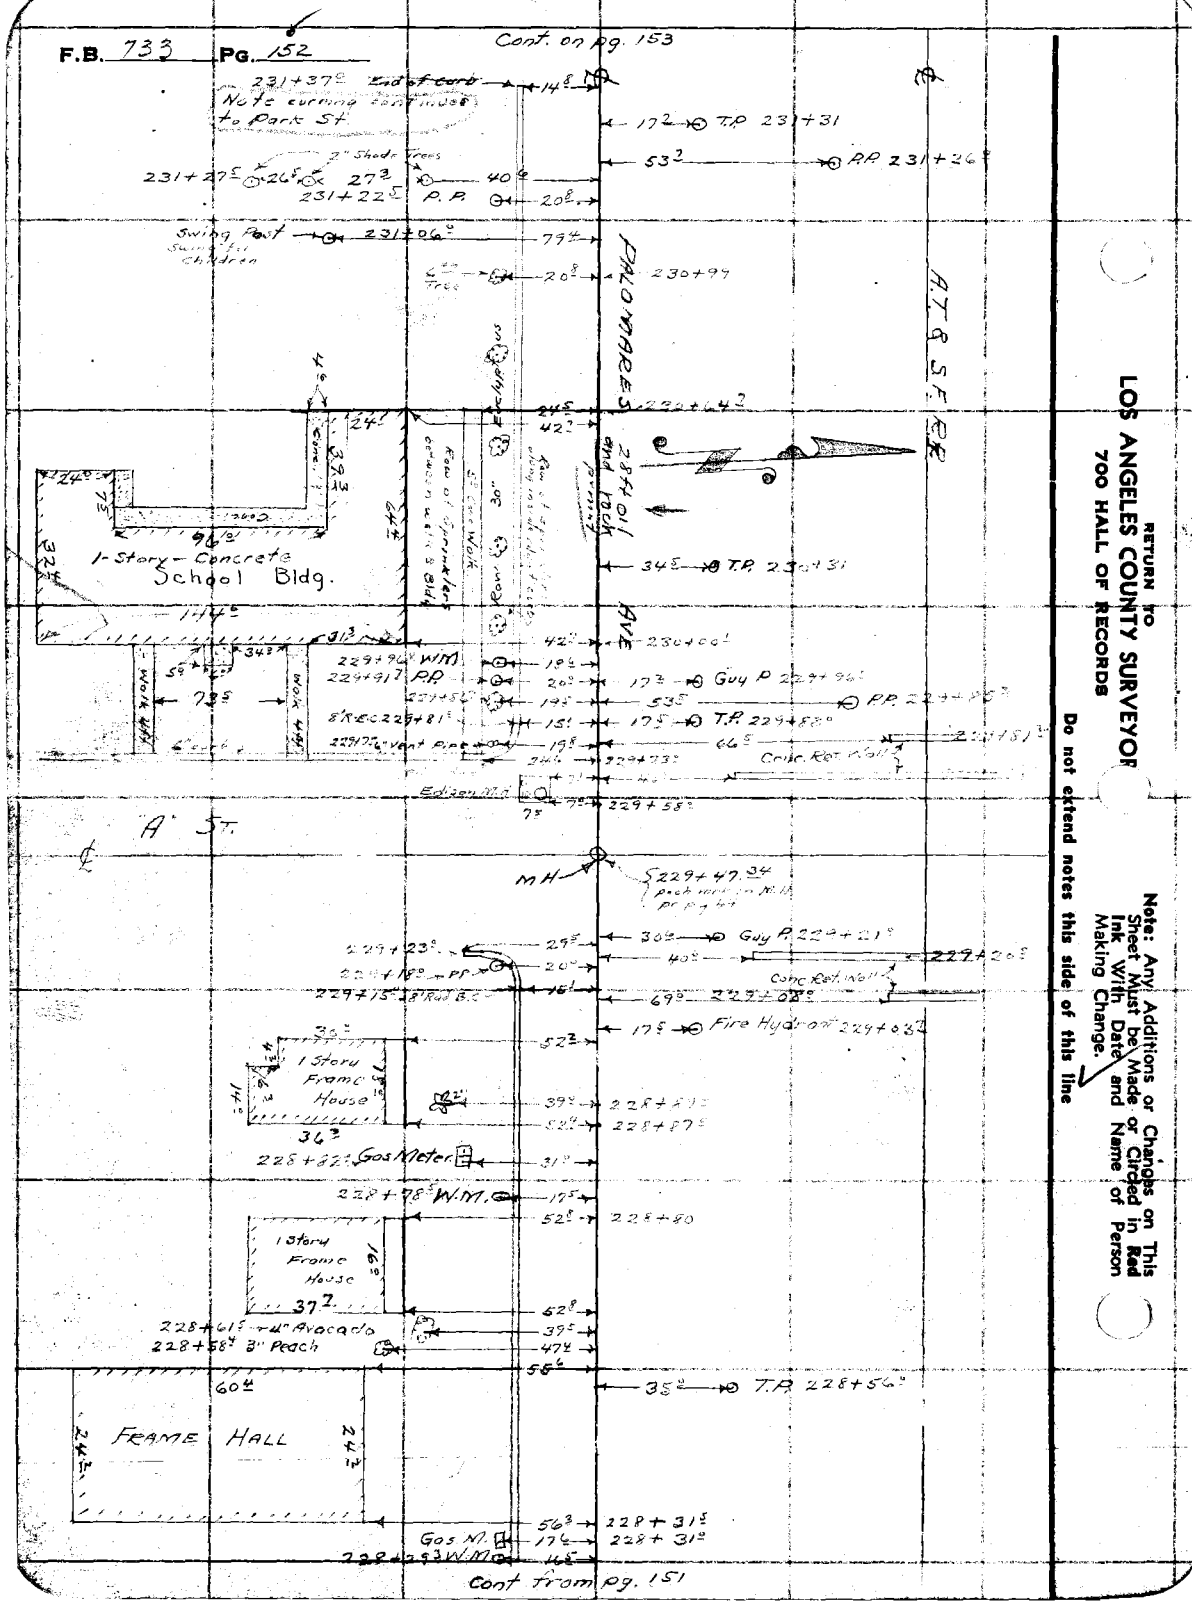

RETURN TO
LOS ANGELES COUNTY SURVEYOR
700 HALL OF RECORDS

Note: Any Additions or Changes on This Sheet Must be Made in Red Ink With Date and Name of Person Making Change.

Do not extend notes this side of this line

Notes Ck'd by D. M. Finley	Survey of ARROW HWY	F.B.	PG.
Map No. C.S. B-1418-4	W. O. 8196 Tape No.	St'd °F.	
Office Work J.D. Price	Surveyed by N. HELLSTROM		
Checked D. M. Finley	Notes A S T Date 5-31-38		
Date Sept. 1939.	Indexed		

Note: Any Additions or Changes on This Sheet Must be Made or Circled in Red Ink With Date and Name of Person Making Change.

Do not extend notes this side of this line

RETURN TO
LOS ANGELES COUNTY SURVEYOR
700 HALL OF RECORDS

Cont. on M.R. 154

17² T.P. 234+41

4"x4" Out House 234+09

234+15 Signal Blo...

234+42 Battery Box 2"x3"

W.M. 234+79 A.A. 235+84 Gate Post

T.P. 232+79

1 Story Frame House 20²

Unfinished House 12²

28 H...

1 Story Frame House 20²

233+08 W.M.

233+13

AVE

T.P. 232+90

PP 232+74

1 STORY FRAME HOUSE 24²

232+51

PP 232+53

W.M. 232+43

232+49

30" Eucalyptus

232+22

T.P. 231+17

A.T. & S.F. R.R.

1 Story Frame House 20²

36" Hyd.

W.M.

231+60

231+51

4" Fig

231+25 2" Avocado

231+50

3" Avocado

Cont. from Pg. 152

FORM 247 10M 11-38

F.B. 733 PG. 154

Cont. to pg. 155

Cont. from pg. 153

PARK AVE.

A.T.S.F. R.R.

Fall River

Conc. Block Fdtn

8" Walnut

1-Story Frame House

Conc. Patio

Conc. Walk

Conc. Path

Fire Hydrant

W.M.

M.H.

Apprx B.C.

RETURN TO
LOS ANGELES COUNTY SURVEYOR
700 HALL OF RECORDS

Note: Any Additions or Changes on This Sheet Must be Made or Circled in Red Ink With Date and Name of Person Making Change.

Do not extend notes this side of this line

Notes Ck'd by D. M. Finley	Survey of AKRON AVE.
Map No. C.S. B-148-4	W. O. 8196 Tape No. St'd °F.
Office Work J.D. Price	Surveyed by A. N. HELLSTROM
Checked D. M. Finley	Notes E S T Date 1-21-38
Date Sept. 1939.	Indexed C. J. JOHNSON

F.B. 195 PG. 55

Cont. on pg. 156

FIRLEY AVE.

241+59.3

241+66.5 P.P.

21°

37°

36.3°

11.2

241+26.5

Conc. Walls

Conc. Walls

AKRON AVE.

53°

26.2

P.I. pg 44

T.P. 24

P.P. 240+

T.P. 240+

35°

17°

Wood

AT & SF RR

239+99

32°

63.5

21°

PALOMARES

239+62.5

30°

32°

4-10" Prong Eucalyptus

4-10" Prong Eucalyptus

4-8" Prong Eucalyptus

Trees

239+22.5

5-10" Prong Eucalyptus

27°

28°

43°

T.P.

P.P.

5-15" Prong Eucalyptus

32°

Pam. Clump

53°

30°

232+15

Row

Row

238+39

20" Stump + Clump 3 prong Eucalyptus

33°

238+08

Cont. from pg. 154

Note: Any Additions or Changes on This Sheet Must be Made or Circled in Red Ink With Date and Name of Person Making Change.

Do not extend notes this side of this line

RETURN TO
LOS ANGELES COUNTY SURVEYOR
700 HALL OF RECORDS

FORM 347 10M 11-38

F.B. 733 PG. 156

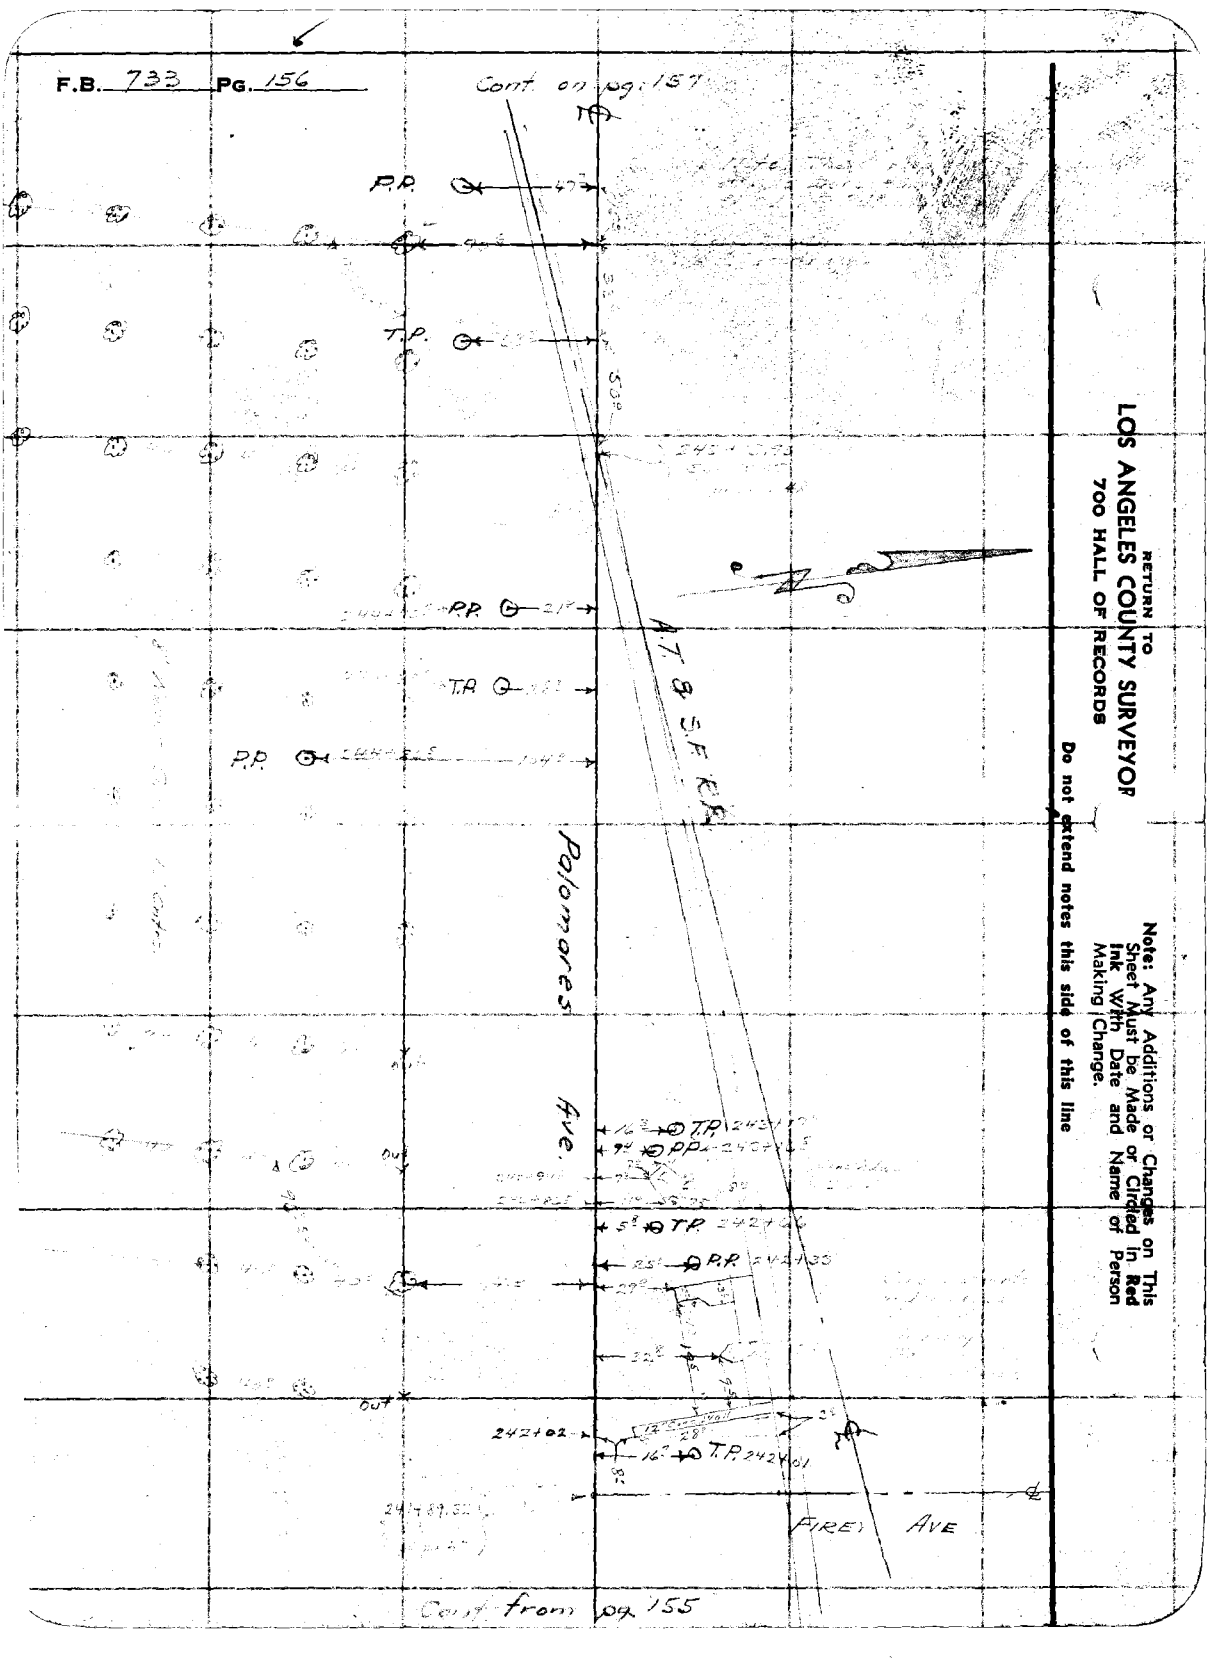

RETURN TO
LOS ANGELES COUNTY SURVEYOR
700 HALL OF RECORDS

Note: Any Additions or Changes on This Sheet Must be Made or Circled in Red Ink With Date and Name of Person Making Change.

Do not extend notes this side of this line

Notes Ck'd by D. M. Finley	Survey of ARROW HWY.
Map No. C-3.8-1418-4	W. O. 2196 Tape No. St'd °F.
Office Work J.A.Price	Surveyed by A. N. HELLSTROM
Checked D. M. Finley	Notes H. & T. Date 6-3-38
Date Sept. 1939.	Indexed

F.B. 735 PG. 157

Cont. to pg. 158

T.P.

14" Conc. Headwall

2 - 24" Conc. Pipes

P.P. 25°

Conc. Culvert.

T.P. 45°

P.P. 25°

T.P. 66°

24" Conc. Pipe Culvert

46°

17°

P.P. 25°

T.P. 45°

P.P. 25°

T.P. 45°

P.P.

T.P. 45°

Signal Block

P.P. 25°

T.P. 45°

P.P. 25°

T.P. 45°

P.P. 25°

T.P. 45°

Guy P. 52°

P.P. 10°

AT & SF R.R.

Cont. from pg. 156

Note: Any Additions or Changes on This Sheet Must be Made or Circled in Red Ink With Date and Name of Person Making Change.

Do not extend notes this side of this line

RETURN TO
LOS ANGELES COUNTY SURVEYOR
700 HALL OF RECORDS

FORM 247 10M 11-38

Platted by J.D. Price

cont. to pg. 159

F.B. 733 PG. 158

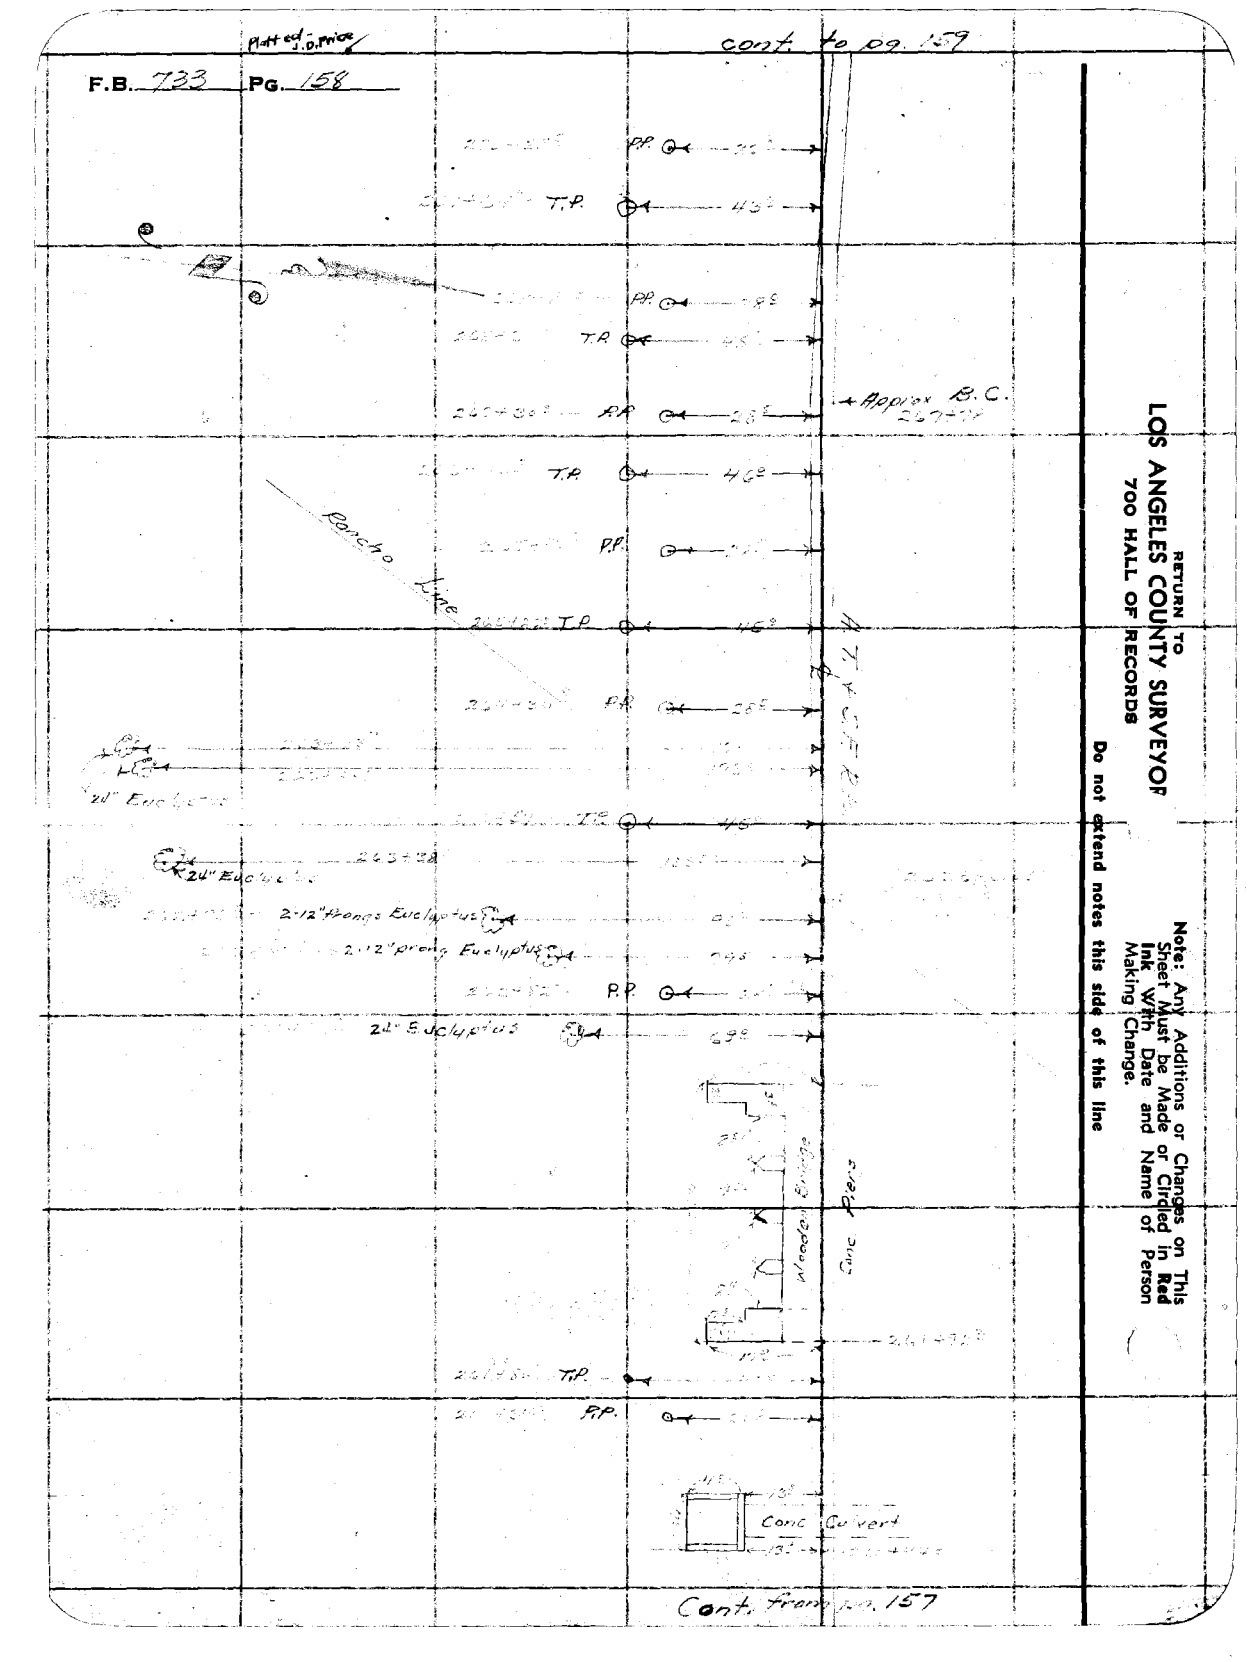

RETURN TO
LOS ANGELES COUNTY SURVEYOR
700 HALL OF RECORDS

Note: Any Additions or Changes on This Sheet Must be Made or Circled in Red Ink With Date and Name of Person Making Change.

Do not extend notes this side of this line

Cont. from pg. 157

Notes Ck'd by D. M. Finley	Survey of Pearson Tract
Map No. C.S. B-148-4	W. O. 2196 Tape No. St'd °F.
Office Work J. D. Price	Surveyed by A. N. HELLSTROM
Checked D. M. Finley	Notes S. P. T. Date 4-[illegible]-38
Date Sept. 1939	Indexed 6-22-38

F.B. [illegible] PG. [illegible]

Cont. on pg. 160

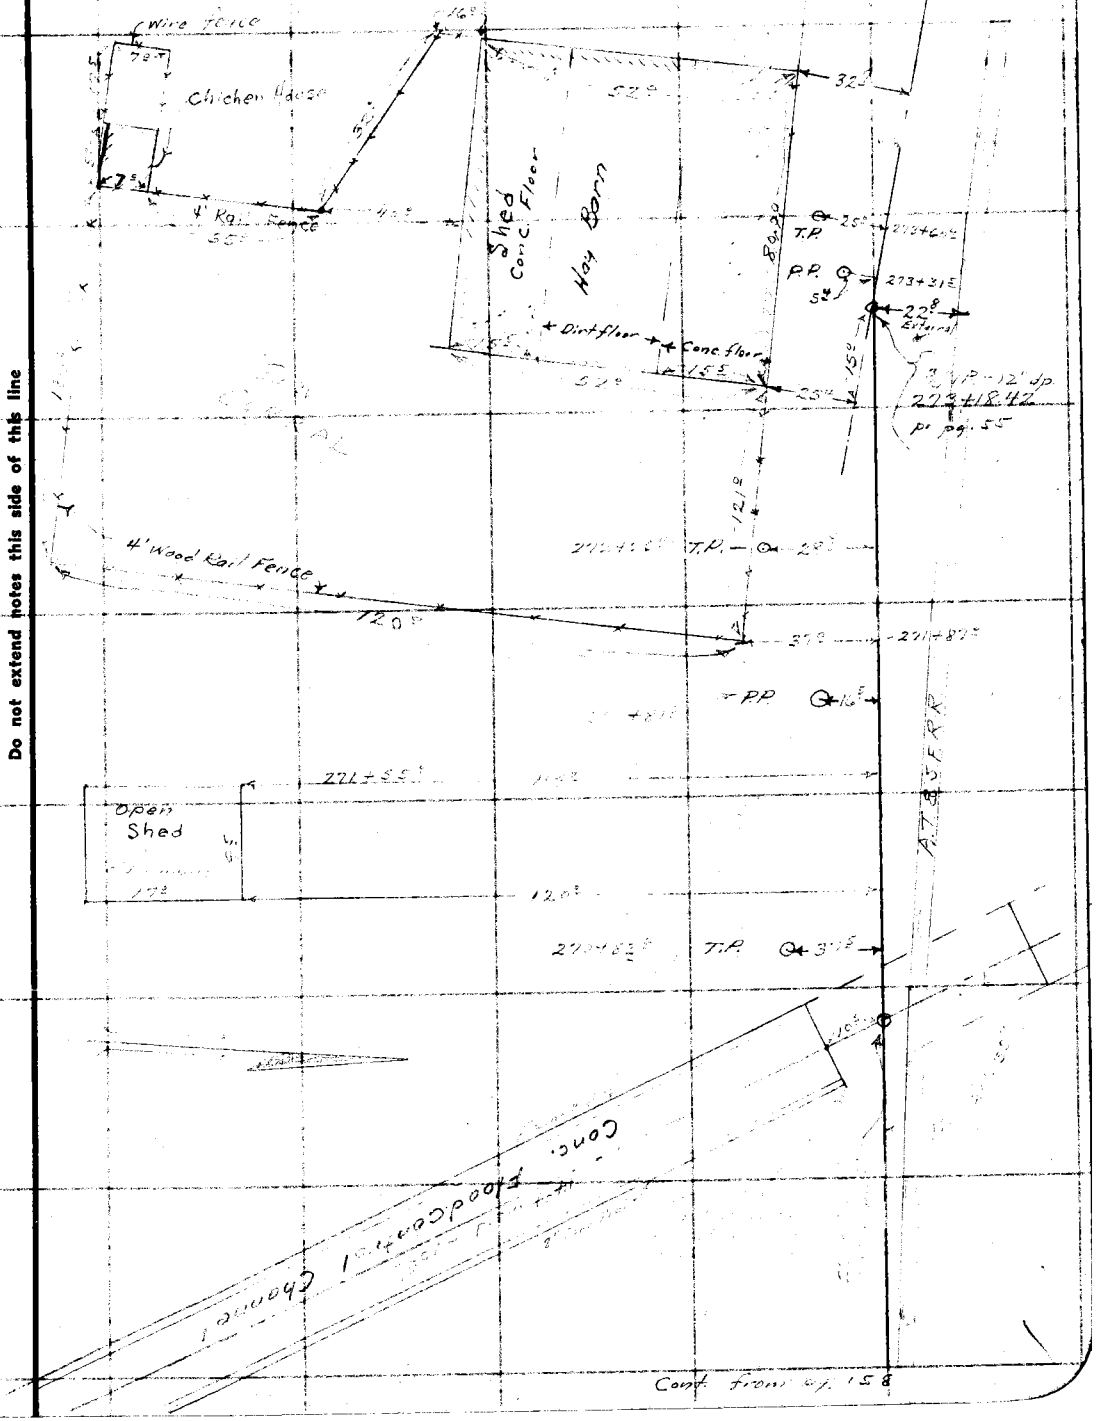

Note: Any Additions or Changes on This Sheet Must be Made or Circled in Red Ink With Date and Name of Person Making Change.

Do not extend notes this side of this line

RETURN TO
LOS ANGELES COUNTY SURVEYOR
720 HALL OF RECORDS

FORM 247 10M 11-38

F.B. 723 Pg. 160

RETURN TO
LOS ANGELES COUNTY SURVEYOR
700 HALL OF RECORDS

Note: Any Additions or Changes on This Sheet Must be Made or Circled in Red Ink with Date and Name of Person Making Change.

Do not extend notes this side of this line

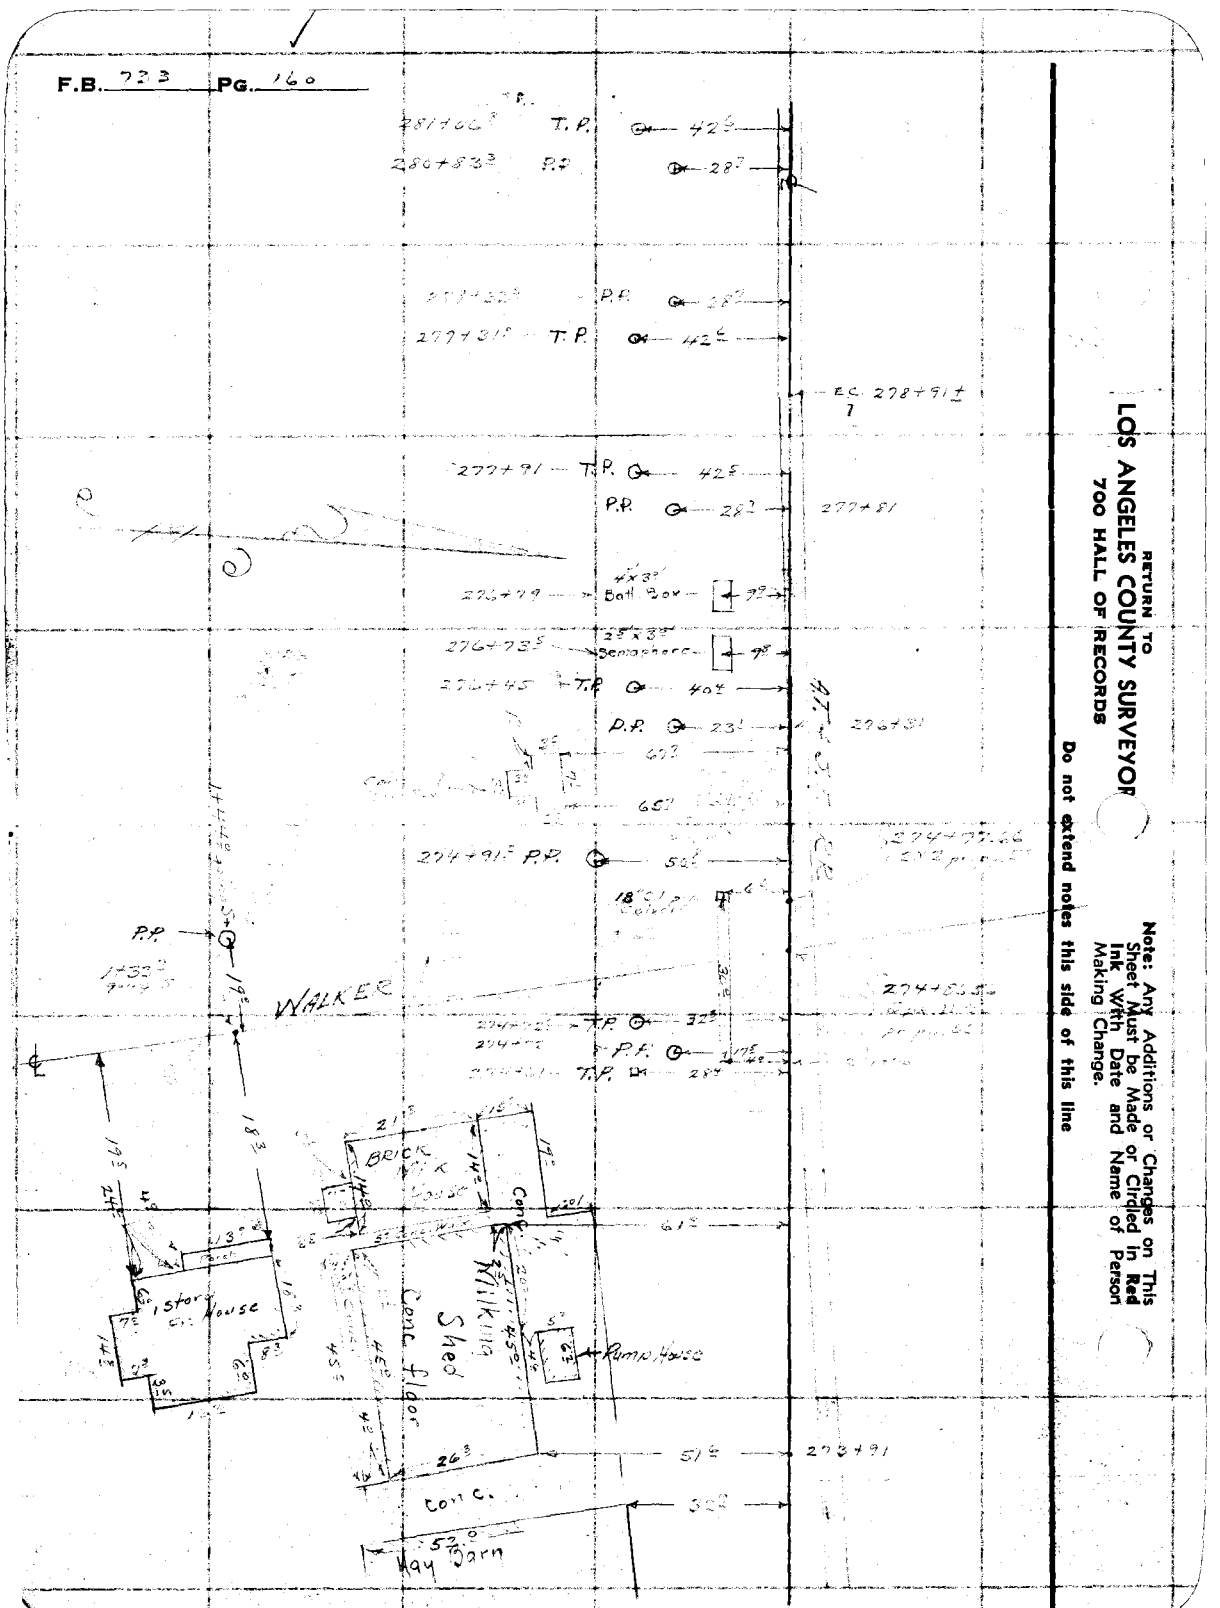

Map No. C.S.B-1418-A	W. O. 2016 Tape No. St'd °F.
Office Work J. D. Price	Surveyed by A. N. HELLSTROM
Checked D. M. Finley	Notes Date
Date Sept. 1939.	Indexed

F.B. 123 PG. 161

Note: Any Additions or Changes on this Sheet Must be Made or Circled in Red Ink With Date and Name of Person Making Change

Do not extend notes this side of this line

RETURN TO
LOS ANGELES COUNTY SURVEYOR
720 HALL OF RECORDS

FORM 247 10M 11-38

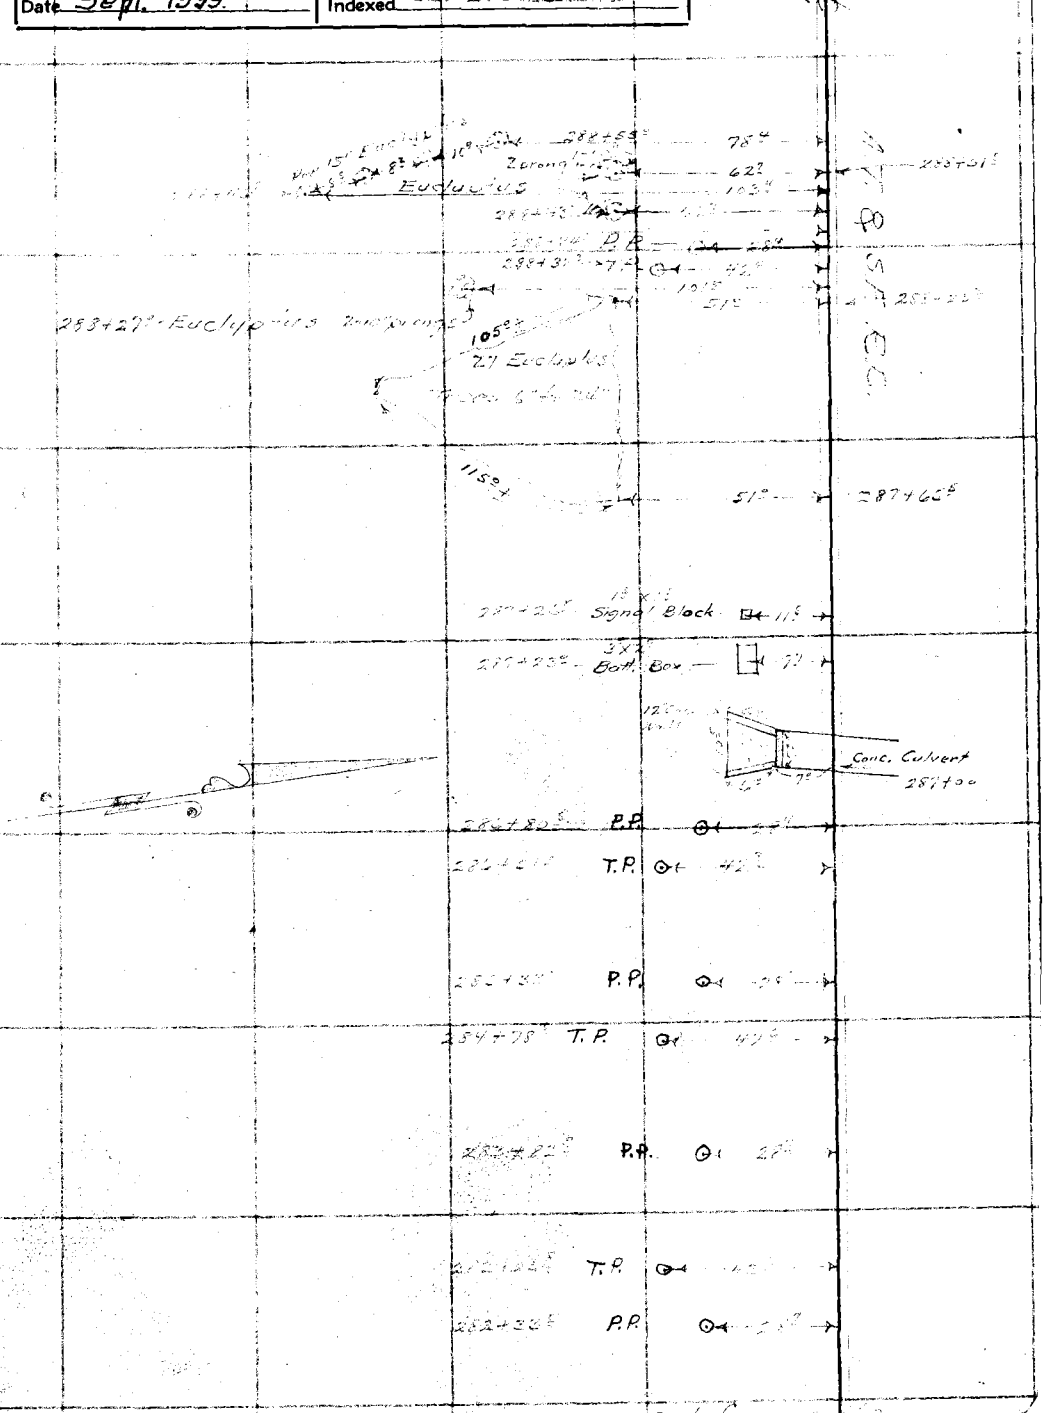

Cont. from or.

F.B. 733 Pg. 162

Cont. To co. 163

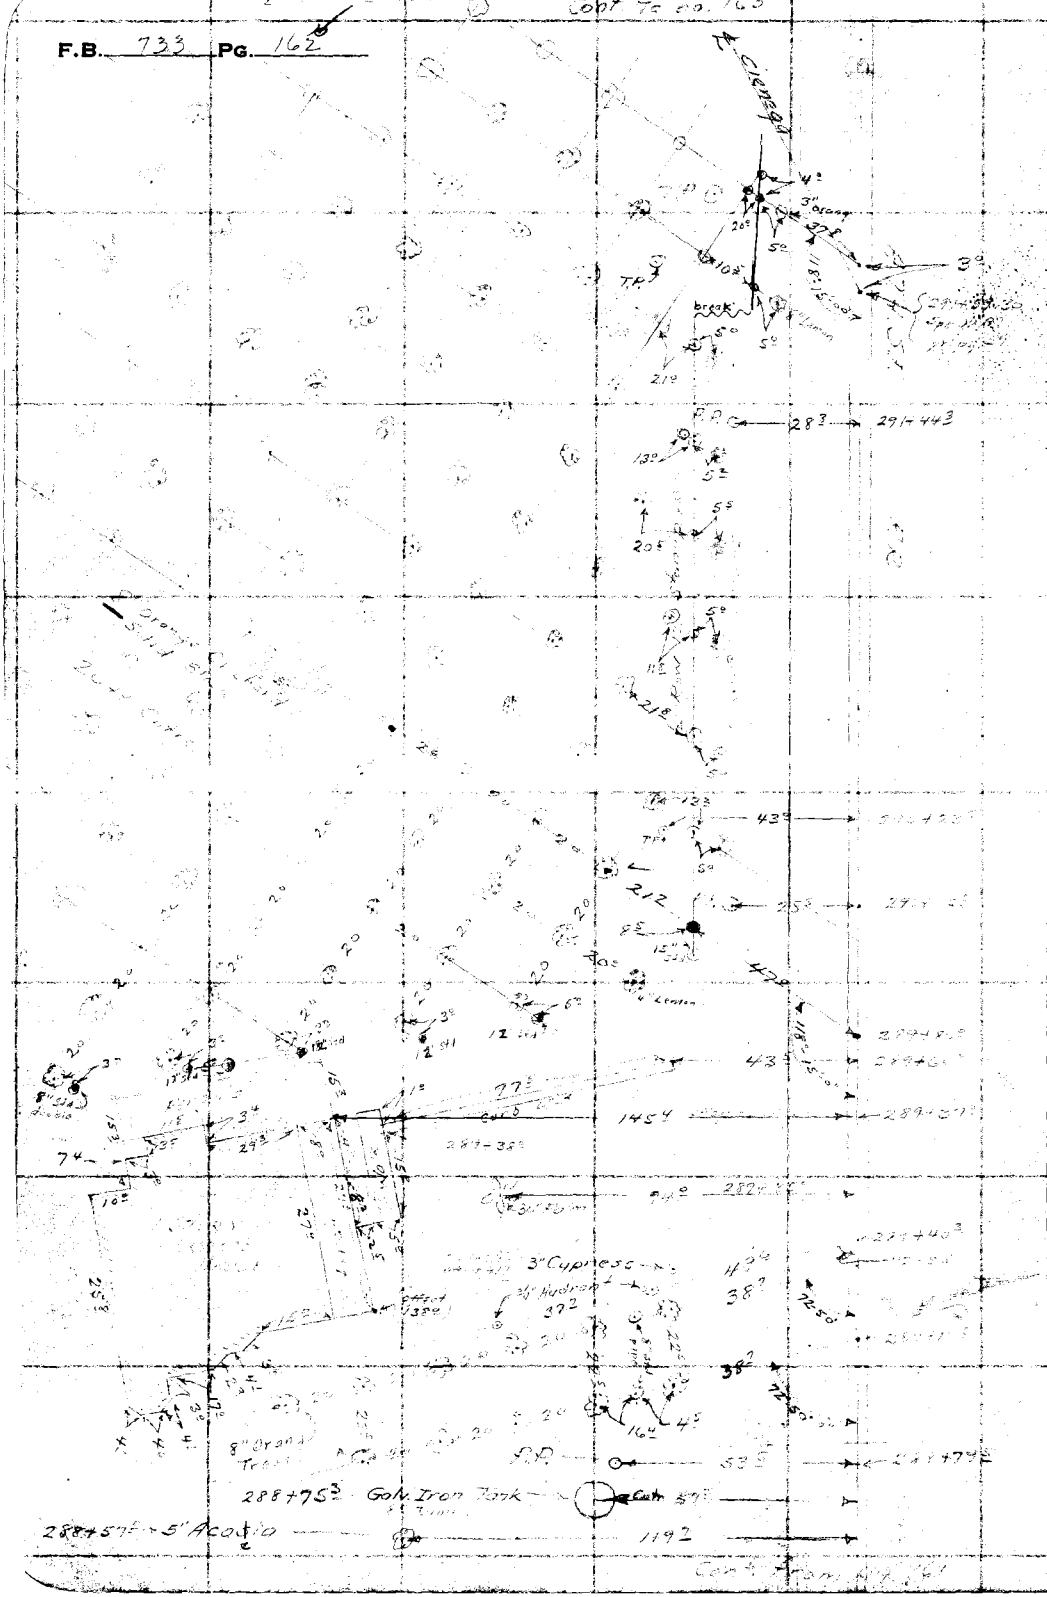

RETURN TO
LOS ANGELES COUNTY SURVEYOR
700 HALL OF RECORDS

Note: Any Additions or Changes on This Sheet Must be Made or Circled in Red Ink With Date and Name of Person Making Change.

Do not extend notes this side of this line

Notes Ck'd by D. M. Finley	Survey of
Map No. C.S. B-1918-4	W. O. 6126 Tape No. St'd °F.
Office Work J. D. Price.	Surveyed by N. HELLSTROM
Checked D. M. Finley	Notes Date 4-7-38
Date Sept. 1939.	Indexed

F.B. 233 PG. 13

Note: Any Additions or Changes on This Sheet Must be Made in Red Ink or Circled in With Date and Name of Person Making Change

Do not extend notes this side of this line

RETURN TO
LOS ANGELES COUNTY SURVEYOR
700 HALL OF RECORDS

FORM 247 10M 11-38

RETURN TO
LOS ANGELES COUNTY SURVEYOR
700 HALL OF RECORDS

Note: Any Additions or Changes on This Sheet Must be Made or Circled in **Red Ink** With Date and Name of Person Making Change.

Do not extend notes this side of this line

F.B. 733 PG. 164

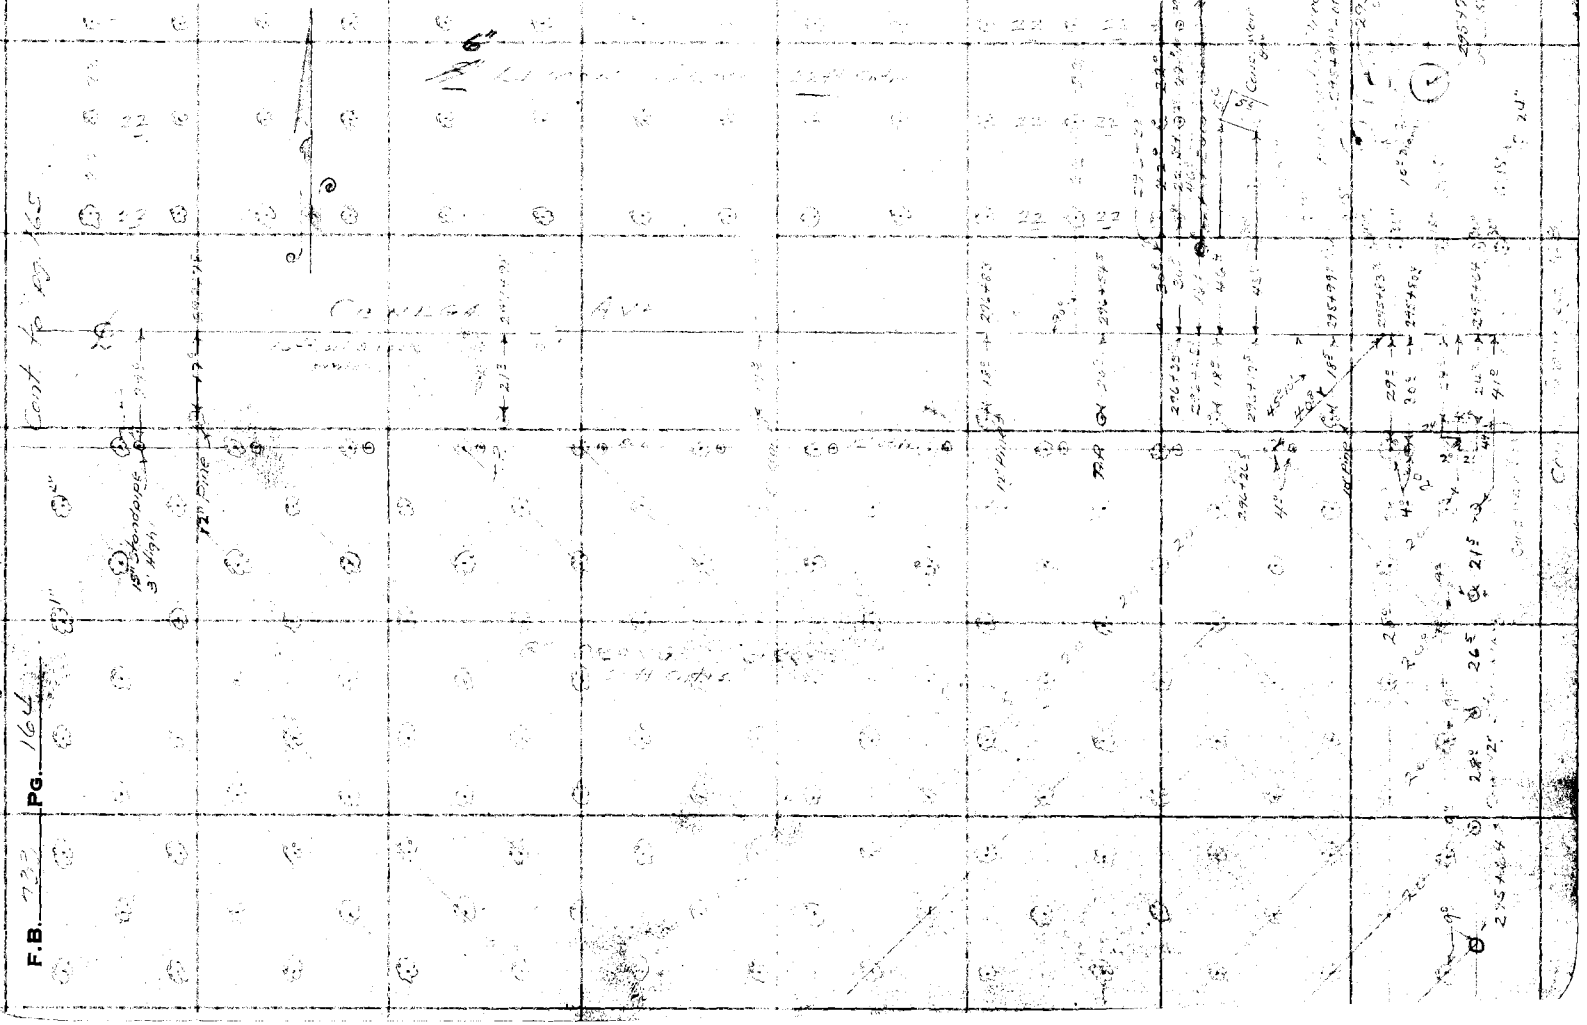

FORM 247 10M 11-35

RETURN TO
LOS ANGELES COUNTY SURVEYOR
700 HALL OF RECORDS

Note: Any Additions or Changes on This Sheet Must be Made or Circled in **Red Ink** With Date and Name of Person Making Change.

Do not extend notes this side of this line

Notes Ck'd by D. M. Finley
Map No. C.S. B-1410-4
Office Work J. D. Price
Checked D. M. Finley
Date Sept. 1939

Survey of
W. O.
Surveyed by A. N. HELLSTROM
Noted
Indexed

Tape No. Std. °F.
Date

F.B. PG.

RETURN TO
LOS ANGELES COUNTY SURVEYOR
700 HALL OF RECORDS

Note: Any Additions or Changes on This Sheet Must be Made or Circled in **Red Ink** With Date and Name of Person Making Change.

Do not extend notes this side of this line

F.B. 733 Pg. 166

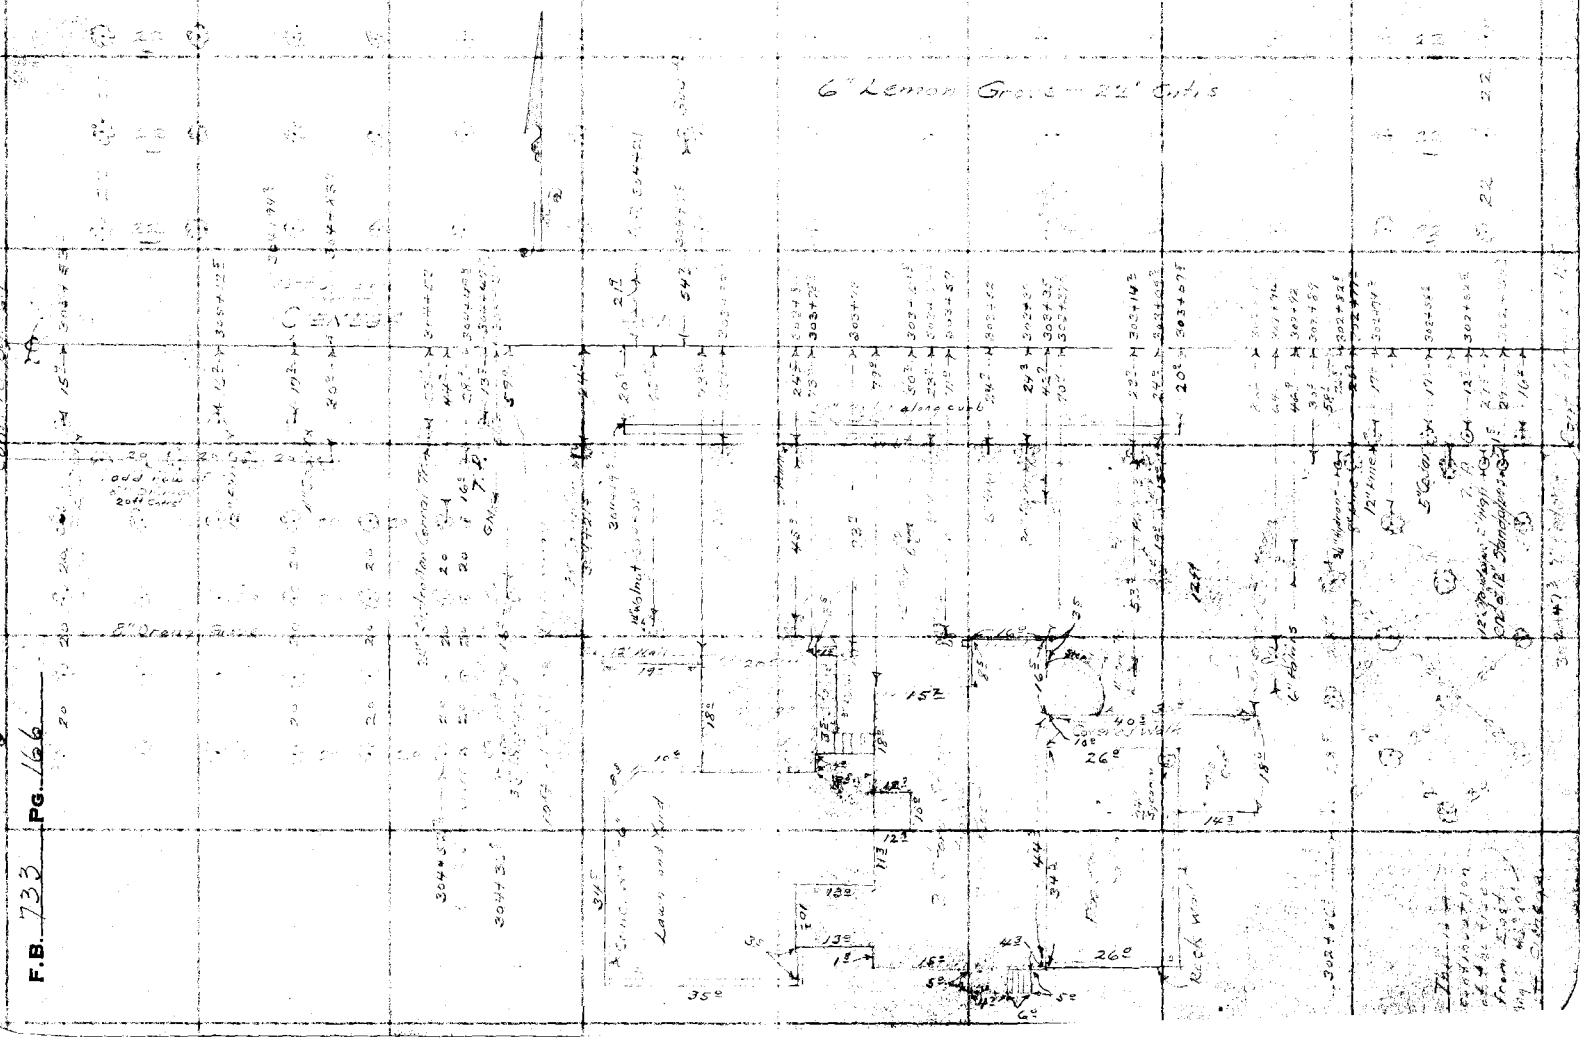

Notes Ck'd by D. M. Finley	Survey of
Map No. C.S.B-1918-4	W. O. [illegible] Tape No. St'd °F.
Office Work J. D. Price	Surveyed by A. N. HELLSTROM
Checked D. M. Finley	Notes Date
Date Sept. 1939.	Indexed

F.B. [illegible] PG. [illegible]

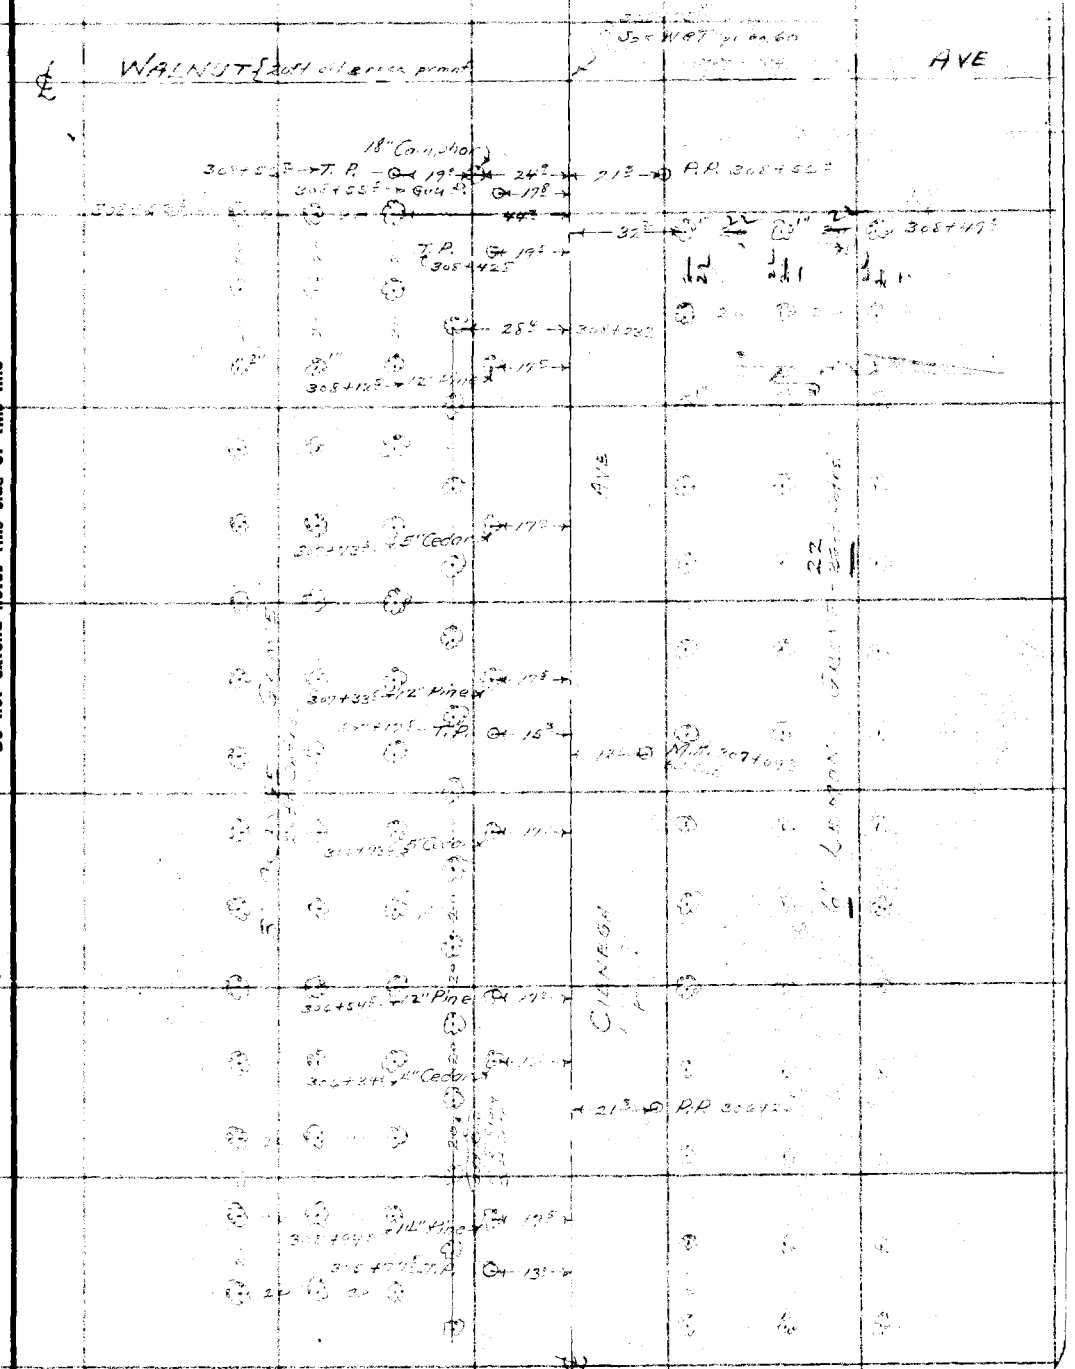

RETURN TO
LOS ANGELES COUNTY SURVEYOR
700 HALL OF RECORDS

Note: Any Additions or Changes on This Sheet Must be Made or Circled in **Red** Ink With Date and Name of Person Making Change.

Do not extend notes this side of this line

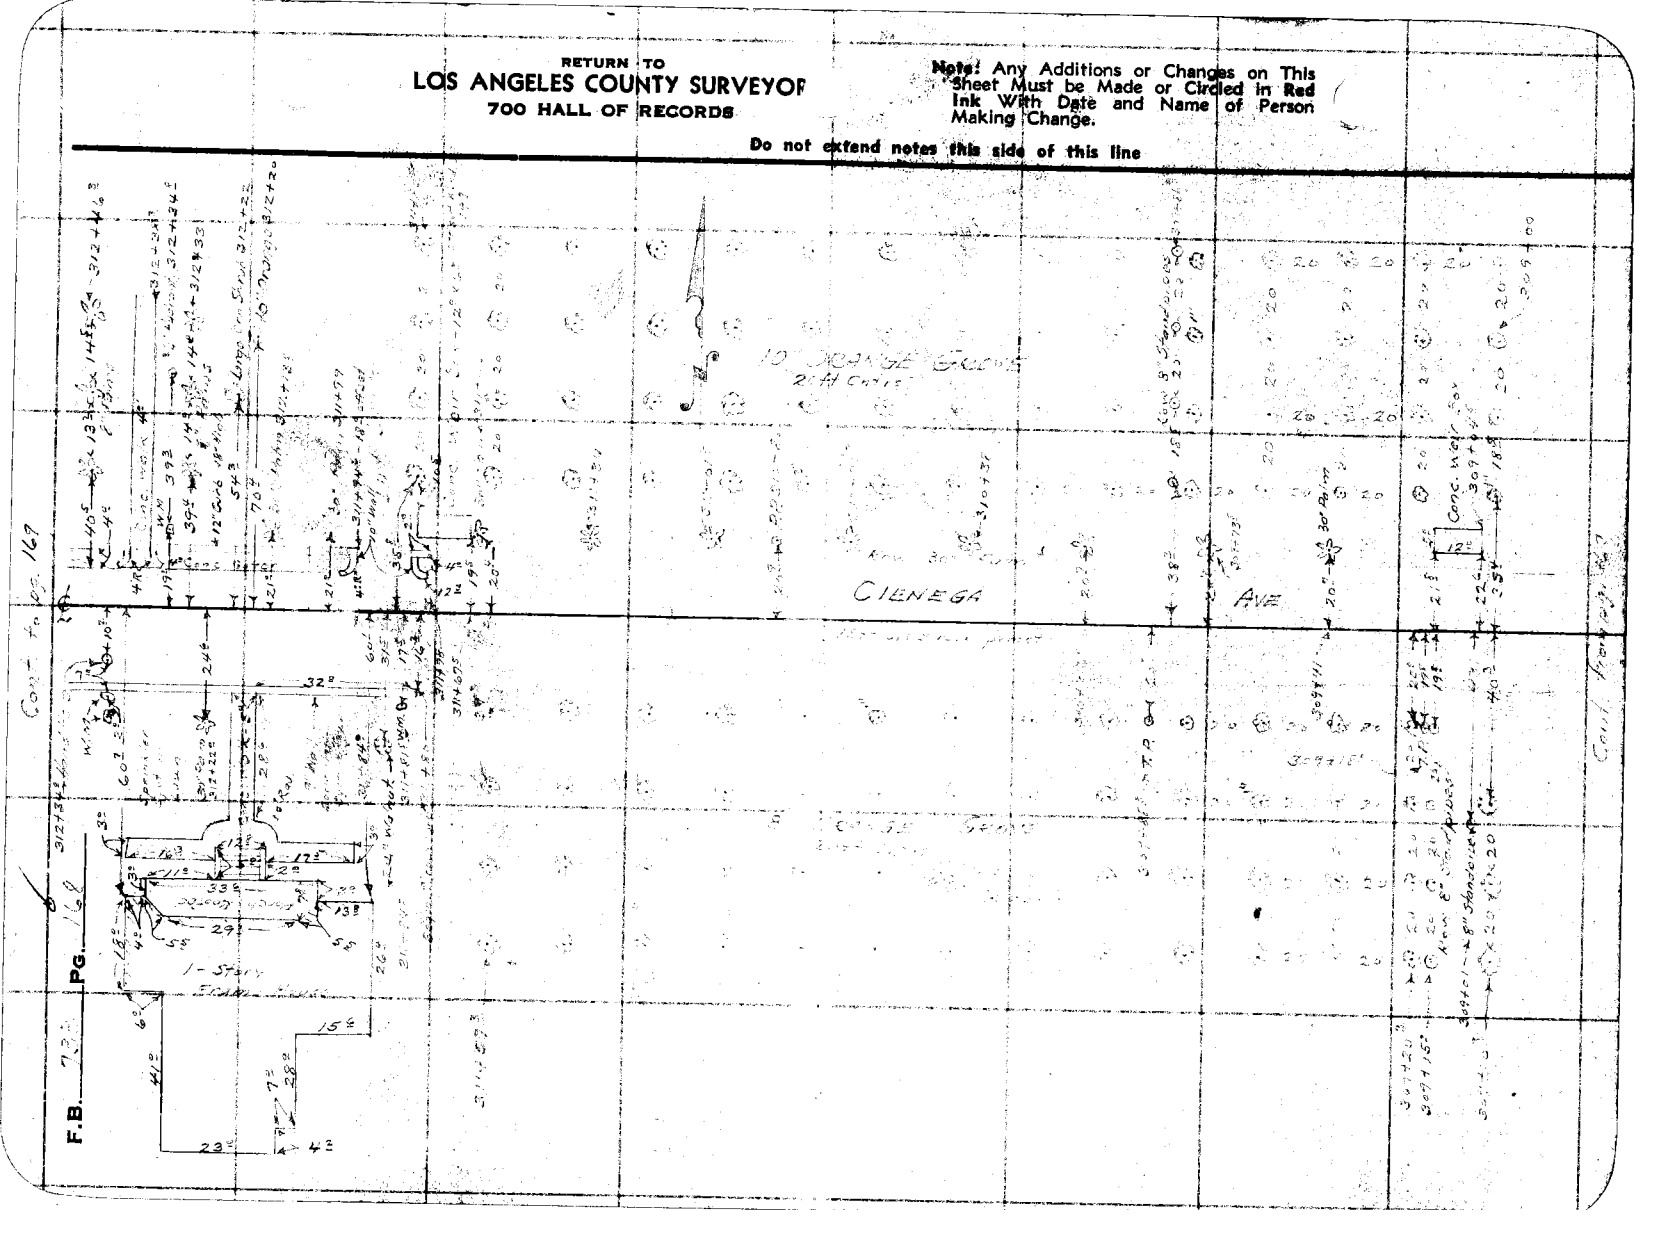

Notes Ck'd by D. M. Finley	Survey of CROW TWP.
Map No. C.S.B-1418-1&5	W. O. 8176 Tape No. St'd °F.
Office Work J. D. Price	Surveyed by A. N. HELLSTROM
Checked D. M. Finley	Notes Date 4-38
Date Sept. 1939	Indexed

F.B. PG.

Note: Any Additions or Changes on This Sheet Must be Made or Circled in Red Ink With Date and Name of Person Making Change.

Do not extend notes this side of this line

RETURN TO
LOS ANGELES COUNTY SURVEYOR
7do HALL OF RECORDS

FORM 247 10M 11-38

RETURN TO
LOS ANGELES COUNTY SURVEYOR
700 HALL OF RECORDS

Note: Any Additions or Changes on This Sheet Must be Made or Circled In **Red** Ink With Date and Name of Person Making Change.

Do not extend notes this side of this line

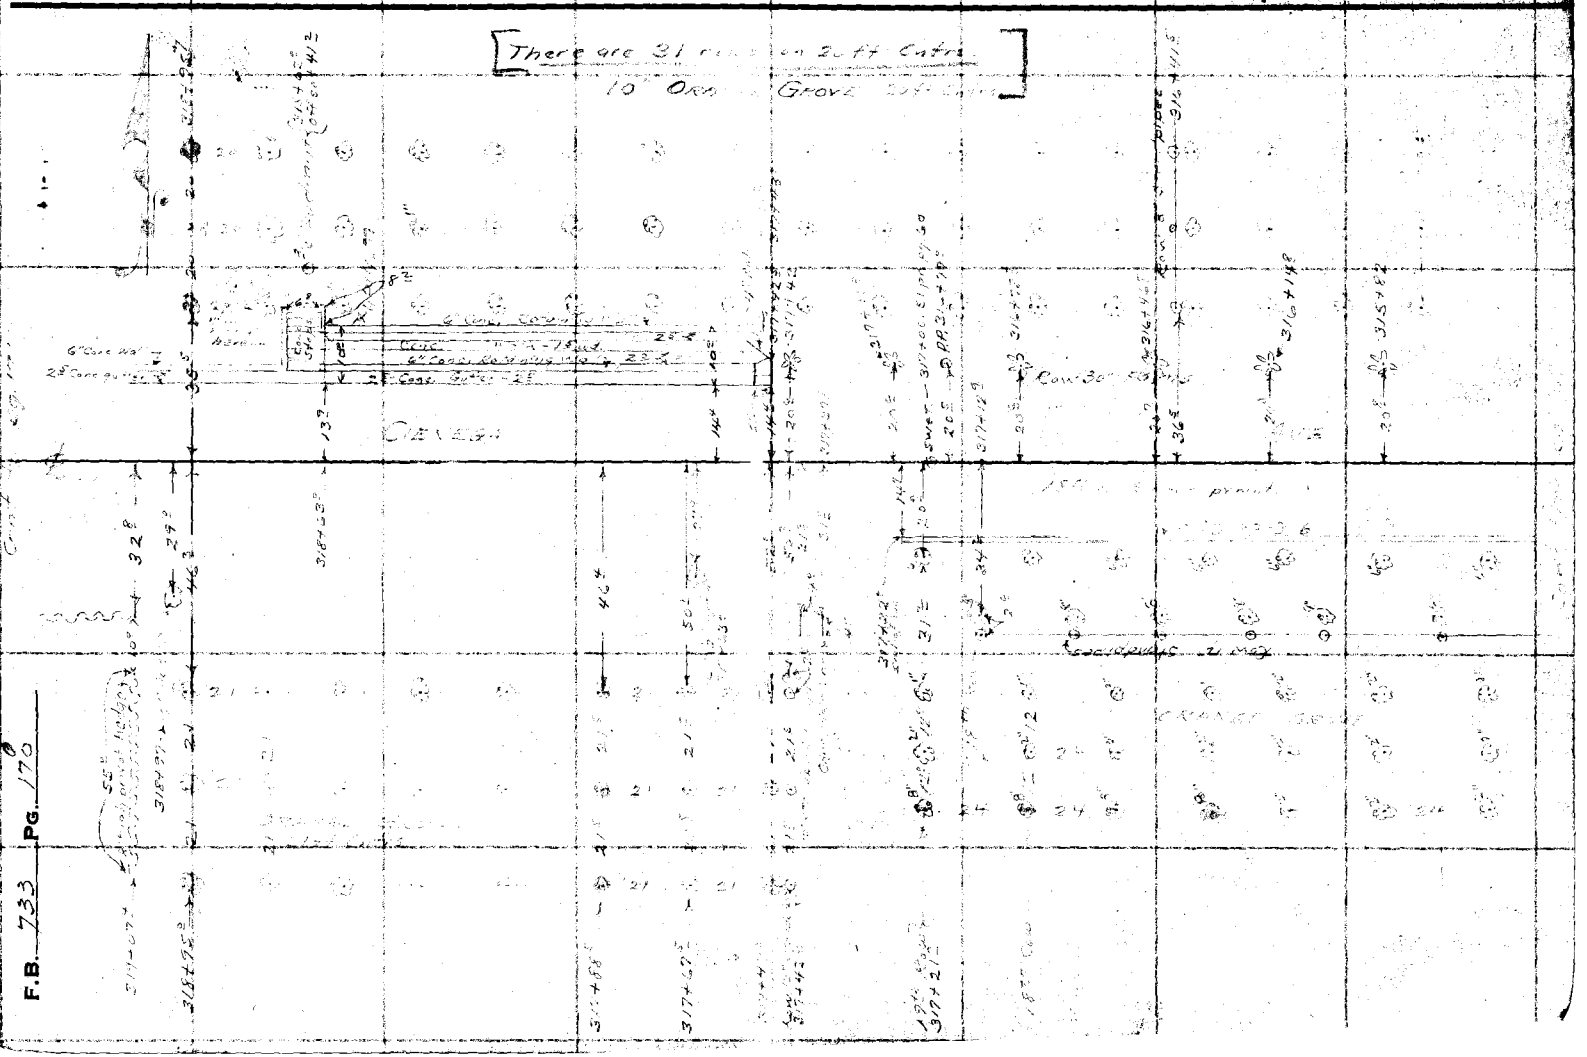

Notes Ck'd by D. M. Finley	Survey of
Map No. C.S.B-1418-445	W. O. Tape No. St'd °F.
Office Work J.D. Price.	Surveyed by A. N. HELLSTROM
Checked D. M. Finley	Notes Date
Date Sept. 1939.	Indexed

F.B. PG.

Note: Any Additions or Changes on This Sheet Must be Made or Circled in Red Ink With Date and Name of Person Making Change

Do not extend notes this side of this line

RETURN TO
LOS ANGELES COUNTY SURVEYOR
700 HALL OF RECORDS

FORM 247 10M 11-35

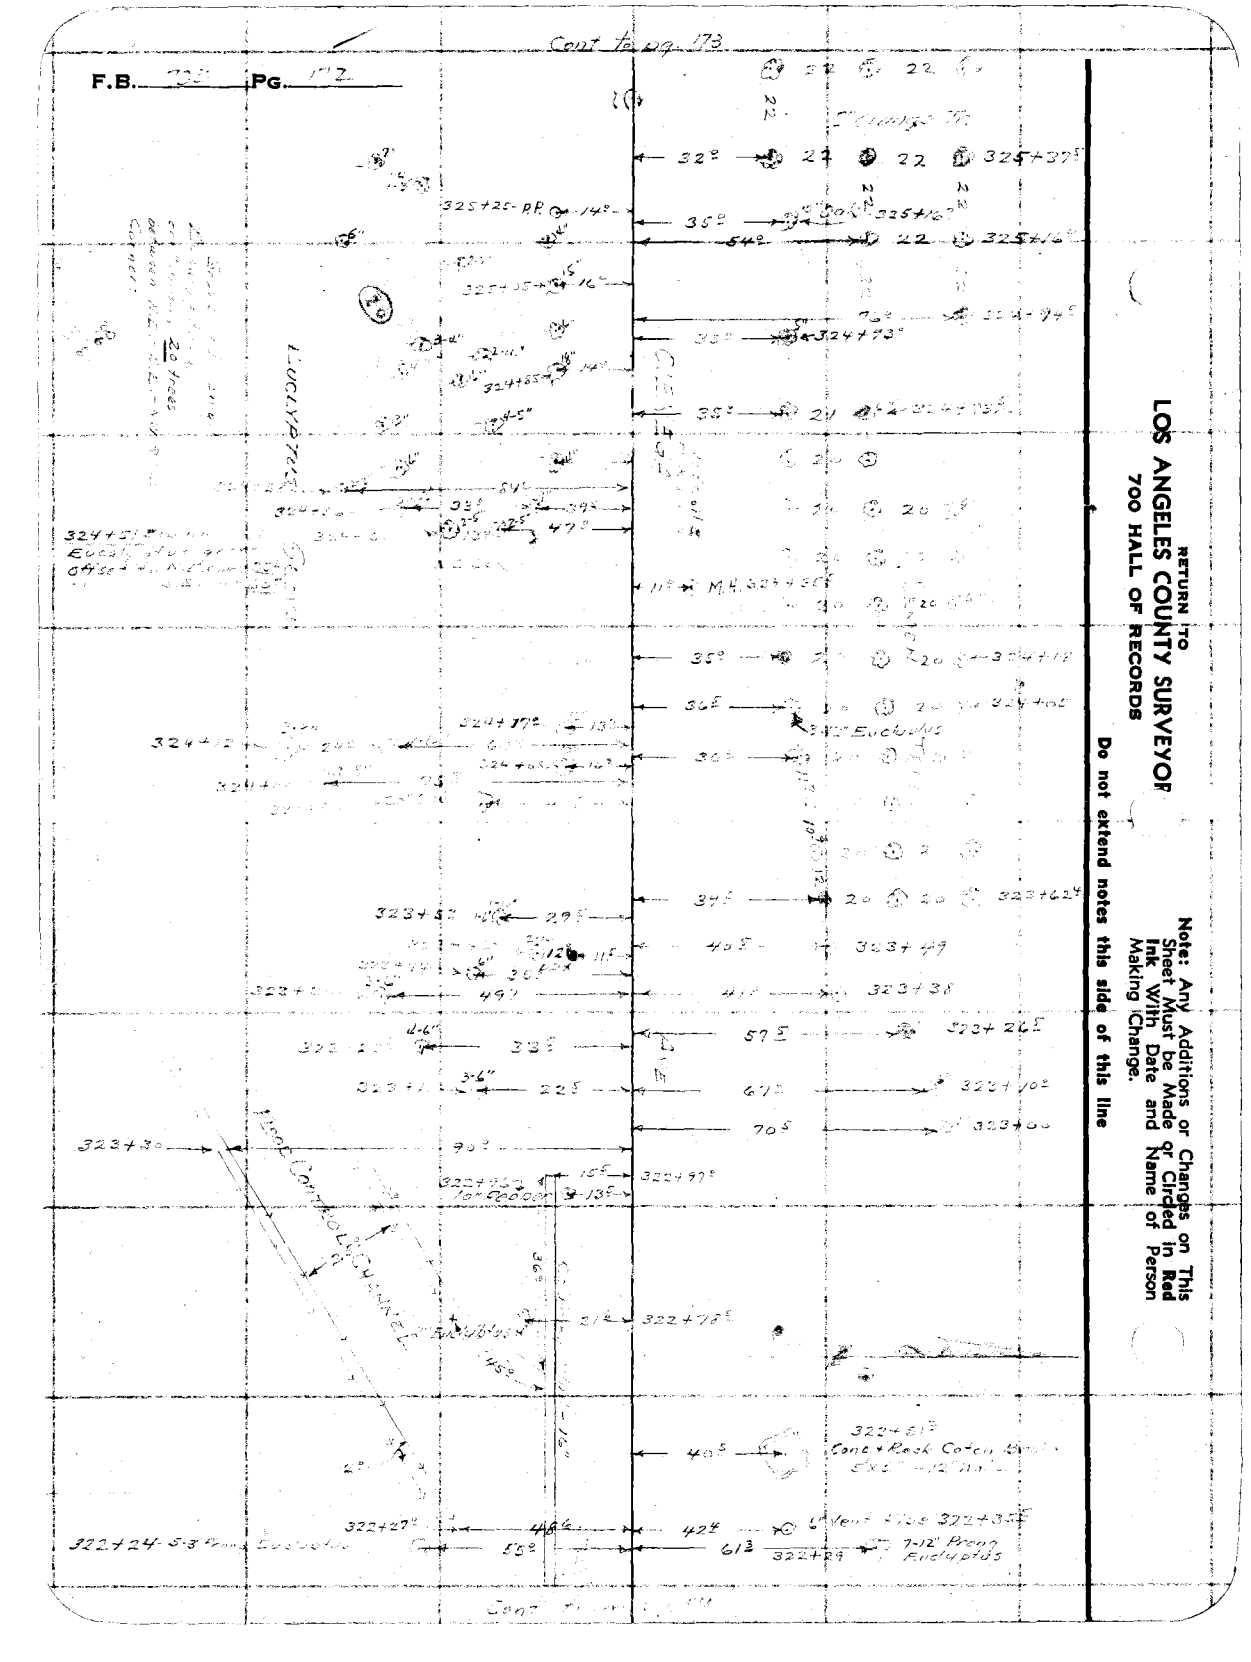
F.B. 732 PG. 1"2
Cont to pg 173
RETURN TO
LOS ANGELES COUNTY SURVEYOR
700 HALL OF RECORDS
Note: Any Additions or Changes on This Sheet Must be Made or Circled in Red Ink With Date and Name of Person Making Change.
Do not extend notes this side of this line
Cont to pg 173

Notes Ck'd by D. M. Finley	Survey of
Map No. C.S. B-1418-5	W. O. 2176 Tape No. St'd °F.
Office Work J. O. Price	Surveyed by A. N. HELLSTROM
Checked D. M. Finley	Notes Date 2-13-38
Date Sept. 1939.	Indexed A. C. JOHNSON

F.B. PG.

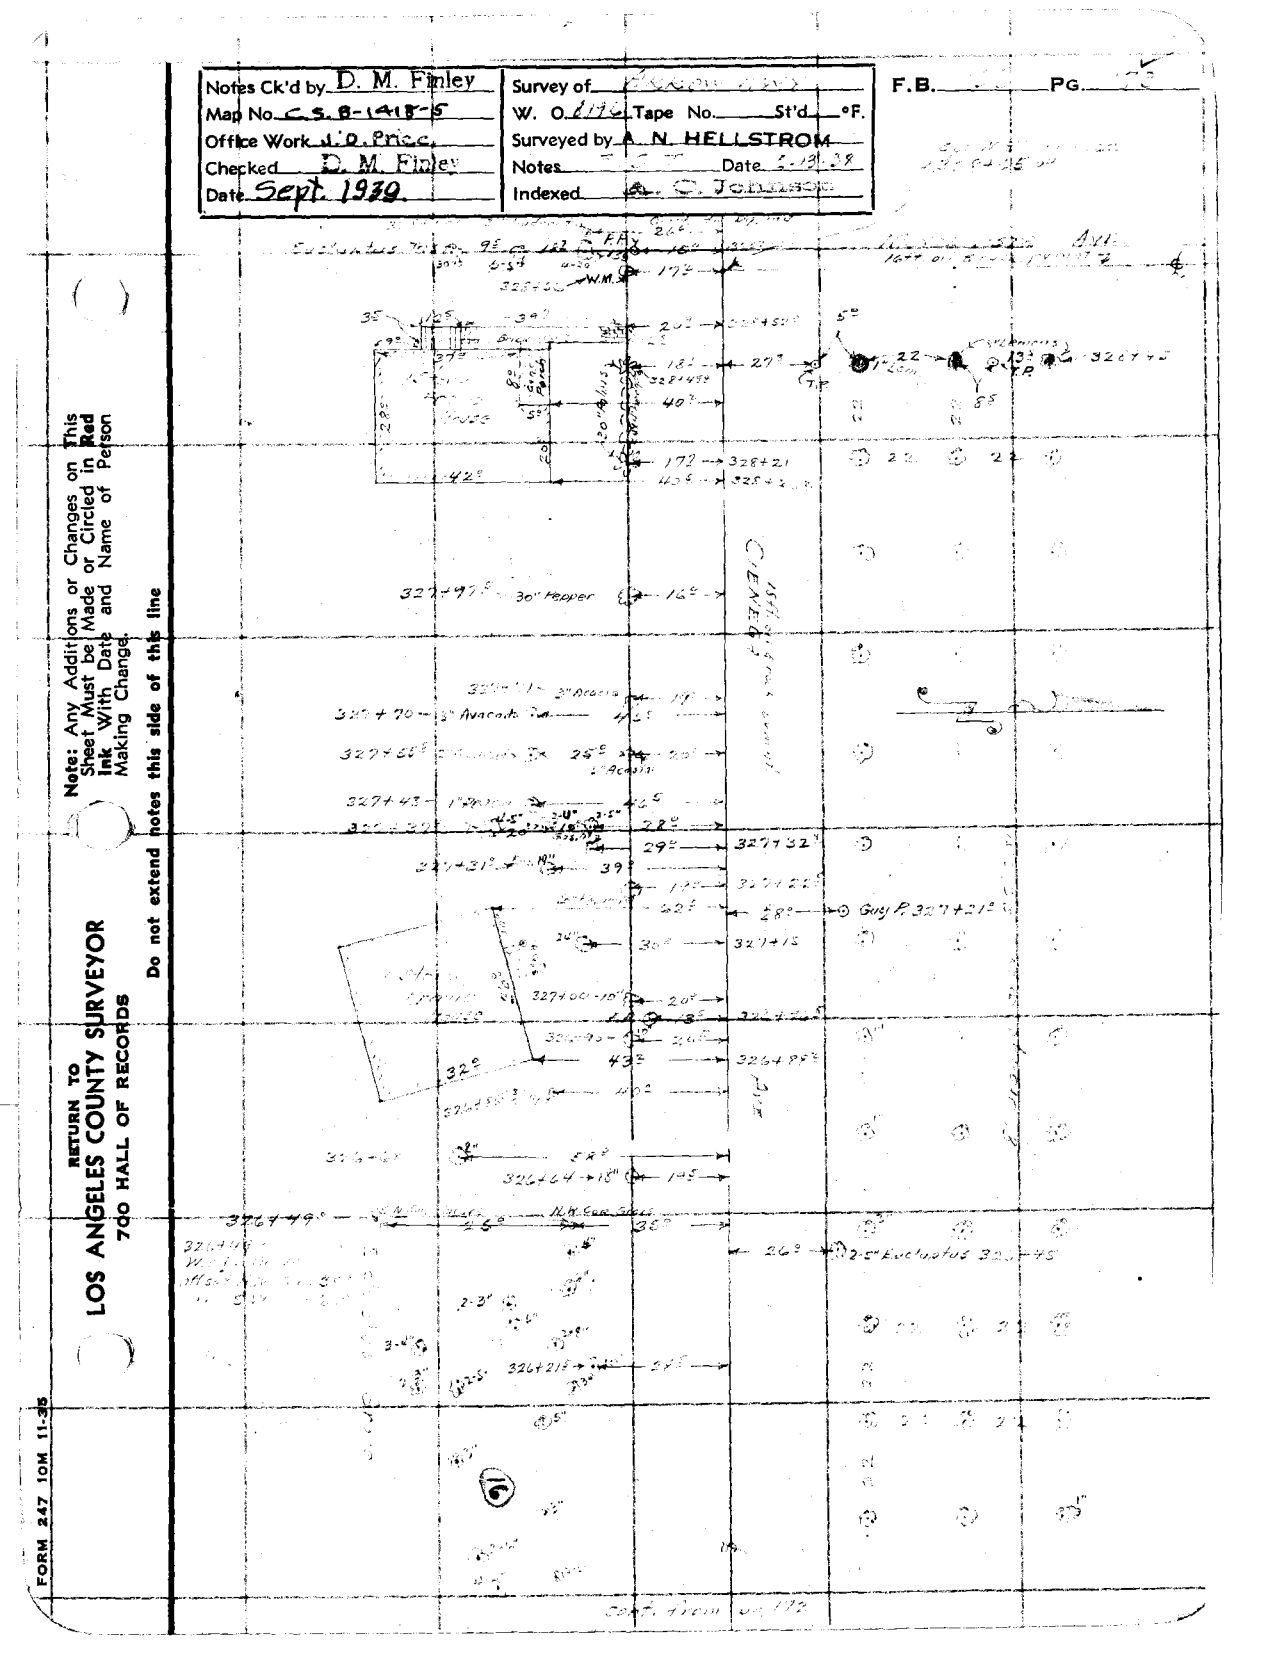

Note: Any Additions or Changes on This Sheet Must be Made or Circled in Red Ink With Date and Name of Person Making Change.

Do not extend notes this side of this line

RETURN TO
LOS ANGELES COUNTY SURVEYOR
7do HALL OF RECORDS

FORM 247 10M 11-38

RETURN TO
LOS ANGELES COUNTY SURVEYOR
700 HALL OF RECORDS

Note: Any Additions or Changes on This Sheet Must be Made or Circled in **Red** Ink With Date and Name of Person Making Change.

Do not extend notes this side of this line

F.B. 725 Pg. 17

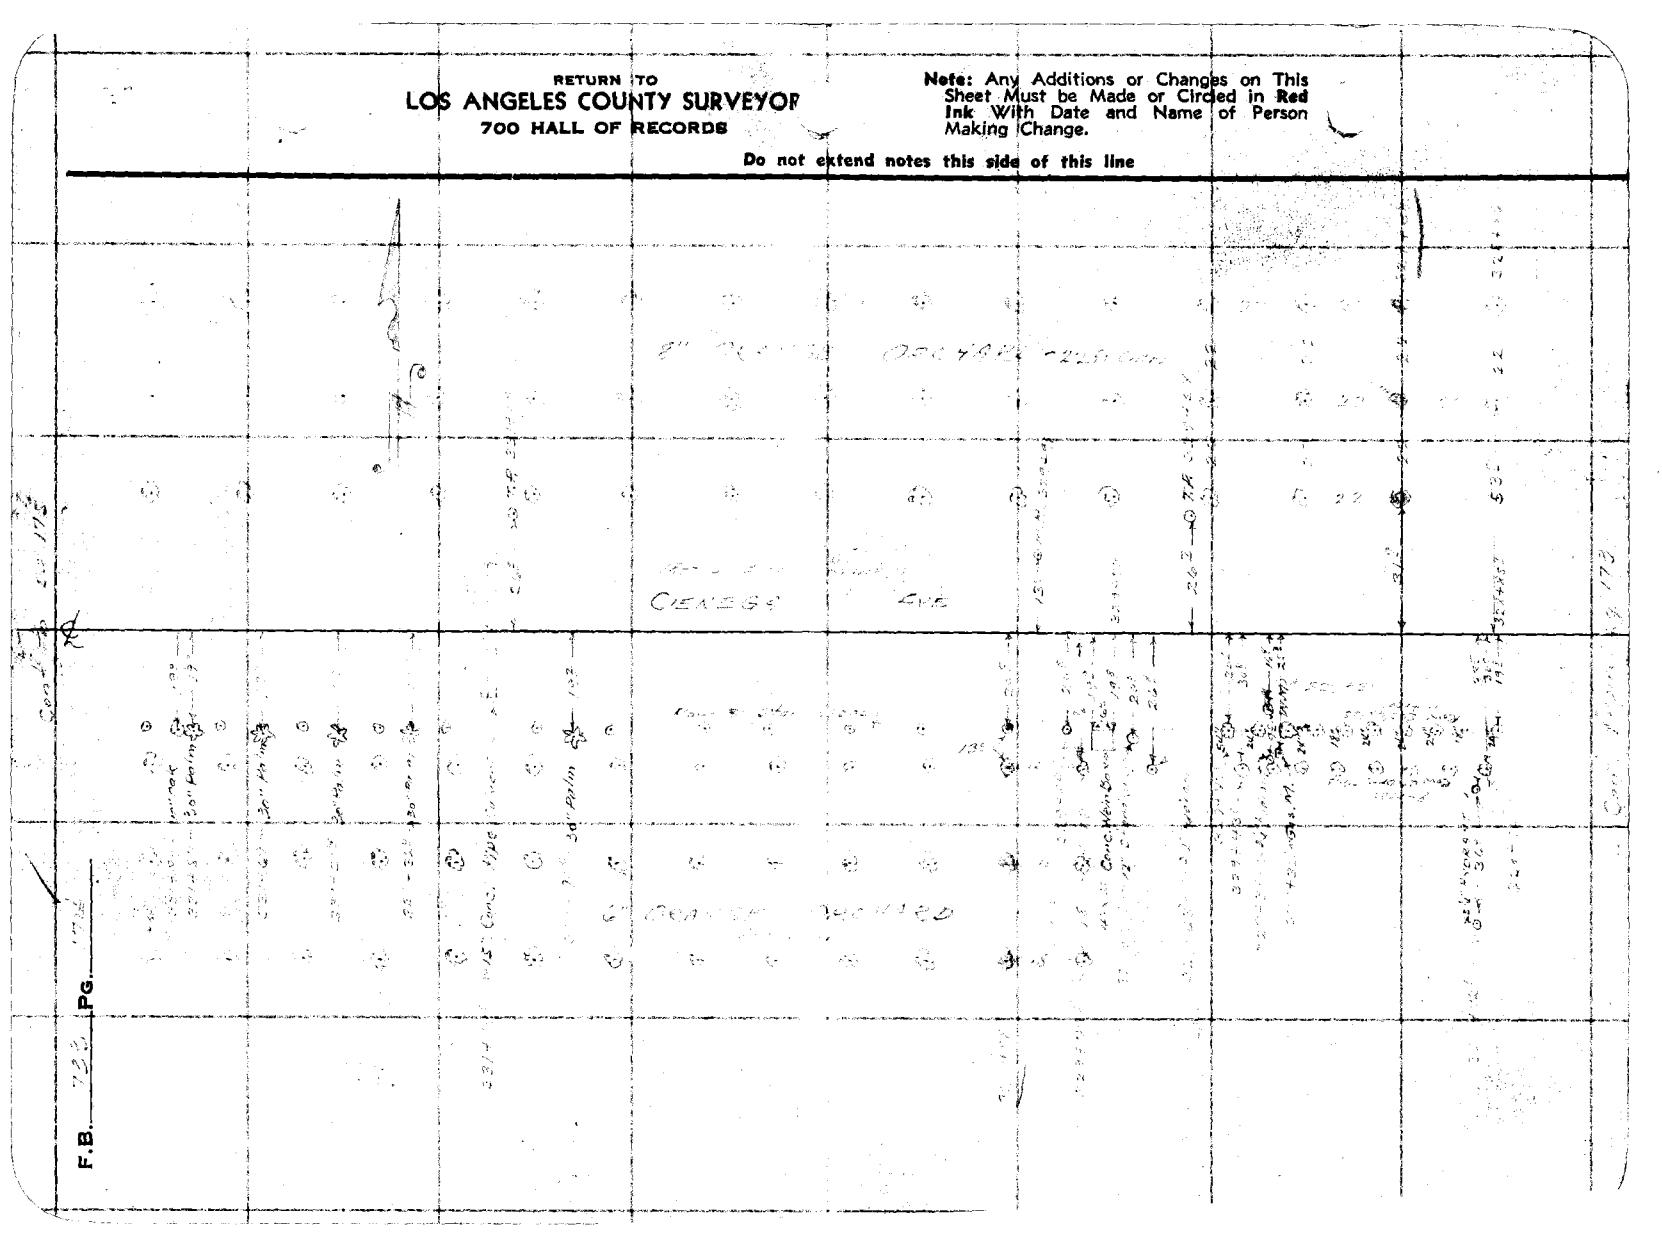

Notes Ck'd by D. M. Finley	Survey of
Map No. C.S.B-1418-6	W. O. Tape No. St'd °F.
Office Work J. D. Price	Surveyed by A. N. HELLSTROM
Checked D. M. Finley	Notes Date
Date Sept. 1939.	Indexed

F.B. PG.

Note: Any Additions or Changes on This Sheet Must be Made or Circled in Red Ink With Date and Name of Person Making Change.

Do not extend notes this side of this line

RETURN TO
LOS ANGELES COUNTY SURVEYOR
700 HALL OF RECORDS

FORM 247 10M 11-35

332

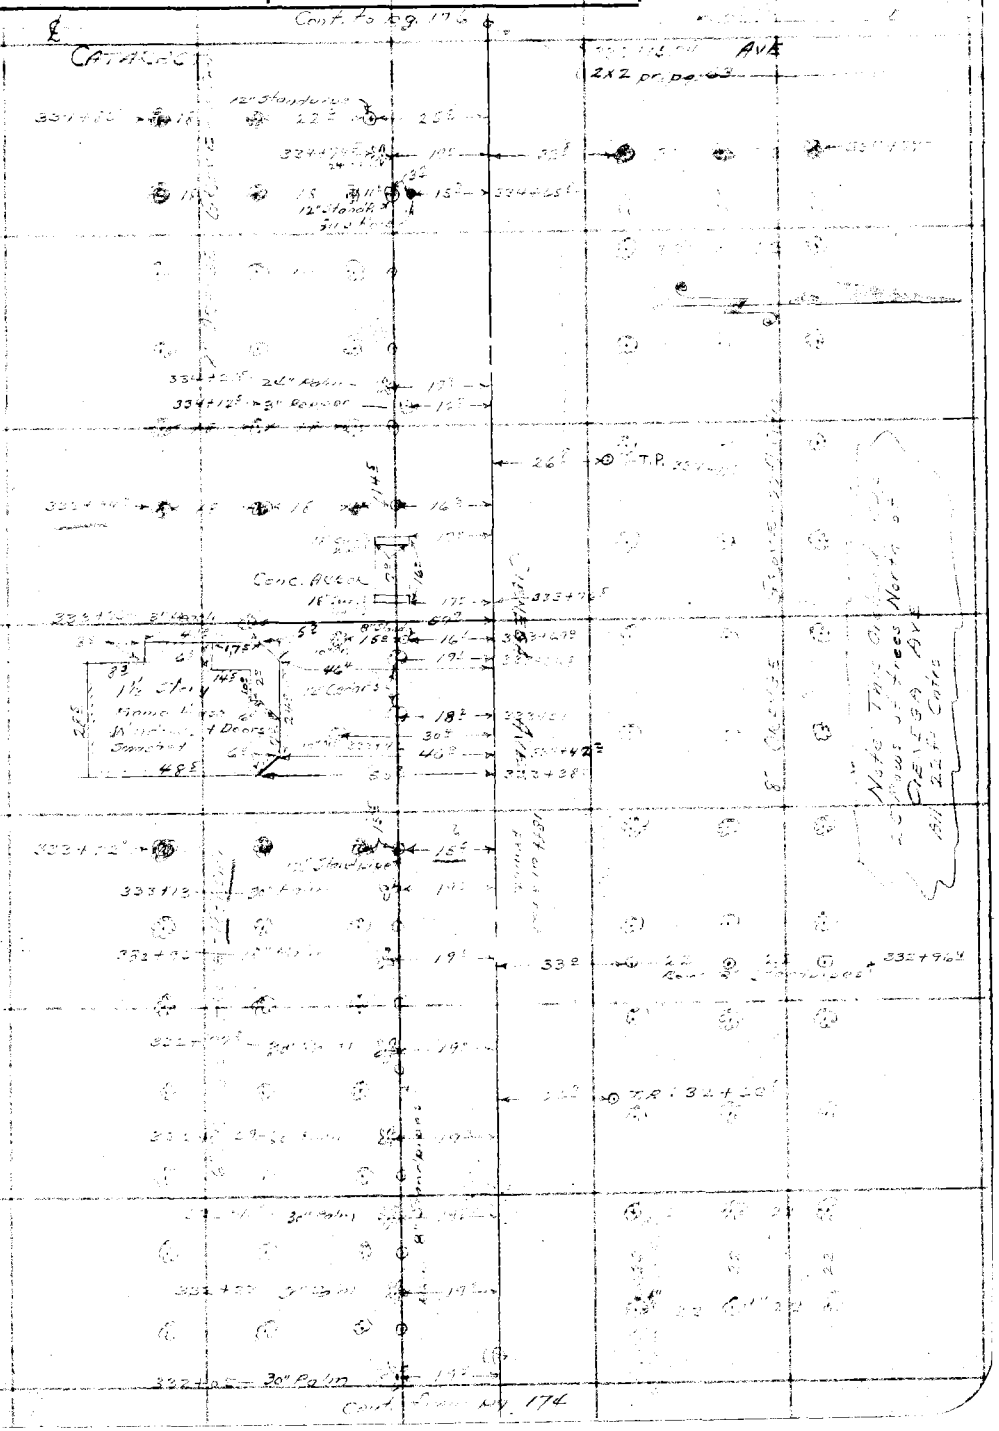



RETURN TO
LOS ANGELES COUNTY SURVEYOR
700 HALL OF RECORDS

Note: Any Additions or Changes on This Sheet Must be Made or Circled in Red Ink With Date and Name of Person Making Change.

Do not extend notes this side of this line

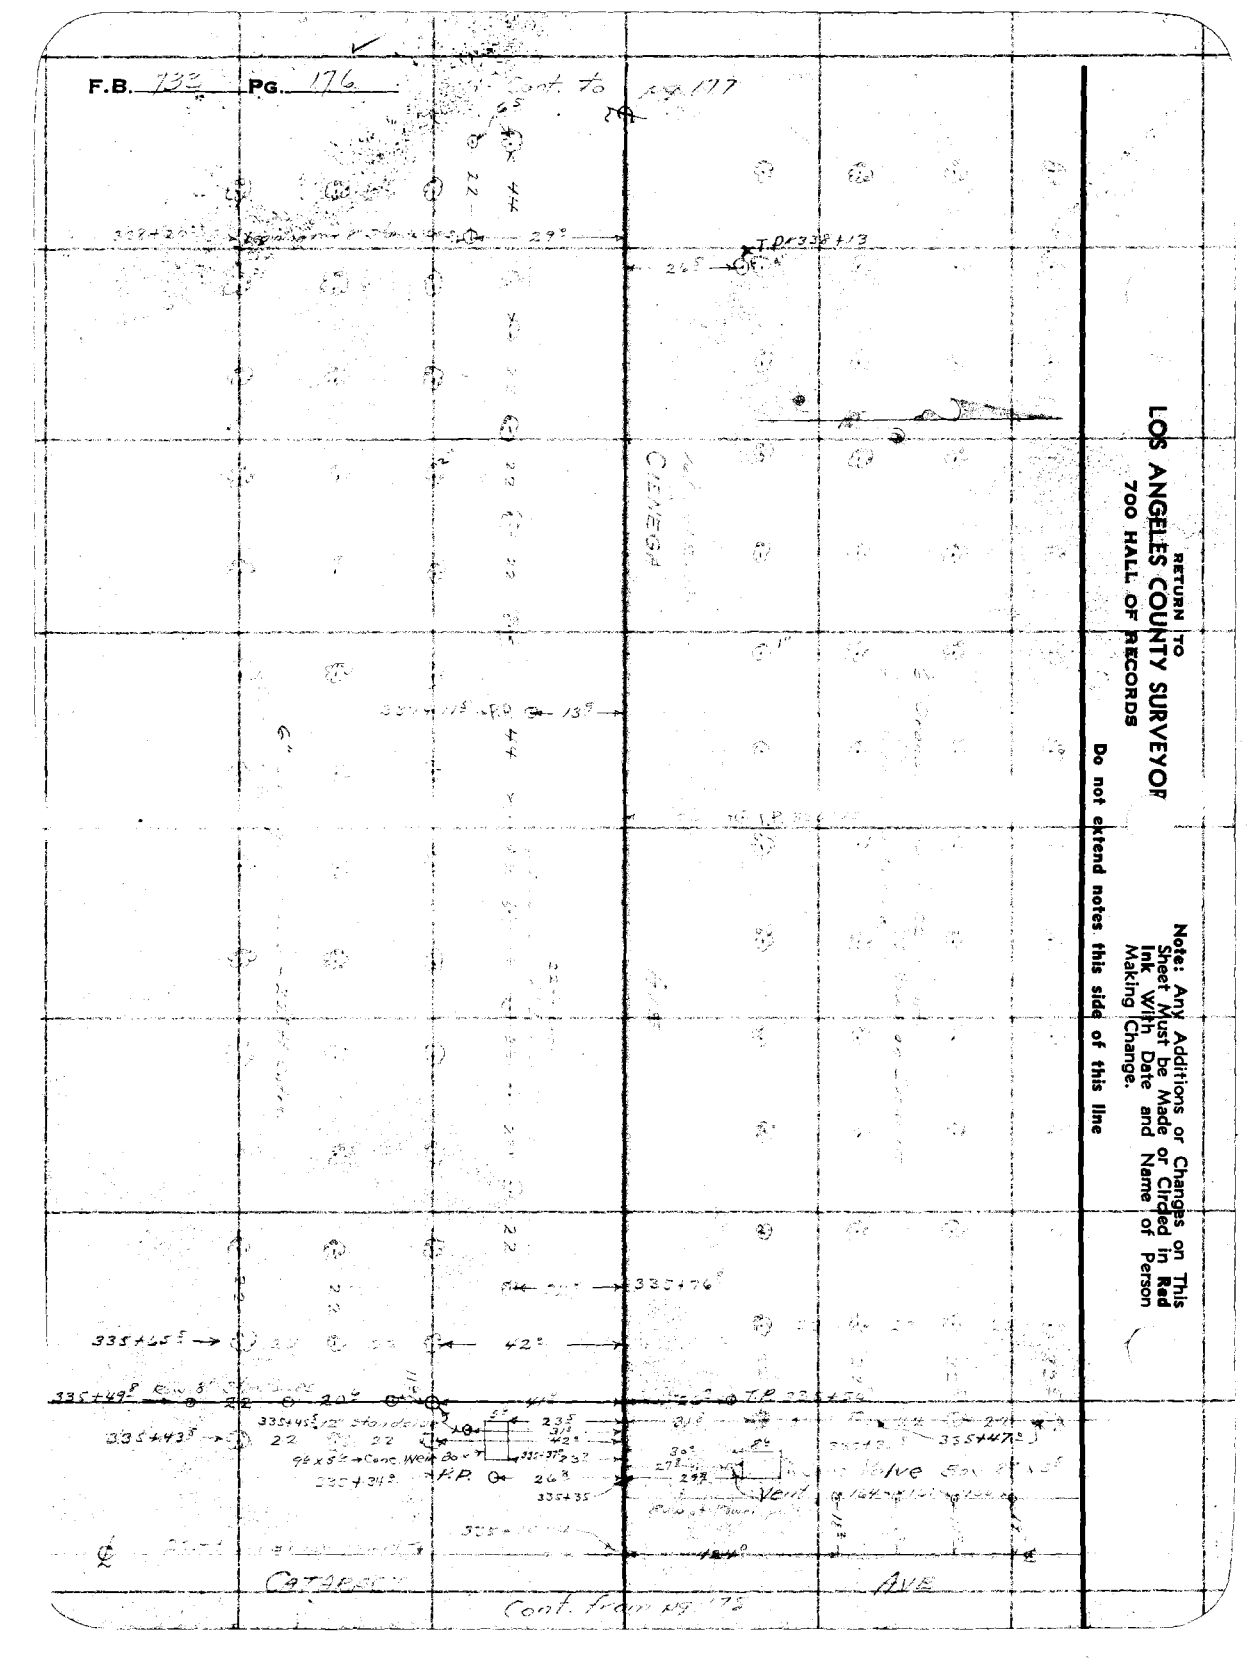

Notes Ck'd by D. M. Finley	Survey of
Map No. C.S. B-1418-6	W. O. 8196 Tape No. St'd °F.
Office Work J.D. Price	Surveyed by A. N. HELLSTROM
Checked D. M. Finley	Notes F. S. T. Date 4-13-38
Date Sept. 1939.	Indexed A. C. Johnson

F.B. Pg.

Note: Any Additions or Changes on This Sheet Must be Made or Circled in Red Ink With Date and Name of Person Making Change

Do not extend notes this side of this line

RETURN TO
LOS ANGELES COUNTY SURVEYOR
700 HALL OF RECORDS

FORM 247 10M 11-38

RETURN TO
LOS ANGELES COUNTY SURVEYOR
700 HALL OF RECORDS

Note: Any Additions or Changes on This Sheet Must be Made or Circled in **Red Ink** With Date and Name of Person Making Change.

Do not extend notes this side of this line

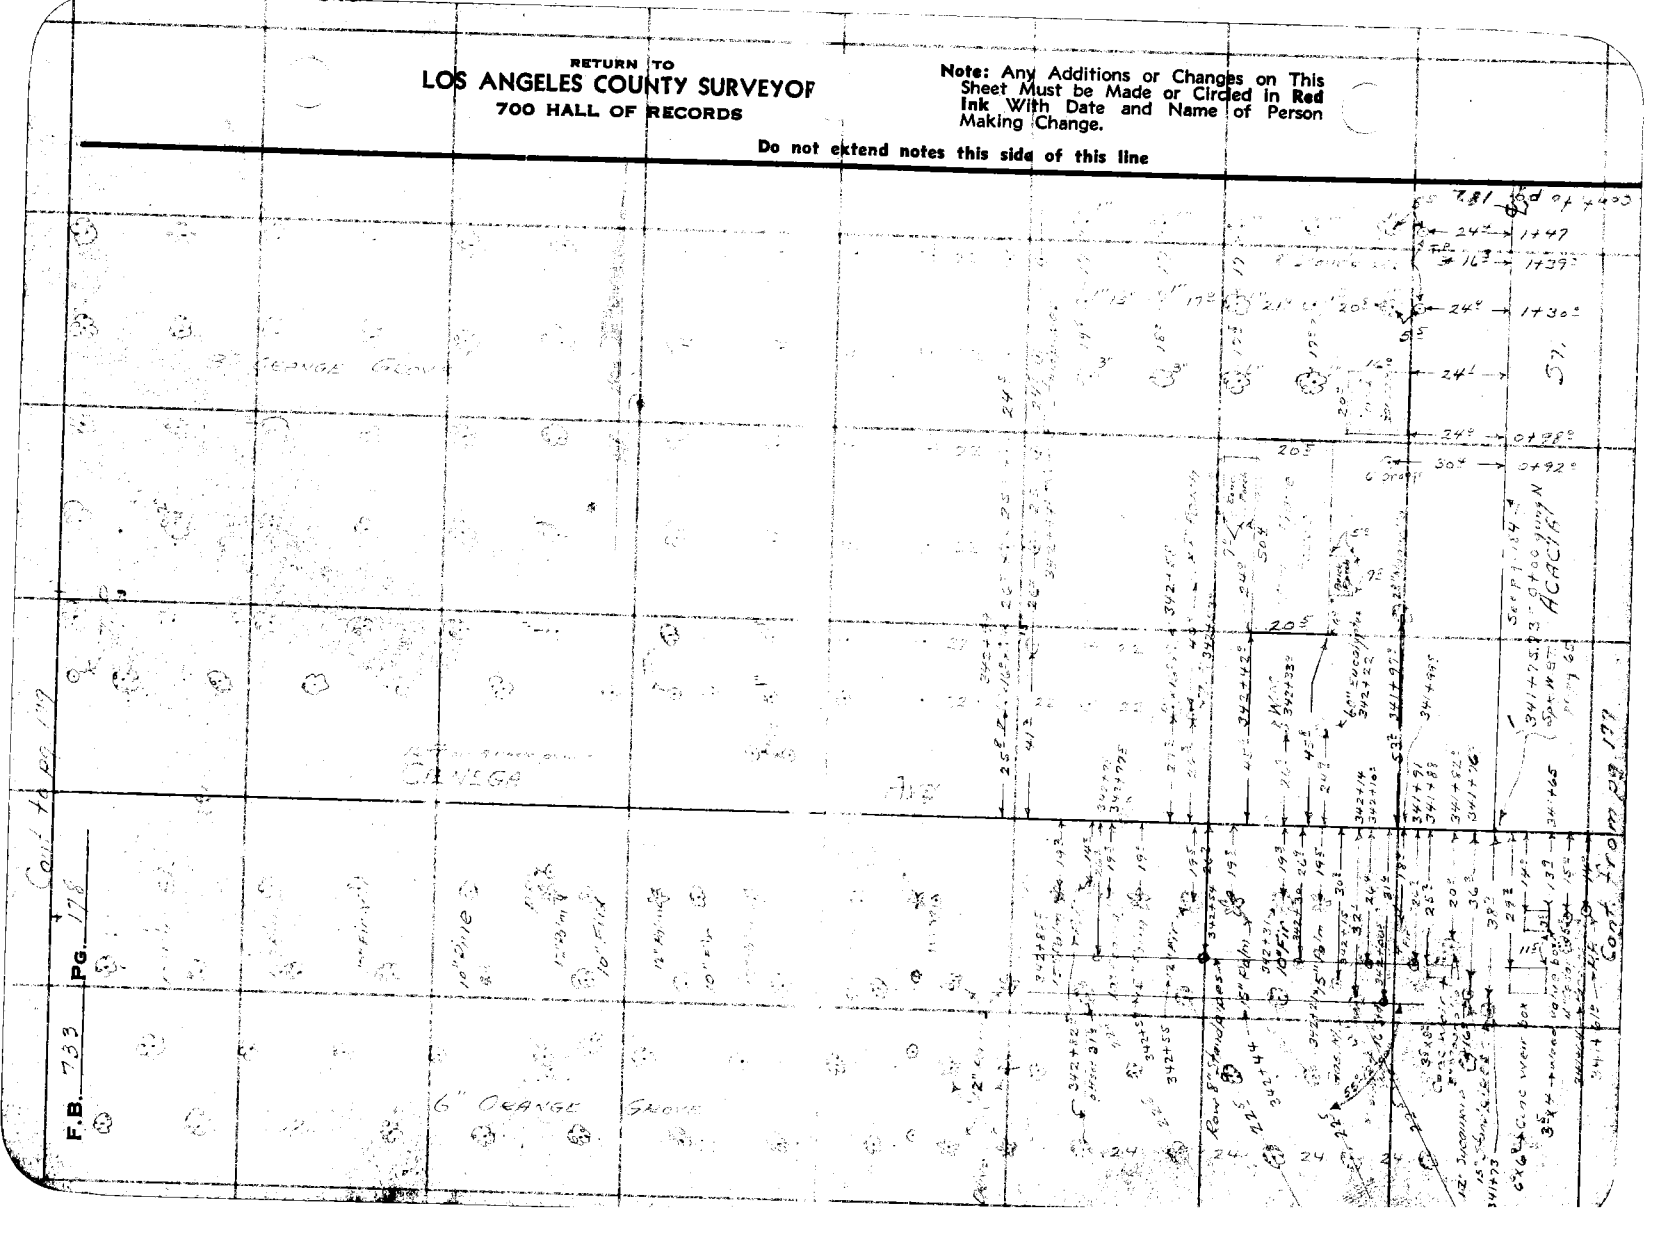

Notes Ck'd by D. M. Finley	Survey of
Map No. B-14/8-5	W. O.	Tape No.	St'd °F.
Office Work	Surveyed by N. HELLSTROM
Checked D. M. Finley	Notes	Date
Date Sept. 1939.	Indexed R. C. Johnson

F.B. PG.

Note: Any Additions or Changes on This Sheet Must be Made or Circled in Red Ink With Date and Name of Person Making Change.

Do not extend notes this side of this line

RETURN TO
LOS ANGELES COUNTY SURVEYOR
700 HALL OF RECORDS

8" LEMON GROVE

8" ORANGE GROVE

CIENEGA AVE

FORM 247 10M 11-38

RETURN TO
LOS ANGELES COUNTY SURVEYOR
700 HALL OF RECORDS

Note: Any Additions or Changes on This Sheet Must be Made or Circled in **Red Ink** With Date and Name of Person Making Change.

Do not extend notes this side of this line

Cont. from pg. 11

AVE.

CITRUS

F.B. 733 Pg. 82

Cont. from pg. 11

15" Oak

15" Oak

FORM 247 10M 11-38

RETURN TO
LOS ANGELES COUNTY SURVEYOR
700 HALL OF RECORDS

Note: Any Additions or Changes on This Sheet Must be Made or Circled in **Red Ink** With Date and Name of Person Making Change.

Do not extend notes this side of this line

Notes Ck'd by D. M. Finley
Map No. B-1448-5
Office Work
Checked D. M. Finley
Date Sept. 1939

Survey of
W. O. Tape No. St'd °F.
Surveyed by A. N. HELLSTROM
Notes Date
Indexed

F.B. PG.

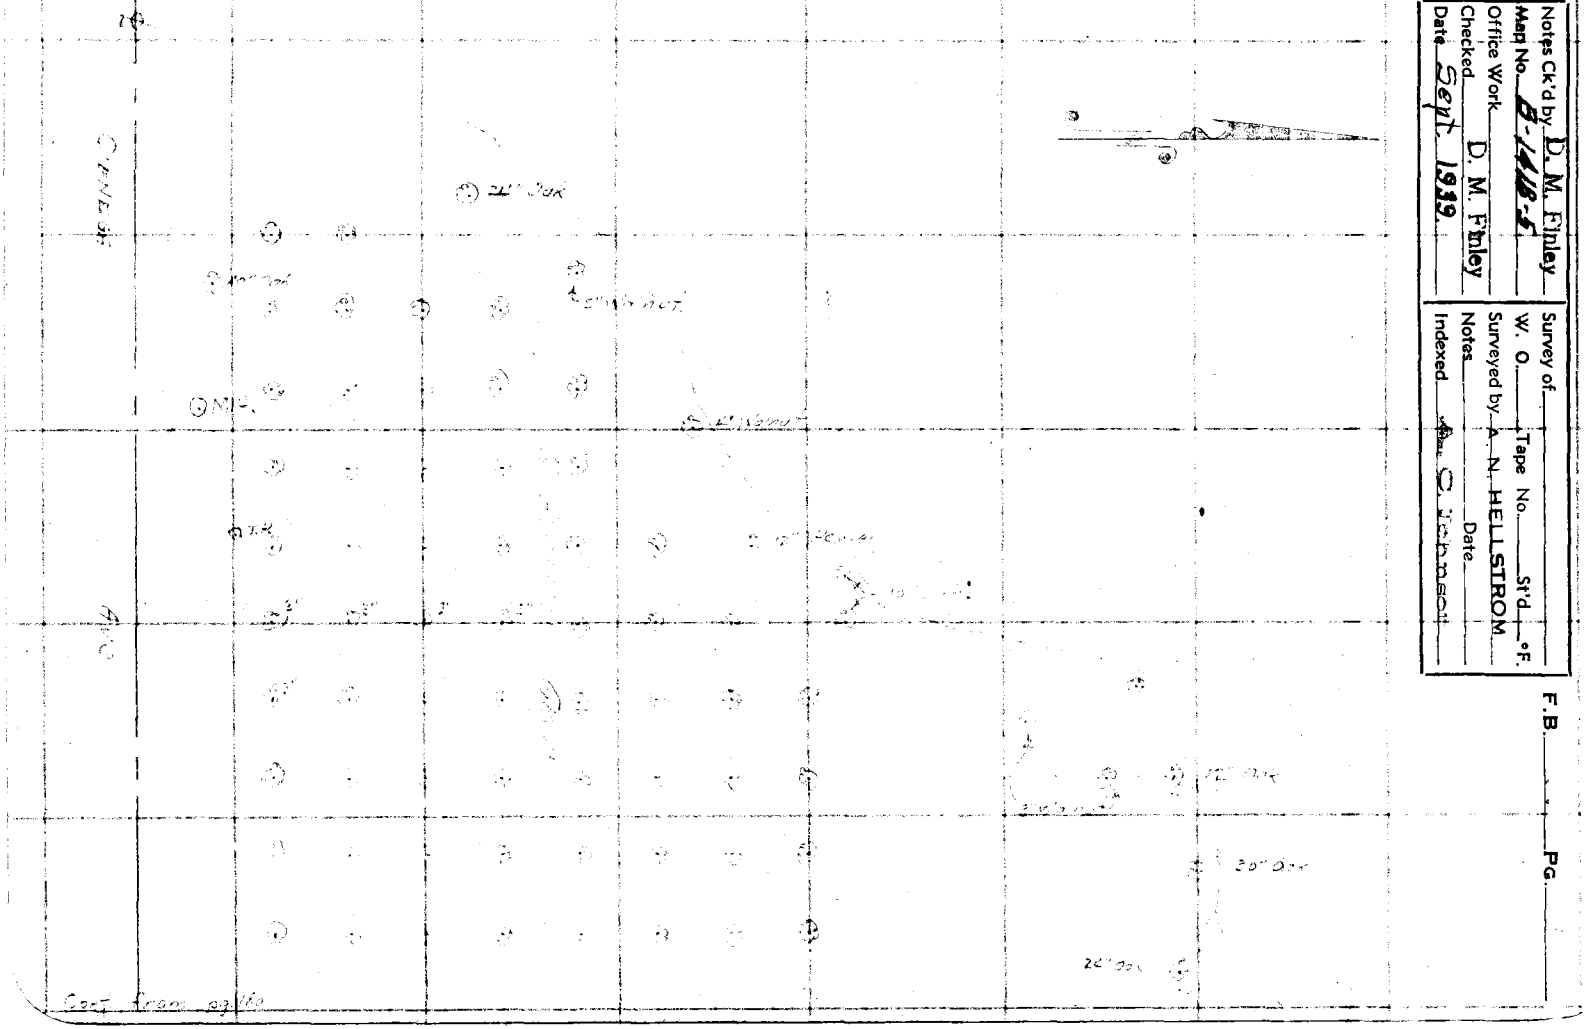

RETURN TO
LOS ANGELES COUNTY SURVEYOR
700 HALL OF RECORDS

Note: Any Additions or Changes on This Sheet Must be Made or Circled In **Red** Ink With Date and Name of Person Making Change.

Do not extend notes this side of this line

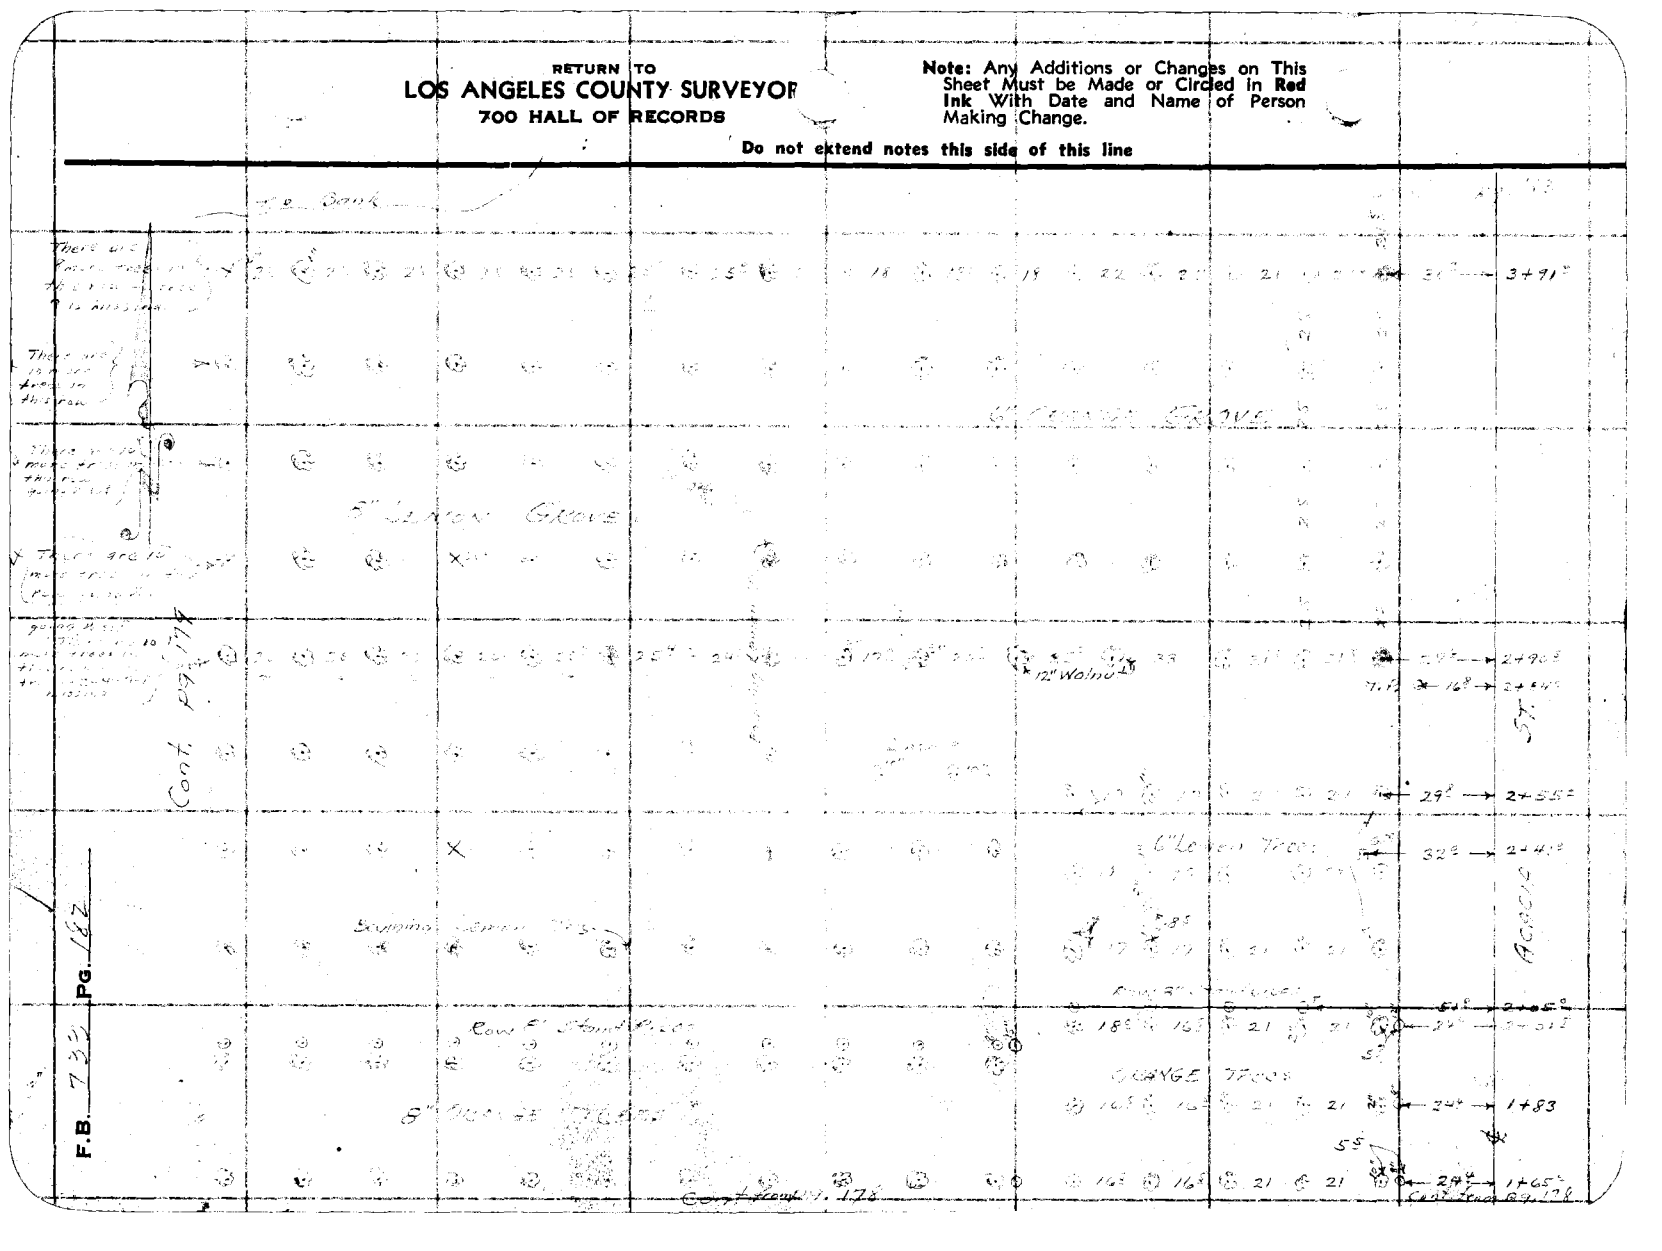

FORM 247 10M 11-38

RETURN TO
LOS ANGELES COUNTY SURVEYOR
700 HALL OF RECORDS

Note: Any Additions or Changes on This Sheet Must be Made or Circled in **Red Ink** With Date and Name of Person Making Change.

Do not extend notes this side of this line

Notes Ck'd by D. M. Finley
Map No. C.S. 8-141-5
Office Work J.D. Price
Checked D. M. Finley
Date Sept. 1939

Survey of W. O. 3272
Surveyed by A. N. HELLSTROM
Notes
Indexed

Tape No. Std. °F.
Date

F.B. Pg.

RETURN TO
LOS ANGELES COUNTY SURVEYOR
700 HALL OF RECORDS

Note: Any Additions or Changes on This Sheet Must be Made or Circled in **Red** Ink With Date and Name of Person Making Change.

Do not extend notes this side of this line

F.B. _____ PG. 114

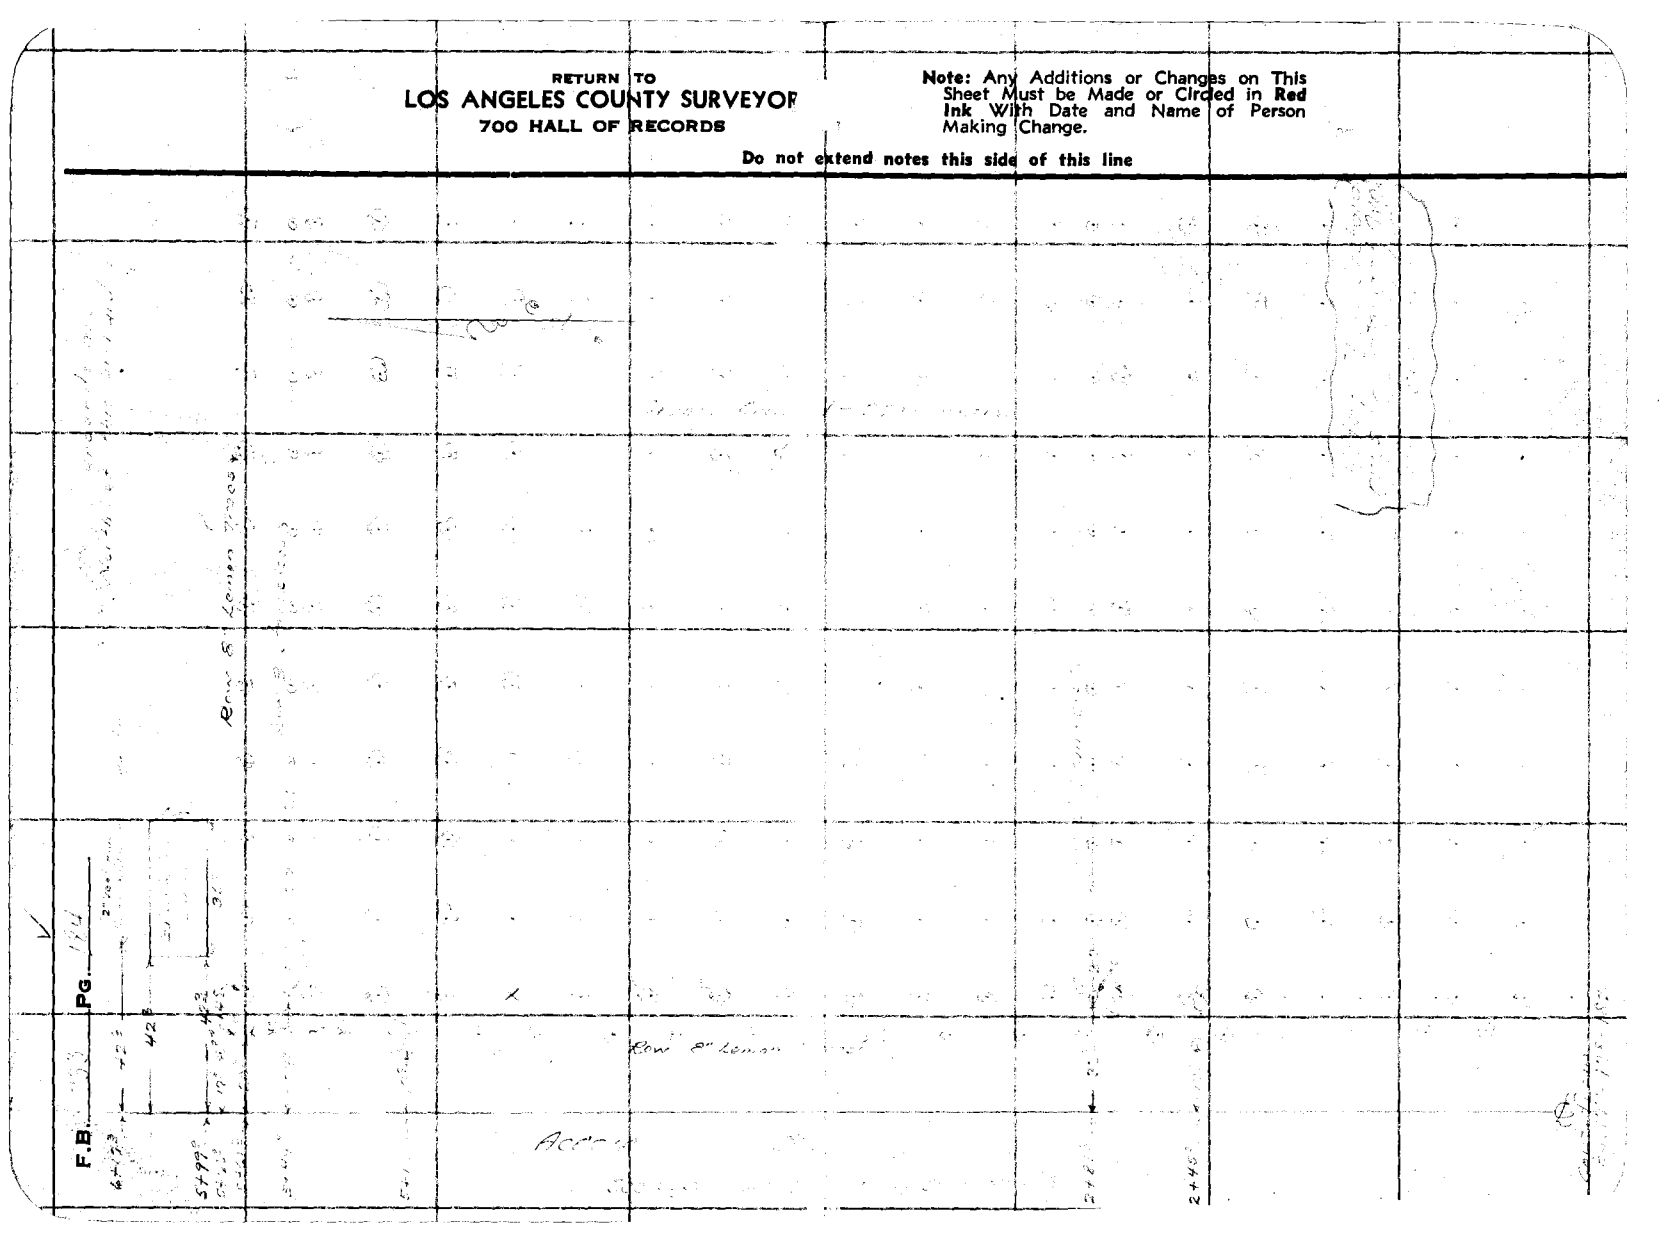

19-76-5

Notes Ck'd by D. M. Finley	Survey of
Map No. C.S.B-1418-5	W. O. Tape No. St'd °F.
Office Work J. D. Price.	Surveyed by A. N. HELLSTROM
Checked D. M. Finley	Notes Date
Date Sept. 1939.	Indexed

F.B. PG.

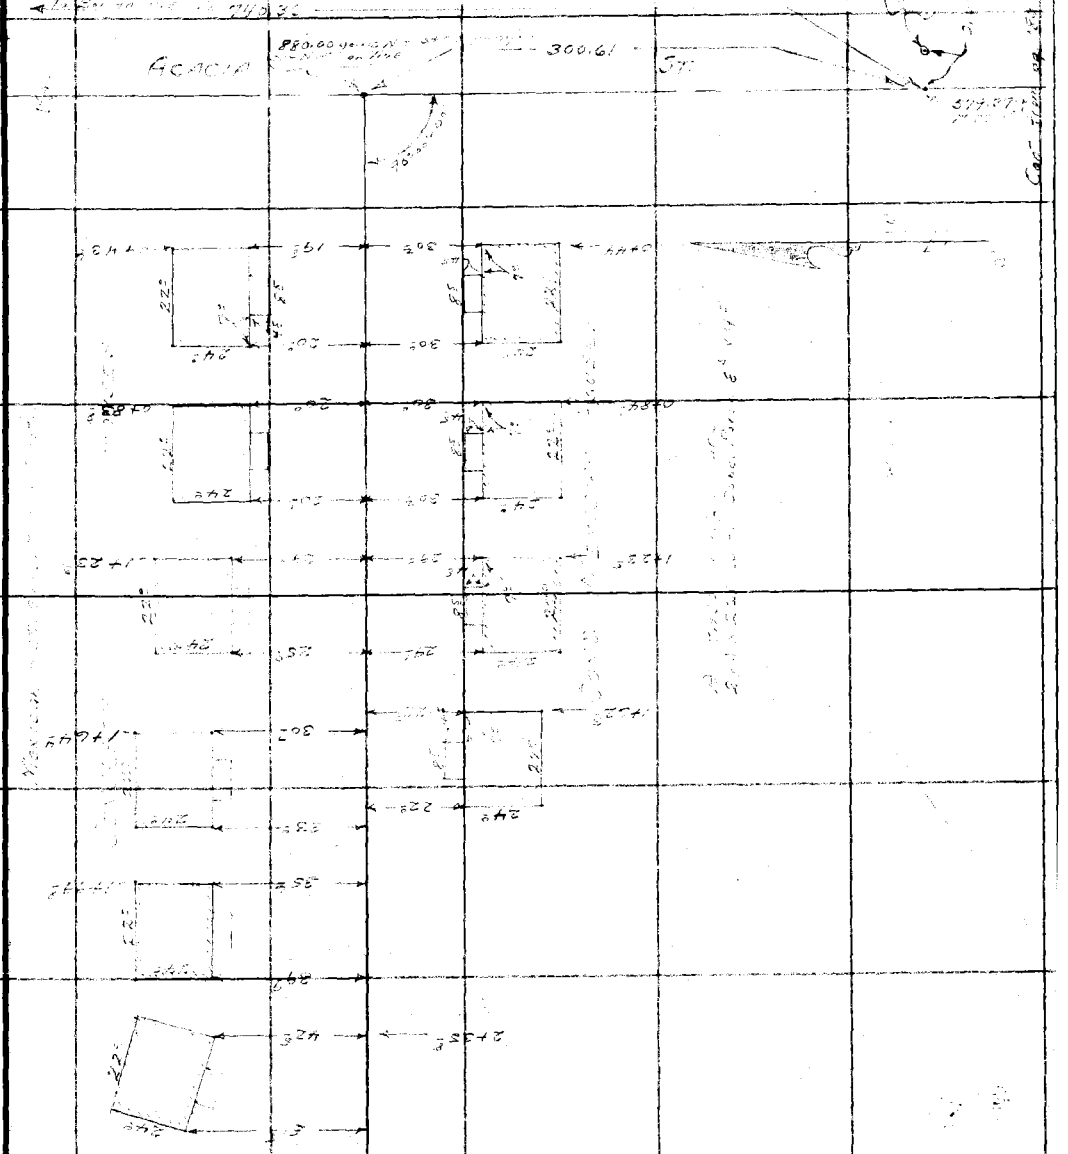

Note: Any Additions or Changes on This Sheet Must be Made or Circled in Red Ink With Date and Name of Person Making Change.

Do not extend notes this side of this line

RETURN TO
LOS ANGELES COUNTY SURVEYOR
700 HALL OF RECORDS

FORM 247 10M 11-38

F.B. 332 PG. 186

RETURN TO
LOS ANGELES COUNTY SURVEYOR
700 HALL OF RECORDS

Note: Any Additions or Changes on This Sheet Must be Made or Circled in Red Ink With Date and Name of Person Making Change.

Do not extend notes this side of this line

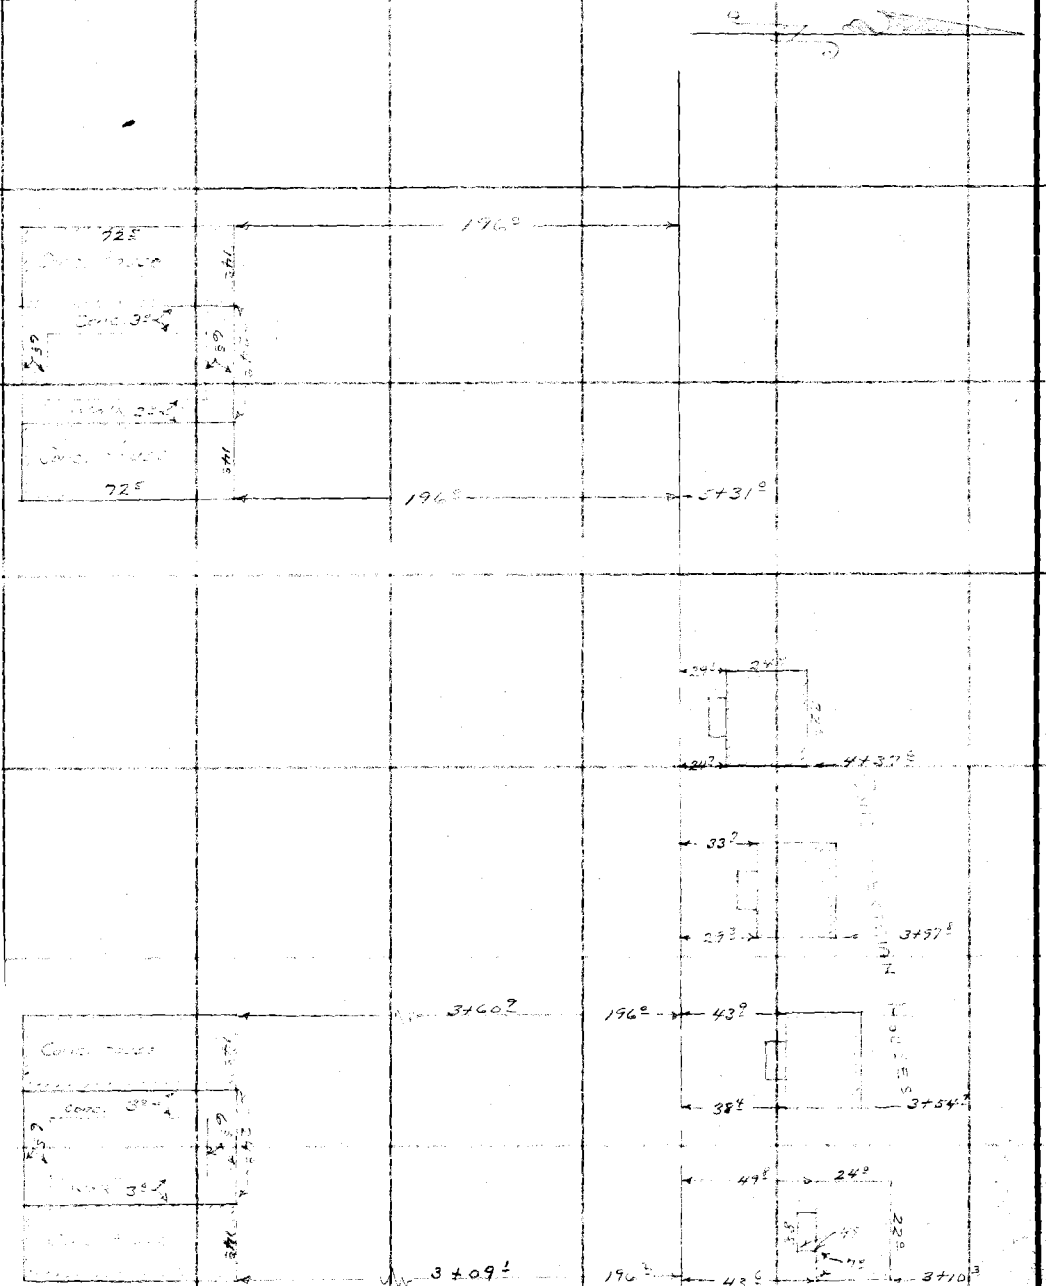

FORM 247 10M 11-38

RETURN TO
LOS ANGELES COUNTY SURVEYOR
700 HALL OF RECORDS

Note: Any Additions or Changes on This Sheet Must be Made or Circled in Red Ink With Date and Name of Person Making Change.

Do not extend notes this side of this line

Notes Ck'd by D. M. Finley
Map No. C.S.B-1418-S
Office Work J. D. Price
Checked D. M. Finley
Date Sept. 1939

Survey of W. ● 2774 Tape No. Std. °F.
Surveyed by A. N. HELLSTROM
Notes
Date
Indexed

F.B. Pg.

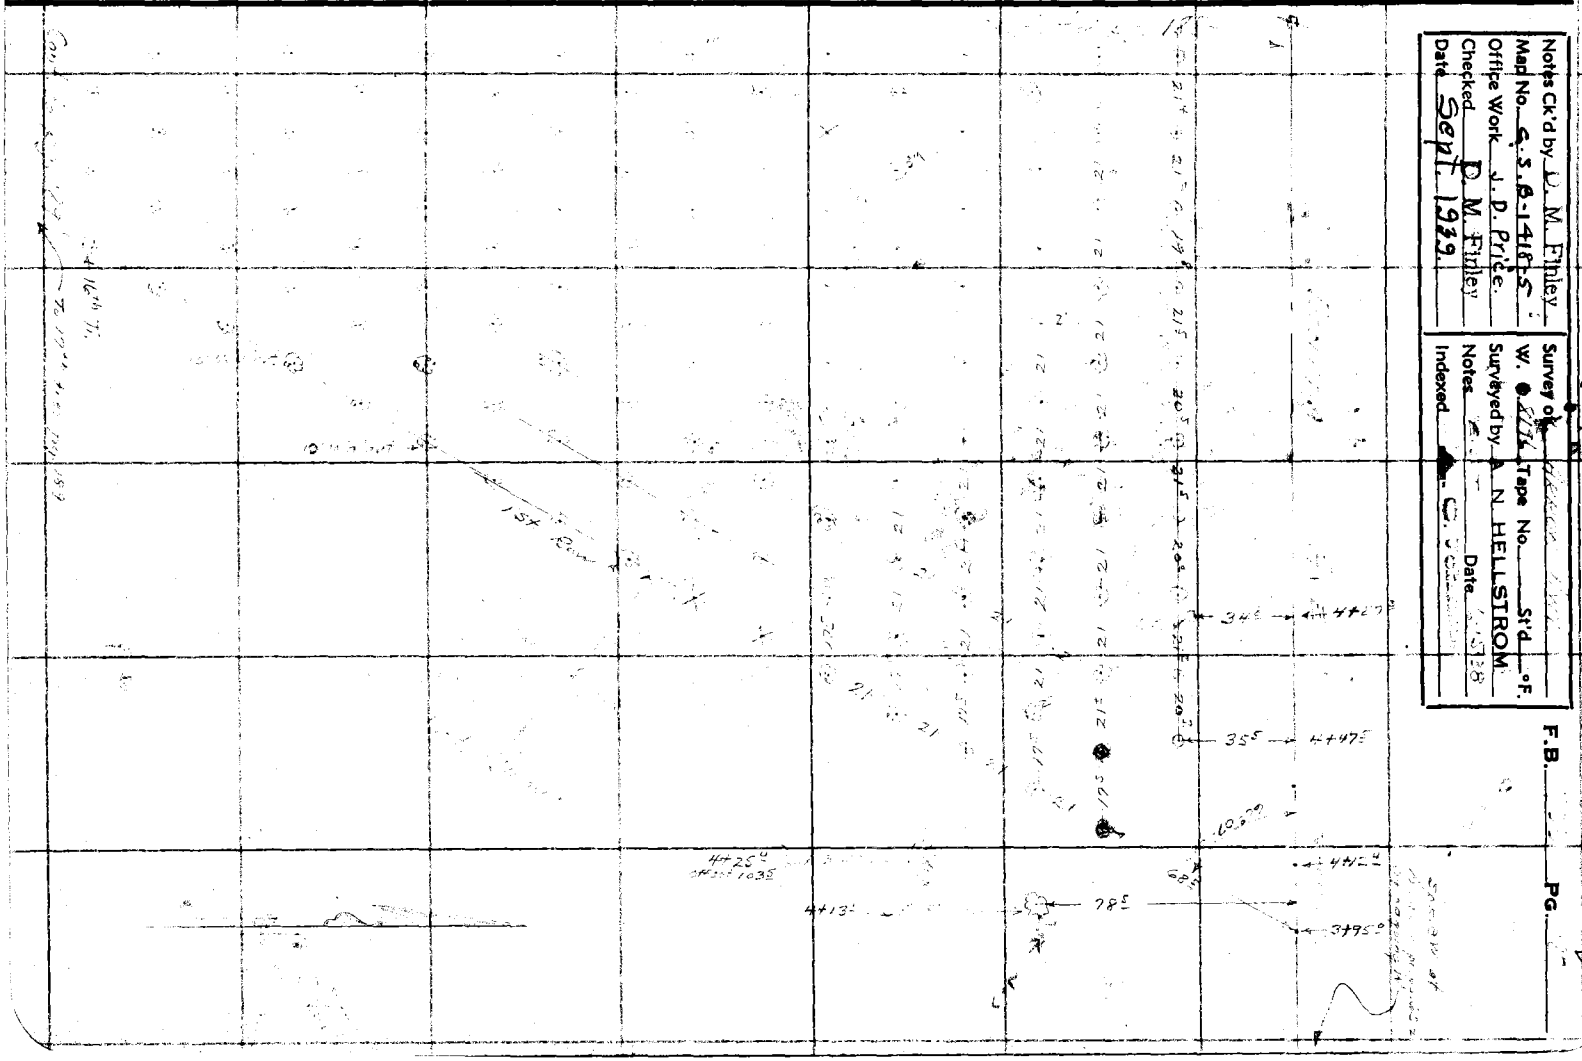

RETURN TO
LOS ANGELES COUNTY SURVEYOR
700 HALL OF RECORDS

Note: Any Additions or Changes on This Sheet Must be Made or Circled in **Red Ink** With Date and Name of Person Making Change.

Do not extend notes this side of this line

F.B. _____ PG. 185

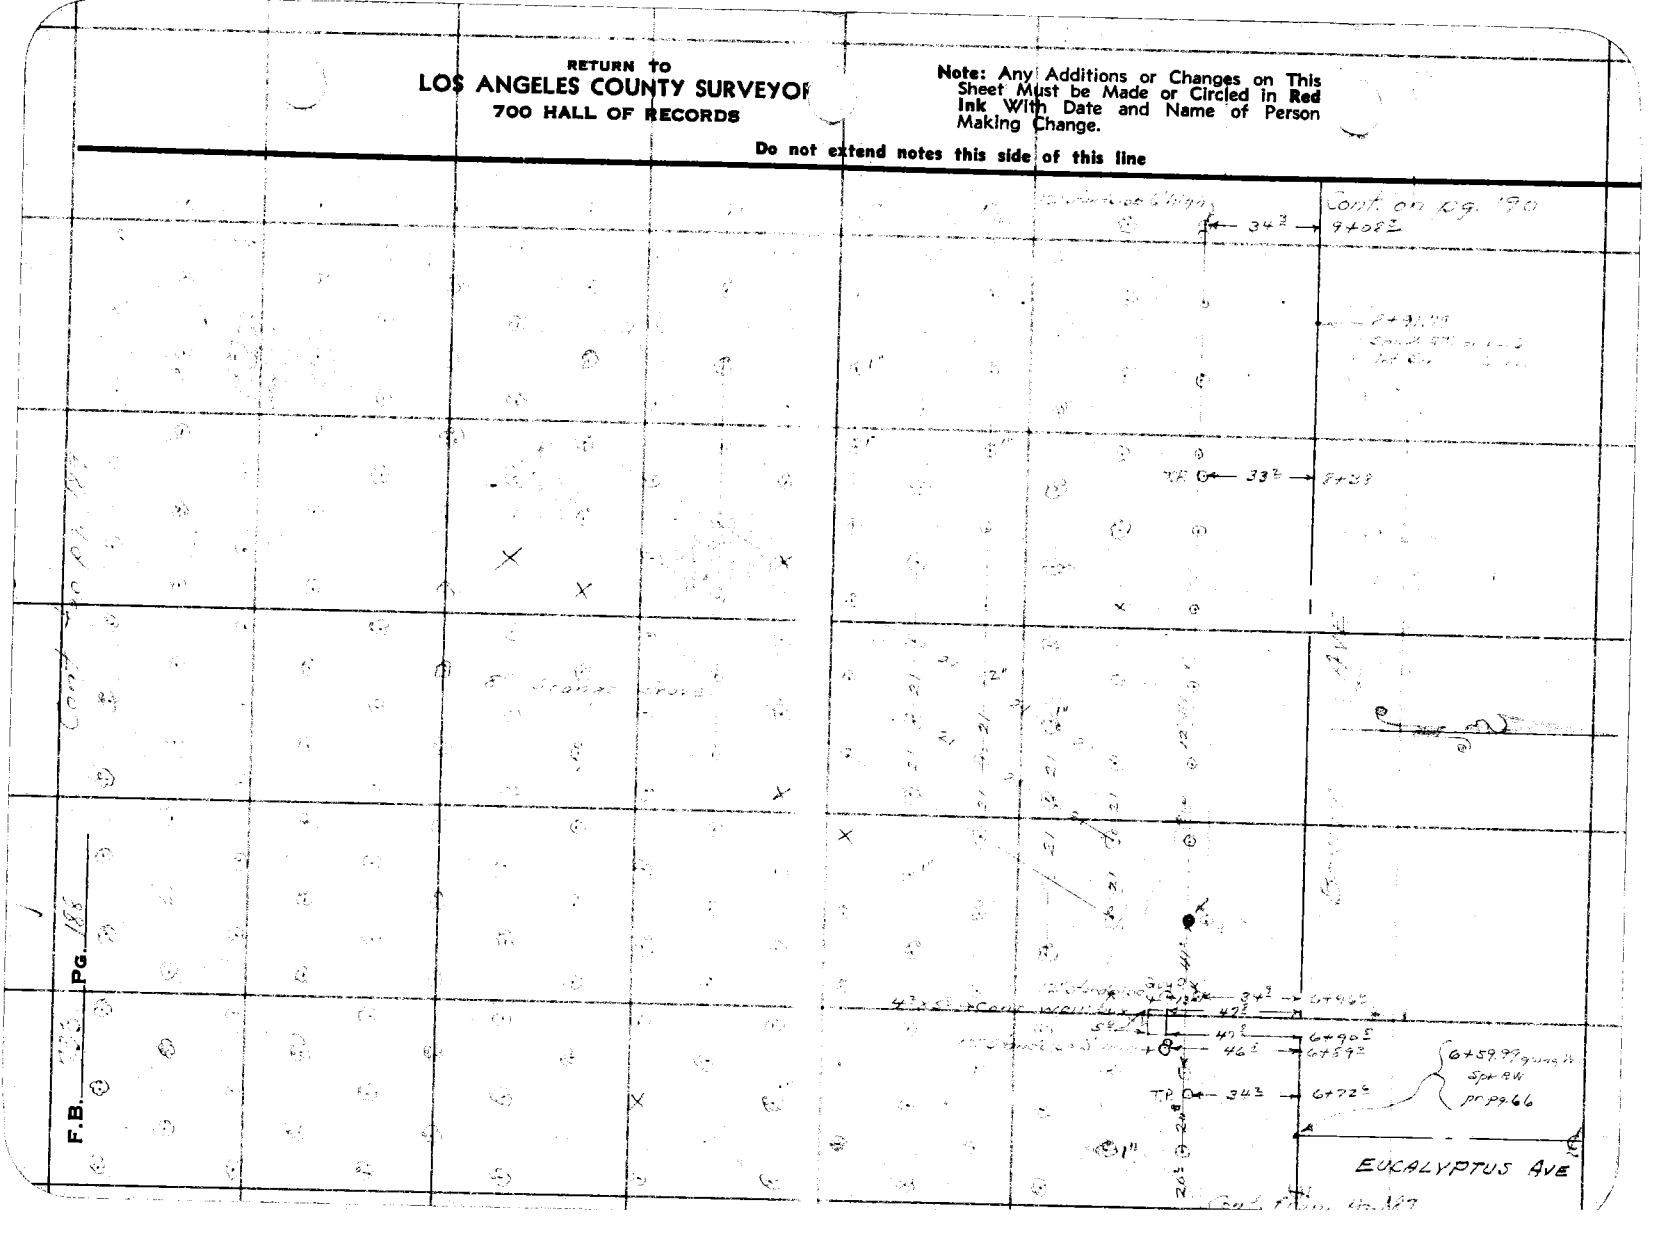

Notes Ck'd by D. M. Finley	Survey of
Map No. C.S. B-1418-5	W. O. 411 - Tape No. St'd °F.
Office Work J. D. Price	Surveyed by A. N. HELLSTROM
Checked D. M. Finley	Notes Date
Date Sept. 1939.	Indexed

F.B. PG.

Note: Any Additions or Changes on This Sheet Must be Made or Circled in Red Ink With Date and Name of Person Making Change

Do not extend notes this side of this line

RETURN TO
LOS ANGELES COUNTY SURVEYOR
700 HALL OF RECORDS

FORM 247 10M 11-38

RETURN TO
LOS ANGELES COUNTY SURVEYOR
700 HALL OF RECORDS

Note: Any Additions or Changes on This Sheet Must be Made or Circled in **Red Ink** With Date and Name of Person Making Change.

Do not extend notes this side of this line

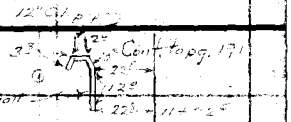

F.B. 732 PG. 190

Notes Ck'd by D. M. Finley	Survey of
Map No. S.S.B-1418-5	W. O. 2176 Tape No. St'd. °F.
Office Work J. D. Price	Surveyed by A. N. HELLSTROM
Checked D. M. Finley	Notes F.C.T. Date 6-1-26
Date Sept. 1939.	Indexed C. Jonson

F.B. PG.

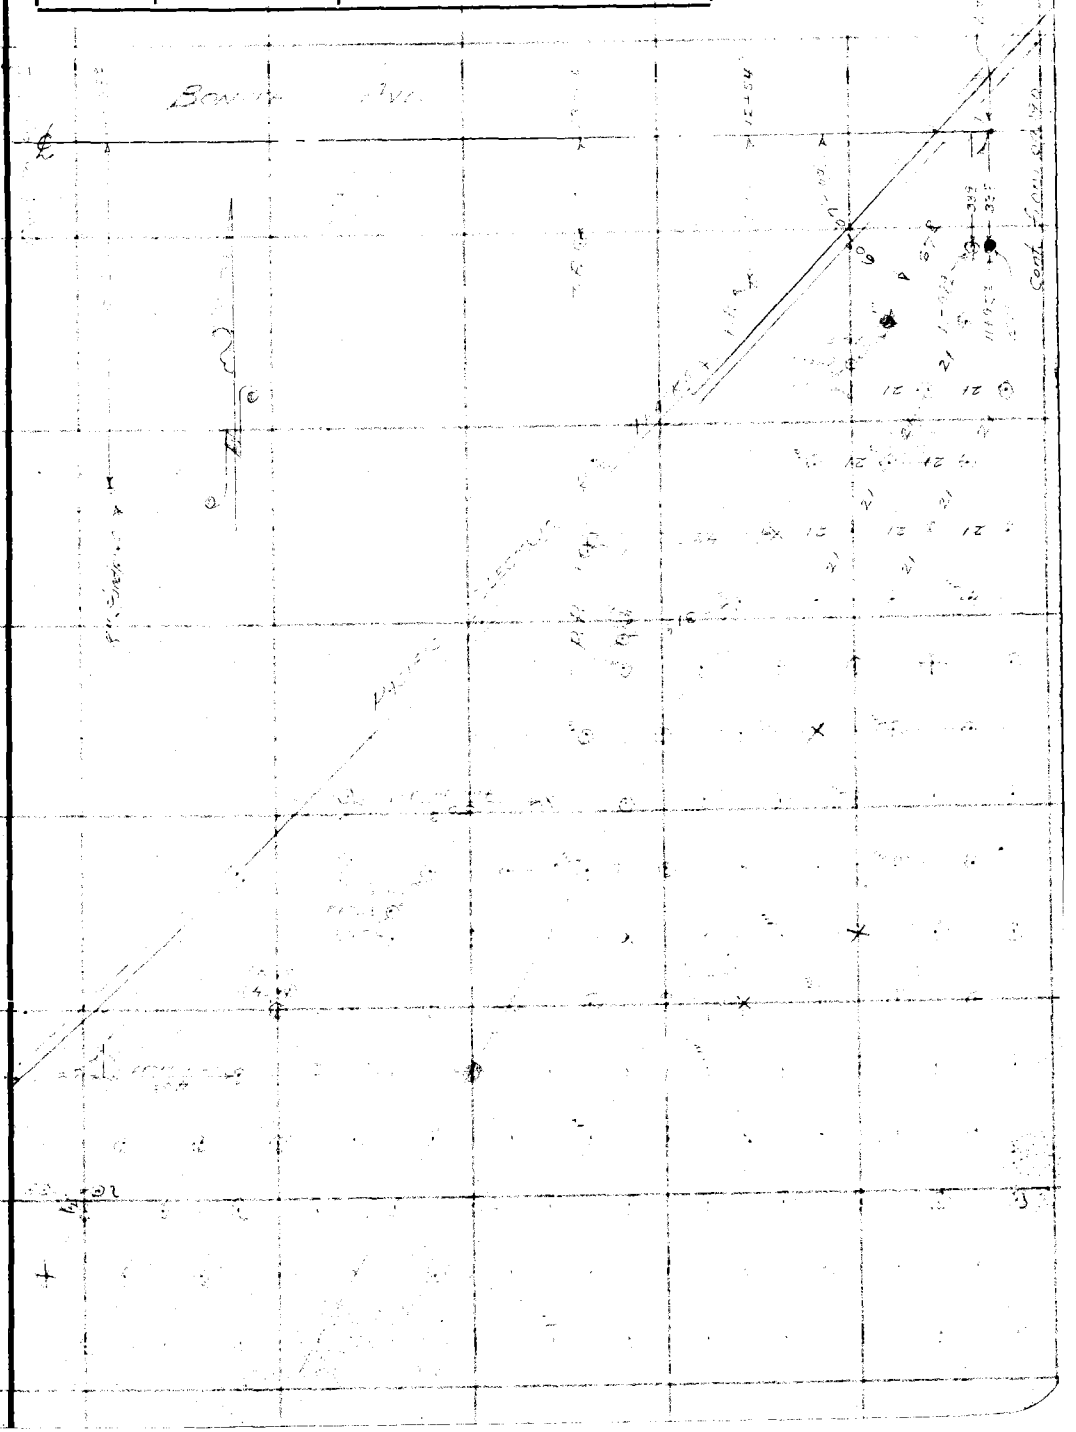

Note: Any Additions or Changes on This Sheet Must be Made or Circled in Red Ink With Date and Name of Person Making Change.

Do not extend notes this side of this line

RETURN TO
LOS ANGELES COUNTY SURVEYOR
700 HALL OF RECORDS

FORM 247 10M 11-35

RETURN TO
LOS ANGELES COUNTY SURVEYOR
700 HALL OF RECORDS

Note: Any Additions or Changes on This Sheet Must be Made or Circled in **Red Ink** With Date and Name of Person Making Change.

Do not extend notes this side of this line

F.B. 423 Pg. 172

Platted on C.S.B. 1447-S
J.D. Price.

Notes Ck'd by D. M. Finley	Survey of [illegible]	F.B.	Pg.
Map No. B-1418-4	W. O. 2172 Tape No. St'd °F.		
Office Work F. A. Wood	Surveyed by A. N. HELLSTROM		
Checked D. M. Finley	Notes [illegible] Date 5-17-39		
Date Sept. 1939	Indexed [illegible] 5-25-39		

J. N. 8196

ARROW HIGHWAY (Proposed 5-17-39)

From

Intersection of CIENEGA AVE & A.T.S.F. R.R. (In San Dimas)

To

Intersection of Bonita Ave. & A.T. & S.F. R.R. (In San Dimas)

Note: Any Additions or Changes on This Sheet Must be Made or Circled in Red Ink With Date and Name of Person Making Change

Do not extend notes this side of this line

RETURN TO
LOS ANGELES COUNTY SURVEYOR
700 HALL OF RECORDS

FORM 247 10M 11-38

RETURN TO
LOS ANGELES COUNTY SURVEYOR
700 HALL OF RECORDS

Note: Any Additions or Changes on This Sheet Must be Made or Circled in **Red Ink** With Date and Name of Person Making Change.

Do not extend notes this side of this line

F.B. 238 PG. 196

Notes Ck'd by D. M. Finley	Survey of Arroyo Hwy	F.B. 230	Pg. 197
Map No. B-1416-4	W. O. 8196 Tape No.	St'd	of
Office Work F. A. Wood.	Surveyed by A. N. HELLSTROM		
Checked D. M. Finley	Notes A.N.H. Date 5-18-39		
Date Sept. 1939.	Indexed		

Cont. on pg. 198

Cont. on pg. 198

30th Row? going N

T.P.

P.R.

P.R.

14th Row going N

Cont from pg. 196

Note: Any Additions or Changes on This Sheets Must be Made or Circled in Red Ink With Date and Name of Person Making Change.

Do not extend notes this side of this line

RETURN TO
LOS ANGELES COUNTY SURVEYOR
700 HALL OF RECORDS

FORM 247 5M 10-37

RETURN TO
LOS ANGELES COUNTY SURVEYOR
700 HALL OF RECORDS

Note: Any Additions or Changes on This Sheets Must be Made or Circled in **Red Ink** With Date and Name of Person Making Change.

Do not extend notes this side of this line

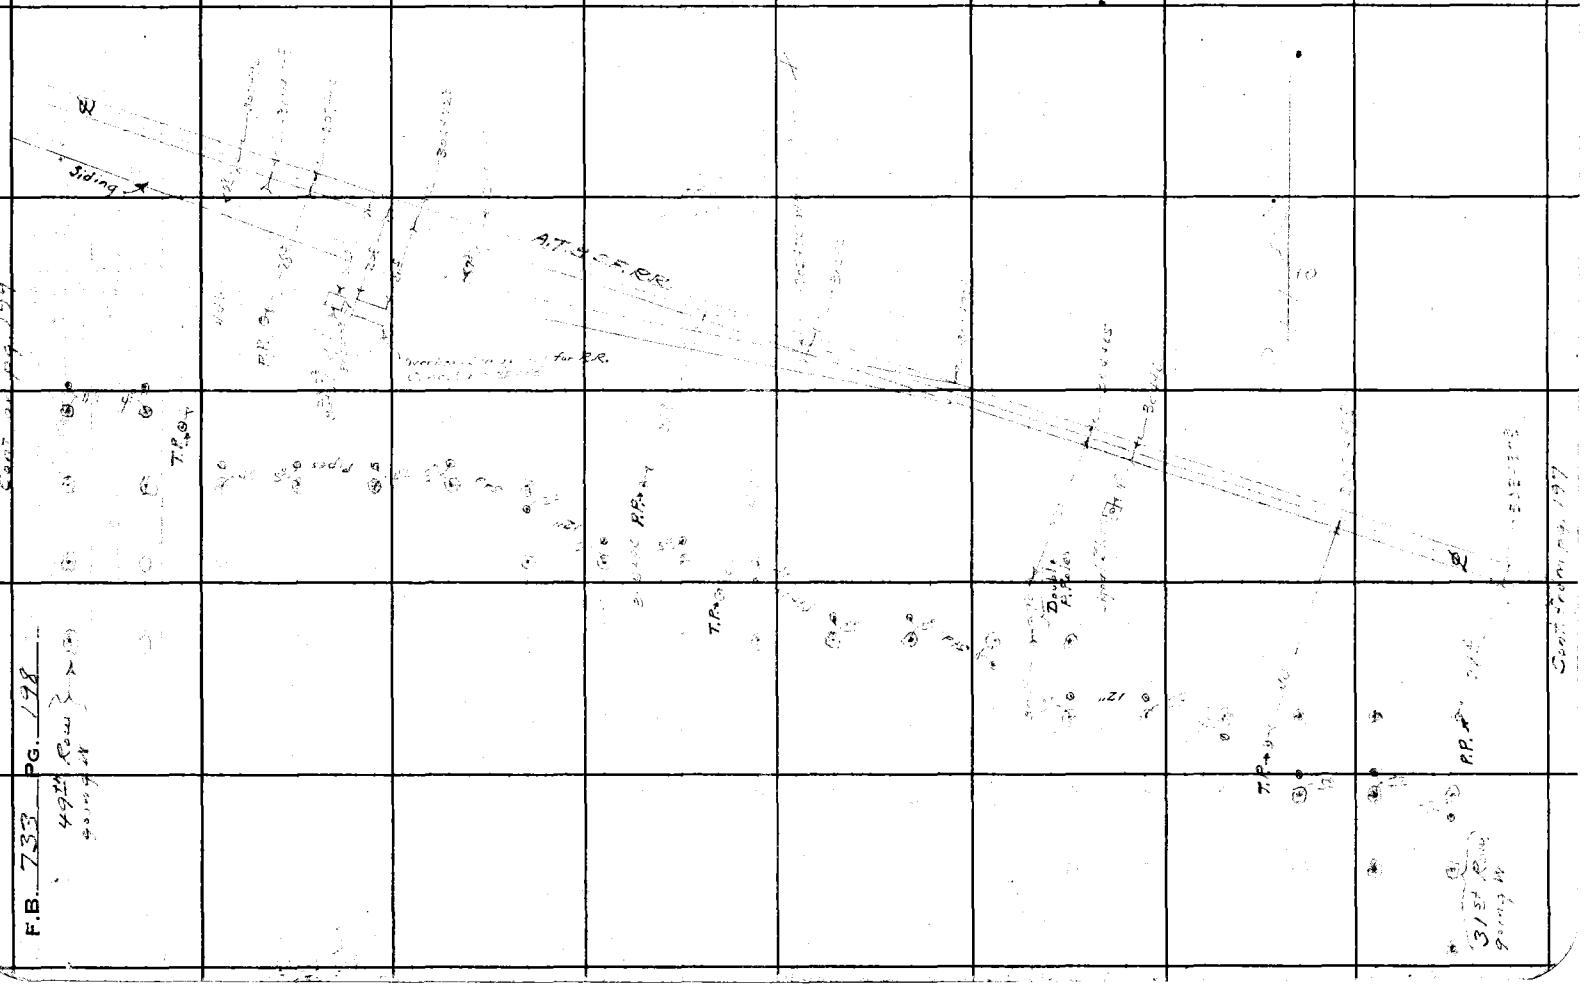

Notes Ck'd by D. M. Finley	Survey of Arrow Hwy
Map No. B-148-4	W. O. 2196 Tape No. St'd OF
Office Work F.A. Wood.	Surveyed by A. N. HELLSTROM
Checked D. M. Finley	Notes Date
Date Sept. 1939.	Indexed

F.B. 733 PG. 199

Cont. on pg. 200

Note: Any Additions or Changes on This Sheets Must be Made or Circled in Red Ink With Date and Name of Person Making Change.

Do not extend notes this side of this line

RETURN TO
LOS ANGELES COUNTY SURVEYOR
700 HALL OF RECORDS

FORM 247 5M 10-37

8" Std Pipe Line
1st Row going N
12" Std
T.P.
P.P.
Siding
45th Row
Cont. from pg. 198

RETURN TO
LOS ANGELES COUNTY SURVEYOR
700 HALL OF RECORDS

Note: Any Additions or Changes on This Sheets Must be Made or Circled in **Red Ink** With Date and Name of Person Making Change.

Do not extend notes this side of this line

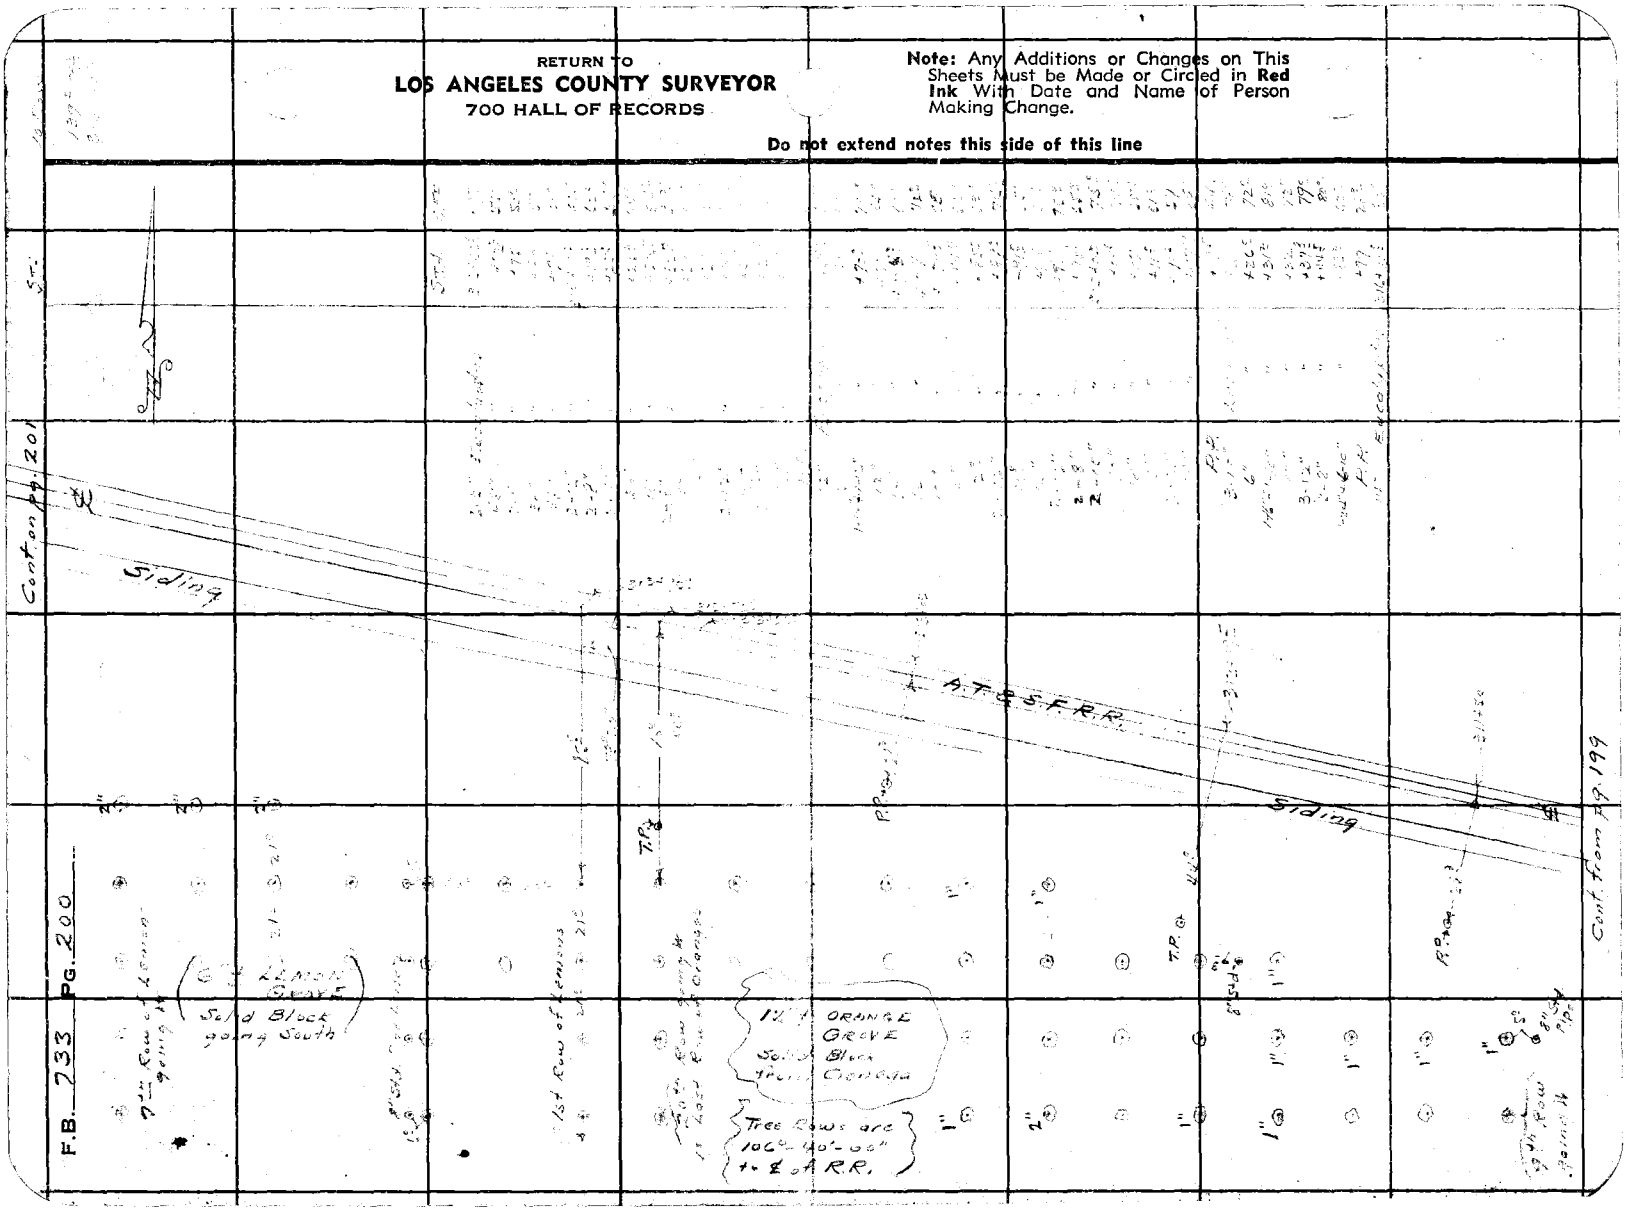

Notes Ck'd by D. M. Finley	Survey of ARROW HWY	F.B. 733	PG. 201
Map No. B-1418-4	W. O. 8196 Tape No.	St'd	OF
Office Work E.A. Wood.	Surveyed by A. N. HELLSTROM		
Checked D. M. Finley	Notes	Date	
Date Sept. 1939	Indexed		

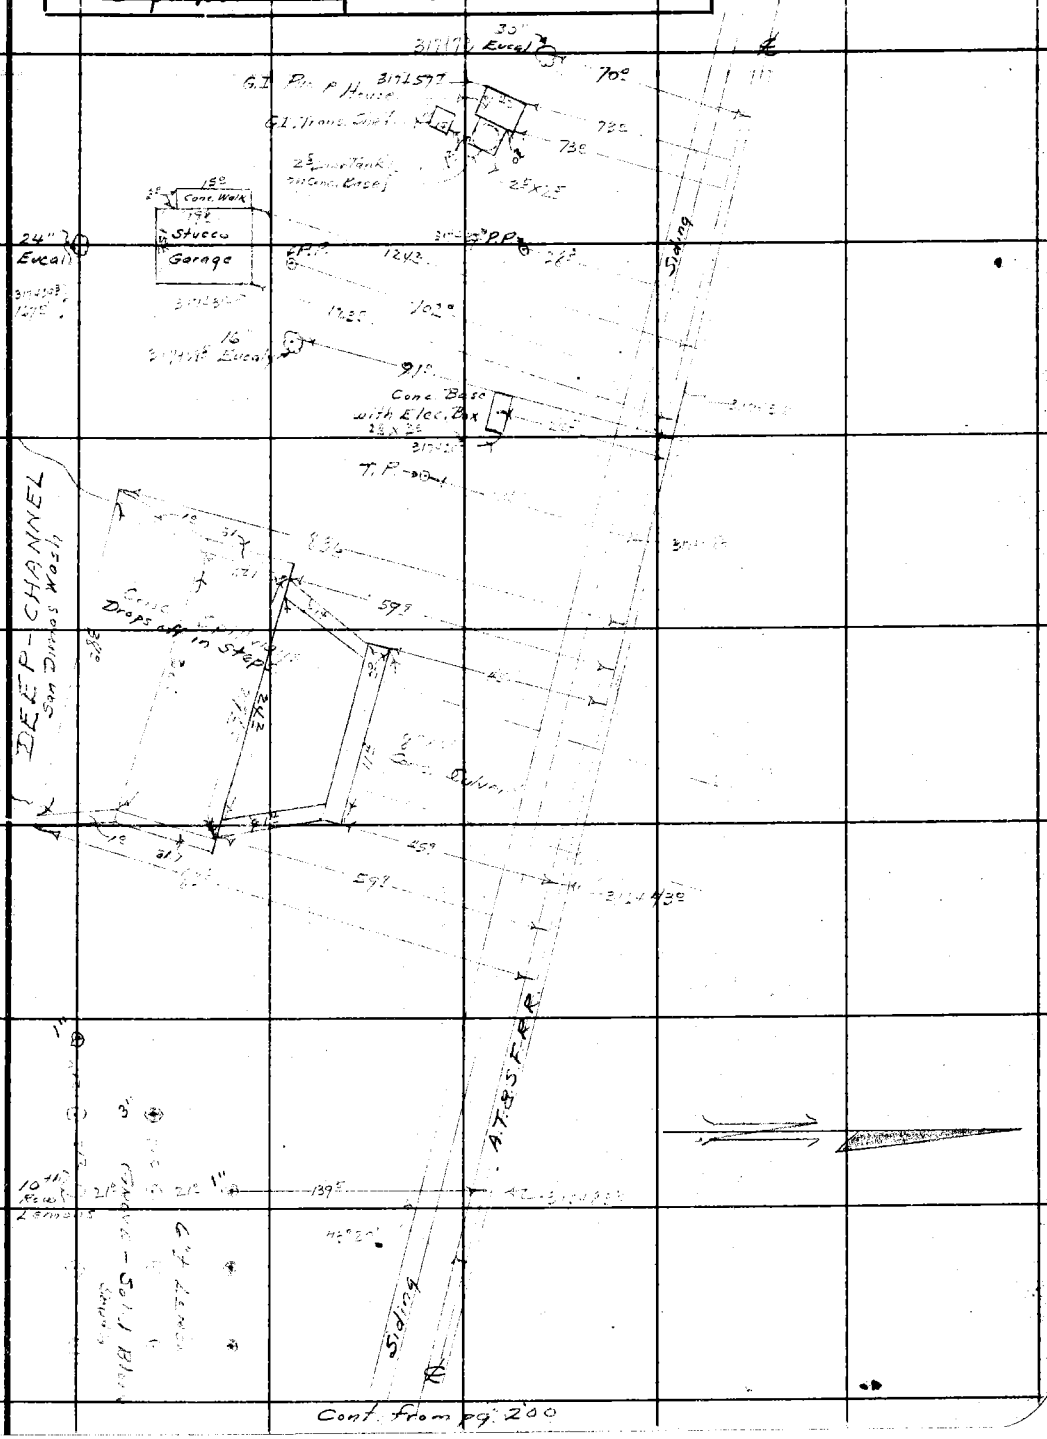
Cont. from pg. 200
Cont. on pg. 202
DEEP-CHANNEL
San Dimas Wash
Stucco Garage
Conc. Walk
Conc. Drop
Conc. Base with Elec. Box
Conc. Drop and Steps
A.T.&S.F.R.R.

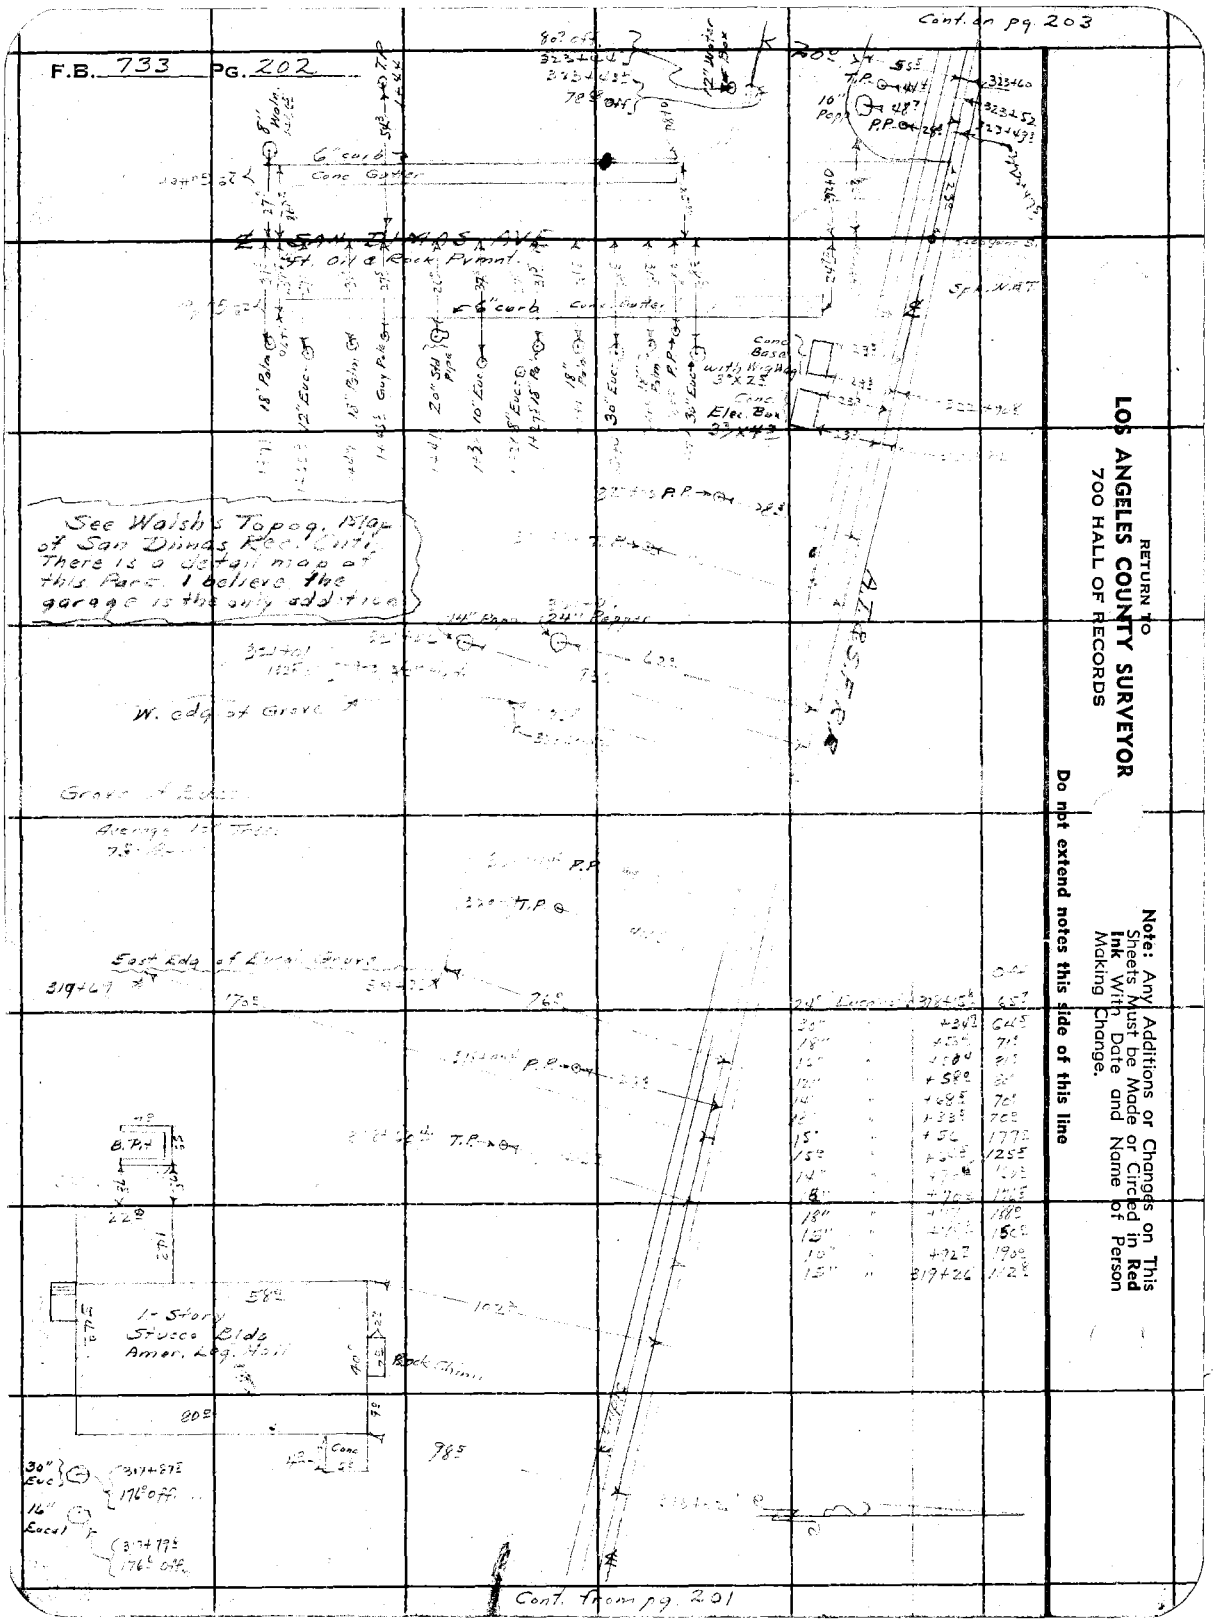
F.B. 733 PG. 202
Cont. on pg 203
Cont. from pg. 201
See Walsh's Topog. Map of San Dimas Recon., there is a detail map of this Parc. I believe the garage is the only addition
W. edge of Grove
East Edg of Lane Grove
1-Story Stucco Bldg Amer. Leg. Hall
Rock Chimn.
Conc Gutter
Conc Curb
Conc Basin with Wire Mesh
Conc Elec. Box
Conc Pedestal
Guy Pole
Sp. in Wall
Average 12" Trees
RETURN TO
LOS ANGELES COUNTY SURVEYOR
700 HALL OF RECORDS
Note: Any Additions or Changes on This Sheets Must be Made or Circled in Red Ink With Date and Name of Person Making Change.
Do not extend notes this side of this line

Notes Ck'd by D. M. Finley	Survey of Arrow Hwy	F.B. 733	Pg. 203
Map No. B-1418-4	W. O. 8176 Tape No.	St'd	of
Office Work F. A. Wood.	Surveyed by A. N. HELLSTROM		
Checked D. M. Fin'y	Notes A.N.H. Date 5-18-39		
Date Sept. 1939	Indexed		

Cont. on pg. 204

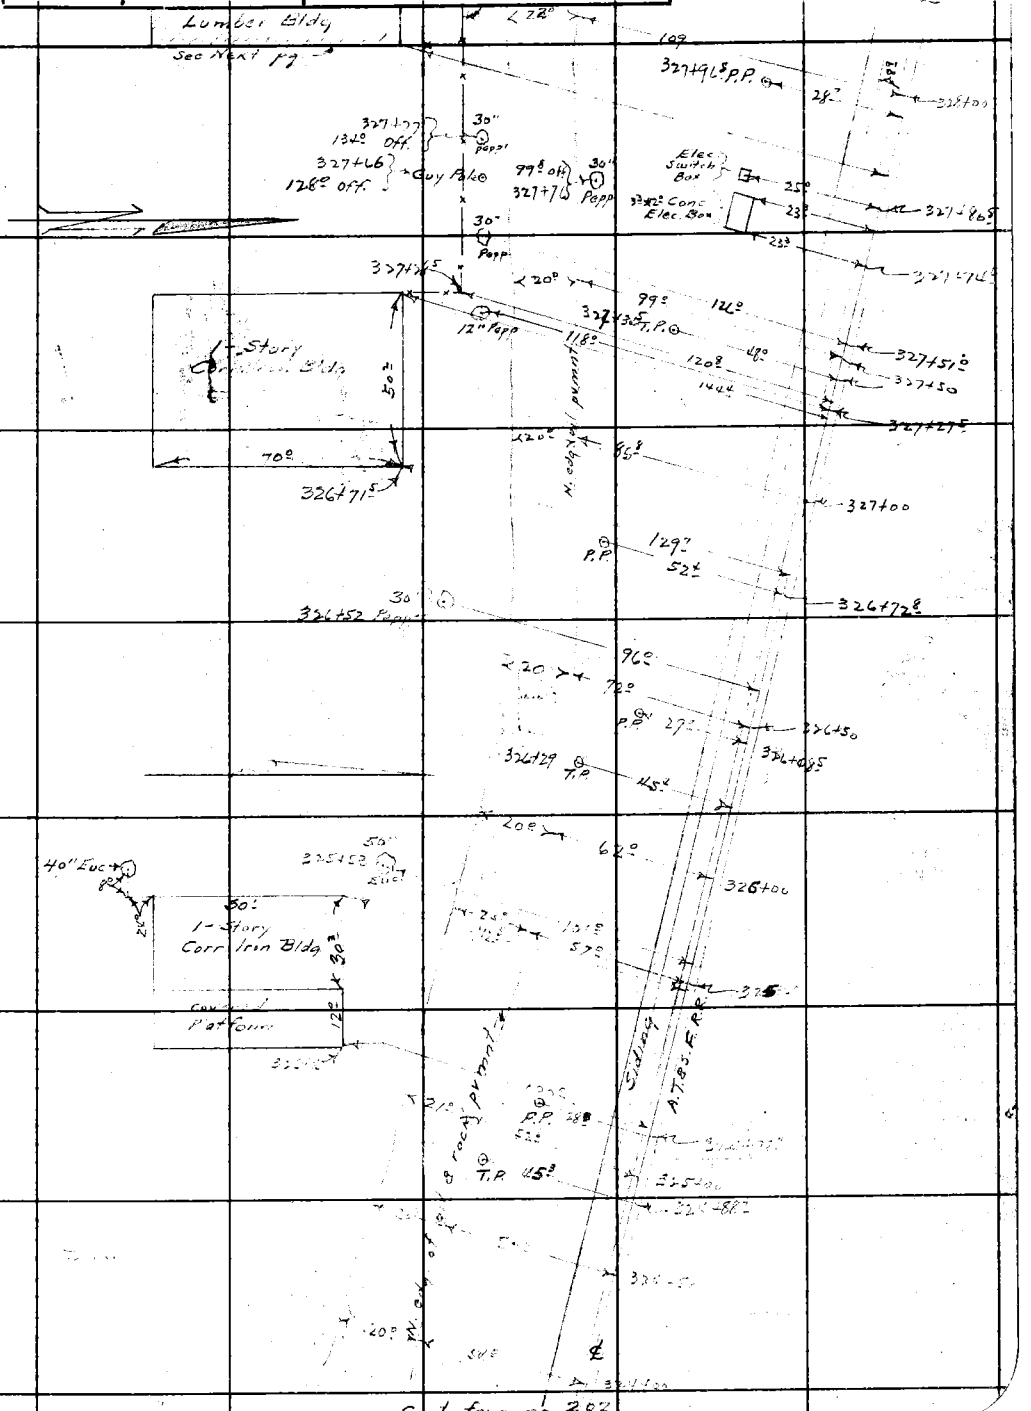

Note: Any Additions or Changes on This Sheets Must be Made or Circled in Red Ink With Date and Name of Person Making Change.

Do not extend notes this side of this line

RETURN TO
LOS ANGELES COUNTY SURVEYOR
700 HALL OF RECORDS

FORM 247 5M 10-37

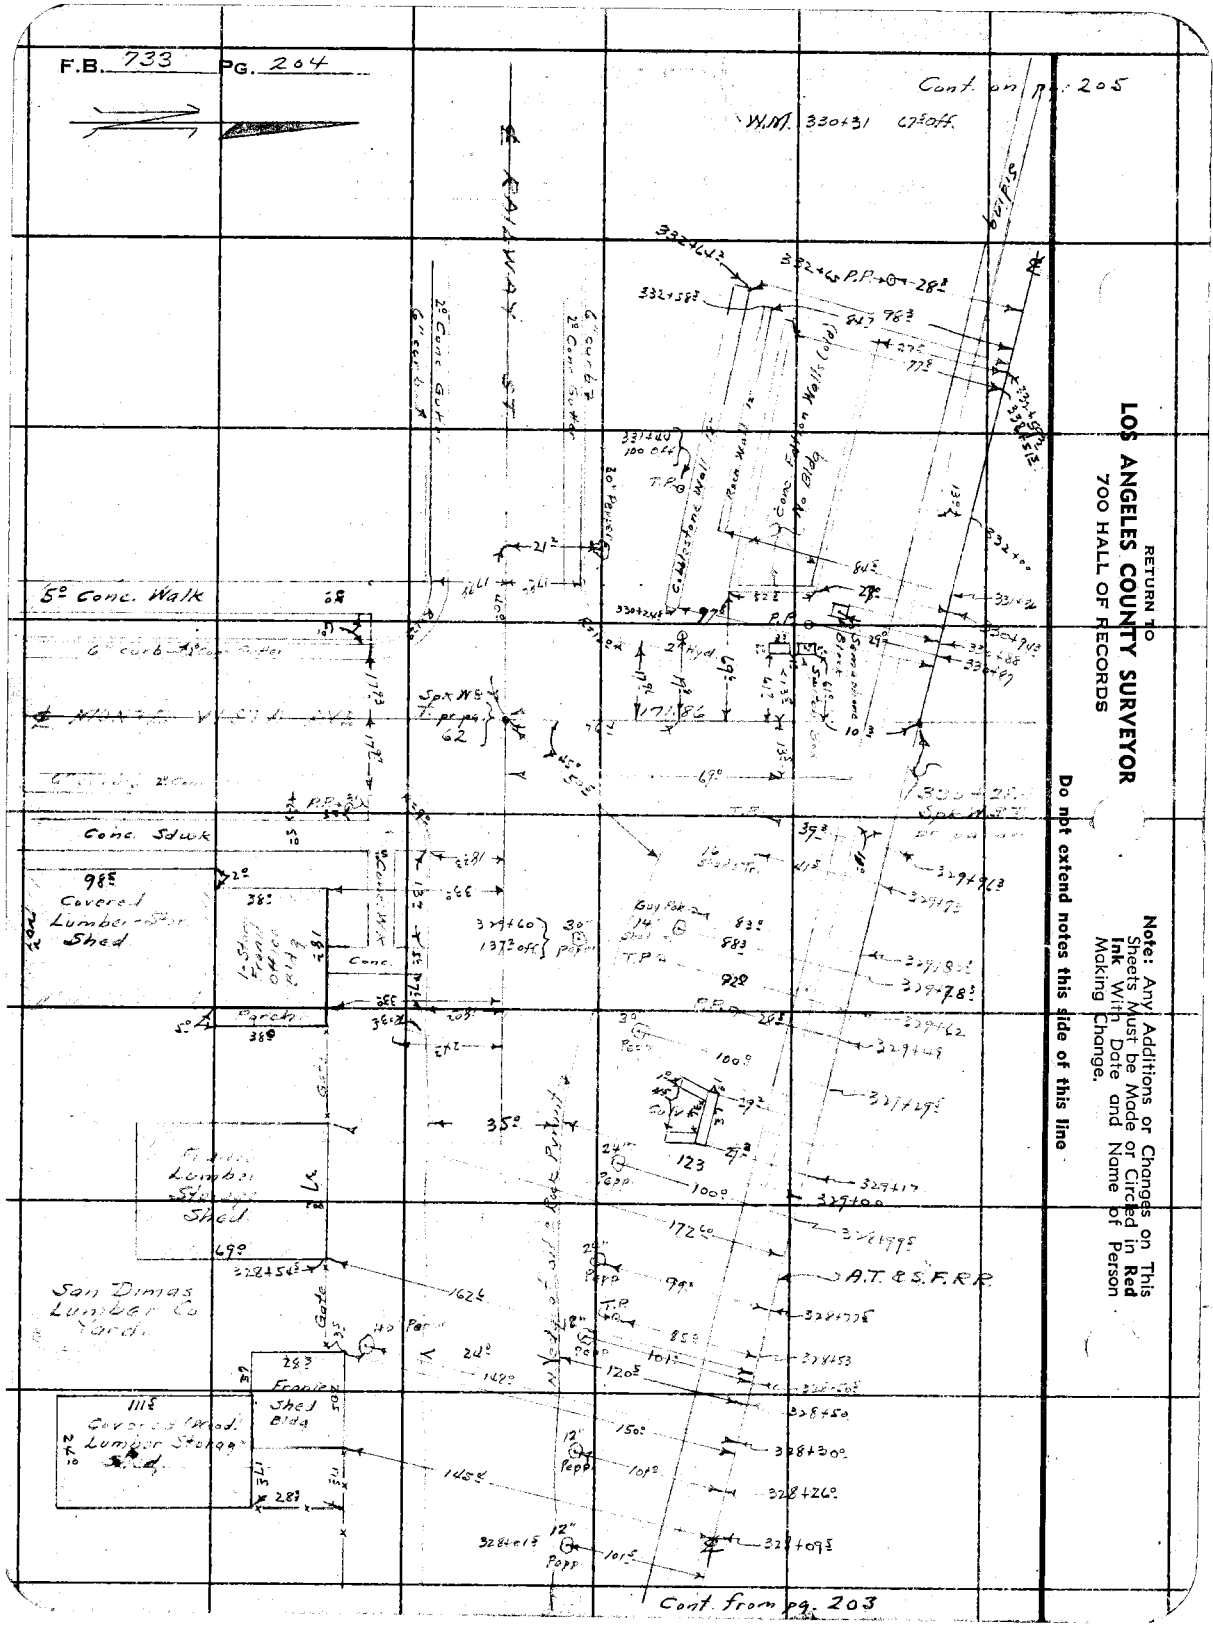

RETURN TO
LOS ANGELES COUNTY SURVEYOR
700 HALL OF RECORDS

Note: Any Additions or Changes on This Sheets Must be Made or Circled in **Red Ink** With Date and Name of Person Making Change.

Do not extend notes this side of this line

Notes Ck'd by D. M. Finley
Map No. B-1418-4
Office Work F.A. Wood
Checked D. M. Finley
Date Sept. 1939.

Survey of Arrow Hwy.
W. O. 8194 Tape No. St'd of
Surveyed by A. N. HELLSTROM
Notes A.N.H. Date 5/16/39
Indexed

F.B. 133 Pg. 205
Cont. on pg. 206

Note: Any Additions or Changes on This Sheets Must be Made or Circled in Red Ink With Date and Name of Person Making Change.

Do not extend notes this side of this line

RETURN TO
LOS ANGELES COUNTY SURVEYOR
700 HALL OF RECORDS

FORM 247 BM 10-37

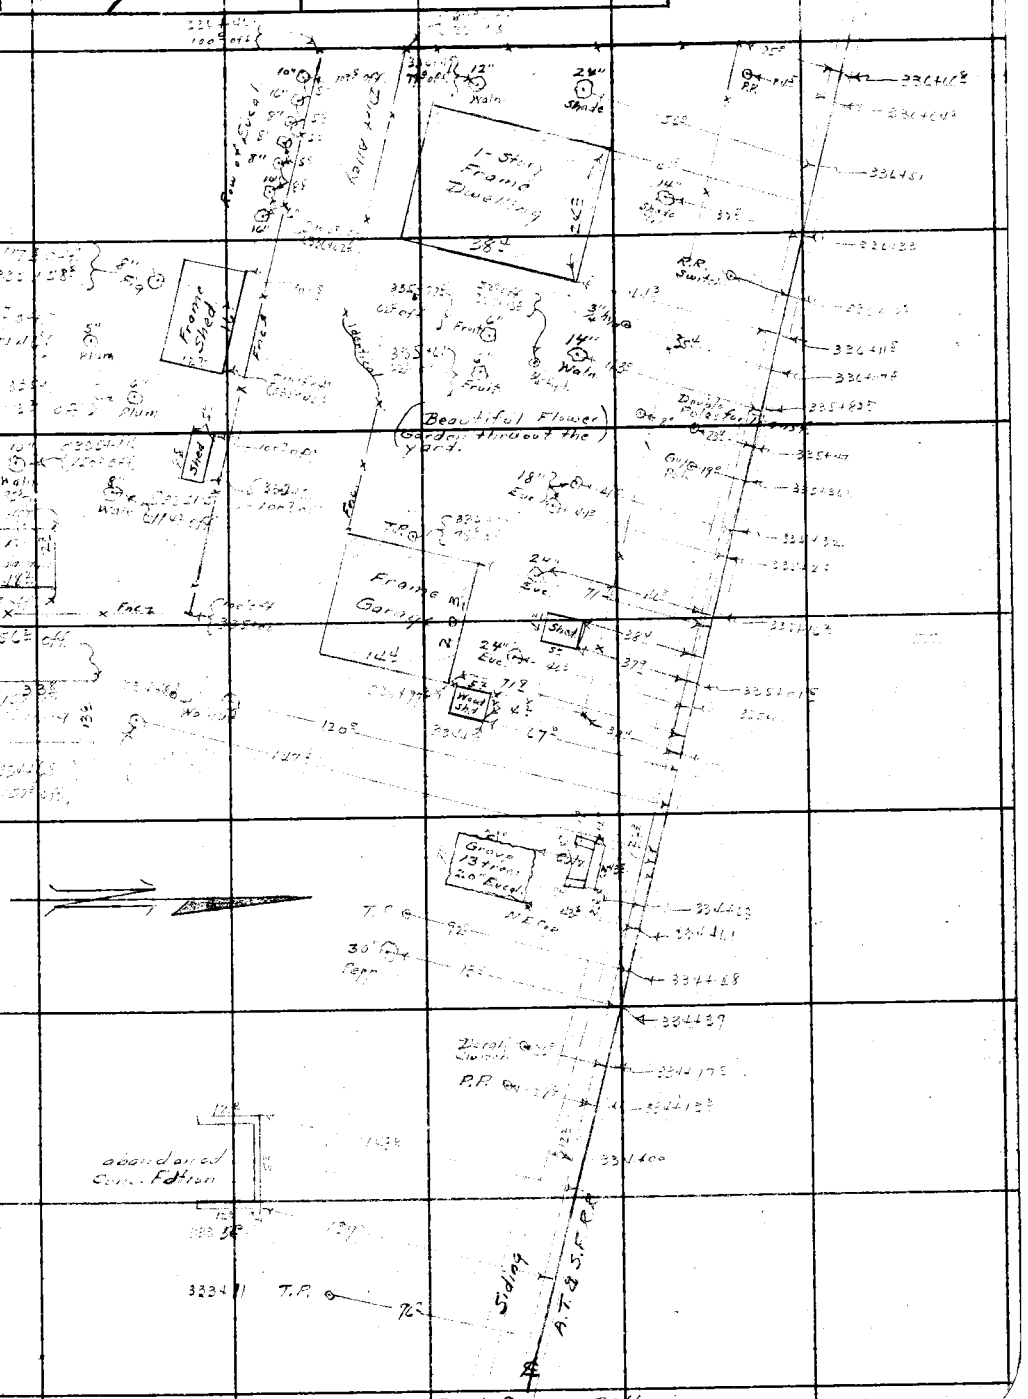

RETURN TO
LOS ANGELES COUNTY SURVEYOR
700 HALL OF RECORDS

Note: Any Additions or Changes on This Sheets Must be Made or Circled in **Red Ink** With Date and Name of Person Making Change.

Do not extend notes this side of this line

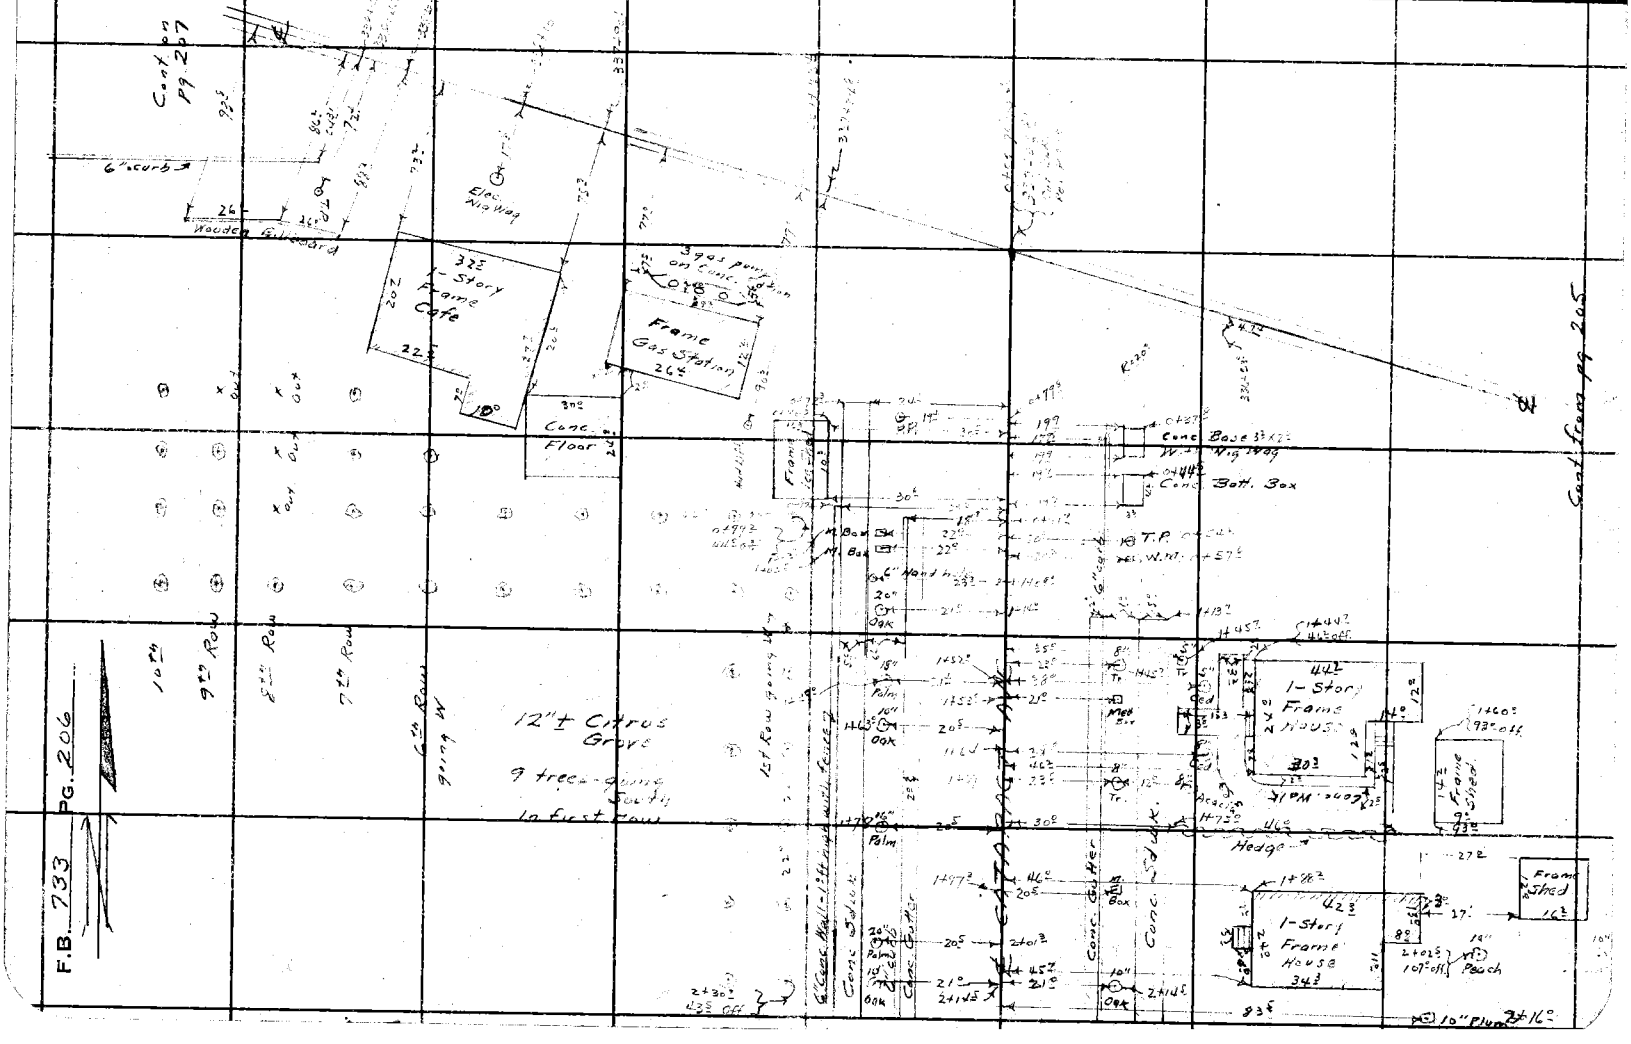

Notes Ck'd by D. M. Finley	Survey of ARROW HWY.	F.B. 1283	Pg. 21
Map No. B-1418-4	W. O. 8196 Tape No.	St'd	°F
Office Work F. R. Wood.	Surveyed by A. N. HELLSTROM		
Checked D. M. Finley	Notes A.N.H.	Date 5-19-39	
Date Sept. 1939.	Indexed		

Note: Any Additions or Changes on This Sheets Must be Made or Circled in Red Ink With Date and Name of Person Making Change.

Do not extend notes this side of this line

RETURN TO
LOS ANGELES COUNTY SURVEYOR
700 HALL OF RECORDS

FORM 247 5M 10-37

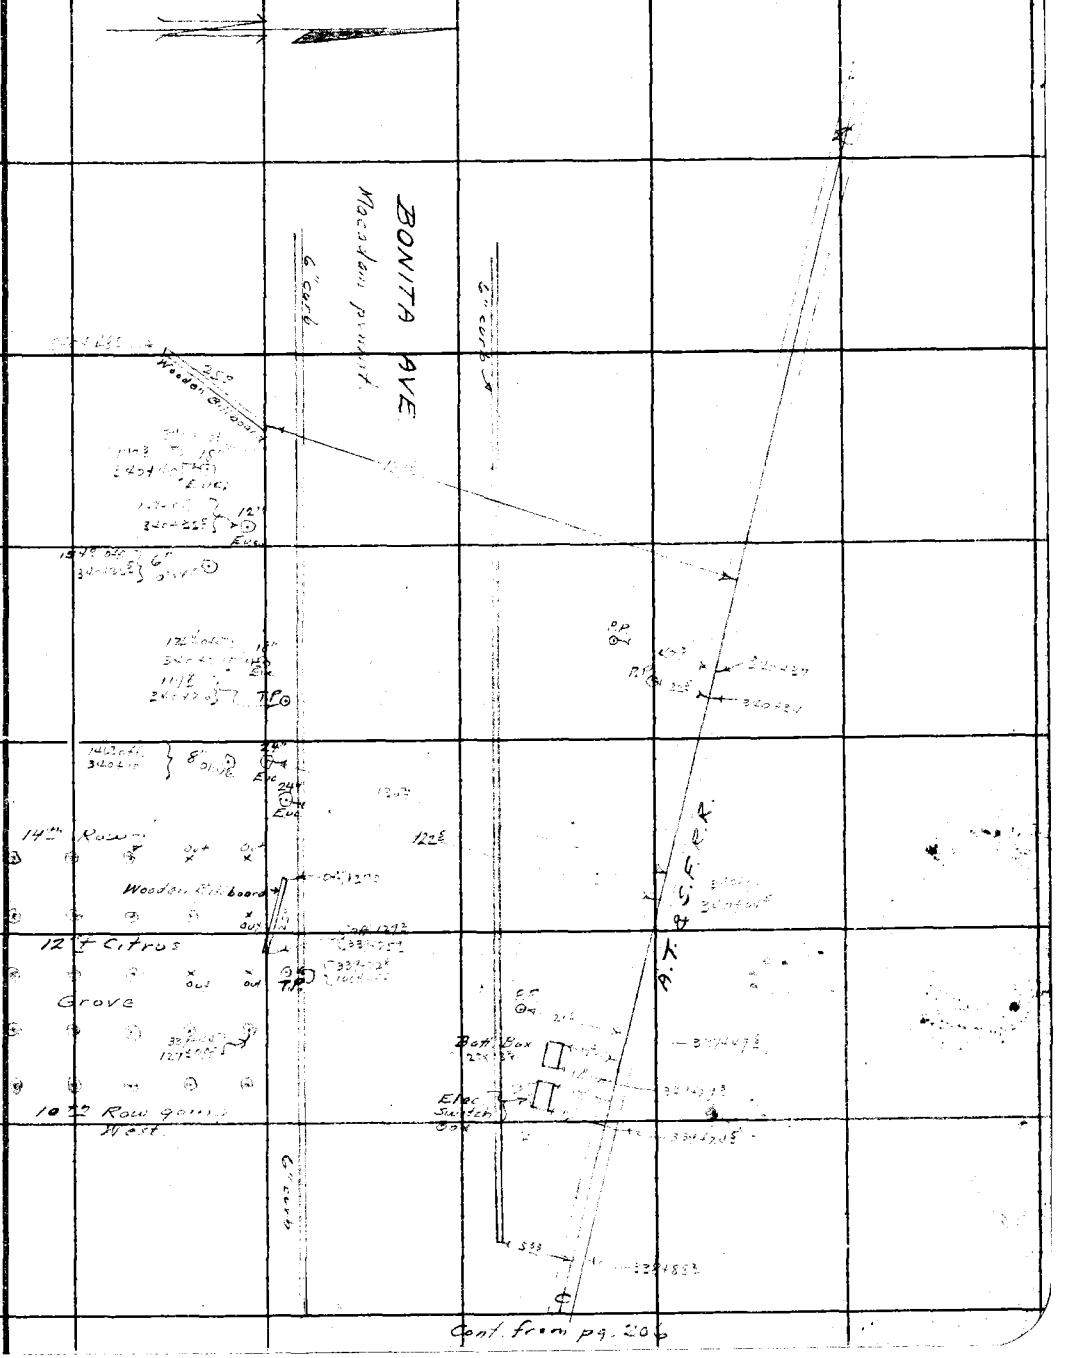

RETURN TO
LOS ANGELES COUNTY SURVEYOR
700 HALL OF RECORDS

Note: Any Additions or Changes on This Sheets Must be Made or Circled in **Red Ink** With Date and Name of Person Making Change.

Do not extend notes this side of this line

F.B. 733 PG. 208

Notes Ck'd by D.M. Finley	Survey of		F.B. 733 Pg. 211
Map No. B-1418-1	W. O. 8196	Tape No. 6614	St'd 24°F
Office Work H.H. Reynolds	Surveyed by	A.N. HELLSTROM	
Checked D.M. Finley	Notes A.N.H.	Date 1-8-40	
Date Apr 1940.	Indexed	1-16-40	

[illegible]

Note: Any Additions or Changes on This Sheet Must be Made or Circled in Red Ink With Date and Name of Person Making Change.

Do not extend notes this side of this line.

RETURN TO
LOS ANGELES COUNTY SURVEYOR
700 HALL OF RECORDS

FORM 247 SM 10-39

RETURN TO
LOS ANGELES COUNTY SURVEYOR
700 HALL OF RECORDS

Note: Any Additions or Changes on This Sheet Must be Made or Circled in **Red Ink** With Date and Name of Person Making Change.

Do not extend notes this side of this line.

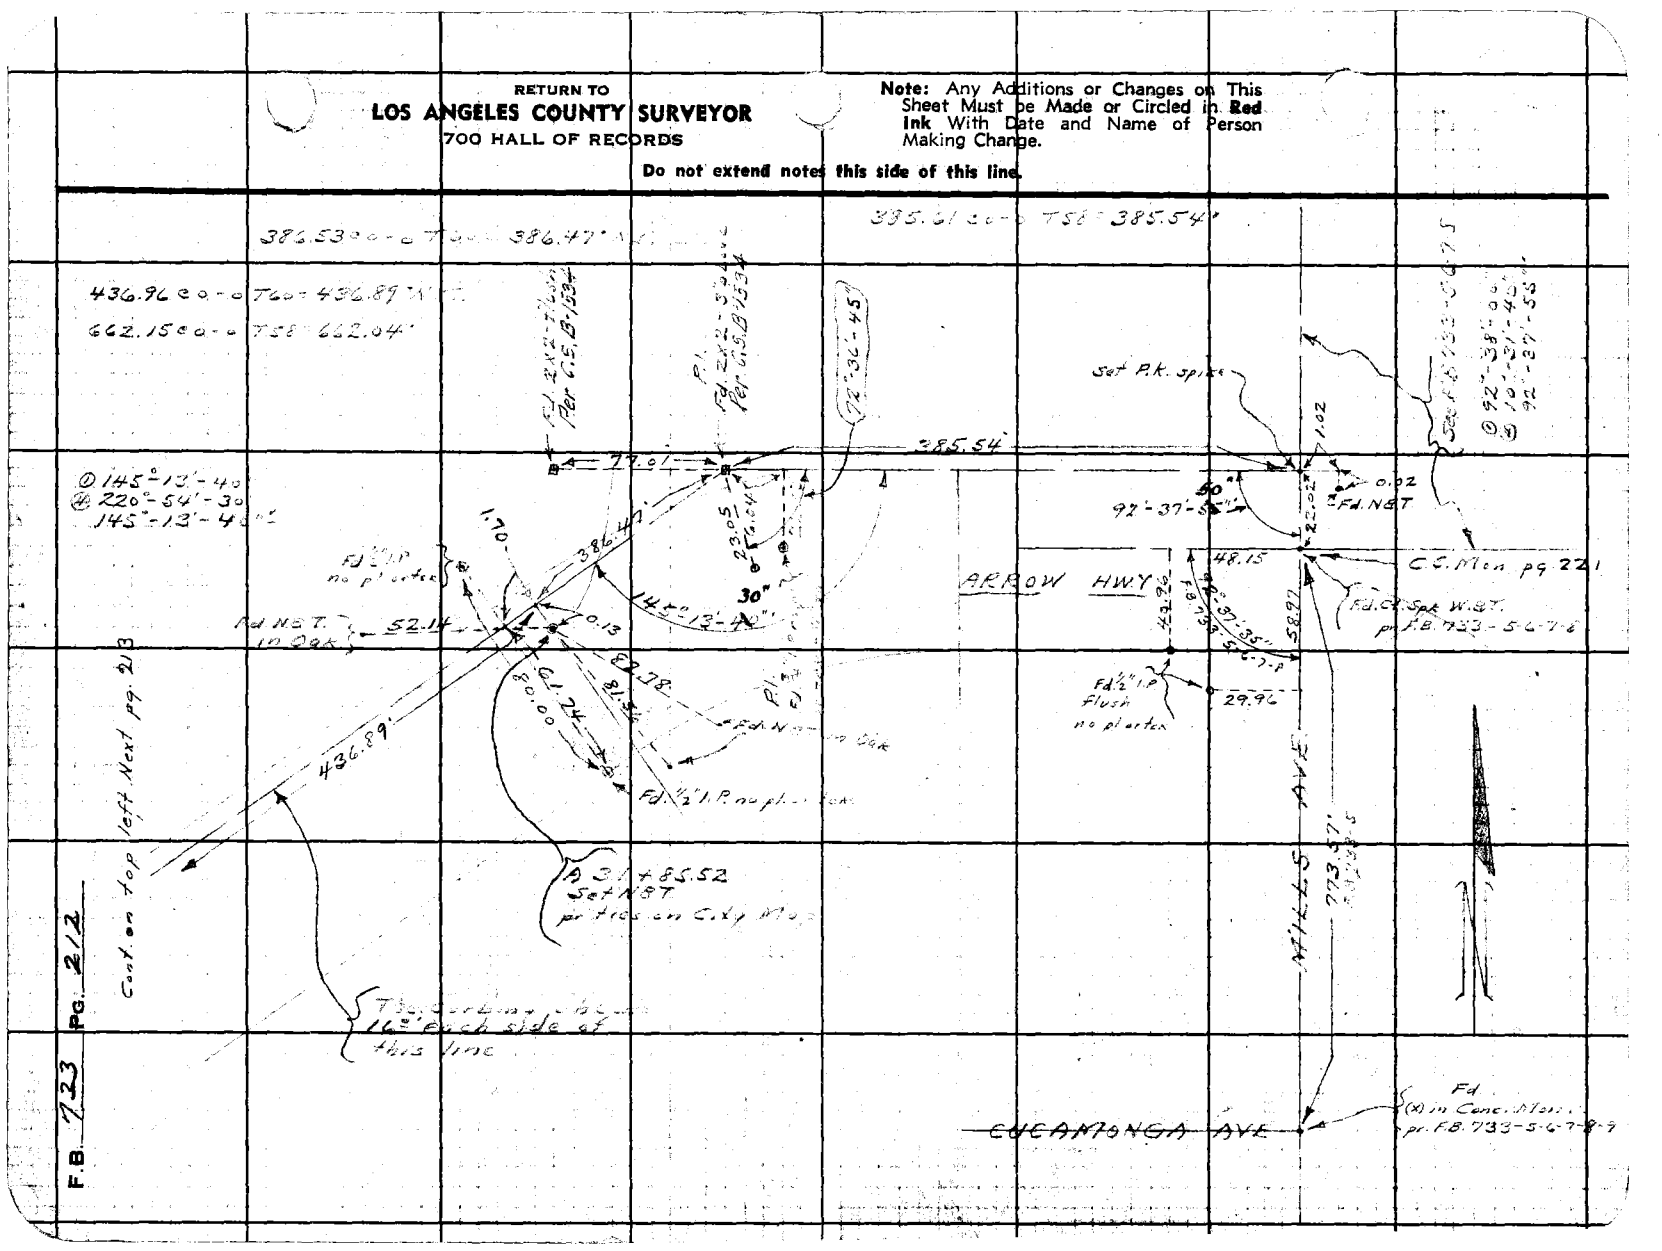

F.B. 723 PG. 212

Notes Ck'd by D.M. Finley	Survey of
Map No. A-1818-1	W. O. 2836 Tape No. 264 St'd SY °F
Office Work H.H. Reynolds	Surveyed by A. N. HELLSTROM
Checked D. M. Finley	Notes 9 XI 39 Date 1-8-40
Date Aug. 1940.	Indexed

F.B. 733 Pg 213

Note: Any Additions or Changes on This Sheet Must be Made or Circled In Red Ink With Date and Name of Person Making Change.

Do not extend notes this side of this line.

RETURN TO
LOS ANGELES COUNTY SURVEYOR
700 HALL OF RECORDS

FORM 247 5M 10-39

F.B. 733 Pg. 214

Cont on both pgs
Next pg. 215

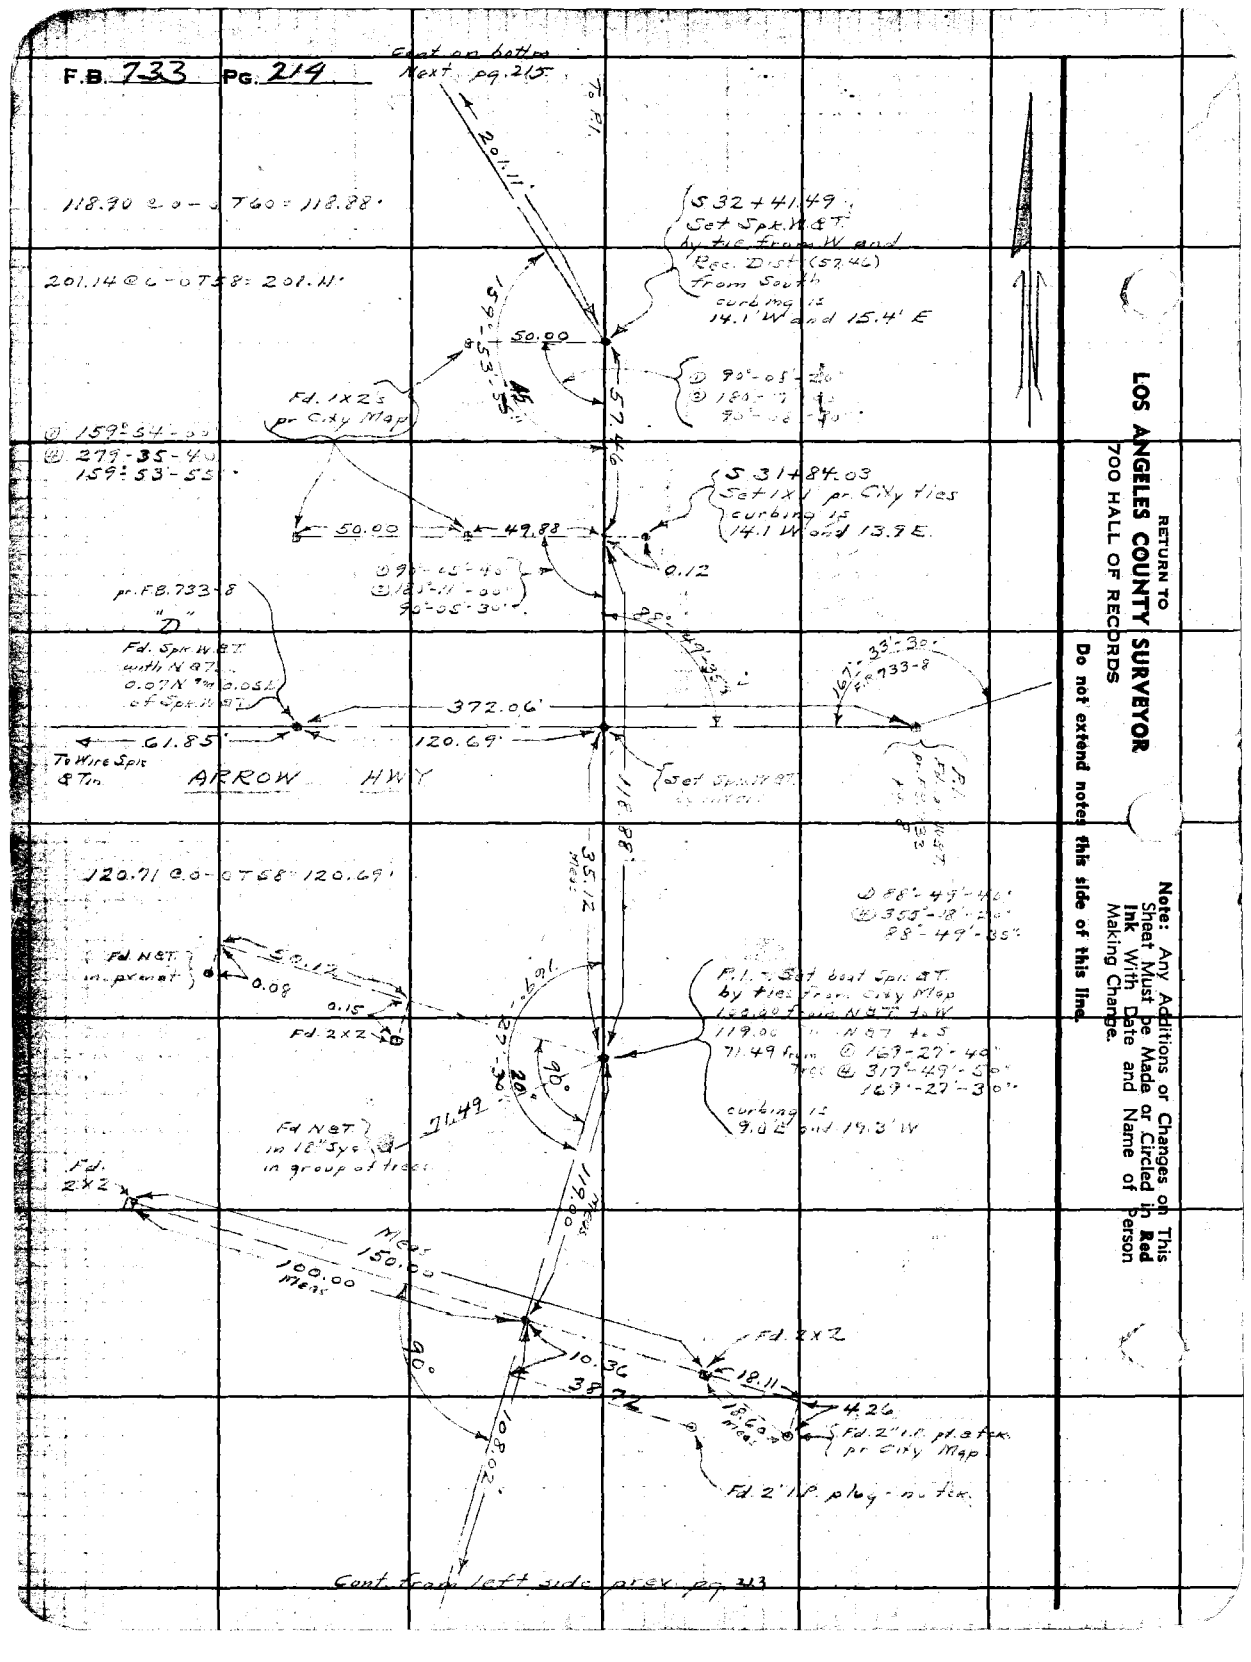

Cont. from left side of ex. pg. 213

RETURN TO
LOS ANGELES COUNTY SURVEYOR
700 HALL OF RECORDS

Note: Any Additions or Changes on This Sheet Must Be Made or Circled in Red Ink With Date and Name of Person Making Change.

Do not extend notes this side of this line.

Notes Ck'd by D. M. Finley	Survey of
Map No. B-1418-1	W. O. 8196 Tape No. 964 Std. 54°F
Office Work H. H. Reynolds	Surveyed by A. N. HELLSTROM
Checked D. M. Finley	Notes A N H Date 1-2-40
Date Apr. 1940.	Indexed

F.B. 733 PG. 215

Note: Any Additions or Changes on This Sheet Must be Made or Circled in Red Ink With Date and Name of Person Making Change.

Do not extend notes this side of this line.

RETURN TO
LOS ANGELES COUNTY SURVEYOR
700 HALL OF RECORDS

A.T. & S.F. R.R.

Set Nail

Fd. Nail in R.R.X. Post

Set 2x2 - Flush

Fd. 2x2 - 3" above pr. City Map C.S. B-1534

Fd. Spike W. 5'

Fd. Nail in 24" Oak

Fd. Nail in small Elder Tree

Set 2x2 flush

Fd. Nail in 36" Oak

ARROW HWY

CUCAMONGA AVE.

SHEA MORTUARY

Cont. from top prev. pg. 214

FORM 247 5M 10-39

RETURN TO
LOS ANGELES COUNTY SURVEYOR
700 HALL OF RECORDS

Note: Any Additions or Changes on This Sheet Must be Made or Circled in **Red Ink** With Date and Name of Person Making Change.

Do not extend notes this side of this line.

F.B. 233 PG. 216

Notes Ck'd by D.M. Finley	Survey of Arroyo Hwy	F.B. 12	Pg. 2-15
Map No. B14B-1	W. O. 8194 Tape No.	St'd	of
Office Work H.H. Reynolds	Surveyed by A.N. HELLSTROM		
Checked D.M. Finley	Notes A.N.H. Date 3-12-40		
Date Apr. 1940	Indexed A.C. Johnson 3-28-40		

INTERSECTIONS
OF
STREETS FROM MILLS AVE (TO) ALEXANDER
AT
CUCAMONGA AVE
After establishing the ℄ of Cucamonga
as a [illegible] from Mills to Alexander

Note: Any Additions or Changes on This Sheets Must be Made or Circled in Red Ink With Date and Name of Person Making Change.

Do not extend notes this side of this line

RETURN TO
LOS ANGELES COUNTY SURVEYOR
700 HALL OF RECORDS

FORM 247 5M 10-37

RETURN TO
LOS ANGELES COUNTY SURVEYOR
700 HALL OF RECORDS

Note: Any Additions or Changes on This Sheets Must be Made or Circled in **Red Ink** With Date and Name of Person Making Change.

Do not extend notes this side of this line

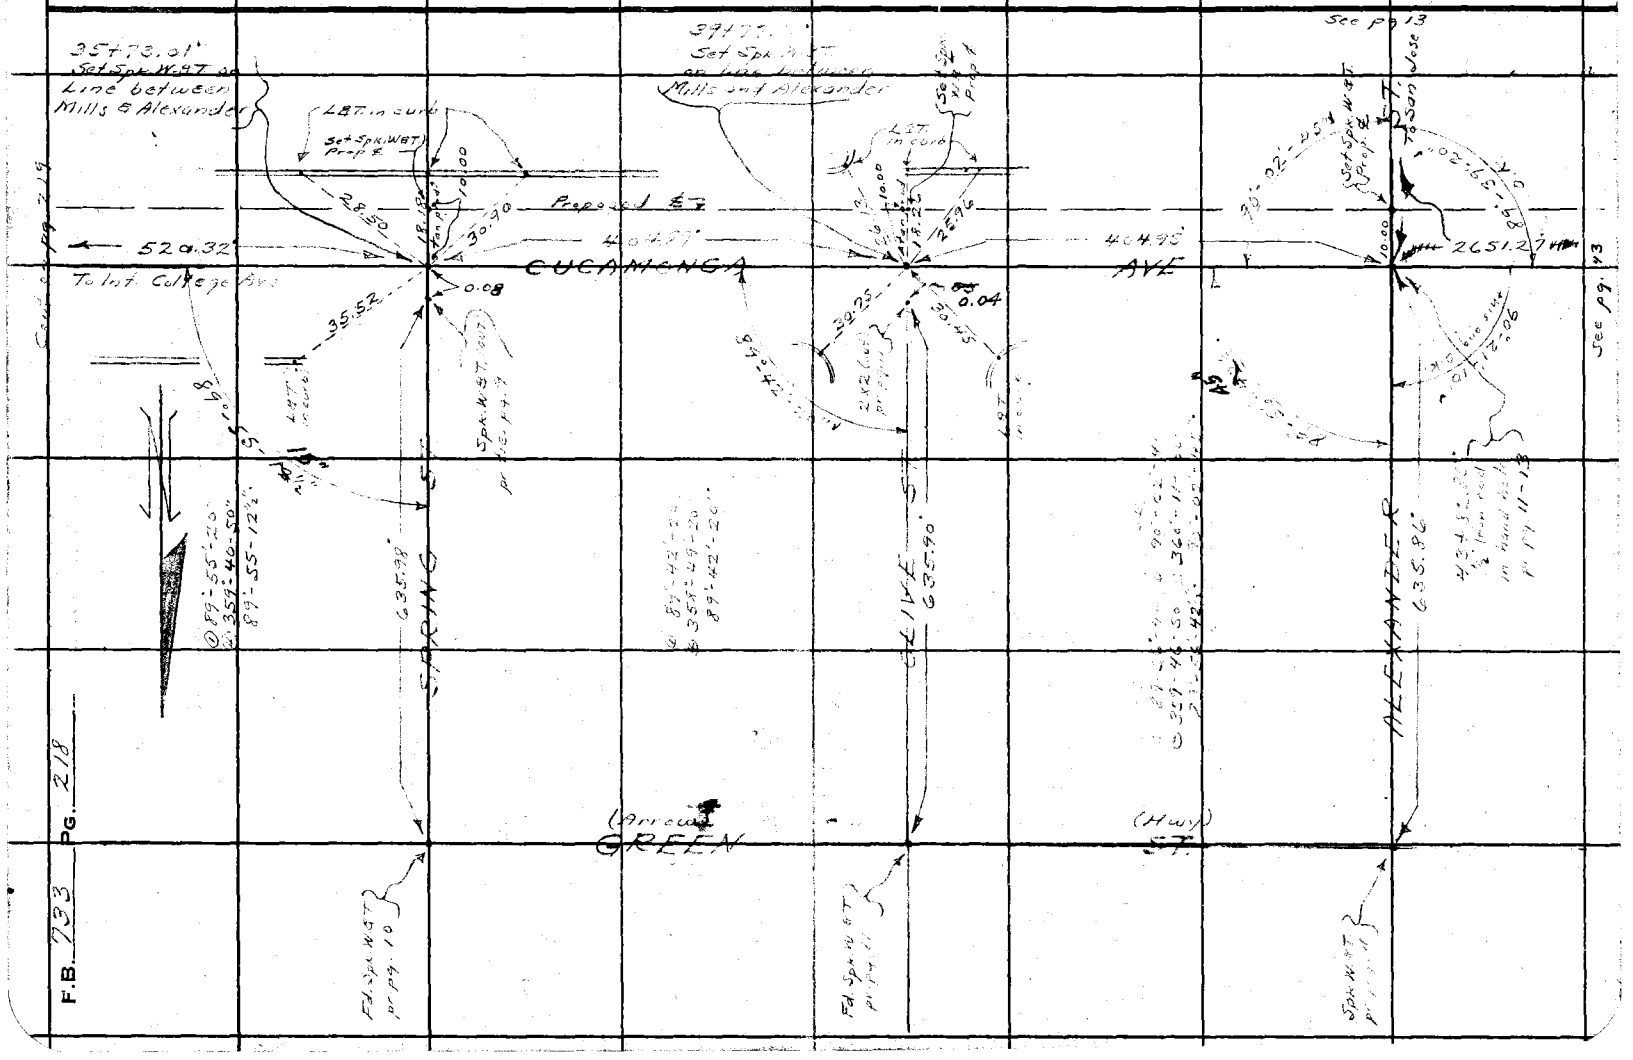
See pg 13
See pg 219
See pg 43
35773.21'
Set Spk W&T on Line between Mills & Alexander
39773.
Set Spk W&T on line between Mills and Alexander
Set Spk W&T Prop E
L&T in curb
Proposed E'ly
520.32
40477.
40495.
2651.27
CUCAMONGA
AVE
To Int. College Ave
35.52
0.08
0.04
Spk W&T 0.07' Prop E
Set Spk W&T Prop E
Set Spk W&T Prop E
Spk W&T on line
Spk W&T on line
Spk W&T on line

Notes Ck'd by D.M. Finley	Survey of Alameda Ave.	F.B. 223	Pg. 219
Map No. B-1418-1	W. O. 819-2 Tape No. 064 St'd 64 OF		
Office Work H.H. Reynolds	Surveyed by A. N. HELLSTROM		
Checked D. M. Finley	Notes [illegible] Date 3-[illegible]-40		
Date Apr. 1940.	Indexed [illegible]. C. Jones		

Note: Any Additions or Changes on This Sheets Must be Made or Circled in Red Ink With Date and Name of Person Making Change.

Do not extend notes this side of this line

RETURN TO
LOS ANGELES COUNTY SURVEYOR
700 HALL OF RECORDS

FORM 247 5M 10-37

RETURN TO
LOS ANGELES COUNTY SURVEYOR
700 HALL OF RECORDS

Note: Any Additions or Changes on This Sheets Must be Made or Circled in **Red Ink** With Date and Name of Person Making Change.

Do not extend notes this side of this line

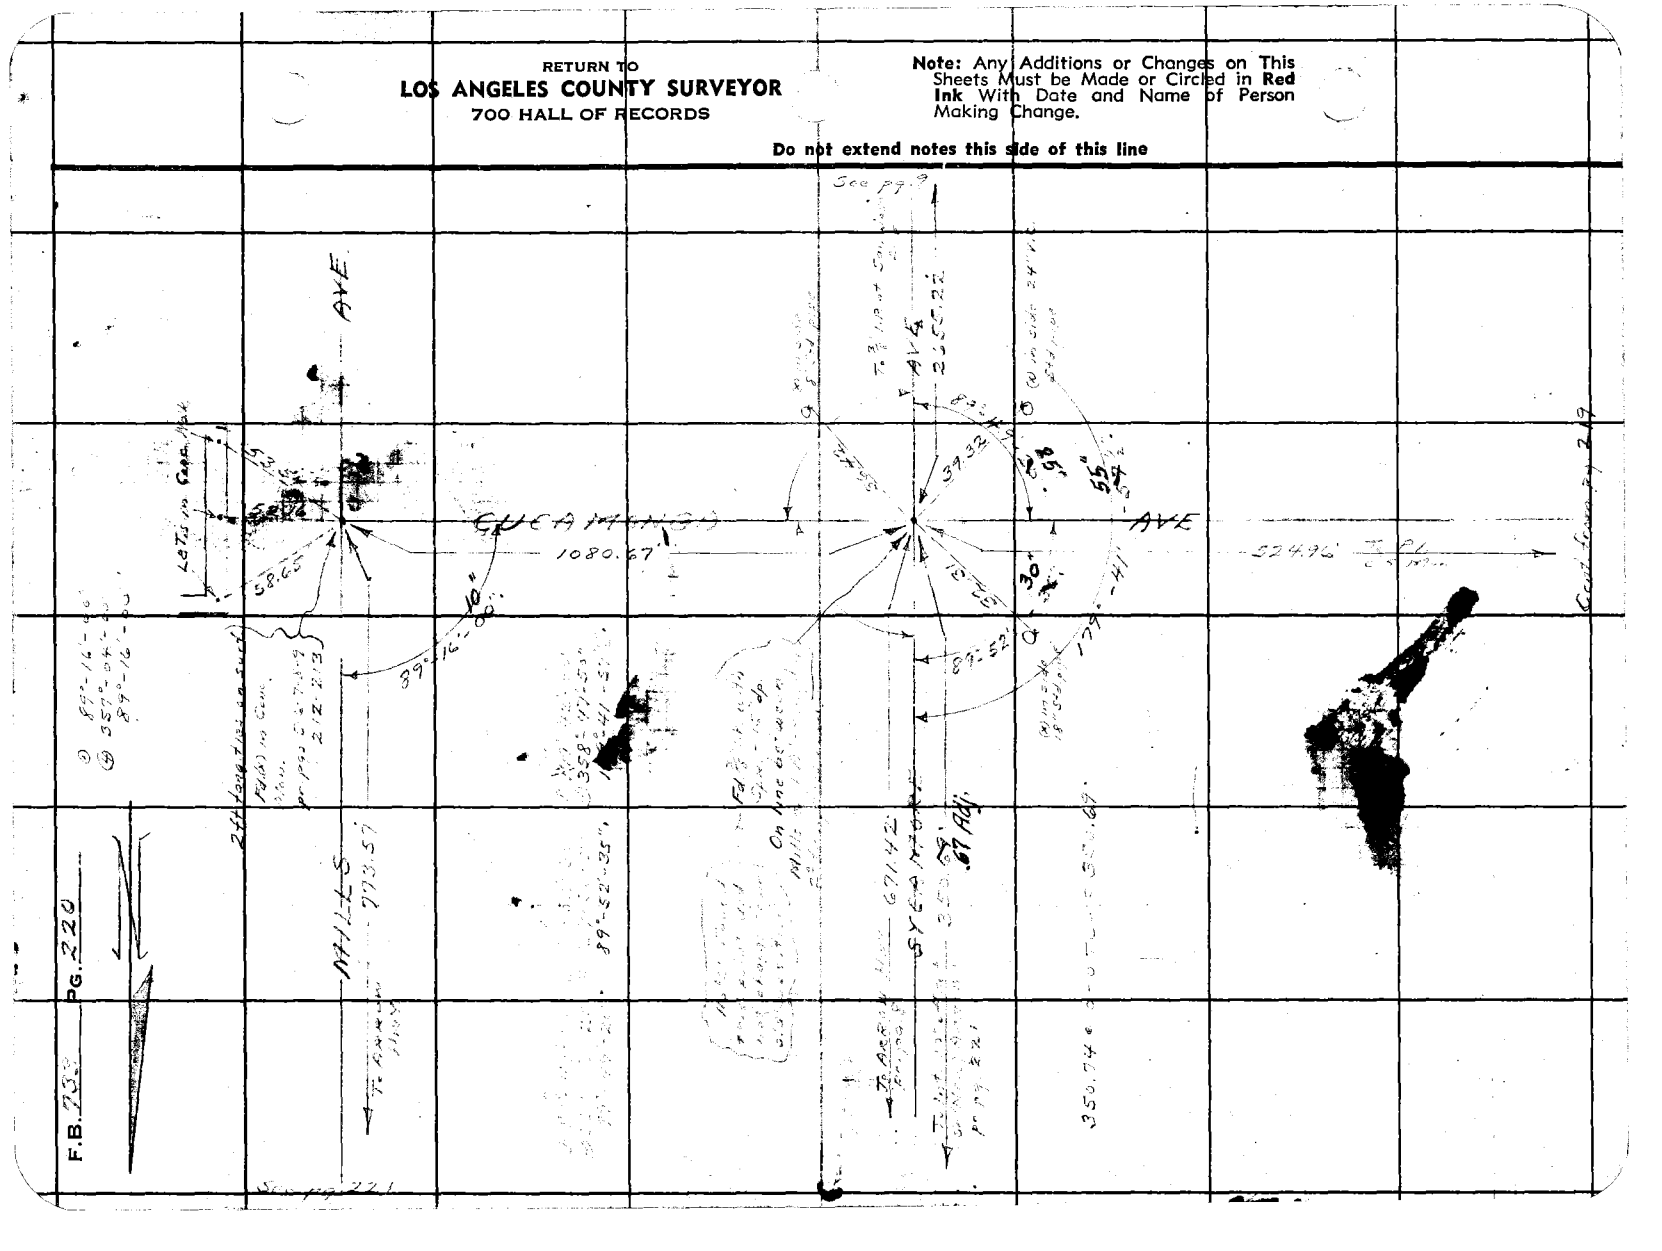

Notes Ck'd by C. N. Finley
Map No. B-1418-1
Office Work H. H. Reynolds
Checked D. M. Finley
Date Apr. 1940.

Survey of ARROW HWY
W. O. 5196 Tape No. 064 St'd 64 OF
Surveyed by A. N. HELLSTROM
Notes Date
Indexed

F.B. Pg.

Note: Any Additions or Changes on This Sheets Must be Made or Circled in Red Ink With Date and Name of Person Making Change.

Do not extend notes this side of this line

RETURN TO
LOS ANGELES COUNTY SURVEYOR
700 HALL OF RECORDS

SYCAMORE AVE

16+35.12
Set 2X2 - flush
on 6-19-40

624.16

350.59
T. Int. .67

444.43

16+15.02
Set Nail & Shr

11+90.69 B.C.

Δ = 34°-46'-30"
R = 1212.42
T = 379.66
L = 735.80

803.26

379.67

8+11.76
Set 2X2

14.40

P.I. = Set
5/4 C.S. Mon
16" dp

.66 Adj.

4+54.83 B.C.
C.S. Mon
12" dp

MILLS AVE

773.57'

Replaced Spk. in 97
with 5/8 d C.S. Mon 12" dp
2.57 Tang. Ties on curve

FORM 247 SM 10-57

RETURN TO
LOS ANGELES COUNTY SURVEYOR
700 HALL OF RECORDS

Note: Any Additions or Changes on This Sheets Must be Made or Circled in **Red Ink** With Date and Name of Person Making Change.

Do not extend notes this side of this line

F.B. 253 PG. 22

Notes Ck'd by D. M. Finley
Map No. B-1418-1
Office Work H. H. Reynolds
Checked D. M. Finley
Date Apr. 1940

Survey of
W. O.
Tape No. St'd OF
Surveyed by A. N. HELLSTROM
Notes Date
Indexed 3-28-40

F.B. Pg.

IMPROVEMENTS
AS PER
MAP

Note: Any Additions or Changes on This Sheets Must be Made or Circled in Red Ink With Date and Name of Person Making Change.

Do not extend notes this side of this line

RETURN TO
LOS ANGELES COUNTY SURVEYOR
700 HALL OF RECORDS

FORM 247 5M 10-37

F.B. 733 PG. 224

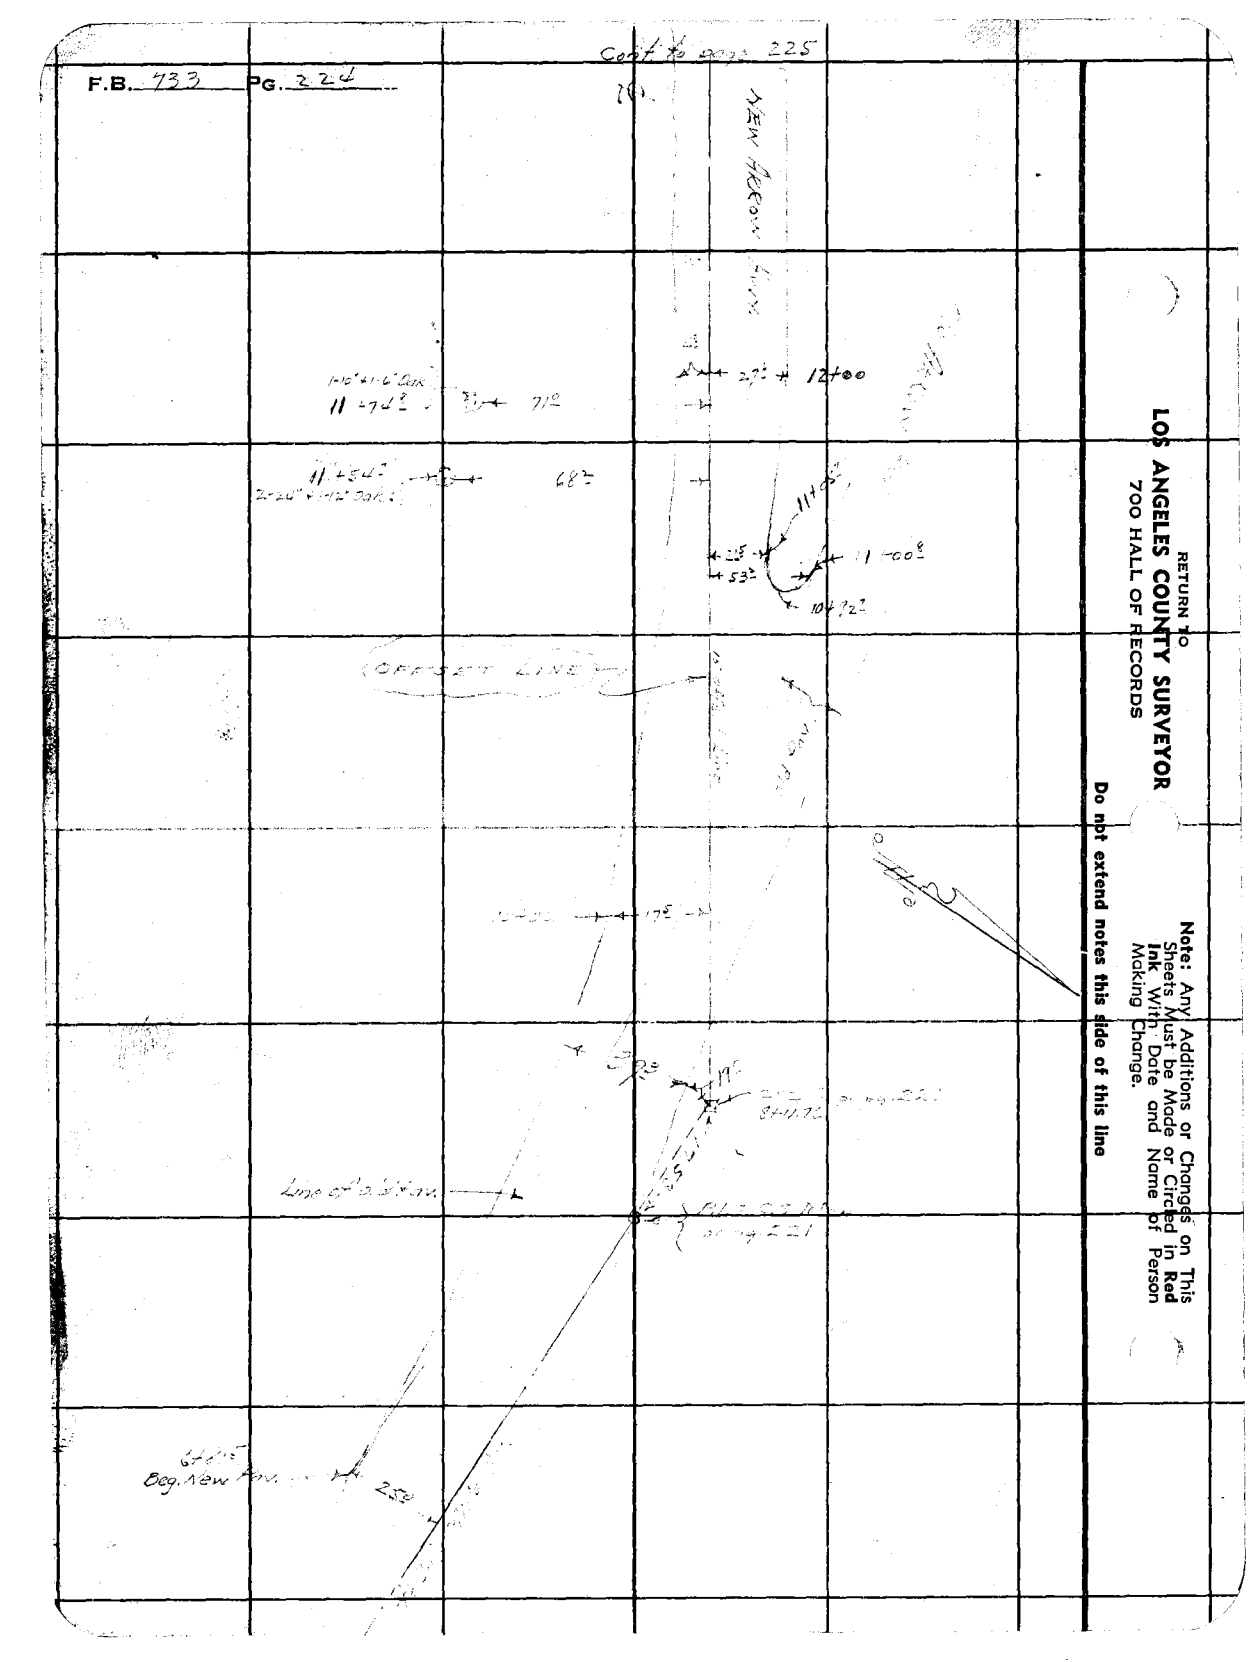

RETURN TO
LOS ANGELES COUNTY SURVEYOR
700 HALL OF RECORDS

Note: Any Additions or Changes on This Sheets Must be Made or Circled in Red Ink With Date and Name of Person Making Change.

Do not extend notes this side of this line

Notes Ck'd by D. M. Finley	Survey of		F.B. Pg.
Map No. B-1418-1.	W. O. 5196	Tape No. St'd OF	
Office Work H. H. Reynolds	Surveyed by	A. N. HELLSTROM	
Checked D. M. Finley	Notes	Date	
Date Apr. 1940.	Indexed		

Note: Any Additions or Changes on This Sheets Must be Made or Circled in Red Ink With Date and Name of Person Making Change.

Do not extend notes this side of this line

RETURN TO
LOS ANGELES COUNTY SURVEYOR
700 HALL OF RECORDS

FORM 247 5M 10-37

F.B. 733 PG. 226

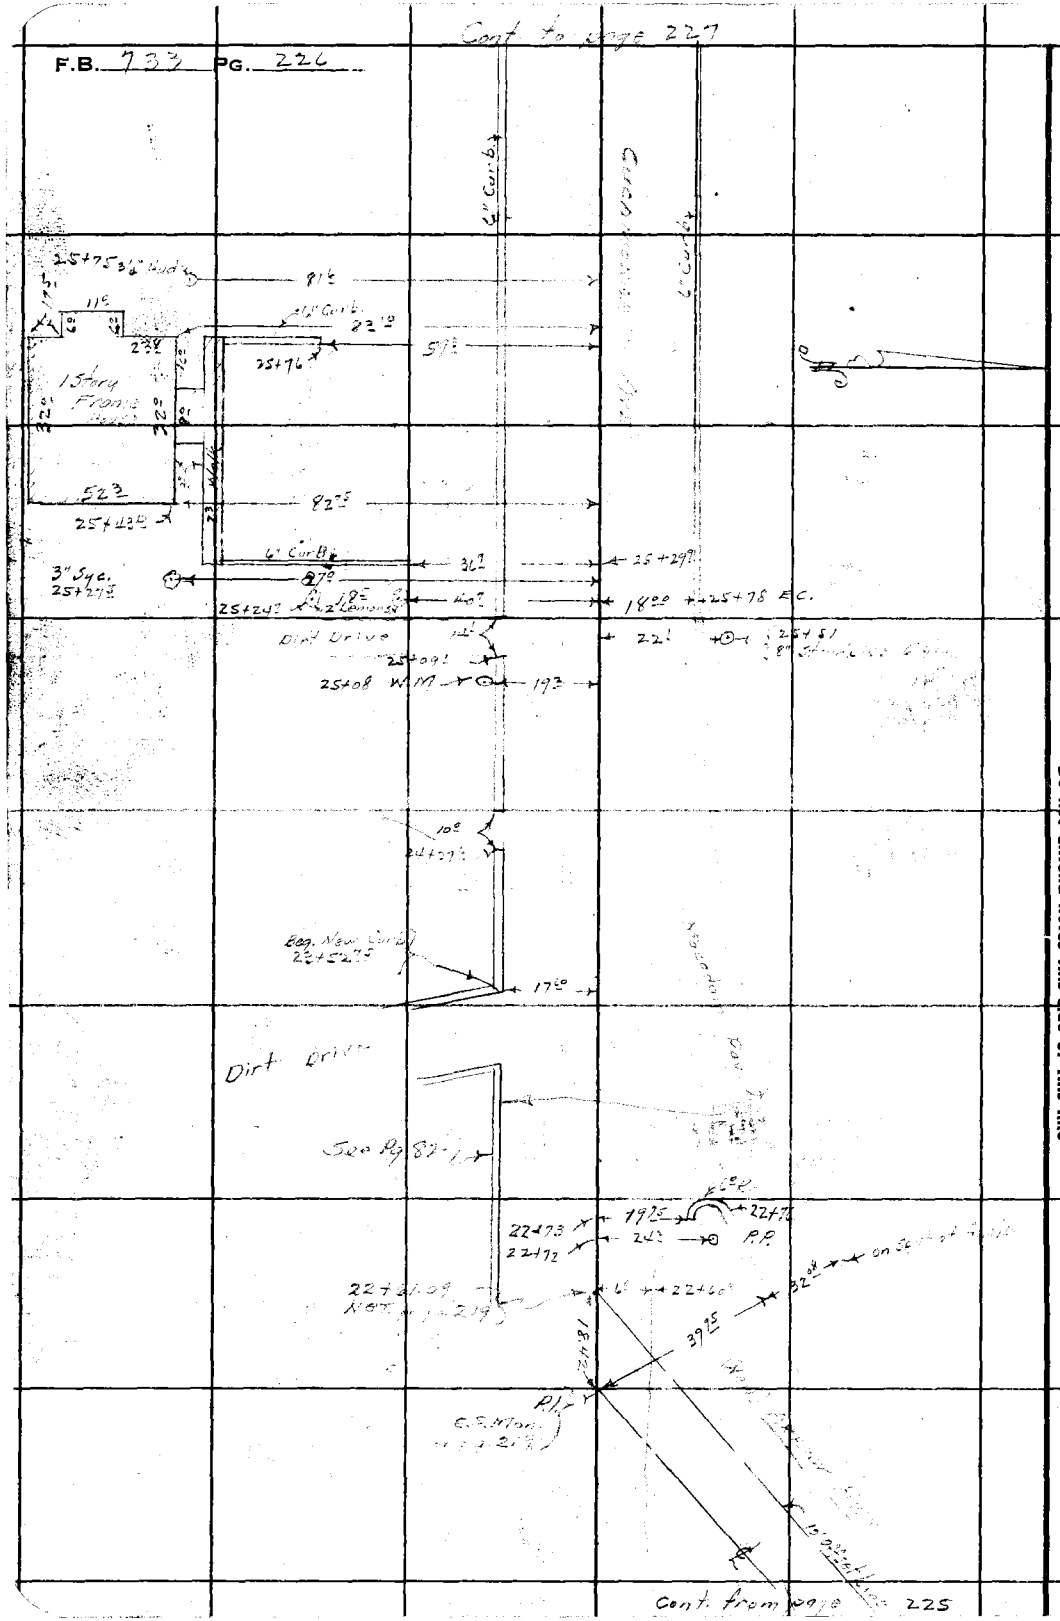

RETURN TO
LOS ANGELES COUNTY SURVEYOR
700 HALL OF RECORDS

Note: Any Additions or Changes on This Sheets Must be Made or Circled in **Red Ink** With Date and Name of Person Making Change.

Do not extend notes this side of this line

Office Work H.H. Reynolds	Surveyed by A. N. HELLSTROM		
Checked D. M. Finley	Notes Date		
Date Apr. 1940	Indexed L. C. Johnson		

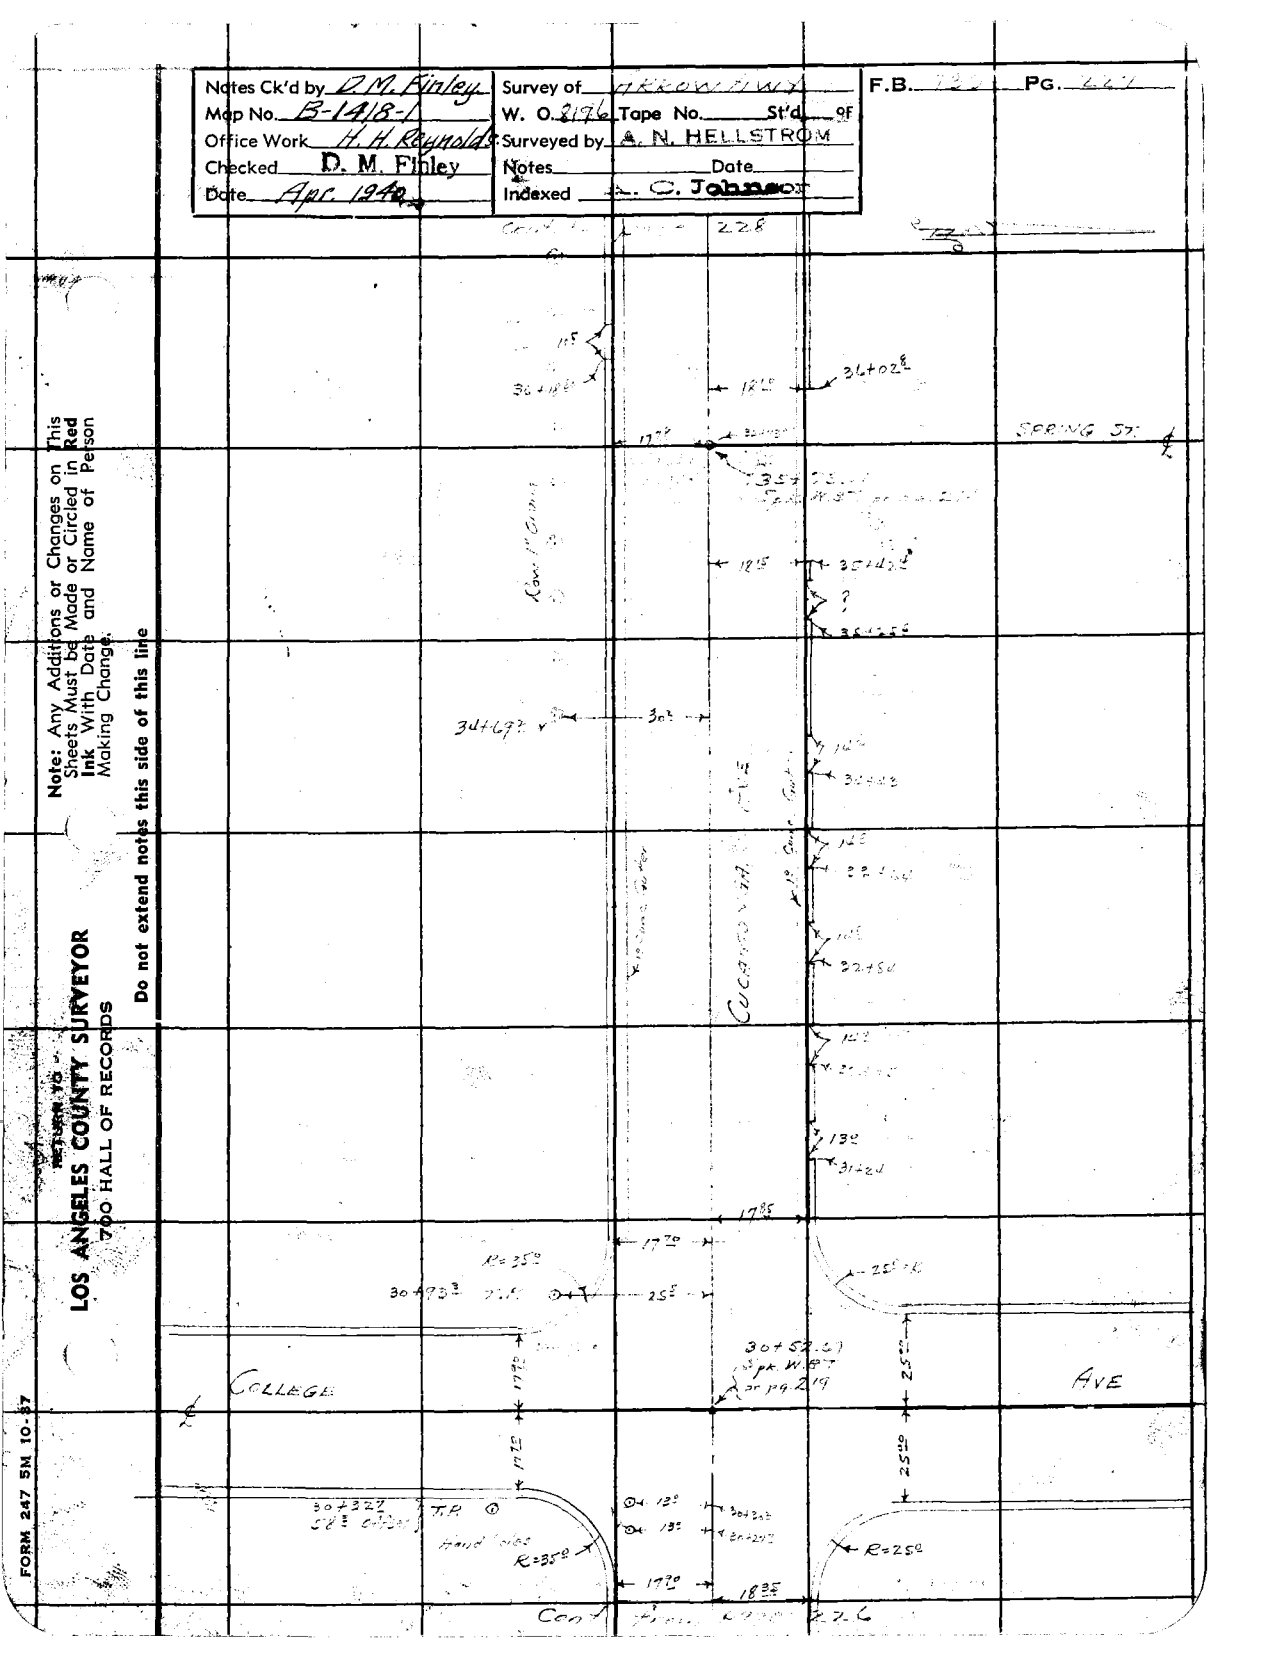

RETURN TO
LOS ANGELES COUNTY SURVEYOR
700 HALL OF RECORDS

Note: Any Additions or Changes on This Sheets Must be Made or Circled in **Red Ink** With Date and Name of Person Making Change.

Do not extend notes this side of this line

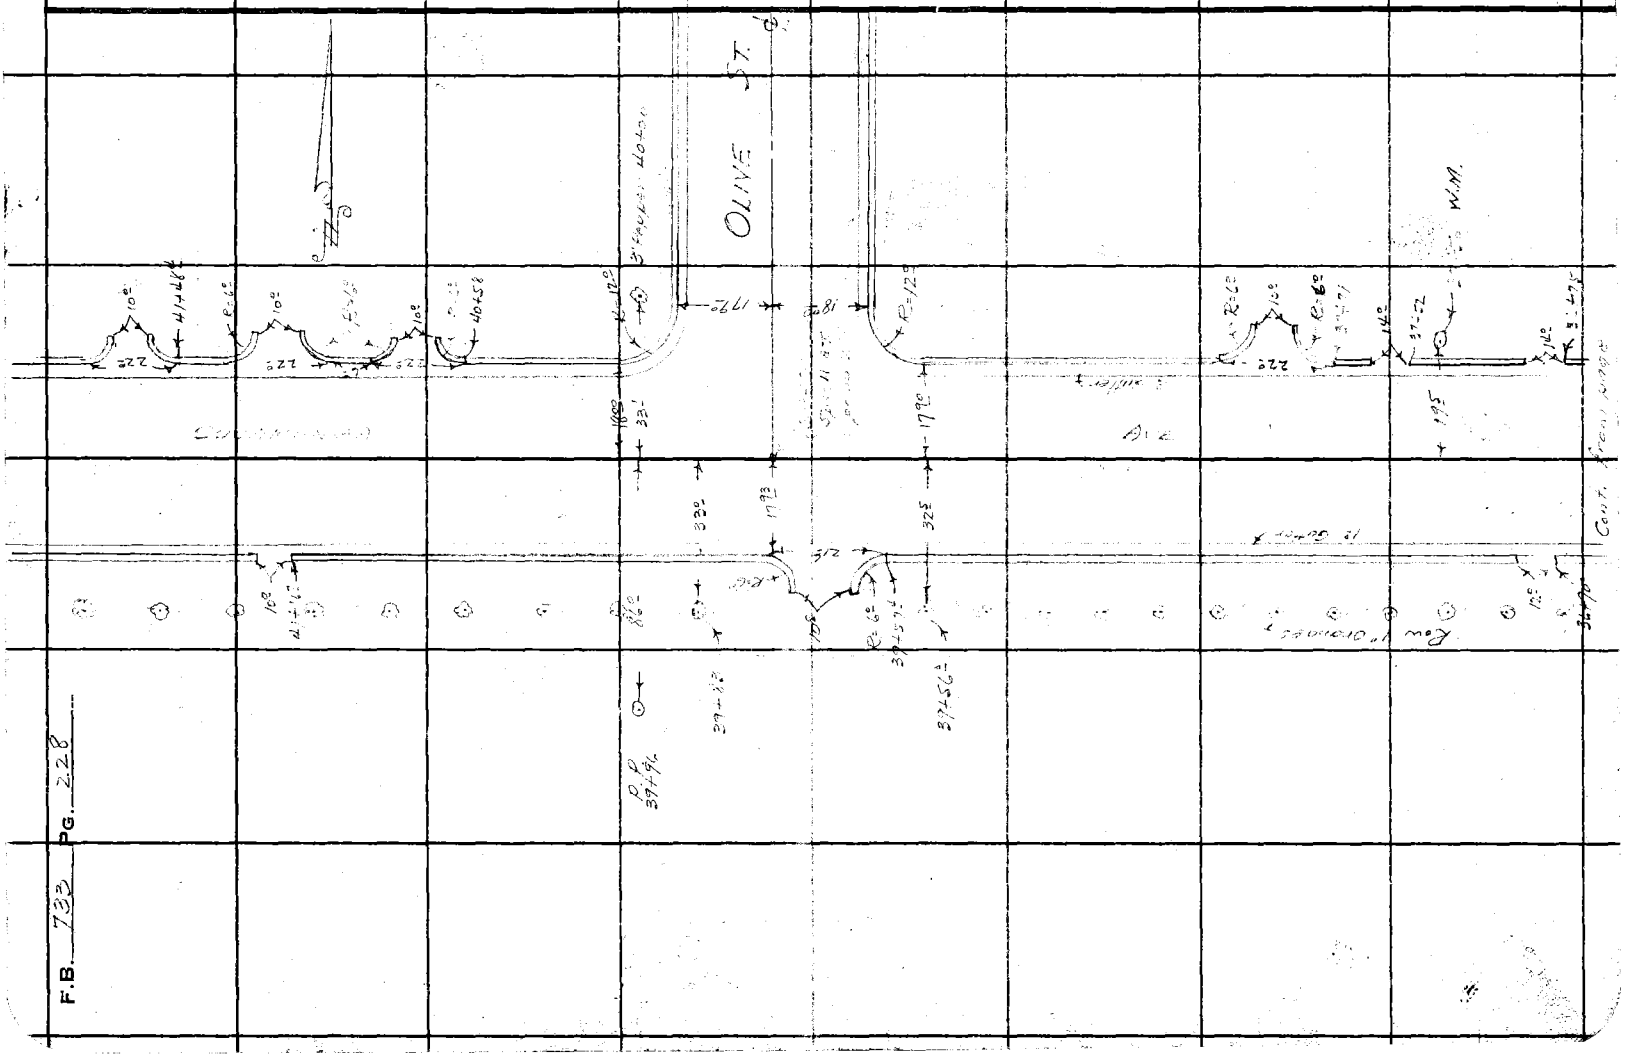

Notes Ck'd by R.M. Finley	Survey of [illegible]	F.B. [illegible]	Pg. [illegible]
Map No. B-1418-1	W. O. [illegible] Tape No. ____ St'd ____ OF		
Office Work H.H. Reynolds	Surveyed by A. N. HELLSTROM		
Checked D. M. Finley	Notes ____ Date [illegible]		
Date Apr. 1940	Indexed A. C. Johns		

Note: Any Additions or Changes on This Sheets Must be Made or Circled in Red Ink With Date and Name of Person Making Change.

Do not extend notes this side of this line

RETURN TO
LOS ANGELES COUNTY SURVEYOR
700 HALL OF RECORDS

FORM 247 5M 10-37

ALEXANDER

AVE

AVE

Orange

Cucamonga

R=25°

R=6°

Cont. from page 226

F.B. 733 PG. 230

RETURN TO
LOS ANGELES COUNTY SURVEYOR
700 HALL OF RECORDS

Note: Any Additions or Changes on This Sheets Must be Made or Circled in **Red Ink** With Date and Name of Person Making Change.

Do not extend notes this side of this line

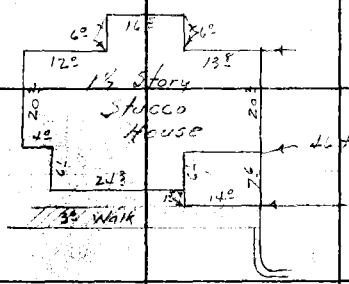

87½

44.24

87½

Cont. from page 229

Notes Ck'd by D. M. Finley	Survey of ARROW HWY	F.B. 733	Pg. 231
Map No. B-1418-1	W. O. 8196 Tape No. St'd °F.		
Office Work F. A. Wood	Surveyed by A. N. HELLSTROM		
Checked D. M. Finley	Notes A.N.H Date 11-18-37		
Date Sept. 1939	Indexed A. C. Johnson		

Cont. on Next Pg.

5.5 Orchard 17.5 32.5 64+58

1" Orang 29.5 64+39

8" Camph 21.5 64+06

Shade Tr 49.5 54+94

8" Camphor 54+80

8" Camphor 54+56.5

8" Camphor Trees 54+37

Orchard of 5" Orange Trees

143.5

54" Oak with 35' Rad Sprd

Twin 20" Oak 25' Rad Sprd 23.4 21.5 54+30.5

20" Oak 25' Rad Sprd 56.0 54+28.0

Row of 2" Orange Trees 25' Trees in Row

20 29.5 23.0 49+62

24th Row 20 20 23.0 48+83.7

47+77.5 26.0 2" Orang Tree - 1st Tree

47+67.5 40.5 20 20 1st Row

Orchard of 5" Orange Trees

"G" AVE

3400 See Topog. Notes for trees N E

E CUCAMONGA AVE

1st Row 20 20 20 24.5 0+22.5

SYCAMORE AVE

"F"

0+00 going W
Fd. 3/4" I.P. pr. F.B. 733-8-9

Note: ANY ADDITIONS OR CHANGES ON THIS SHEET MUST BE MADE OR CIRCLED IN Red Ink., WITH DATE AND NAME OF PERSON MAKING CHANGE.

Do not extend notes this side of this line

RETURN TO
LOS ANGELES COUNTY SURVEYOR
700 HALL OF RECORDS

FORM 247 10M 8-31

F.B. 733 PG. 232

13+34.98 Point of BK
Fd 3/8" I.P. per F.B. 733-9

℄ COLLEGE AVE

23rd Row ⊙ 20° ⊙ 20° ⊙ 20° 13+14.6
13+06.6 40.8 ⊙ 20° ⊙ 20° ⊙ 43rd Row

℄ GUEVARA AVE

Orchard of 5" Orange Trees 20' Centers

10+28 63° ⊙ 65" Oak with 30' Rad. Yard

9+54 26° ⊙ 2" Or. Tr. - 25th Tree

8+75 64.5 ⊙ 54" Oak with 40' Rad. Yard

1st Row ⊙ 20° ⊙ 20° ⊙ 20° 8+66

8" Comp. ⊙ 20° 8+43

8" Comp. ⊙ 20° 8+20.5

6th Row ⊙ 20° ⊙ 20° ⊙ 20° 7+87.5

Orchard of 5" Orange Trees 20' Centers

7+35.5 100° ⊙ 48" Oak 30' Rad. Yard

1st Row ⊙ 20° ⊙ 20° ⊙ 20.5 6+84.5

Cont from Prev pg.

RETURN TO
LOS ANGELES COUNTY SURVEYOR
700 HALL OF RECORDS

Do not extend notes this side of this line

Note: ANY ADDITIONS OR CHANGES ON THIS SHEET MUST BE MADE OR CIRCLED IN Red Ink. WITH DATE AND NAME OF PERSON MAKING CHANGE.

Notes Ck'd by D.M. Finley	Survey of ARROYA HWY	F.B. 233	Pg. 233
Map No. B-148	W. O. 8196 Tape No. St'd OF		
Office Work H.H. Reynolds	Surveyed by A. N. HELLSTROM		
Checked D. M. Finley	Notes A.N.H. Date 1-15-40		
Date Apr. 1940	Indexed 2-26-40		








Note: Any Additions or Changes on This Sheets Must be Made or Circled in Red Ink With Date and Name of Person Making Change.

Do not extend notes this side of this line

RETURN TO
LOS ANGELES COUNTY SURVEYOR
700 HALL OF RECORDS

FORM 247 SM 10-37

RETURN TO
LOS ANGELES COUNTY SURVEYOR
700 HALL OF RECORDS

Note: Any Additions or Changes on This Sheets Must be Made or Circled in **Red Ink** With Date and Name of Person Making Change.

Do not extend notes this side of this line

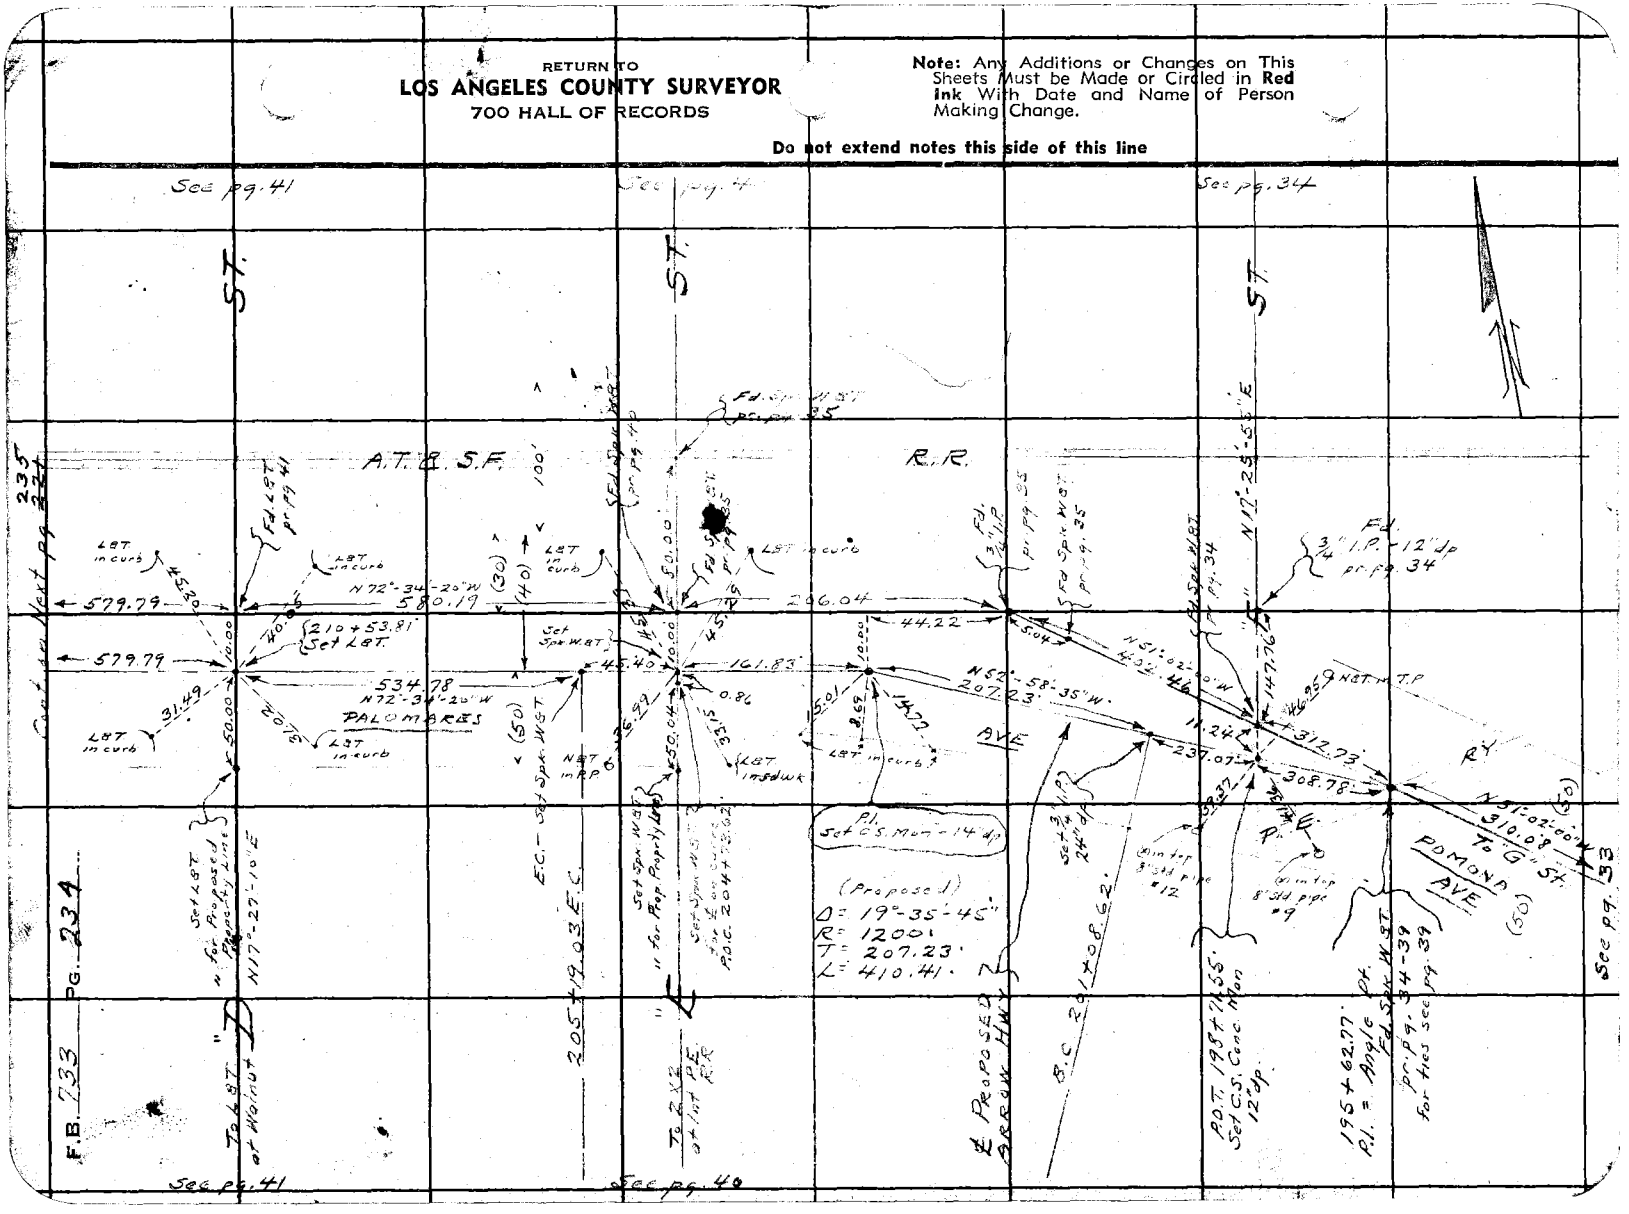

Notes Ck'd by D.M. Finley	Survey of Arrow Hwy	F.B. 135	Pg. 235
Map No. B-1418-5	W. O. 8191 Tape No. 664 St'd 24 of		
Office Work H.H. Reynolds.	Surveyed by A. N. HELLSTROM		
Checked D. M. Finley	Notes A.N.H. Date 1-16-40		
Date Apr. 1940.	Indexed		

Note: Any Additions or Changes on This Sheets Must be Made or Circled in Red Ink With Date and Name of Person Making Change

Do not extend notes this side of this line

RETURN TO
LOS ANGELES COUNTY SURVEYOR
700 HALL OF RECORDS

FORM 247 5M 10-37

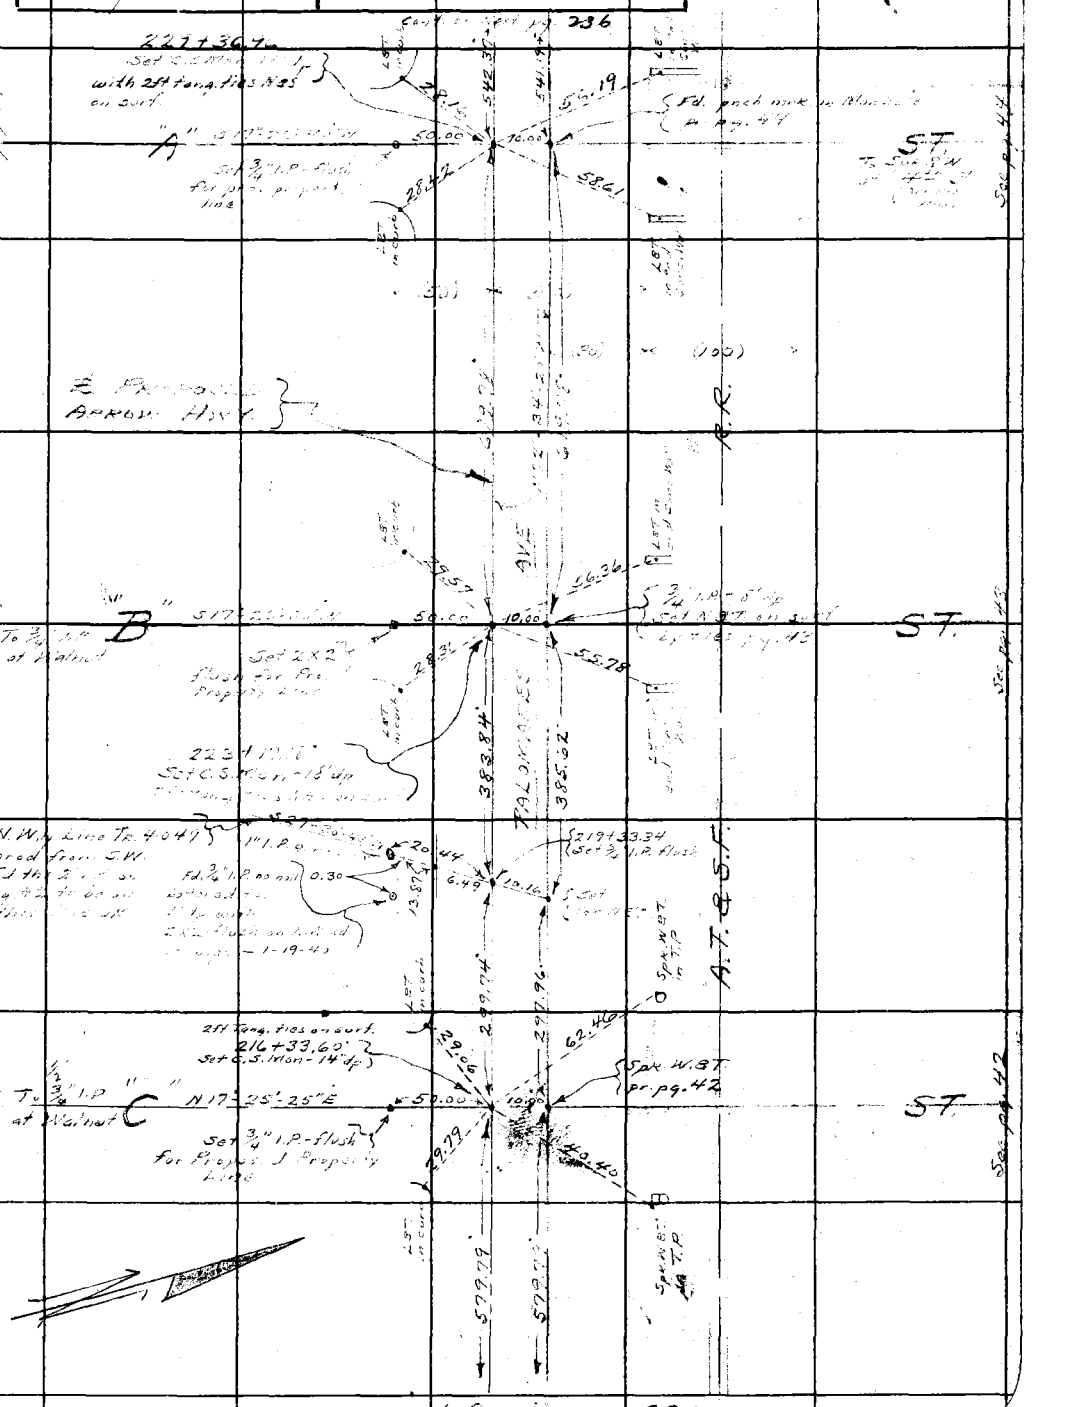

RETURN TO
LOS ANGELES COUNTY SURVEYOR
700 HALL OF RECORDS

Note: Any Additions or Changes on This Sheets Must be Made or Circled in **Red Ink** With Date and Name of Person Making Change.

Do not extend notes this side of this line

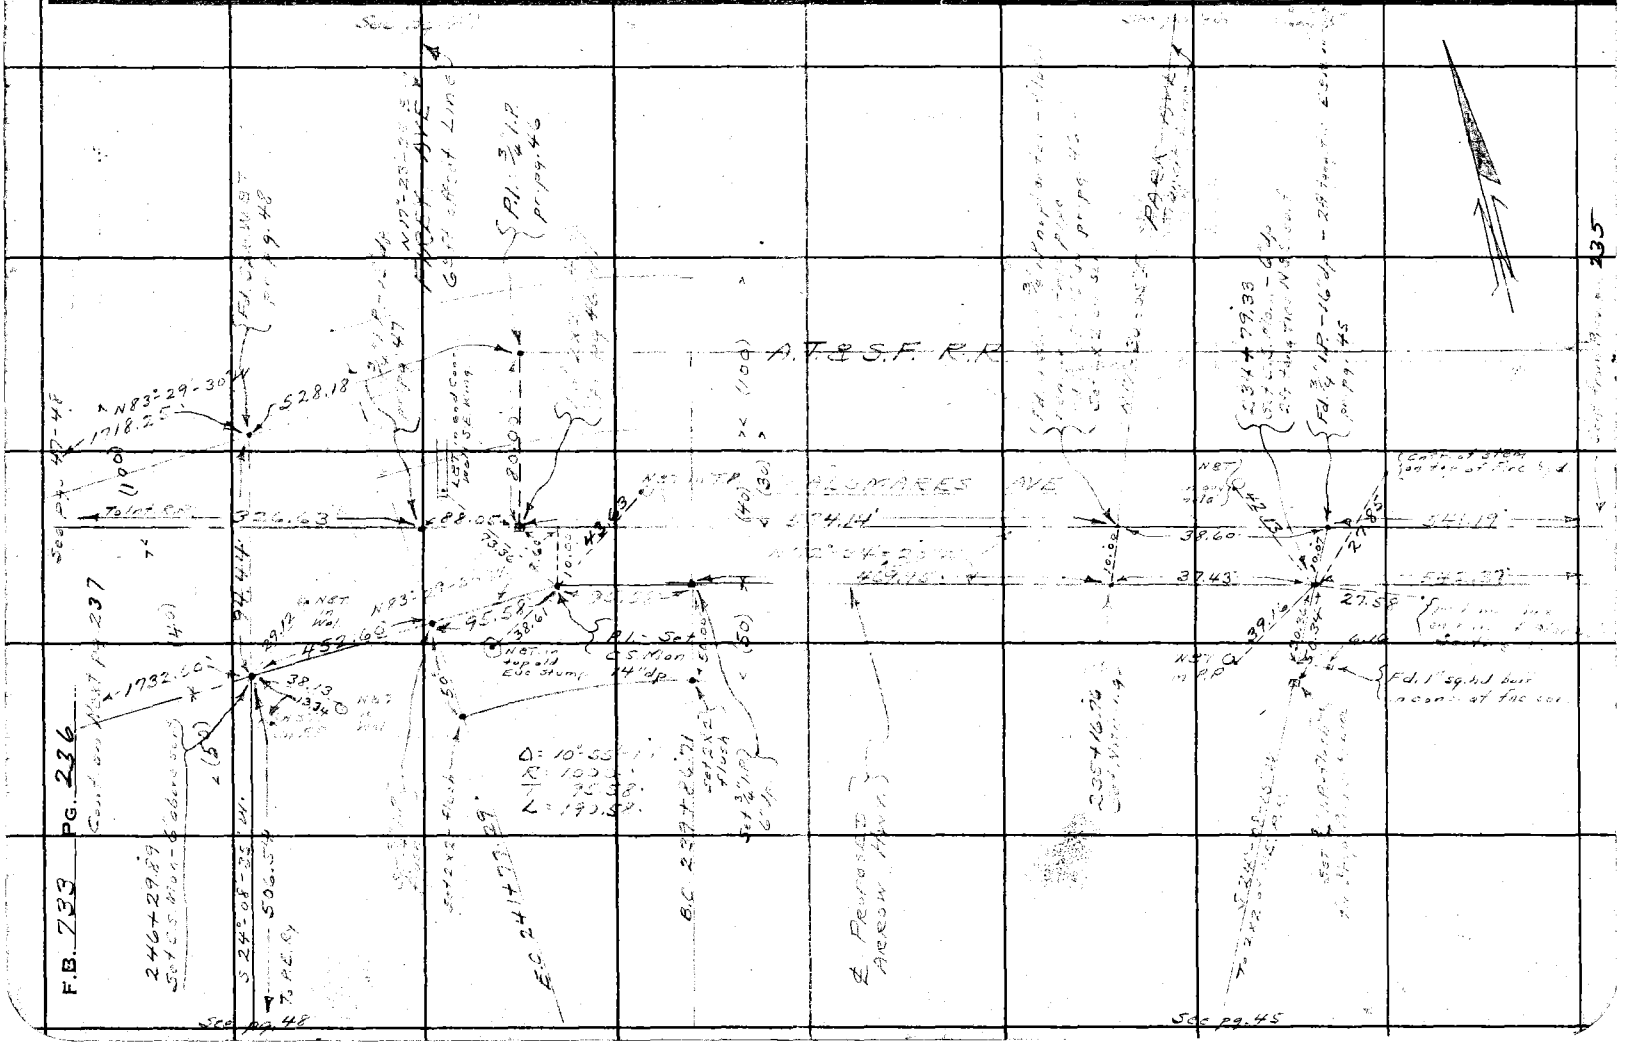

Notes Ck'd by D.M. Finley
Map No. B-1418-5
Office Work H.H. Reynolds
Checked D. M. Finley
Date Apr. 1940

Survey of ARROW HWY
W. O. 8196 Tape No. 964 St'd 54 OF
Surveyed by A.N. HELLSTROM
Notes Date
Indexed

F.B. 133 Pg. 231

Cont on Next pg. 238

Note: Any Additions or Changes on This Sheets Must be Made or Circled in Red Ink With Date and Name of Person Making Change

Do not extend notes this side of this line

RETURN TO
LOS ANGELES COUNTY SURVEYOR
700 HALL OF RECORDS

FORM 247 SM 10-37

PROPOSED ST. ARROW HWY

A.T. & S.F. R.R.

CIENEGA AVE

PALMAREST AVE

PUDDINGSTONE

P.I. Set C.S. Mon 15" dp in Cow Corral Set Lead

Proposed ℄
Δ = 19°-12'-40"
R = 5729.65
T = 519.96
L = 1039.16

A.T. & S.F. R.R. ℄
Δ = 10°-12'-40"
D = 1°-00'-00"
R = 5729.65
T = 511.92
L = 1021.12

Cont. from prec. pg. 236

RETURN TO
LOS ANGELES COUNTY SURVEYOR
700 HALL OF RECORDS

Note: Any Additions or Changes on This Sheets Must be Made or Circled in **Red Ink** With Date and Name of Person Making Change.

Do not extend notes this side of this line

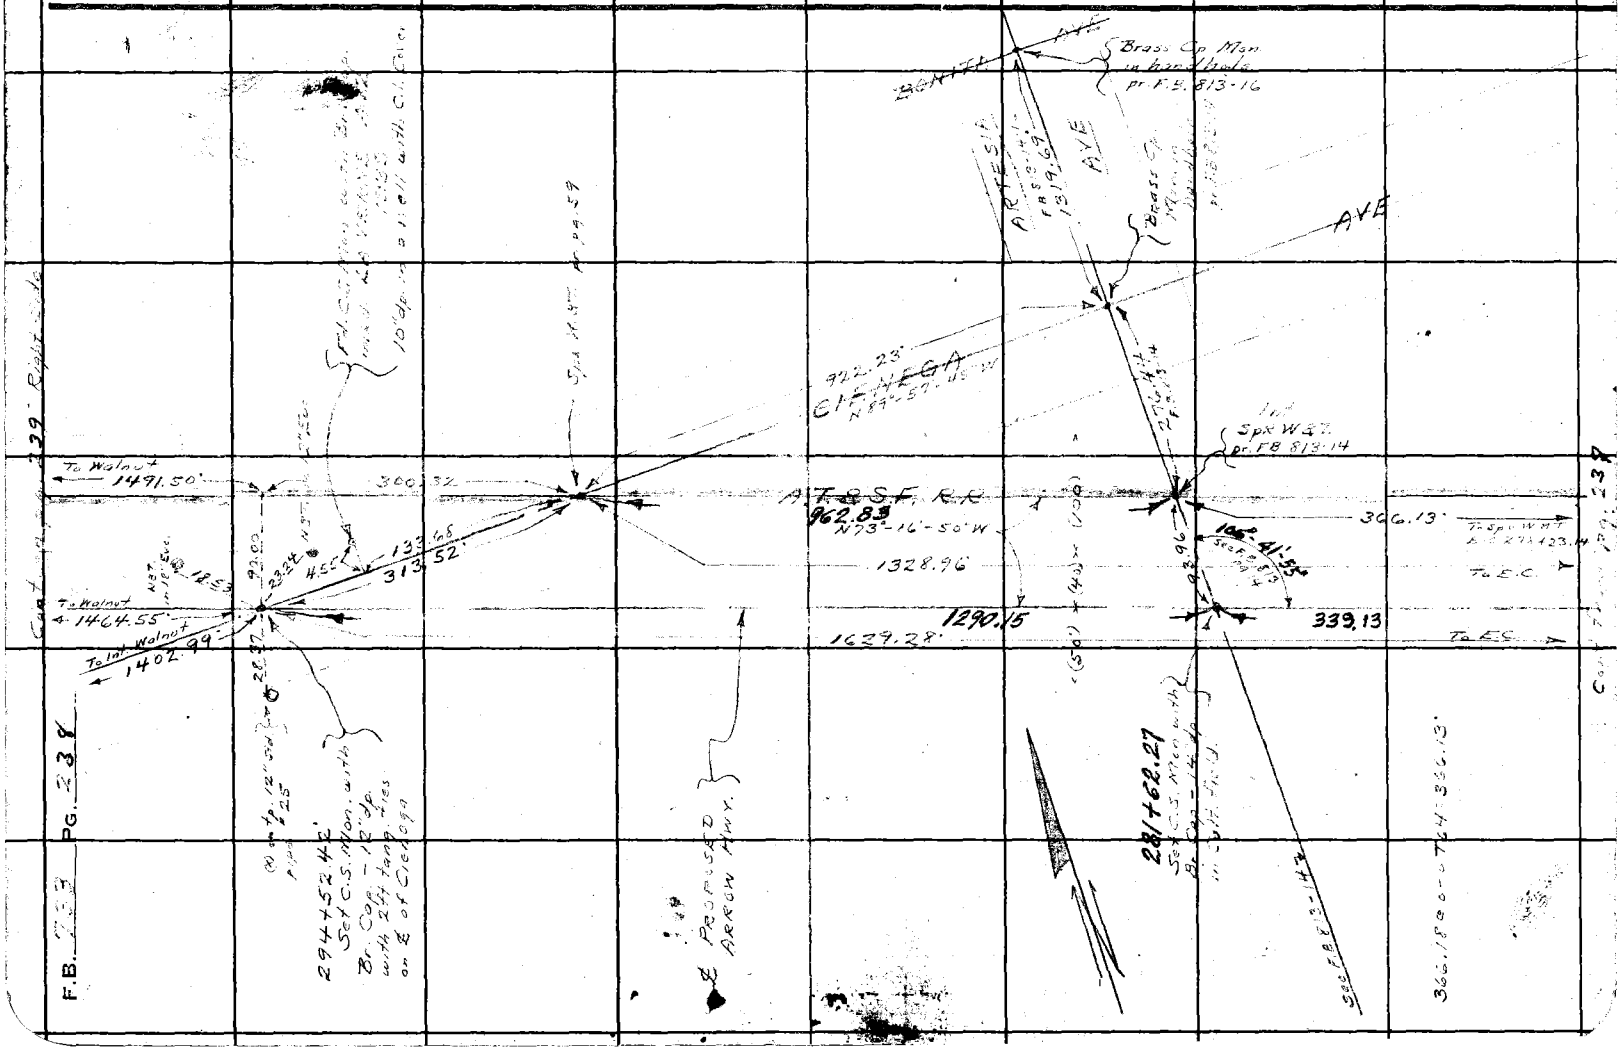
Brass Cp Mon in Concrete pr F.B. 813-16
AVE
Brass Cp Mon pr F.B. 813-16
A.T.&S.F. R.R.
962.83
N73°-16'-50"W
1328.96
1290.15
1639.28
339.13
306.13
To Walnut 1491.50'
To Walnut 1464.55'
To Int. Walnut 1402.99'
313.52'
133.46'
455'
92.00'
232.2'
N37°-12'-50"E
128.53'
Spk W&T pr F.B. 813-14
Spk W&T pr F.B. 813-14
105.41'-55"
Sec C.S. Mon. with Tack pr F.B. 813-14
To Spk W&T pr F.B. 813-14
To E.C.
To E.C.
Sec F.B. 813-14
Sec F.B. 813-14
Sec F.B. 813-14

Notes Ck'd by D.M. Fingley	Survey of ARROW HWY	F.B. 133	PG. 239
Map No. B-1418-6	W. O. 8196 Tape No.	St'd 24 OF	
Office Work H.H. Reynolds	Surveyed by A. M. NIELSTROM		
Checked D. M. Fingley	Notes	Date	
Date Apr. 1940.	Indexed		

RETURN TO
LOS ANGELES COUNTY SURVEYOR
7DO HALL OF RECORDS

Note: Any Additions or Changes on This Sheets Must be Made or Circled in Red Ink With Date and Name of Person Making Change.

Do not extend notes this side of this line

BONITA AVE.

Spk. N.&T. pr pg. 60

Spk W.&T pr pg. 61

Cont. on R&M Sht. pg 240

699.39'

Spk W.&T pr pg. 61

Monument Wash

699.39'

93.57'

432.84'

1377.41' (M) N 73°-12'-55" W

(50')

Spk W.&T in 20" Bush

39.61

(M) in NW Cor. Conc. Base of W'ly Wing

L&T. in Conc. Curb

N 32.20

Proposed (ARROW HWY.)

1377.84' (M)

(40')

Set C.S. Mon 6"sq. with 2 FT Tang. Ties N&S on Surf. 322+94.81'

236.38'

(M) in top 8" Std pipe

0.30.18

93.57'

(50')

Fd. 2x2 pr. pg. 60

1791.82' To Int. CIENEGA

L&T. in N.E. Cor. Conc. Base of W'ly Wing

1464.55' To Int. Cienega

Set C.S. Mon 18" dp. with 2 FT Tang. Ties N&S on Surf. 309+16.97'

Commercial

St.

Spk. W.&T pr pg. 61

589.05'

N 0°-03'-10" E.

423.96'

CIENEGA

AVE.

Spk. W.&T pr pg. 61

Fd Spk. W.&T pr pg. 60

Replaced with C.S. Mon. - 1 Wide

See pg. for ties see Pg. 60

1402.99'

Fd 2x2 - 12" dp. while setting Mon. 17 ahead on line

2 FT Tangent on Surf.

See Pg. 61

See Pg. 224

FORM 247 5M 10-37

RETURN TO
LOS ANGELES COUNTY SURVEYOR
700 HALL OF RECORDS

Note: Any Additions or Changes on This Sheets Must be Made or Circled in **Red Ink** With Date and Name of Person Making Change.

Do not extend notes this side of this line

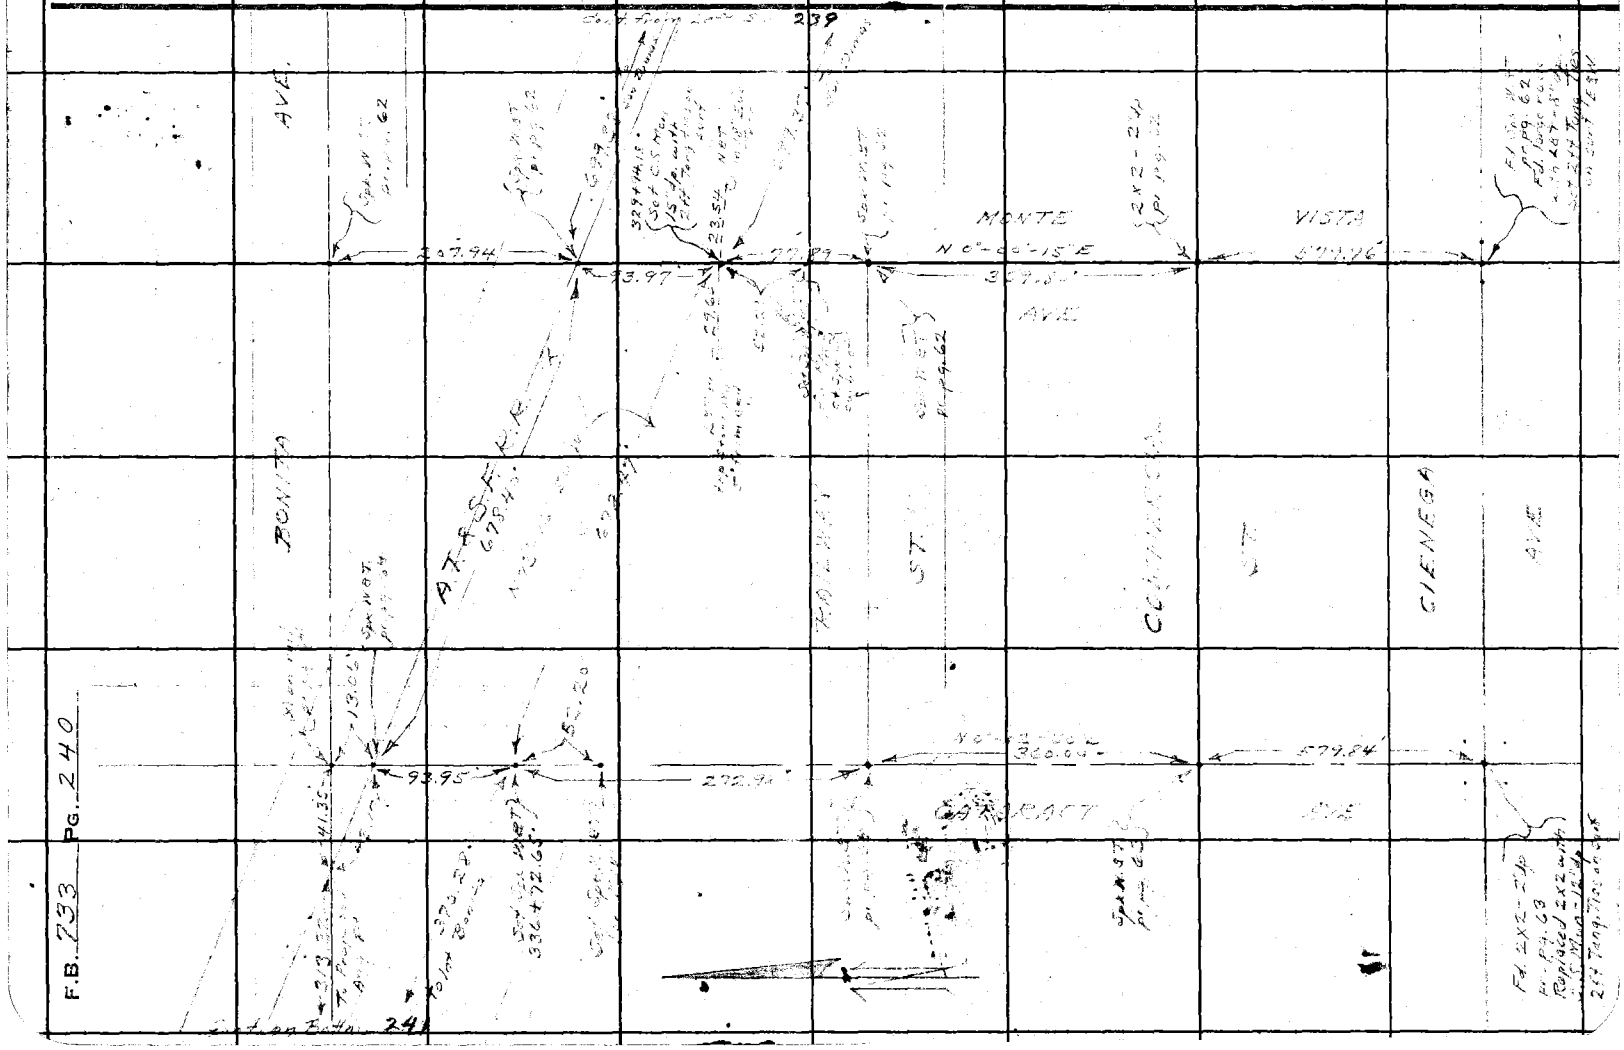

Notes Ck'd by D.M. Finley	Survey of ARROW HWY	F.B. 733	PG. 241
Map No. B-1418-6	W. O. 2196 Tape No.	St'd	OF
Office Work H.H. Reynolds	Surveyed by A. N. HELLSTROM		
Checked D. M. Finley	Notes	Date	
Date Apr. 1940.	Indexed		

Note: Any Additions or Changes on This Sheets Must be Made or Circled in Red Ink With Date and Name of Person Making Change.

Do not extend notes this side of this line

RETURN TO
LOS ANGELES COUNTY SURVEYOR
7do HALL OF RECORDS

FORM 247 5M 10-37

Cont. from pg. 240

RETURN TO
LOS ANGELES COUNTY SURVEYOR
700 HALL OF RECORDS

Note: Any Additions or Changes on This Sheets Must be Made or Circled in **Red Ink** With Date and Name of Person Making Change.

Do not extend notes this side of this line

F.B. 233 PG. 242

Notes Ck'd by C. J. GALLI	Survey of Cienega Ave
Map No. B-1418-5	JN 0036.02 Tape 0/64 Std 68 oF
Office Work R. L. Green	Surveyed by D. E. Holmes
Checked C. J. GALLI	Notes Holmes Date 8-30-58
Date Oct. 1958	Indexed R. C. Johnson 10-6-58

F. B. 733 Pg. 243

J.N. 0036.02

CIENEGA AVE

MONUMENTING LINE PER DEED

GRAND AVE from To S.F. R.R. (LA VERNE)

Note: Any Additions or Changes on This Sheet Must be Made or Circled in Red Ink With Date and Name of Person Making Change.

Do not extend notes this side of this line.

RETURN TO
LOS ANGELES COUNTY ENGINEER
700 LOS ANGELES COUNTY ENGINEERING BLDG.

76F3095 CE #247—3-57

RETURN TO
LOS ANGELES COUNTY ENGINEER
700 LOS ANGELES COUNTY ENGINEERING BLDG.

Note: Any Additions or Changes on This Sheet Must be Made or Circled in Red Ink With Date and Name of Person Making Change.

Do not extend notes this side of this line.

W.S. 48-D-3

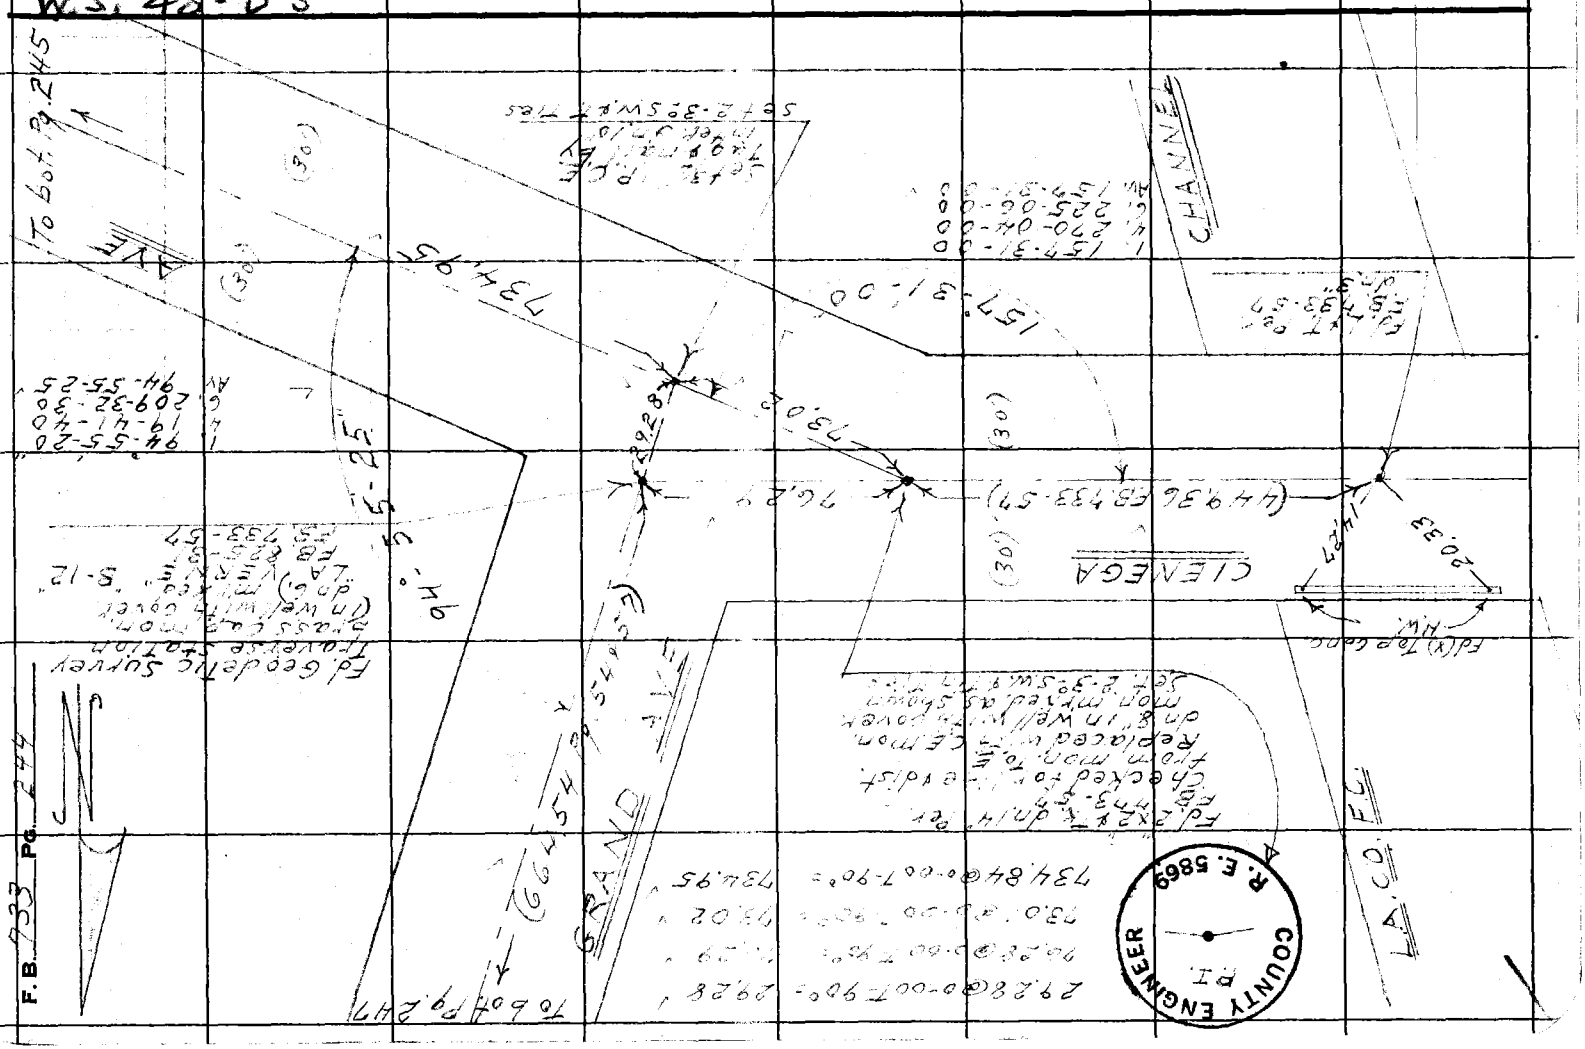

76F309S CE #247—3-57

RETURN TO
LOS ANGELES COUNTY ENGINEER
700 LOS ANGELES COUNTY ENGINEERING BLDG.

Note: Any Additions or Changes on This Sheet Must be Made or Circled in Red Ink With Date and Name of Person Making Change.

Do not extend notes this side of this line.

W.S. 49-A-2

Notes Ck'd by: C. J. GALLI
Map No. B-1418-5
Office Work Green
Checked C. J. GALLI
Date Oct. 1958

Survey of Cienega Ave
JN 2036 Tape Plat Std ____ OF
Surveyed by D. E. Holmes
Notes Holmes Date 8-31-58
Indexed A. C. Johnson

F. B. 7233 PG. 245

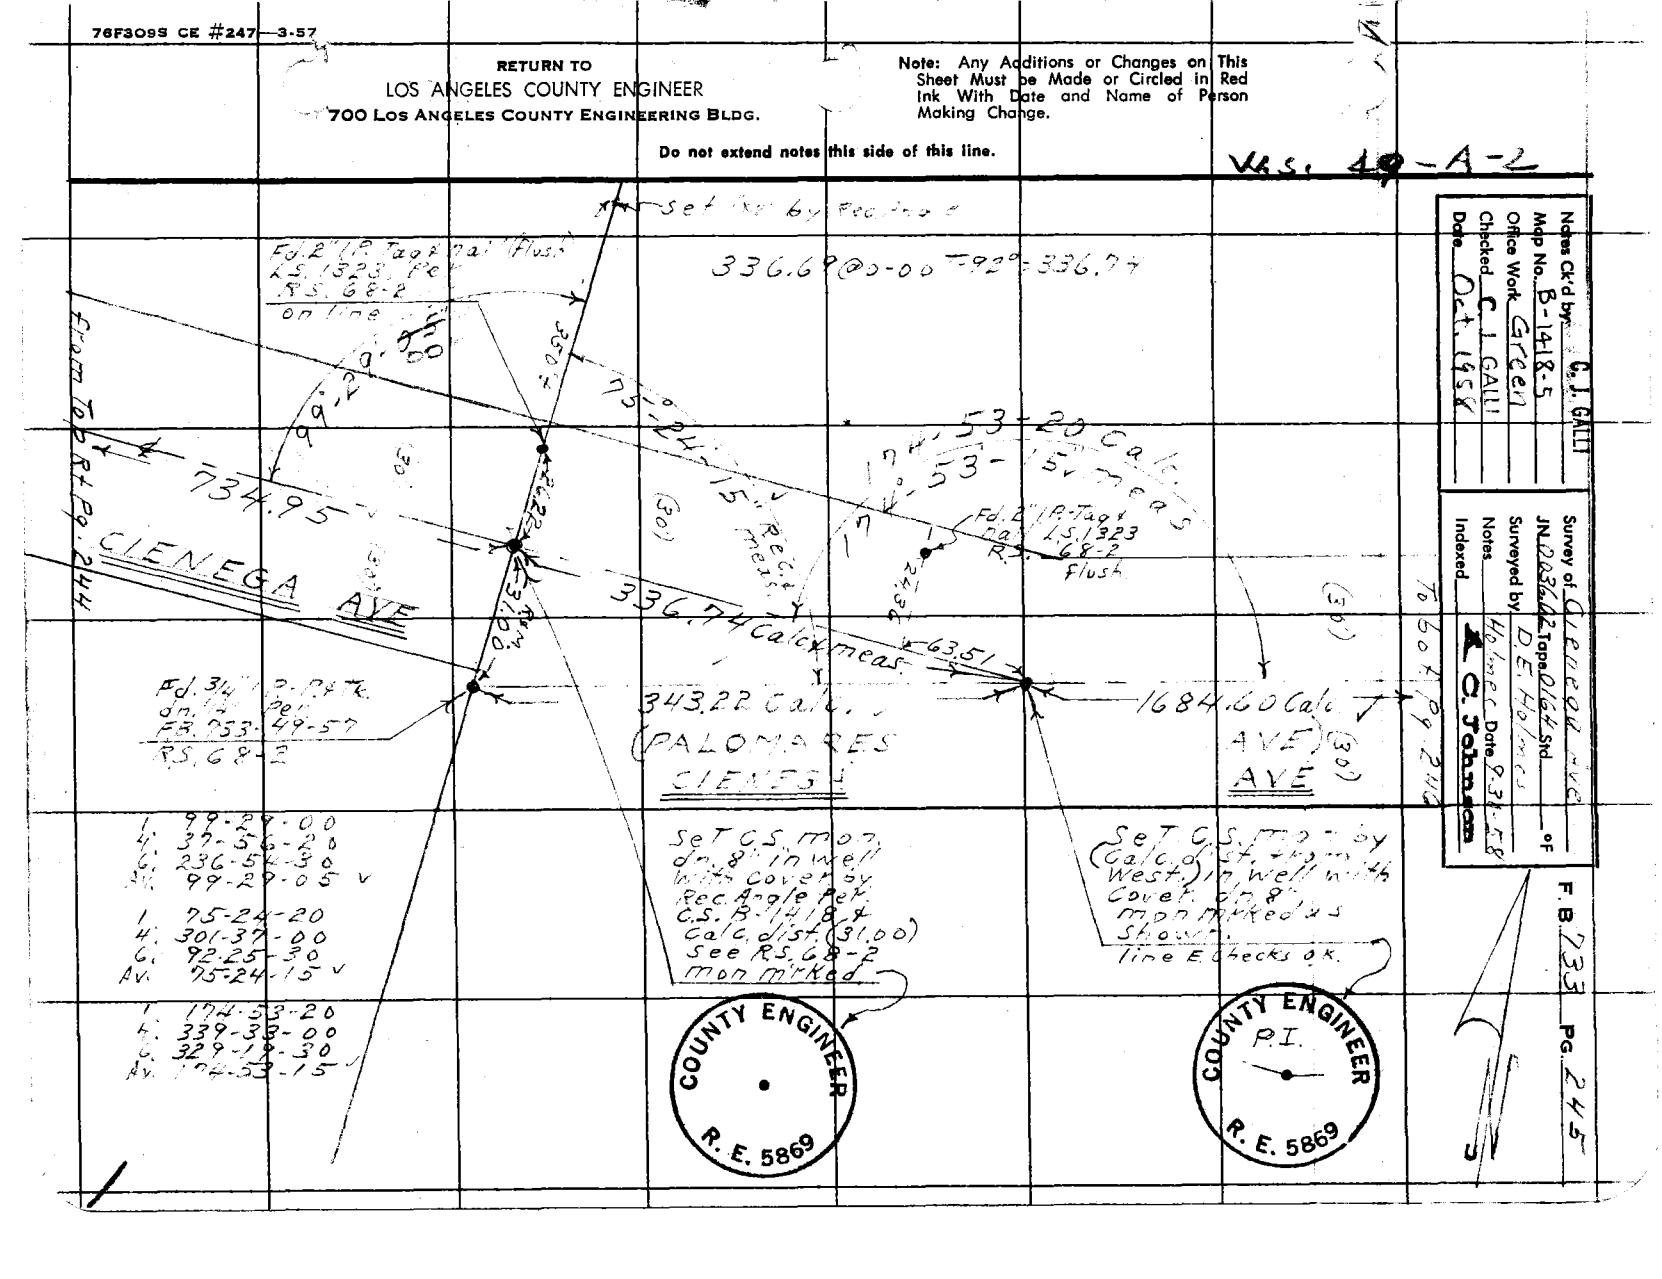

RETURN TO
LOS ANGELES COUNTY ENGINEER
700 LOS ANGELES COUNTY ENGINEERING BLDG.

Note: Any Additions or Changes on This Sheet Must be Made or Circled in Red Ink With Date and Name of Person Making Change.

W.S. 44 - A - 2

Do not extend notes this side of this line.

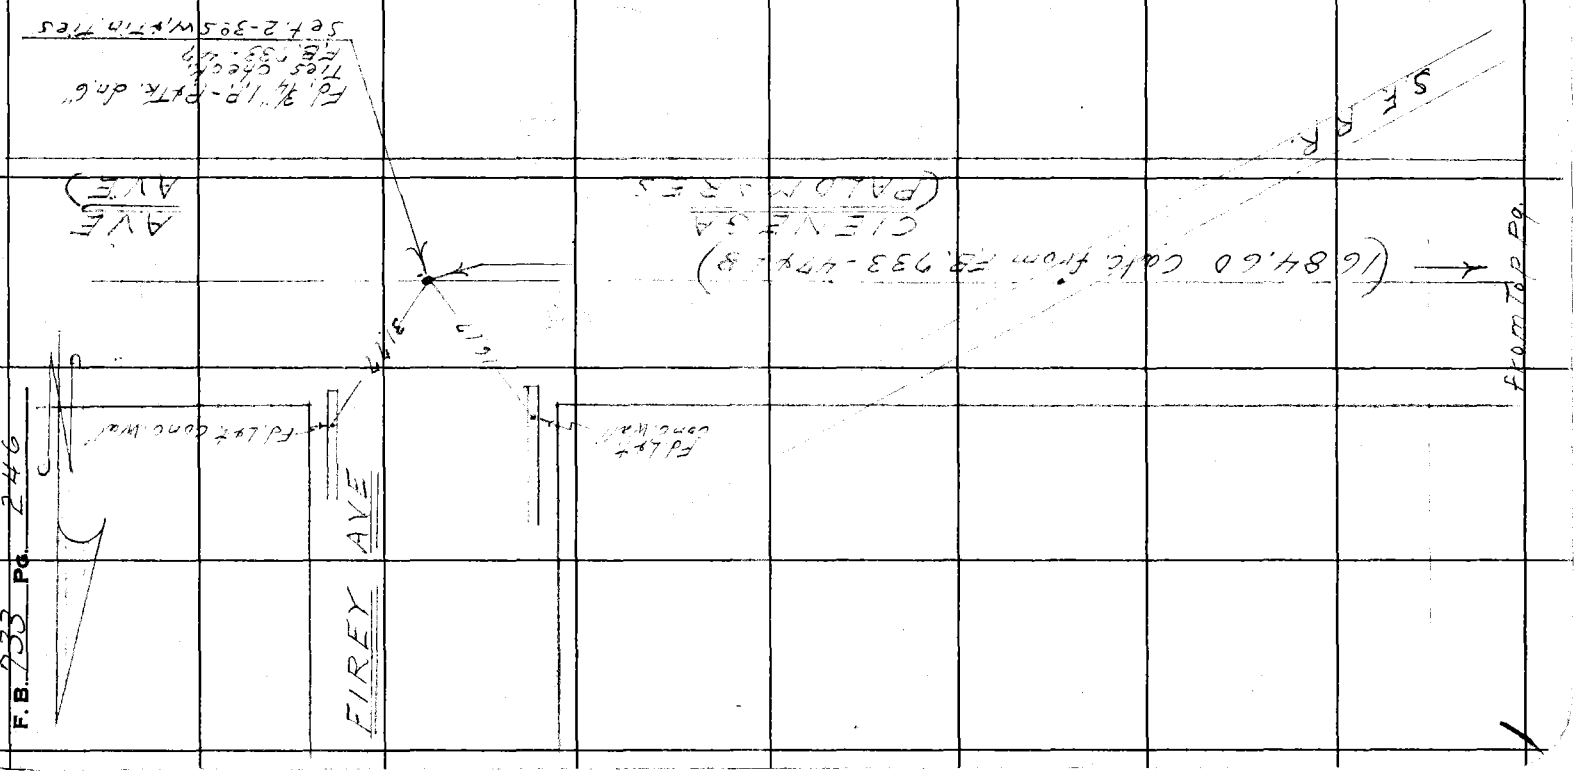

76F3098 CE #247—3-57

RETURN TO
LOS ANGELES COUNTY ENGINEER
700 LOS ANGELES COUNTY ENGINEERING BLDG.

Note: Any Additions or Changes on This Sheet Must be Made or Circled in Red Ink With Date and Name of Person Making Change.

Do not extend notes this side of this line.

W.S. 48-D-3

Notes Ck'd by C. J. GALLI
Map No. CSB-1418-5
Office Work R. L. Green
Checked C. J. GALLI
Date Oct. 1958



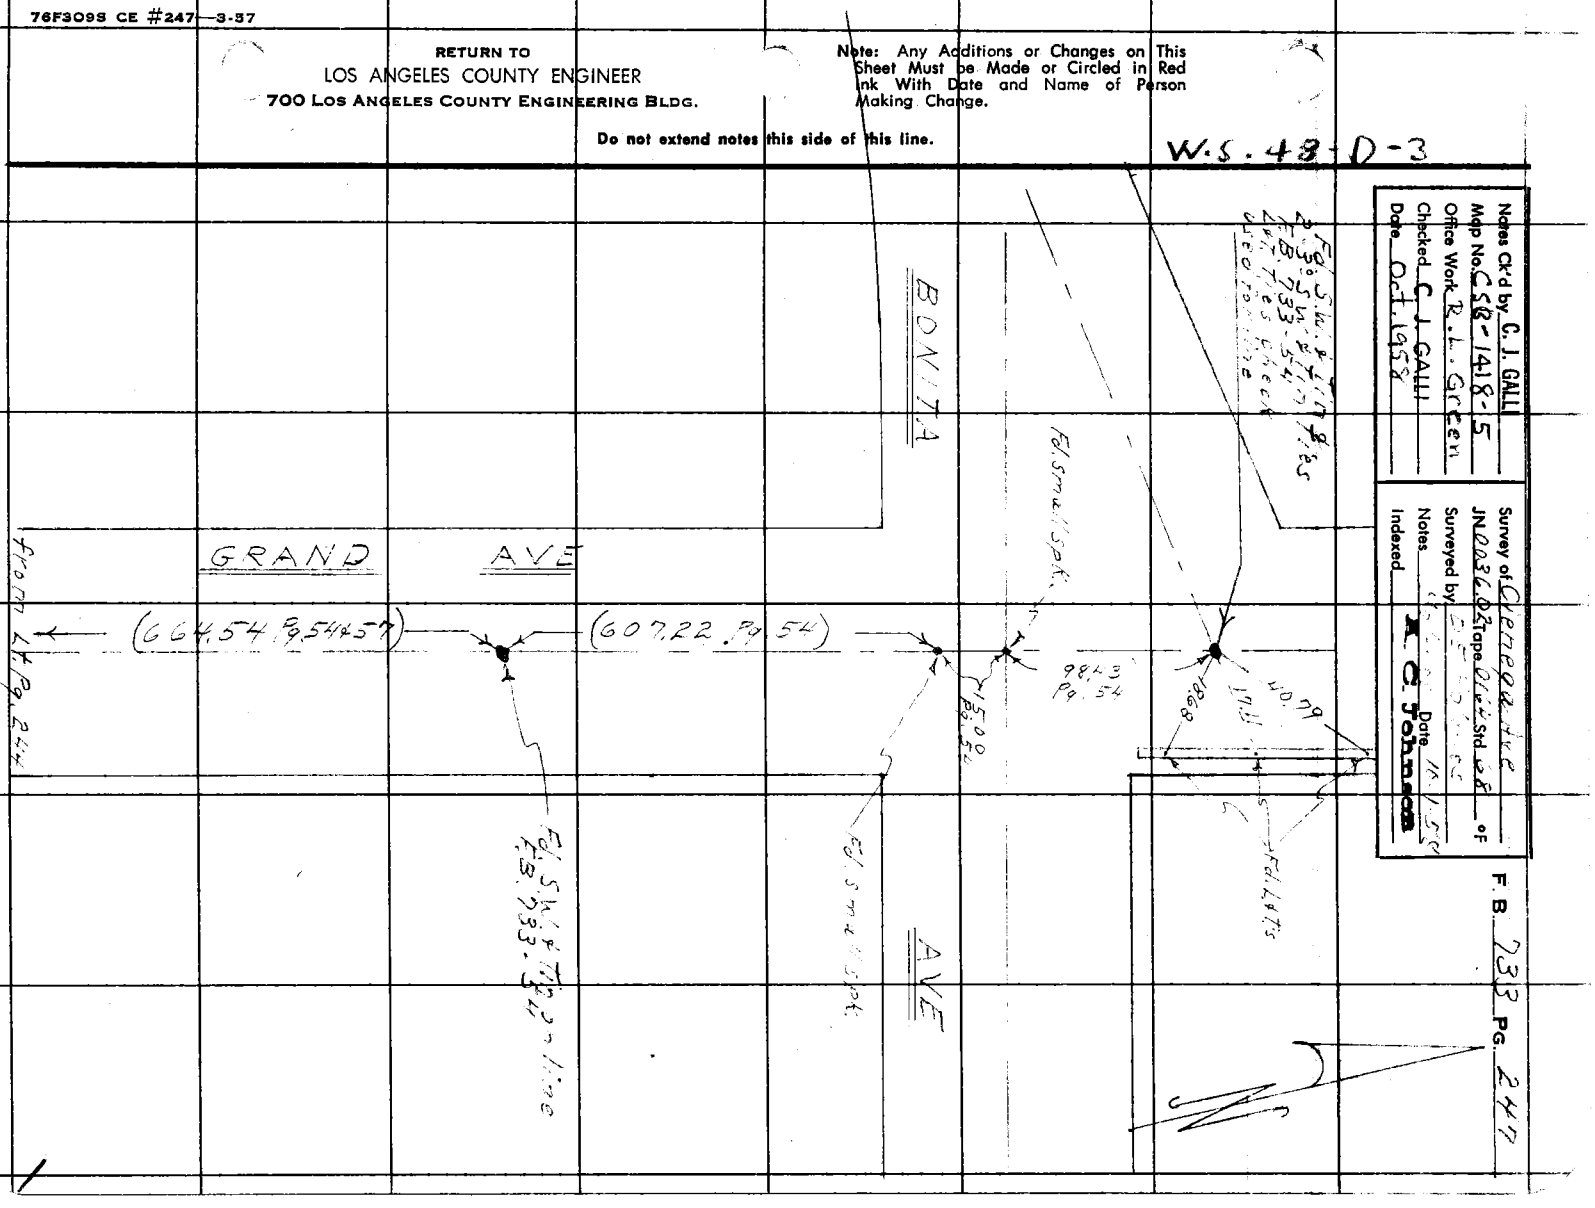
GRAND AVE
BONITA AVE
(664.54 ft. 9.54 45' E)
(607.22 ft. 9.54)
From Ft. Pg. 244
Fd. SMW & Tack
F.B. 733-54
Fd. Spike
Fd. Spike
Fd. Spike

RETURN TO
LOS ANGELES COUNTY ENGINEER
700 LOS ANGELES COUNTY ENGINEERING BLDG.

Note: Any Additions or Changes on This Sheet Must be Made or Circled in Red Ink With Date and Name of Person Making Change.

Do not extend notes this side of this line.

F.B. 722 Pg. 248

Form 301 (10M 2-48)

PLEASE RETURN TO
LOS ANGELES COUNTY SURVEYOR
320 HALL OF RECORDS

NOTE: ANY ADDITIONS OR CHANGES ON THIS SHEET MUST BE MADE OR CIRCLED IN RED INK, WITH DATE AND NAME OF PERSON MAKING CHANGE

Do not extend notes this side of this line

Notes Red. Platted Job No. 2776 Division No. F.B. 1 Pg. 5

Date Date Survey of Arrow Hwy. & N. HELLSTROM Date 6-4-48 Party Wm. Wade

Transit at	Sight on	Stadia Elements	Stadia Distance	Stadia Rod—	Horizontal Angle 0° to 360° Right	Horiz. Distance	+ Vertical Angle	Elevation of Point	+ Back Sight	+ Difference Elevation	Height of Instrument	+ Vertical Distance	REMARKS (Left Right)
					° '		° '		1				Tepee Poles to show Trees and improvements for a distance between present Arrow Hwy
													and Cucamonga Ave in vicinity of Mills - Sycamore and College Aves.
													See F.B. 233 page 8 for Symbols for Transit Setups. Also site Oak Tree shown in
													SW Corner Mills and Arrow Hwy on page 9 F.B. 233
"C"	"B"			—	° '		° '		4				
		7.53											
		6	154	—	22 40				5				40" Oak 8 Rad Spad
		8.44											
		7	145	—	82 00				6				42" " 8" "
		7.52											
		6	158	—	90 20				7				18" " 2" "
		4.43											
		3	104	—	141 30				8				48" " 4" "
		6.14											
		5	117	—	141 10				9				12" "
		3.13											
		2	114	—	145 45				10				24" " 4" Rad Spad
		11.46											
		9.00	247	—	100 10				11				Twin 18" Oak 4" "
		9.20											
		7	271	—	161 50				12				8" Oak 8" Rad Spad
				—					13				
				—					14				
"E"	"D"			—									
		4.92											
		4	93	—	0 00				15				20" Syc 8 Rad Spad
		7.75											
		6	176	—	66 00				16				24" Oak 8" "
		8.86											
		7	187	—	91 30				17				40" " 24" " "
		7.96											
		6	197	—	97 10				18				30" " 16" " "
		5.60											
		3.80	181	—	109 40				19				40" " 8" " "
		4.54											18"/4"
		3	157	—	116 00				20				Twin Oak 16" " "
		7.32											
		8	133	—	98 20				21				8" Syc. 8" " "
		4.17											
		3	148	—	157 25				22				4" "

Form 301 10 34

PLEASE RETURN TO
LOS ANGELES COUNTY SURVEYOR
700 HALL OF RECORDS

NOTE: ANY ADDITIONS OR CHANGES ON THIS SHEET MUST BE MADE OR CIRCLED IN RED INK, WITH DATE AND NAME OF PERSON MAKING CHANGE

Do not extend notes this side of this line

Transit at	Sight on	Stadia Intercepts	Stadia Distance	Stadia Rod	Horizontal Angle 0° to 360° Right	Horiz. Distance	+ Vertical Angle —	Elevation of Point	+ Back Sight	+ Difference Elevation —	Height of Instrument	+ Vertical Distance —	REMARKS Station	Left	Right
"E"	"D"				° '		° '		1						
		2.16							2						
		1. 4.27	147		160 ° 25'				3				5" Syc 44'x30'		
		3. 3.51	128		154 ° 34'				4				N.W. Cor. House Instacy Plaza 44'x30'		
		2. 4.43	152		139 ° 24'				5				NE " " " "		
		3. 4.28	144		138 ° 20'				6				S.E. end of hedg		
		3. 5.04	129		132 ° 30'				7				N.E. Cor. " "		
		4. 5.23	105		147 ° 20'				8				N.W. " " "		
		4. 5.32	124		152 ° 50'				9				S.W end " "		
		5. 1.77	33		259 ° 30'				10				(Hollow Rotten) 48" Oak 30' Rad. Spcd		
		1. 5.64	78		282 ° 30'				11				8" (Dead) Twin Syc 8' Rad. Spcd.		
		4.50 8.06	115		213 ° 30'				12				36" Oak 30' Rad. Spcd		
		6. 3.37	207		291 ° 10'				13				18" " 20' " "		
		1.60 3.53	178		213 ° 50'				14				24" " 20' " "		
		2. 2.36	154		211 ° 45'				15				18" " 16' " "		
		0.50	187		206 ° 25'				16				14" " 10' " "		
					° '		° '		17						
"G"	"F"				° '		° '		18						
		7.66 5	267		283 ° 40'				19				5" Syc 8' Rad. Spcd		
		7.33 6	134		185 ° 50'				20				18" " 15' R " "		
		7.09 6	110		199 ° 10'				21				12" " 15' " " "		
		5.71 #	172		269 ° 40'								Group of 8-8" Syc 16' " "		

Typography Description Legend:
Bank to Chiv.-Pl. Fin-Pl. Cedar-Cy.
Stream ... Sycamore ... Eucalyptus ... Plus combinations of these and all common abbreviations.
Fence ... Tel. Telephone V. Pas. Pole ... Ditch ... Power Pole ... Culvert ... Oil.
Swale ... Flat ... Stream ... Trail ... Pavement ... Edge of Road ... E. Rd.

Form 301 1M 3-34

PLEASE RETURN TO
LOS ANGELES COUNTY SURVEYOR
700 HALL OF RECORDS

ANY ADDITIONS OR CHANGES IN THIS SHEET MUST BE MADE OR CIRCLED IN RED INK, WITH DATE AND NAME OF PERSON MAKING CHANGE

Do not extend notes this side of this line

Notes Red. Platted
Job No. 8196 Division No.
Date
Surveyed by Pacific Coast Engineering Co.
Checked
Drawn N. HELLSTROM Date 11-22-34
Traced
Blue Check
 
Transit at	Sight on	Stadia Intercepts	Stadia Distance	Stadia Rod—	Horizontal Angle 0° to 360° Right	Horiz. Distance	+ Vertical Angle —	Elevation of Point	+ Back Sight	+ Difference Elevation —	Height of Instrument	+ Vertical Distance —	REMARKS Station	Left	Right
G	F				° ′		° ′		1						
		10.32			° ′		° ′		2				Twin		
		8 5.35	233		247.20,		° ′		3				14" Oak	15' Rod. Spad	
		3 6.44	236		262.15,		° ′		4				10" Syc	8' "	"
		4	245		263.50,		° ′		5				8" "	8' "	"
					° ′		° ′		6						
					° ′		° ′		7						
