Notes Ck'd by DKW	Survey of
Map No. CSB1649-1-4	W. O. 8202 Tape No. St'd °F.
Office Work	Surveyed by
	Notes Date
	Indexed 11-13-38

F.B. 351 PG. 3

SURVEY
OF
ROSECRANS AVE.
FROM
ORANGE COUNTY LINE
TO
PIONEER BLVD
DIV. #1
Job # 8202

H.C. 27-53 1649
C.S.B-1462
C.S.B-1649-1-4

Note: Any Additions or Changes on This Sheet Must be Made in Red Ink With Date and Reason for Making Change

In the office of this User

RETURN TO LOS ANGELES COUNTY SURVEYOR 500 HALL OF RECORDS

Form 101K 11-38

RETURN TO
LOS ANGELES COUNTY SURVEYOR
700 HALL OF RECORDS

Note: Any Additions or Changes on This Sheet Must be Made or Circled in **Red Ink** With Date and Name of Person Making Change.

Do not extend notes this side of this line

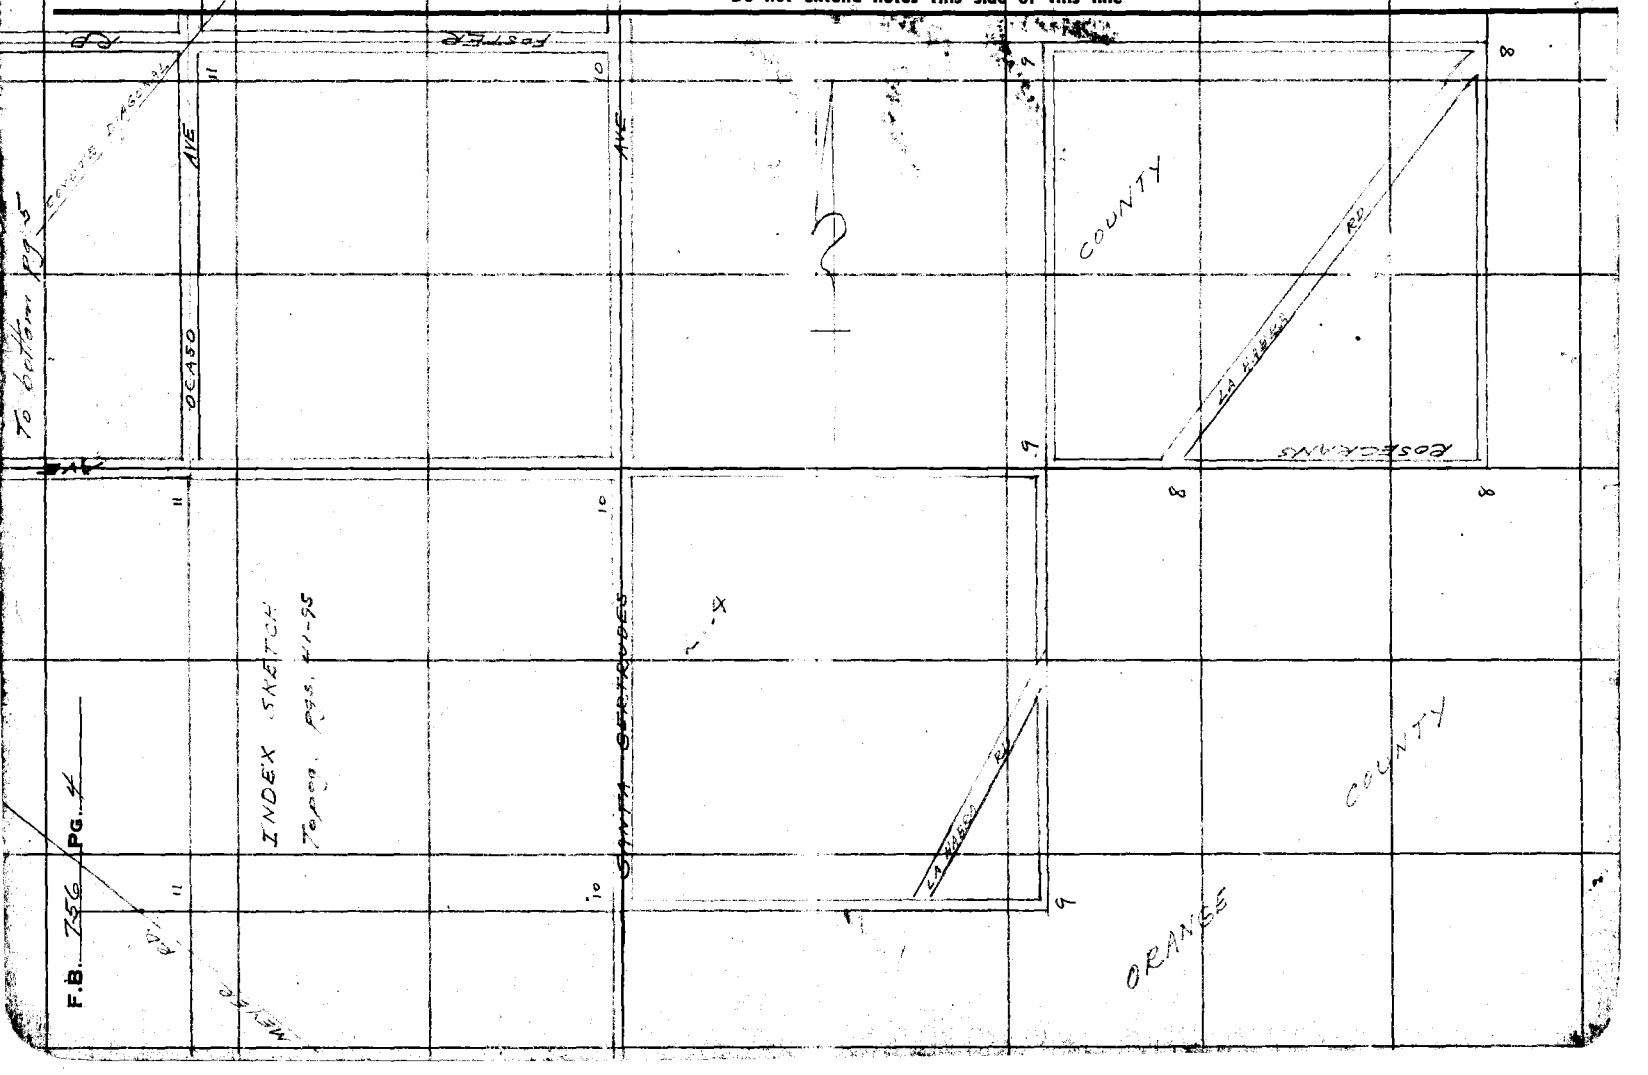

Notes Ck'd by Dr.	Survey of
Map No. CSD-1649-1-4	W. O. 8202 Tape No. St'd °F.
Office Work	Surveyed by
Checked	Notes Date 6/98
Date	Indexed

F.B. Pg.

To bottom

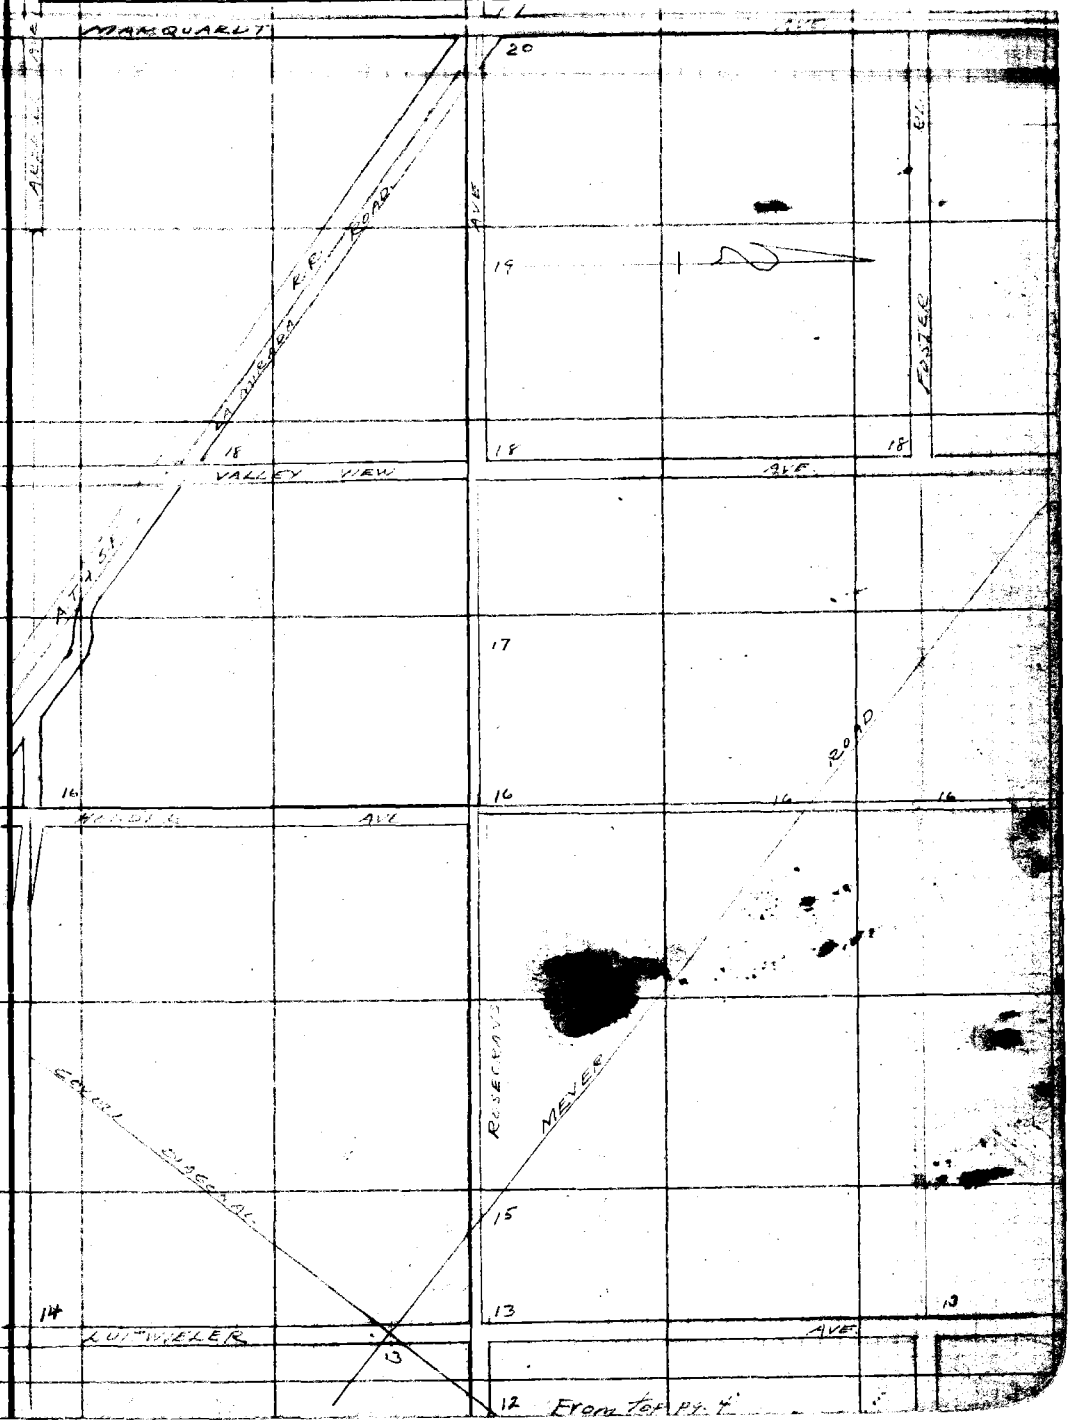

RETURN TO
LOS ANGELES COUNTY SURVEYOR
7dO HALL OF RECORDS

Note: Any Additions or Changes on This Sheet Must be Made or Circled in Red Ink With Date and Name of Person Making Change

Do not extend across this side of this line

FORM 247 10M 11-38

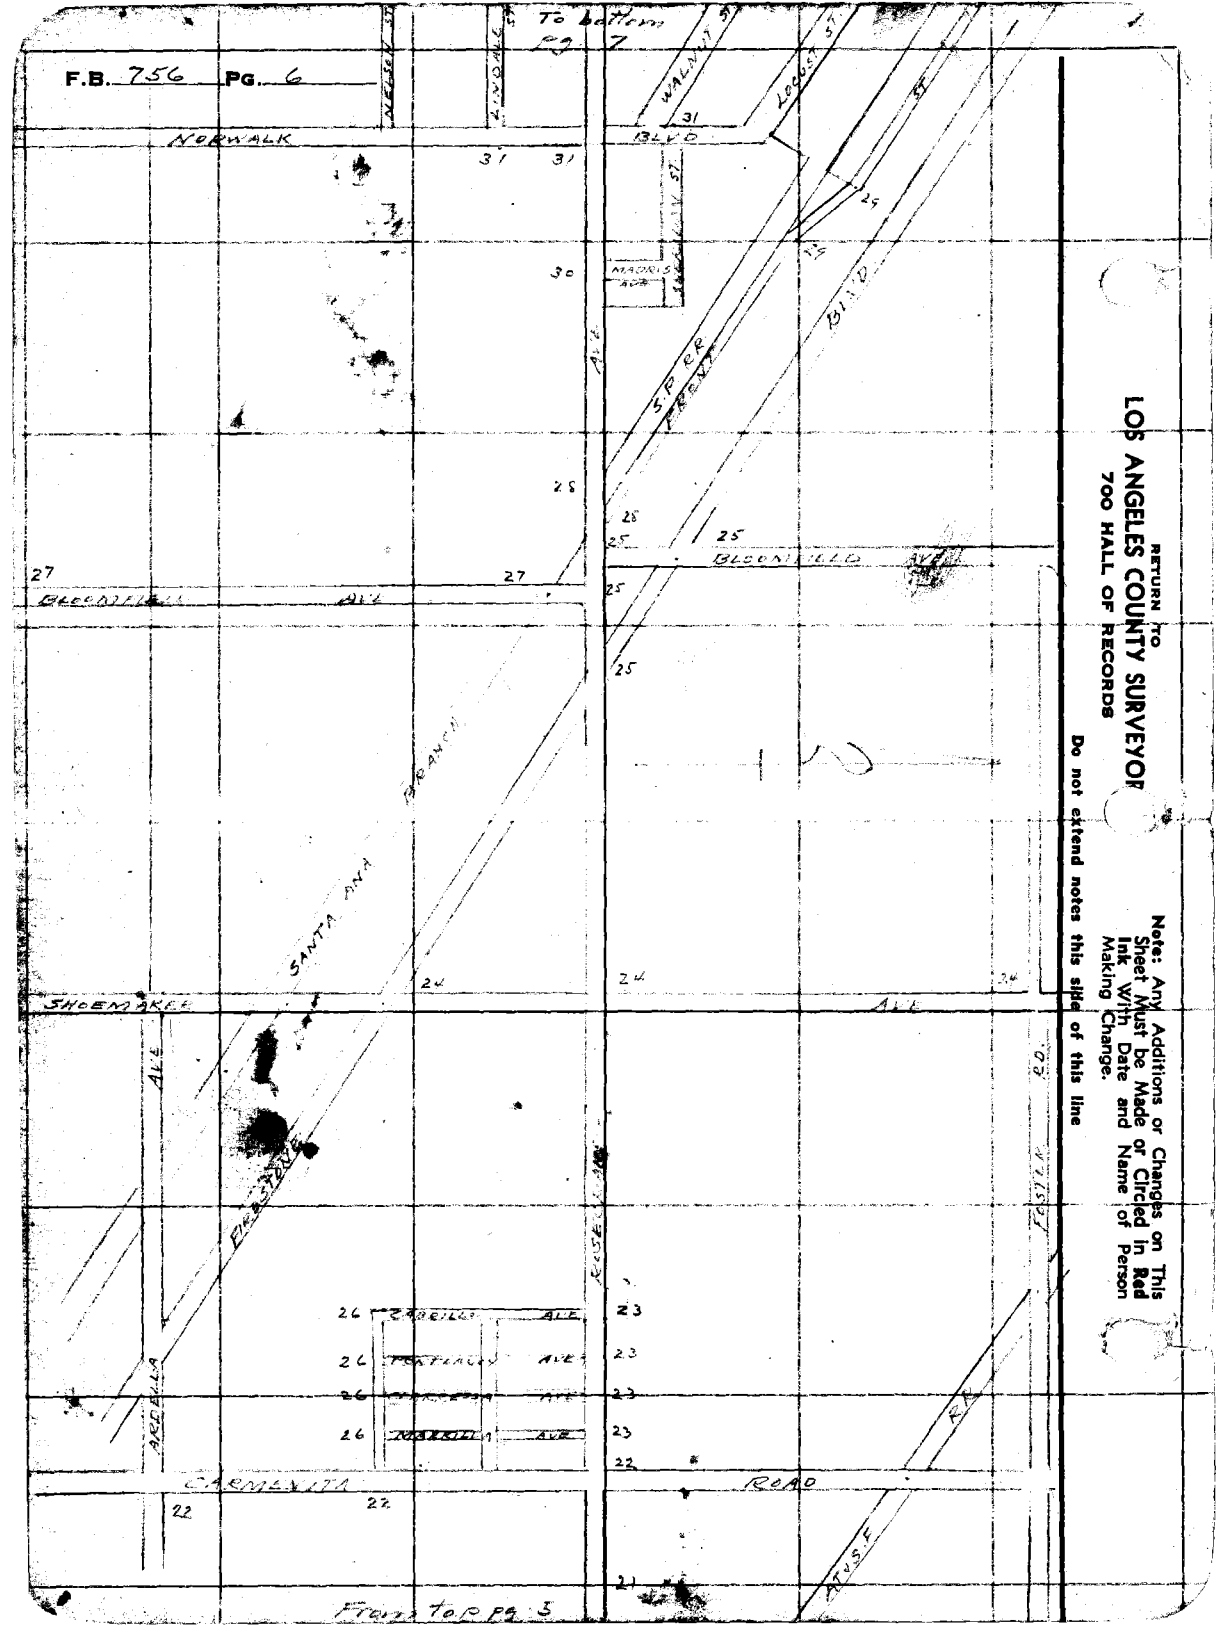
F.B. 756 PG. 6
To bottom pg 7
NORWALK
BLVD
WALNUT ST
LOCUST ST
MADRID AVE
S.P.R.R.
SHOEMAKER
ALE
ROSECRANS
AVE
CARMENITA
ROAD
R.R.
A.T.&S.F.
From top pg 5
RETURN TO
LOS ANGELES COUNTY SURVEYOR
700 HALL OF RECORDS
Note: Any Additions or Changes on This Sheet Must be Made or Circled in Red Ink With Date and Name of Person Making Change.
Do not extend notes this side of this line

Notes Ck'd by Orcn	Survey of
Map No. CSB-1643-1-4	W. O. 8[illegible] Tape No. [illegible] St'd •F.
Office Work	Surveyed by K. D. Nicols
Checked	Notes Maps Date 9/48
Date	Indexed

F.B.

RETURN TO
LOS ANGELES COUNTY SURVEYOR
700 HALL OF RECORDS

Note: Any Additions or Changes on This Sheet Must be Made or Circled in Red Ink With Date and Name of Person Making Change.

Do not extend notes this side of this line

FORM 247 10M 11-48

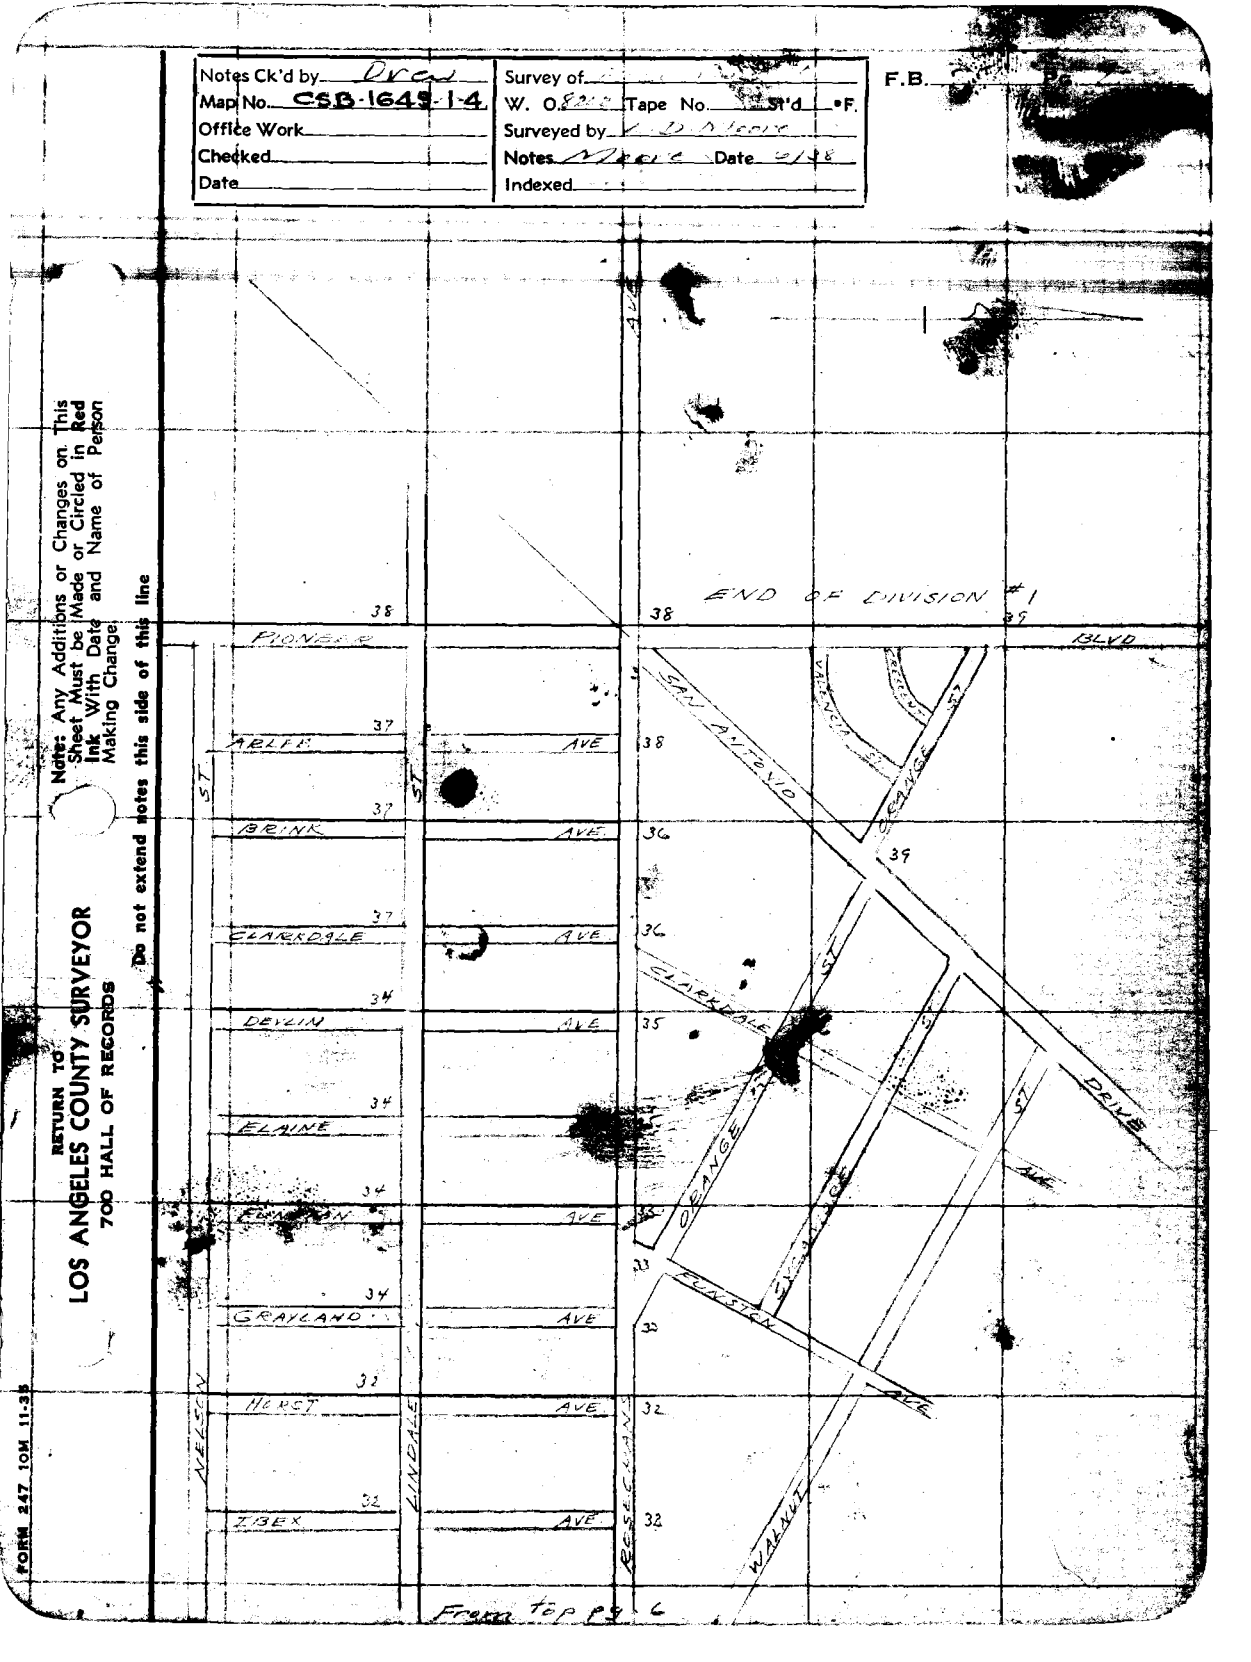

From top pg 6

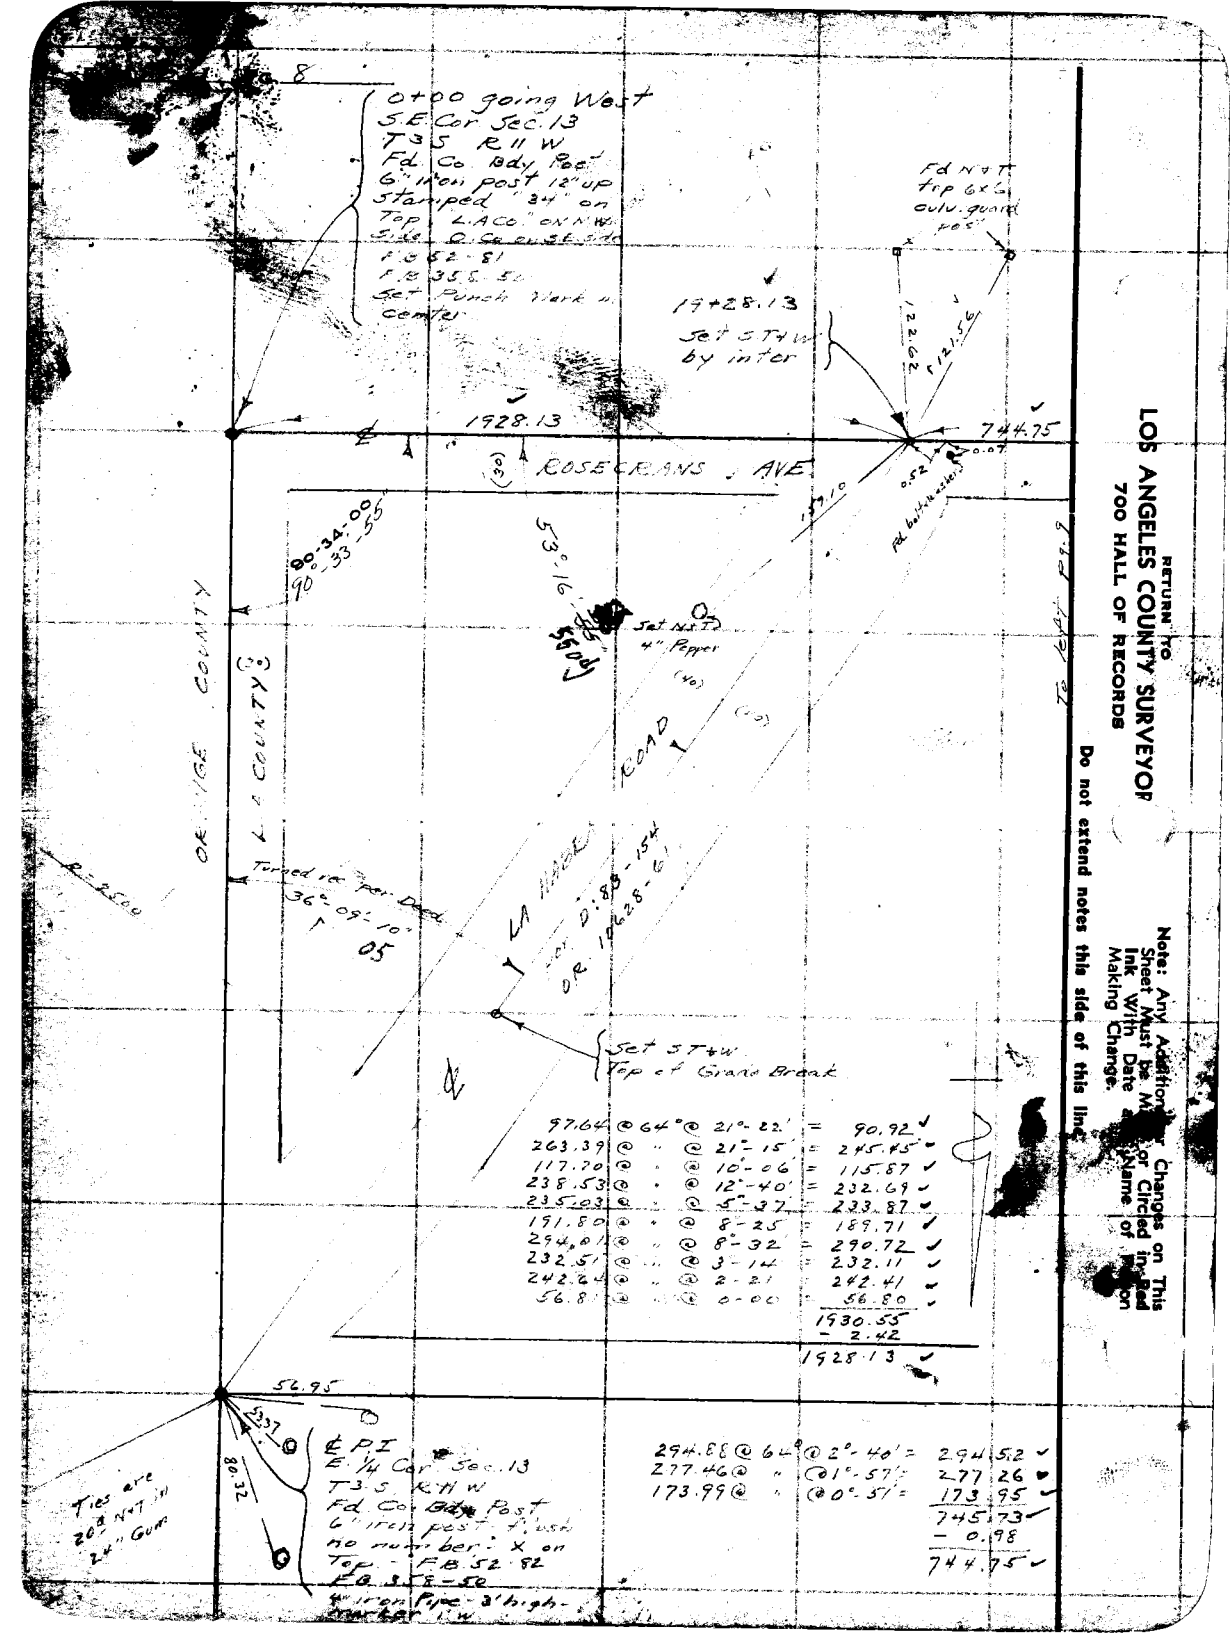

RETURN TO
LOS ANGELES COUNTY SURVEYOR
700 HALL OF RECORDS

Note: Any Additions or Changes on This Sheet Must be Made in Red Ink With Date and Name of Person Making Change.

Do not extend notes this side of this line

Notes Ck'd by D.F.C.W.
Map No. 13-1462-1
Office Work H. A. H.
Checked
Date 5-12-39

Survey of
W. O. 8202 Tape No. 57 St'd 84 °F.
Surveyed by L. [illegible] Jones
Notes Missing Date 6-10-38
Indexed 11-15-38

F.B. [illegible] Pg.

Fd. Co. Bdy Post
Cairn constructed
Stamped "32" on top. Punch Mark in center
FB 502-79
L.S. 502-204
Cor. Sec. 2
T3S, R11W

Witness Cor
Set 2"x2"
12" deep
Tagged "WC"

L.A. COUNTY

Set L.S. Cone Nail Base

Set 2x2 Flush Top Sump Back

ROSECRANS AVE

Set NAT Mpt N 80 970 E

NEW TIES
F.B. 502-208

L.A. COUNTY

Set 2x2 12" deep

Set L.S. Cone Nail Base

Fd. Co. Bdy Post
6" Iron Post
2" deep
Stamped "33" on top
Punch Mark in center
FB 502-81
FB 502-205
S 1/4 Cor Sec. 13
T3S, R11W

Ctr Sec 13 T3S, R11W
Fd. Chamfered 6x6 mail flush 2" I.P. 3' high
FB 502-82
FB 358-[illegible]
Replaces [illegible]
2" I.P. 48" deep
[illegible] as shown

Notes: Any Additions or Changes on This Sheet Must be Made or Circled in Red Ink With Date and Name of Person Making Change.

Do not extend notes this side of this line

RETURN TO
LOS ANGELES COUNTY SURVEYOR
700 HALL OF RECORDS

M 247 10M 11-38

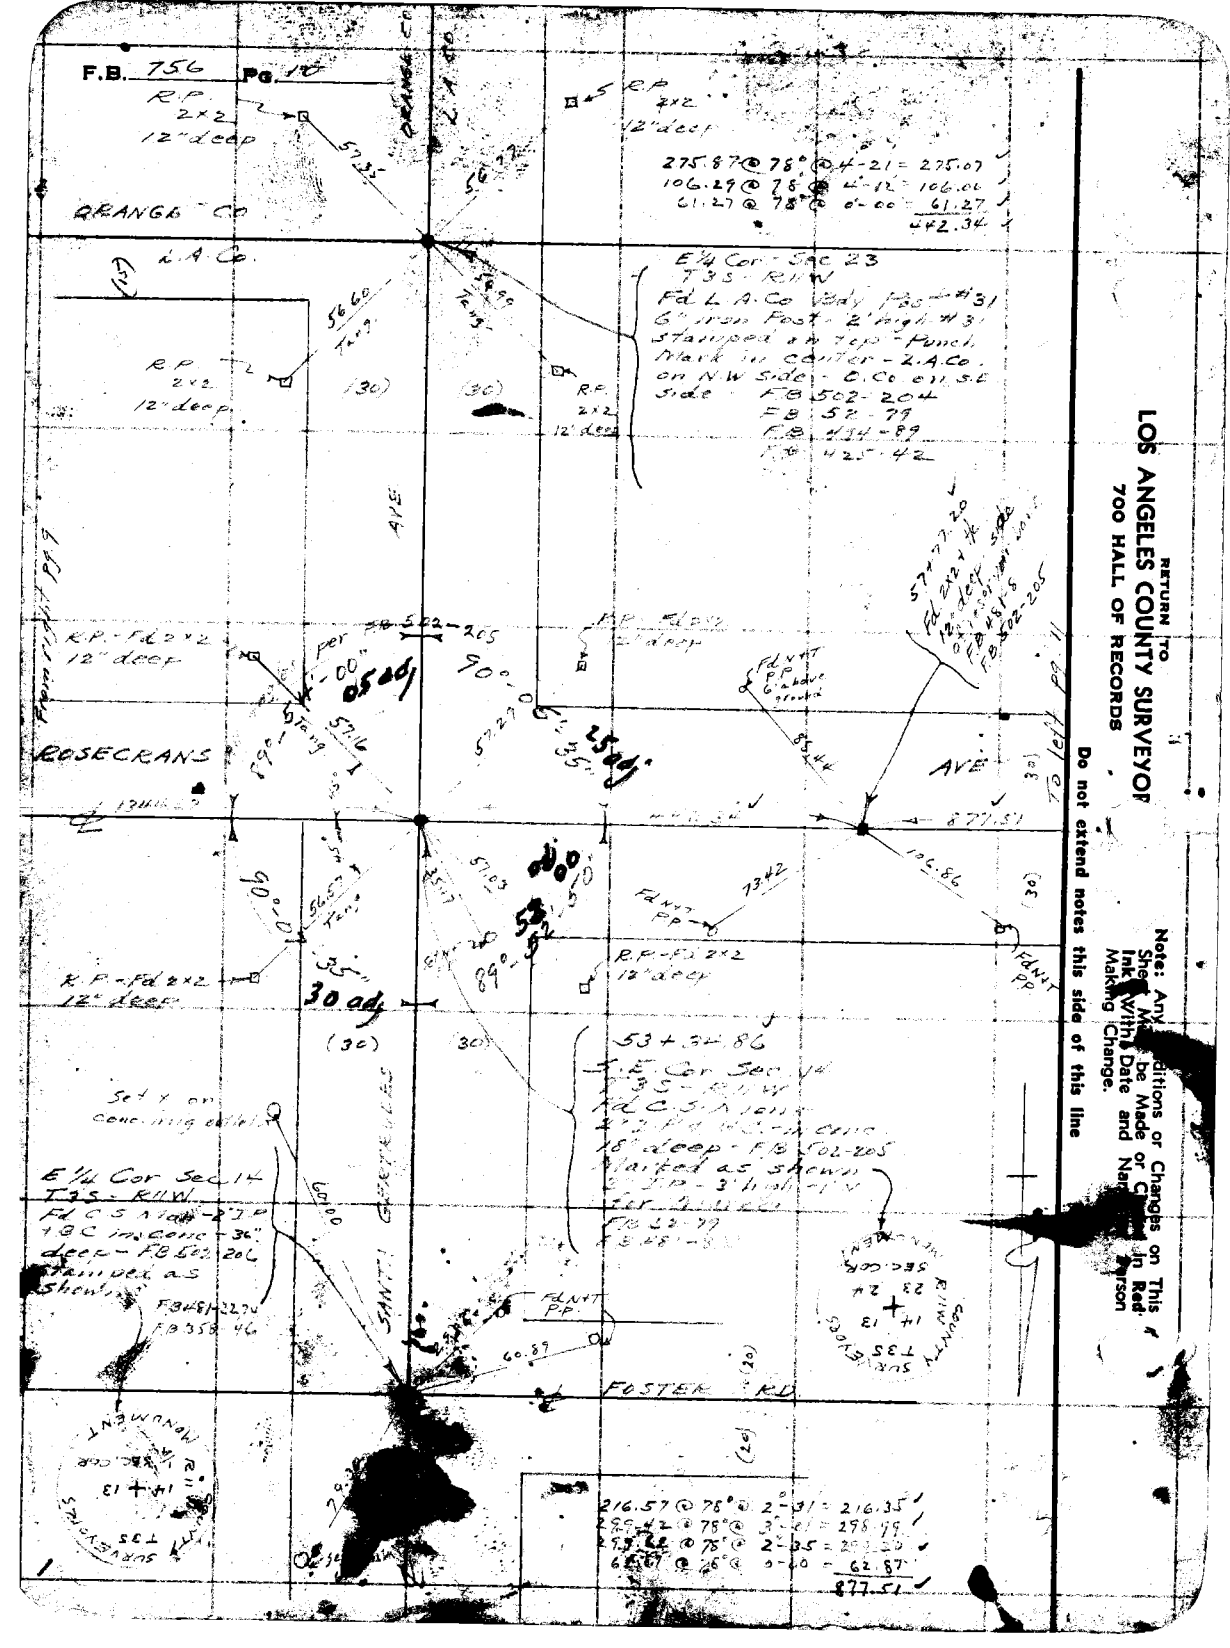
F.B. 756 Pg. 17
R.P. 2x2 12" deep
ORANGE CO
L.A. Co.
R.P. 2x2 12" deep
R.P. 2x2 12" deep
E¼ Cor Sec 23 T3S R11W Fd L.A. Co Brass Cap "31 6" iron Post 2' high "31 Stamped on top "Punch Mark in Center - L.A. Co. on N.W. side - O.Co on S.E. Side FB 502-204 FB 52-79 FB 434-89 FB 425-42
275.87 @ 78° @ 4-21 = 275.07
106.29 @ 78° @ 4-12 = 106.01
61.27 @ 78° @ 0-00 = 61.27
442.34
AVE
R.P. - Fd 2x2 12" deep
per FB 502-205
ROSECRANS
FLNT PP
877.51
106.86
R.P. - Fd 2x2 12" deep
30 adj
(30)
53+34.86
E¼ Cor Sec 14 T3S - R11W Fd C.S. Monument 3" Brass Cap in Conc. 18" deep - FB 502-205 Marked as shown
Set Y on concrete
E¼ Cor Sec 14 T3S - R11W Fd C.S. Monument 2" Brass Cap in 18" Conc. - 36" deep - FB 502-205 Marked as shown
FB 48-227
FB 358-46
SANTA GERTRUDES
FLNT PP
FOSTER RD
(20)
216.57 @ 78° @ 2-31 = 216.35
298.42 @ 78° @ 3-41 = 298.19
379.28 @ 78° @ 2-35 = 379.00
62.87 @ 78° @ 0-40 = 62.87
877.51
RETURN TO
LOS ANGELES COUNTY SURVEYOR
700 HALL OF RECORDS
Note: Any Corrections or Changes on This Sheet Must be Made or Changed in Red Ink With Date and Name of Person Making Change.
Do not extend notes this side of this line

Notes Ck'd by Drew
Map No. 15-146-21
Office Work H. W. H.
Checked
Date 5-12-89

Survey of
W. O. 8202 Tape No. 57 St'd 84° F.
Surveyed by K. D. Moore
Notes Moore Date 6-12-30
Indexed

F.B. 75 PG. 11

Note: Any Additions or Changes on this Sheet Must be Made or Circled in Red Ink With Date and Name of Person Making Change.

Do not extend notes this side of this line

RETURN TO
LOS ANGELES COUNTY SURVEYOR
700 HALL OF RECORDS

FORM 247 10M 11-85

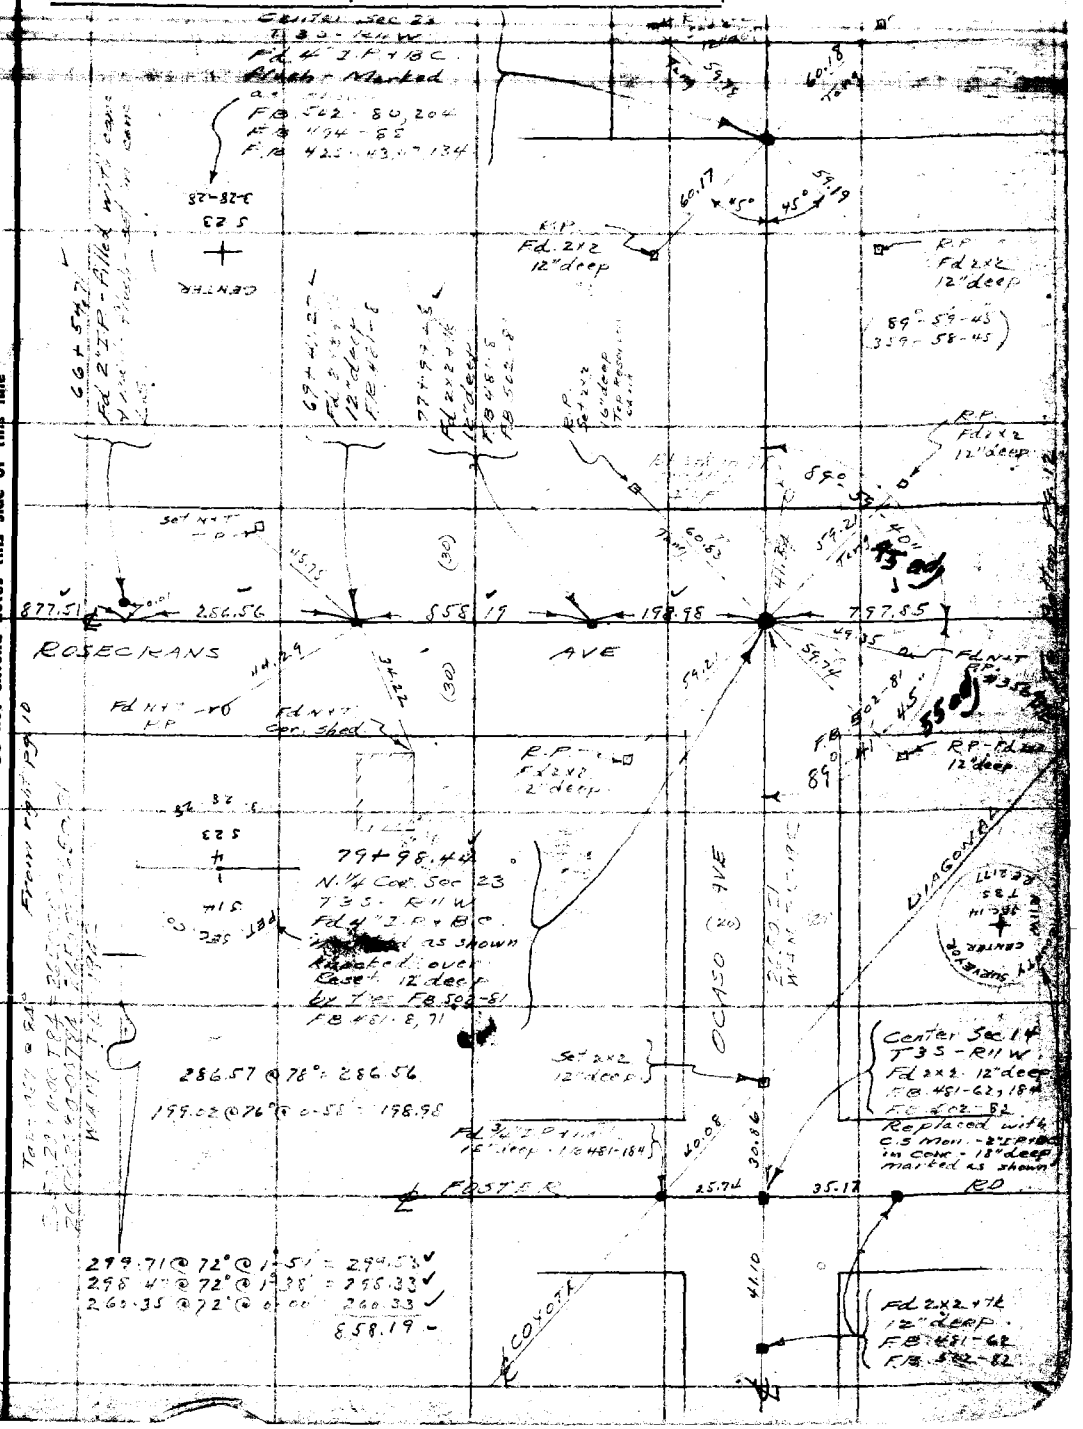

RETURN TO
LOS ANGELES COUNTY SURVEYOR
700 HALL OF RECORDS

Note: Any Additions or Changes on This Sheet Must be Made or Circled in Red Ink With Date and Name of Person Making Change.

Do not extend notes this side of this line

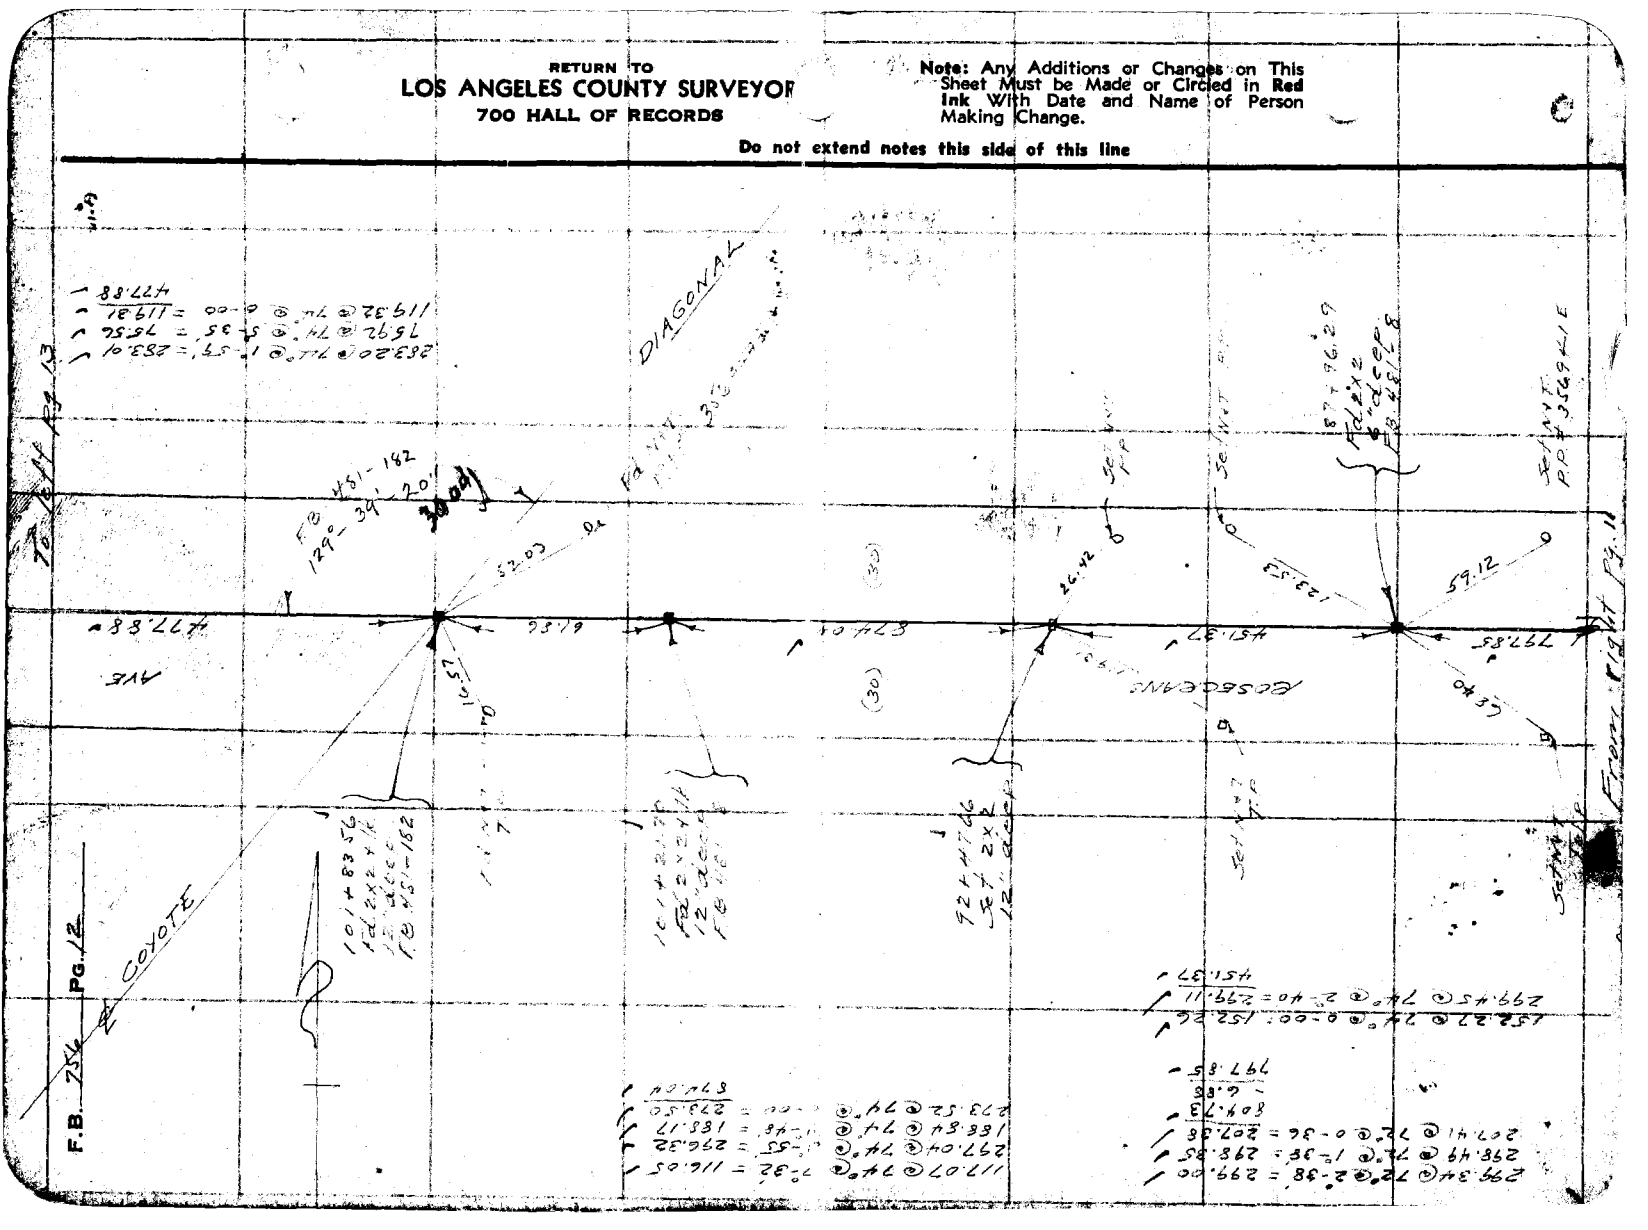

Notes Ck'd by Dr cw
Map No. B-1452-11
Office Work H. M. H.
Checked
Date 5-12/39

Survey of
W. O. 8202 Tape No. 57 St'd 34° F.
Surveyed by
Notes Muddy Date
Indexed

F.B. PG. 13

Note: Any Additions or Changes on This Sheet Must be Made or Circled in Red Ink With Date and Name of Person Making Change.

Do not extend notes this side of this line

RETURN TO
LOS ANGELES COUNTY SURVEYOR
700 HALL OF RECORDS

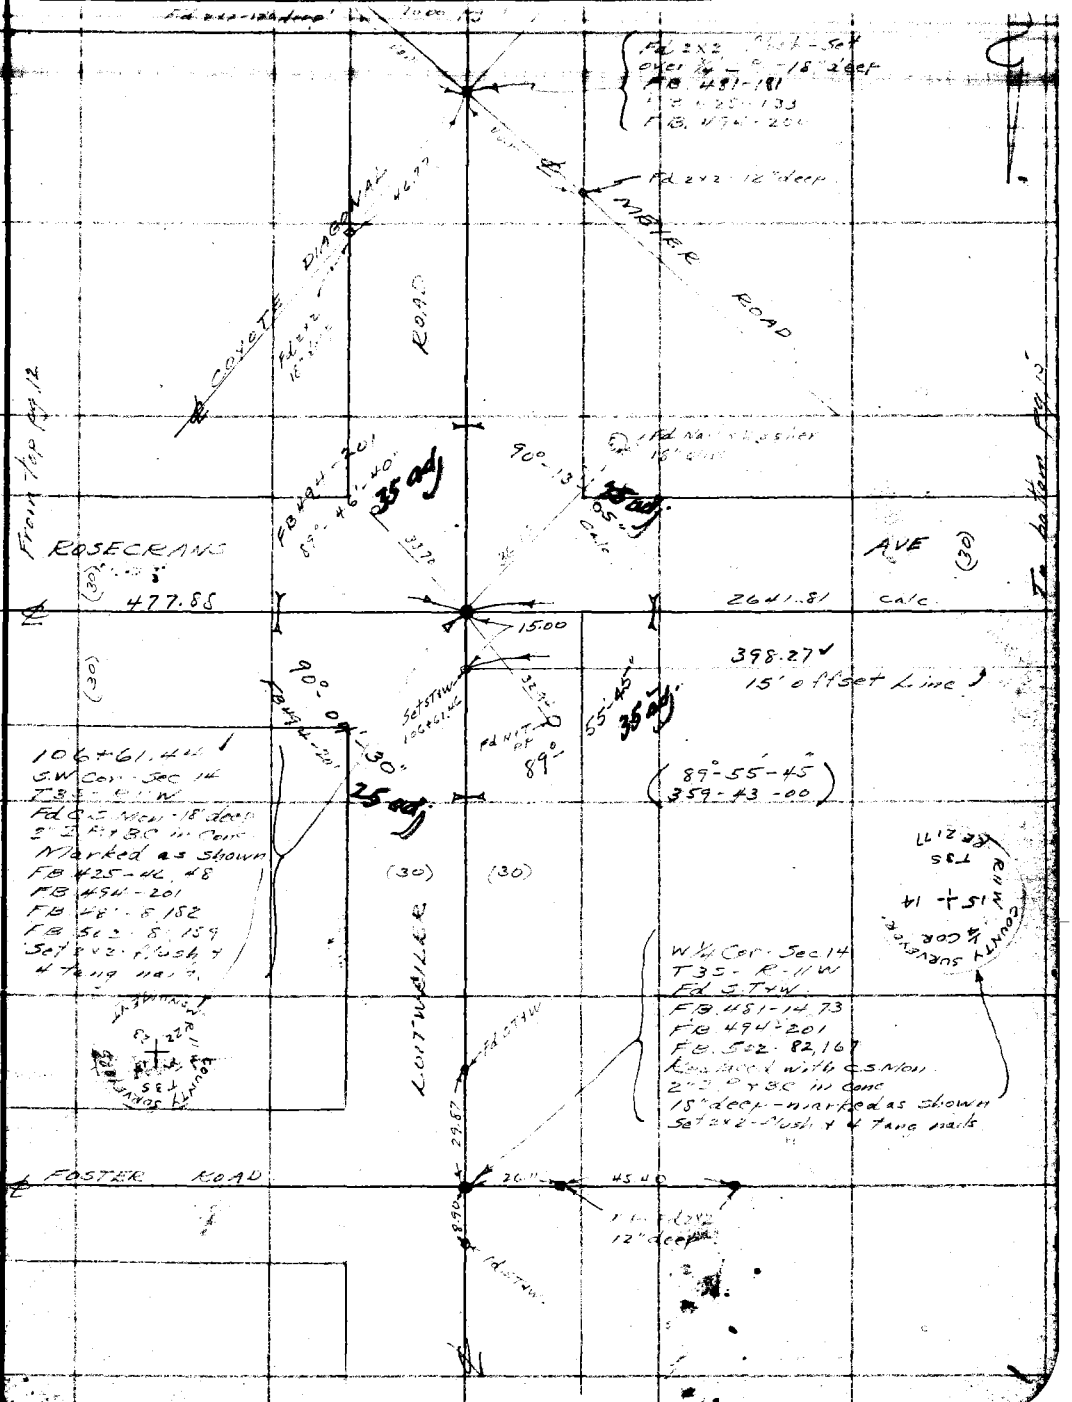
ROSECRANS AVE
FOSTER ROAD
COYOTE DIAGONAL
From Top Fig 12
To bottom Fig 2
477.88
2641.81
calc
398.27
15' Offset Line
1500
1000
(30)
(89°-55'-45")
(359-43-00)
35 adj
25 adj
Set 2x2 - Mush + 4 Tang nails
Fd 2x2 - 12" deep
Fd Nail & Tag
Fd Nail & Washer
W¼ Cor. Sec 14
T3S - R11W
Fd S.T.W.
FB 481-1473
FB 494-201
FB 502-82,167
Reduced with C.S.Mon
2½" D.P. & C in Conc
15" deep - Marked as shown
Set 2x2 - Mush + 4 Tang nails
106+61.44
SW Cor. Sec 14
T3S - R11W
Fd C.S. Mon - 18" deep
3½" B.P. & C in Conc
Marked as shown
FB 425-46, 48
FB 494-201
FB 48-6, 152
FB 502-6, 159
Set 2x2 - Mush + 4 Tang nails
Fd 2x2 - 12" deep
FB 481-181
FB 494-201
FB 502-82,167

RETURN TO
LOS ANGELES COUNTY SURVEYOR
700 HALL OF RECORDS

Note: Any Additions or Changes on This Sheet Must be Made or Circled in Red Ink With Date and Name of Person Making Change.

Do not extend notes this side of this line

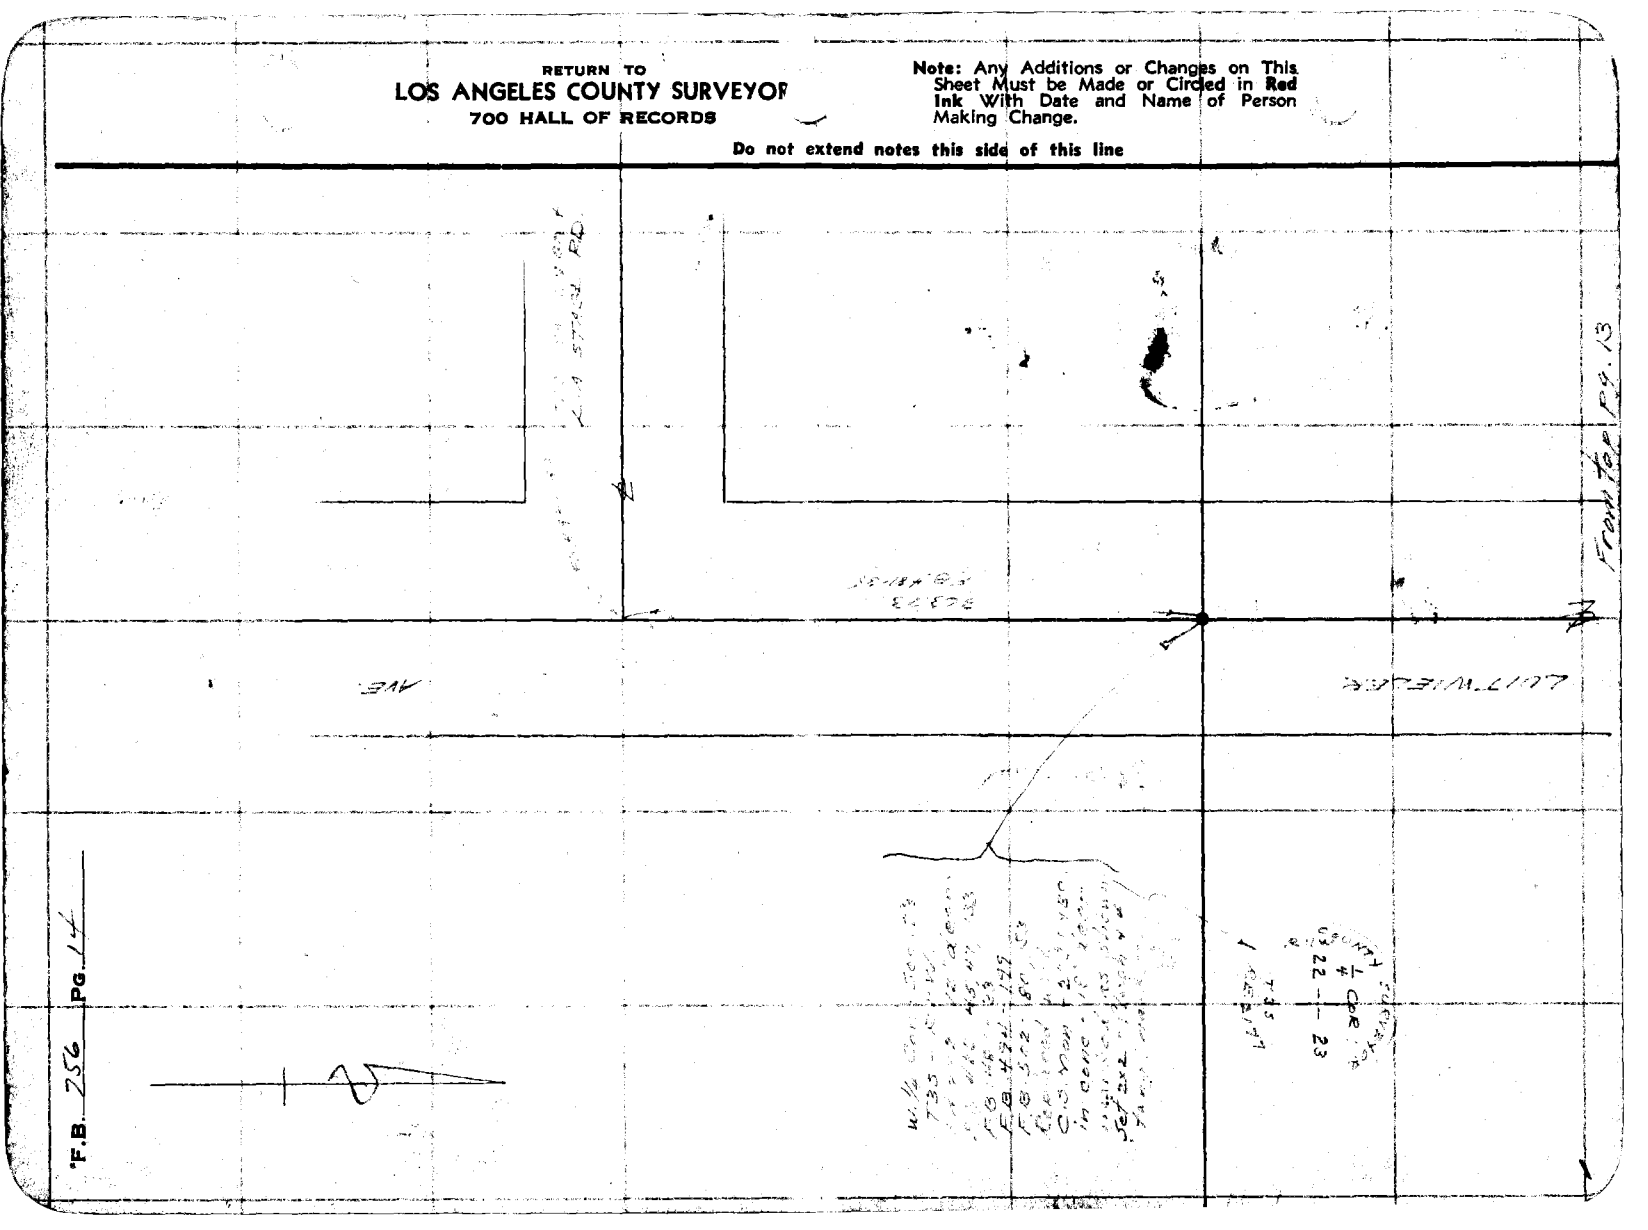

Notes Ck'd by Drew	Survey of
Map No. ~~B-1442-2~~	W. O. 8292 Tape No. 067 St'd 72 °F.
Office Work H.M.H.	Surveyed by L. L. Moore
Checked	Notes Date 7-14-38
Date 5/12/39	Indexed

F.B. [illegible] Pg. 15

Note: Any Additions or Changes on This Sheet Must be Made or Circled in Red Ink With Date and Name of Person Making Change

Do not extend notes this side of this line

RETURN TO
LOS ANGELES COUNTY SURVEYOR
700 HALL OF RECORDS

FORM 247 10M 11-38

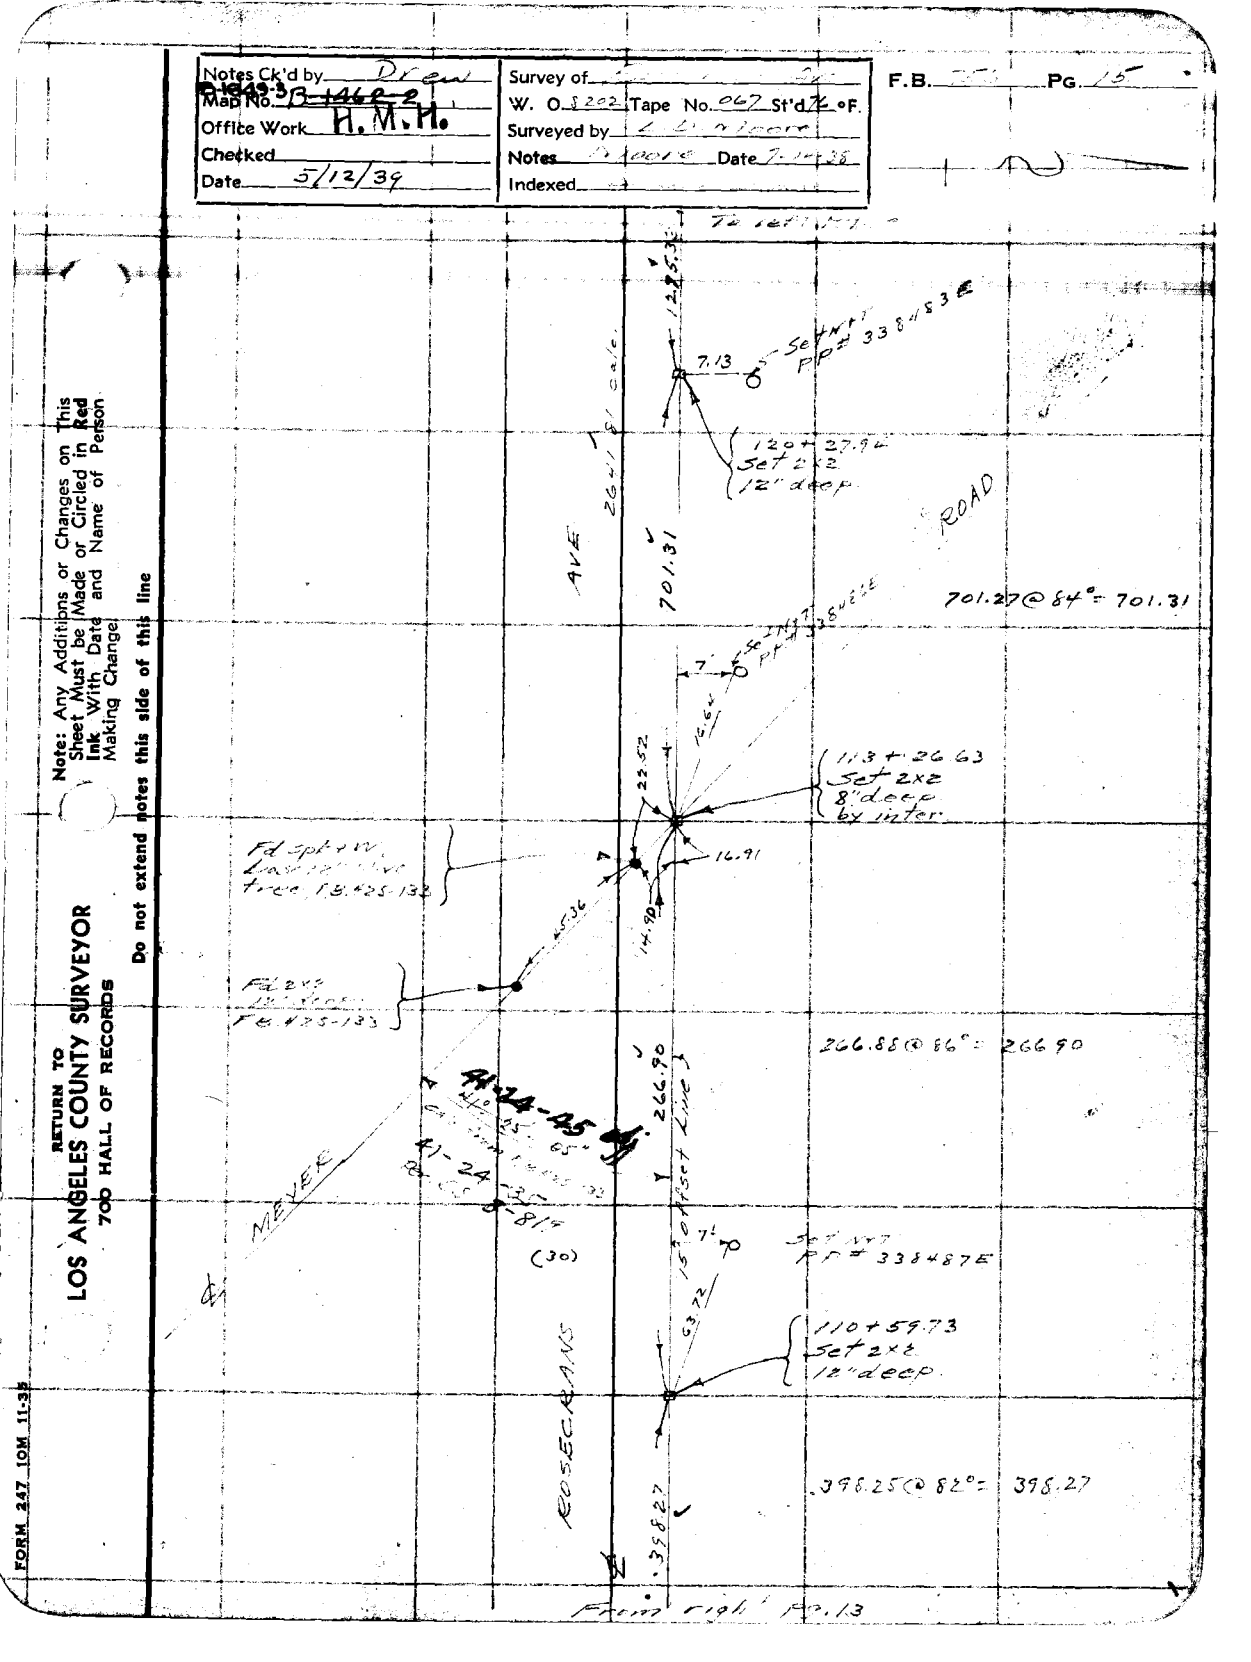

RETURN TO
LOS ANGELES COUNTY SURVEYOR
700 HALL OF RECORDS

Note: Any Additions or Changes on This Sheet Must be Made or Circled in **Red** Ink With Date and Name of Person Making Change.

Do not extend notes this side of this line

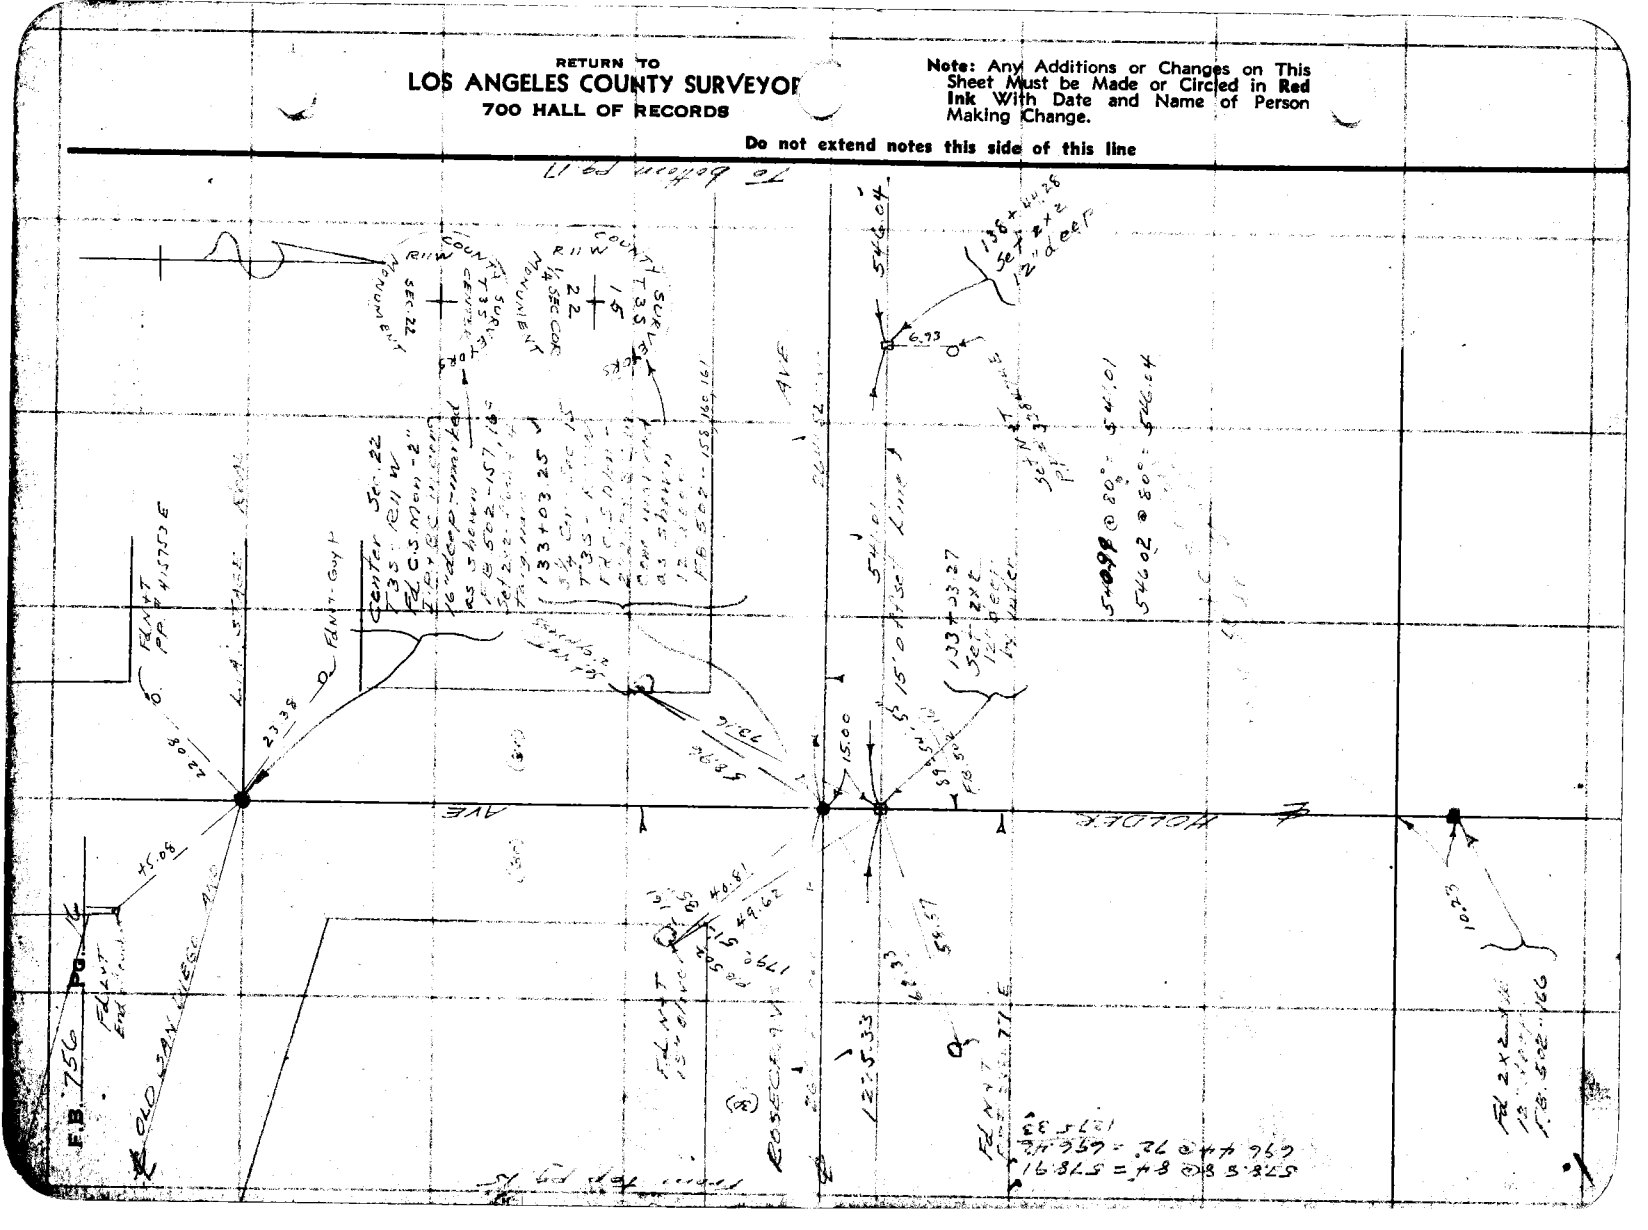
AVE
AVE
FD NAIL
FD NAIL
FD NAIL

Notes Ck'd by	Survey of
Map No. D-1649-3 | 1462-2	W. O. 8202 Tape No. 067 St'd 100 °F.
Office Work H. M. H.	Surveyed by [illegible]
Checked	Notes [illegible] Date 7-15-38
Date 5/12/39	Indexed


RETURN TO
LOS ANGELES COUNTY SURVEYOR
700 HALL OF RECORDS

Note: Any Additions or Changes on This Sheet Must be Made or Circled in Red Ink With Date and Name of Person Making Change

Do not extend notes this side of this line

FORM 247 10M 11-38

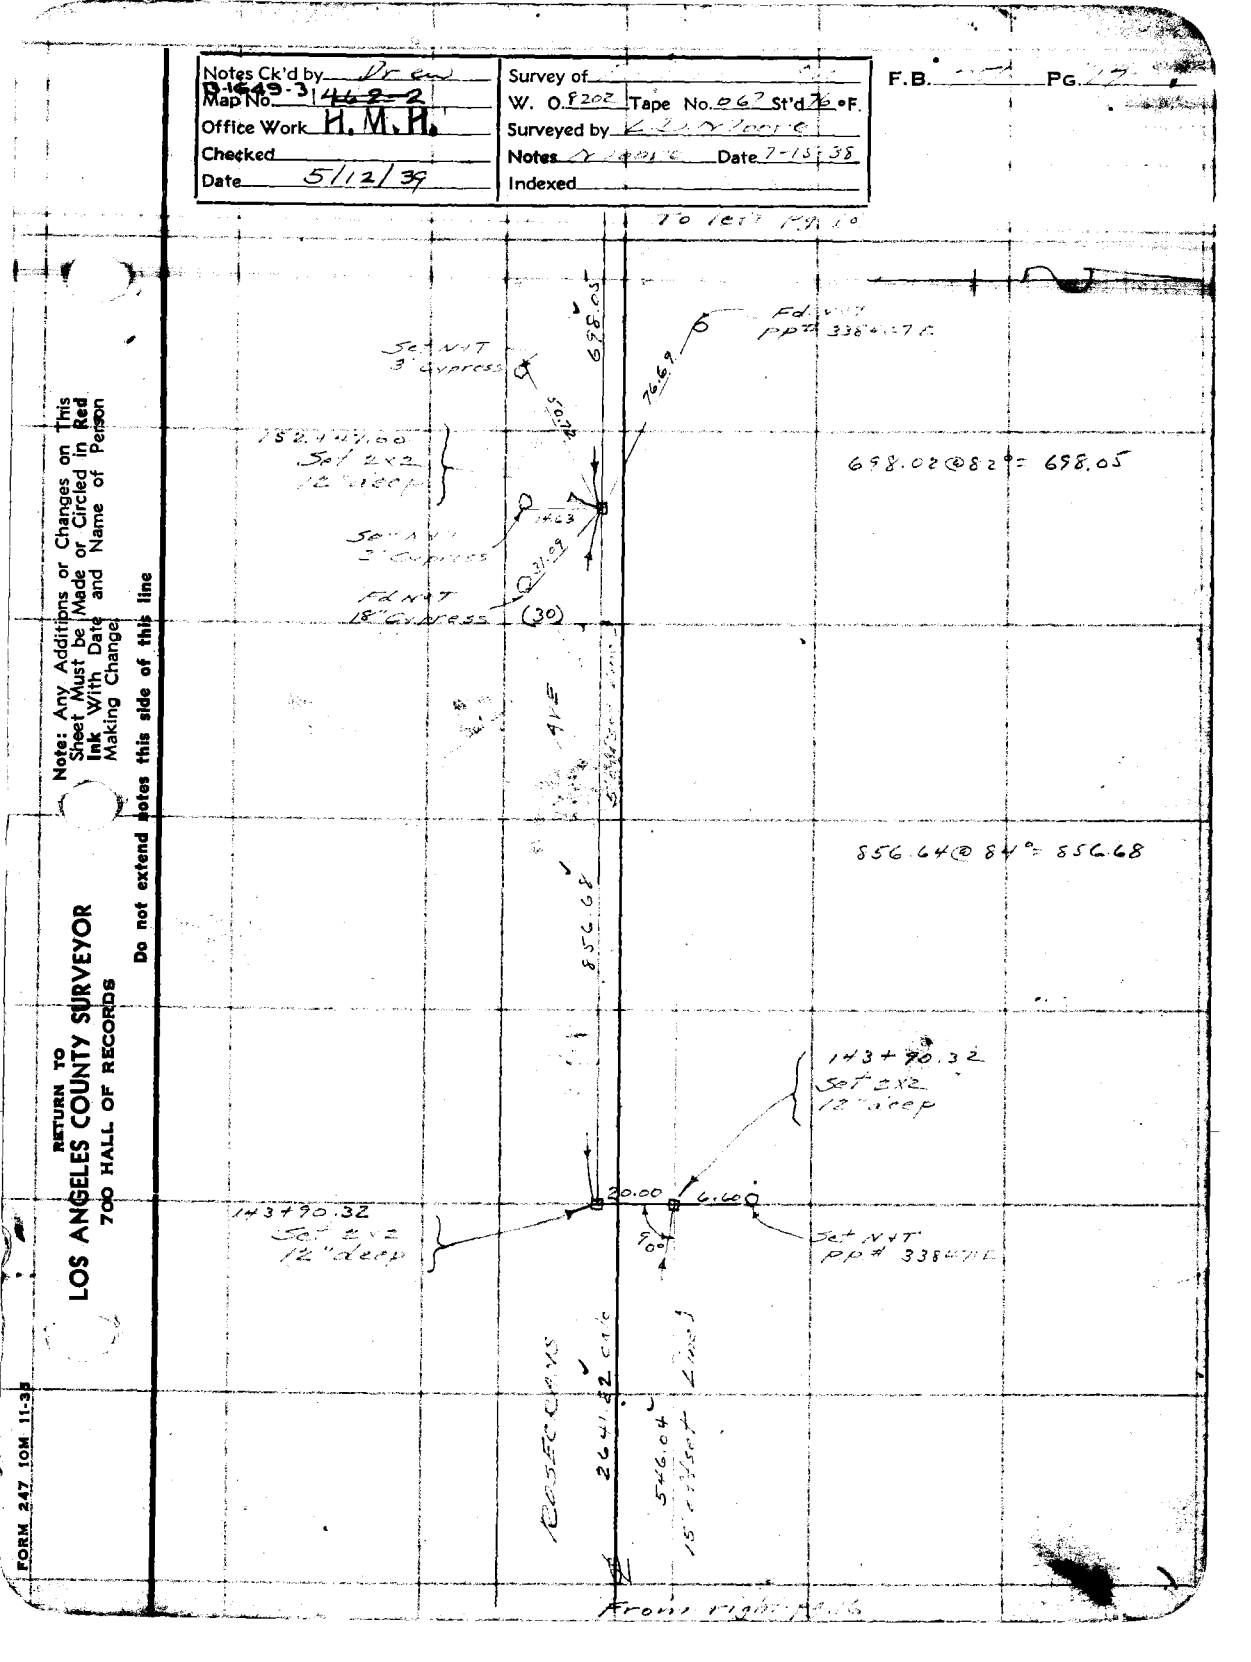

RETURN TO
LOS ANGELES COUNTY SURVEYOR
700 HALL OF RECORDS

Note: Any Additions or Changes on This Sheet Must be Made or Circled in Red Ink With Date and Name of Person Making Change.

Do not extend notes this side of this line

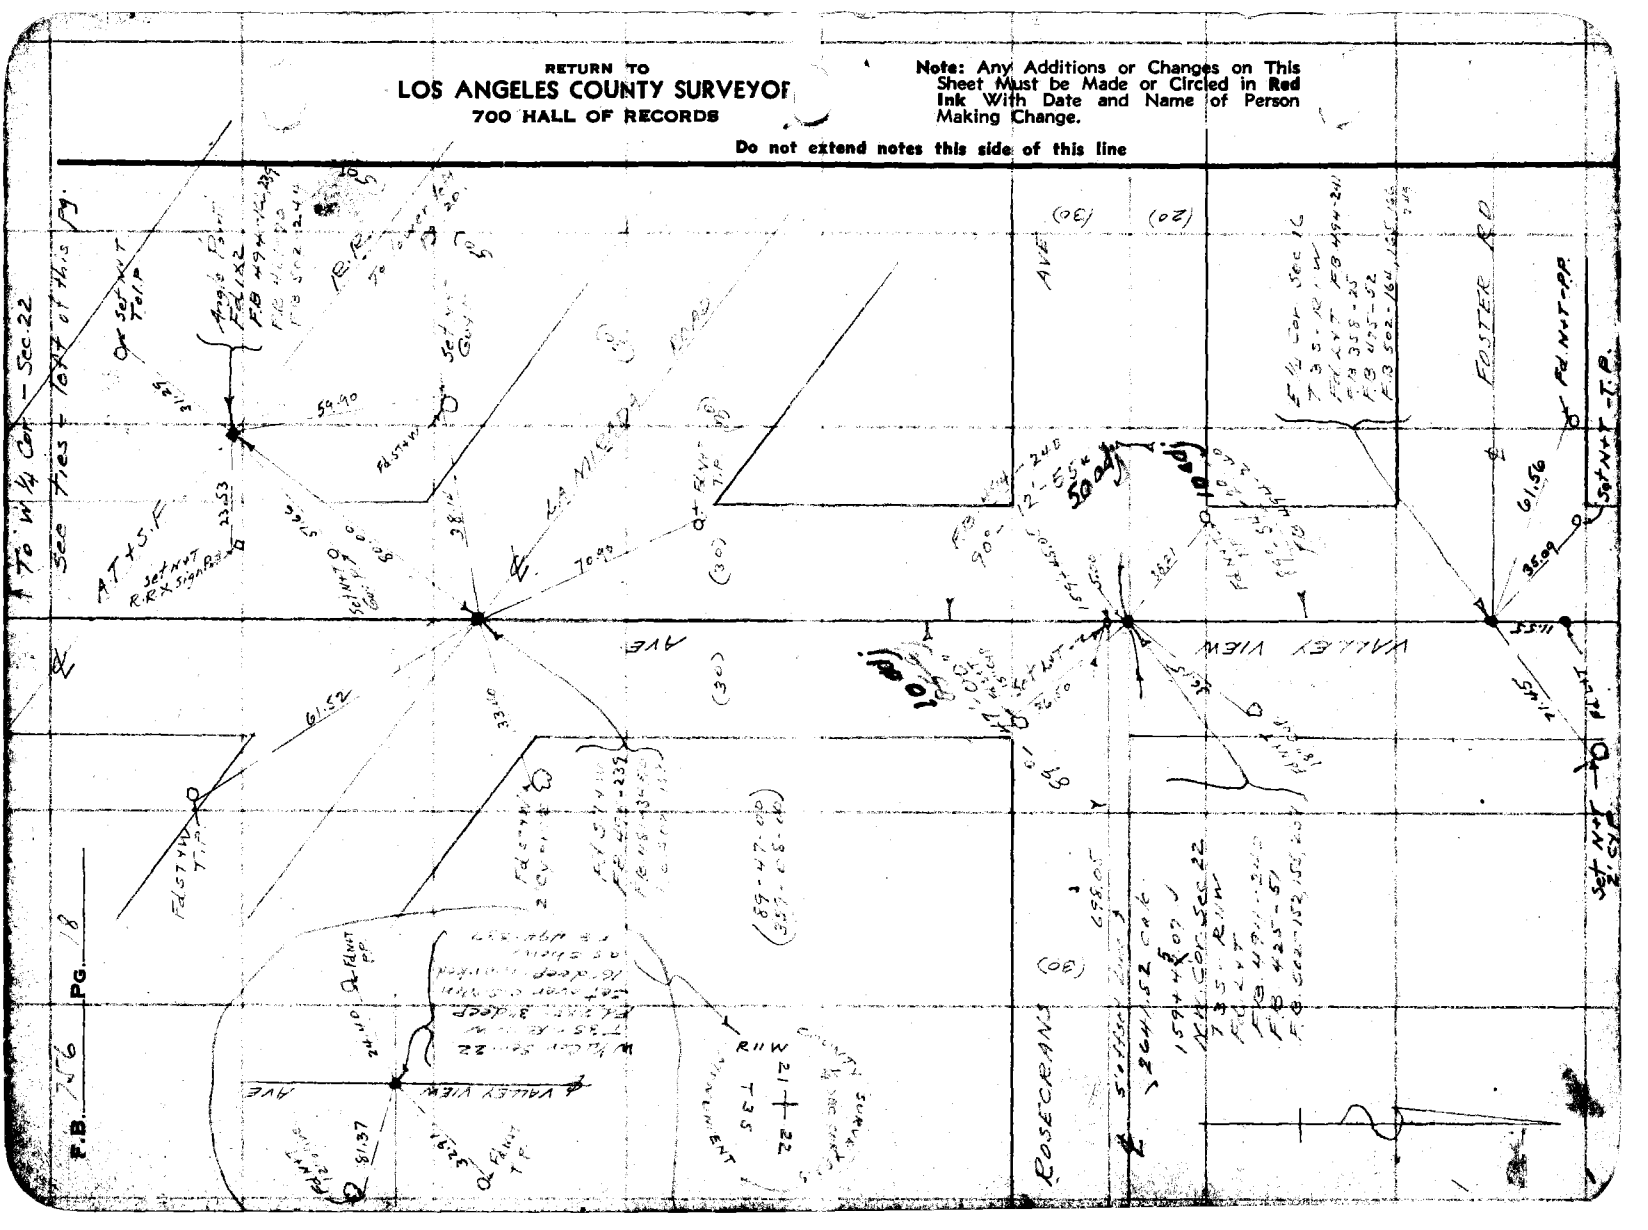
AT+SF
VALLEY VIEW
AVE
FOSTER RD
ROSECRANS
LA MIRADA BLVD

Notes Ck'd by Drew
Map No. 1462-2
Office Work H. M. H.
Checked
Date 5/12/39

Survey of


Cont. Sht No.

Note: Any Additions or Changes on This Sheets Must be Made or Circled in Red Ink With Date and Name of Person Making Change.

Do not extend notes this side of this line

RETURN TO
LOS ANGELES COUNTY SURVEYOR
700 HALL OF RECORDS

887.39 @ 0°1-0
T 86 = .06

887.45

AVE

Fd 2" I.P. Tack & Tag (LS 7230)

29.94

0.07

20.08

Fd 1" I.P. Tack & Tag (LS 7230)

575.87 @ °1-0
T 86 = .04

575.91

(30)

(20)

Fd 2" I.P. Tack & Tag (LS 7230)

30.01

20.01

9.02

9.07

Fd 1" I.P. Tack & Tag (LS 7230)

409.00 @ °1-0
T 86 = .03

409.03

Fd 2" I.P. Tack & Tag (LS 7230)

29.96

0.03

20.03

Fd 1" I.P. Tack & Tag (LS 7230)

558.09 @ °1-0
T 86 = .04

558.13

Fd 2" I.P.

20.01

30.06

VALLEY VIEW AVE

Fd L&T PER FB

494 - 240
425 - 51
~~402~~ - 152 - 155 - 230
502

FORM 247 5M 10-37

RETURN TO
LOS ANGELES COUNTY SURVEYOR
700 HALL OF RECORDS

Note: Any Additions or Changes on This Sheets Must be Made or Circled in **Red Ink** With Date and Name of Person Making Change.

Do not extend notes this side of this line

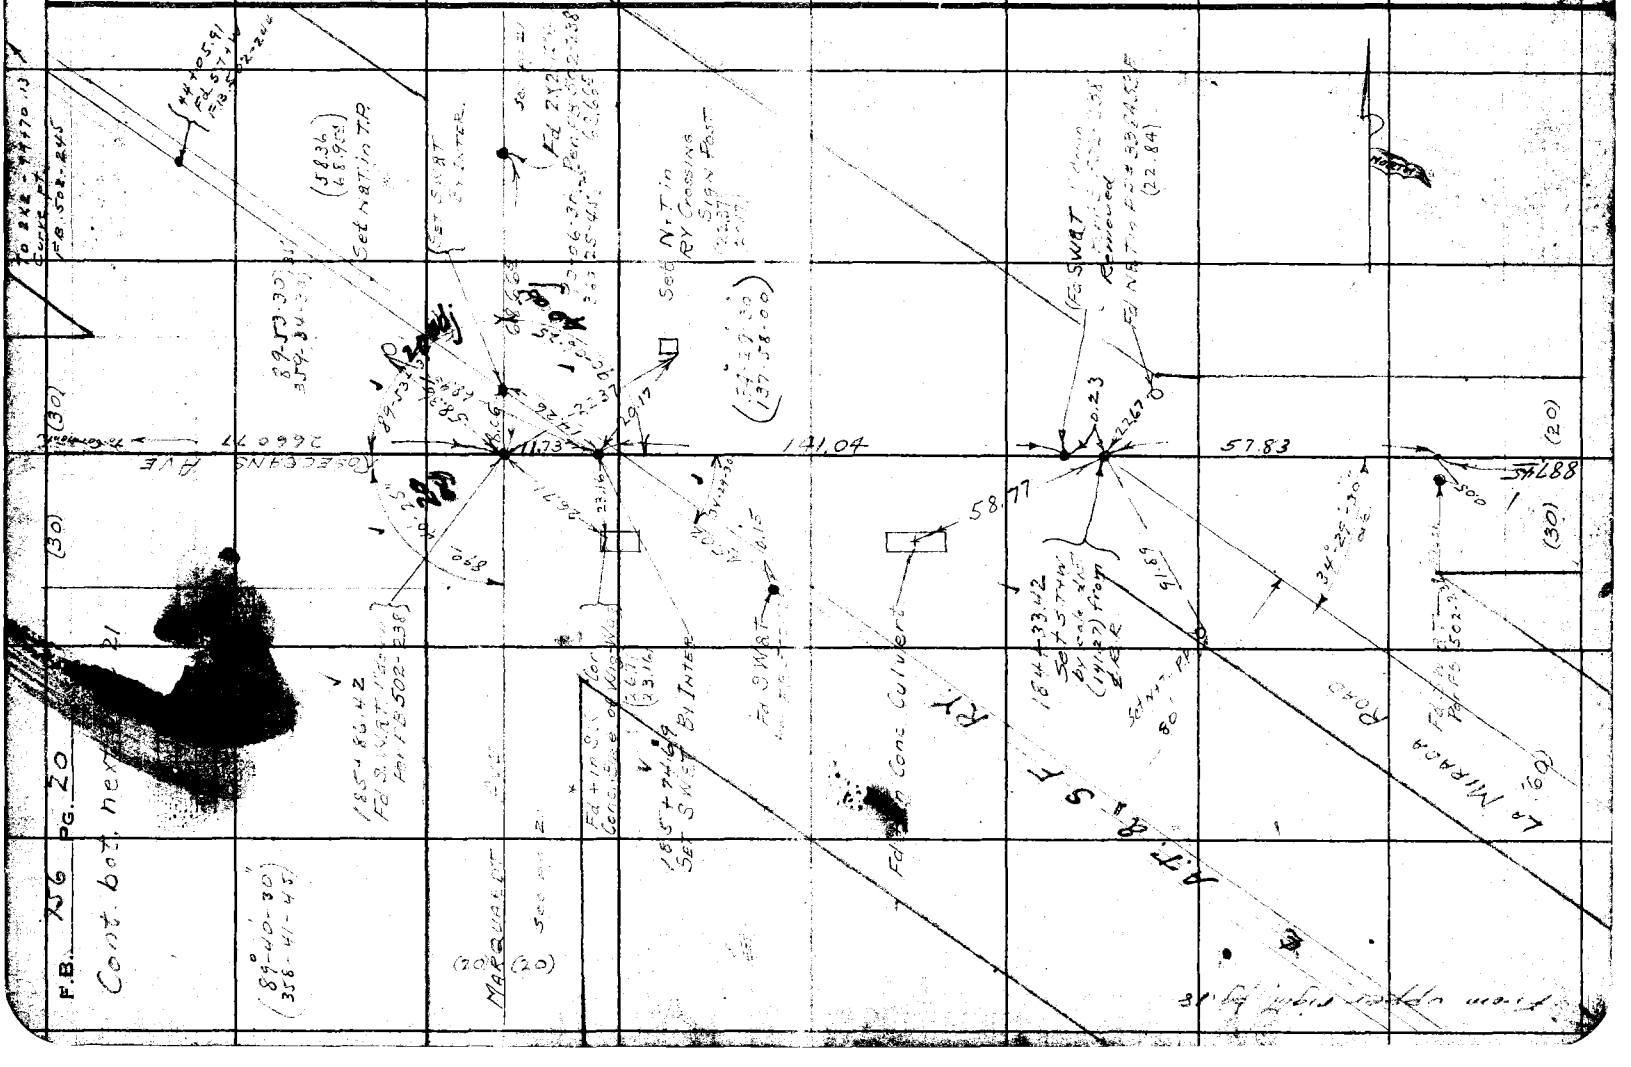
La Mirada
Fd 1/2" I.P.
Fd Spike & Tag
Fd Nail & Tag
Fd Cross Cut
Fd Conc Culvert
Set Nail & Tag
Set Nail in P.P.




Notes Ck'd by Draw
Map No. B-1468-2
Office Work H.M.H.
Checked
Date 5/12/39

Survey of Rosecrans
W. O. 8202 Tape No. 067 St'd 74 of
Surveyed by Geo H Nichols
Notes Nichols Date 4-25-39
Indexed

F.B. 758 Pg. 71

Note: Any Additions or Changes on This Sheets Must be Made or Circled in Red Ink With Date and Name of Person Making Change.

Do not extend notes this side of this line

RETURN TO
LOS ANGELES COUNTY SURVEYOR
700 HALL OF RECORDS

FORM 247 5M 10-37

To 8 Corners

(30) (30)

T86
8447.7 @ 0.00
+TC .05
8447.82

T84
1815.86 @ 0.00
+TC .09
1815.95
8447.82
2660.77

ROSECRANS AVE

2660.77

ARDELLA AVE

Fd 2" IP
Pcr FB 142-101
.50 · 240

MARQUARDT AVE

1851.86.42
SW ST - Bg. 20

Fd N&T in 12" Gum Tree

FOSTER ROAD

Fd N&T in 18" Gum

33.52

38.13

21.22

Fd old 2x2 ... Reset New 2x2 ... Down by ties

Fd N&T in PP

Fd 2" IP No 202.2V6

22.16

25.57

N&T in PP

Fd N&T in PP 4467899E

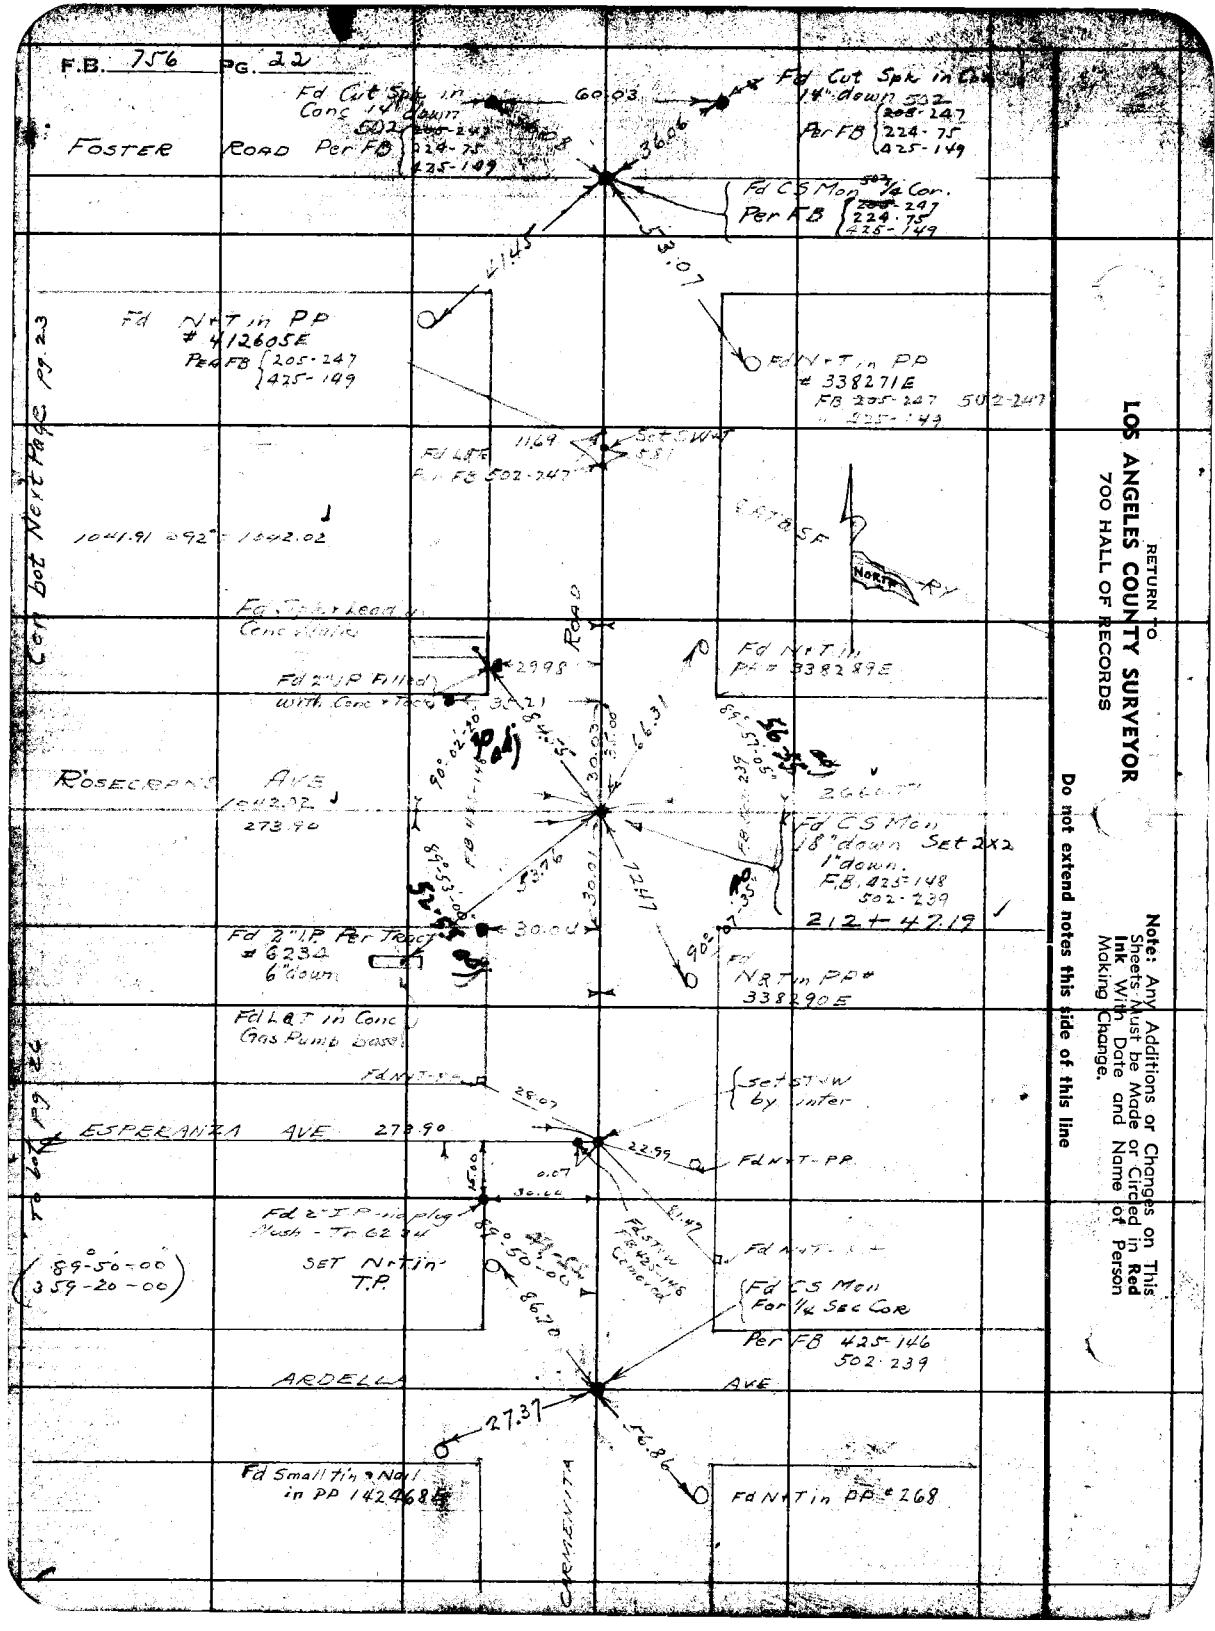
F.B. 756 PG. 22
FOSTER ROAD
Fd Cut Spk in Conc 1/4 down 502
Per FB 205-247 224-75 425-149
Fd Cut Spk in Ch 1/4 down 502
Per FB 205-247 224-75 425-149
Fd CS Mon 502 1/4 Cor.
Per FB 205-247 224-75 425-149
60.03
36.66
53.07
41.45
Fd N+T in PP # 412605E
Per FB 205-247 425-149
Fd N+T in PP # 338271E
FB 205-247 502-247 425-149
Fd L&T
Set SW=T
1041.91 = 92° = 1042.02
EAST 5F
NORTH
Fd Spk + Lead in Conc Curb
Fd 2"IP Filled with Conc + Tack
2998
Road
Fd N+T in PP = 3382891E
ROSECRANS AVE
1042.92
273.90
Fd CS Mon 18" down Set 2x2 1" down. FB 425-148 502-239
212+47.19
Fd 2" I.P. Per Tract # 6232 6" down
Fd N+T in PP # 3382901E
Fd L&T in Conc Gas Pump Base
Fd N+T
Set T=W by inter
ESPERANZA AVE 273.90
Fd N+T-PP
SET N+Tin T.P.
(89°-50'-00" 359-20-00)
Fd N+T
Fd CS Mon For 1/4 Sec Cor
Per FB 425-146 502-239
ARDELLA AVE
27.37
Fd Small Tin + Nail in PP 1424685
Fd N+T in PP # 268
RETURN TO
LOS ANGELES COUNTY SURVEYOR
700 HALL OF RECORDS
Note: Any Additions or Changes on This Sheets Must be Made or Circled in Red Ink With Date and Name of Person Making Change.
Do not extend notes this side of this line

Notes Ck'd by Dr. ew
Map No. B-1446-52
Office Work H.M.H.
Checked
Date 5/12/39

Survey of
W. O. 8202 Tape No. 067 St'd 26 of
Surveyed by Geo H Nichols
Notes Nichols Date 8-21-38
Indexed

F.B. 27 Pg. 38

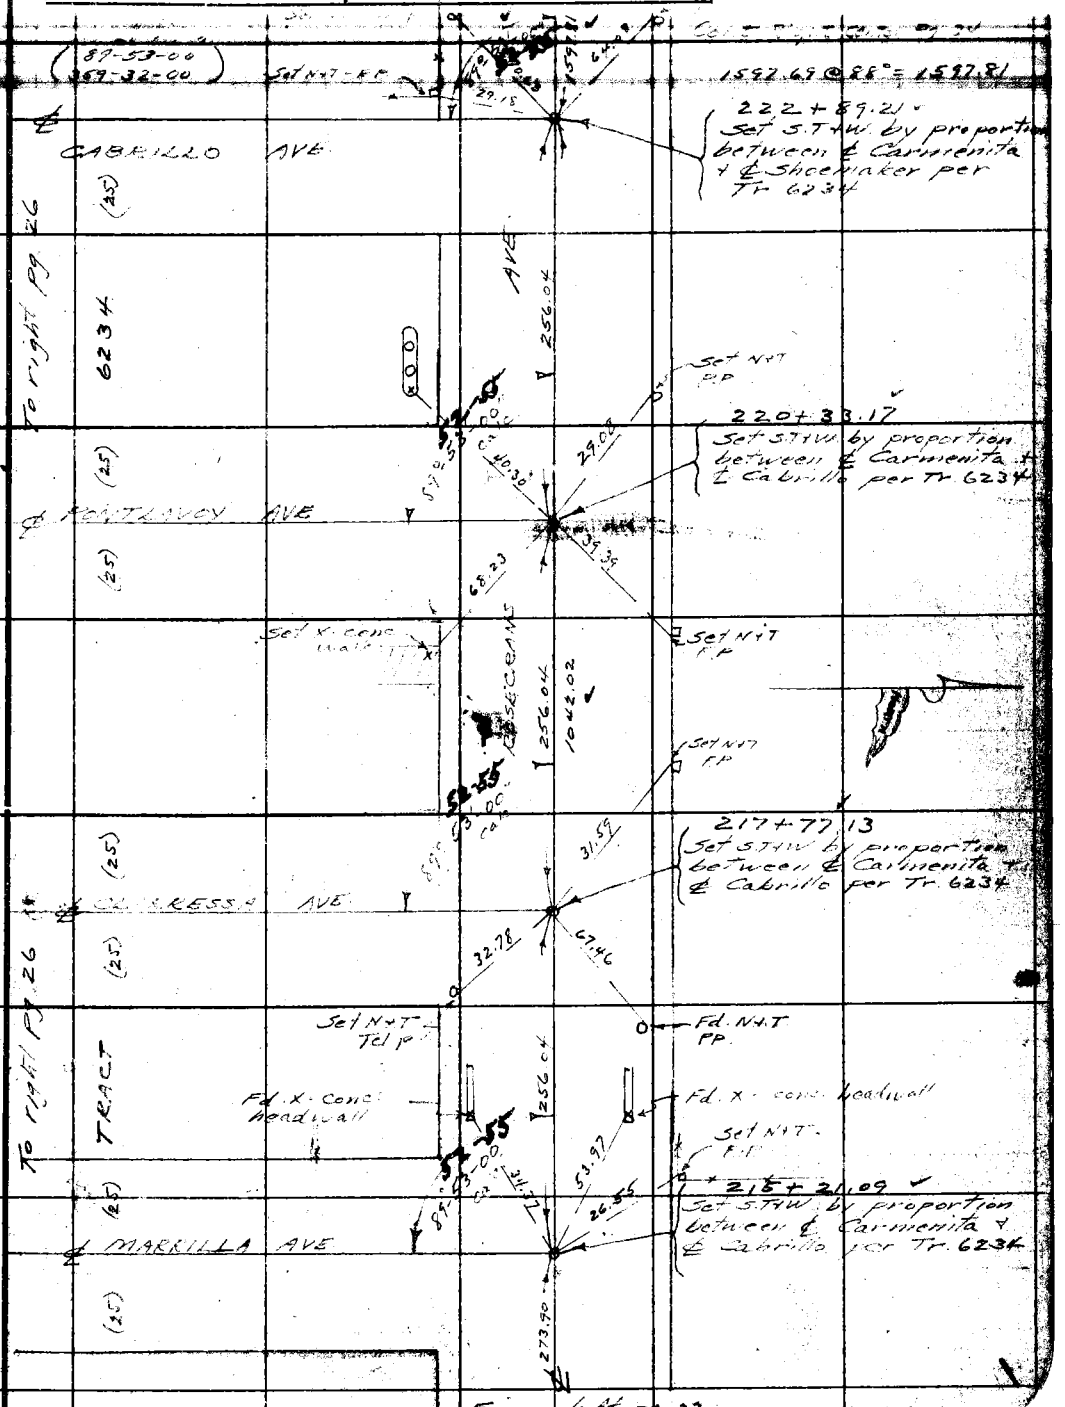

RETURN TO
LOS ANGELES COUNTY SURVEYOR
700 HALL OF RECORDS

Note: Any Additions or Changes on This Sheets Must be Made or Circled in Red Ink With Date and Name of Person Making Change.

Do not extend notes this side of this line

FORM 247 5M 10-37

RETURN TO
LOS ANGELES COUNTY SURVEYOR
700 HALL OF RECORDS

Note: Any Additions or Changes on This Sheets Must be Made or Circled in **Red Ink** With Date and Name of Person Making Change.

Do not extend notes this side of this line

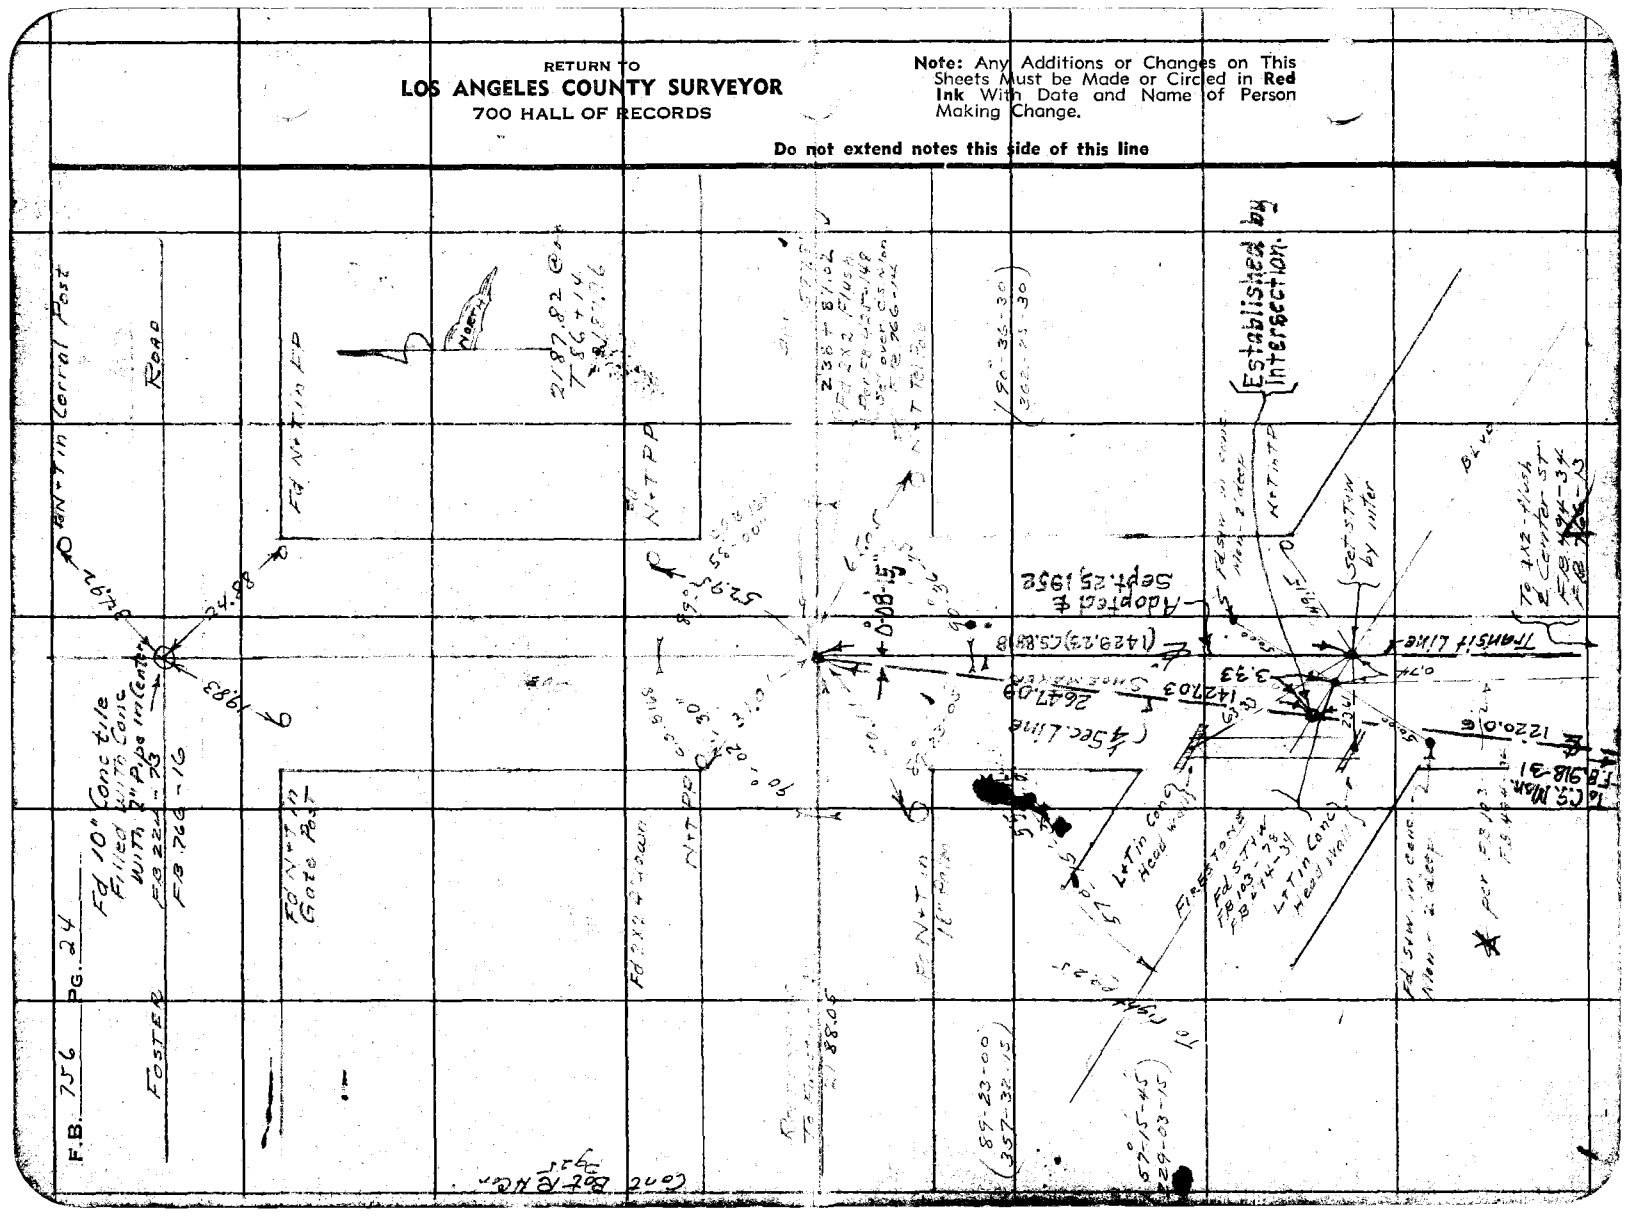
F.B. 756 PG. 24
Foster
Fd 10" Conc tile Filled with Conc With 2" Pipe in Center
F.B. 224 - 73
F.B. 764 - 16

Notes Ck'd by Drew
Map No. B
Office Work H.M.P.
Checked
Date 5/12/39

Survey of
W. O. 8202 Tape No. 067 St'd 76 of
Surveyed by Geo H Nichols
Notes Nichols Date 8-26-38
Indexed

F.B. 751 Pg. 35

Note: Any Additions or Changes on This Sheets Must be Made or Circled in Red Ink With Date and Name of Person Making Change.

Do not extend notes this side of this line

RETURN TO
LOS ANGELES COUNTY SURVEYOR
700 HALL OF RECORDS

FORM 247 SM 10-37

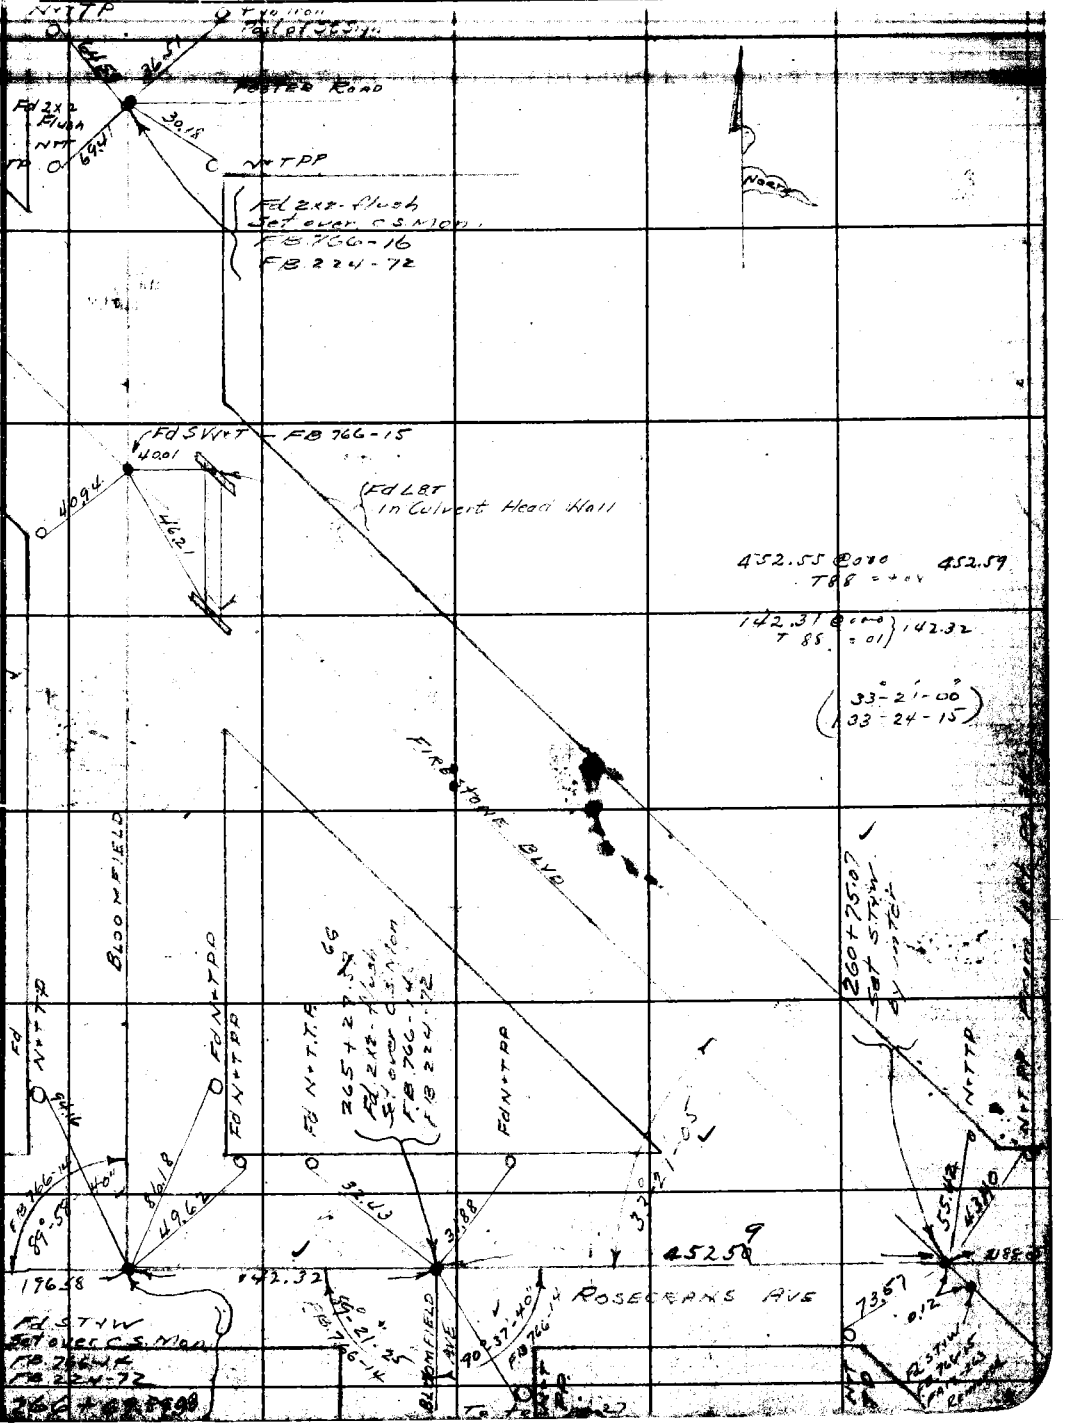

F.B. 756 PG. 26





















RETURN TO
LOS ANGELES COUNTY SURVEYOR
700 HALL OF RECORDS

Note: Any Additions or Changes on This Sheets Must be Made or Circled in **Red Ink** With Date and Name of Person Making Change.

Do not extend notes this side of this line

Notes Ck'd by DF
Map No. 9649-4 B-1442-3
Office Work K.M.T.
Checked
Date 5/12/39

Survey of [illegible]
W. O. 8202 Tape No. 067 St'd 76 of
Surveyed by C.O. Moore
Notes [illegible] Date 9-1-38
Indexed

F.B. -72 Pg. 27

Note: Any Additions or Changes on This Sheets Must be Made or Circled in Red Ink With Date and Name of Person Making Change.

Do not extend notes this side of this line

RETURN TO
LOS ANGELES COUNTY SURVEYOR
700 HALL OF RECORDS

FORM 247 5M 10-37

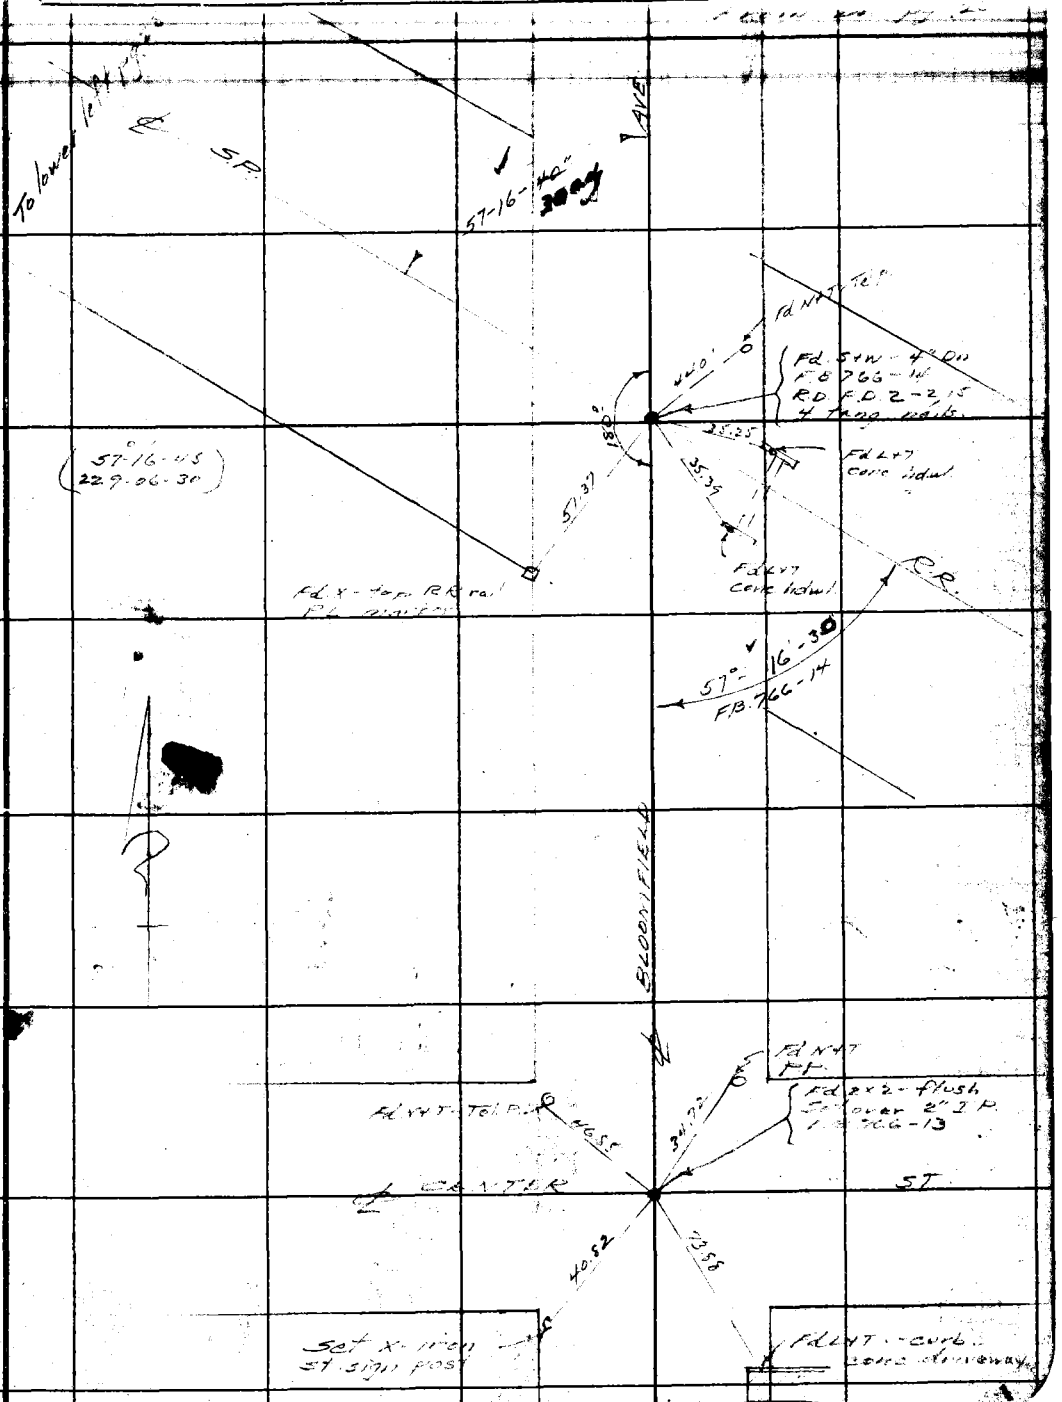

RETURN TO
LOS ANGELES COUNTY SURVEYOR
700 HALL OF RECORDS

Note: Any Additions or Changes on This Sheets Must be Made or Circled in **Red Ink** With Date and Name of Person Making Change.

Do not extend notes this side of this line

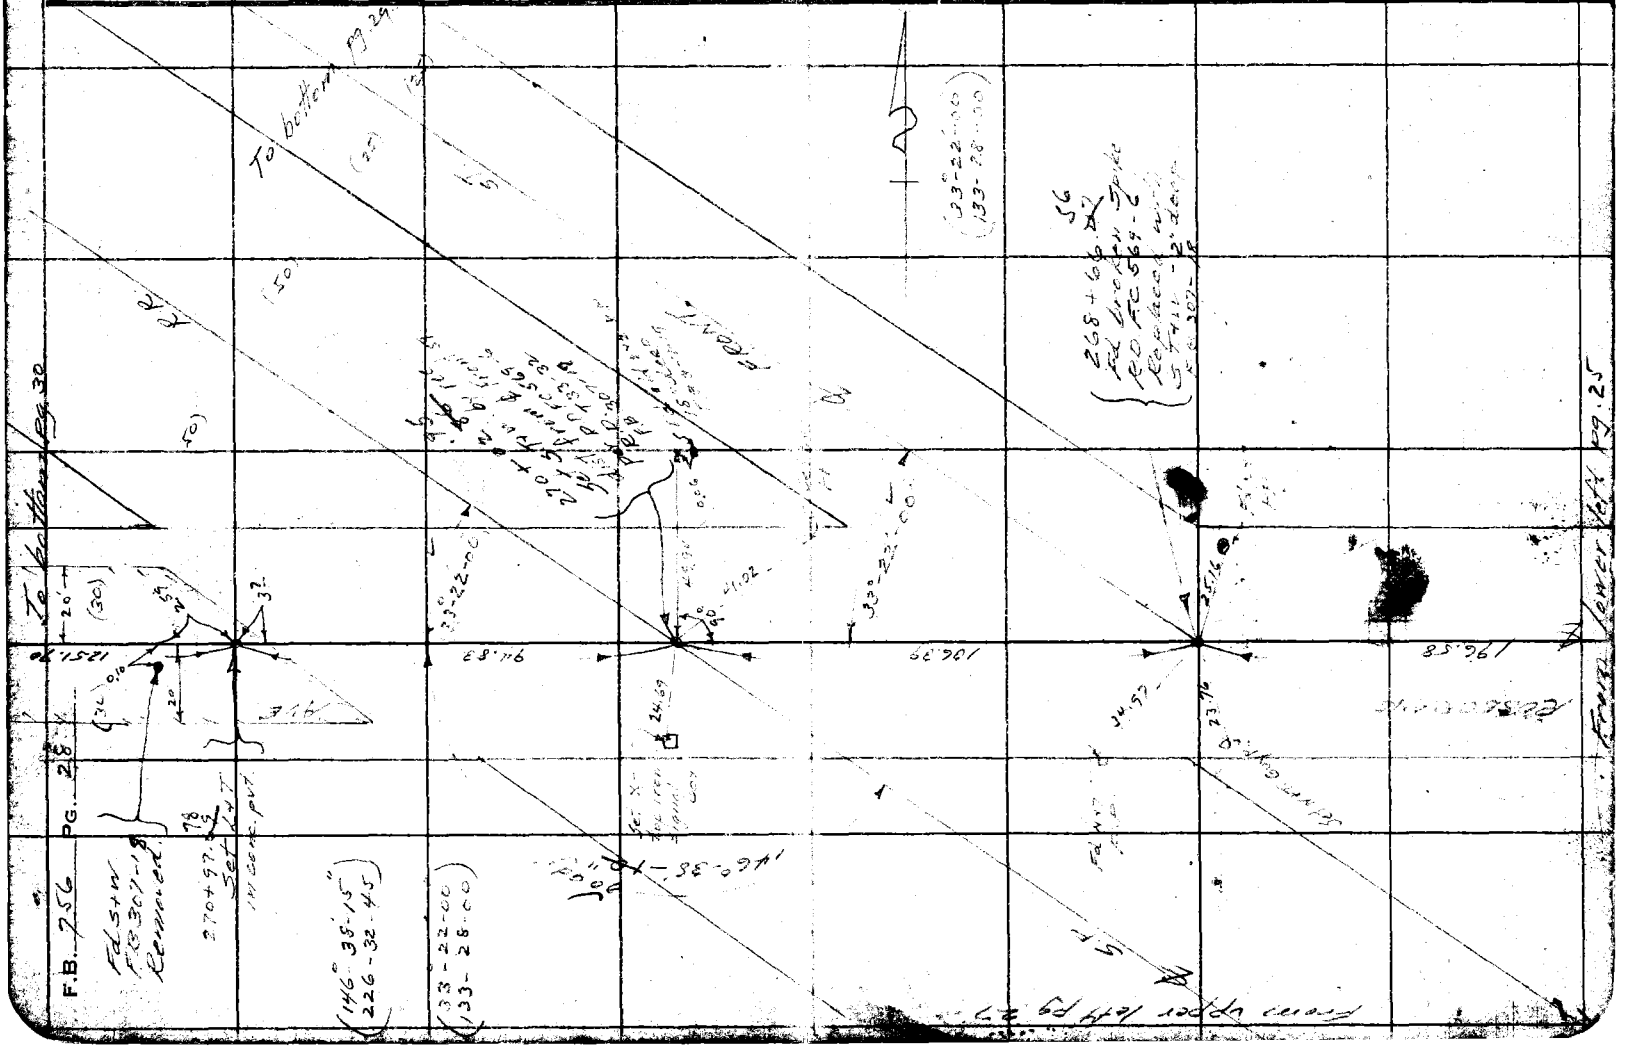

Notes Ck'd by DY
Map No. 3
Office Work H. M. H.
Checked
Date 5/12/39

Survey of
W. O. 8202 Tape No. 067 St'd 76 OF
Surveyed by L. D. Moore
Notes Date 7-12-36
Indexed

F.B. 351 Pg. 29

Note: Any Additions or Changes on This Sheets Must be Made or Circled in Red Ink With Date and Name of Person Making Change.

Do not extend notes this side of this line

RETURN TO
LOS ANGELES COUNTY SURVEYOR
700 HALL OF RECORDS

FORM 247 5M 10-37

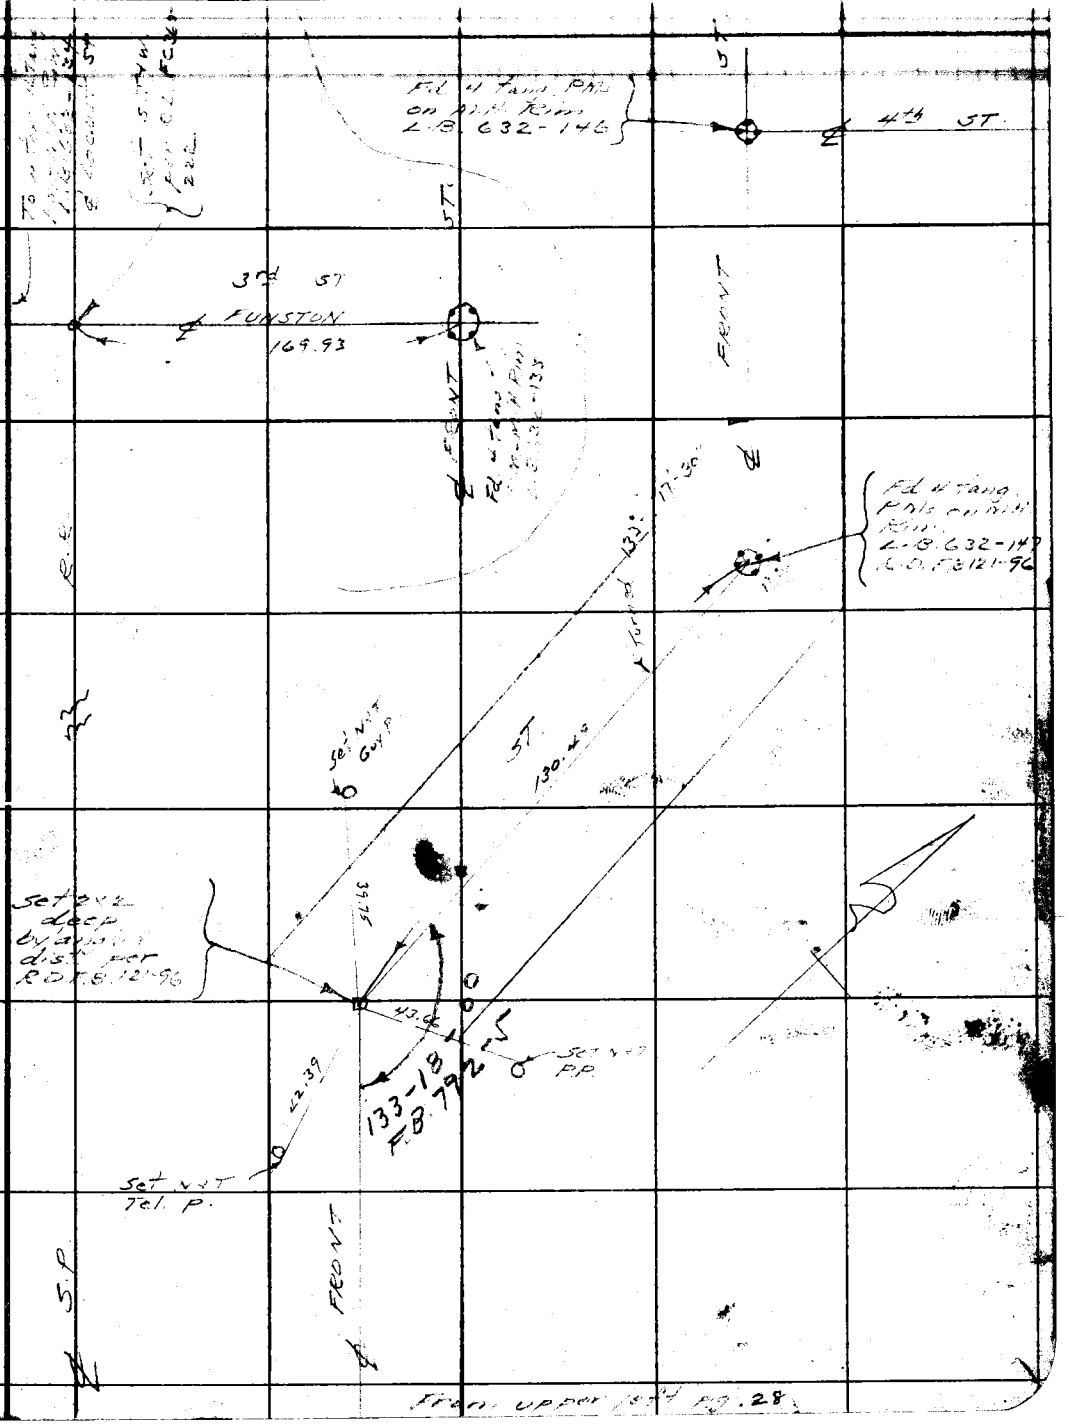

From upper left pg. 28

RETURN TO
LOS ANGELES COUNTY SURVEYOR
700 HALL OF RECORDS

Note: Any Additions or Changes on This Sheets Must be Made or Circled in **Red Ink** With Date and Name of Person Making Change.

Do not extend notes this side of this line

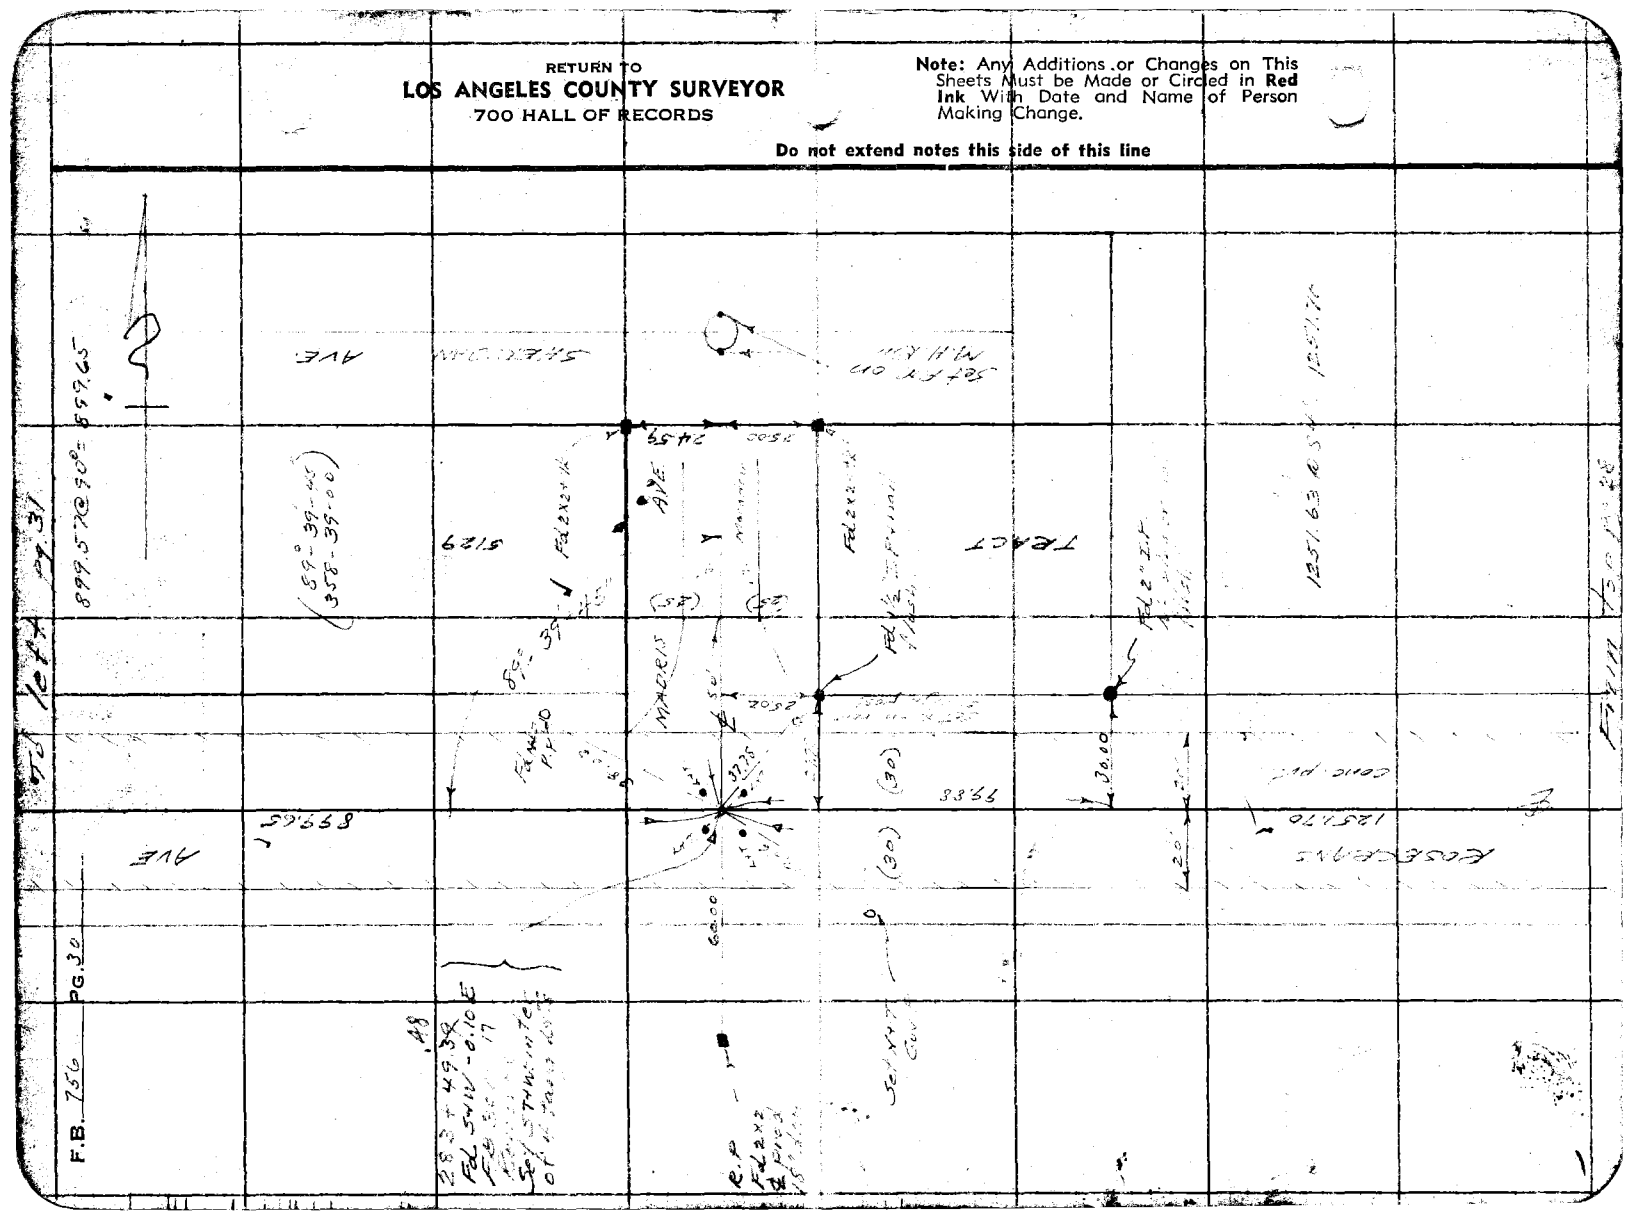
F.B. 756 PG. 30
AVE
TRACT
(30)
(30)
30.00
60.00
S89°25'E
S89°39'-40"E
(S89°39'-40"E 358.00)
S89°39'-40"E 358.00
S89°25'E 1251.63
1251.76
899.57 @ 90°
899.65
24.59
25.00
3225
3225
3225


F.B. 756 PG. 31

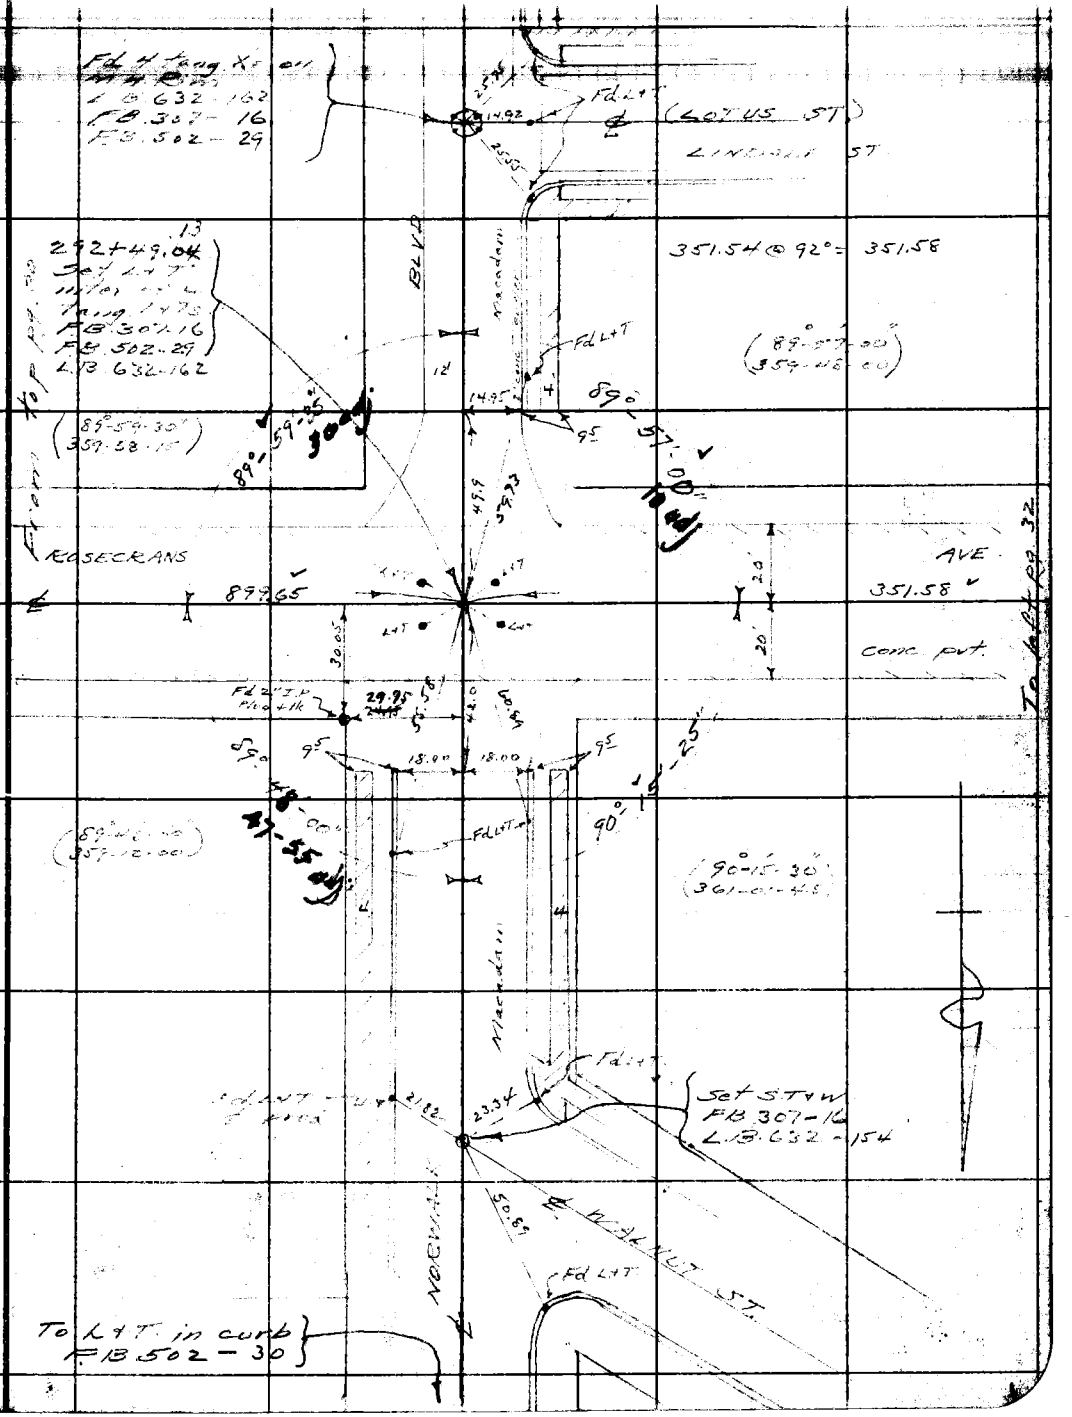

Note: Any Additions or Changes on This Sheets Must be Made or Circled in Red Ink With Date and Name of Person Making Change

Do not extend notes this side of this line

RETURN TO
LOS ANGELES COUNTY SURVEYOR
700 HALL OF RECORDS

FORM 247 5M 10-37

F.B. 756 PG. 32

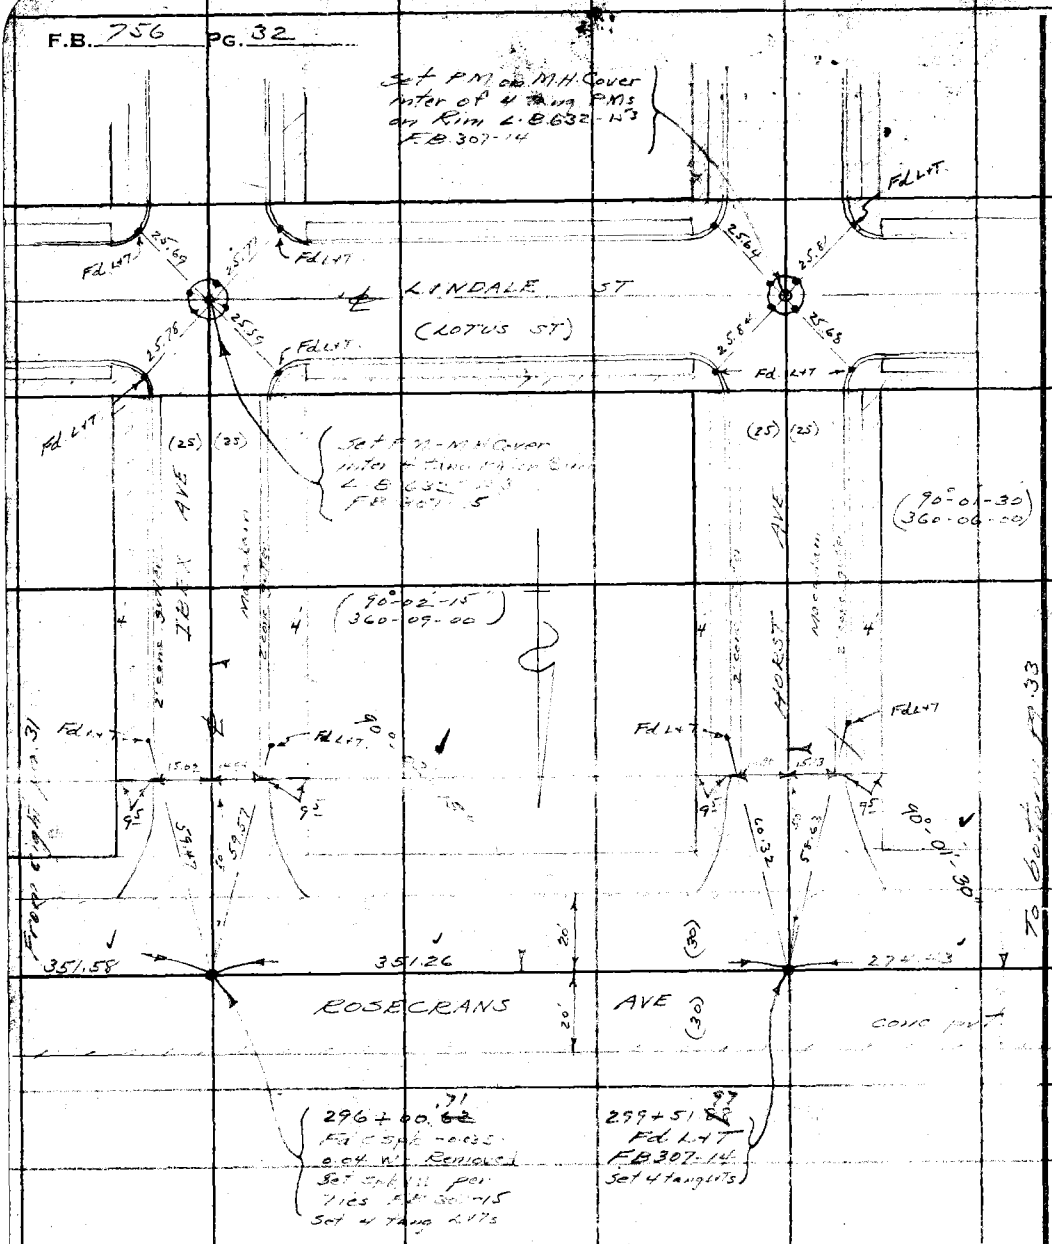
Set PM on M.H. Cover
Inter of 4 Tang PMs
on Rim L.B.632-NS
FB 307-14
Fd L+T
LINDALE ST
(LOTUS ST)
Fd L+T
25.69
25.57
25.55
25.76
25.64
25.81
25.68
25.68
Set PM-M.H. Cover
Inter of Tang Cr on Rim
L.B. 632-NS
FB 307-14
(25)
(25)
HORST AVE
(90°-02'-15")
(360-09-00)
(90°-01-30)
(360-06-00)
4
4
Fd L+T
Fd L+T
Fd L+T
Fd L+T
150.2
150.3
90.0
90.0
90.0

Notes Ck'd by Drew	Survey of [illegible] Alley	F.B. 756 Pg. 33	
Map No. B-1462-3	W. O. 5202 Tape No. 067 St'd 76 of		
Office Work H.M.H.	Surveyed by Pierce		
Checked	Notes Pierce Date 7-29-36		
Date 5/13/37	Indexed [illegible]		

(90°02'-00")
(360-08-30)

Note: Any Additions or Changes on This Sheets Must be Made or Circled in Red Ink With Date and Name of Person Making Change

Do not extend notes this side of this line

RETURN TO
LOS ANGELES COUNTY SURVEYOR
700 HALL OF RECORDS

FORM 247 5M 10-37

305+00.53
Set Spk+W
F.B. 307-11
Set 4 Tang Lyts

76.23 @ 92° = 76.24
105.92 @ 92° = 105.93

(123-20-30)
(133-22-00)

123°-20'-30"

To [illegible] Rt P.B. 36

FUNSTON AVE

Set copy of Iron Pin L.B. 632-132 New Tang Lyts

304+ Set Pin + 4 Tang Lyts F.B. 307-12 L.B. 632-132

SYCAMORE ST

ROSECRANS AVE

192.04

33°-26'-30"

ORANGE ST

Set STYW per ties L.B. 632-133 F.B. 307-12

160.43 @ 92° = 160.45

(33-28-30)
(183-54-00)

90°-01'-25"

302+32.46
Set Spk+W
Center of 4 Tang Lyts
F.B. 307-12

GRAYLAND AVE

302+26.81
Set Spk+W per Ties F.B. 307-13
Set 4 Tang Lyts

(90°-01'-30")
(360-05-45")

From Rt P.B. 32

RETURN TO
LOS ANGELES COUNTY SURVEYOR
700 HALL OF RECORDS

Note: Any Additions or Changes on This Sheets Must be Made or Circled in **Red Ink** With Date and Name of Person Making Change.

Do not extend notes this side of this line

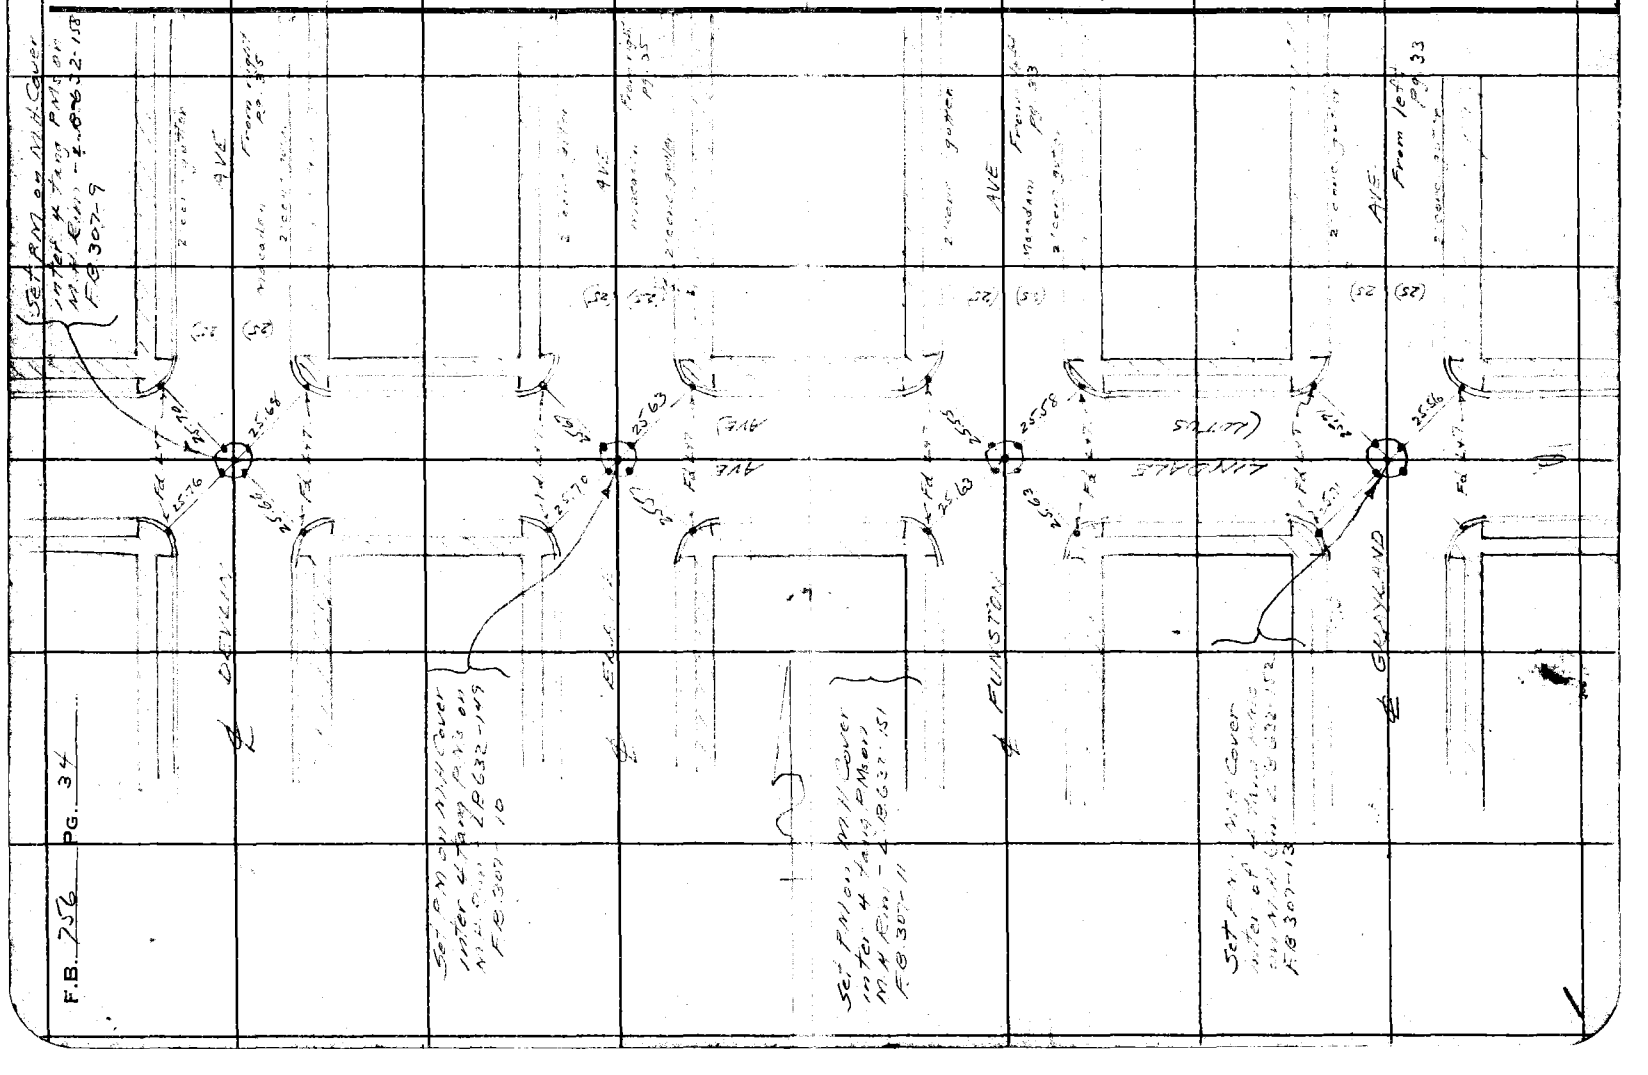

Notes Ck'd by DrCw
Map No. 21669-4
Office Work H.M.H.
Checked 5/12/37
Date

Survey of
W. O. 8202 Tape No. 067 St'd 76 OF
Surveyed by Moore
Notes Moore Date 7-20-35
Indexed

F.B. 751 Pg. 25

Note: Any Additions or Changes on This Sheets Must be Made or Circled in Red Ink With Date and Name of Person Making Change.

Do not extend notes this side of this line

RETURN TO
LOS ANGELES COUNTY SURVEYOR
700 HALL OF RECORDS

FORM 247 5M 10-37

(90°02'30")
(360°10'00")

90°02'30"

237.10

237.08 @ 88° = 237.10

310 + 48.58
Fd spk + W. - 0.11 W
Removed - Set spk + W
per T163 F.B. 307-9
Set 4 tang L + T's

DEVLIN

Macadam

2 conc. curbs

Fd L.T.

9.5'

59.12

59.70

1485

1500

4.45

Fd spk in curb

165'

(30) (30)

To 164+ 49.36

4 VAE

20' 20'

15'

35.00

274.15 @ 88° = 274.17

EASEMENTS

274.17

conc. pvt

(90°01'45")
(360°06'45")

90°01'40"

To 164+ 49.36

307 + 74.51
Fd spk + W 0.44 W
Removed
Set spk + W
per T163
F.B. 307-10
Set 4 tang L + T's

Fd L.T.

7.5'

2 conc. curbs

59.30

ELAINE

Macadam

2 concrete curbs

1497

50

59.56

9.5'

Fd L.T.

273.96 @ 88° = 273.98

273.98

From top pg. 33

RETURN TO
LOS ANGELES COUNTY SURVEYOR
700 HALL OF RECORDS

Note: Any Additions or Changes on This Sheets Must be Made or Circled in **Red Ink** With Date and Name of Person Making Change.

Do not extend notes this side of this line

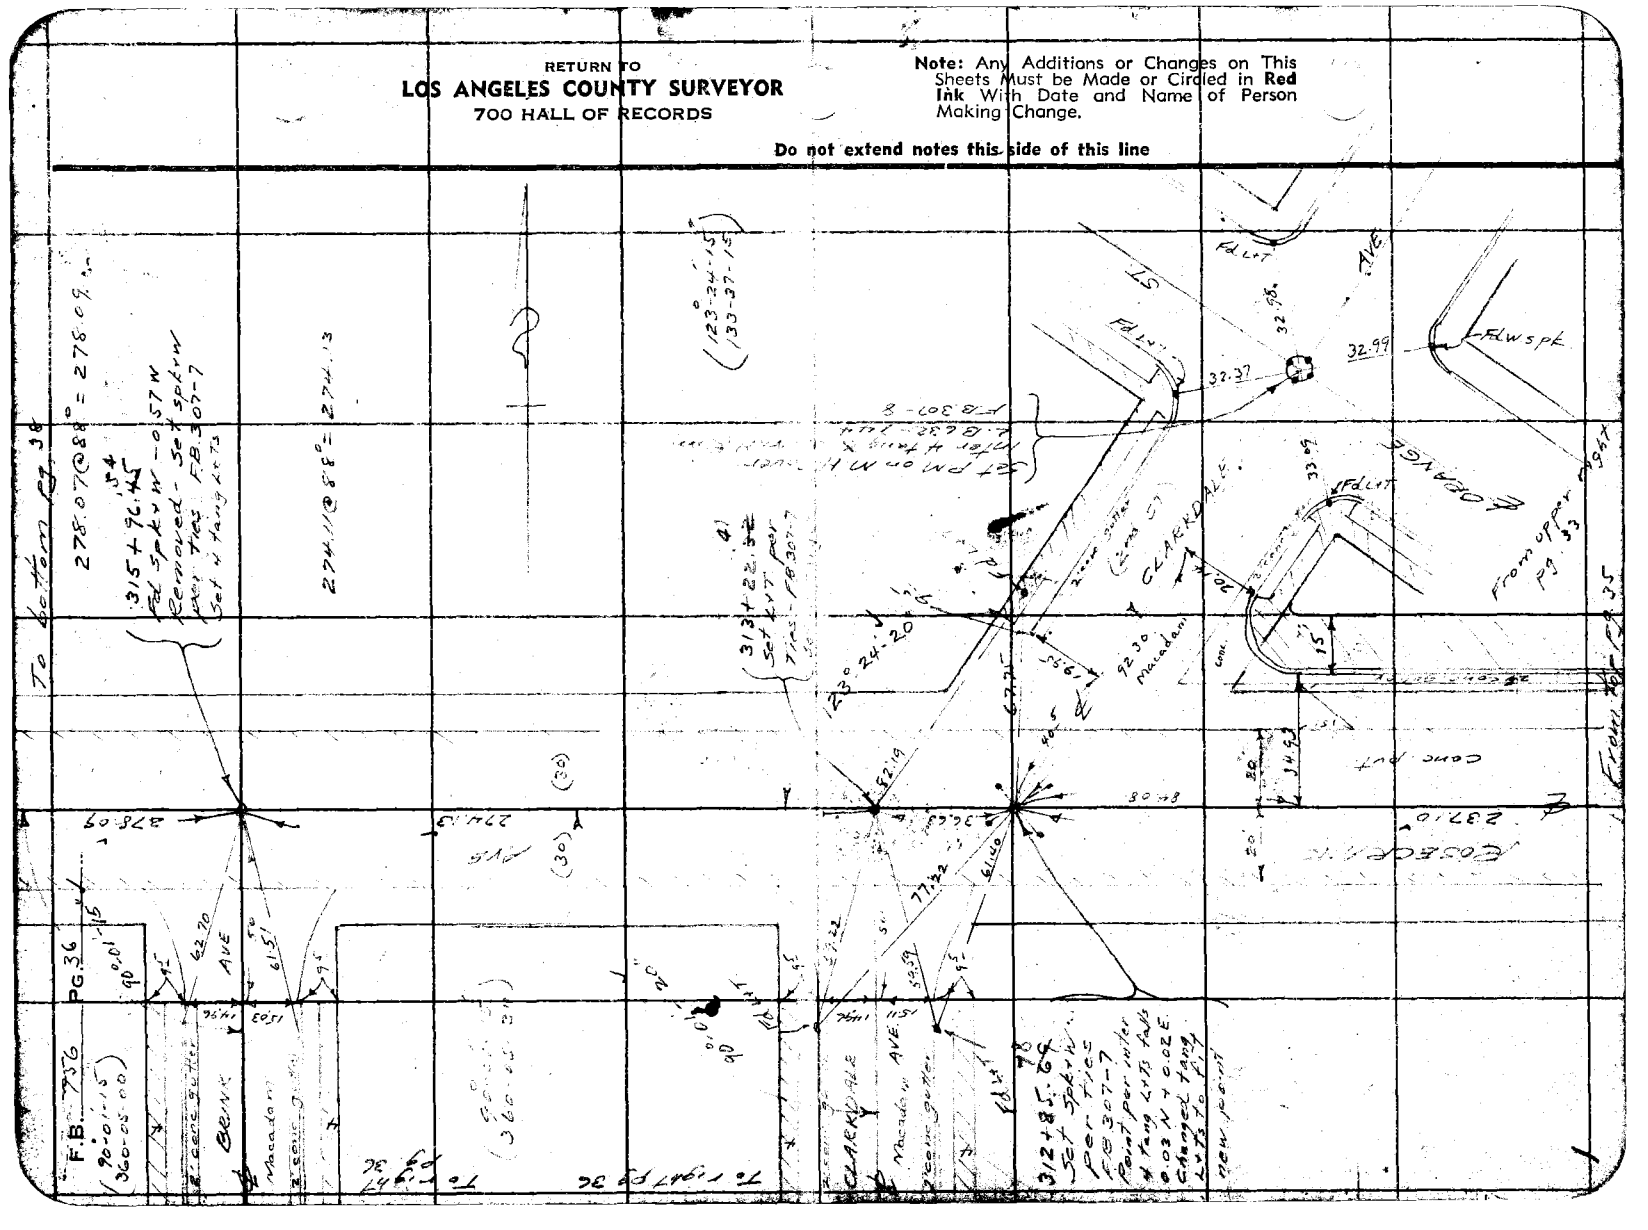
To bottom pg 36
278.07'@88°=278.09'
315+76.45
Fd spk W - 0.57 W
Removed - Set spk W
Mon. Tag FB 307-7
Set W Tang Cr's
274.11'@88°=274.13'
(123°-34'-15")
(133-37-15")
Fd Lnt
32.58'
32.37
32.99
Fd L+T
Fd L+T
Fd L+T

Notes Ck'd by Dr Cw	Survey of	F.B. 756	Pg. 37
Dwg 49-4	W. O. 5202	Tape No. 067	St'd 76 of
Map No. B-146-213	Surveyed by D Leslie		
Office Work H. M. H.	Notes	Date	
Checked	Indexed		
Date			

Note: Any Additions or Changes on This Sheets Must be Made or Circled in Red Ink With Date and Name of Person Making Change.

Do not extend notes this side of this line

RETURN TO
LOS ANGELES COUNTY SURVEYOR
700 HALL OF RECORDS

FORM 247-5M 10-37

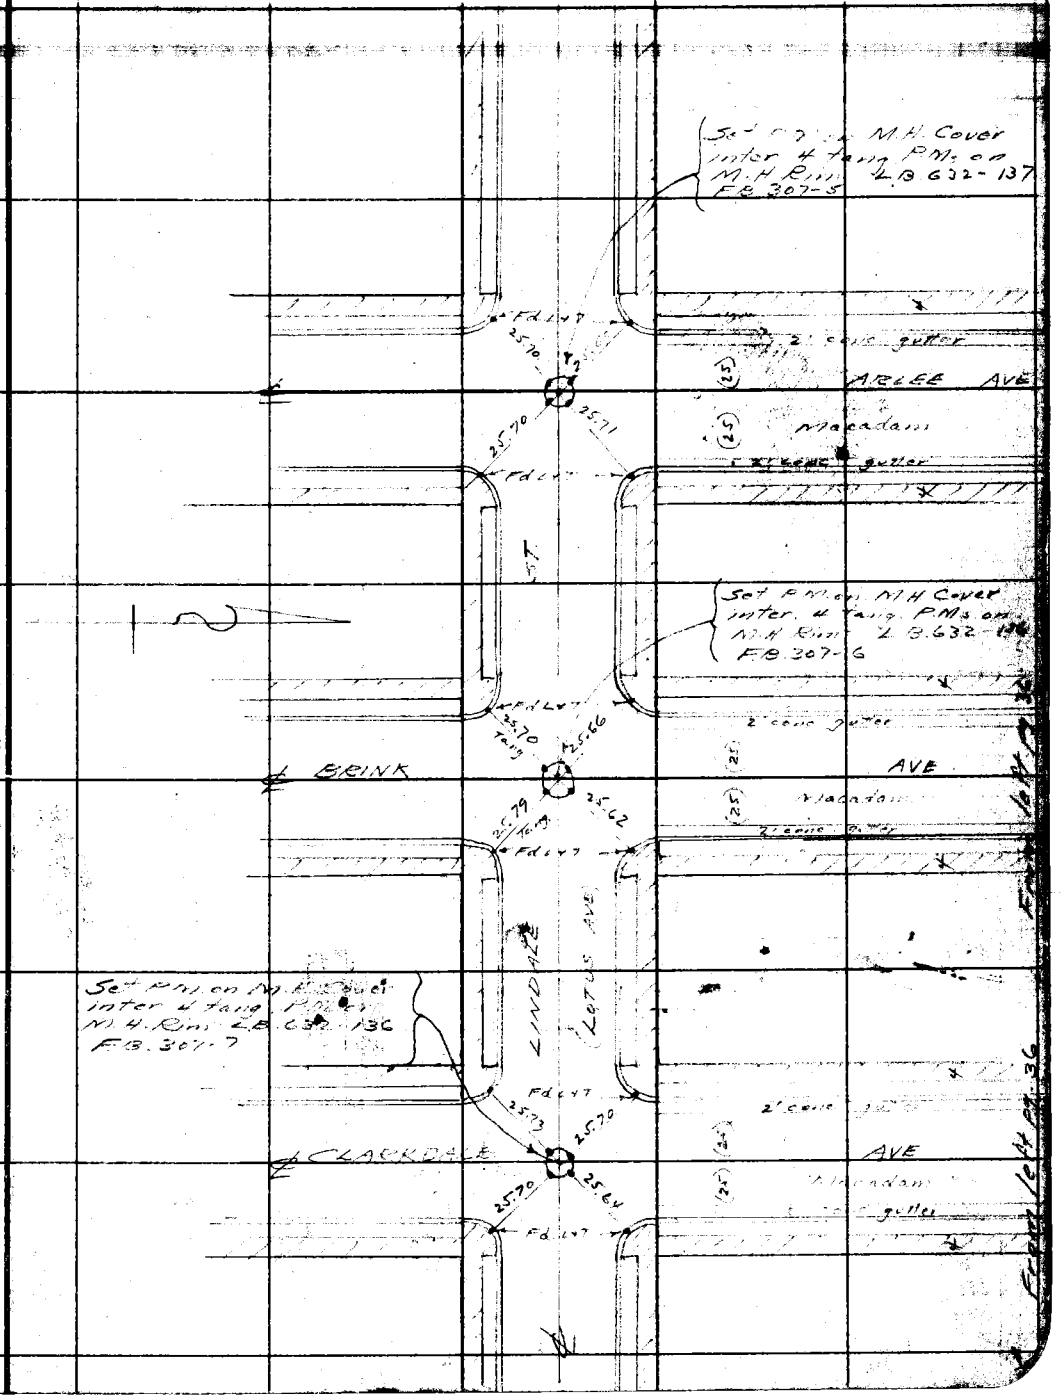

RETURN TO
LOS ANGELES COUNTY SURVEYOR
700 HALL OF RECORDS

Note: Any Additions or Changes on This Sheets Must be Made or Circled in **Red ink** With Date and Name of Person Making Change.

Do not extend notes this side of this line

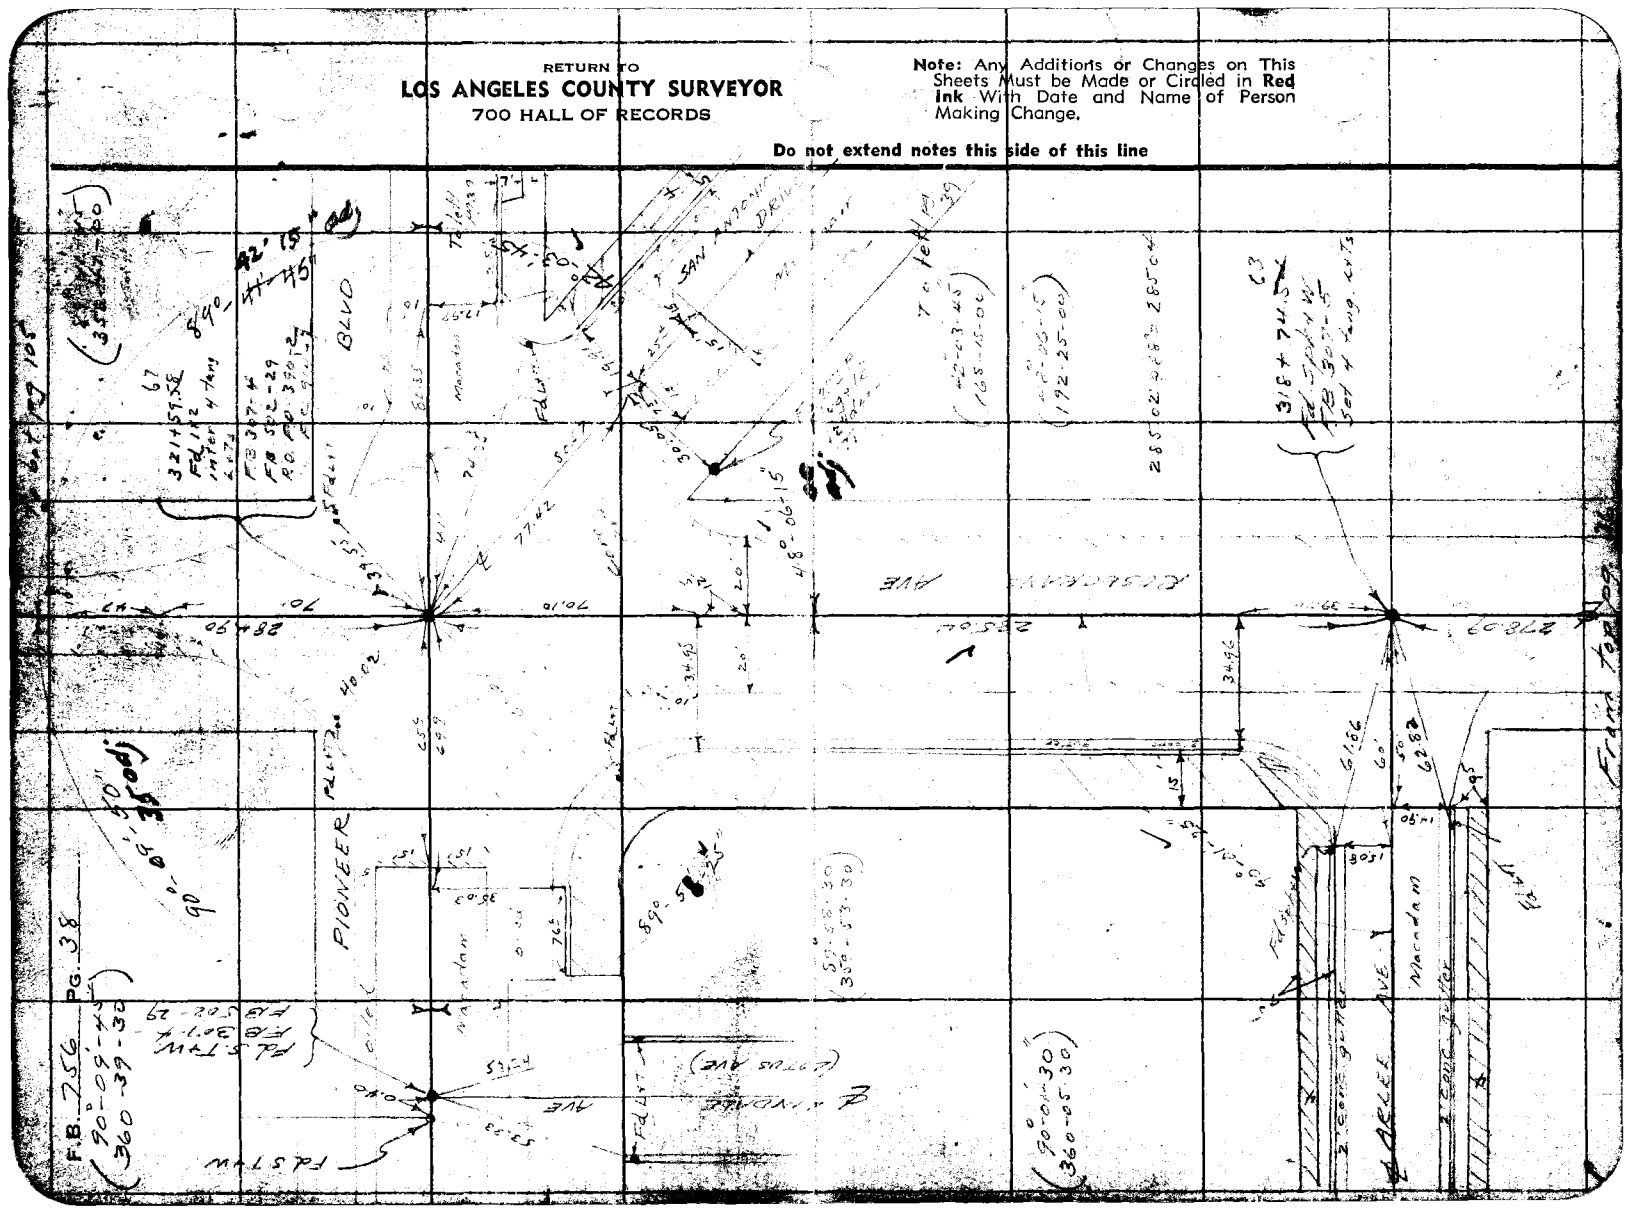
PIONEER BLVD
AVE
F.B. 756 PG. 38
(90°-05'-45" 360-39-30)
(90°-05'-30" 360-05-30)
(50°-05'-30" 360-05-30)
42° 15' 00"
42°-41'-45"
48°-06'-15"

Notes Ck'd by Drew
Map No. B-1643-4
Office Work H.W.M.
Checked
Date

Survey of
W.O. 8202 Tape No. 067 St'd 76 OF
Surveyed by A. Loore
Notes Date
Indexed

F.B. 756 PG. 39

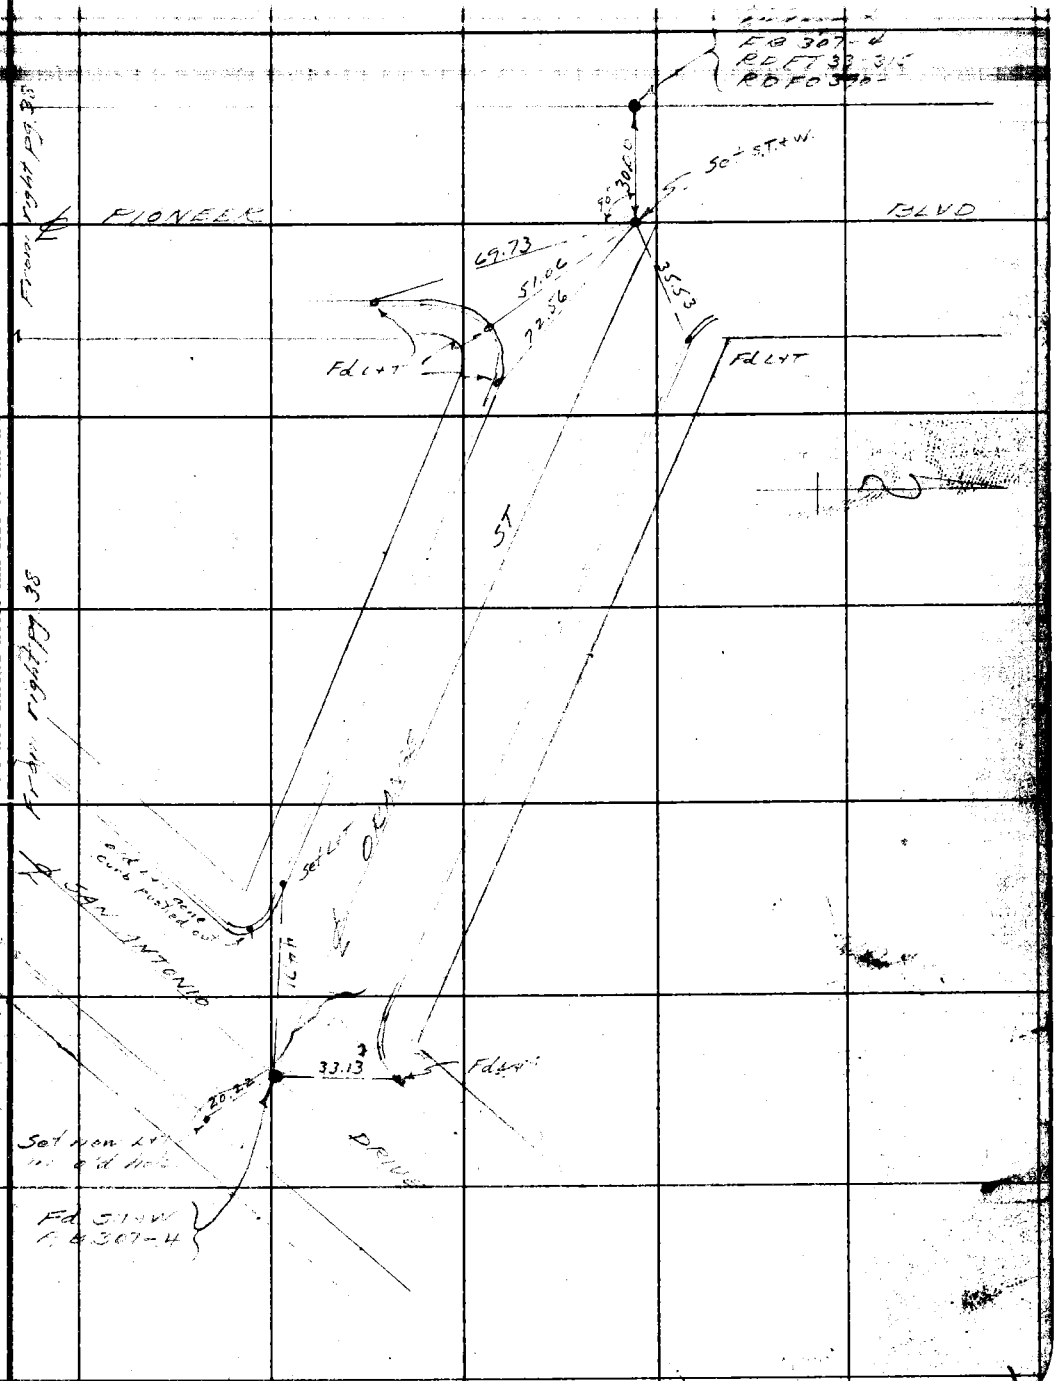

Note: Any Additions or Changes on This Sheets Must be Made or Circled in Red Ink With Date and Name of Person Making Change.

Do not extend notes this side of this line

RETURN TO
LOS ANGELES COUNTY SURVEYOR
700 HALL OF RECORDS

FORM 247 5M 10-57

RETURN TO
LOS ANGELES COUNTY SURVEYOR
700 HALL OF RECORDS

Note: Any Additions or Changes on This Sheets Must be Made or Circled in **Red Ink** With Date and Name of Person Making Change.

Do not extend notes this side of this line

F.B. 756 Pg. 40

Notes Ck'd by	Survey of
Map No. D-1649.2	W. O. 8202 Tape No. St'd OF
Office Work H. V. M.	Surveyed by [illegible]
Checked M C A	Notes [illegible] Date
Date	Indexed 11-15-38

F.B. 756 PG. 41

TOPOGRAPHY
ON
ROSECRANS AVE
FROM
LAKEWOOD BOUL
TO
PIONEER BLVD
Job# 8202

Note: Any Additions or Changes on This Sheets Must be Made or Circled in Red Ink With Date and Name of Person Making Change.

Do not extend notes this side of this line

RETURN TO
LOS ANGELES COUNTY SURVEYOR
700 HALL OF RECORDS

FORM 247 SM 10-37

RETURN TO
LOS ANGELES COUNTY SURVEYOR
700 HALL OF RECORDS

Note: Any Additions or Changes on This Sheets Must be Made or Circled in **Red Ink** With Date and Name of Person Making Change.

Do not extend notes this side of this line

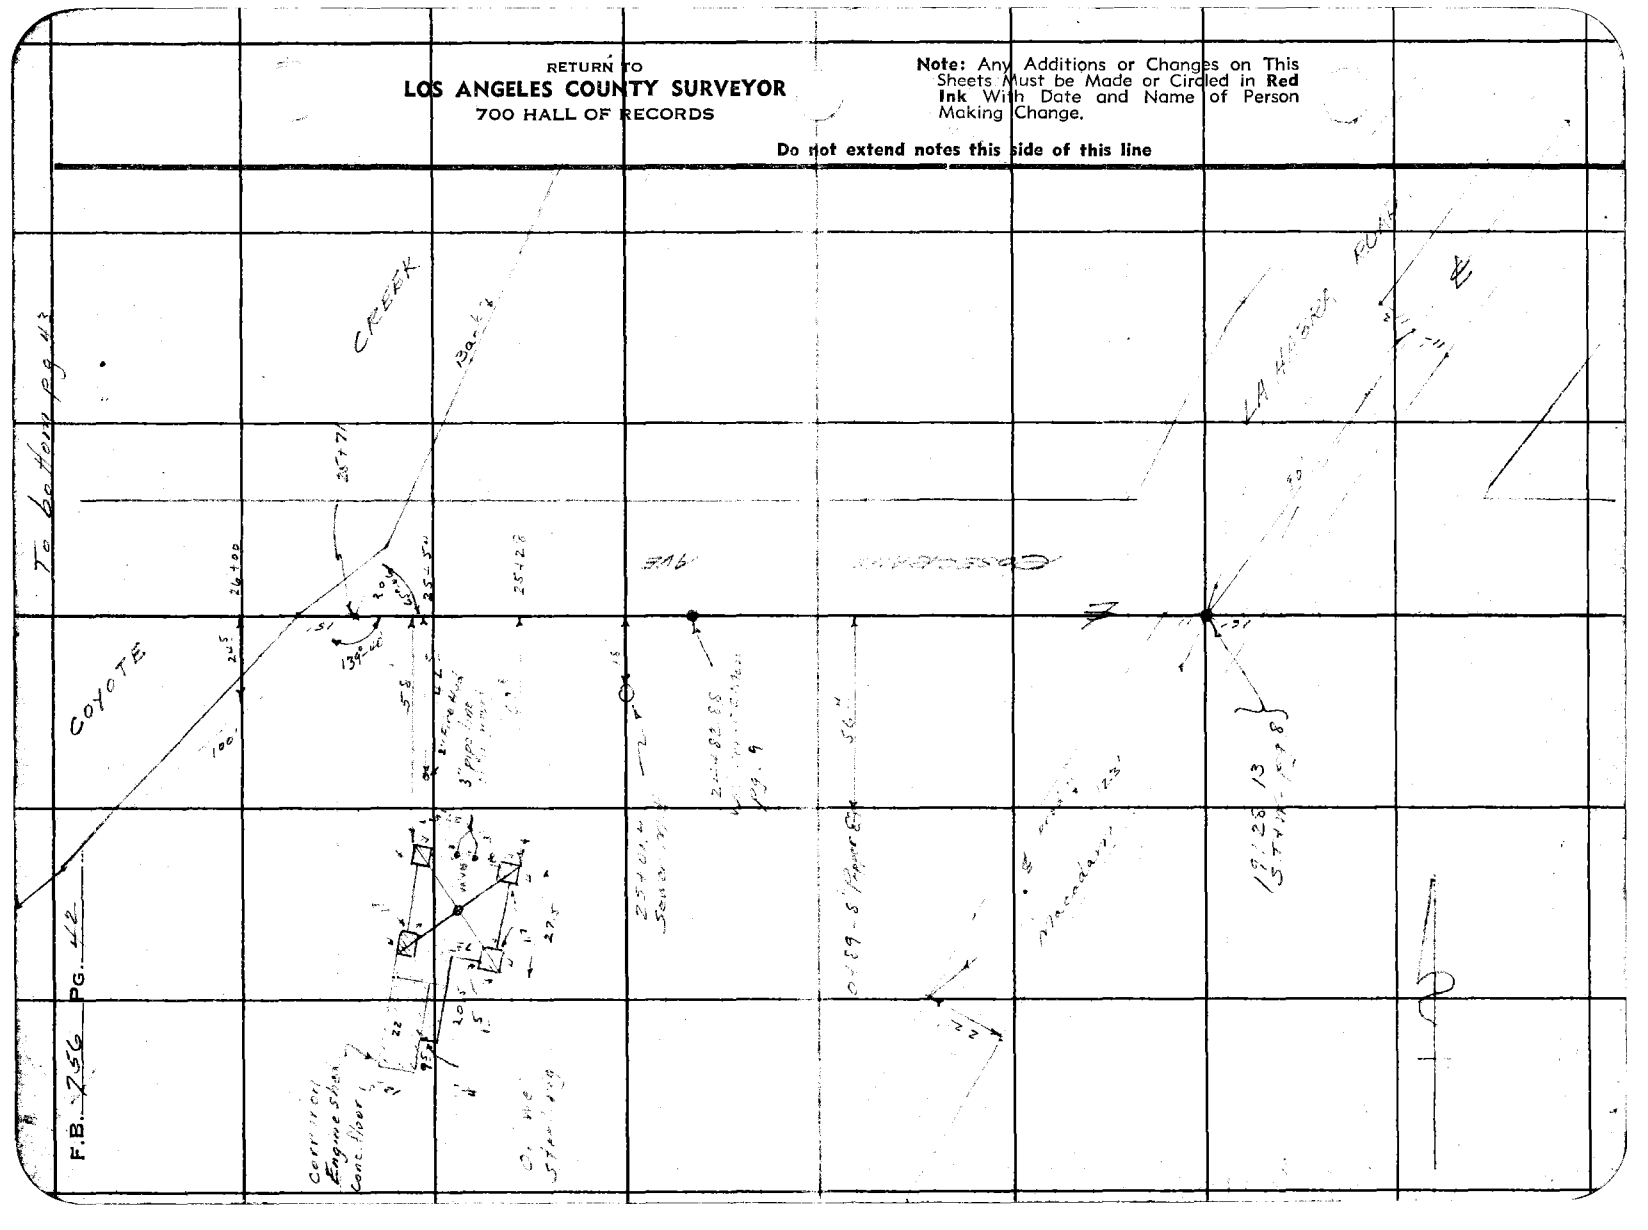

Notes Ck'd by _____
Map No. B-1648-2 B-1642-1
Office Work _____
Checked MSA
Date _____

Survey of _____
W. O. 8202 Tape No. _____ St'd ___ OF
Surveyed by _____
Notes _____ Date 10-6-55
Indexed _____

F.B. _____ PG. _____

To left on pg 42

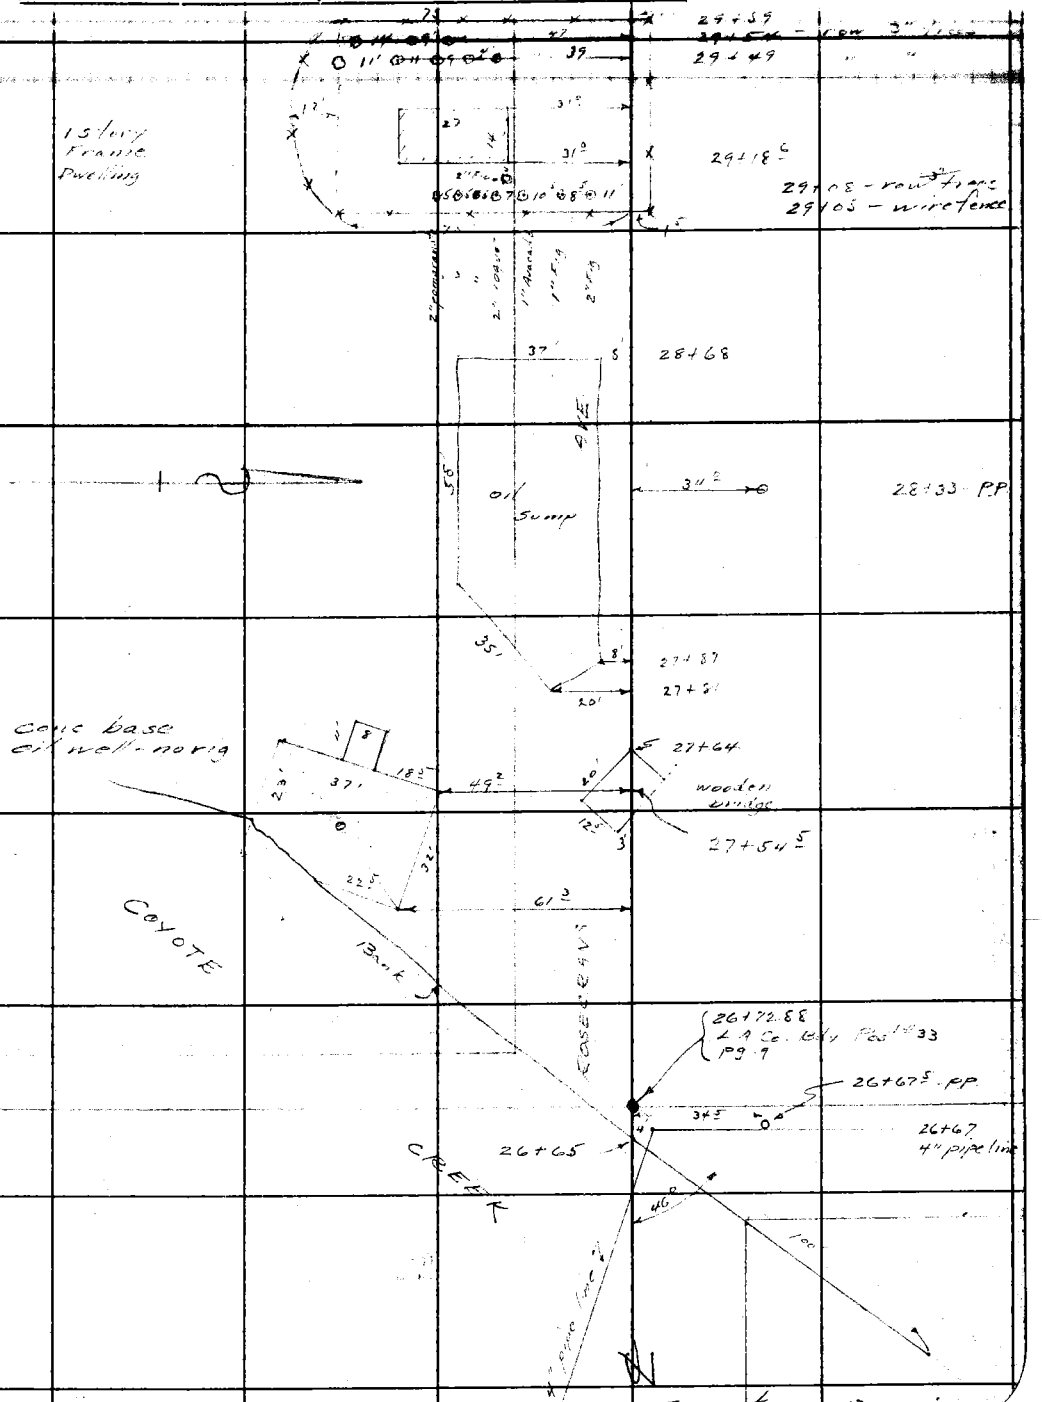

RETURN TO
LOS ANGELES COUNTY SURVEYOR
700 HALL OF RECORDS

Note: Any Additions or Changes on This Sheets Must be Made or Circled in Red Ink With Date and Name of Person Making Change.

Do not extend notes this side of this line

FORM 247 BM 10-37

To bottom pg 45

F.B. 756 PG. 44

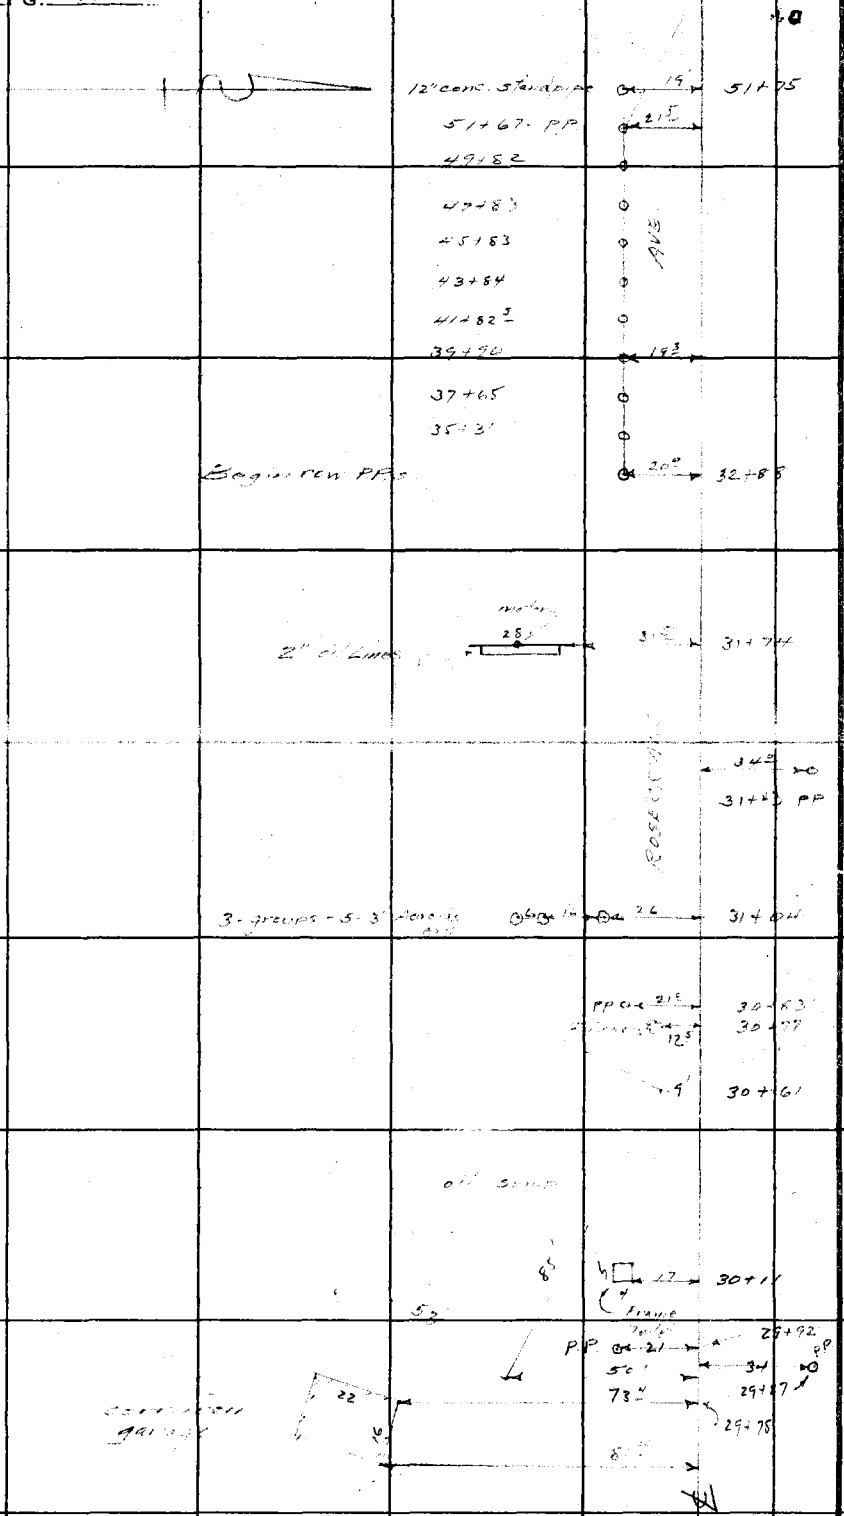

RETURN TO
LOS ANGELES COUNTY SURVEYOR
700 HALL OF RECORDS

Note: Any Additions or Changes on This Sheets Must be Made or Circled in **Red Ink** With Date and Name of Person Making Change.

Do not extend notes this side of this line

Notes Ck'd by	Survey of
Map No. B-1442-1	W. O. 5208 Tape No. St'd OF
Office Work H. M. M.	Surveyed by
Checked MA	Notes Date
Date	Indexed

F.B. 751 Pg. 45

To Le Verne pg. 46

Note: Any Additions or Changes on This Sheets Must be Made or Circled in Red Ink With Date and Name of Person Making Change.

Do not extend notes this side of this line

RETURN TO
LOS ANGELES COUNTY SURVEYOR
700 HALL OF RECORDS

FORM 247 BM 10-57

60+81 - Tel P

60+56.5 PP

59+07
Begin 1' wooden flume

58+94 - Tel P
58+87 - Value

58+78 - [illegible]

AVE

58+37

reservoir

57+77.20
2 x 2 - pg. 10

RESERVOIR AVE

57+27 - Tel P.

57+12

57+06 - PP

57+06 PP

54+55.5 PP

53+57.5 PP

AVE

53+34.86
C.S. Nov - pg. 10

53+05 [illegible]

From Map pg. 44

F.B. 756 PG. 46

To bottom of pg 47

68+63 - PP

22

Frame Garage

68+16.5

Shed

32.5

67+41 - PP

24.5

Frame Dwelling & Shed

66+87

1" water line

66+66 - Tel P

66+67

66+54.7

2" I P pg 11

80'

30'

66+58

32'

66+51 Frame Tank

63+76 PP

10" line ?

wooden retaining partition

24

48'

65+20

64+60 Tel P

64+23.5

End 1" wooden flume

Begin 16" pipe line

64+65 - PP

62+96 - Tel P

62+31.5 PP

From top of pg 45

RETURN TO
LOS ANGELES COUNTY SURVEYOR
700 HALL OF RECORDS

Note: Any Additions or Changes on This Sheets Must be Made or Circled in Red Ink With Date and Name of Person Making Change.

Do not extend notes this side of this line

Notes Ck'd by		Survey of	F.B. Pg.
Map No. 13644-2	B-1442-11	W. O. 8202	Tape No. St'd OF
Office Work	H.M.H.	Surveyed by	Moore
Checked	M'C A.	Notes	Date 10-19
Date		Indexed	

Note: Any Additions or Changes on This Sheets Must be Made or Circled in Red Ink With Date and Name of Person Making Change.

Do not extend notes this side of this line

RETURN TO
LOS ANGELES COUNTY SURVEYOR
700 HALL OF RECORDS

FORM 247 5M 10-37

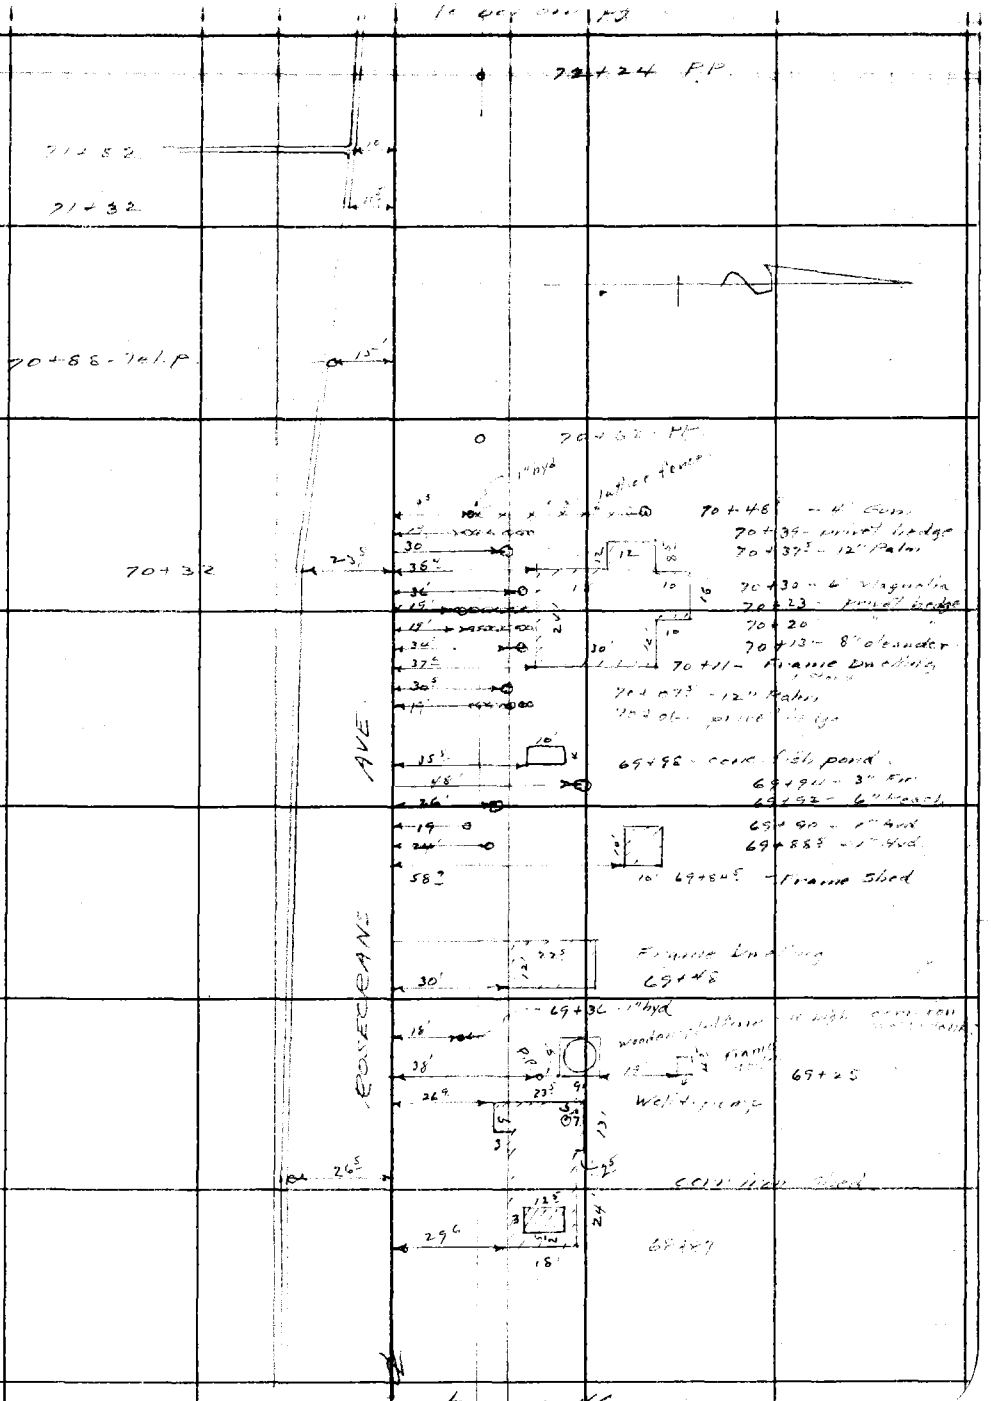

RETURN TO
LOS ANGELES COUNTY SURVEYOR
700 HALL OF RECORDS

Note: Any Additions or Changes on This Sheets Must be Made or Circled in **Red Ink** With Date and Name of Person Making Change.

Do not extend notes this side of this line

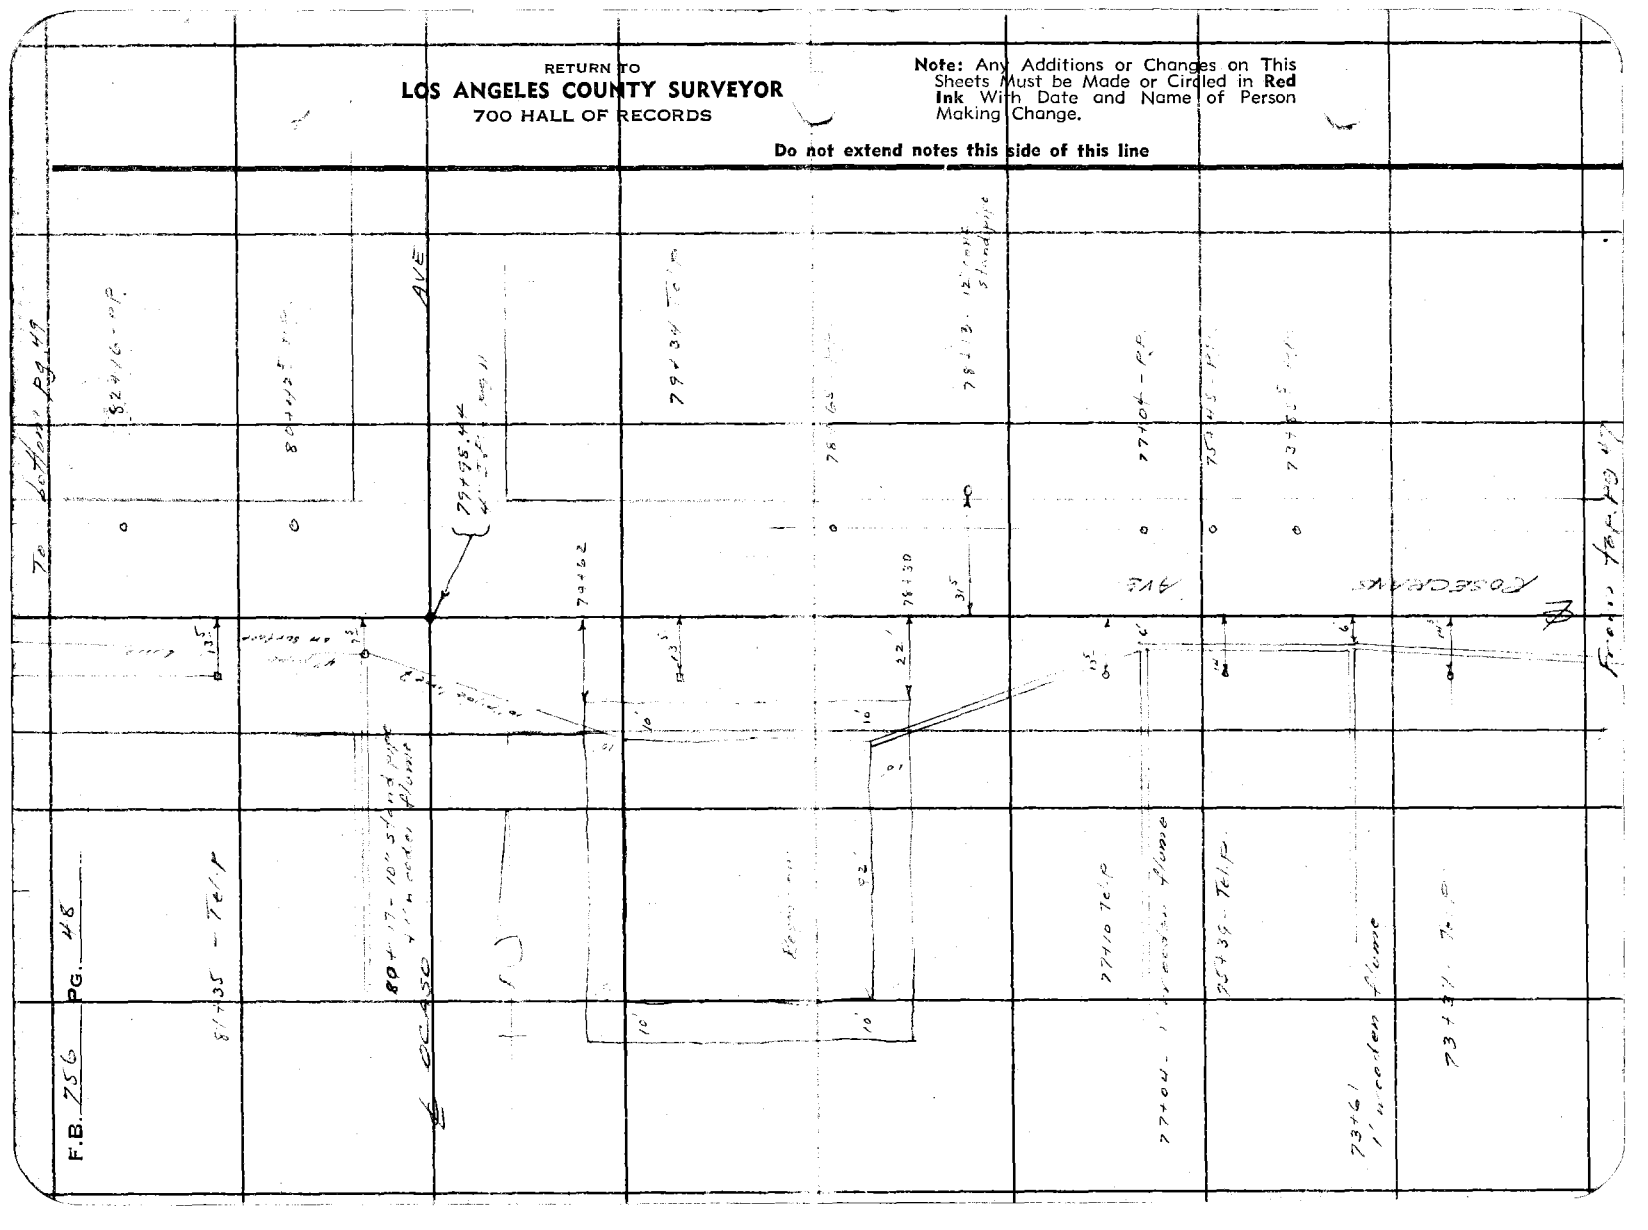

Notes Ck'd by
Map No. 93-1462+1
Office Work H. M. H.
Checked MSA
Date

Survey of
W. O. 8202 Tape No. St'd OF
Surveyed by
Notes Date
Indexed

F.B. Pg. 49

Note: Any Additions or Changes on This Sheets Must be Made or Circled in Red Ink With Date and Name of Person Making Change.

Do not extend notes this side of this line

RETURN TO
LOS ANGELES COUNTY SURVEYOR
700 HALL OF RECORDS

FORM 247 SM 10-37

wooden wen

AVE

RESERVOIR

89+30 - Tel.p.

89+24 - wooden flume

89+20 - PP

87+31 - Tel.p.

86+71
1' wooden flume

86+57.5 - 6" standpipe

85+30 - Tel.p.

83+31 - Tel.p.

From top pg. 48

RETURN TO
LOS ANGELES COUNTY SURVEYOR
700 HALL OF RECORDS

Note: Any Additions or Changes on This Sheets Must be Made or Circled in **Red Ink** With Date and Name of Person Making Change.

Do not extend notes this side of this line

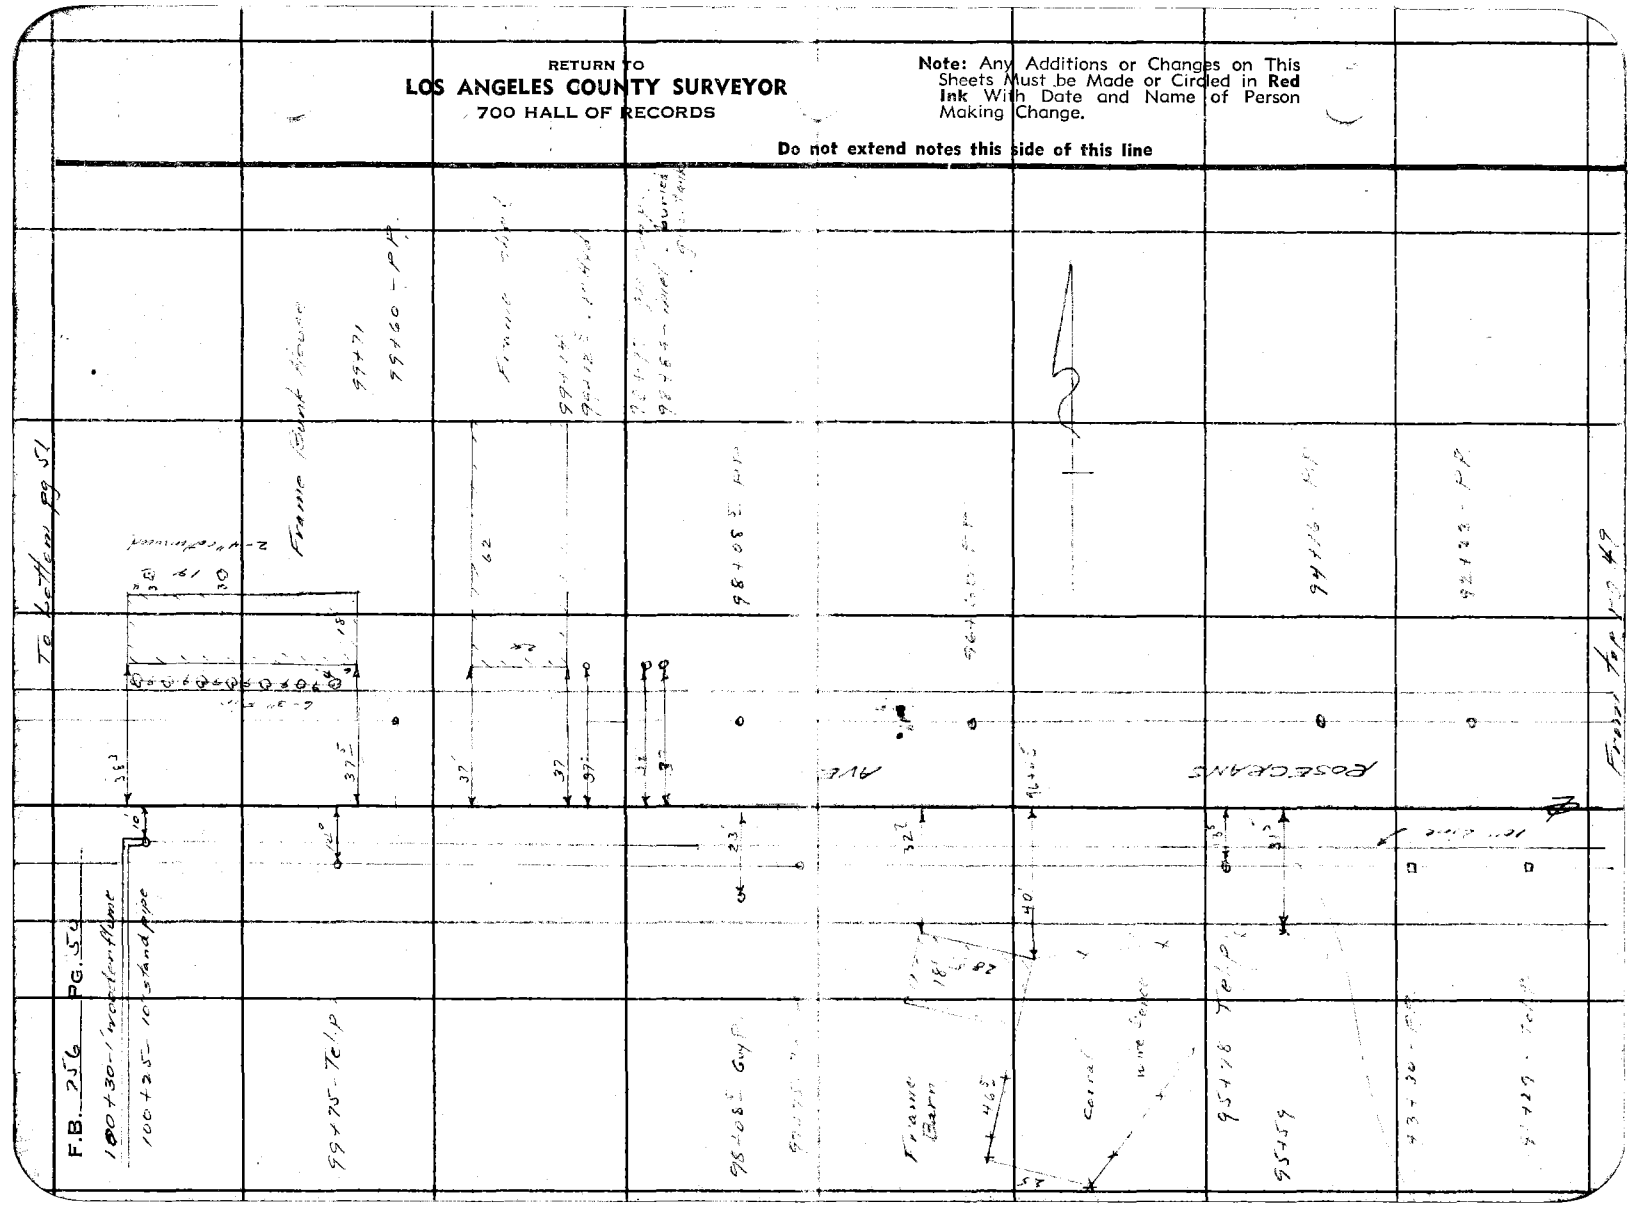
To Left Pg 51

Notes Ck'd by B-1649-2	Survey of		F.B. 754 Pg. 51
Map No. B-1462-1	W. O. 8702	Tape No. St'd of	
Office Work H.M.H.	Surveyed by		
Checked M.S.A.	Notes	Date	
Date	Indexed		

Note: Any Additions or Changes on This Sheets Must be Made or Circled in Red Ink With Date and Name of Person Making Change.

Do not extend notes this side of this line

RETURN TO
LOS ANGELES COUNTY SURVEYOR
700 HALL OF RECORDS

FORM 247 5M 10-37

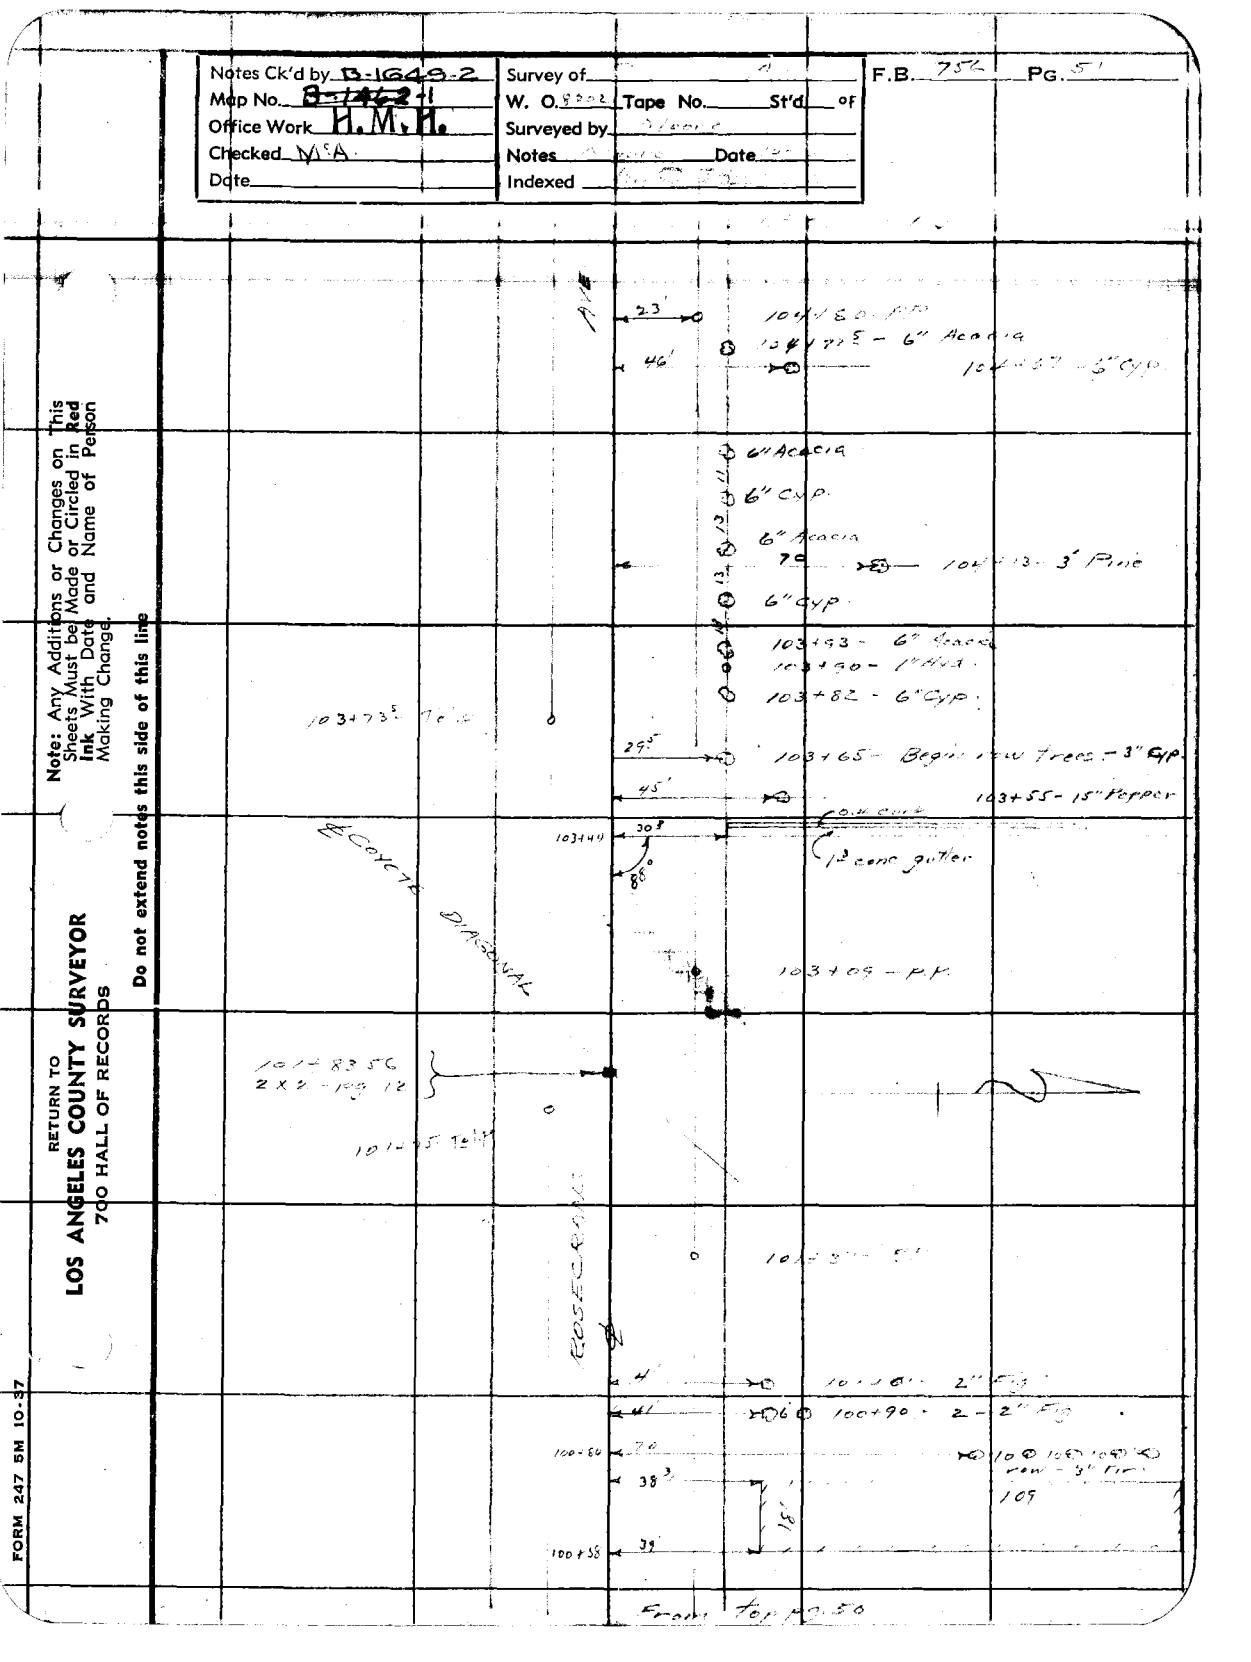

F.B. 756 PG. 52

To Bottom pg 53

RETURN TO
LOS ANGELES COUNTY SURVEYOR
700 HALL OF RECORDS

Note: Any Additions or Changes on This Sheets Must be Made or Circled in Red Ink With Date and Name of Person Making Change.

Do not extend notes this side of this line

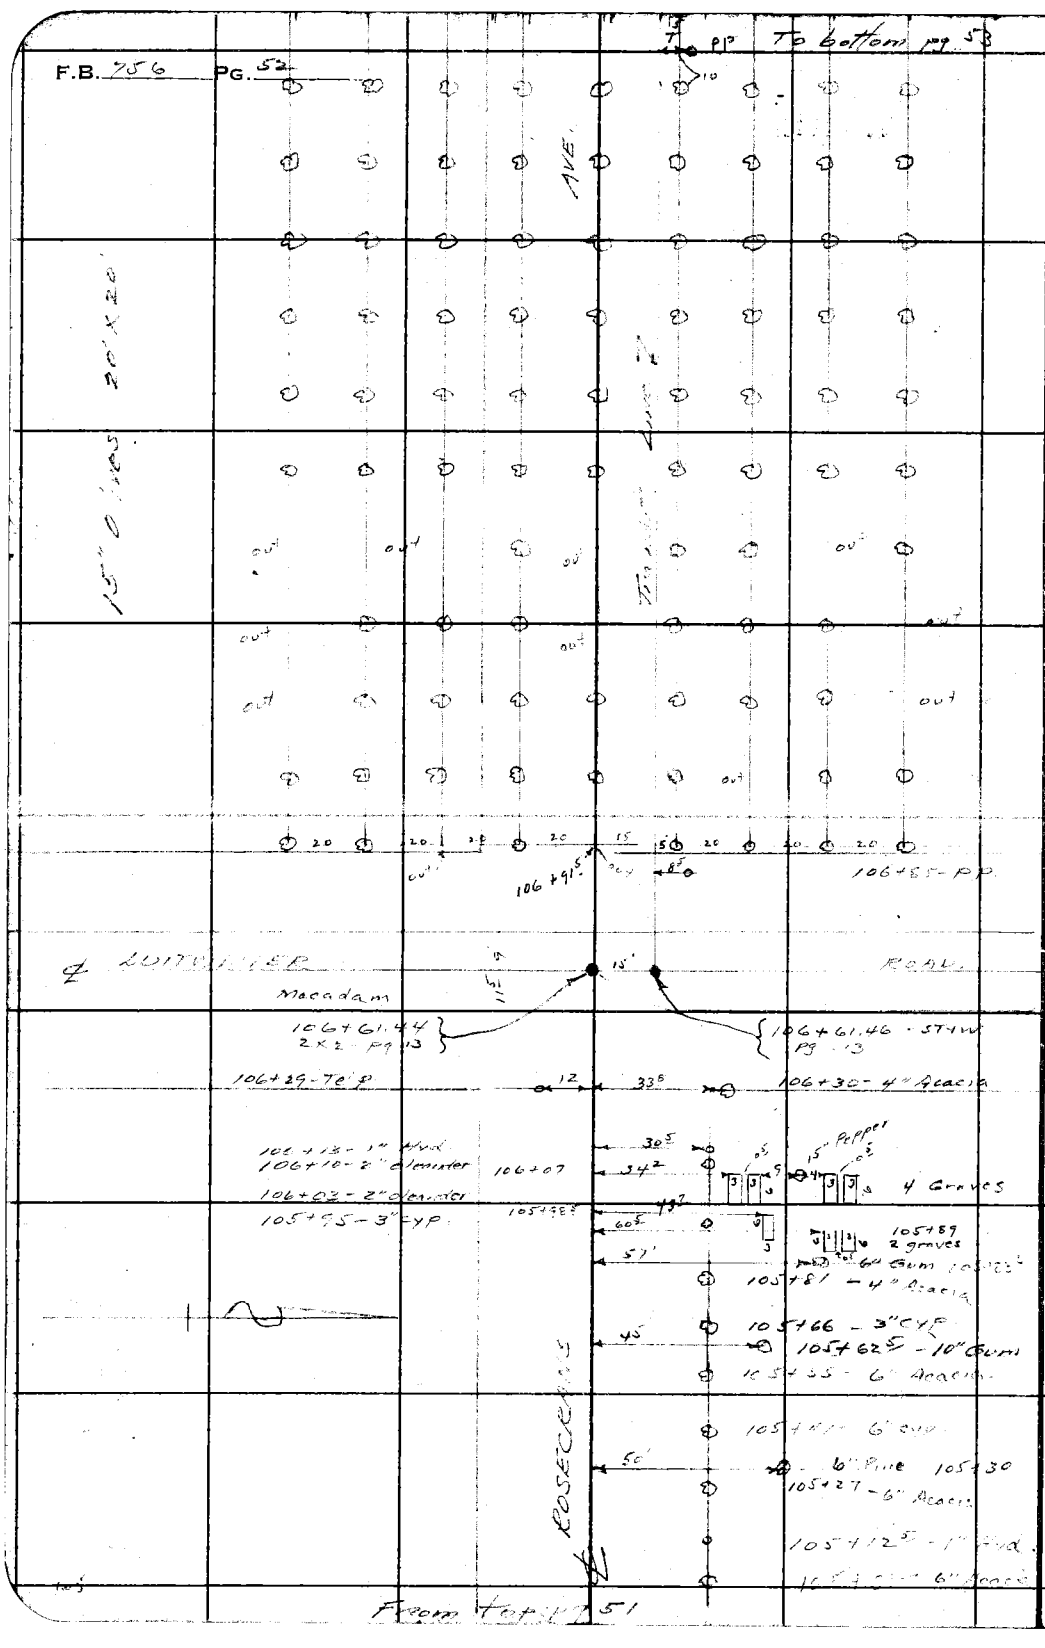

FORM 247 5M 10-37

RETURN TO
LOS ANGELES COUNTY SURVEYOR
700 HALL OF RECORDS

Note: Any Additions or Changes on This Sheets Must be Made or Circled in Red Ink With Date and Name of Person Making Change.

Do not extend notes this side of this line

15" Olive 20'x20'

ROSECRANS AVE

Notes Ck'd by
Map No. 6645-5 B-1/46-2-12
Office Work H, M, Ho
Checked MA
Date

Survey of
W. O. 5202 Tape No. Std.
Surveyed by
Notes
Indexed Date

F.B. 256 Pg. 53

F.B. 756 PG. 54

To bottom pg 55

AVE

15"-20' C/LVC

20 x 40'

116 x 88

40'

35'

115 x 59 - PP

114+30

114+10

20' 20' 20' 20' 15 50 20' 20' 20'

15"-20' C/LVC

PP 113+42.5

From top pg 53

RETURN TO
LOS ANGELES COUNTY SURVEYOR
700 HALL OF RECORDS

Note: Any Additions or Changes on This Sheets Must be Made or Circled in Red Ink With Date and Name of Person Making Change.

Do not extend notes this side of this line

FORM 247 5M 10-37

RETURN TO
LOS ANGELES COUNTY SURVEYOR
700 HALL OF RECORDS

Note: Any Additions or Changes on This Sheets Must be Made or Circled in **Red Ink** With Date and Name of Person Making Change.

Do not extend notes this side of this line

15' - 30' CURVES

20' - 40'

120+94

ROSECRANS

AVE

Transit Line

70 120+28 P.P.

118+06 P.P.

Notes Ck'd by
Map No. B 1-46-12
Office Work H. M. H.
Checked MA
Date

Survey of
W. O. 5202 Tape No. Std.
Surveyed by
Notes Date 10-14-38
Indexed

F.B. PG.

RETURN TO
LOS ANGELES COUNTY SURVEYOR
700 HALL OF RECORDS

Note: Any Additions or Changes on This Sheets Must be Made or Circled in **Red Ink** With Date and Name of Person Making Change.

Do not extend notes this side of this line

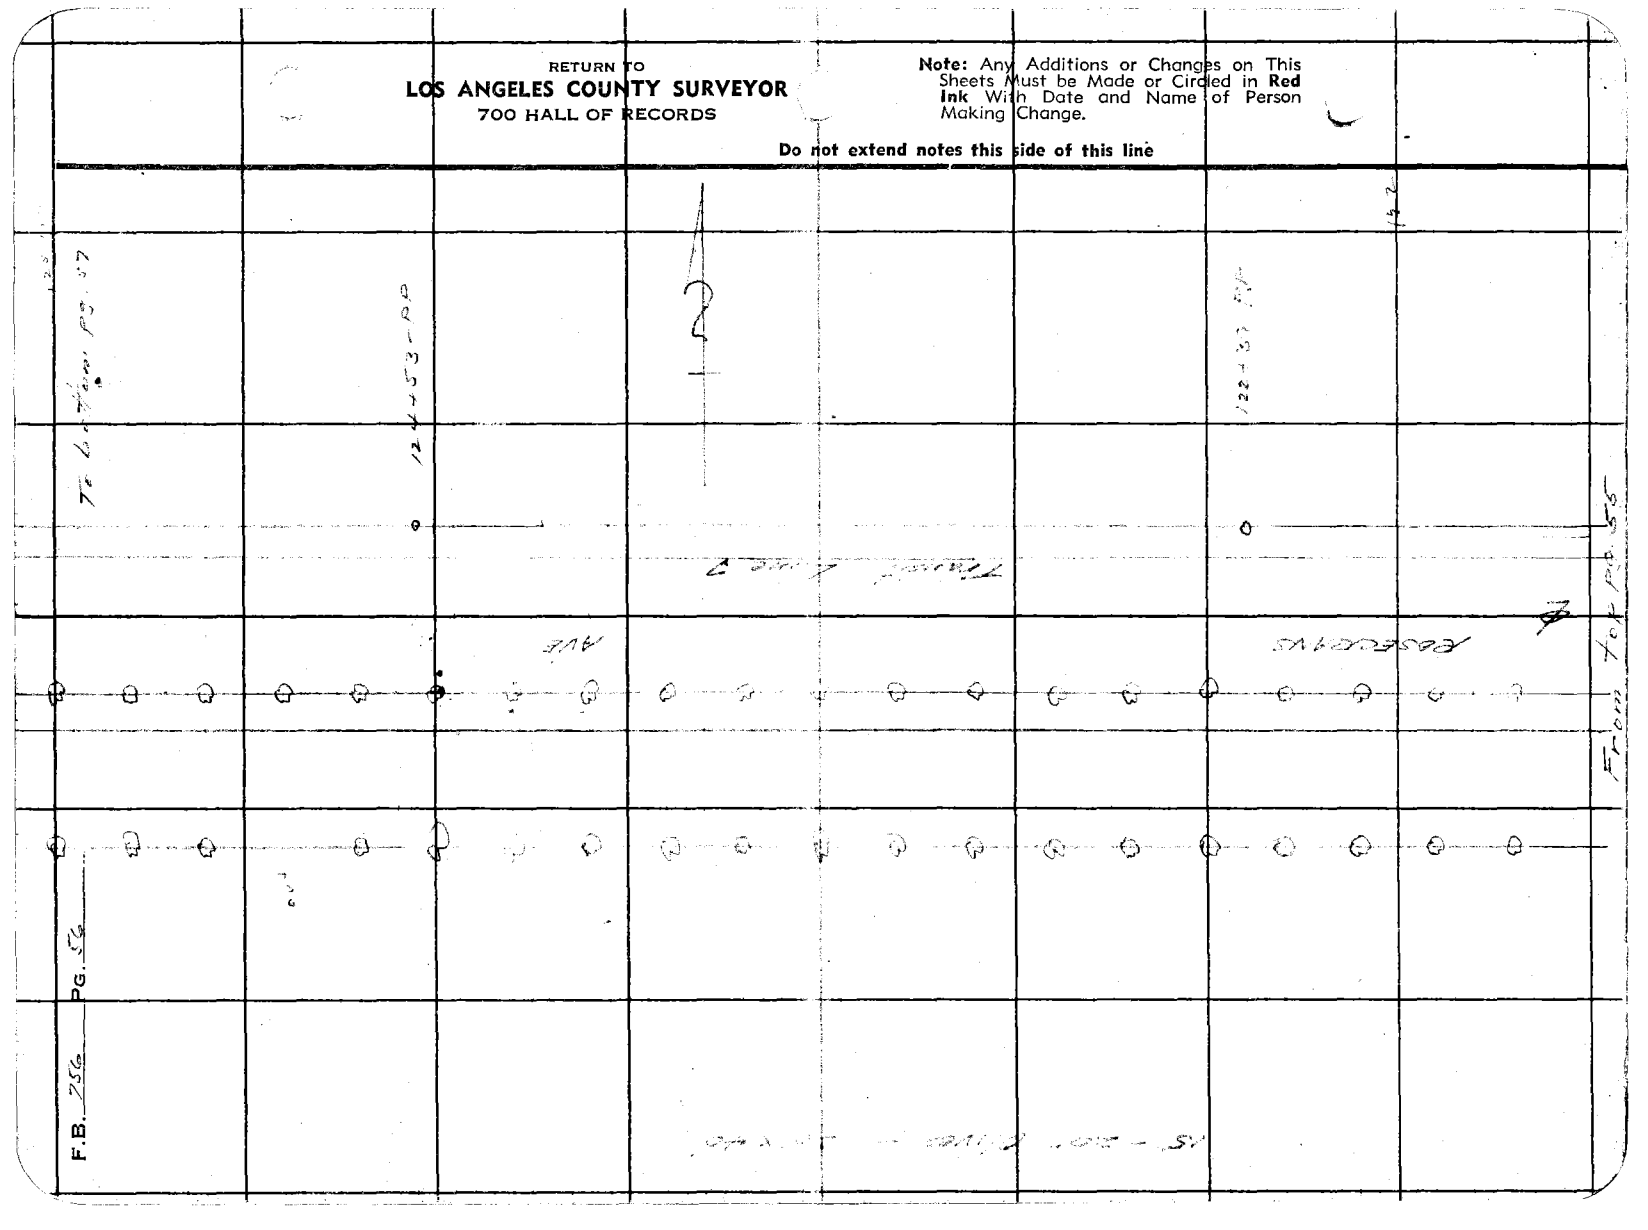

FORM 247 5M 10-37

RETURN TO
LOS ANGELES COUNTY SURVEYOR
700 HALL OF RECORDS

Note: Any Additions or Changes on This Sheets Must be Made or Circled in **Red Ink** With Date and Name of Person Making Change.

Do not extend notes this side of this line

Notes Ck'd by
Map No. B-1462+2
Office Work H. M. H.
Checked MSA
Date

Survey of
W. O. & Cc Tape No. Std. of
Surveyed by
Notes
Indexed Date

F.B. 376 Pg. 50

15'-30" [illegible]

EUCALYPTUS AVE

[illegible]

12+21 P.P.

28 [illegible]

RETURN TO
LOS ANGELES COUNTY SURVEYOR
700 HALL OF RECORDS

Note: Any Additions or Changes on This Sheets Must be Made or Circled in **Red Ink** With Date and Name of Person Making Change.

Do not extend notes this side of this line

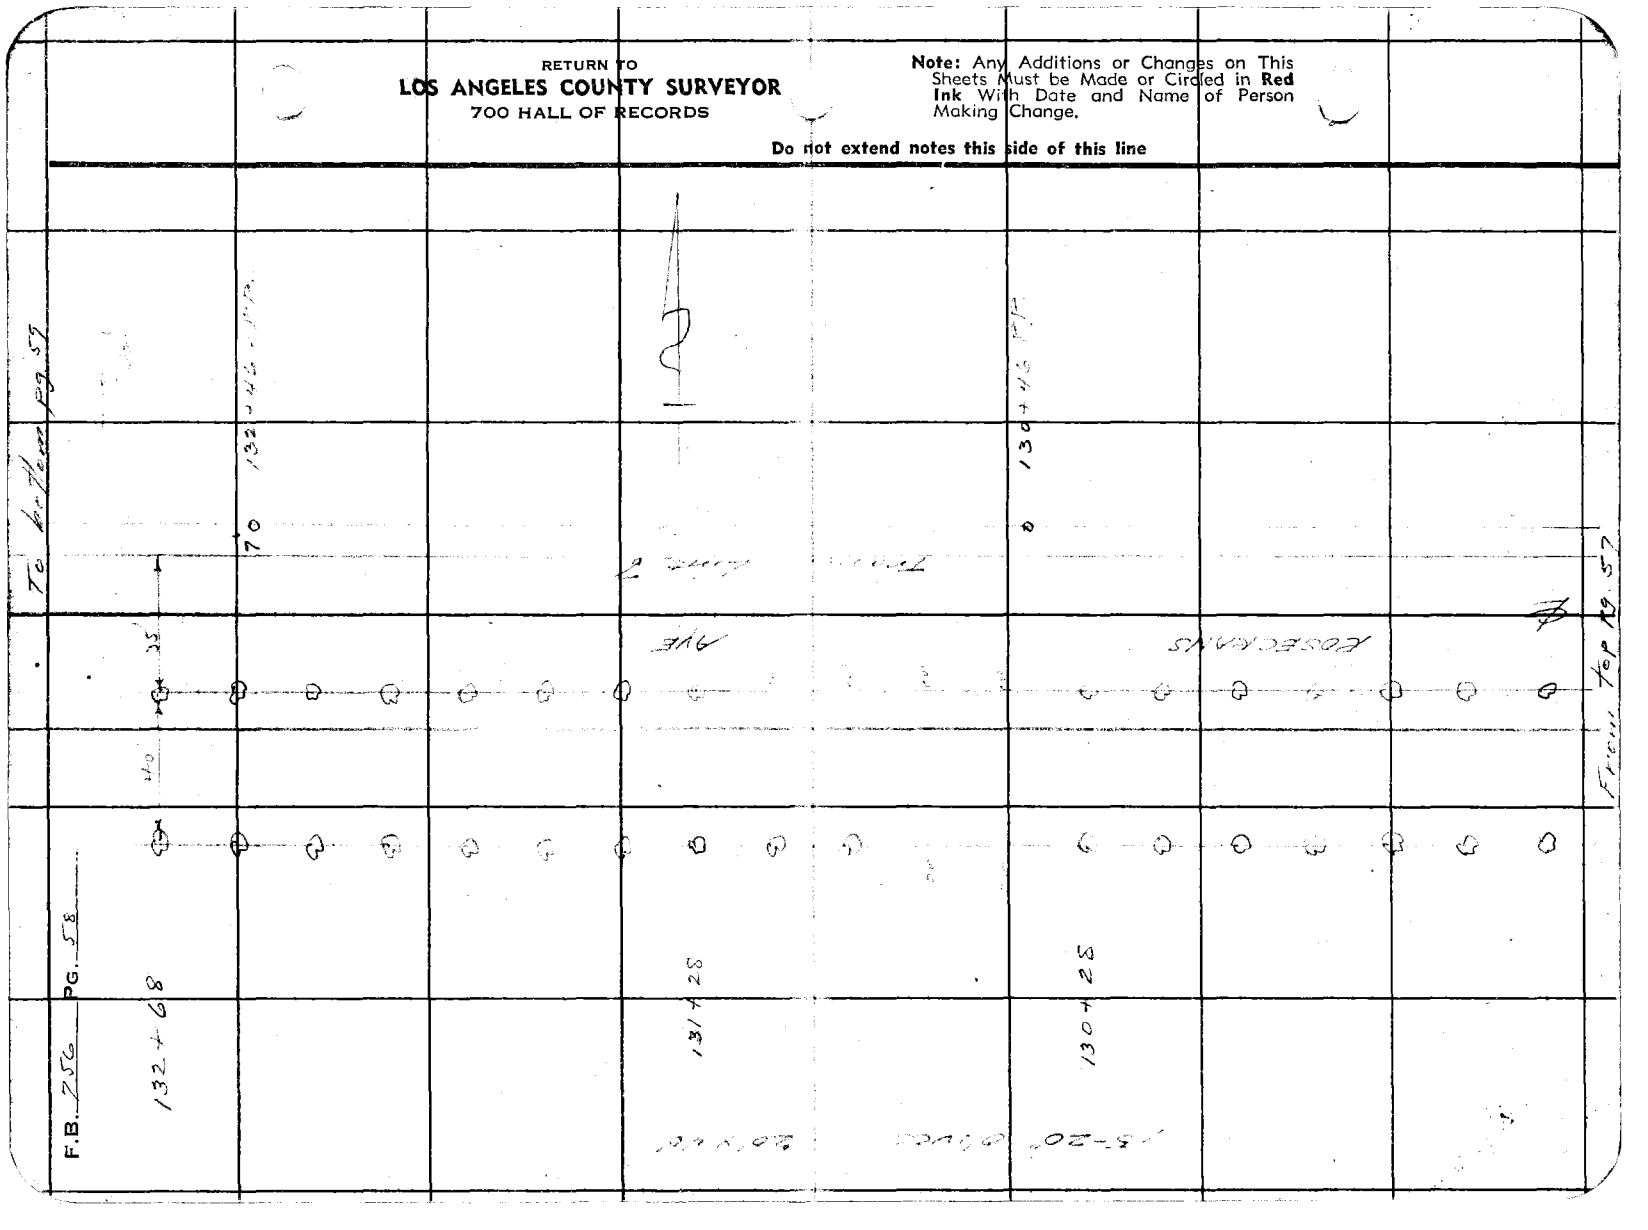

F.B. 756 PG. 58

Notes Ck'd by
Map No. B-1462-2
Office Work M. M. M.
Checked M°A.
Date

Survey of
W. O. 8202 Tape No. St'd of
Surveyed by Moore
Notes Moore Date 10-11-38
Indexed

F.B. 457 Pg. 54

Note: Any Additions or Changes on This Sheets Must be Made or Circled in Red Ink With Date and Name of Person Making Change.

Do not extend notes this side of this line

RETURN TO
LOS ANGELES COUNTY SURVEYOR
700 HALL OF RECORDS

247 5M 10-37

AVE

To Waterman

138+83 - 2" Pepper
138+81 - 3" Palm
138+65 - large century Plant
138+56 - 2" Palm
138+52 - 3" Cyp
138+49 - 6" Pepper tree
138+44
138+41 - 3" Gum
138+04 - 2-10" Peppers
137+97
137+84 - 16" Pepper
137+76
2" Palm
137+35
6" Pepper
137+36
15" Pepper
137+14
15" Pepper
137+01
6" Gum
136+86
12" Pine
135+86
18" Cyp
133+19 - 2" Cyp.

3' Gum
2' Palm
2' Palm
2' Cyp
2' Palm
3' Gum
3' Cyp
3' Cyp
3' Cyp
4" Gum
12" Gum
4" Cyp
6" Gum
6" Gum
4" Gum
12" Gum
4" Gum
4" Cyp
3" Cyp
3" Cyp
4" Gum
4" Gum
4" Cyp

33'
43'
76'
39.5
83'
64°
41.5
19'
19'
75'
63'
43'
44.5
24'
88'
27'

136+44 - PP
136+44 - 6" Cyp
138+24 - 16" Pepper
138+05 - 12" Gum
12" Gum - 137+92
137+71
137+65
137+60
136+44 - PP
134+45 - PP

Base Line
Transit

133+03.27
2x2 - PP

133+03.27
2x2 - PP

AVE

From Top Pg 58

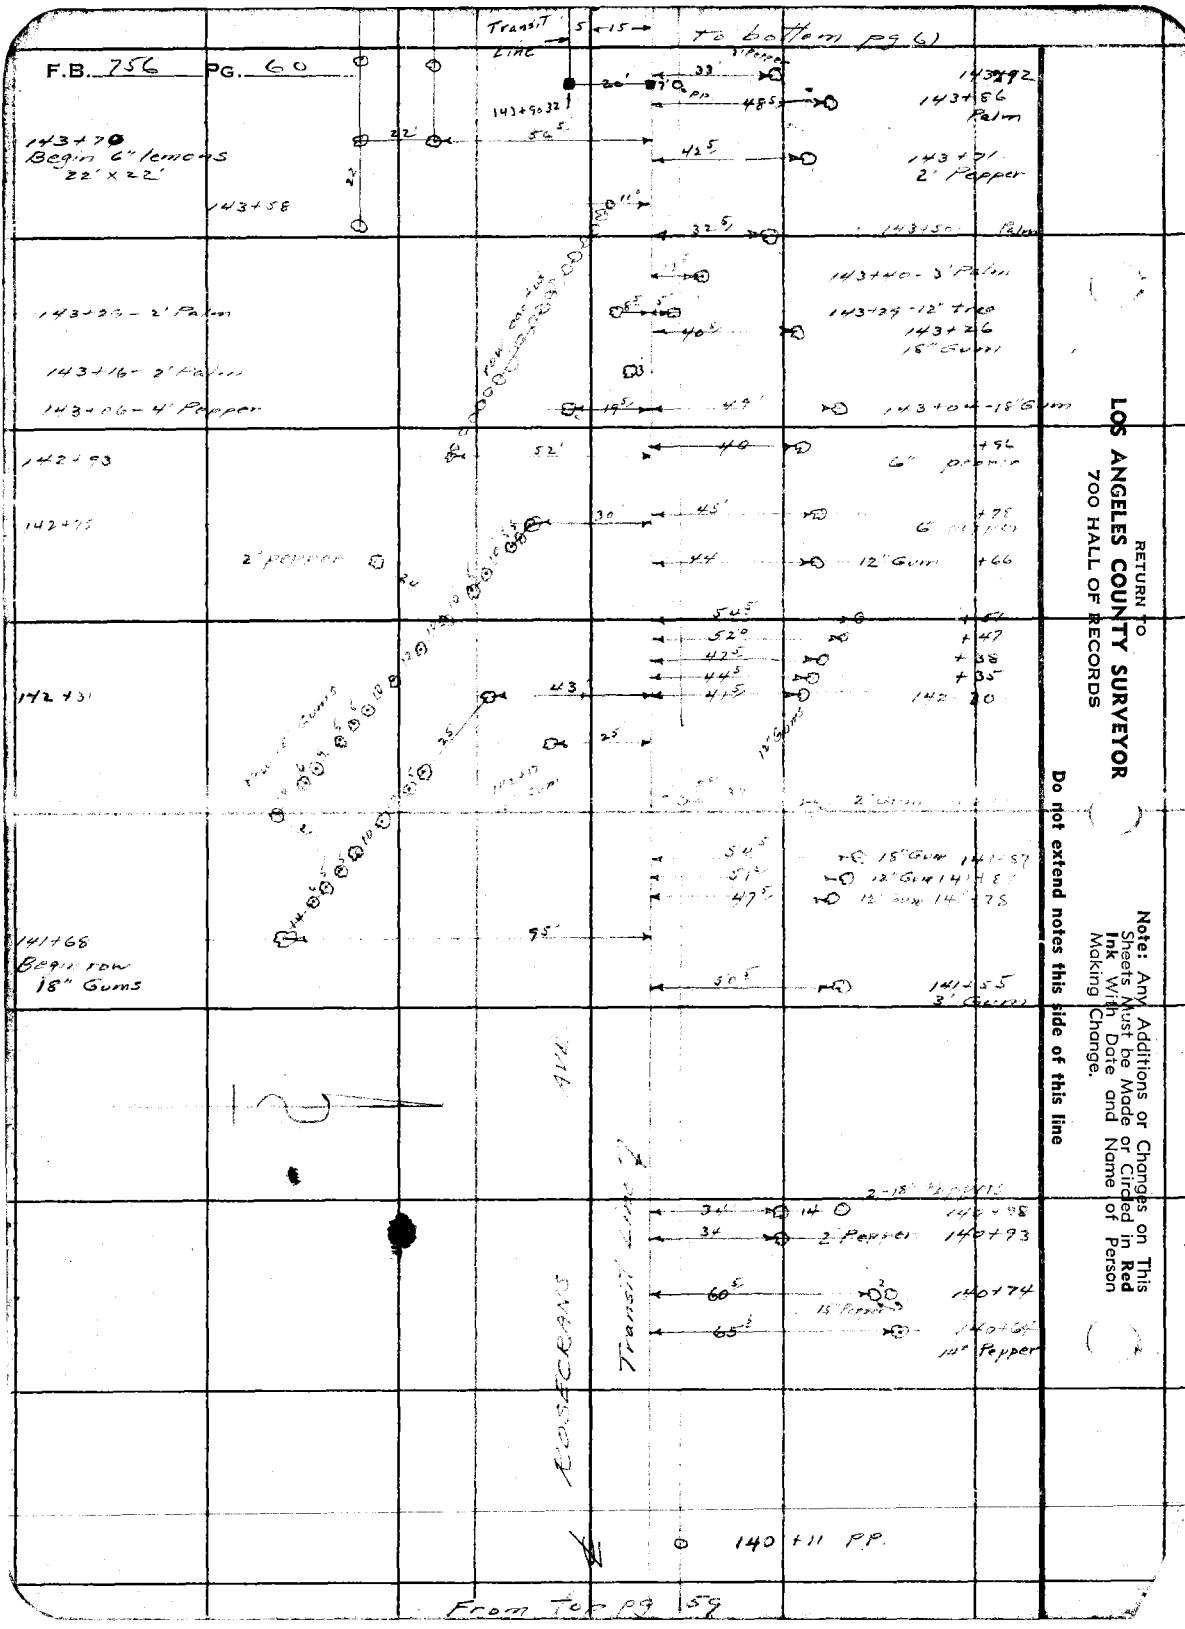
F.B. 756 PG. 60
Transit Line
5 +15 → To bottom pg 61
143+70
Begin 6" lemons
22' x 22'
143+58
143+90.32
143+92
143+86
Palm
143+71
2' Pepper
143+50
Palm
143+33 - 2' Palm
143+16 - 3' Palm
143+06 - 4' Pepper
143+40 - 3' Palm
143+39 - 12" Tree
143+26
15" Gum
143+04 - 18" Gum
142+93
142+75
2' Pepper
6" pepper
12" Gum
142+31
141+68
Begin row
18" Gums
141+55
3' Gum
Transit Line
140+98
140+93
2 Pepper
140+74
15 Pepper
140+65
14" Pepper
140 +11 PP
From Top pg 59
RETURN TO
LOS ANGELES COUNTY SURVEYOR
700 HALL OF RECORDS
Note: Any Additions or Changes on This Sheets Must be Made or Circled in Red Ink With Date and Name of Person Making Change.
Do not extend notes this side of this line

Notes Ck'd by
B 1649.3 B-1462-2
Map No.
Office Work H. M. M.
Checked M. A.
Date

Survey of
W. O. 8202 Tape No. St'd OF
Surveyed by Acacia
Notes Acacia Date 10-1-36
Indexed

F.B. TC PG. 1

TC to Fillmore pg. 63

Note: Any Additions or Changes on This Sheets Must be Made or Circled in Red Ink With Date and Name of Person Making Change

Do not extend notes this side of this line

RETURN TO
LOS ANGELES COUNTY SURVEYOR
700 HALL OF RECORDS

FORM 247 SM 10-37

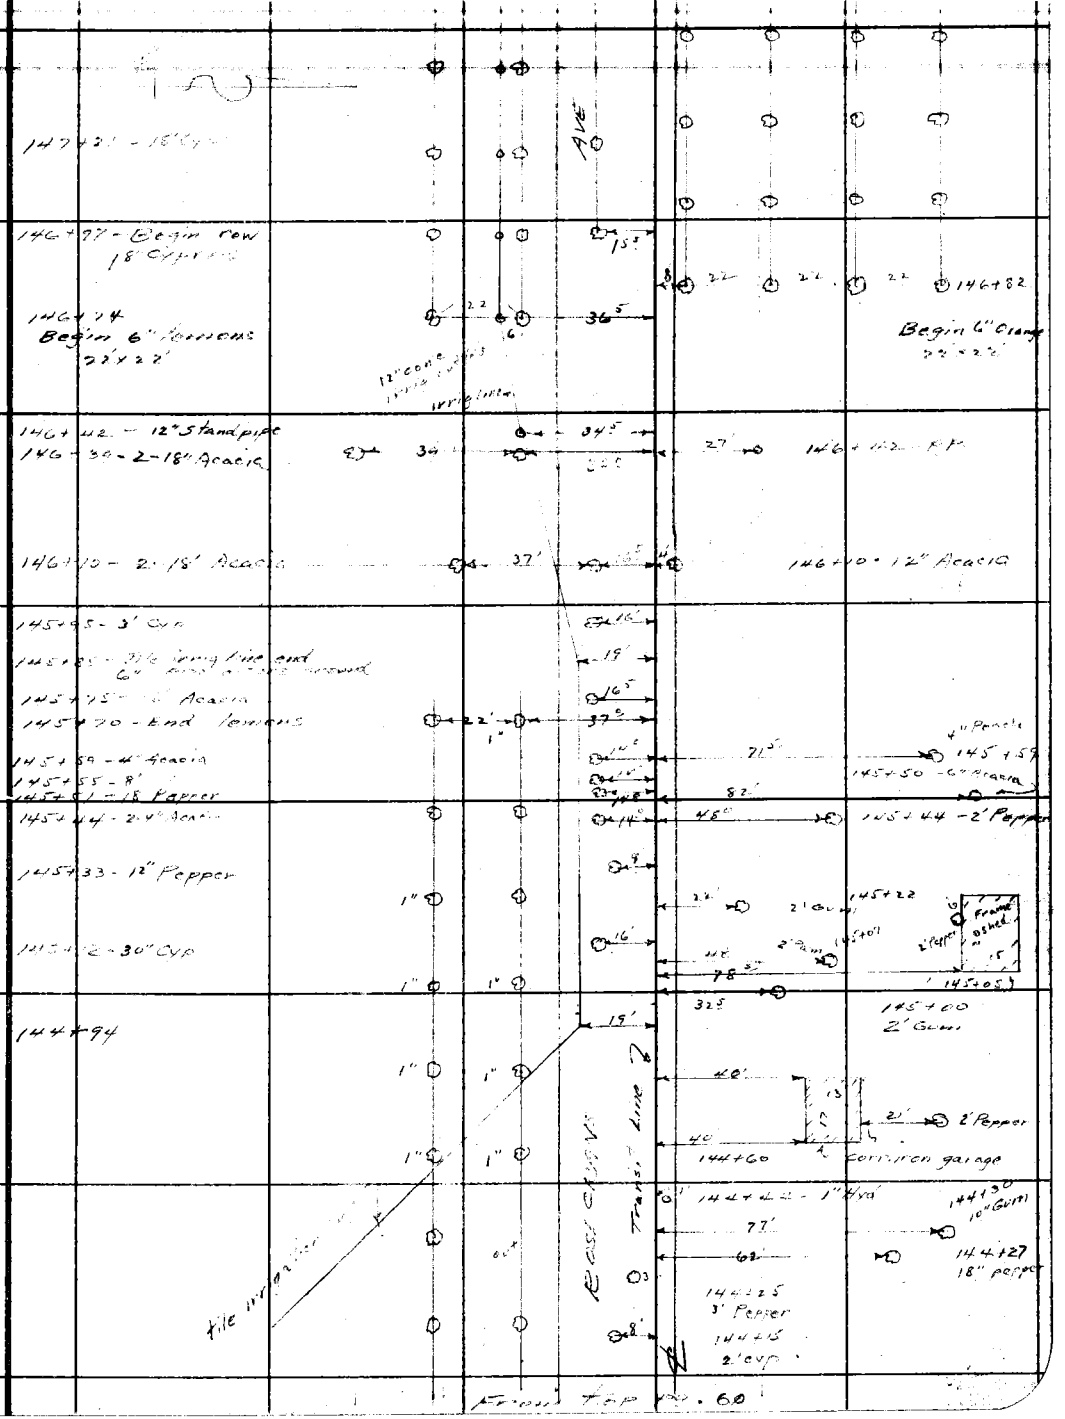

RETURN TO
LOS ANGELES COUNTY SURVEYOR
700 HALL OF RECORDS

Note: Any Additions or Changes on This Sheets Must be Made or Circled in **Red Ink** With Date and Name of Person Making Change.

Do not extend notes this side of this line

F.B. 256 PG. 42

FORM 247 5M 10-37

RETURN TO
LOS ANGELES COUNTY SURVEYOR
700 HALL OF RECORDS

Note: Any Additions or Changes on This Sheets Must be Made or Circled in **Red Ink** With Date and Name of Person Making Change.

Do not extend notes this side of this line

Notes Ck'd by
Map No. 3312
Office Work H. M. H.
Checked MFA
Date

Survey of
W. O. 8202 Tape No. Std. of
Surveyed by
Notes Date
Indexed

F.B. PG.

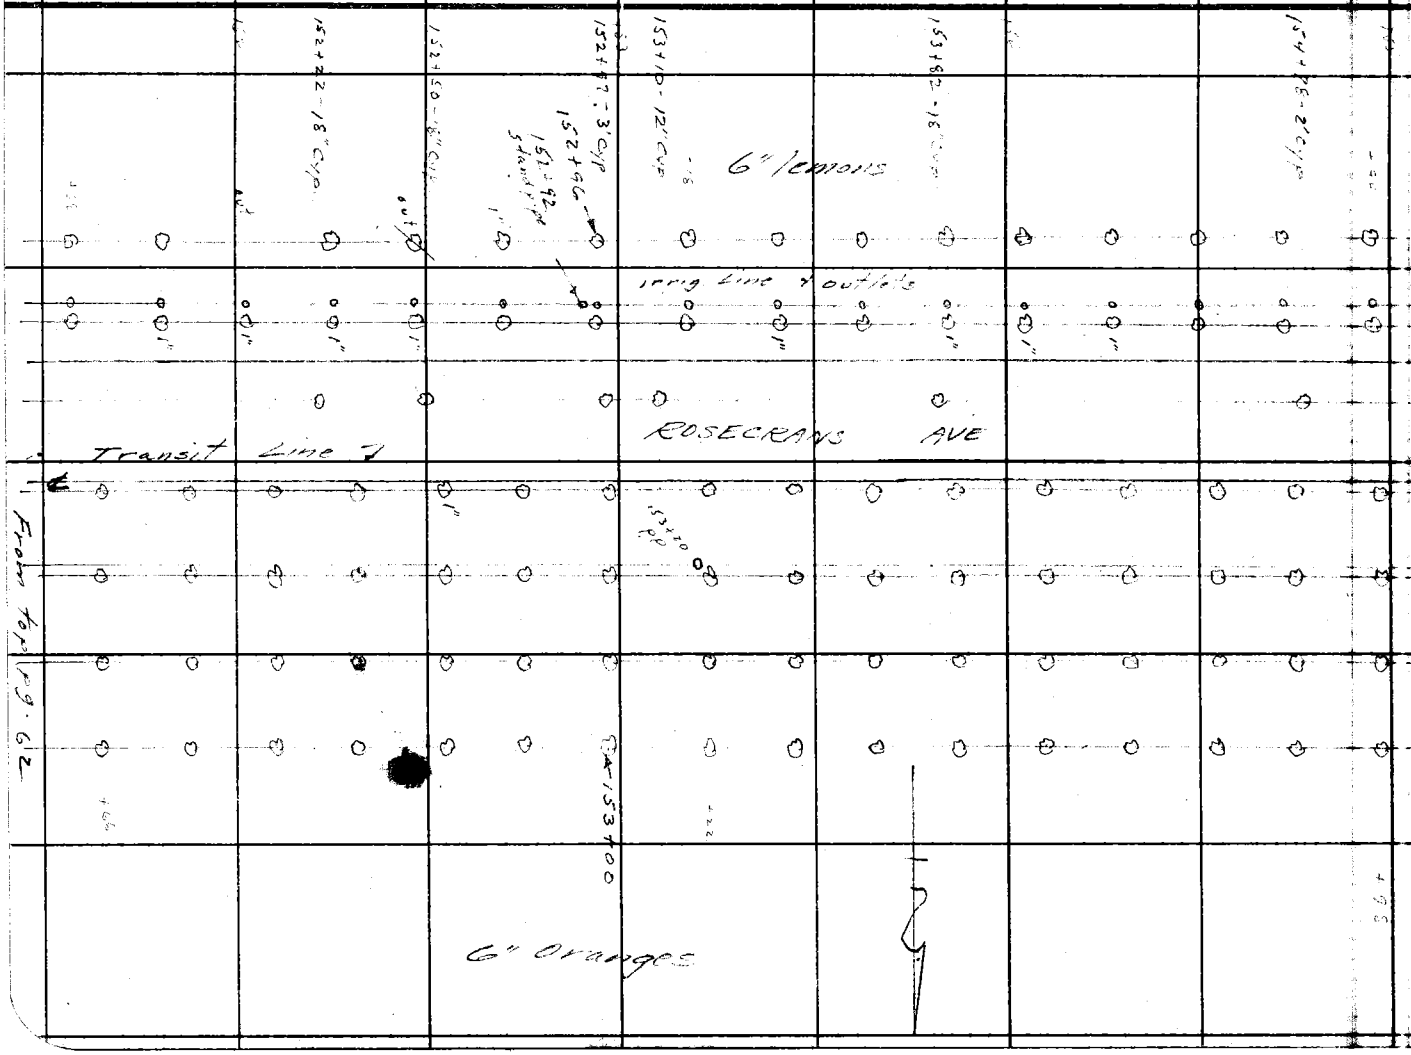

To bottom pg. 65

F.B. 756 PG. 64

55 Valves

158+74 - End
6" Lemons

22

6

35'

19+73

27'

31'

22'

9

22'

158+79 - PP
22'

End
6" Oranges

158+51

157+90 - 30" CYP

15'

157+60 PP

1"

156+82 - 30" CYP

1"

1"

155+38 - 18" CYP

155+76 - 18" CYP

From top pg. 63

RETURN TO
LOS ANGELES COUNTY SURVEYOR
700 HALL OF RECORDS

Note: Any Additions or Changes on This Sheets Must be Made or Circled in **Red Ink** With Date and Name of Person Making Change.

Do not extend notes this side of this line

Notes Ck'd by
Map No. B-1462-2
Office Work H.M.M.
Checked MEA
Date

Survey of
W. O. Tape No. St'd OF
Surveyed by
Notes Date 10-1-36
Indexed

F.B. PG.

Note: Any Additions or Changes on This Sheets Must be Made or Circled in Red Ink With Date and Name of Person Making Change

Do not extend notes this side of this line

RETURN TO
LOS ANGELES COUNTY SURVEYOR
700 HALL OF RECORDS

FORM 247 5M 10-37

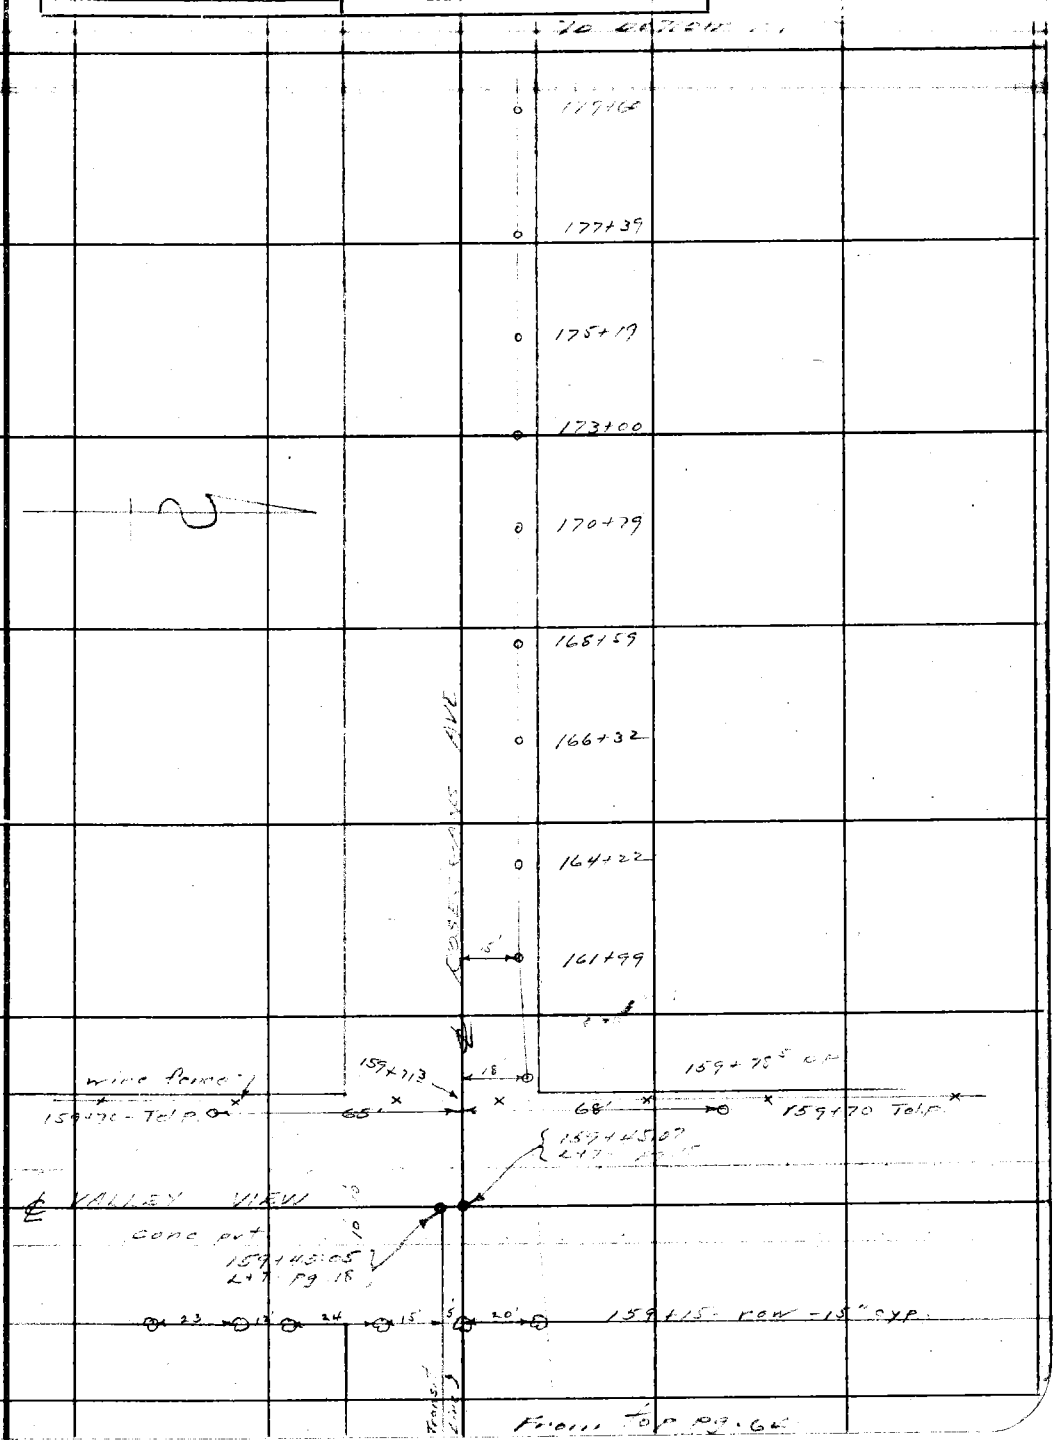

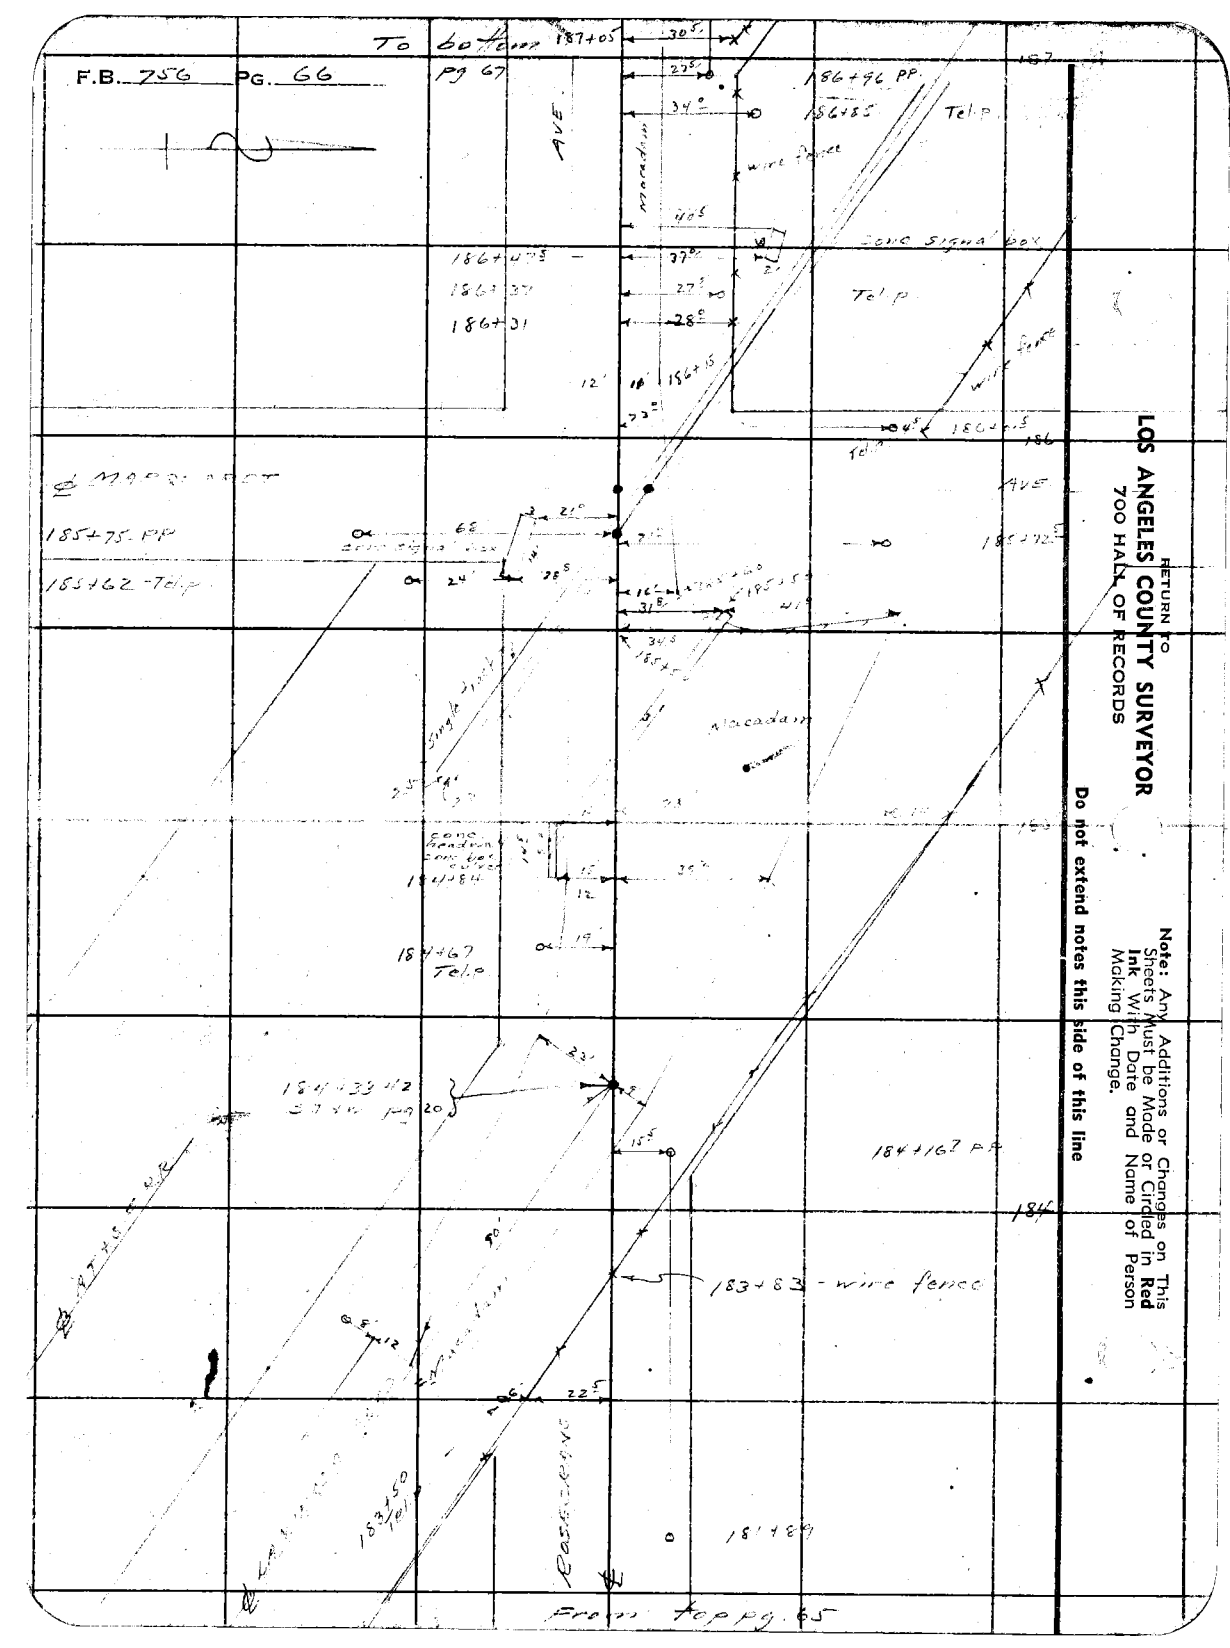
F.B. 756 PG. 66
pg 67
187+05
186+96 PP
186+85
Tel p
wire fence
sonic signal box
186+47.5
186+37
186+31
186+15
Tel p
wire fence
186+45.5
Tel p
185+75 PP
185+62 - Tel p
185+42.5
185+54.5
wire
Macadam
sonic signal box
184+84
184+67
Tel p
184+33 1/2
184+67 PP
183+83 - wire fence
184+45.0
Tel p
184+89
From top pg. 65
RETURN TO
LOS ANGELES COUNTY SURVEYOR
700 HALL OF RECORDS
Note: Any Additions or Changes on This Sheets Must be Made or Circled in Red Ink With Date and Name of Person Making Change.
Do not extend notes this side of this line

Notes Ck'd by _____
Map No. 8-1462-2
Office Work M. M. M.
Checked McA.
Ddte _____

Survey of _____
W. O. 8202 Tape No. _____ St'd _____
Surveyed by Moore
Notes _____ Date 10-11-58
Indexed _____

F.B. 43 PG. 67

To bottom pg 68

198+30 - 3" Fir

198+25 - 3" Fir

198+02 - 3" Fir

197+79 - 3" Fir

197+56 - 3" Fir

197+32 - 3" Fir

197+23 - Tel. P.

196+94
Begin 2 rows 3" drainages 24" x 24"

198+24 - PP

196+90 ℄

196+84 ℄

Dble & box conc. bridge & wing walls

196+59 ℄

196+53 ℄

196+23 - PP

195+12 Tel. P.

194+26 - PP

193+62 Tel. P.

192+26 - PP

190+39 Tel. P.

190+26 - PP

188+86 Tel. P.

188+26 - PP

187+23 - Tel. P.

ROSE CREEK

Finish Top pg 66

RETURN TO
LOS ANGELES COUNTY SURVEYOR
700 HALL OF RECORDS

Note: Any Additions or Changes on This Sheets Must be Made or Circled in Red Ink With Date and Name of Person Making Change.

Do not extend notes this side of this line

FORM 247 5M 10-57

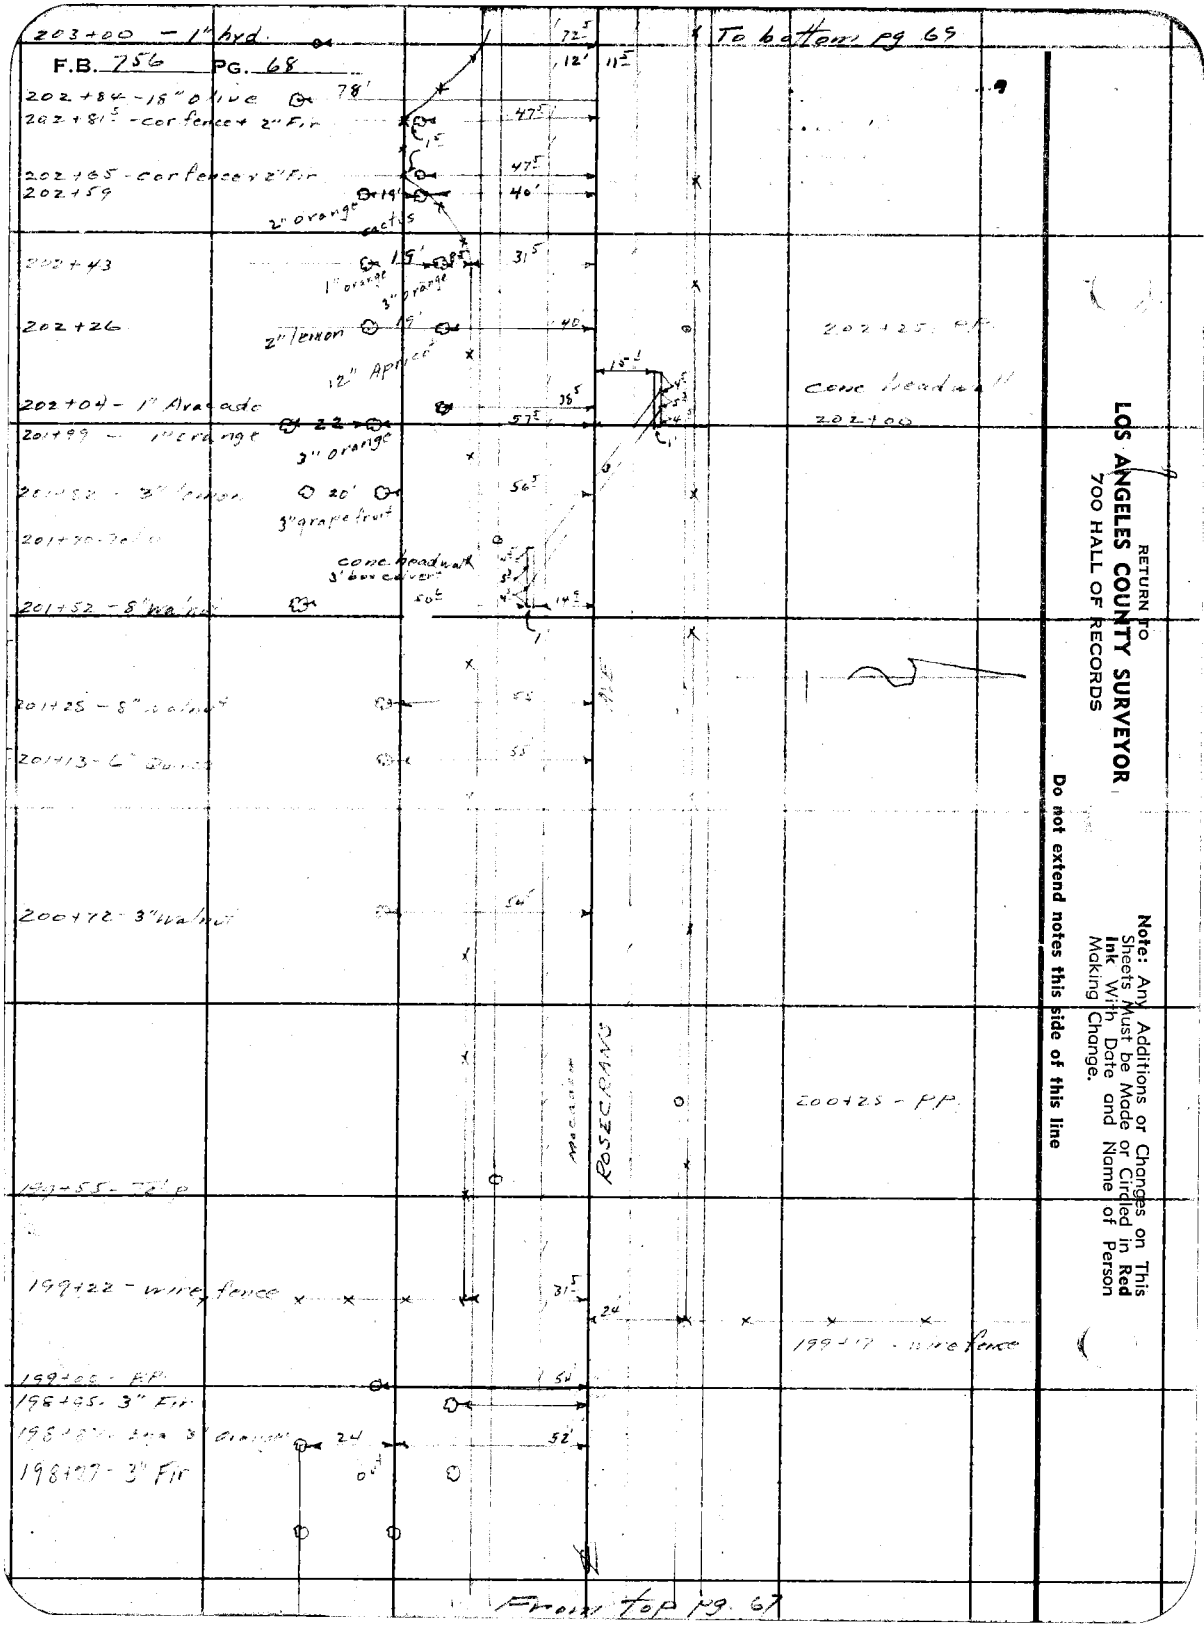

RETURN TO
LOS ANGELES COUNTY SURVEYOR
700 HALL OF RECORDS

Note: Any Additions or Changes on This Sheets Must be Made or Circled in **Red Ink** With Date and Name of Person Making Change.

Do not extend notes this side of this line

Notes Ck'd by	Survey of
Map No. B-1462-2	W. O. 8202 Tape No. St'd OF
Office Work H. J. H.	Surveyed by Macie
Checked MSA	Notes Macie Date 10-15-36
Date	Indexed

F.B. 755 Pg. 55

Note: Any Additions or Changes on This Sheets Must be Made or Circled in Red Ink With Date and Name of Person Making Change.

Do not extend notes this side of this line

RETURN TO
LOS ANGELES COUNTY SURVEYOR
700 HALL OF RECORDS

209+92 - Tel P.
209+91 - privet hedge
26'
209+55 End rail fence
30'
209+32.5 rail fence
208+04 - Tel P.
207+91 rail fence
Macadam
EDGE OF AVE.
206+76 - PP.
207+45 Rail fence
30.2'
206+25 - PP.
205+91 - PP.
205+89 wire fence
48'
26'
23.5'
205+85 wire fence
204+24 - PP
203+92 - PP.
30.5'
203+73 - 3 - 2" oranges
203+69 - Tel P.
016 017
44'
203+54 - 6" Acacia
14.5'
7" China bolt
54'
203+42 - 2" Palm
203+38 - privet hedge
203+37 - 2" Hyd.
203+31 - privet hedge
203+25 - 2' Palm
52.5'
38'
74'
18'
58'
54" Acacia
203+11 - 2" Hyd.
203+04 - 12" Pine
67'
26.5'
31.5'

FORM 247 5M 10-37

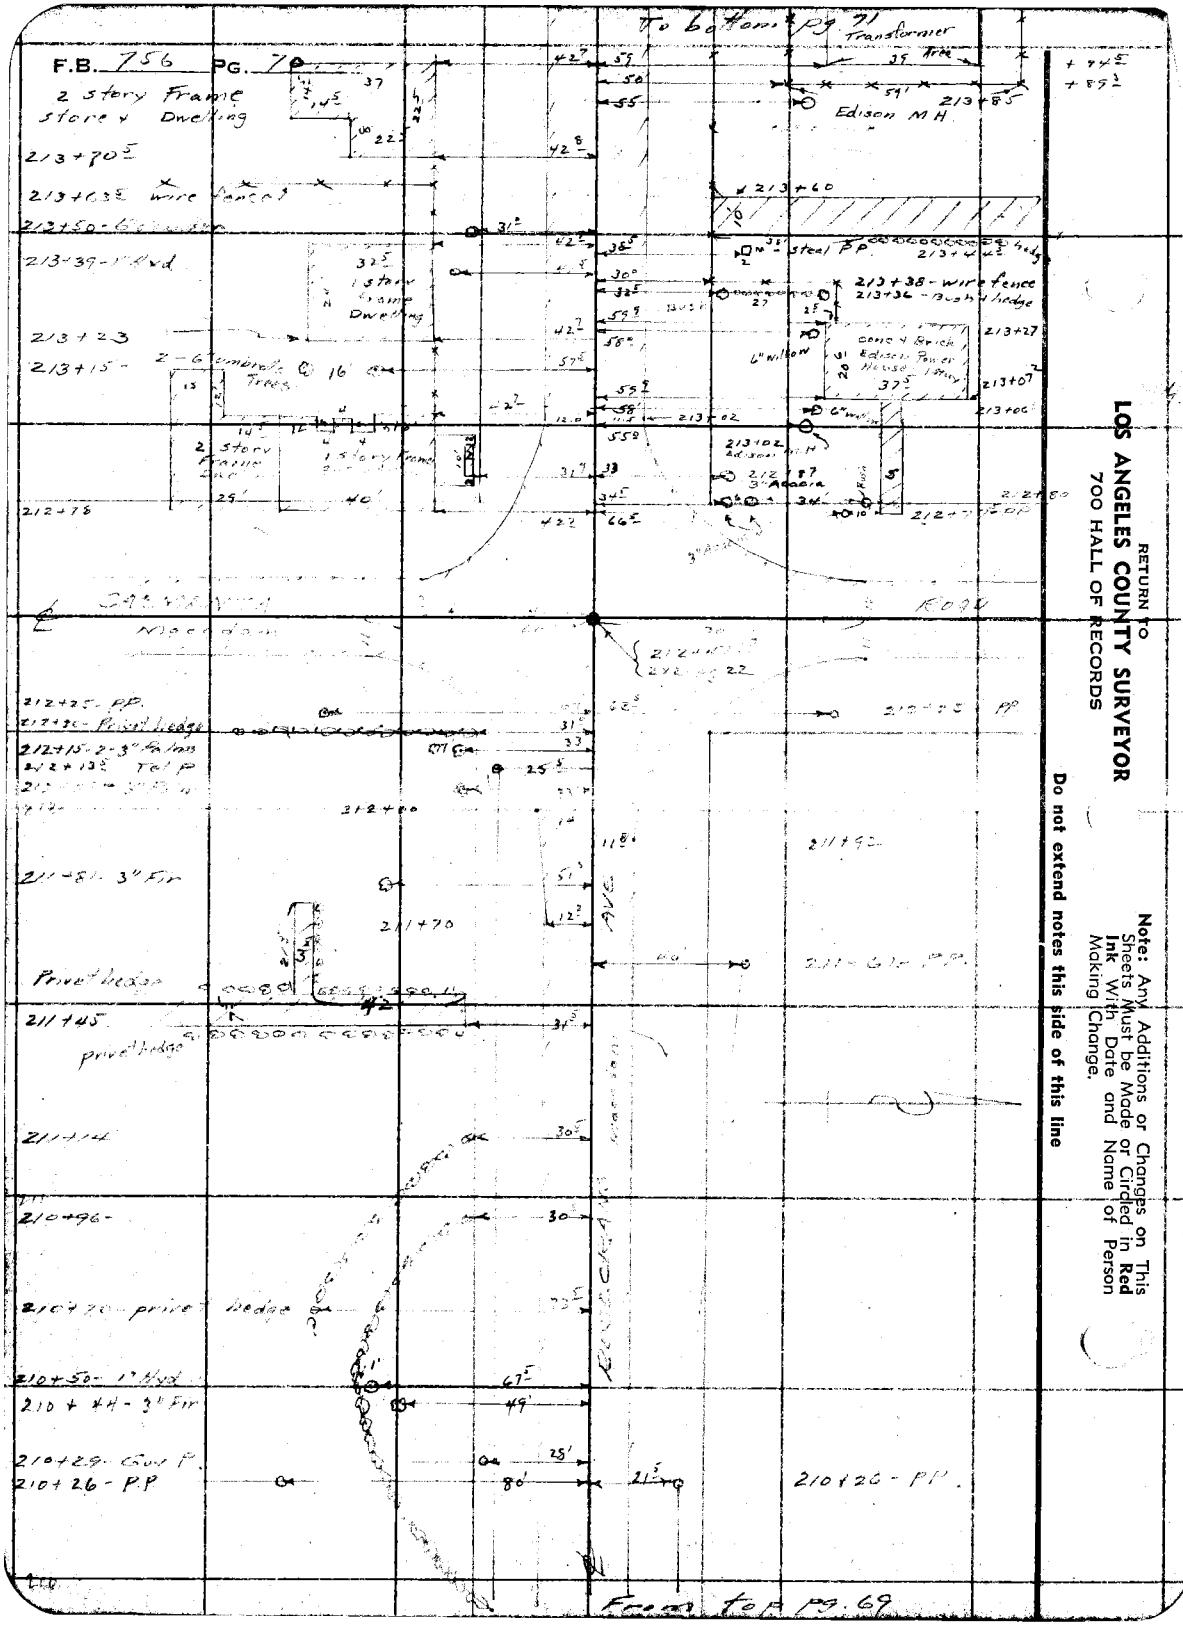

RETURN TO
LOS ANGELES COUNTY SURVEYOR
700 HALL OF RECORDS

Note: Any Additions or Changes on This Sheets Must be Made or Circled in **Red Ink** With Date and Name of Person Making Change.

Do not extend notes this side of this line

Notes Ck'd by _____
Map No. Block 4 Parcel 3
Office Work H. M. H.
Checked M.S.A.
Ddte _____

Survey of Rosecrans Ave
W. O. 8202 Tape No. _____ St'd _____ OF
Surveyed by Moore
Notes Moore Date 10-18-38
Indexed _____

F.B. 58 PG. 2

To bottom pg 72

Note: Any Additions or Changes on This Sheets Must be Made or Circled in Red Ink With Date and Name of Person Making Change.

Do not extend notes this side of this line

RETURN TO
LOS ANGELES COUNTY SURVEYOR
700 HALL OF RECORDS

FORM 247 5M 10-37

217+16 - Guy P.
26'
22'
217+12.5 PP
35.5'
1 Story Stucco Dwelling
34'
covered Porch
1 Story Stucco Store
50'
45'
25.5'
Wire fence
216+55
lattice Arbor over conc floor stucco narrow front
34'
21'
ROSECRANS AVE
1 Story Frame Store & Dwelling Stucco front
23'
17'
34'
22'
39.7'
215+99
215+86 - Tel P.
conc headwall
215+85
25°
50°
conc headwall & conc box culv
215+51
15°
215+21.09
S 74 W - pg 23
MORNINGSIDE DRIVE
40'
52.7'
50'
215+27
conc block
Edison MH
215+14-PP
215+12
24" willow
215+04
214+99
wire fence
7" Spruce
3" Spruce
214+97
3" Macrocarpa
1 Story Frame Dwelling
conc fish pond
214+67.5
1 Story Frame Dwelling
214+44.5
1 Story Frame Dwelling
214+25
214+21-PP
1 Story Frame Store & Dance Hall
99
213+22.5
From top 2"HM pg 70
32°
41.2'
42.5'
50'
27.5'
25.5'
59'
48.5'
36.5'
30°
11.5'
41.3'
42.2'
24.5'
42.7'
42.5'
42.7'
3" willow
214+85
214+80
214+59
2"HM
light post
214+51.5
wire fence
Transformer Area
light post
214+04

F.B. 756 PG 72

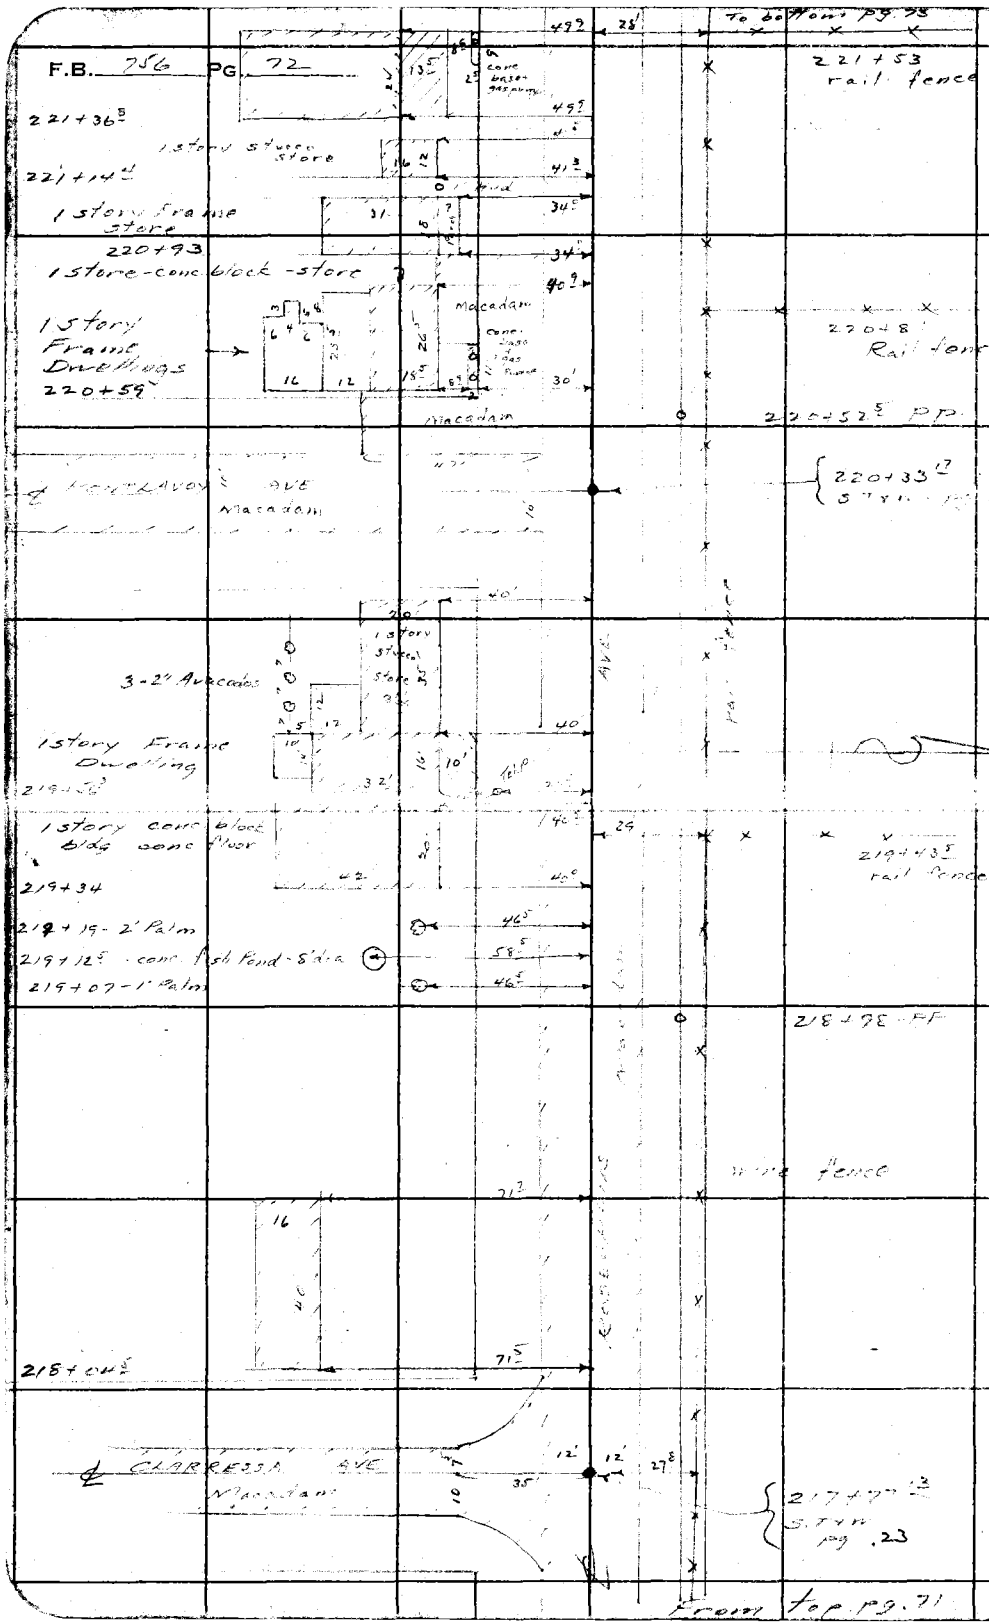

RETURN TO
LOS ANGELES COUNTY SURVEYOR
700 HALL OF RECORDS

Note: Any Additions or Changes on This Sheets Must be Made or Circled in **Red Ink** With Date and Name of Person Making Change.

Do not extend notes this side of this line

Notes Ck'd by
Map No. D1948-10-1-5
Office Work H.M.H.
Checked M.S.A.
Date

Survey of
W. O. 8202 Tape No. St'd OF
Surveyed by Moore
Notes Moore Date 10-16-36
Indexed

F.B. 57 PG. 22

Note: Any Additions or Changes on This Sheets Must be Made in Red Ink With Date and Name of Person Making Change

Do not extend notes this side of this line

RETURN TO
LOS ANGELES COUNTY SURVEYOR
700 HALL OF RECORDS

FORM 247 SM 10-37

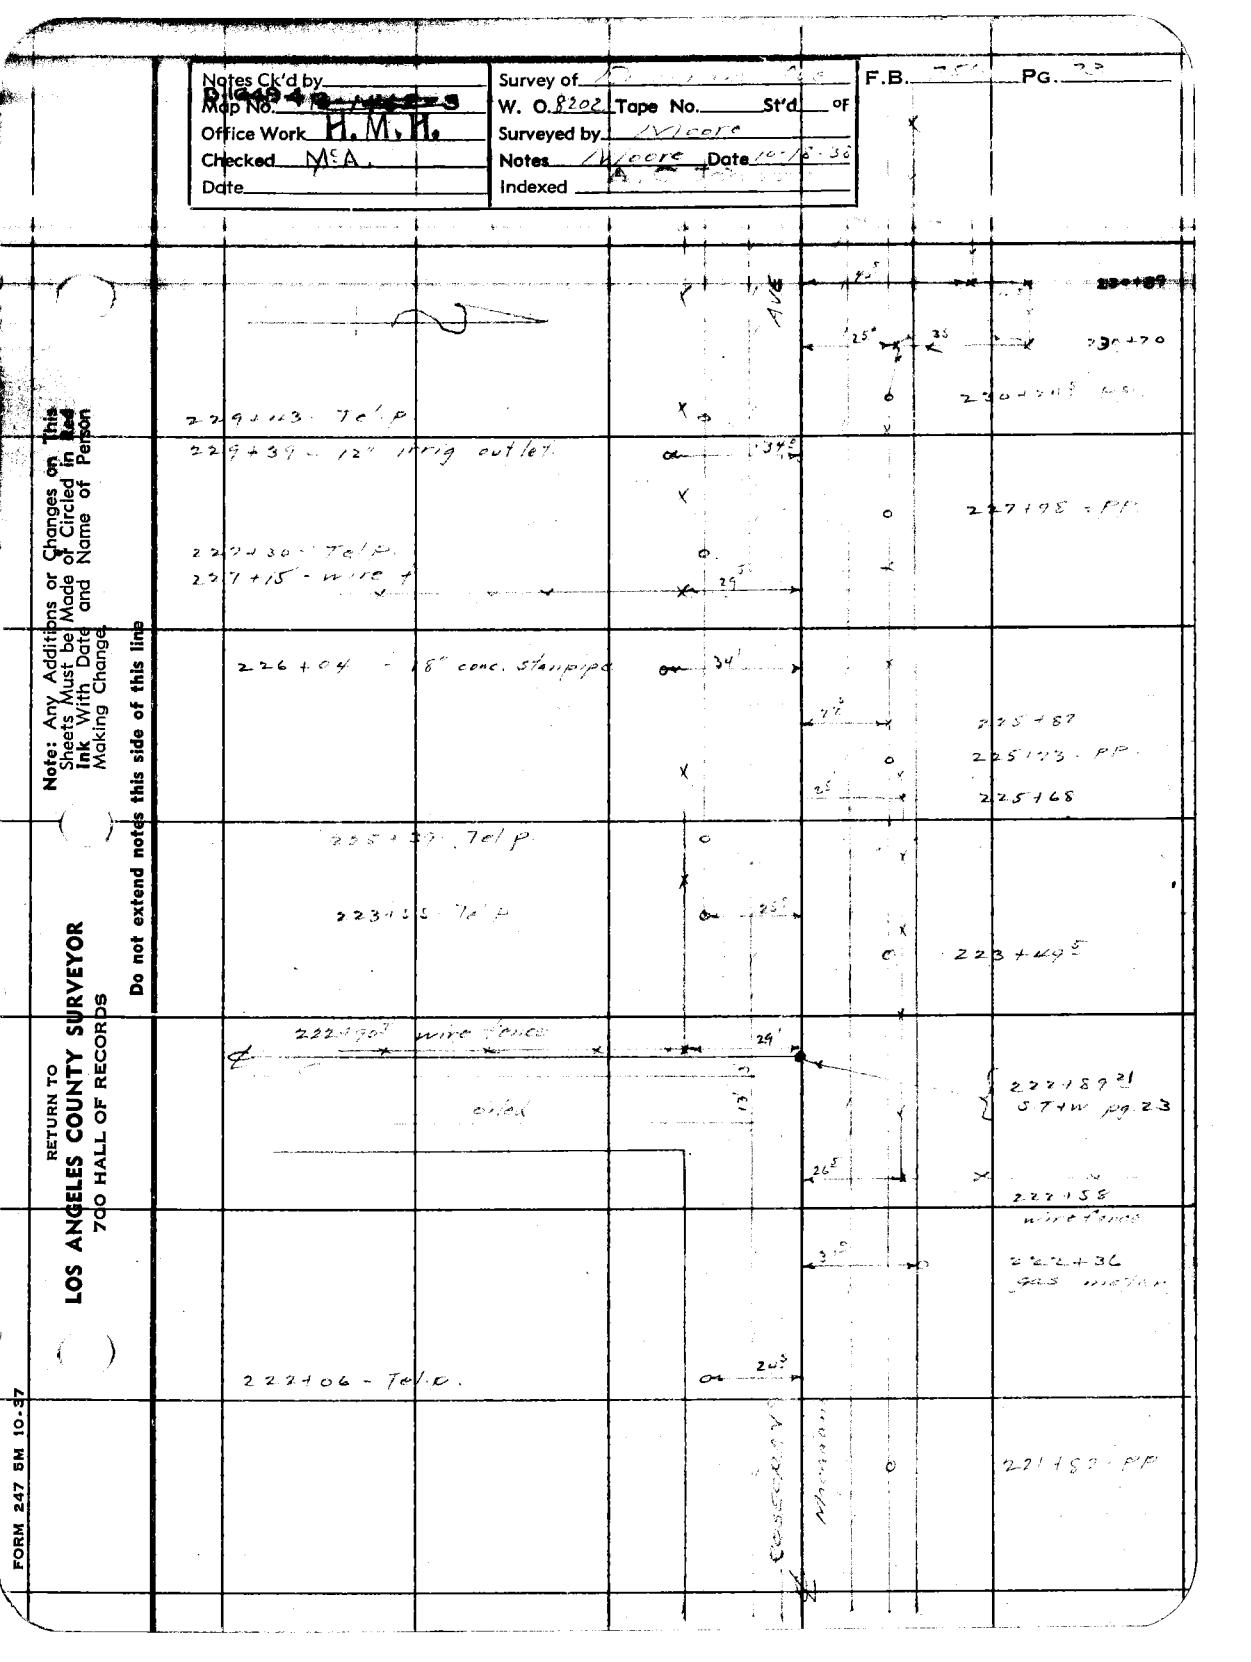

To Section no. 25

F.B. 756 PG. 74

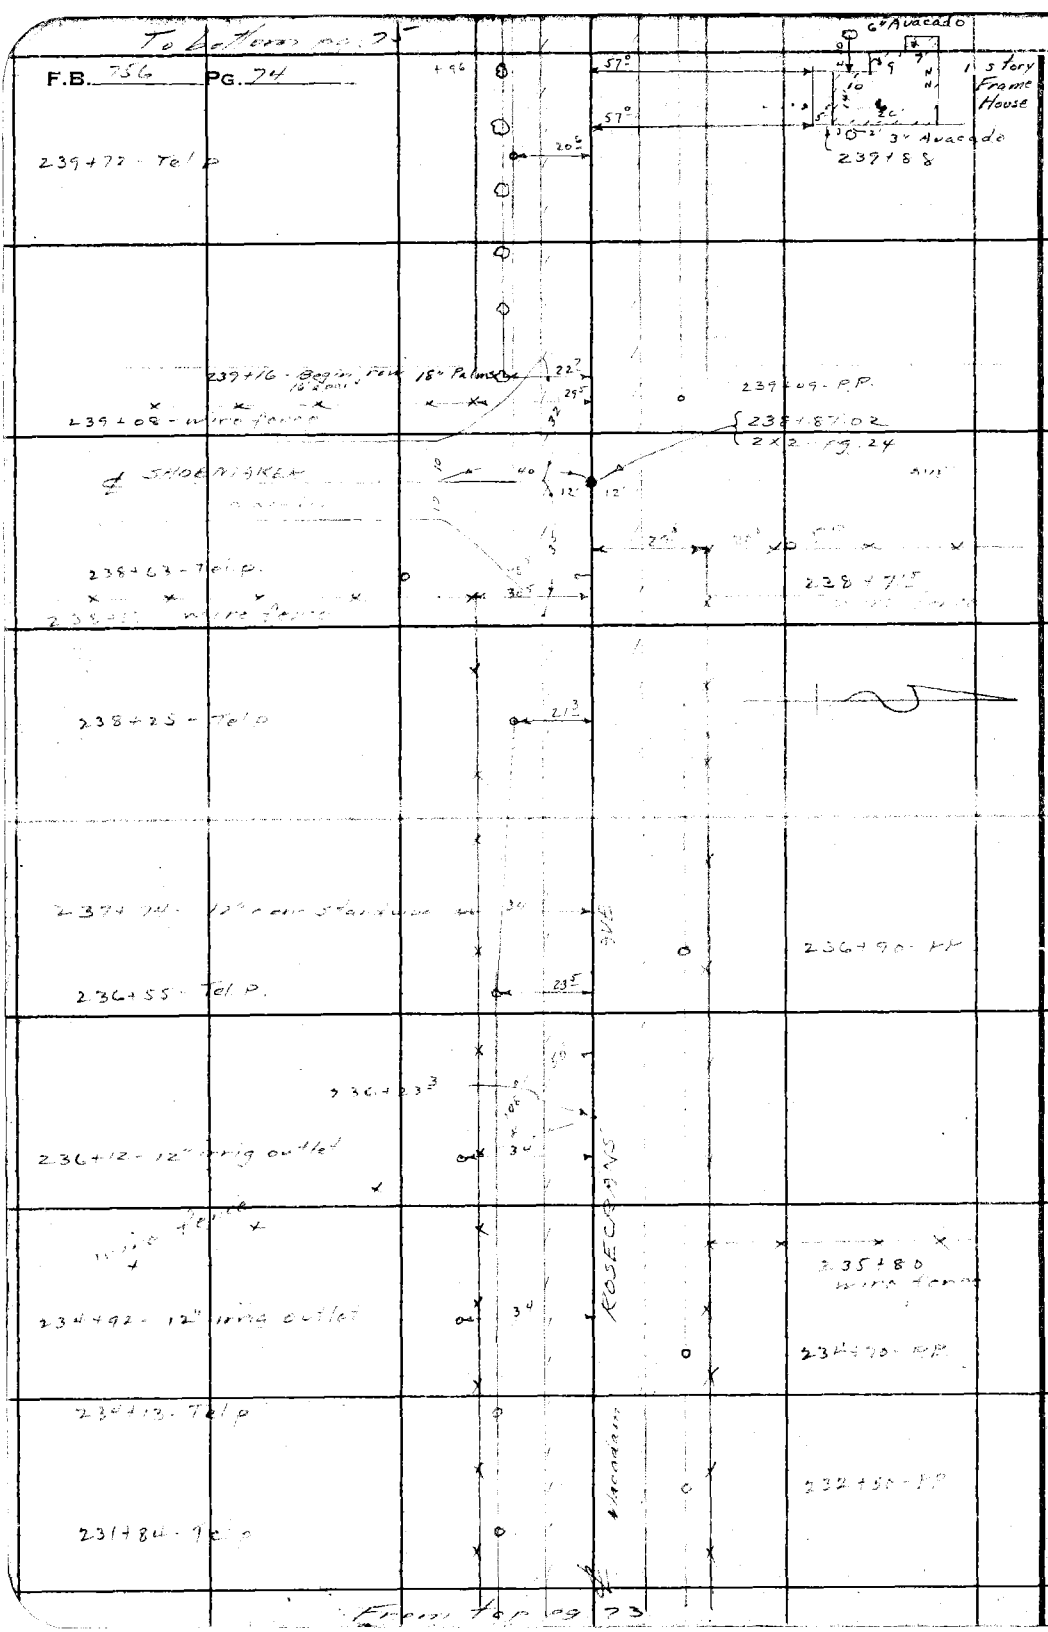

RETURN TO
LOS ANGELES COUNTY SURVEYOR
700 HALL OF RECORDS

Note: Any Additions or Changes on This Sheets Must be Made or Circled in **Red Ink** With Date and Name of Person Making Change.

Do not extend notes this side of this line

Notes Ck'd by
Map No. B1643.43 B-1463-3
Office Work H.M.P.
Checked MEA.
Date

Survey of
W. O. 8202 Tape No. St'd OF
Surveyed by
Notes Date 10-20-36
Indexed

F.B. 7 Pg. 75

To Station Pg. 76

Note: Any Additions or Changes on This Sheets Must be Made or Circled in Red Ink With Date and Name of Person Making Change.

Do not extend notes this side of this line

RETURN TO
LOS ANGELES COUNTY SURVEYOR
700 HALL OF RECORDS

FORM 247 5M 10-37

243+25 - PP

243+12 - PP

243+00

23.5

72.5

241+33 - wire fence

241+94 - 6" Sycamore

72

241+61 - 12" conc. storm pipe

31°

42.5

32.5

175 6" Orange

241+56

241+53

241+42.5 Tel. P

22°

52

57.5

69.5

62.5

57.5

ROSECRANS AVE

Macadam

241+42 - PP

16

241+03

6" Birch 241+32

241+24 - 3" Pine

241+17 - conc. fish Pond

241+06 - 3" Peach

241+03 - 2" Palm

32.5

241+05 - 3" Fir

+12

From Top Pg. 74

F.B. 756 PG. 76

To bottom pg 77

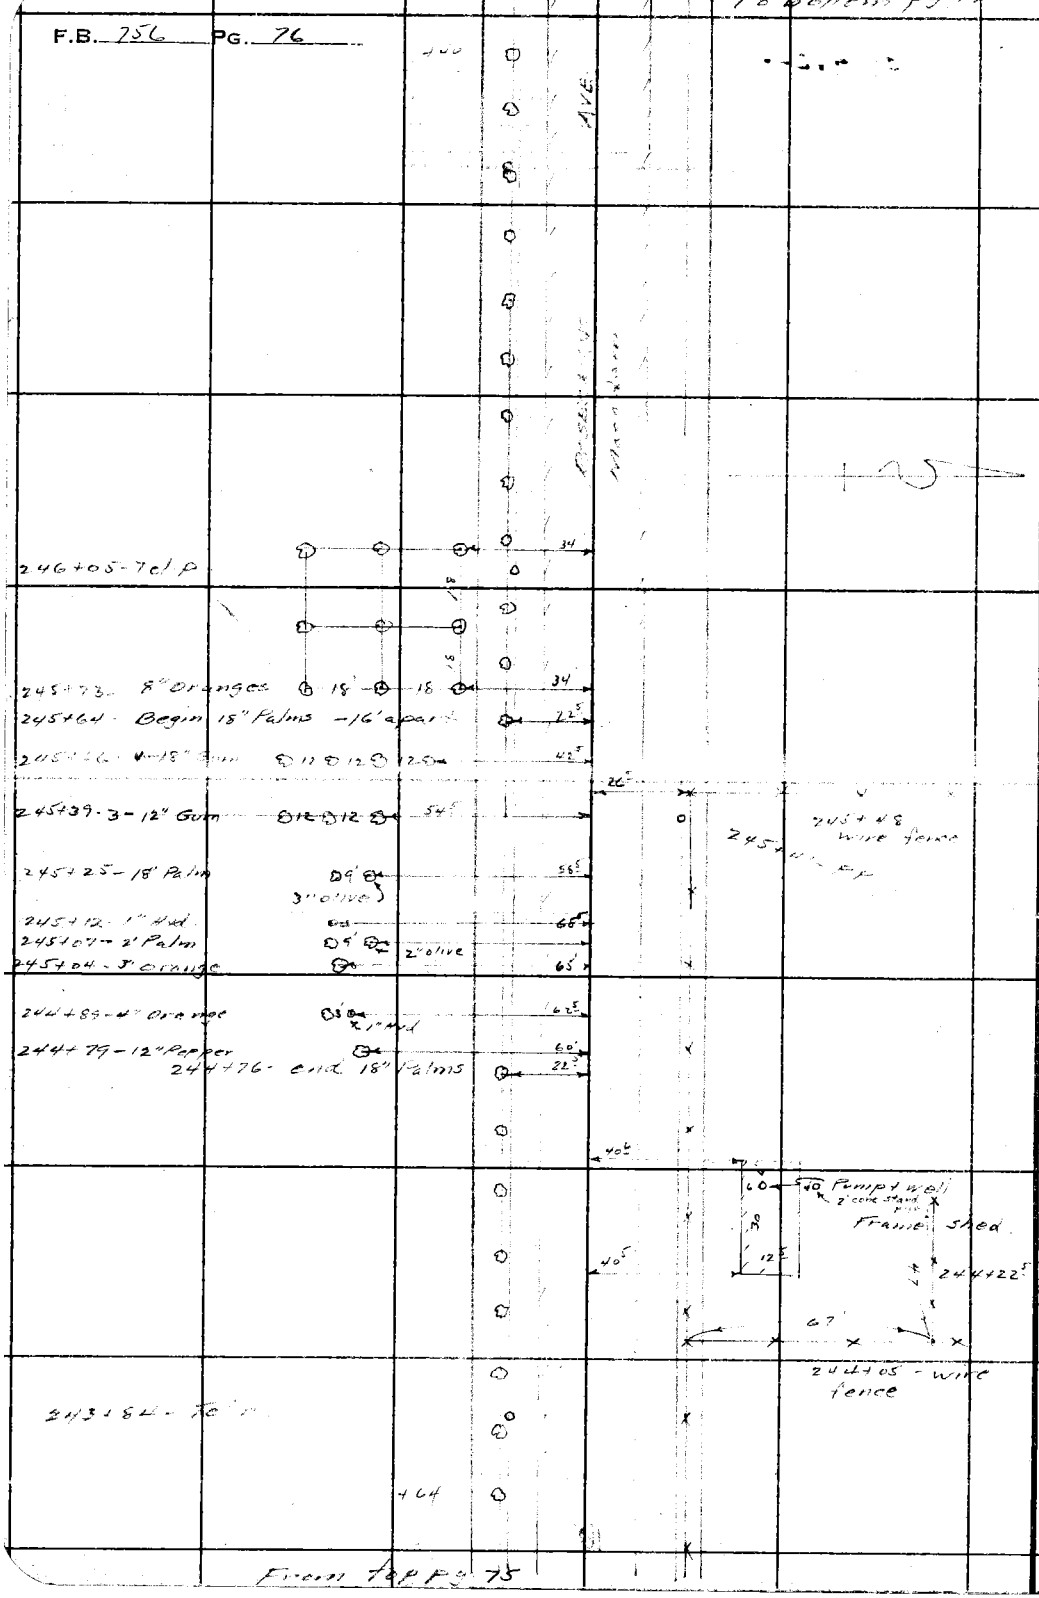

From top pg 75

RETURN TO
LOS ANGELES COUNTY SURVEYOR
700 HALL OF RECORDS

Note: Any Additions or Changes on This Sheets Must be Made or Cirded in **Red Ink** With Date and Name of Person Making Change.

Do not extend notes this side of this line

Notes Ck'd by
B-1649-4 B-14C2+3
Map No.
Office Work H. M. H.
Checked MS A
Ddte

Survey of
W. O. 8202 Tape No. St'd OF
Surveyed by
Notes Date 10-29-38
Indexed

F.B. 256 PG. 57

To Lettow pg 78

Note: Any Additions or Changes on This Sheets Must be Made or Circled in Red Ink With Date and Name of Person Making Change.

Do not extend notes this side of this line

RETURN TO
LOS ANGELES COUNTY SURVEYOR
700 HALL OF RECORDS

FORM 247 5M 10-37

253+95 Tel.p

252+40 Tel.p

252+40 PP.

254+13 PP.

251+90 Conc

251+40 PP

251+80

251+55

2 story Stucco Dwelling

4" Apricot

251+92

251+85 1 story Frame Dwell

251+52 - 4" Walnut

250+71 Tel.p

249+03 Tel.p

249+78 - PP

Conc Curb

248+32 4" Pomegranate

248+16

1 story Frame House

6" Orange 247+96

247+88

247+75 Begin curb

Conc curb & gutter

247+60 - PP.

From top pg. 76

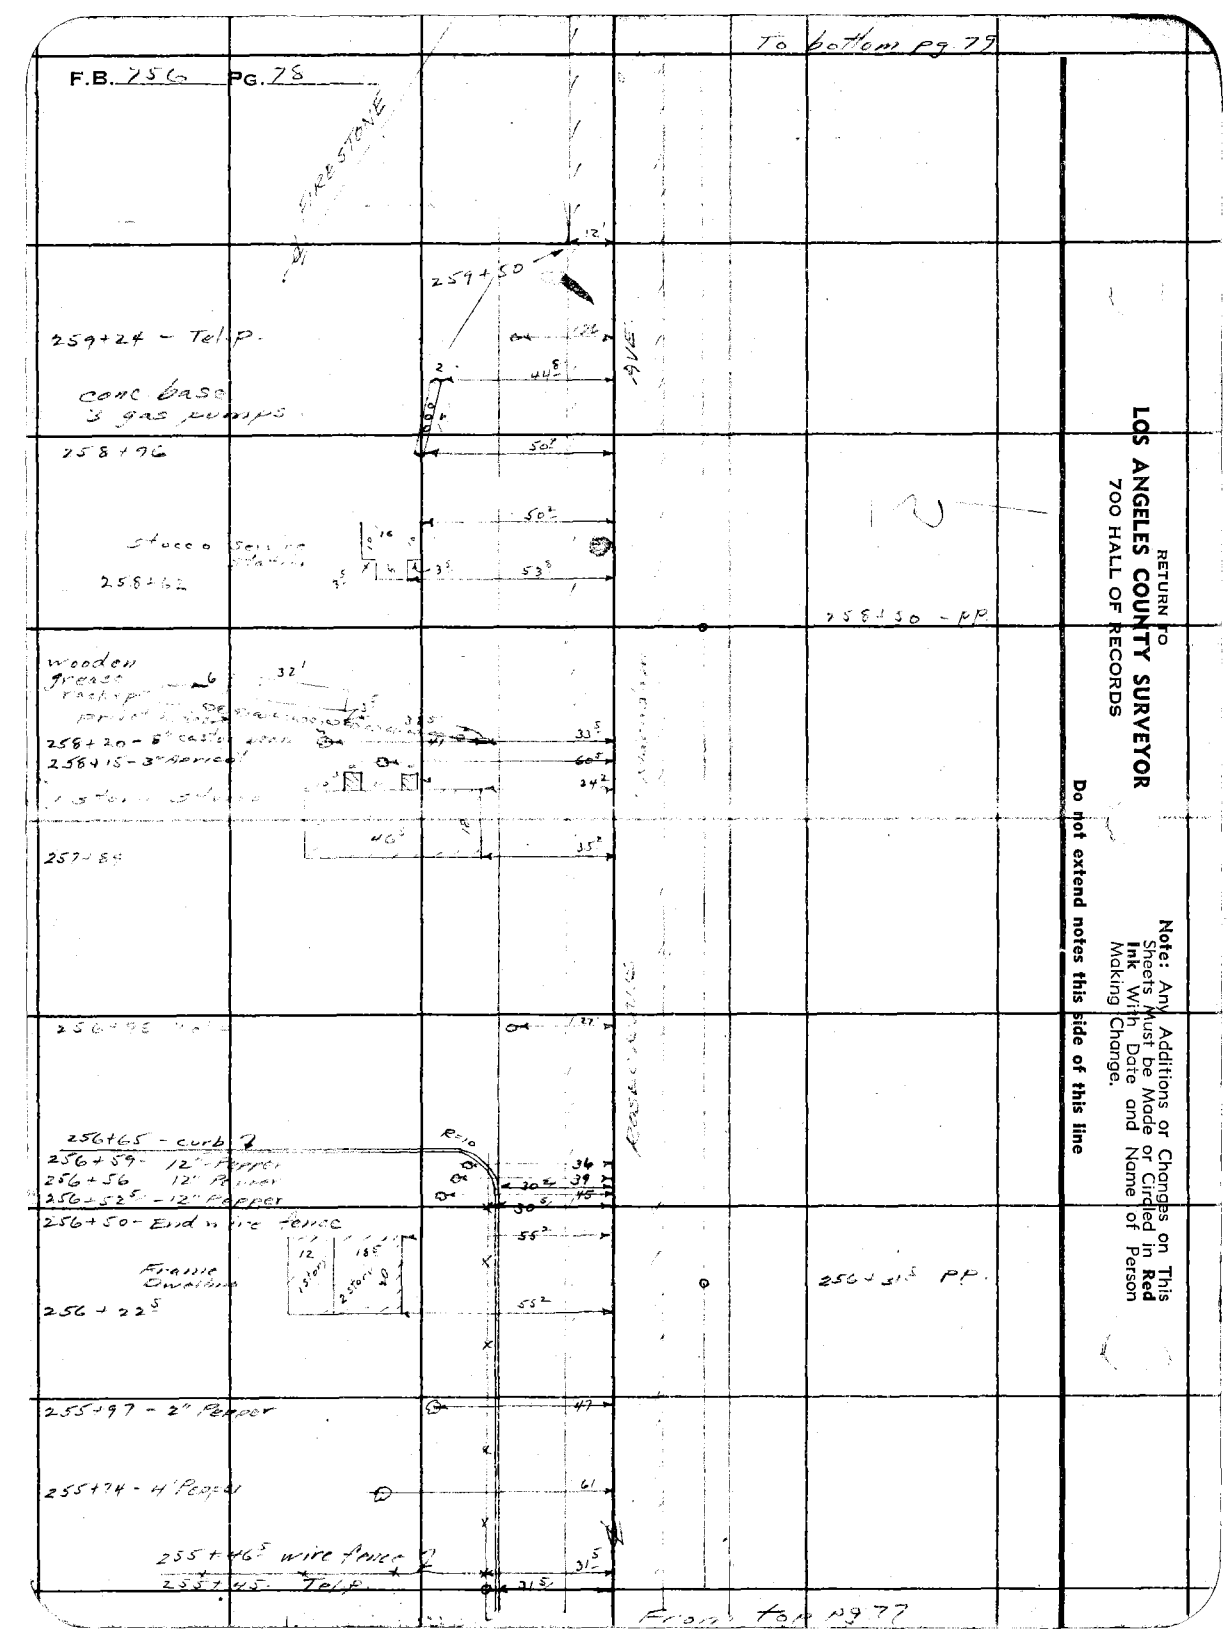
To bottom pg 79
F.B. 756 PG. 78
FIRESTONE
259+50
259+24 - Tel P.
conc base
3 gas pumps
258+96
Stucco
258+62
258+30 - PP
wooden
258+20 - 6" cast
258+15 - 3" fence
257+84
256+65 - curb
256+59 - 12" Pepper
256+56 - 12" Pepper
256+52.5 - 12" Pepper
256+50 - End wire fence
256+22.5
256+31.5 PP.
255+97 - 2" Pepper
255+74 - 4" Pepper
255+46.5 wire fence
255+45 - Tel P.
From top pg 77
RETURN TO
LOS ANGELES COUNTY SURVEYOR
700 HALL OF RECORDS
Note: Any Additions or Changes on This Sheets Must be Made or Circled in Red Ink With Date and Name of Person Making Change.
Do not extend notes this side of this line

Notes Ck'd by
Map No. 8-1462-3
Office Work H. M. H.
Checked M^c A
Date

Survey of
W. O. 8202 Tape No. St'd OF
Surveyed by
Notes Date
Indexed

F.B. PG.

Note: Any Additions or Changes on This Sheets Must be Made or Circled in Red Ink With Date and Name of Person Making Change.

Do not extend notes this side of this line

RETURN TO
LOS ANGELES COUNTY SURVEYOR
700 HALL OF RECORDS

FORM 247 SM 10-37

261+44 - Telp
261+22
rail fence
261
260+85 - Telp
260+75.0
260+43 - FP
260+25
260

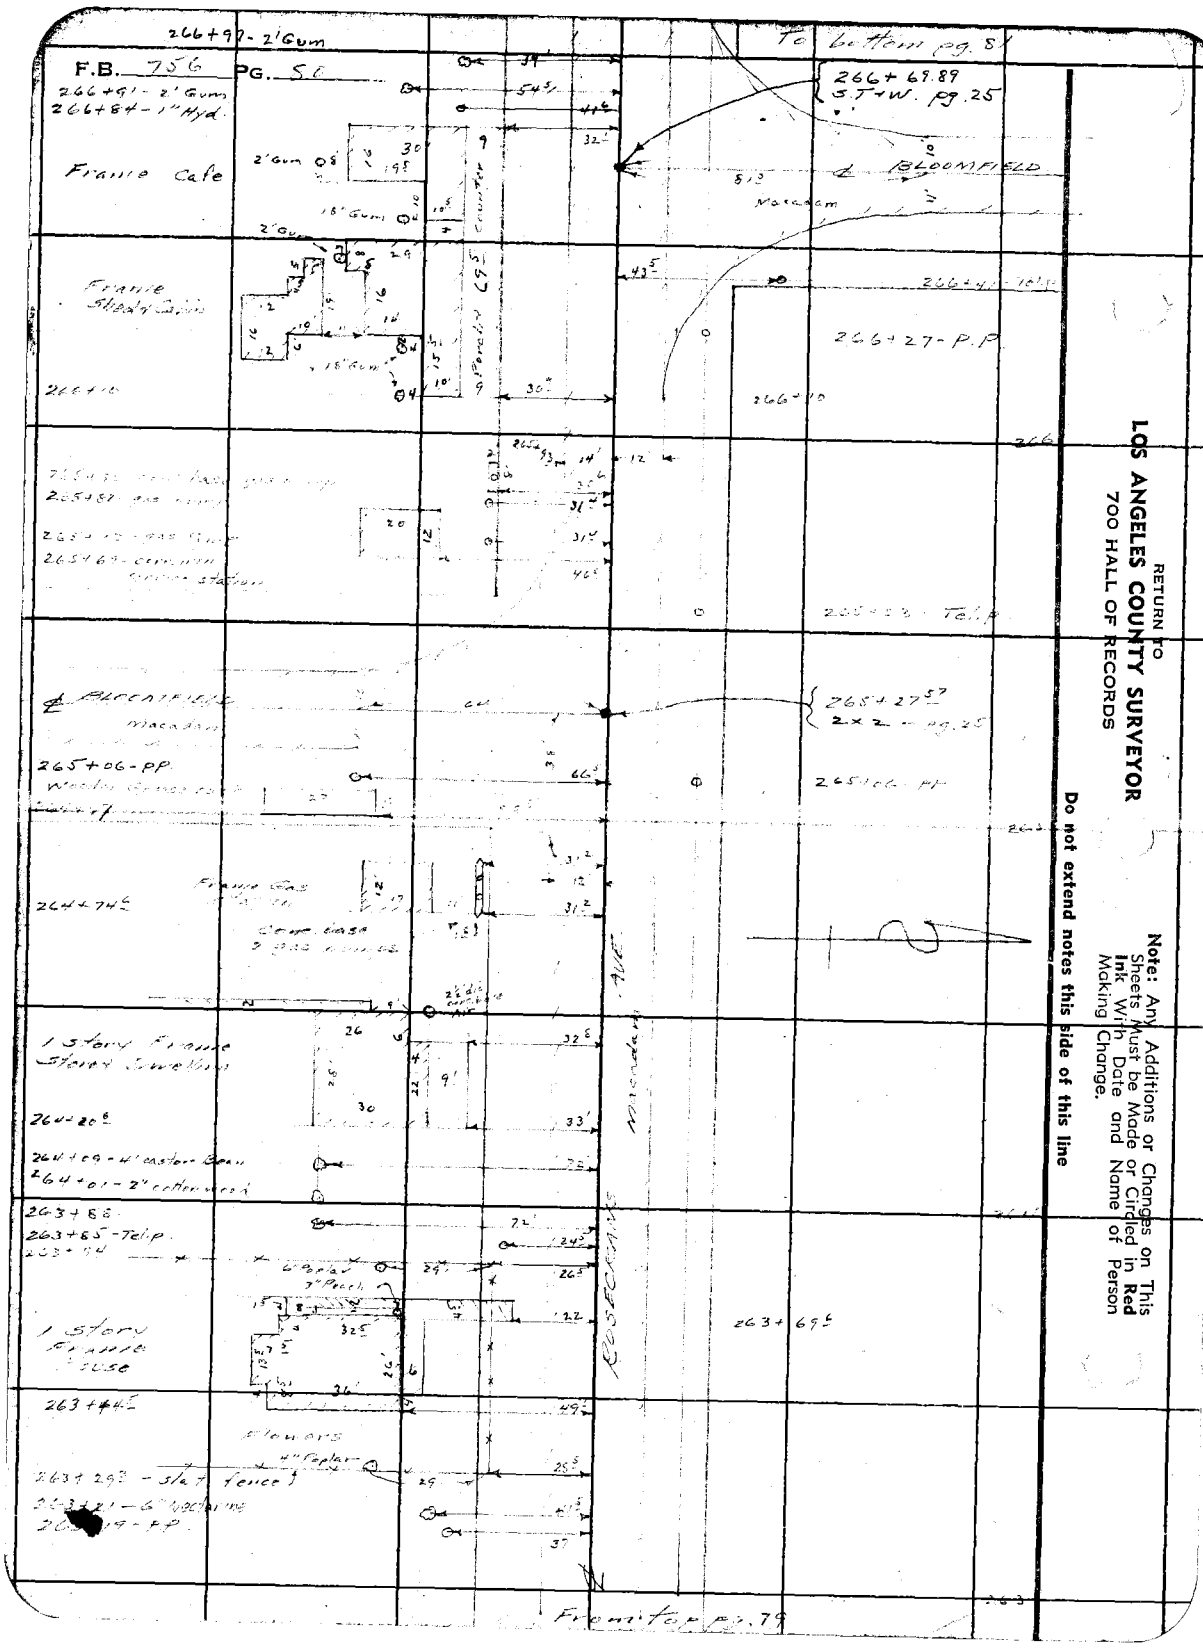
266+97 - 2' Gum
To bottom pg. 8
266+91 - 2' Gum
266+84 - 1" Hyd.
Frame Cafe
2' Gum
18' Gum
266+69.89
S.T+W. pg. 25
BLOOMFIELD
Macadam
Frame Shed & Cabin
266+10
266+27 - P.P
266+40
Frame Garage
Frame Store
265+06 - PP
265+27.5
2 x 2 - pg. 25
265+66 - PP
264+74.5
Corr. Iron
1 Story Frame Store & Dwelling
264+20.5
264+09 - 4" Eastern Conn.
264+01 - 2" Cotton wood
263+85
263+65 - Tel. P.
263+69.5
1 Story Frame House
263+44.5
Flowers
4" Poplar
263+29.5 - Sle't Fence
263+21 - 6" Locust
263+14 - P.P.
Front of p. 79
RETURN TO
LOS ANGELES COUNTY SURVEYOR
700 HALL OF RECORDS
Note: Any Additions or Changes on This Sheets Must be Made or Circled in Red Ink With Date and Name of Person Making Change.
Do not extend notes this side of this line

Notes Ck'd by
Map No. D-1649-4 B-1+C 2-3
Office Work H. M. H.
Checked M.C.A.
Date

Survey of
W. O. 8302 Tape No. St'd OF
Surveyed by
Notes Date 10-25-38
Indexed

F.B. PG.

Note: Any Additions or Changes on This Sheets Must be Made in Red Ink With Date and Name of Person Making Change

Do not extend notes this side of this line

RETURN TO
LOS ANGELES COUNTY SURVEYOR
700 HALL OF RECORDS

FORM 247 5M 10-37

270+02.86
ST+W - pg 28

269+96 - RR Sigma

268+69 Guy P.

268+66.47
ST+W - pg 28

268+58 - PP

269+70

269+58

269+38

267+30 - 12" Gum

267+22 - 12" Gum

267+12 - 2 - 12" Gum

267+04 - 2 - 12" Gum

AVE

ROSECRANS

From Top pg. 80

RETURN TO
LOS ANGELES COUNTY SURVEYOR
700 HALL OF RECORDS

Note: Any Additions or Changes on This Sheets Must be Made or Circled in **Red Ink** With Date and Name of Person Making Change.

Do not extend notes this side of this line

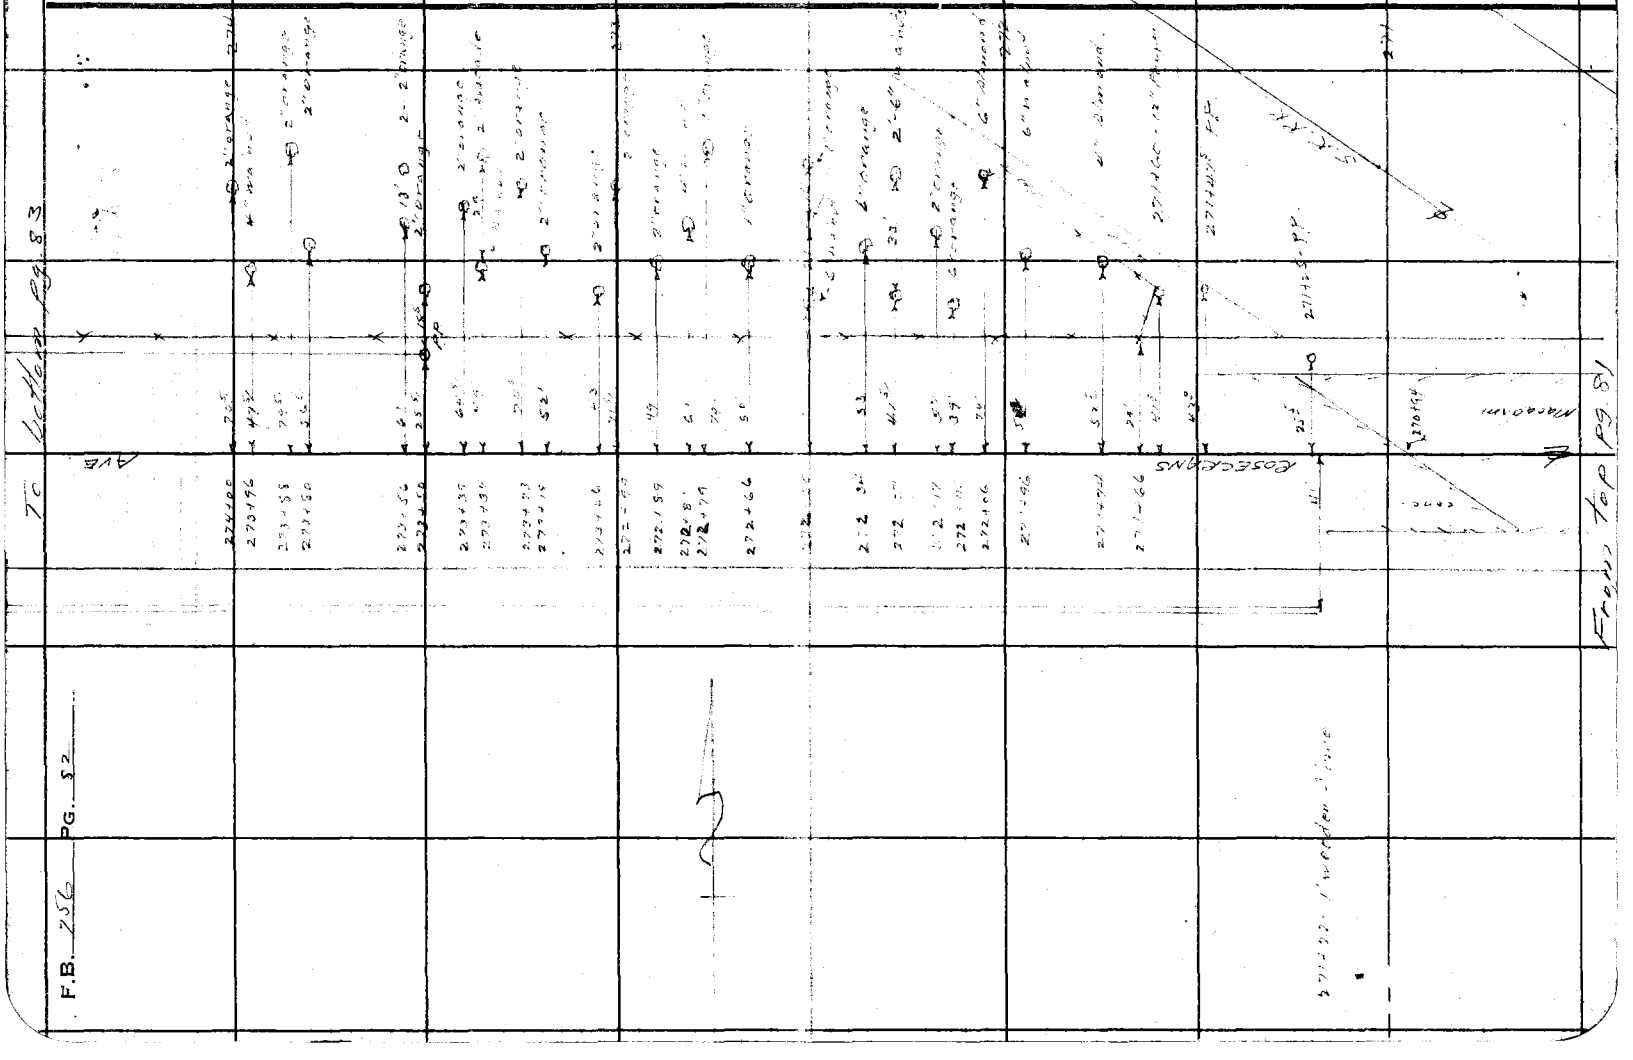

Notes Ck'd by
Map No. D1649-D-144-2-3
Office Work H. M. H.
Checked M.C.A.
Date

Survey of
W. O. 8202 Tape No. St'd OF
Surveyed by
Notes Date 10-24-38
Indexed

F.B. Pg.

Note: Any Additions or Changes on This Sheets Must be Made or Circled in Red Ink With Date and Name of Person Making Change.

Do not extend notes this side of this line

RETURN TO
LOS ANGELES COUNTY SURVEYOR
700 HALL OF RECORDS

277+37
47.5'
277+00
276+80
42'
276+67
49
276+46
43
8" WATER
276+13
42.5
275+60
49.5
275+58 ON P
ROSECRANS
275+27
3 SPRINKLER
275+10
42'
275+07 - End 1' wooden flume
41'
274+94
49.5
274+73
44.5
6" WATER
274+43 12" standard
41'
274+41
44'
274+07.5
50'
6" Orange - 24" Apart
Form to pg. 82

FORM 247 5M 10-37

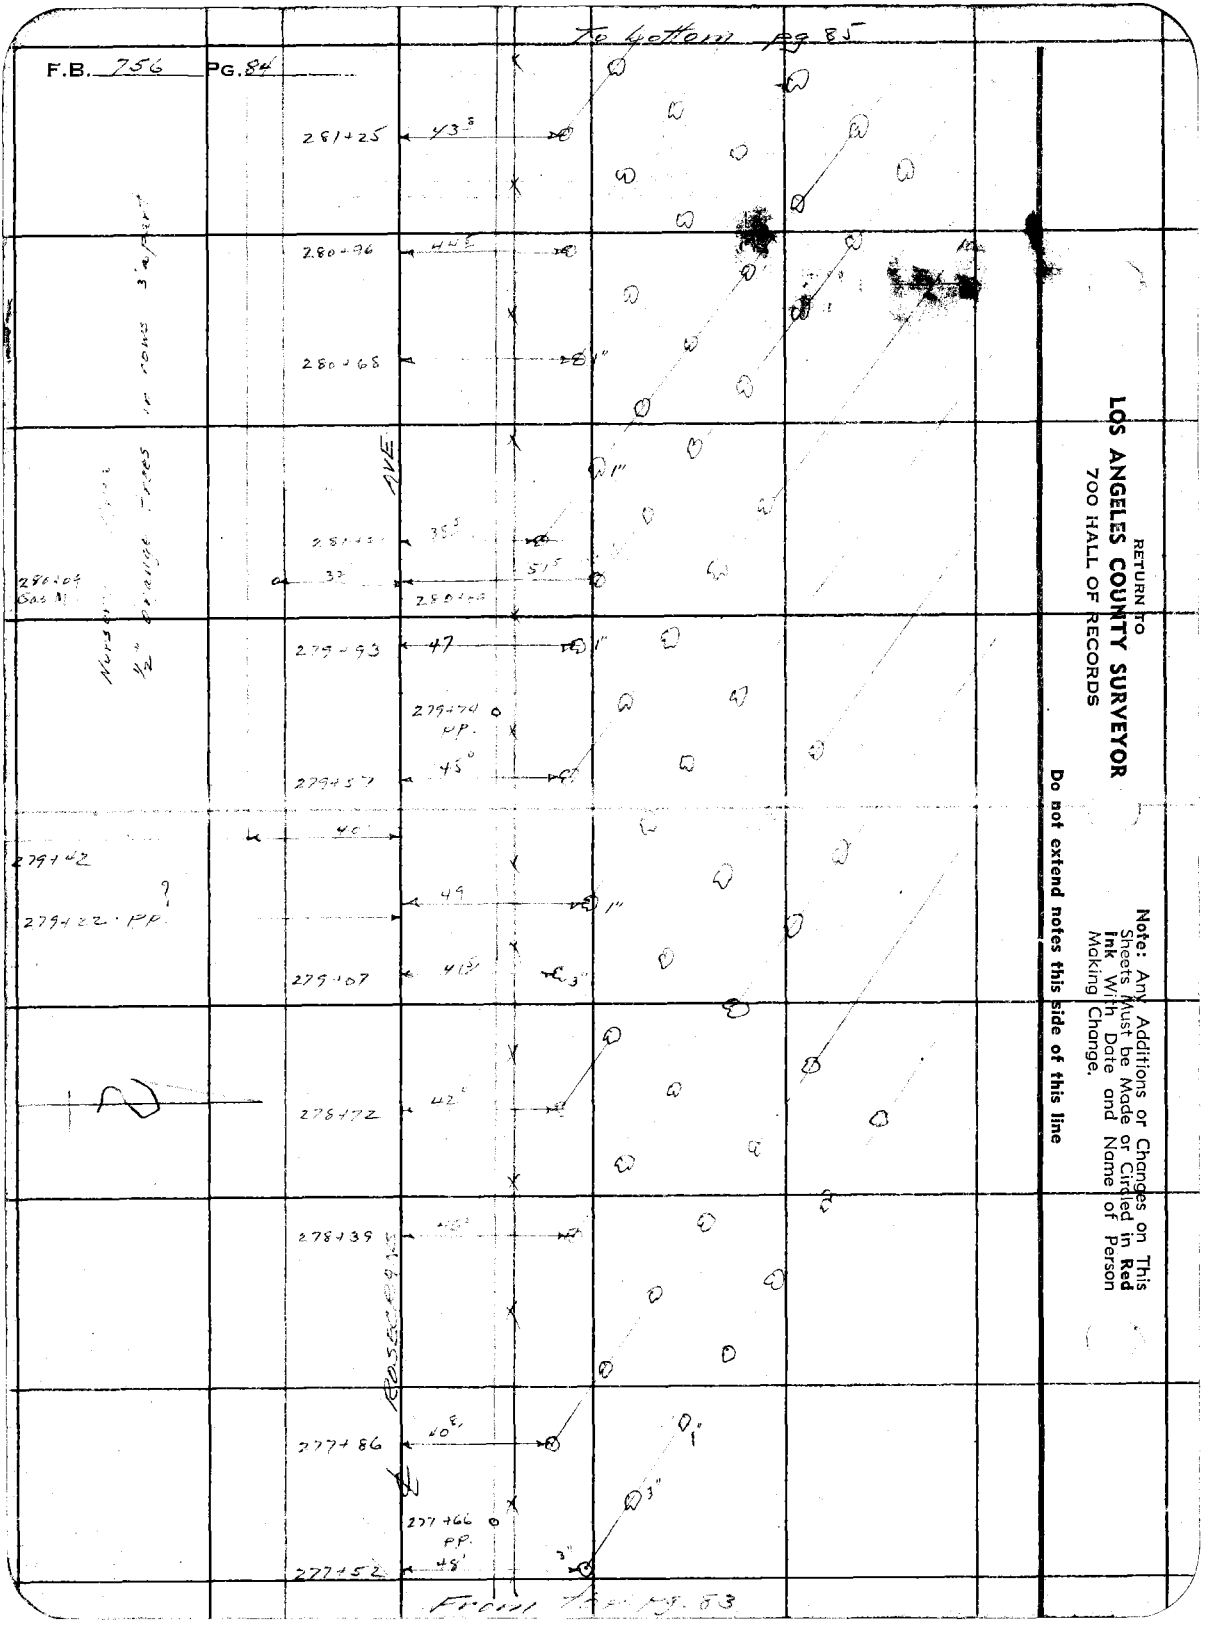
To bottom pg. 85
F.B. 756 PG. 84
281+25
43'
280+96
44'E
280+68
1"
AVE
1"
35'
32'
279+93
47'
1"
279+74
PP.
45°
279+57
49'
1"
279+07
41'
3"
278+72
42°
278+39
40'
277+86
40'E
1"
3"
277+66
PP.
48'
277+52
RETURN TO
LOS ANGELES COUNTY SURVEYOR
700 HALL OF RECORDS
Note: Any Additions or Changes on This Sheets Must be Made or Circled in Red Ink With Date and Name of Person Making Change.
Do not extend notes this side of this line
From pg. 83

Notes Ck'd by
Map No. B 1643-4 B 1462-3
Office Work H. M. H.
Checked M.C.A.
Date

Survey of
W. O. 8202 Tape No. St'd of
Surveyed by Moore
Notes Date
Indexed

F.B. 756 Pg. 85

Note: Any Additions or Changes on This Sheets Must be Made or Circled in Red Ink With Date and Name of Person Making Change.

Do not extend notes this side of this line

RETURN TO
LOS ANGELES COUNTY SURVEYOR
700 HALL OF RECORDS

FORM 247 5M 10-37

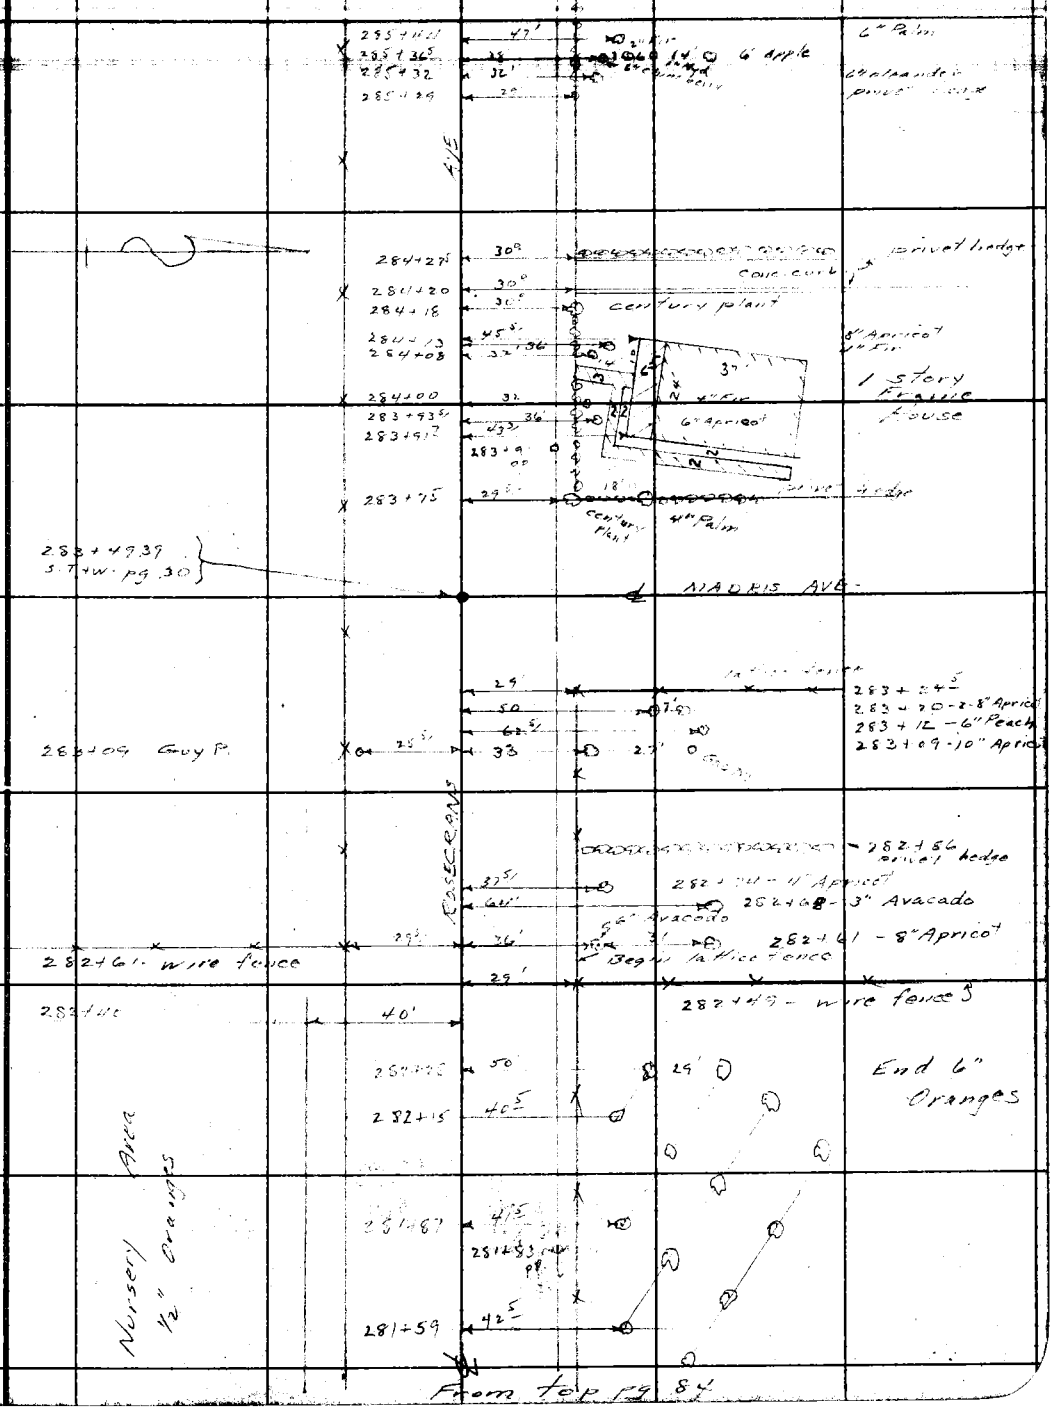

F.B. 756 PG. 86

To bottom pg 87

290+48 30'

290+81 58' 12" walnut

290+62 38' 15" 14" Acacia 10" Walnut

290+44 59' 10" walnut

290+34 29' 38' 32' 68' 10" 4" Fir

290+30 privet hedge

290+25 1" Road

290+16 PP

288+94 - 6" Black Walnut 31.5

288+56 12" Black Walnut 33'

288+75 - 6" Black Walnut 30

288+53 - 18" Black Walnut 30.5'

AVE.

24'

10'

55'

25.5'

2-15" cerr iron cult. Walnut

10'

4'

24'

287+53

10" cerr. Acacia

2-18" cerr iron cult. - 1 apart

FENCE LINE

286+66 Walnut 31.3

See Disney Ave.

256+00

285+75 30'

12" Palm 285+66 45° 51'

1" Wd 285+53 30' 35.5'

From top pg. 85 285+45 51.9

drive ledge

2 story frame House

RETURN TO
LOS ANGELES COUNTY SURVEYOR
700 HALL OF RECORDS

Do not extend notes this side of this line

Note: Any Additions or Changes on This Sheets Must be Made or Circled in Red Ink With Date and Name of Person Making Change.

Notes Ck'd by
Map No. D.1649-2
Office Work H. M. H.
Checked MCA.
Date

Survey of
W. O. 5202 Tape No. St'd OF
Surveyed by
Notes Date
Indexed

F.B. PG.

Note: Any Additions or Changes on This Sheets Must be Made or Circled in Red Ink With Date and Name of Person Making Change.

Do not extend notes this side of this line

RETURN TO
LOS ANGELES COUNTY SURVEYOR
700 HALL OF RECORDS

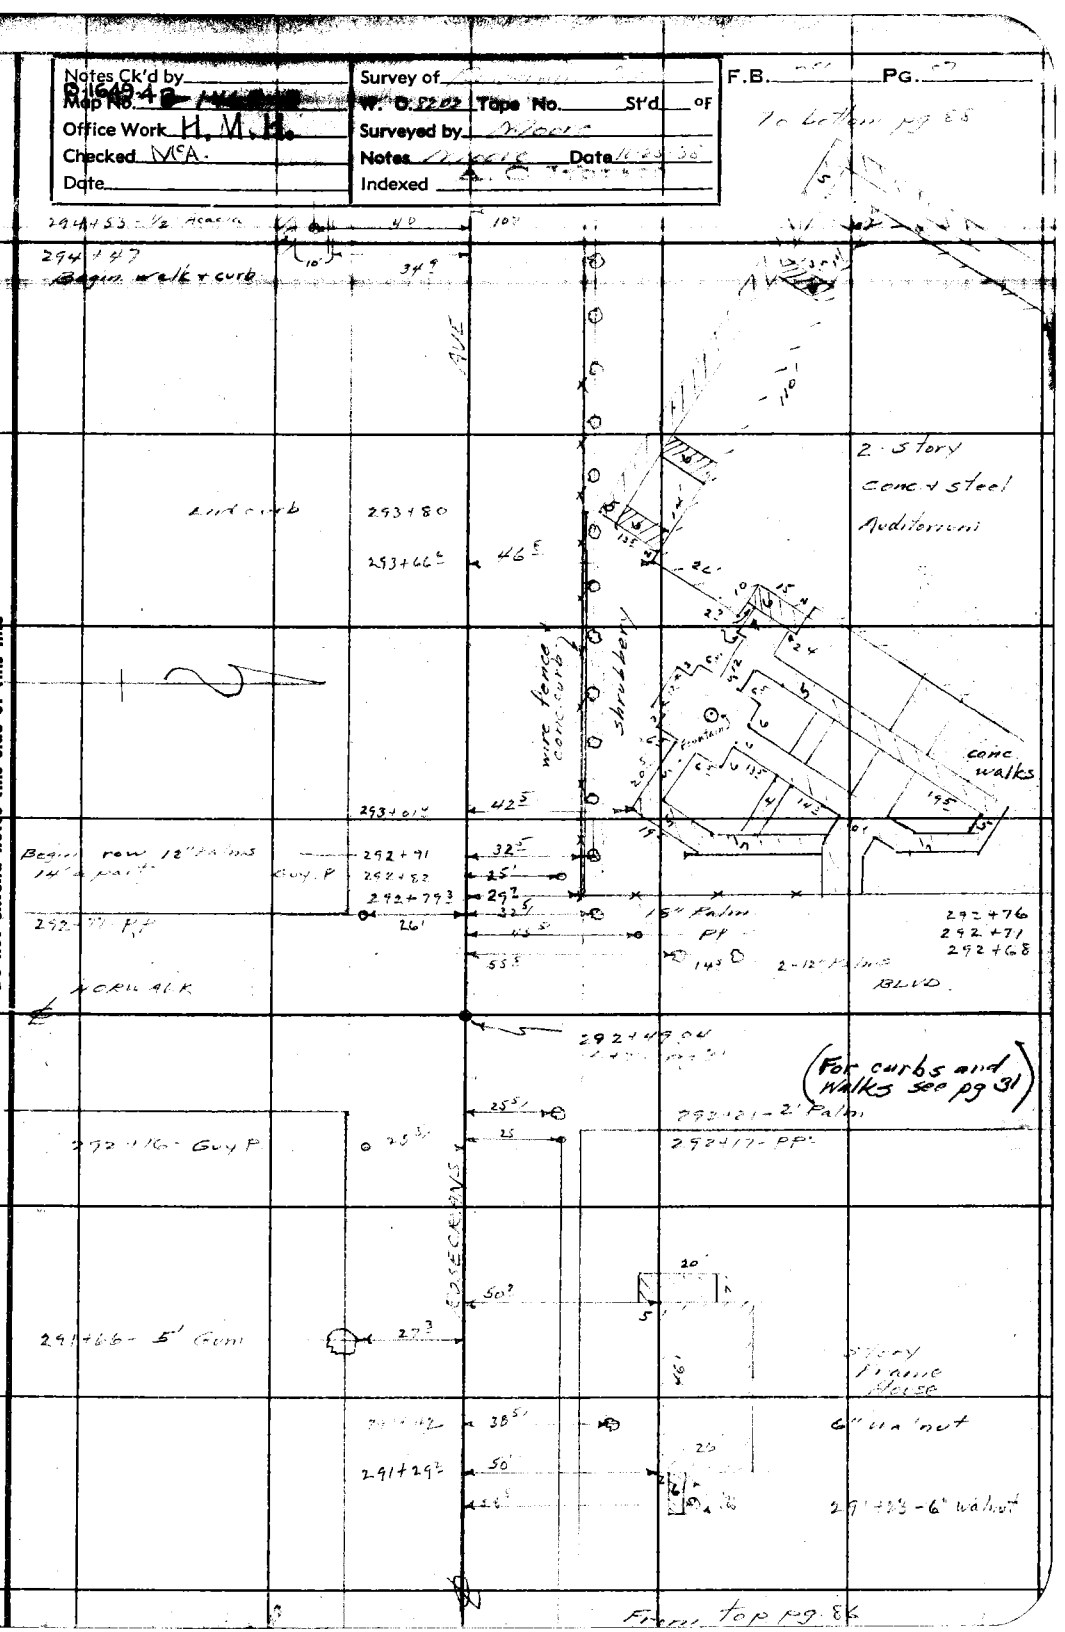

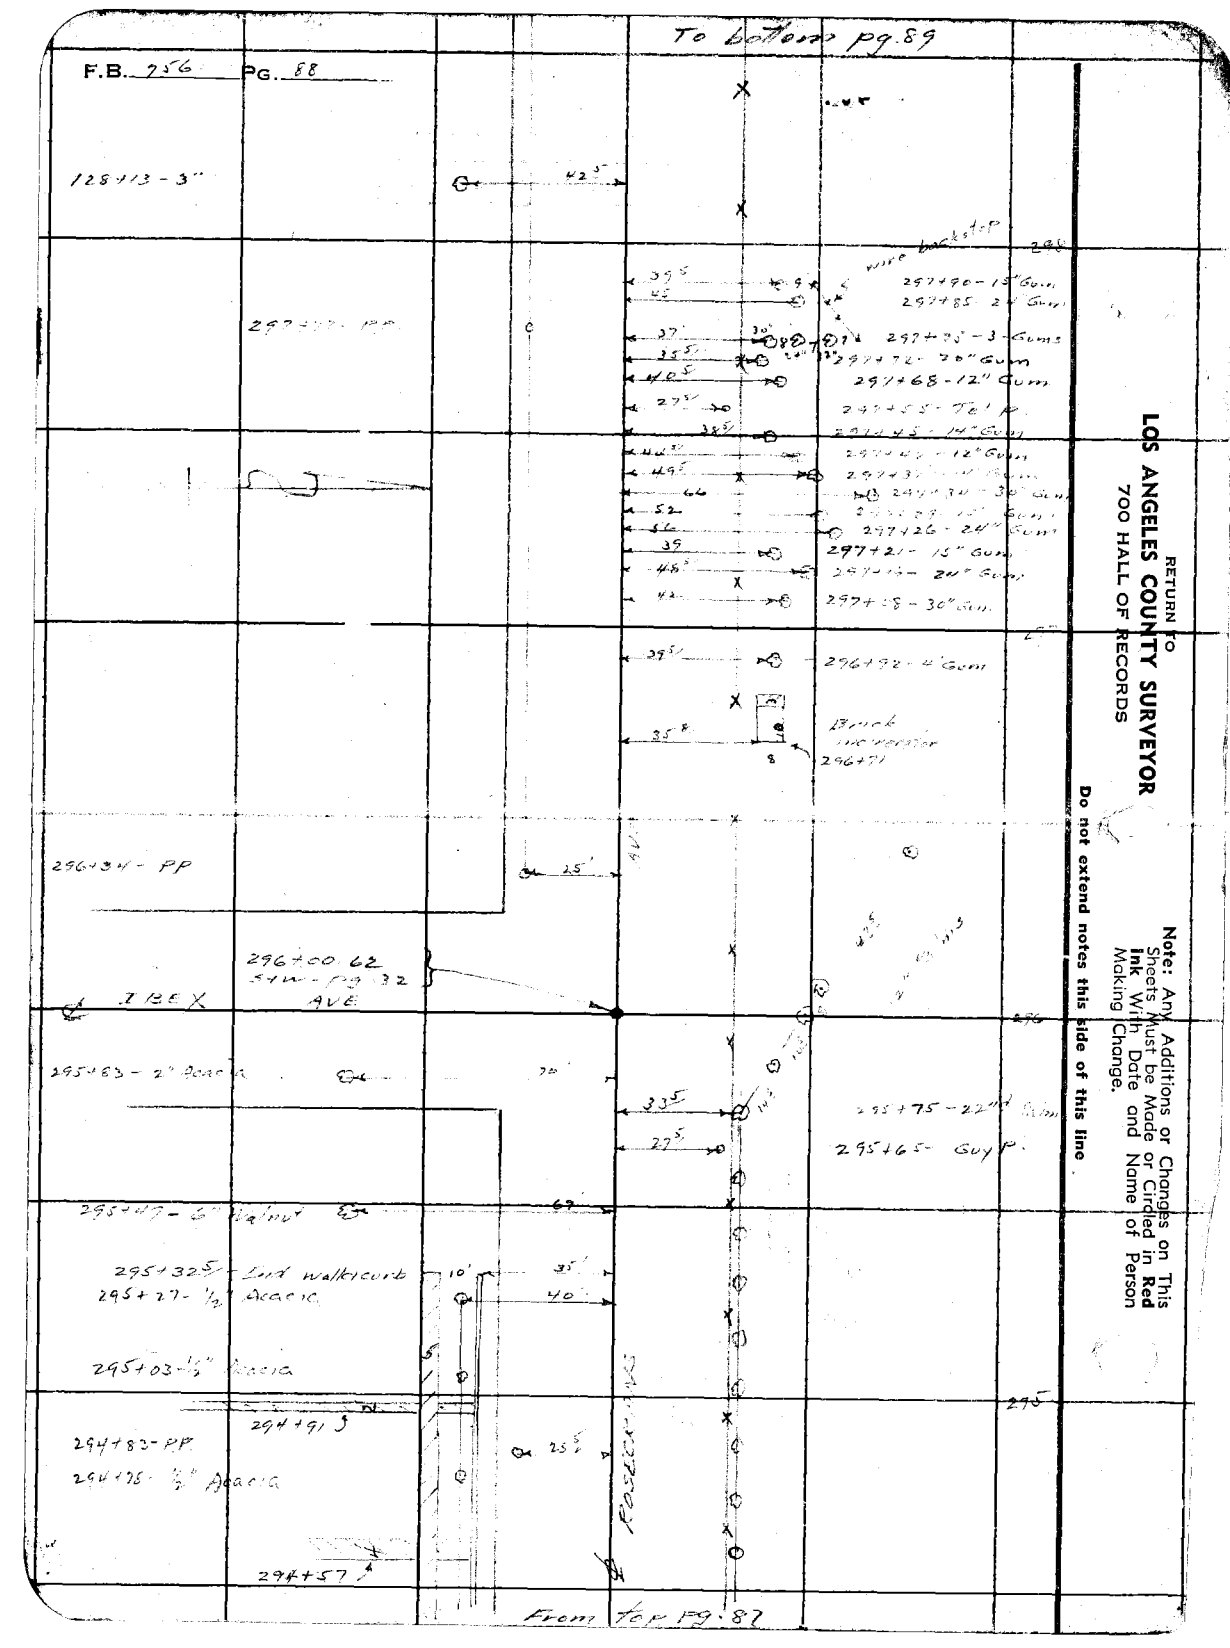
To bottom pg 89
F.B. 956 PG. 88
128+13 - 3"
42.5'
back top
296
39.5'
45'
wire
297+90 - 15" Gum
297+85 24" Gum
297+80 - 3 Gums
37'
35.5'
46.5'
27.5'
38.5'
297+72 - 20" Gum
297+68 - 12" Gum
297+55 - Tel P
297+45 - 14" Gum
49.5'
66'
52'
56'
39'
46.5'
42'
297+26 - 24" Gum
297+21 - 15" Gum
297+13 - 24" Gum
297+08 - 30" Gum
39.5'
296+92 - 4" Gum
35.8'
Brick
296+71
296+34 - PP
25'
296+00.62
54W - pg 32
AVE
33.5'
27.5'
295+75 - 22" Gum
295+65 - Guy P.
69'
295+32.5 - Conc walk/curb
295+27 - 1/2" Acacia
295+03 - 1/2" Acacia
294+91.5
294+82 - PP
294+78 - 1/2" Acacia
294+57
25.5'
From top pg 87
RETURN TO
LOS ANGELES COUNTY SURVEYOR
700 HALL OF RECORDS
Note: Any Additions or Changes on This Sheets Must be Made or Circled in Red Ink With Date and Name of Person Making Change.
Do not extend notes this side of this line

Notes Ck'd by
Map No. 5164S4 Sh. 144-2-3
Office Work H. M. R.
Checked MCA
Date

Survey of
W. O. 8207 Tape No. St'd OF
Surveyed by M Coore
Notes Date 10-26-55
Indexed

F.B. 217 Pg. 59

70' ext. 72111 pg. 90

Note: Any Additions or Changes on This Sheets Must be Made or Circled in Red Ink With Date and Name of Person Making Change.

Do not extend notes this side of this line

RETURN TO
LOS ANGELES COUNTY SURVEYOR
700 HALL OF RECORDS

FORM 247 BM 10-37

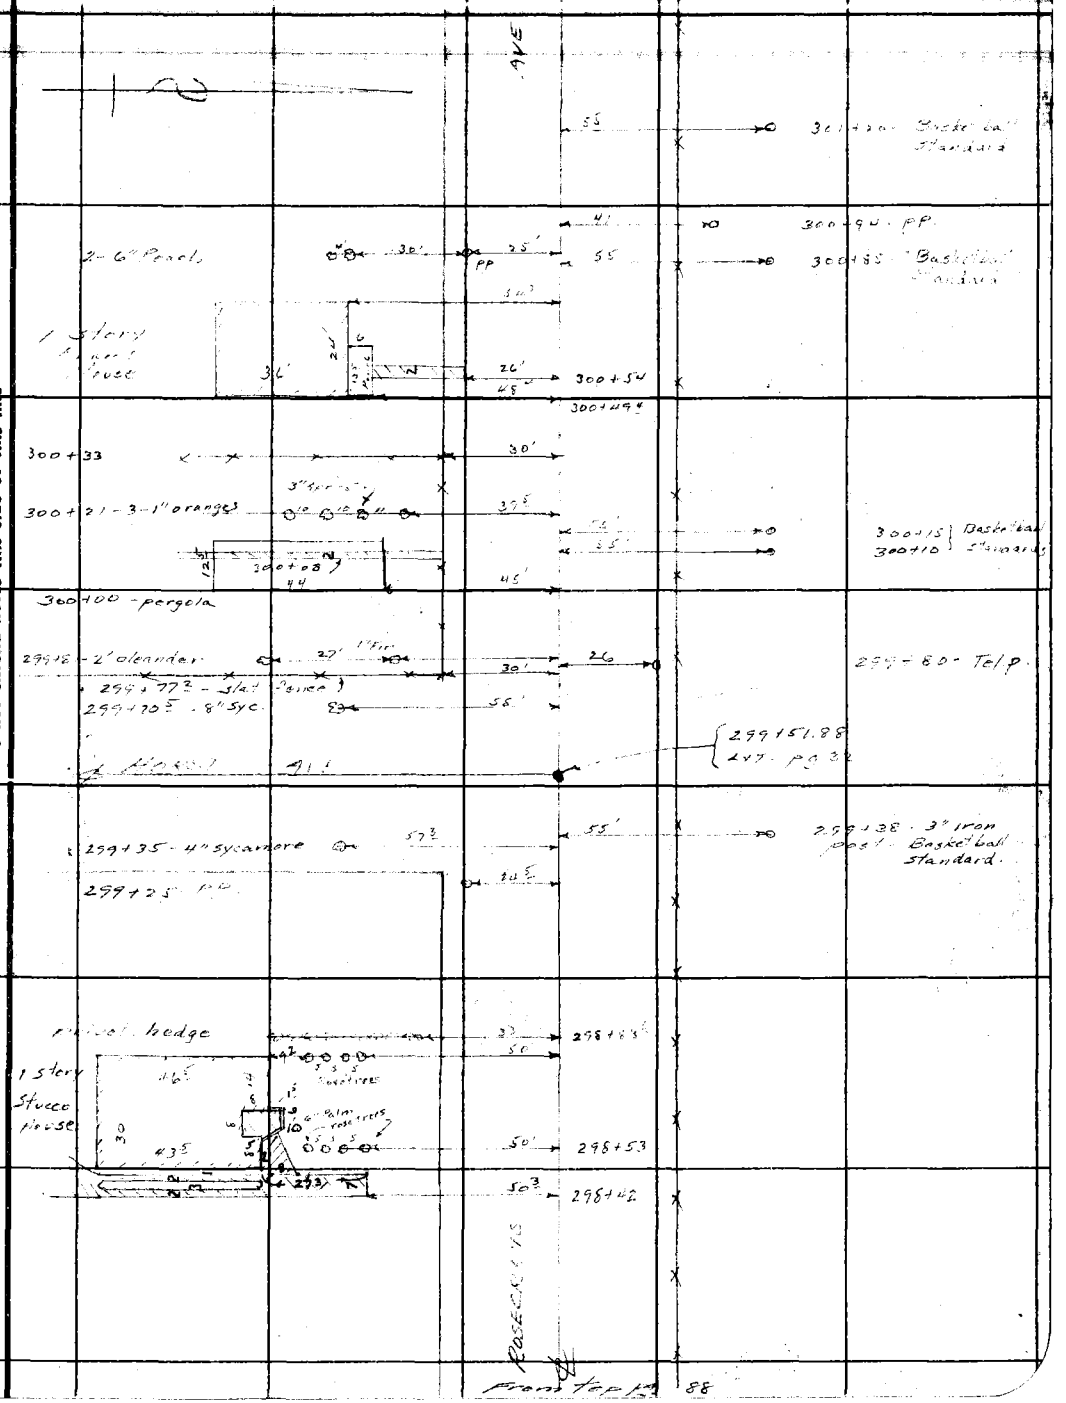

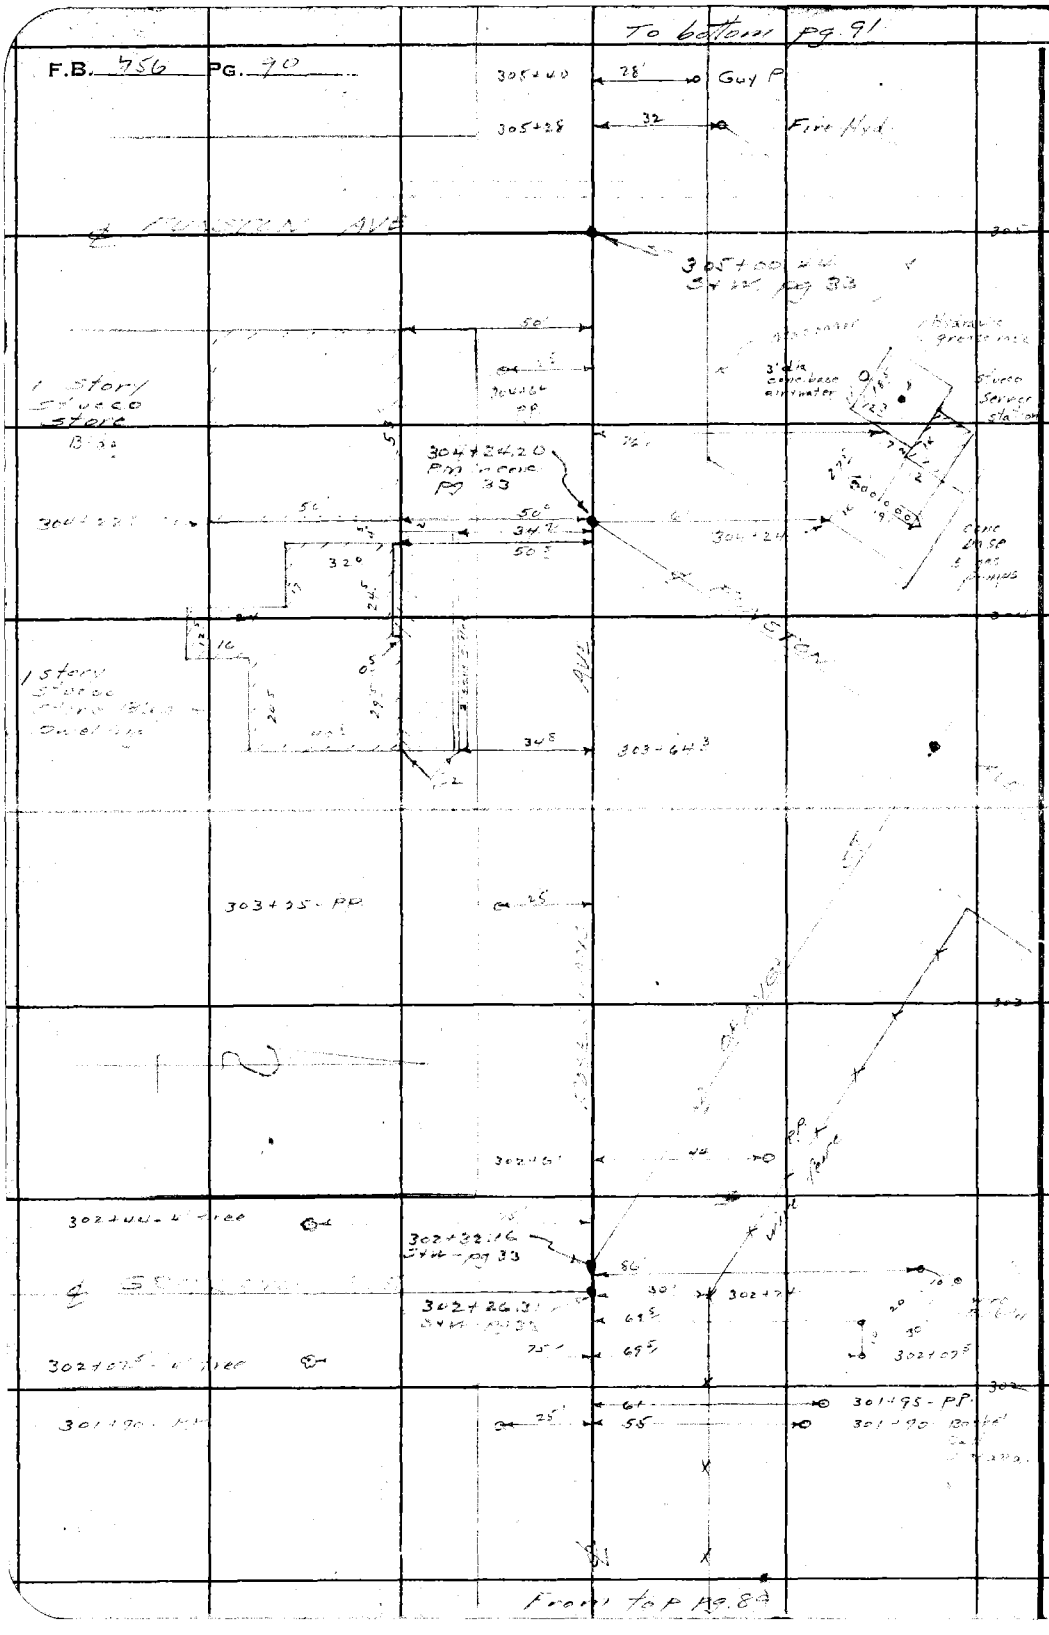
To bottom pg. 91
F.B. 456 PG. 70
305+00
28'
Guy P
305+28
32
Fire Hyd
305+00 ± PC
Curve pg 33
50'
1 story Stucco Store
304+24.20 PT in circle pg 33
304+27
50'
34.72'
50.5'
32°
24.5'
10'
0.5'
1 story Stucco
303+64.3
303+25 - PP
25'
302+45'
302+32.16 PT - pg 33
302+26.31' PT - pg 33
69.5'
75'
302+07.5' - 4" tree
302+07.5
301+95 - PP
301+90
25'
64'
58'
From top pg. 89
RETURN TO
LOS ANGELES COUNTY SURVEYOR
700 HALL OF RECORDS
Note: Any Additions or Changes on This Sheets Must be Made or Circled in Red Ink With Date and Name of Person Making Change.
Do not extend notes this side of this line

Notes Ck'd by
Map No. 0640-4 B- 146 2-3
Office Work
Checked M.C.A.
Date

Survey of
W. O. 8202 Tape No. St'd of
Surveyed by
Notes Date 10-26-38
Indexed

F.B. PG.

Note: Any Additions or Changes on This Sheets Must be Made or Circled in Red Ink With Date and Name of Person Making Change.

Do not extend notes this side of this line

RETURN TO
LOS ANGELES COUNTY SURVEYOR
700 HALL OF RECORDS

FORM 247 5M 10-37

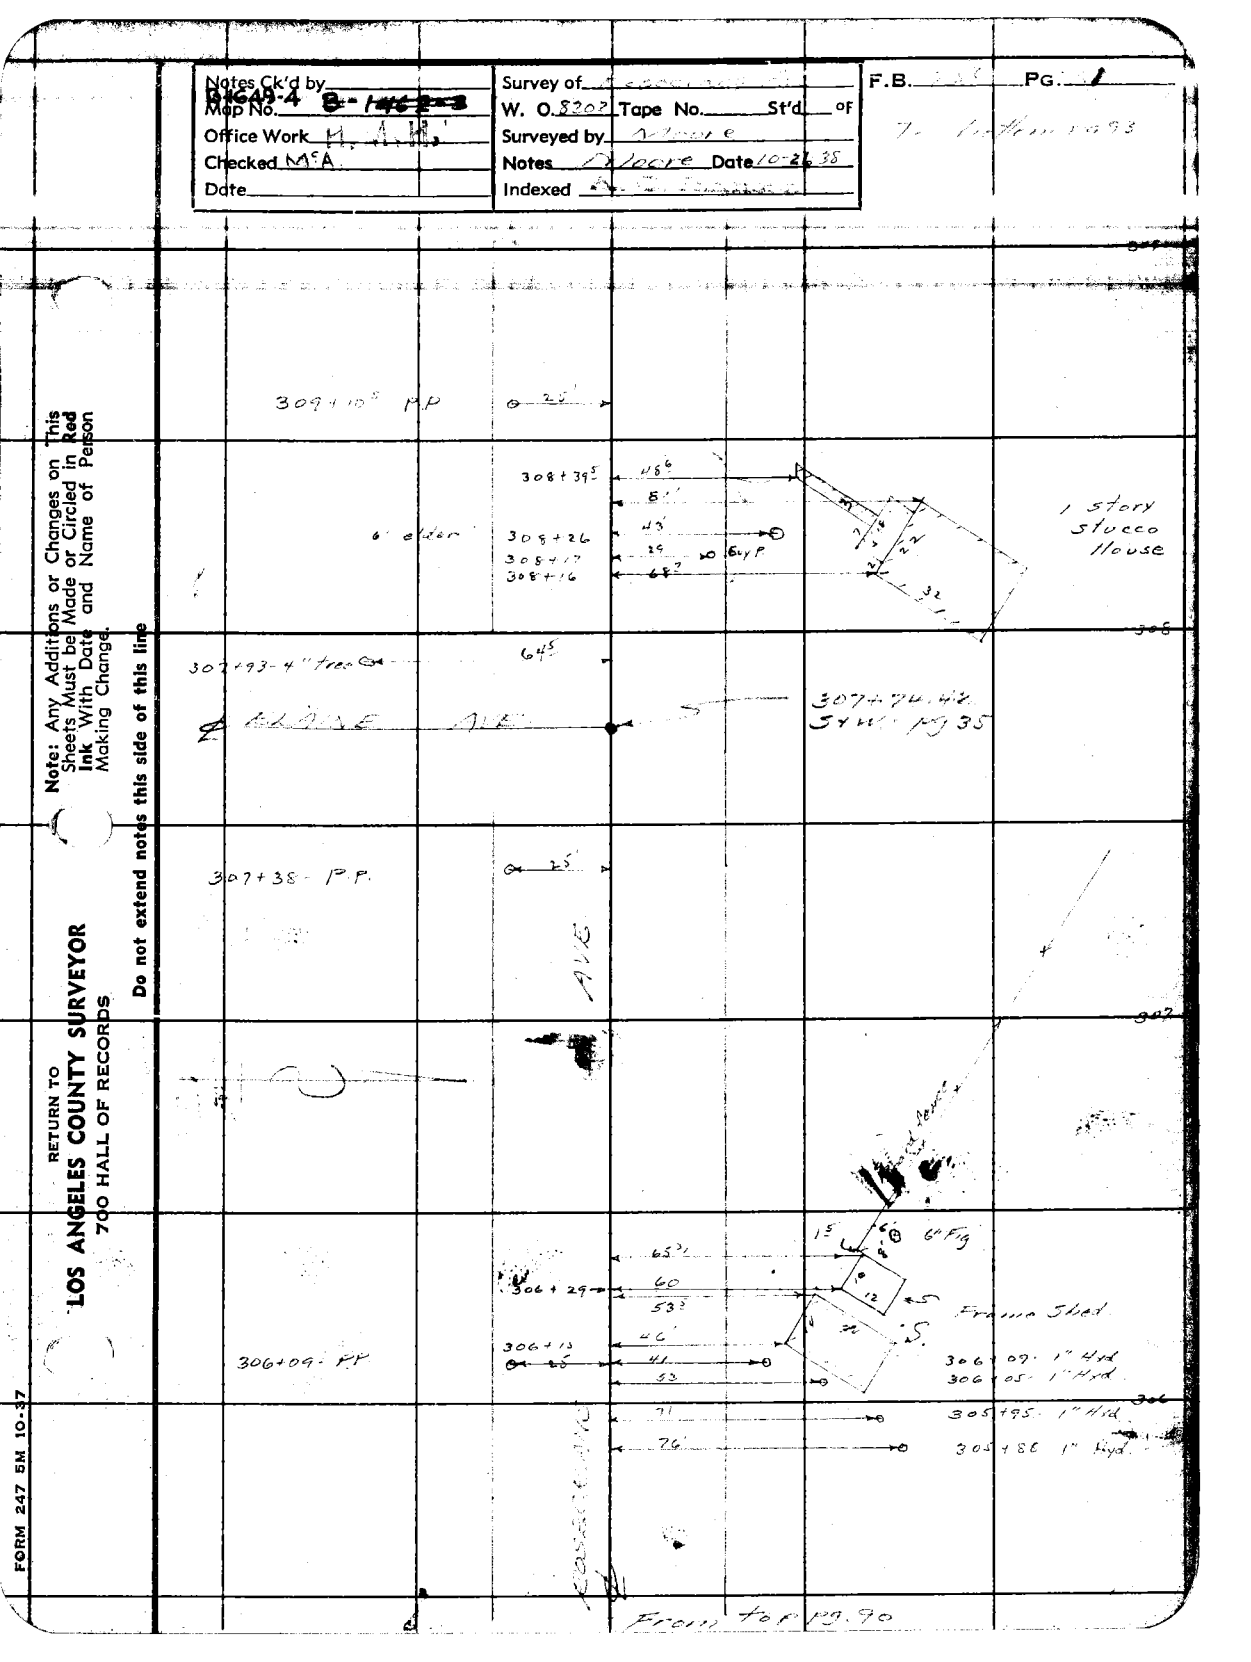

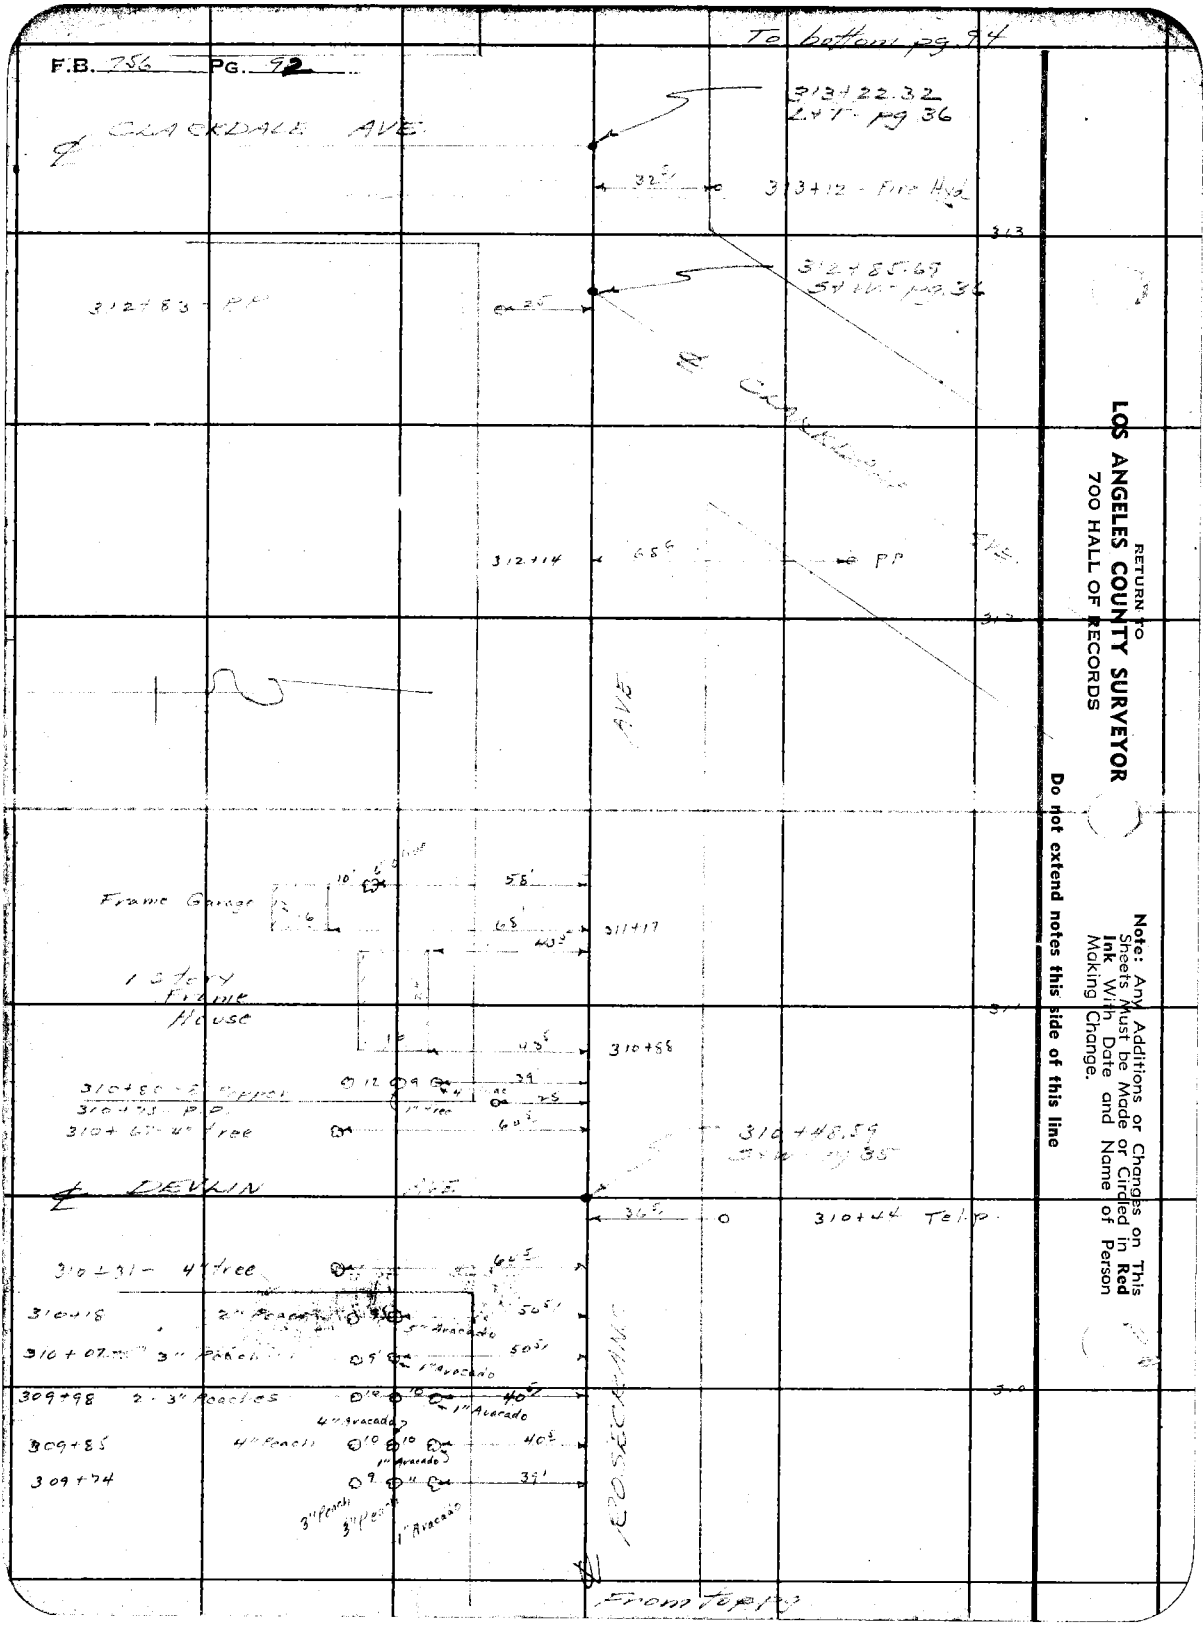

RETURN TO
LOS ANGELES COUNTY SURVEYOR
700 HALL OF RECORDS

Note: Any Additions or Changes on This Sheets Must be Made or Circled in **Red Ink** With Date and Name of Person Making Change.

Do not extend notes this side of this line

Notes Ck'd by
Map No. D-1649-4 — 146-2-3
Office Work H. M. H.
Checked M^c A.
Date

Survey of
W. O. 8202 Tape No. St'd OF
Surveyed by
Notes Date
Indexed

F.B. 256 PG. 93

Note: Any Additions or Changes on This Sheets Must be Made or Circled in Red Ink With Date and Name of Person Making Change.

Do not extend notes this side of this line

RETURN TO
LOS ANGELES COUNTY SURVEYOR
700 HALL OF RECORDS

FORM 247 5M 10-37

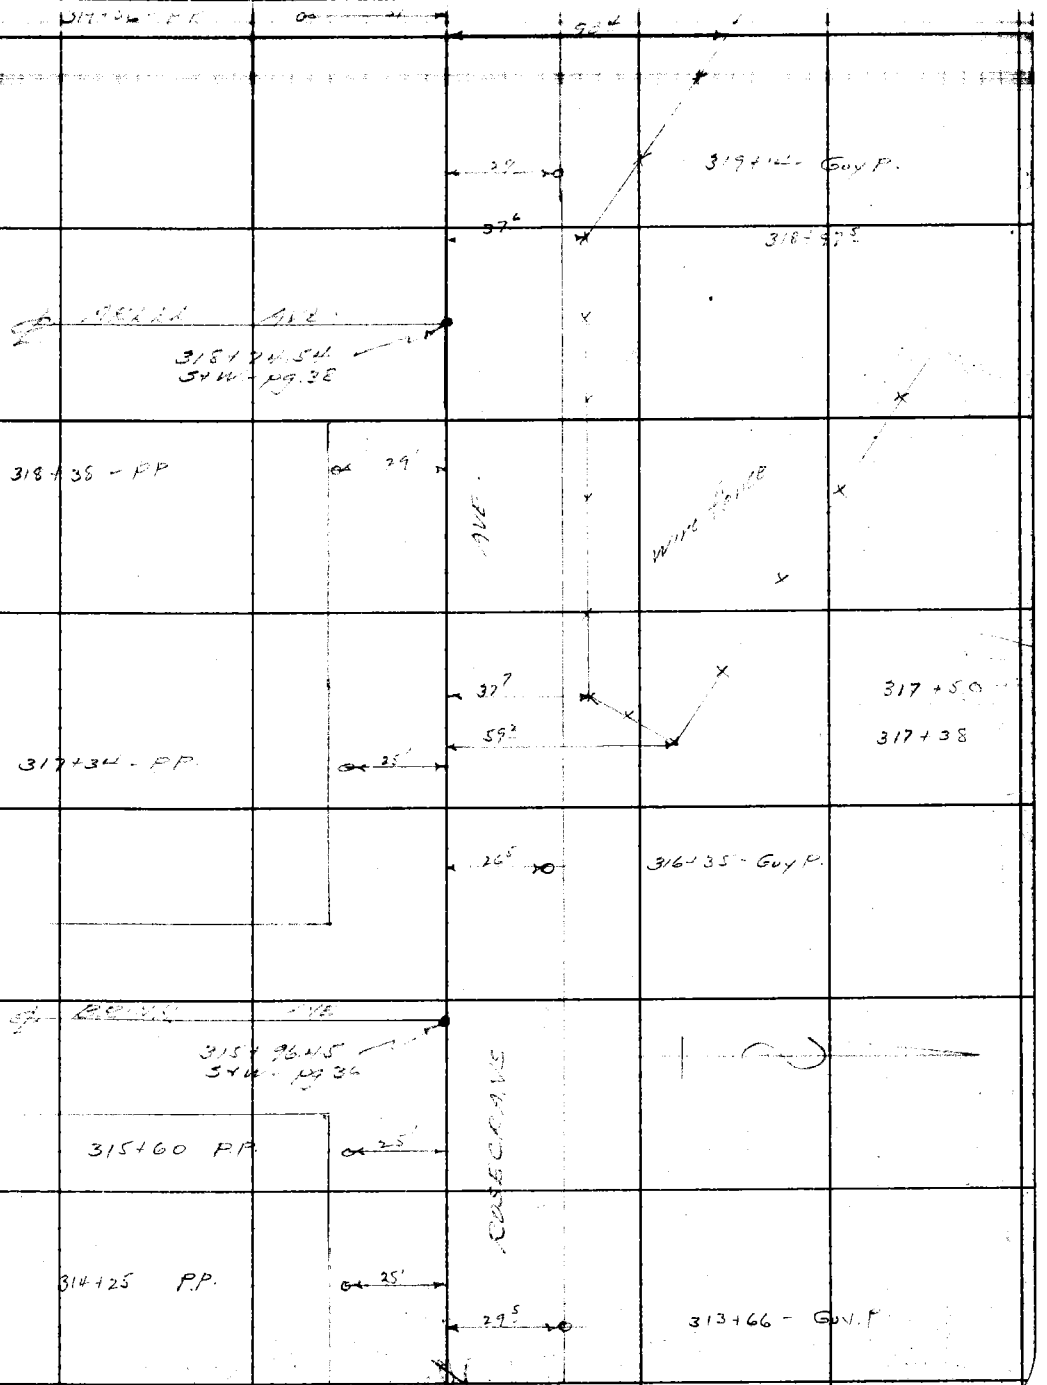

From Top 93

RETURN TO
LOS ANGELES COUNTY SURVEYOR
700 HALL OF RECORDS

Note: Any Additions or Changes on This Sheets Must be Made or Circled in **Red Ink** With Date and Name of Person Making Change.

Do not extend notes this side of this line

F.B. 256 PG. 74

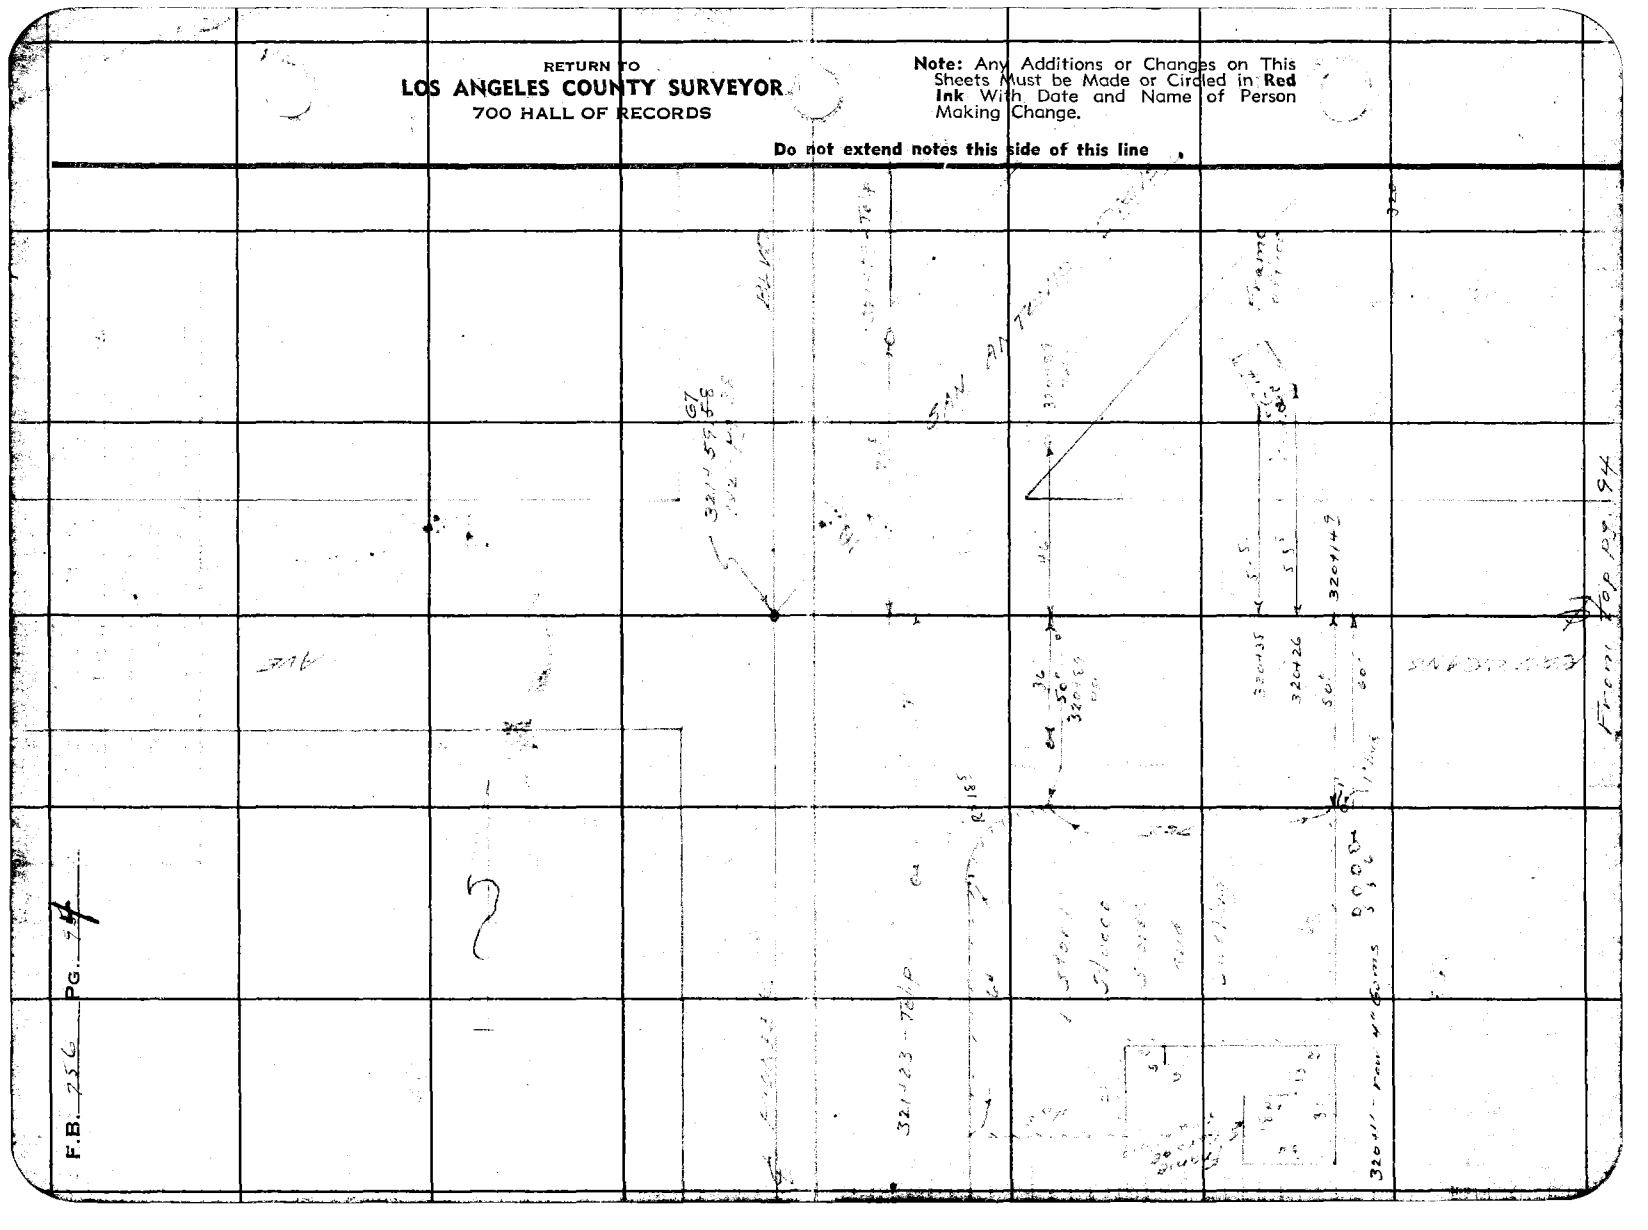

Notes Ck'd by	Survey of
Map No. B 49-5-7	W. O. 8202 Tape No. St'd °F
Office Work	Surveyed by Moore
Checked	Notes Moore's Date
Date	Indexed 4-24-40

F.B. 756 PG. 95

SURVEY
OF
ROSECRANS AVE
DIV. #2
FROM
PIONEER BLVD.
WEST TO
LONG BEACH BLVD.
JOB # 8202

Moore
Fenner
Lawson
Climie

Note: Any Additions or Changes on This Sheet Must be Made or Circled in Red Ink With Date and Name of Person Making Change.

Do not extend notes this side of this line.

RETURN TO
LOS ANGELES COUNTY SURVEYOR
700 HALL OF RECORDS

FORM 247 BM 10-39

F.B. 256 PG. 96

To bot pg. 97

INDEX SKETCH

Topog. pgs. 147-216

RETURN TO
LOS ANGELES COUNTY SURVEYOR
700 HALL OF RECORDS

Note: Any Additions or Changes on This Sheet Must be Made or Circled in Red Ink With Date and Name of Person Making Change.

Do not extend notes this side of this line.

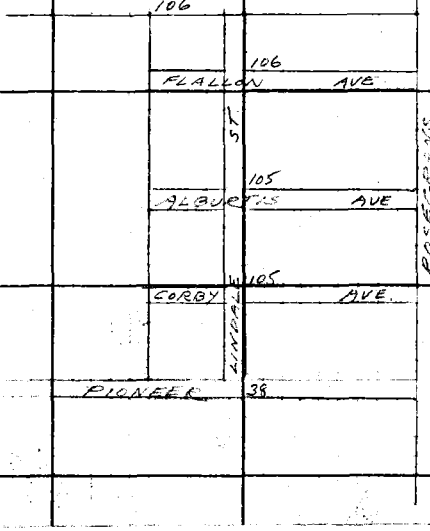

Notes Ck'd by	Survey of
Map No. B-1649.5-7	W. O. 8202 Tape No. St'd °F
Office Work	Surveyed by Moore
Checked	Notes Moore Date
Date	Indexed

F.B. 756 PG. 97

Note: Any Additions or Changes on This Sheet Must be Made or Circled in Red Ink With Date and Name of Person Making Change.

Do not extend notes this side of this line.

RETURN TO
LOS ANGELES COUNTY SURVEYOR
700 HALL OF RECORDS

FORM 247 5M 10-49

SAN GABRIEL RIVER

109 109 109

HOFFMAN LINE

EUCLID AVE

108 108 108

STUDEBAKER ROAD

From Top Pg. 96

RETURN TO
LOS ANGELES COUNTY SURVEYOR
700 HALL OF RECORDS

Note: Any Additions or Changes on This Sheet Must be Made or Circled in **Red Ink** With Date and Name of Person Making Change.

Do not extend notes this side of this line.

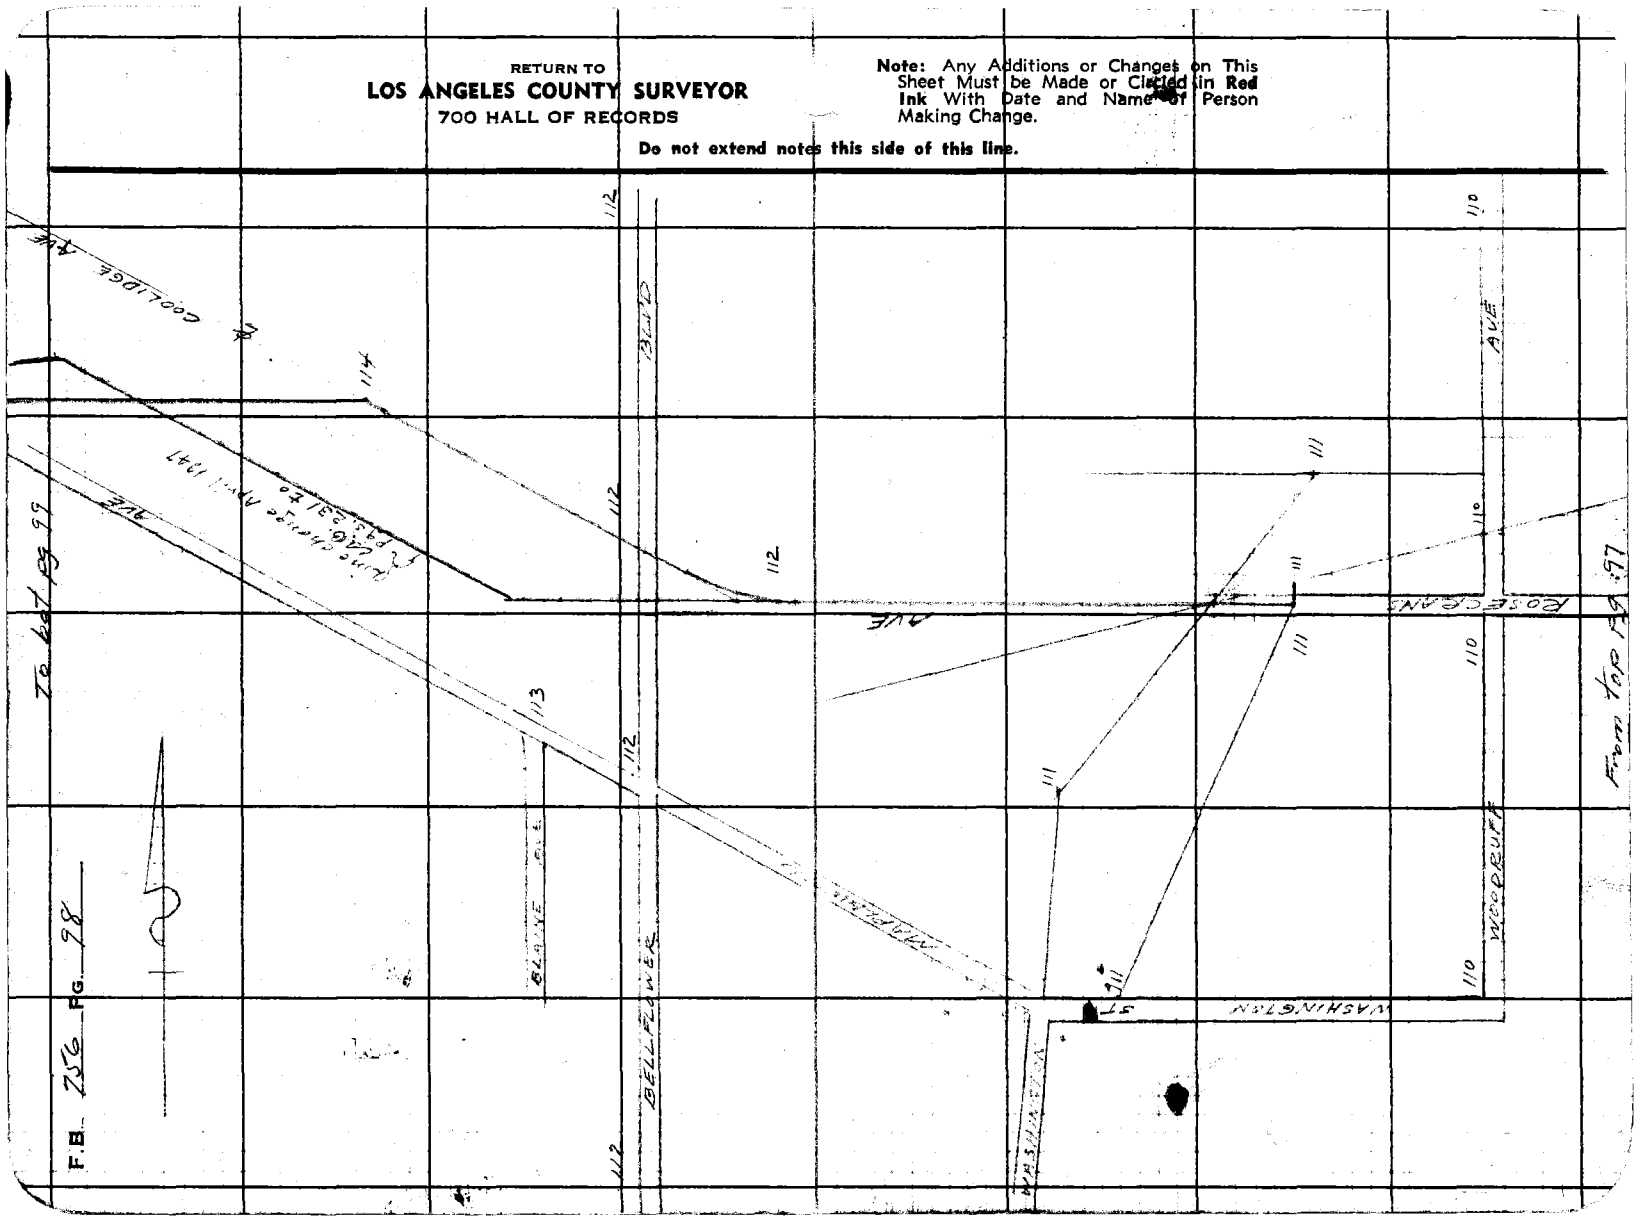

Notes Ck'd by		Survey of	
Map No. B-1645:5-7		W. O. 8202	Tape No. St'd °F
Office Work		Surveyed by	Moore
Checked		Notes	Moore Date
Date		Indexed	

F.B. 756 Pg. 99

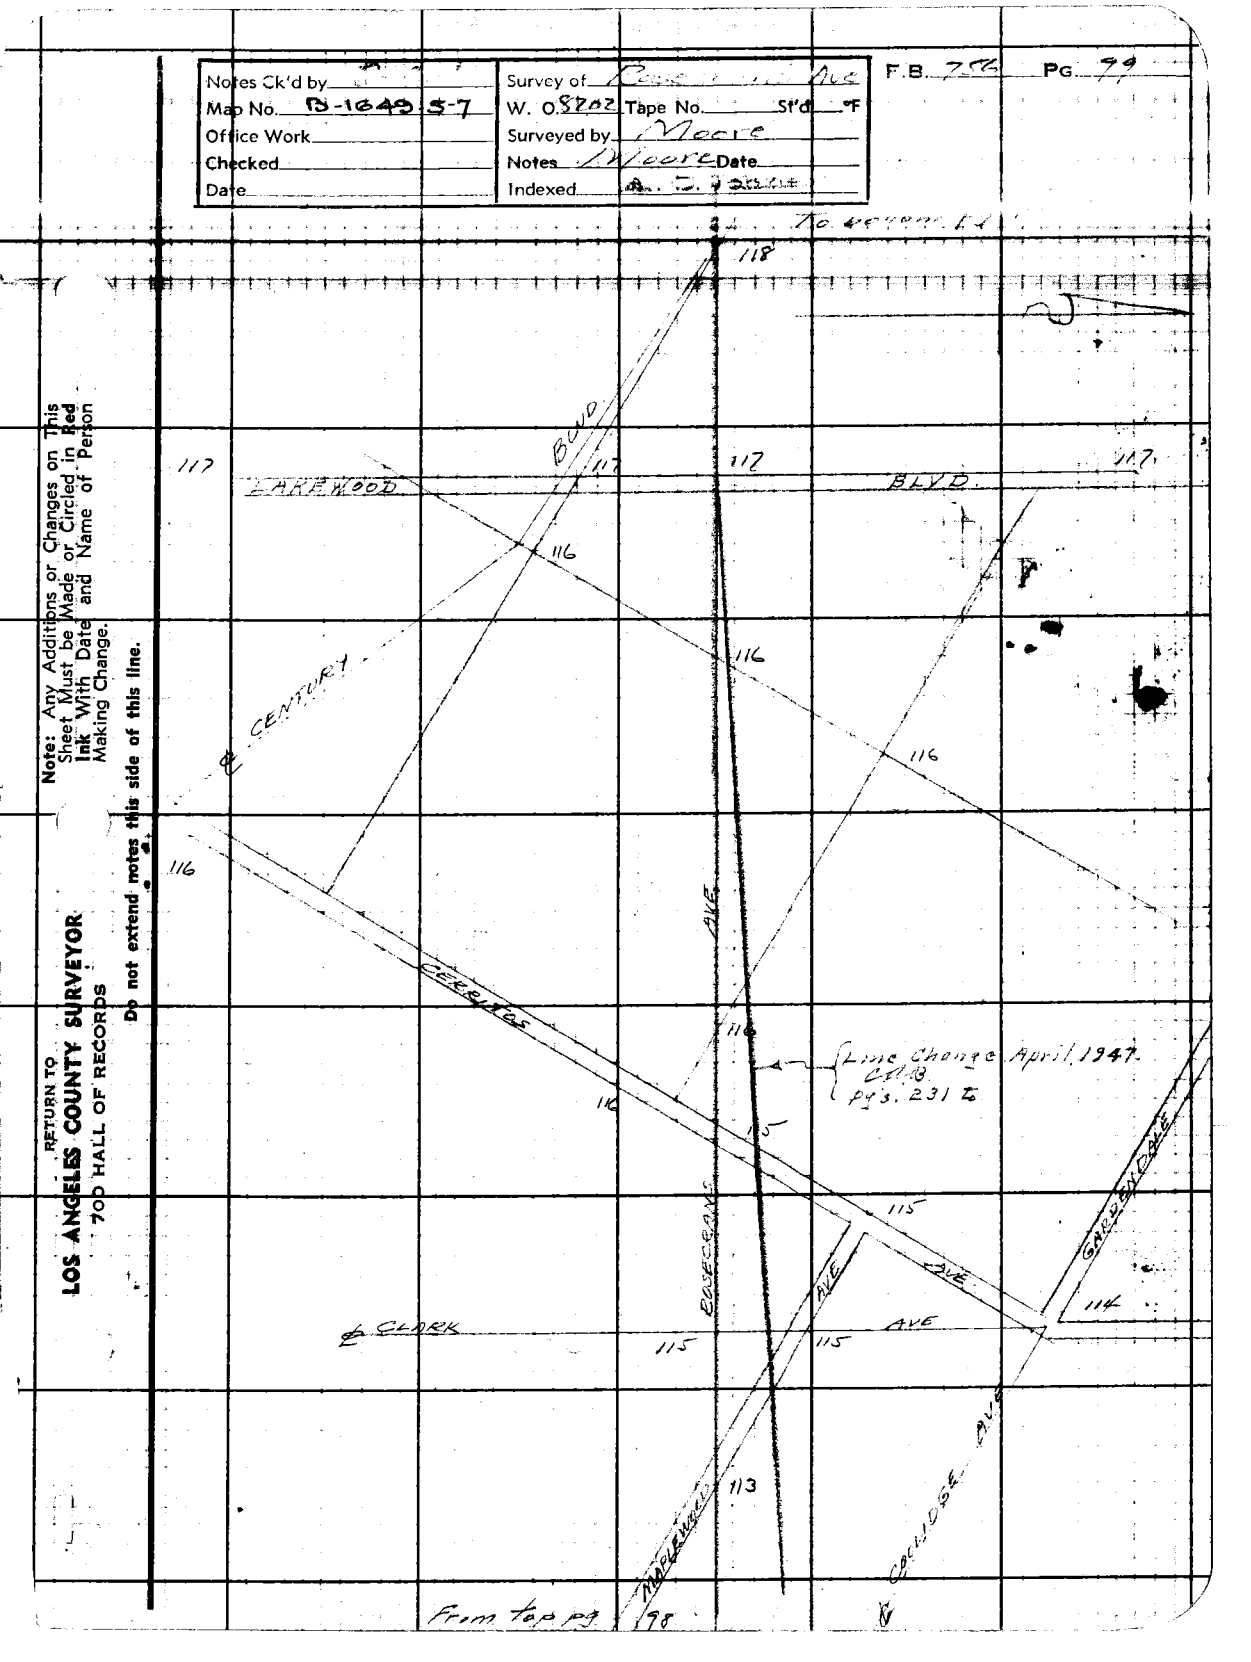

Note: Any Additions or Changes on This Sheet Must be Made or Circled in Red Ink With Date and Name of Person Making Change.

Do not extend notes this side of this line.

RETURN TO
LOS ANGELES COUNTY SURVEYOR
700 HALL OF RECORDS

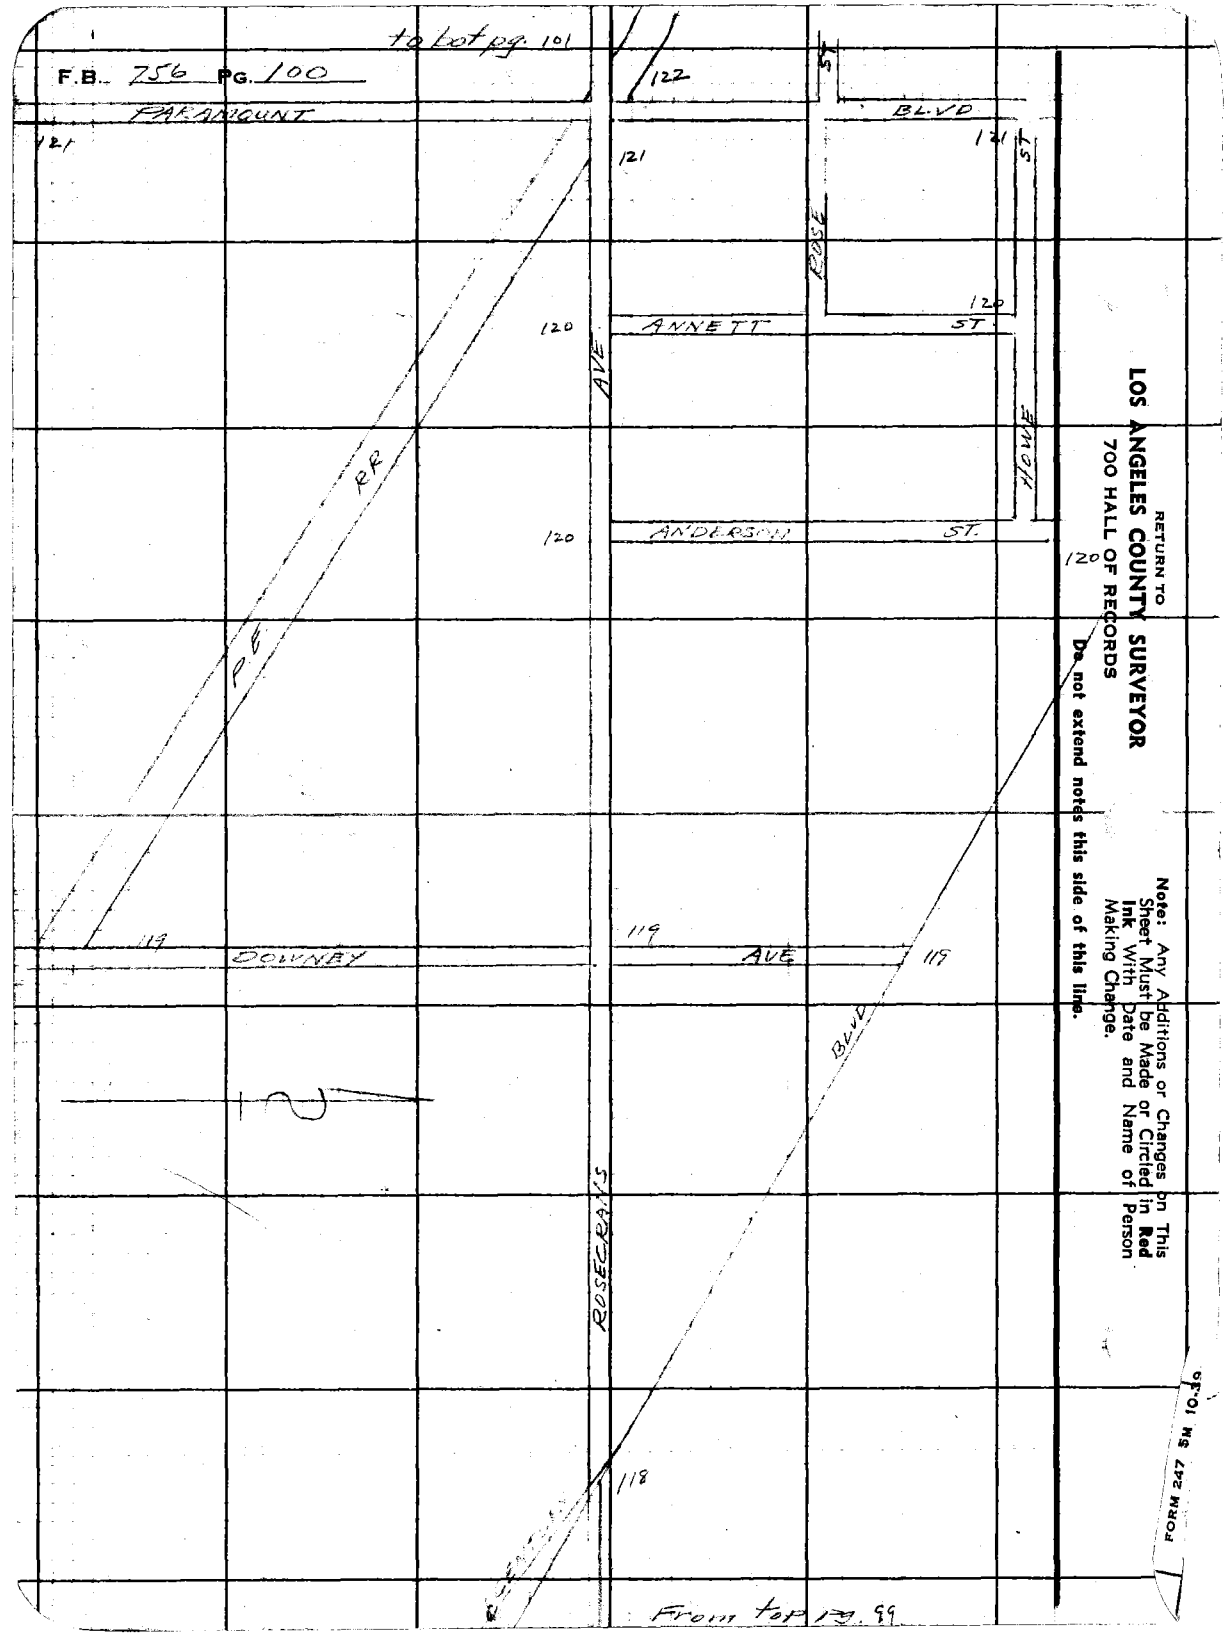
to Lot pg. 101
F.B. 756 PG. 100
PARAMOUNT
122
ST
BLVD
121
ROSE
ST
HOLE
120
ANNETT
ST
AVE
RR
ANDERSON
ST.
120
119
DOWNEY
AVE
BLVD
ROSECRANS
118
From top Lg. 99
RETURN TO
LOS ANGELES COUNTY SURVEYOR
700 HALL OF RECORDS
Note: Any Additions or Changes on This Sheet Must be Made or Circled in Red Ink With Date and Name of Person Making Change.
Do not extend notes this side of this line.
FORM 247 5M 10-56

Notes Ck'd by	Survey of
Map No. D-1645.57	W. O. 8202 Tape No. St'd °F
Office Work	Surveyed by Moore
Checked	Notes Moore Date
Date	Indexed

F.B. 756 Pg. 101

Note: Any Additions or Changes on This Sheet Must be Made or Circled in Red Ink With Date and Name of Person Making Change.

Do not extend notes this side of this line.

RETURN TO
LOS ANGELES COUNTY SURVEYOR
700 HALL OF RECORDS

FORM 247 5M 10-59

from Top Pg. 102

125 So. Cal. 125 Edison R/W 125

AVE.

124 Michigan 124 Ave. 124

ROSECRANS

123 U.R. 123 R.R. 123

from Top Pg. 100

F.B. 756 Pg. 102

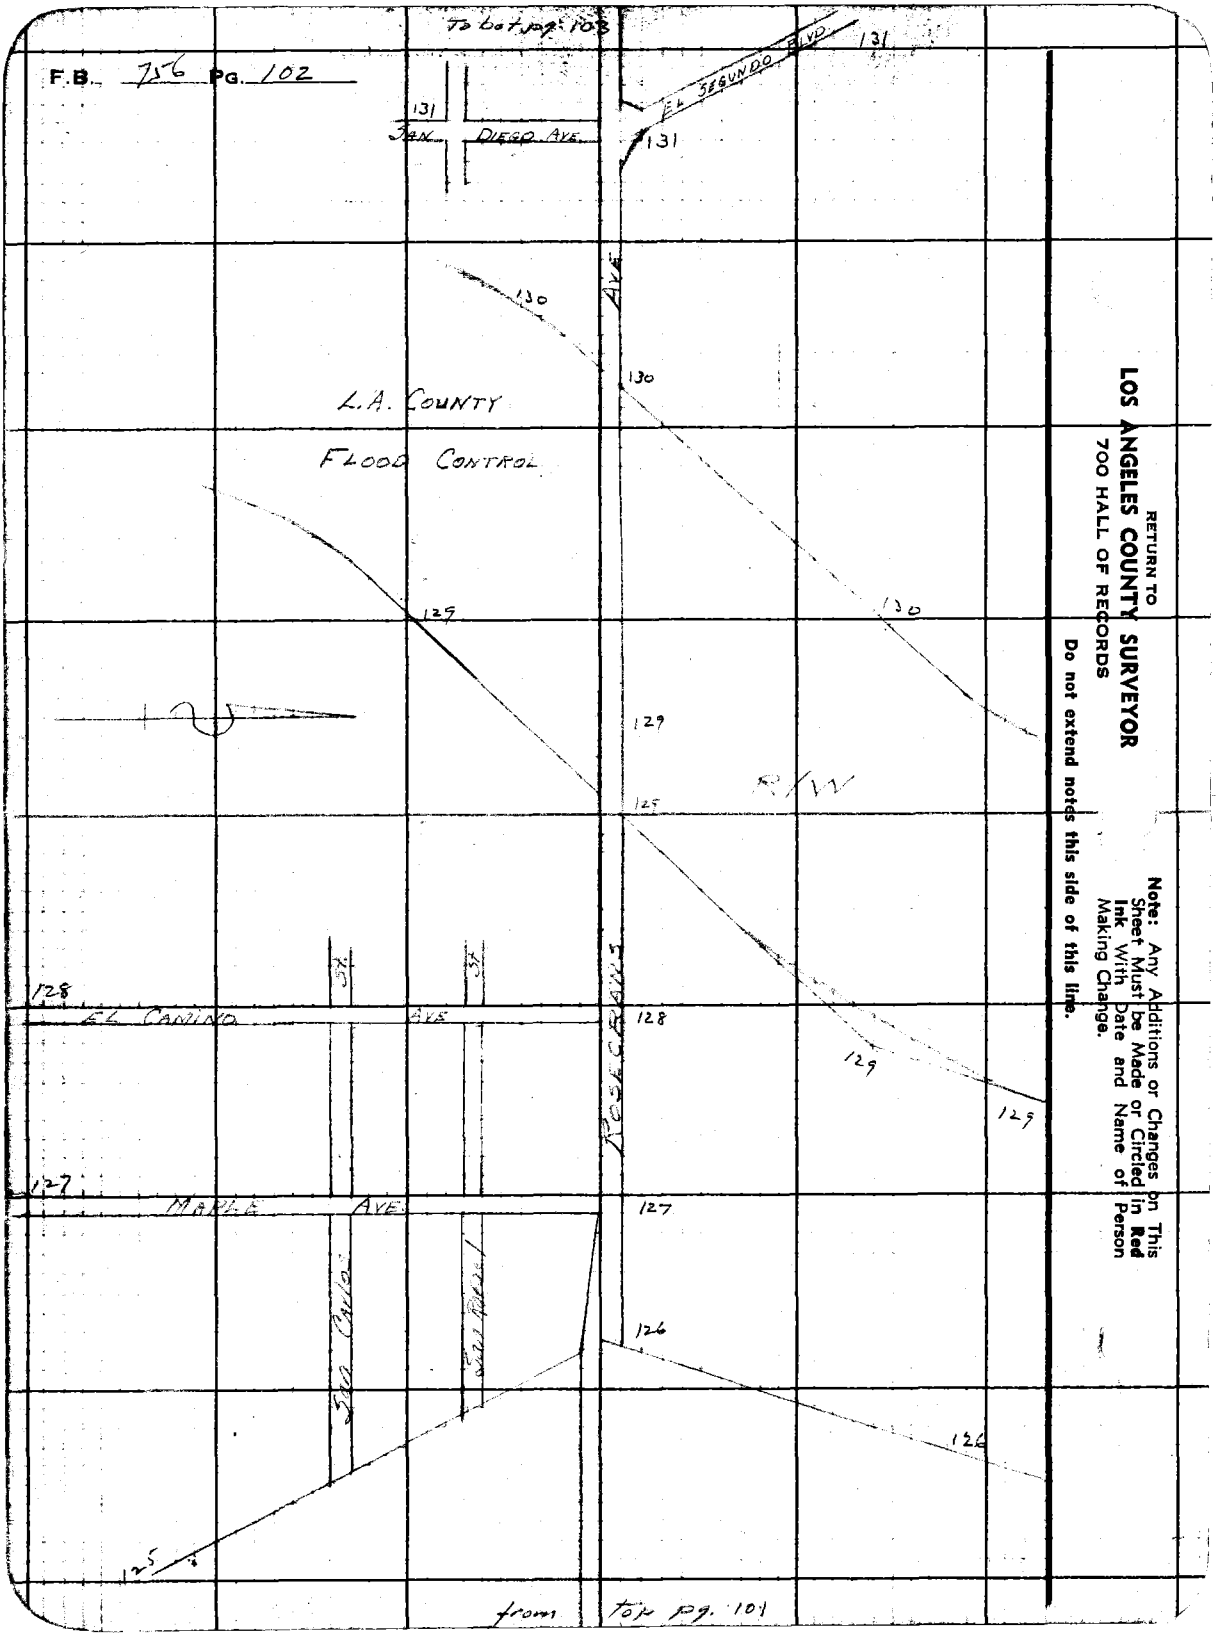

RETURN TO
LOS ANGELES COUNTY SURVEYOR
700 HALL OF RECORDS

Note: Any Additions or Changes on This Sheet Must be Made or Circled in Red Ink With Date and Name of Person Making Change.

Do not extend notes this side of this line.

Notes Ck'd by
Map No. D-1649-5-7
Office Work
Checked
Date

Survey of
W. O. 8202 Tape No. St'd °F
Surveyed by Moore
Notes 141 Date
Indexed

F.B. 756 PG. 103

Note: Any Additions or Changes on This Sheet Must be Made or Circled in Red Ink With Date and Name of Person Making Change.

Do not extend notes this side of this line.

RETURN TO
LOS ANGELES COUNTY SURVEYOR
700 HALL OF RECORDS

FORM 247 5M 10-39

PACIFIC AVE
BUTLER AVE
CASTLEGATE AVE
COOK AVE
ATLANTIC AVE
ALLEY
LIMA AVE
EBRIGHT AVE
WILLIAMS AVE
GIBSON ST
3RD ST
PACIFIC STREET
QUEEN DALE AVE
RANCHO LOS CRANOS
MONTEREY

140 139 138 137 136 135 134 133 132

From top pg. 102

F.B. 756 PG. 104

RETURN TO
LOS ANGELES COUNTY SURVEYOR
700 HALL OF RECORDS

Note: Any Additions or Changes on This Sheet Must be Made or Circled in Red Ink With Date and Name of Person Making Change.

Do not extend notes this side of this line.

LONG BEACH BLVD

CONT. IN F.B. 856

144 TEMPLE ST

144 144 44

ROSECRANS

143 HOLLY

143 MURIEL 143

143 143

142 LOCUST AVE 142

MORELAND AVE

ALLEY

from top pg. 103

Notes Ck'd by	Survey of
Map No. B-1649.5	W. O. 8202 Tape No. 067 St'd 26 • F.
Office Work	Surveyed by Moore
Checked	Notes Moore Date 7-26-37
Date	Indexed A. C. Johnson

F.B. ____ PG. 115

Note: Any Additions or Changes on This Sheet Must be Made or Circled in Red Ink With Date and Name of Person Making Change.

Do not extend notes this side of this line

RETURN TO
LOS ANGELES COUNTY SURVEYOR
700 HALL OF RECORDS

FORM 247 10M 12-36

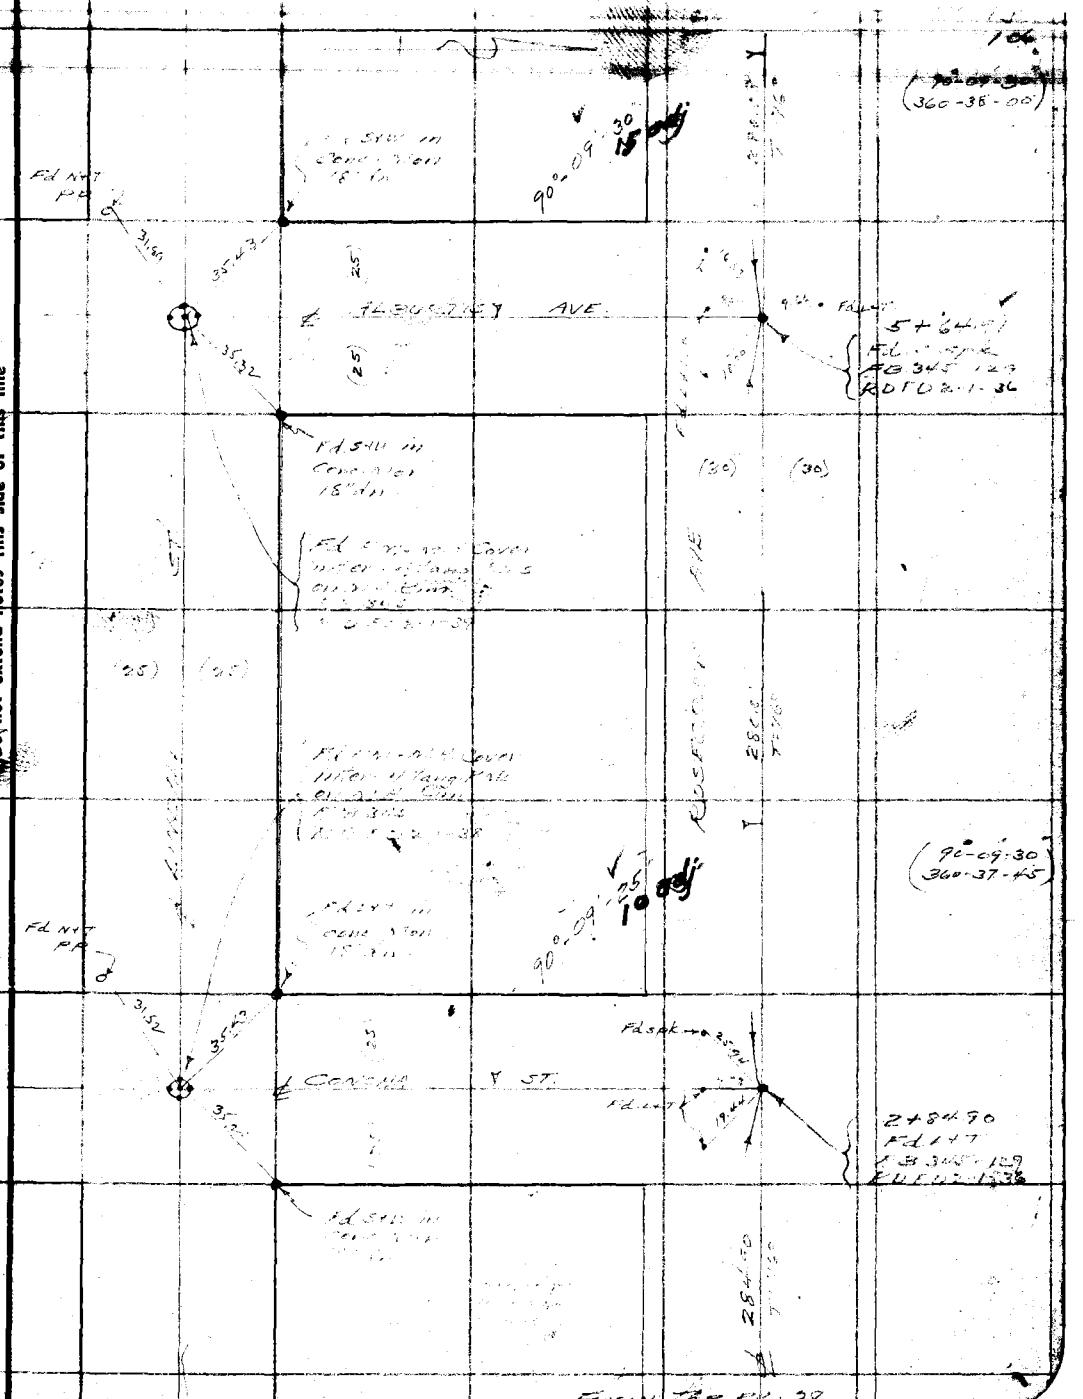

From Sheet 38

RETURN TO
LOS ANGELES COUNTY SURVEYOR
700 HALL OF RECORDS

Note: Any Additions or Changes on This Sheet Must be Made or Circled in **Red** Ink With Date and Name of Person Making Change.

Do not extend notes this side of this line

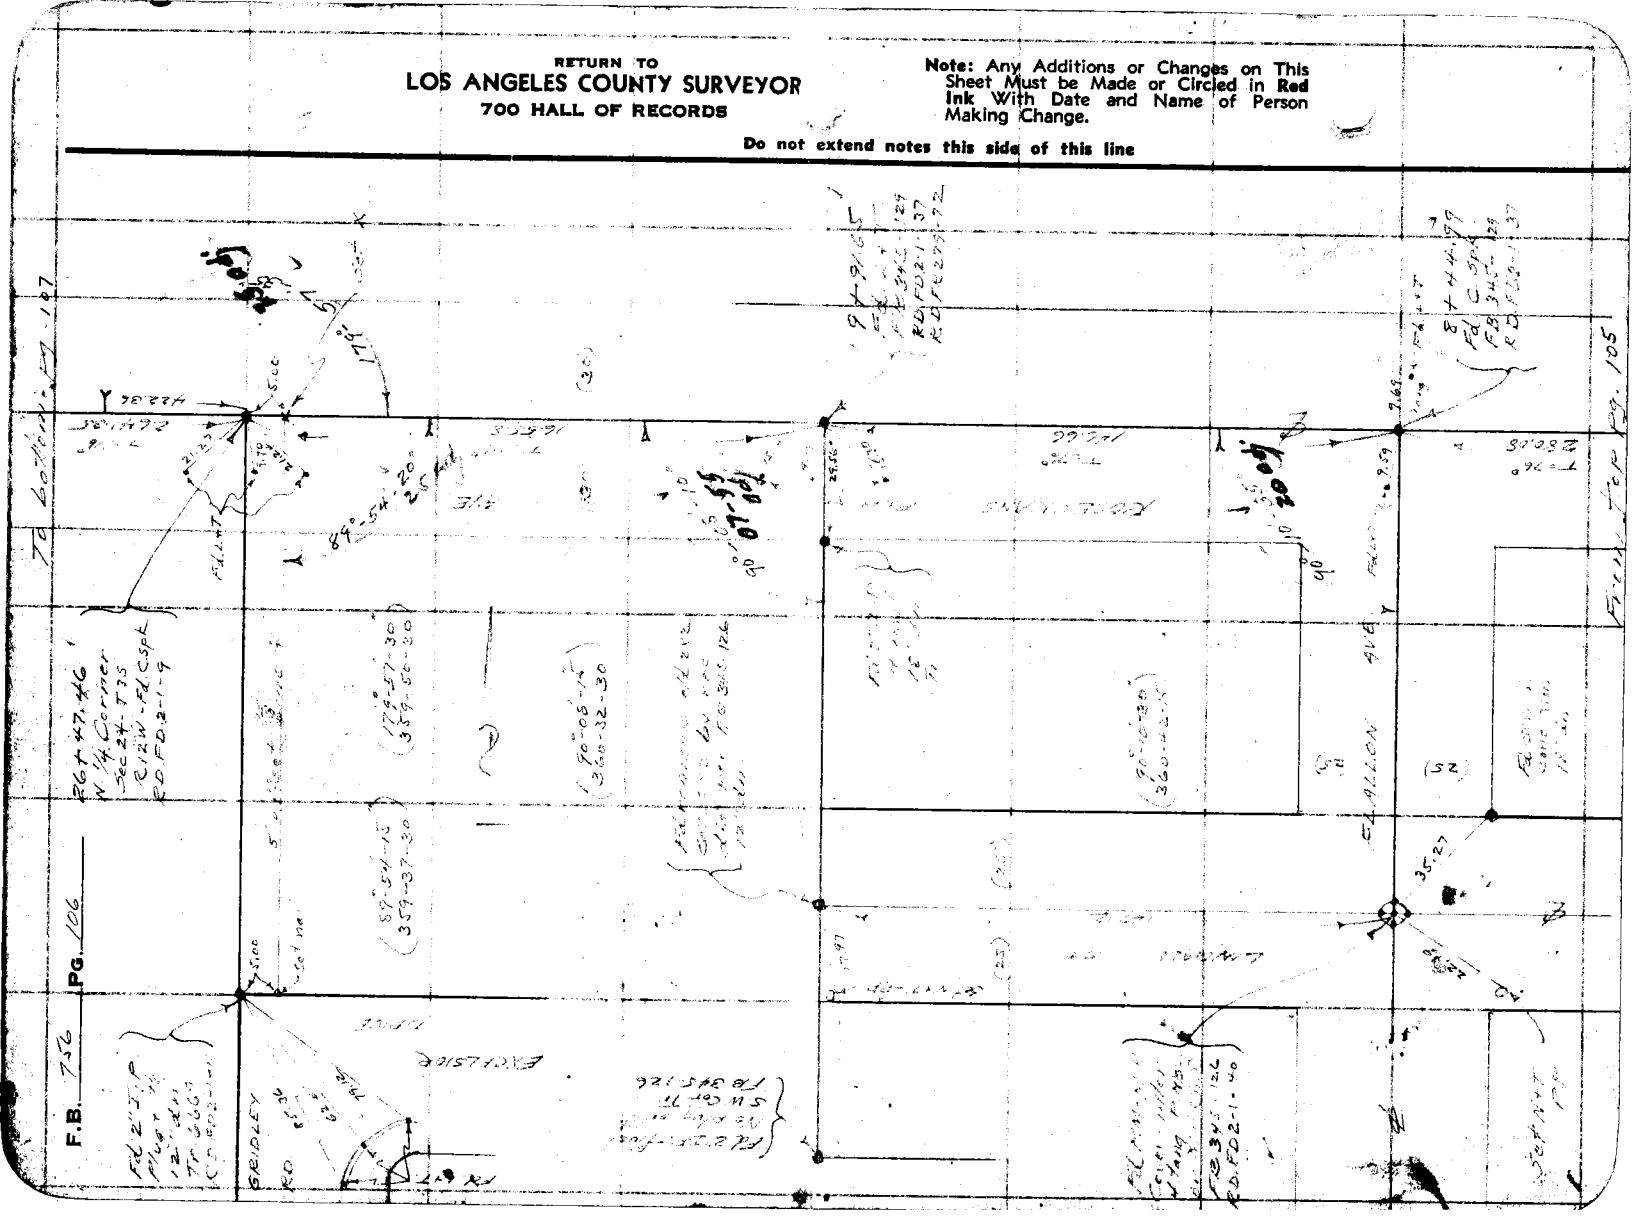

FORM 247 10M 11-39

RETURN TO
LOS ANGELES COUNTY SURVEYOR
700 HALL OF RECORDS

Note: Any Additions or Changes on This Sheet Must be Made or Circled in **Red Ink** With Date and Name of Person Making Change.

Do not extend notes this side of this line

Notes Ck'd by _____
Map No. R-10495
Office Work _____
Checked _____
Date _____

Survey of _____
W. O. 5442 Tape No. 62 St'd. ✓ oF.
Surveyed by _____
Notes _____ Date 2-24-39
Indexed _____ C. J. _____

F.B. _____ PG. _____

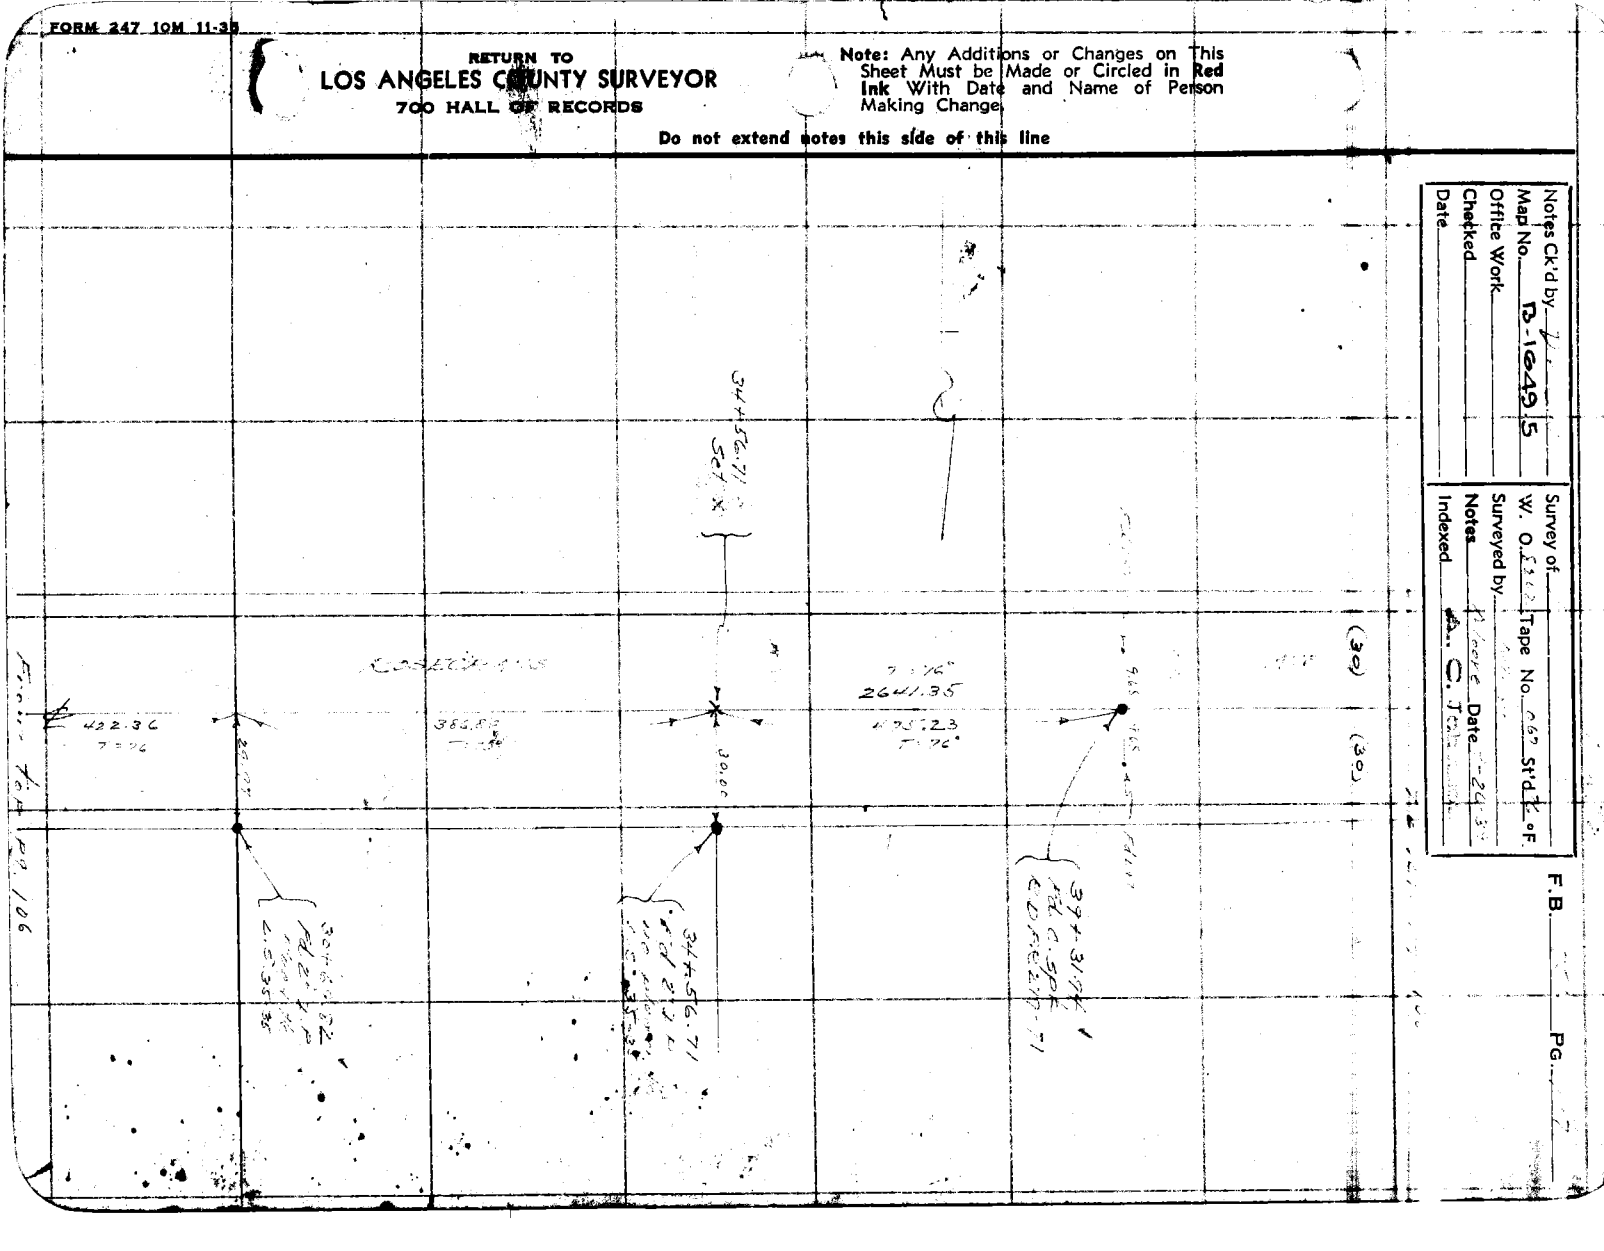

RETURN TO
LOS ANGELES COUNTY SURVEYOR
700 HALL OF RECORDS

Note: Any Additions or Changes on This Sheet Must be Made or Circled in Red Ink With Date and Name of Person Making Change.

Do not extend notes this side of this line

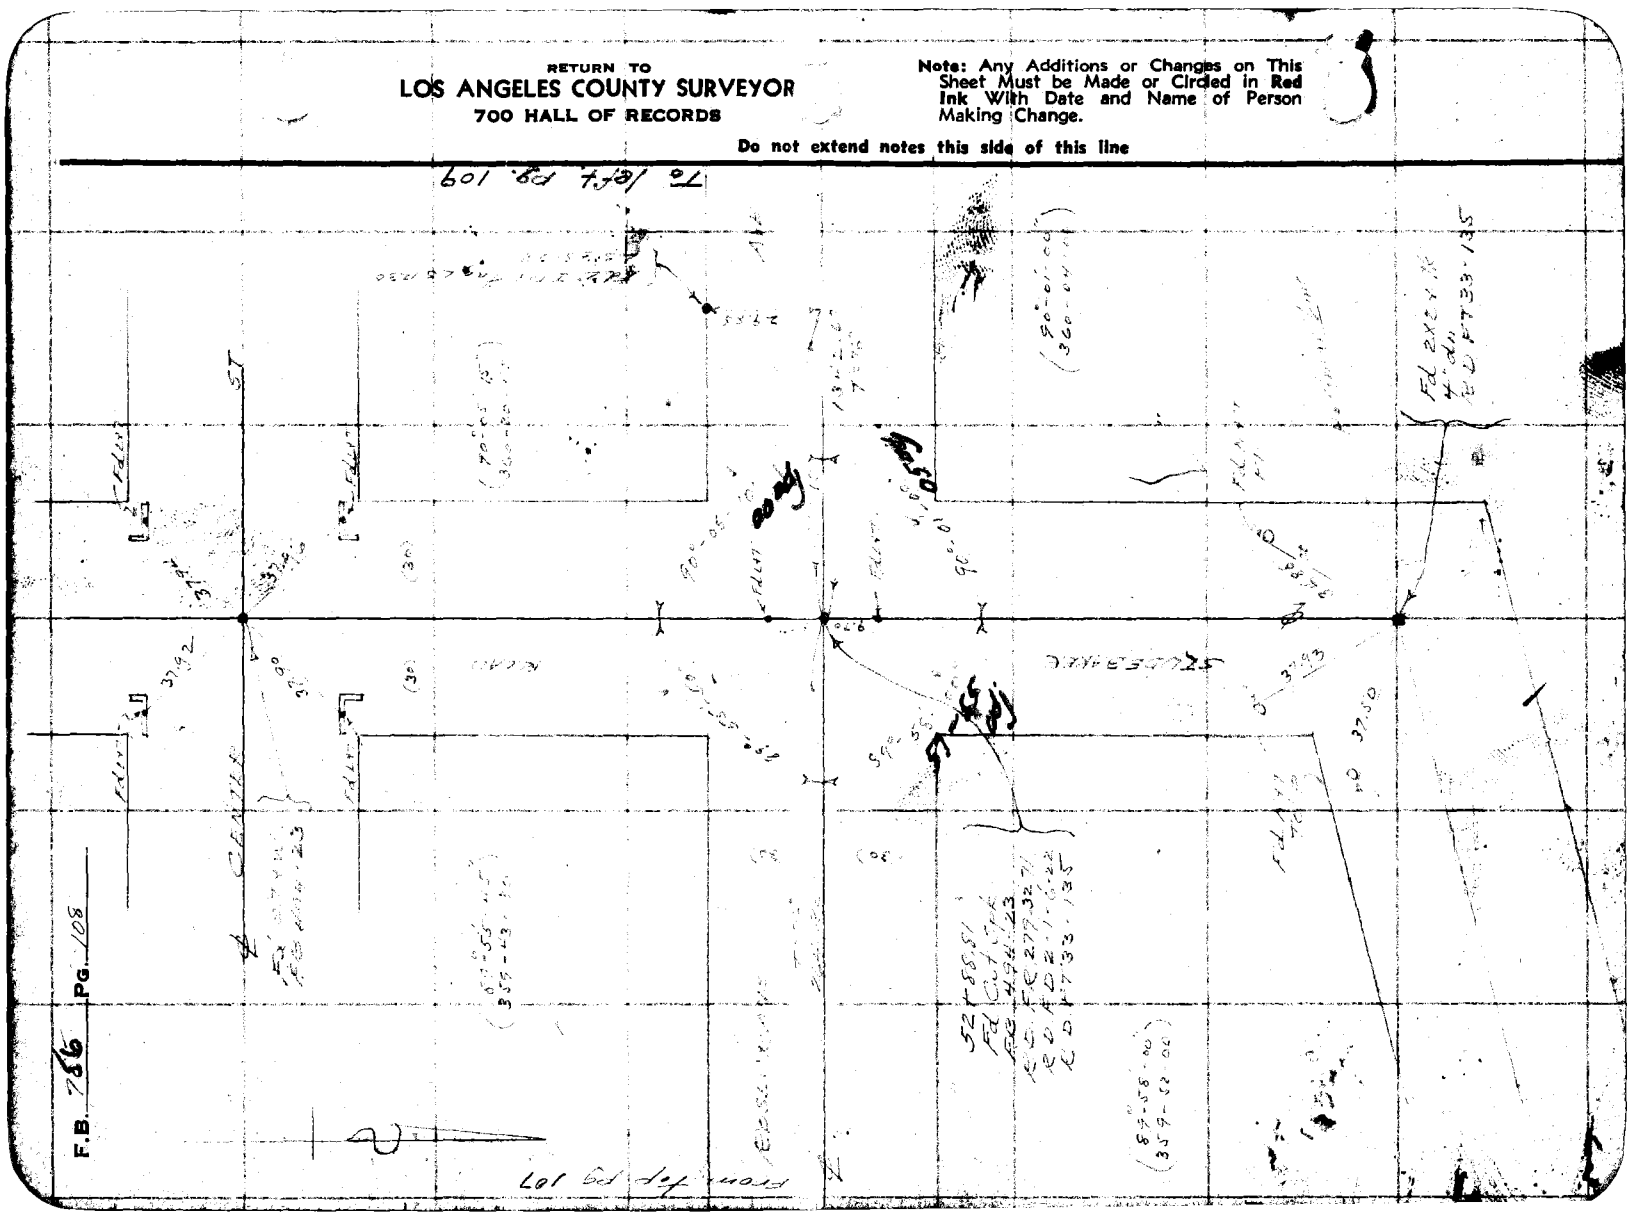

Notes Ck'd by
Map No. B-1649-5
Office Work
Checked
Date

Survey of
W. O. 8202 Tape No. 067 St'd 76 OF
Surveyed by
Notes Moore Date 9-28-39
Indexed A. C. Jo

F.B. PG. 169

Note: Any Additions or Changes on This Sheets Must be Made or Circled in Red Ink With Date and Name of Person Making Change.

Do not extend notes this side of this line

From Right Pg. 108

RETURN TO
LOS ANGELES COUNTY SURVEYOR
700 HALL OF RECORDS

FORM 247 5M 10-47

RETURN TO
LOS ANGELES COUNTY SURVEYOR
700 HALL OF RECORDS

Note: Any Additions or Changes on This Sheets Must be Made or Circled in Red Ink With Date and Name of Person Making Change.

Do not extend notes this side of this line

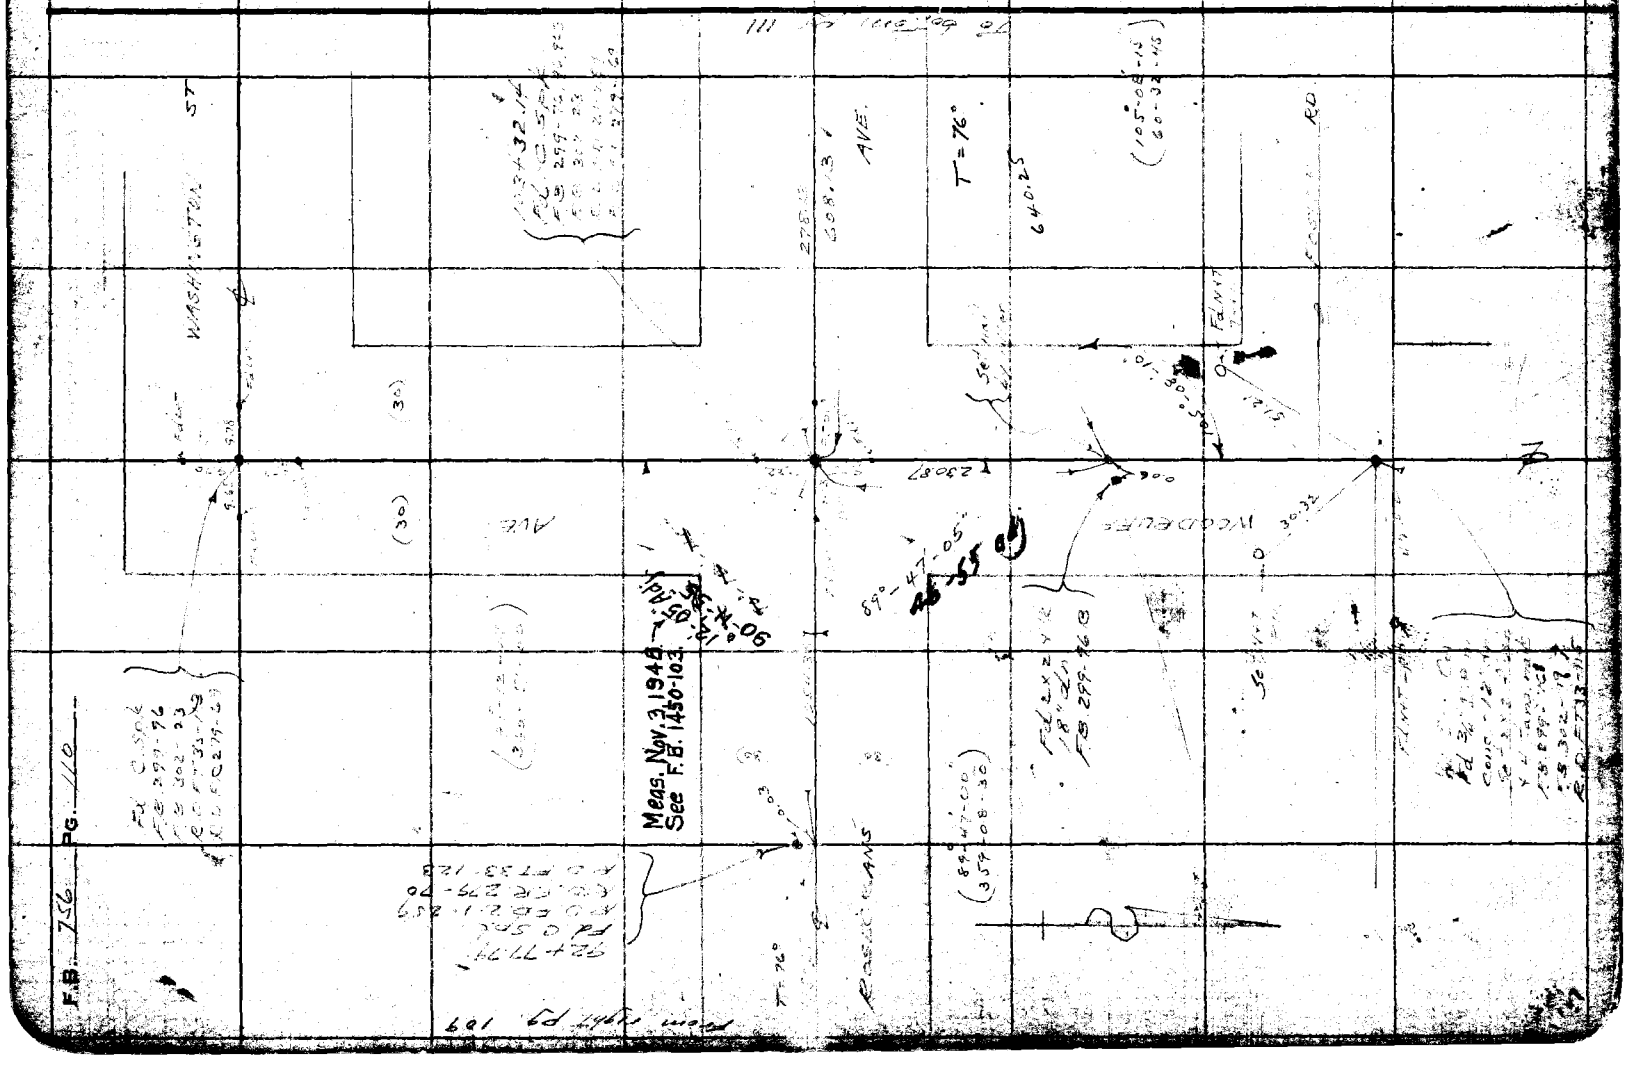

Notes Ck'd by
Map No. C.S. B-1[illegible]
Office Work J. D. Price
Checked
Date

Survey of
W. O. 8502 Tape No. 067 Std. 76 of
Surveyed by Moore
Notes Moore Date 10-5-37
Indexed C. J[illegible]

F.B. 471 Pg. 111

To sheet No. 112

Note: Any Additions or Changes on This Sheets Must be Made or Circled in Red Ink With Date and Name of Person Making Change.

Do not extend notes this side of this line

RETURN TO
LOS ANGELES COUNTY SURVEYOR
700 HALL OF RECORDS

FORM 247 SM 10-37

126° 45' 30"
1197
783.70
Fd. 6"x6" mail - Punch FB 299-96A
Fd. SW in conc. mon. 2' dn. RD FA 229-26
0.87
0.11
0.16
0.15
Set 1"x3" by in pipe
Fd. SW in conc. Mon. 3' dn. RD FA 229-26
111+18.5
Set 2"x2" 2' deep by in pipe
0.12
51.82
732.02
38° 19' 20"
503.42
Fd. 2"x2" pipe FB 299-96A
Fd. X in conc. FB 299-96A
AVE
238.5'K
38° 19' 15"
153 - 17 - 30
66° 08' 30"
66° 08' 15"
264 - 33 - 15
45° 46' 45"
45° Adj.
66.70
Fd. 2"x2" pipe FB 299-96A
Fd 2"x2"x WHT 2' dn FB 299-96A
0.50
56° 41' 55"
Set 1"x2" 2' dn 109+40.27
T = 76°
ST
WASHINGTON
ROSECRANS
330.00
Cor. 3
81 - 46 - 45
327 - 06 - 45
96° 42' 00"
26 - 47 - 30
Sec. Cor. Fd Wagon Spindle 18" dn. F.B. 299-96A
(30)
(30)
0.05
106+40.27
Varies in use
0.31
Fd. c spk in conc pvt. F.B. 299-96A
89° 36' 45"
359 - 27 - 15
89° 36' 50"
278.3
To sheet No. 110

RETURN TO
LOS ANGELES COUNTY SURVEYOR
700 HALL OF RECORDS

Note: Any Additions or Changes on This Sheets Must be Made or Circled in **Red Ink** With Date and Name of Person Making Change.

Do not extend notes this side of this line

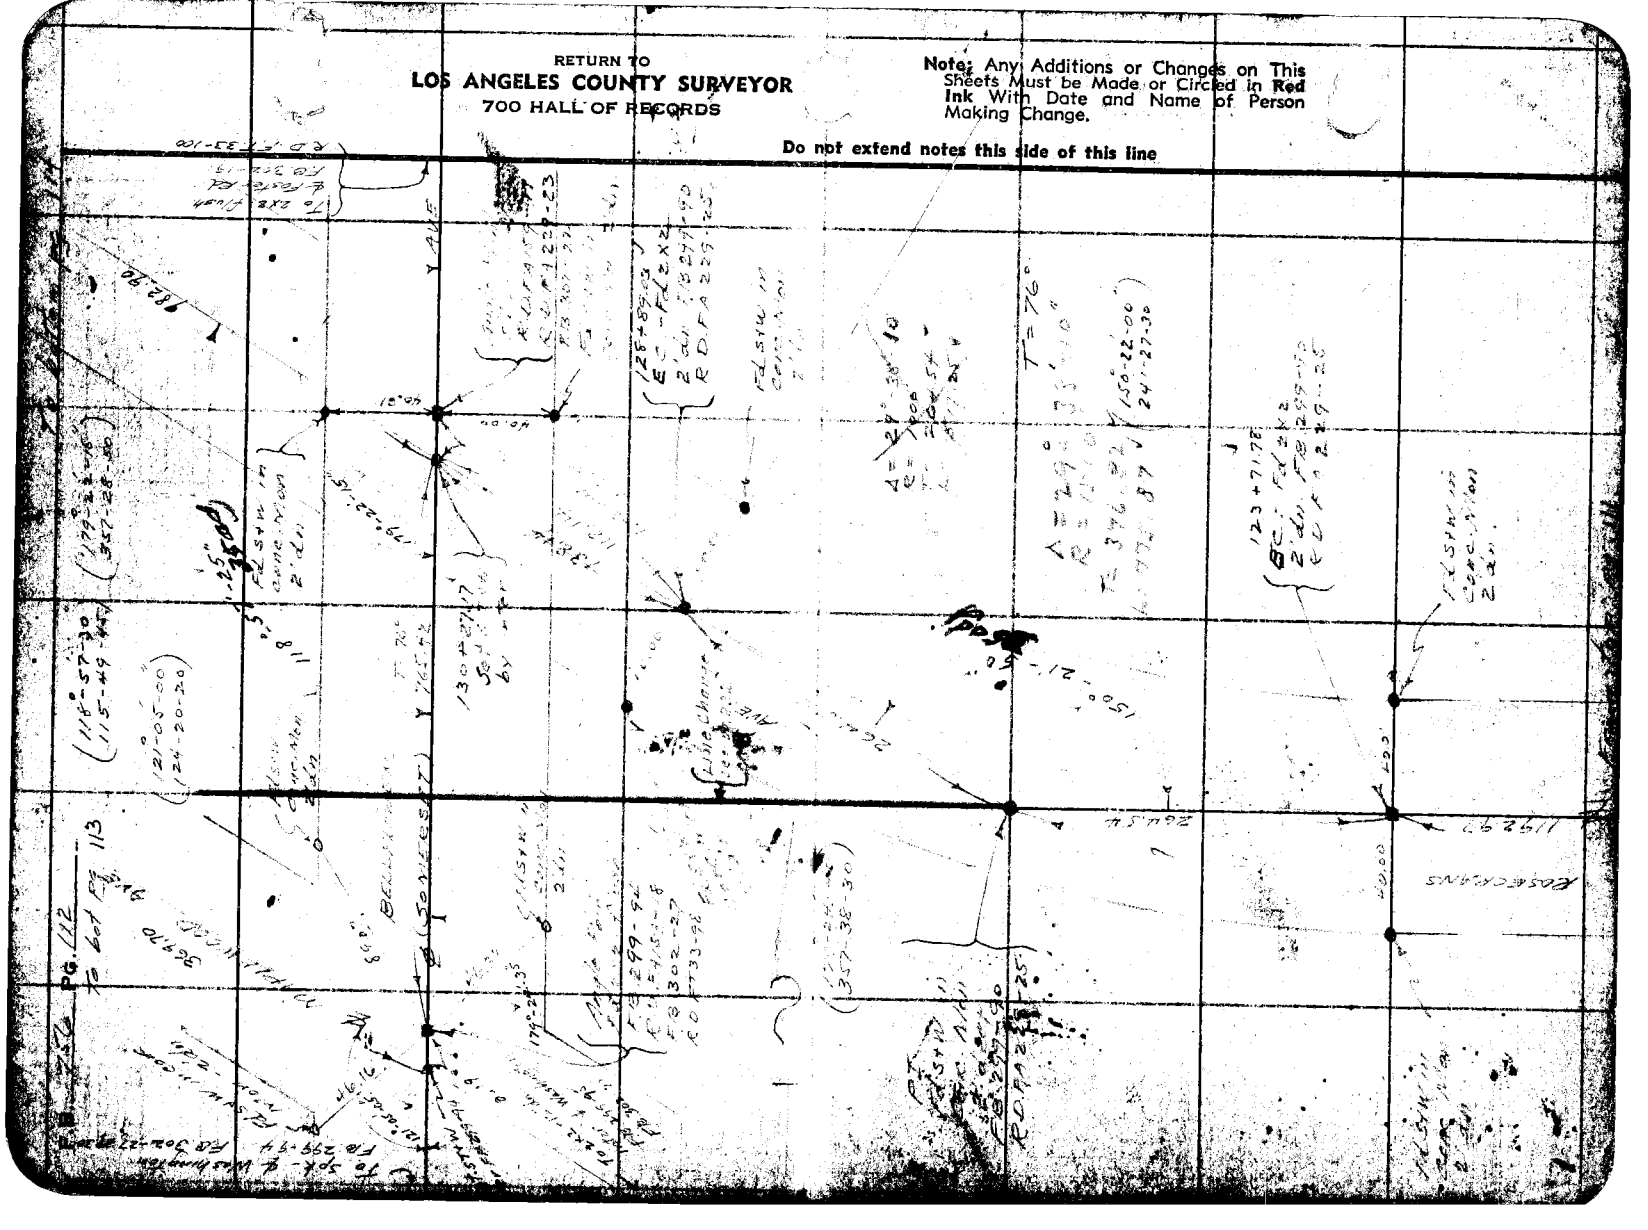
Y AVE
AVENUE
Pg. 112
Pg. 113

Notes Ck'd by	Survey of
Map No.	W. 08202 Tape No. 038 Std 76 of
Office Work J. D. Price.	Surveyed by Moore
Checked	Notes Date
Date	Indexed

F.B. 756 PG. 113

RETURN TO
LOS ANGELES COUNTY SURVEYOR
700 HALL OF RECORDS

Note: Any Additions or Changes on This Sheets Must be Made or Circled in Red Ink With Date and Name of Person Making Change.

Do not extend notes this side of this line

FORM 247 5M 10-37

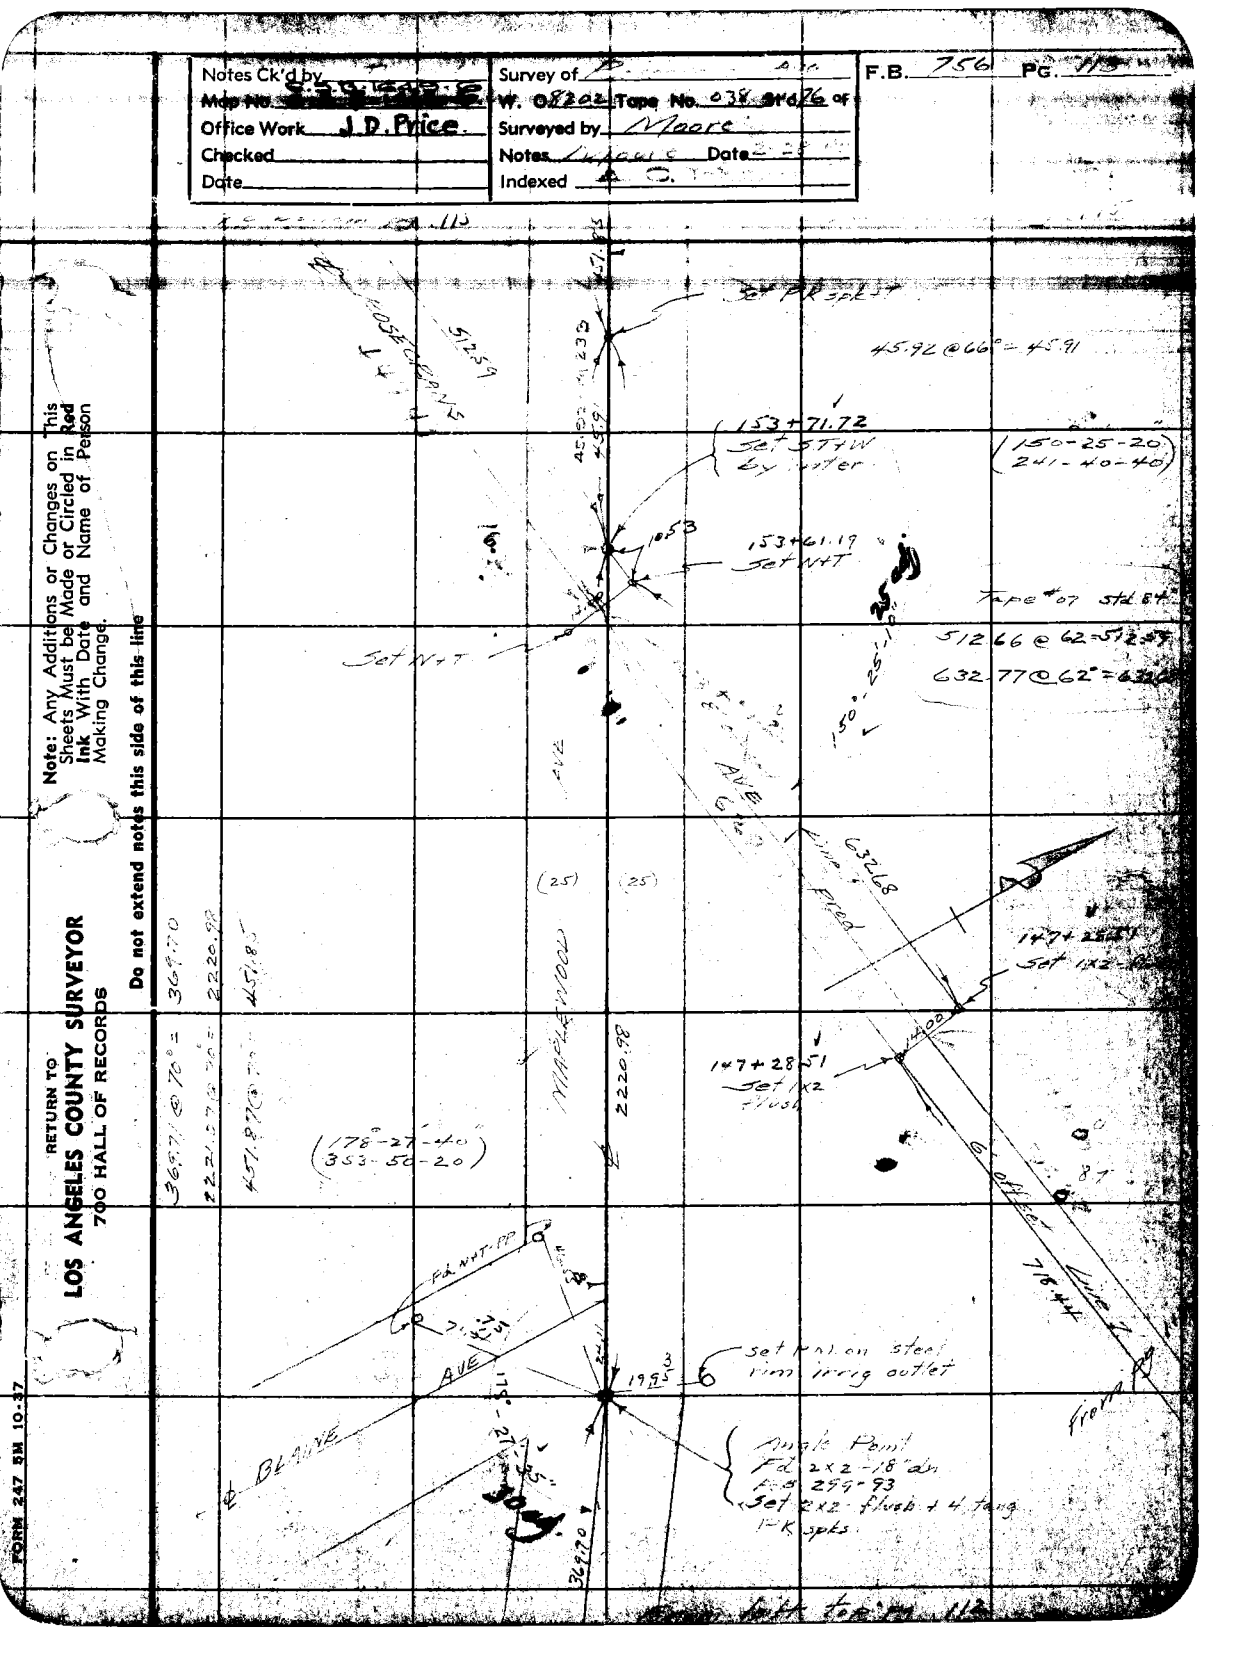

F.B. 756 PG. 114

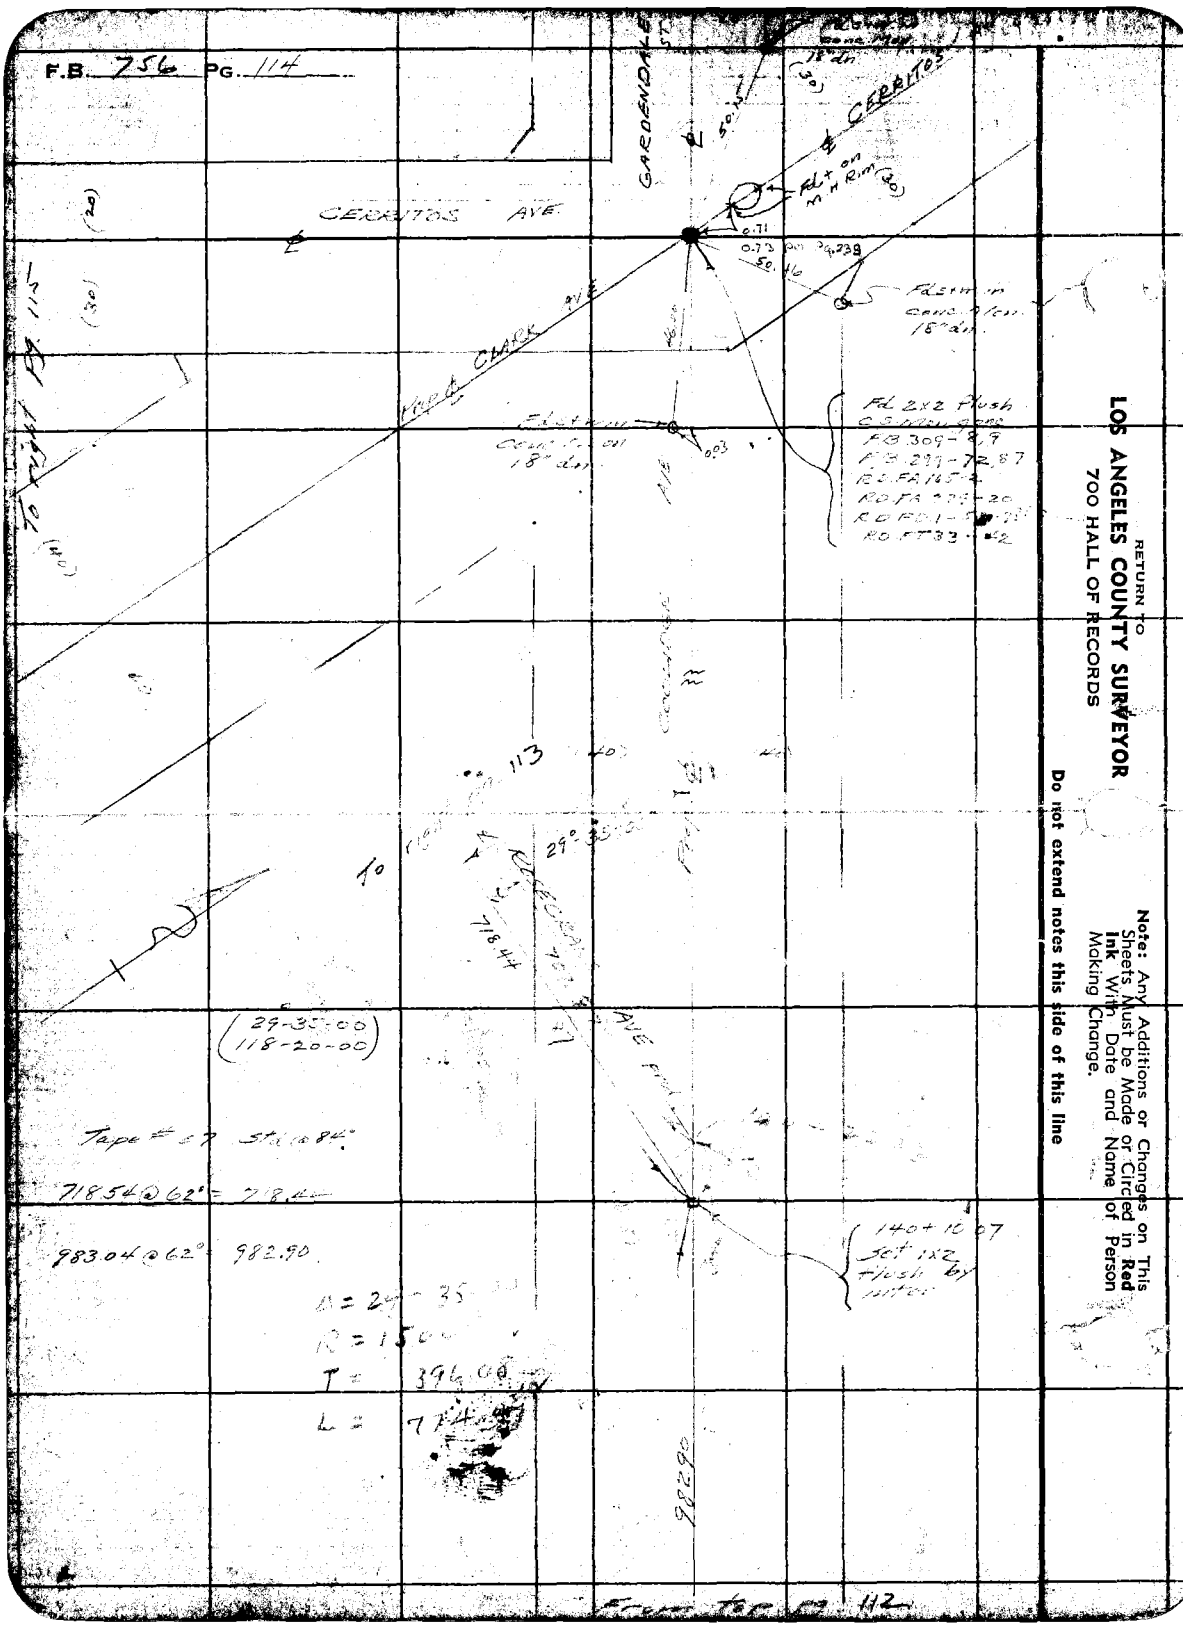

RETURN TO
LOS ANGELES COUNTY SURVEYOR
700 HALL OF RECORDS

Note: Any Additions or Changes on This Sheets Must be Made or Circled in **Red Ink** With Date and Name of Person Making Change.

Do not extend notes this side of this line

Notes Ck'd by T—	Survey of R.1 Rose Ave
Map No. C.S. B164-C	W. O. 8202 Tape No. 07 St'd 24 OF
Office Work J. D. Price	Surveyed by LY Moore
Checked	Notes A. C. Johnson Date
Date	Indexed

F.B. 756 PG. 4/5

Note: Any Additions or Changes on This Sheets Must be Made or Circled in Red Ink With Date and Name of Person Making Change.

Do not extend notes this side of this line

RETURN TO
LOS ANGELES COUNTY SURVEYOR
700 HALL OF RECORDS

FORM 247 5M 10-57

163+75.00 Set 3 T+W by inter

495.29 @ 68° = 495.24

470.75 @ 66° = 470.67

339.72 @ 68° = 339.88

Fd 3 T+W
FB 299-72
FB 309-
RD FA16-3
RD FD1-42
RD FT33-42

Per Pg. 237
164.01
163.99

CERRITOS

495.24
495.29 Per Pg. 238

AVE

(20)

(30)

73.61

74.25

74.23

90° 00' Set NT Tack

Fd NT Tack

Rose Ave

Set 3 T+W by inter

156+84.31
Set 1/2 flush

60° 25' 42"
241-42-00

79.27 @ 66° = 79.26

245.97 @ 66° = 245.94

60° 26' 42"
241-44-00

AVE

245.94

0.90

Set PM on Rim Sewer MH

13+52.96
Fd 3 T+W in Conc Mon
RD FA16-3
18" dia

158+05.05
Set 1/2
10" dia
by inter

CLARK

Prop

512.59

AVE

90° 00' 55"
91-00

Mon gone

Prod.

451.80

(25)

(25)

(90° 01' 00"
360-03-50)

Fd 3 T+W in Conc Mon
18" dia

27+52.62
Set NT
Tack

Per 305-N

RETURN TO
LOS ANGELES COUNTY SURVEYOR
700 HALL OF RECORDS

Note: Any Additions or Changes on This Sheets Must be Made or Circled in **Red Ink** With Date and Name of Person Making Change.

Do not extend notes this side of this line

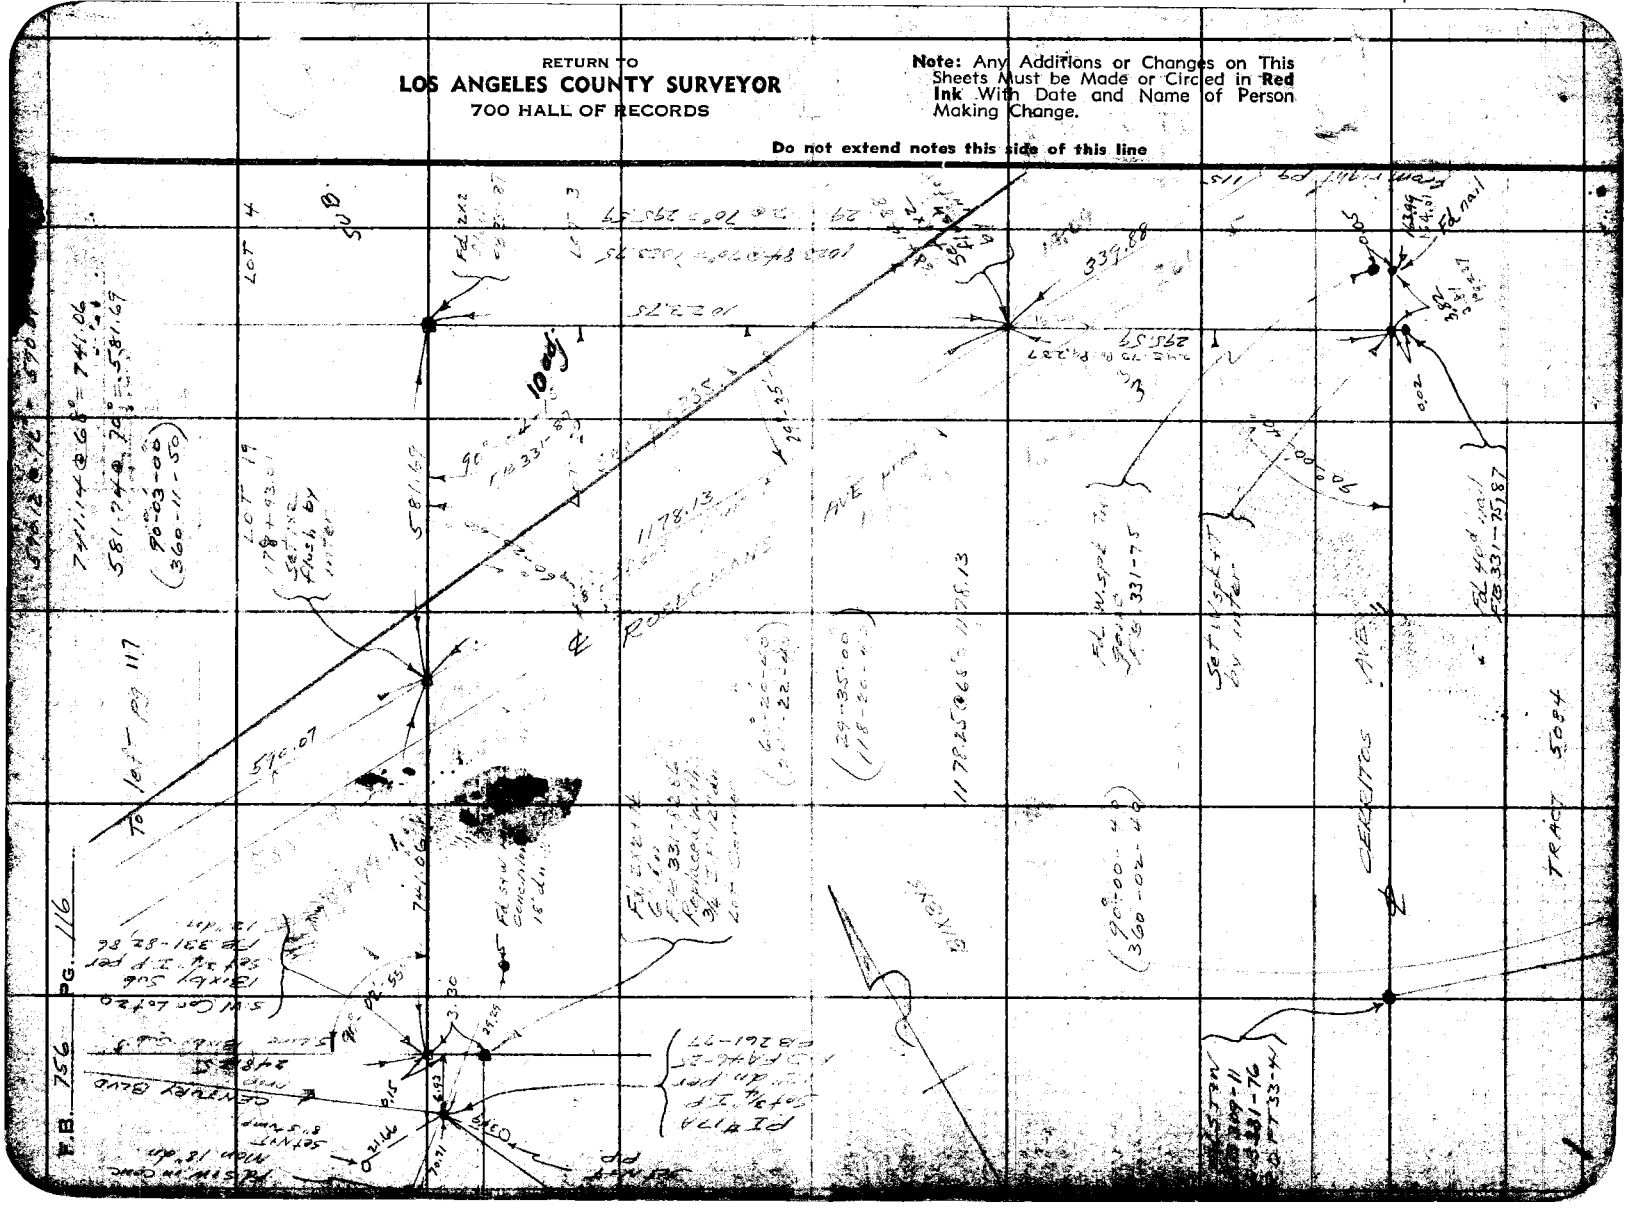
LOT 4
SUB B
TRACT 5084
PG. 116
B.M. 756
10 adj
1178.13
1178.13
1178.13

Notes Ck'd by
Map No. P-1542-S
Office Work J.D. Price
Checked
Date

Survey of
W. O. 8202 Tape No. 07 Std. 24 of
Surveyed by Moore
Notes Moore Date 3-11-47
Indexed

F.B. 756 PG. 72

RETURN TO
LOS ANGELES COUNTY SURVEYOR
700 HALL OF RECORDS

Note: Any Additions or Changes on This Sheets Must be Made or Circled in Red Ink With Date and Name of Person Making Change.

Do not extend notes this side of this line

FORM 247 SM 10-37

RETURN TO
LOS ANGELES COUNTY SURVEYOR
700 HALL OF RECORDS

Note: Any Additions or Changes on This Sheets Must be Made or Circled in **Red Ink** With Date and Name of Person Making Change.

Do not extend notes this side of this line

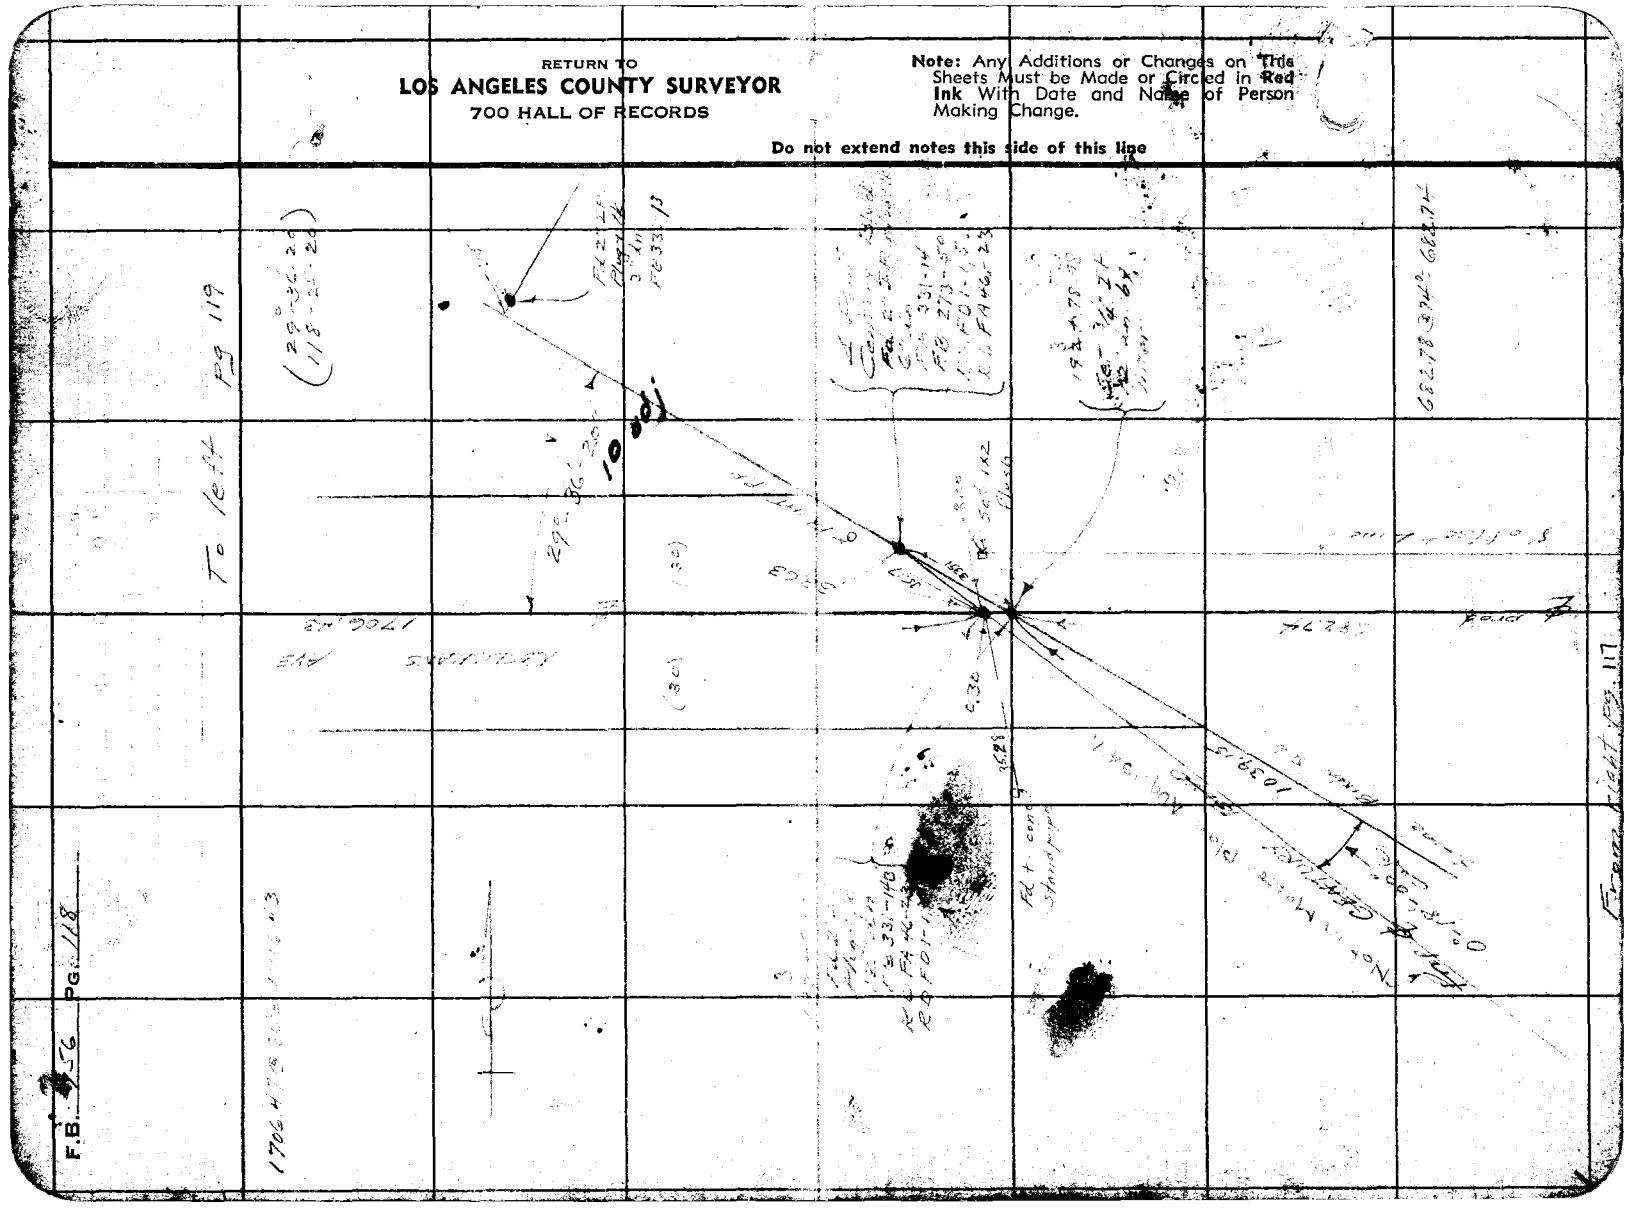

Notes Ck'd by
Map No. C.S. B-1141-6
Office Work J. D. Price.
Checked
Date

Survey of
W. O. 8202 Tape No. 07 St'd 84 OF
Surveyed by Moore
Notes Date
Indexed

F.B. 756 Pg. 119

Note: Any Additions or Changes on This Sheets Must be Made or Circled in Red Ink With Date and Name of Person Making Change.

Do not extend notes this side of this line

RETURN TO
LOS ANGELES COUNTY SURVEYOR
700 HALL OF RECORDS

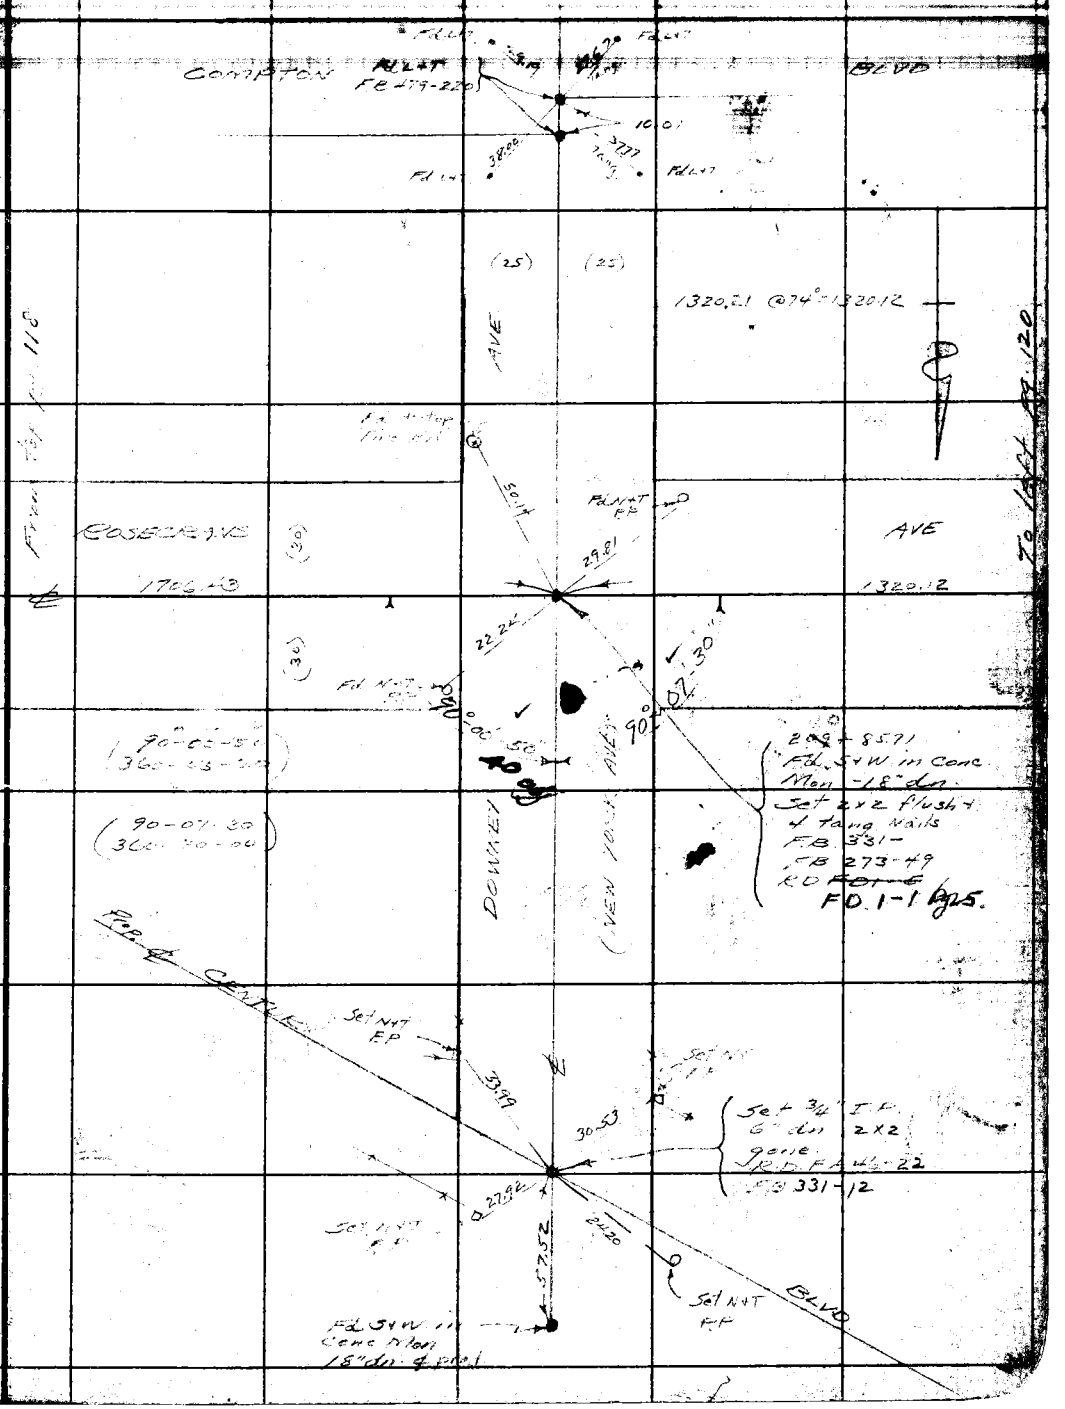

Set 2x2 flush w/ Tang Nails
FB 331-
FB 273-49
RO
FD. 1-1 B25.

FB 331-12

FORM 247 5M 10-37

RETURN TO
LOS ANGELES COUNTY SURVEYOR
700 HALL OF RECORDS

Note: Any Additions or Changes on This Sheets Must be Made or Circled in **Red Ink** With Date and Name of Person Making Change.

Do not extend notes this side of this line

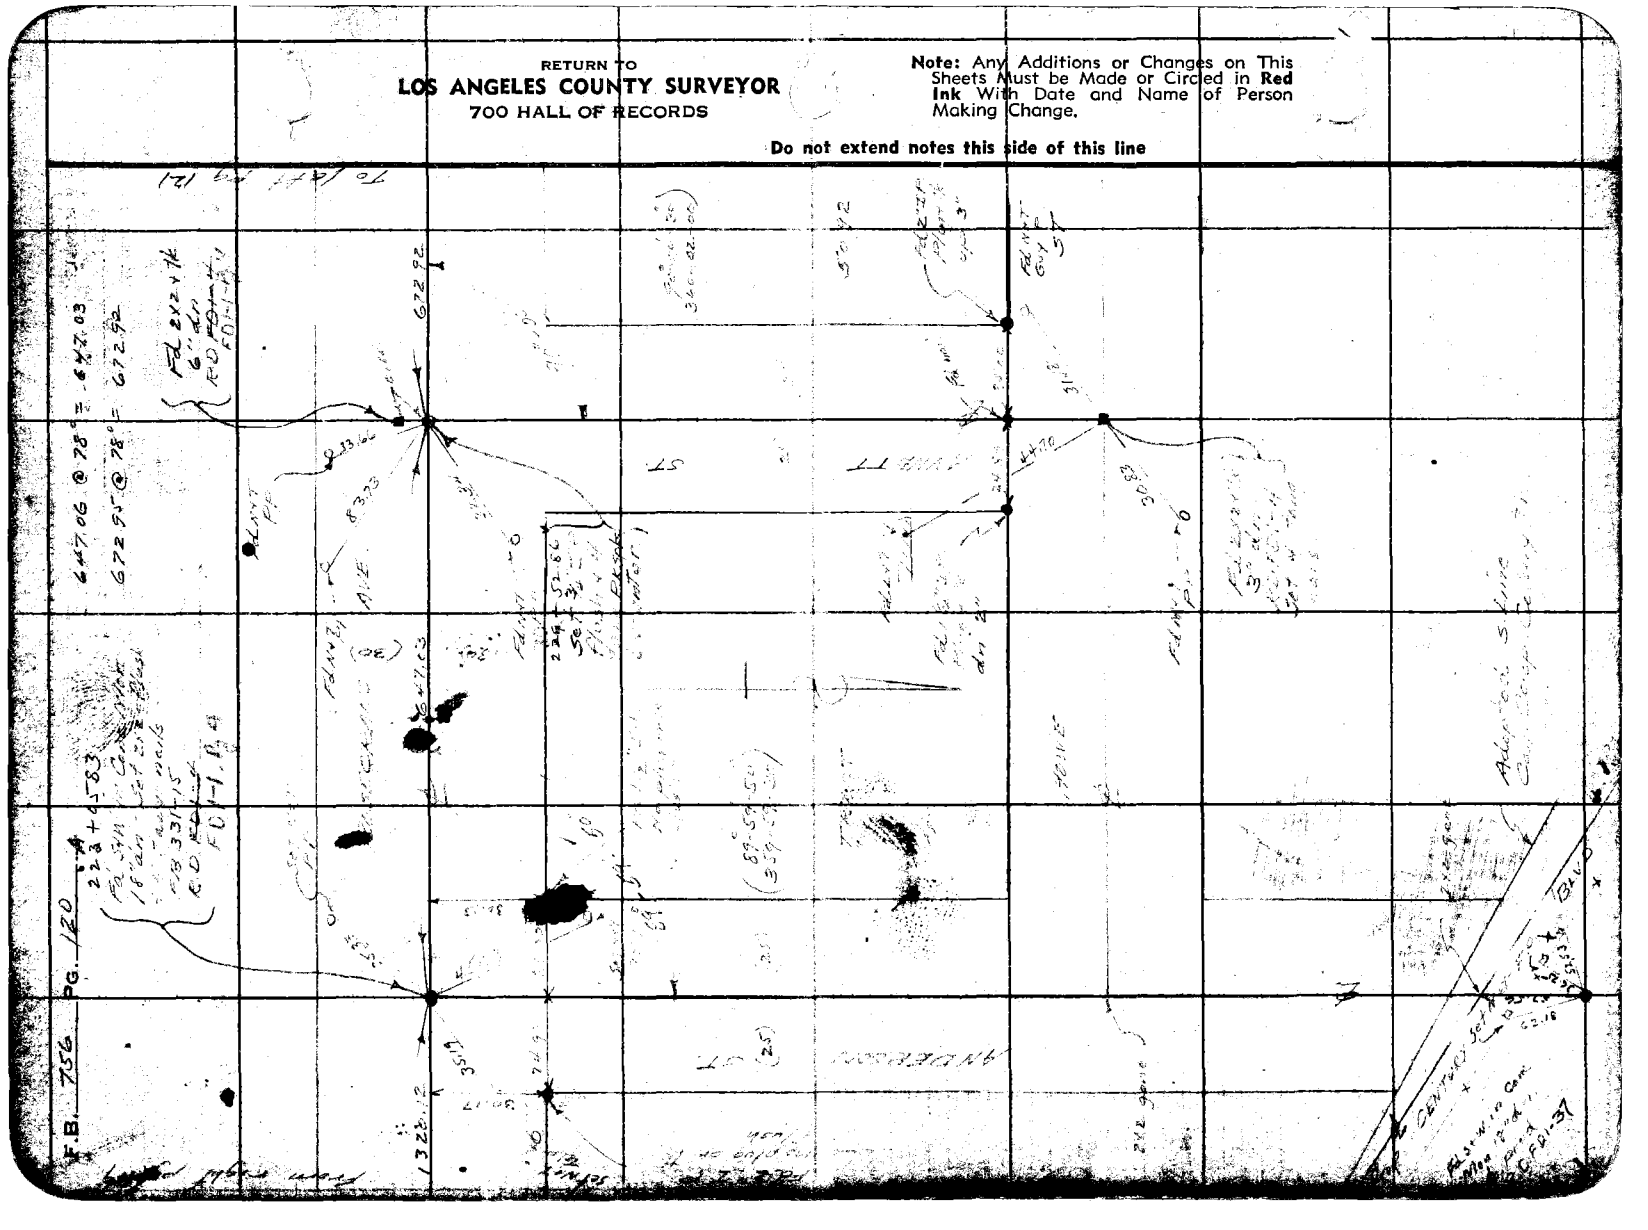

Notes Ck'd by	Survey of
Office Work	Surveyed by: Moore
Checked	Notes Moore Date 3-5-40
Date	Indexed A.C. Thayer

F.B. 756 PG. 121

Note: Any Additions or Changes on this Sheet Must be Made or Circled in Ink and Name of Person Making Changes.

Do not extend notes this side of this line

RETURN TO
LOS ANGELES COUNTY SURVEYOR
700 HALL OF RECORDS

FORM 247 BM 10-37

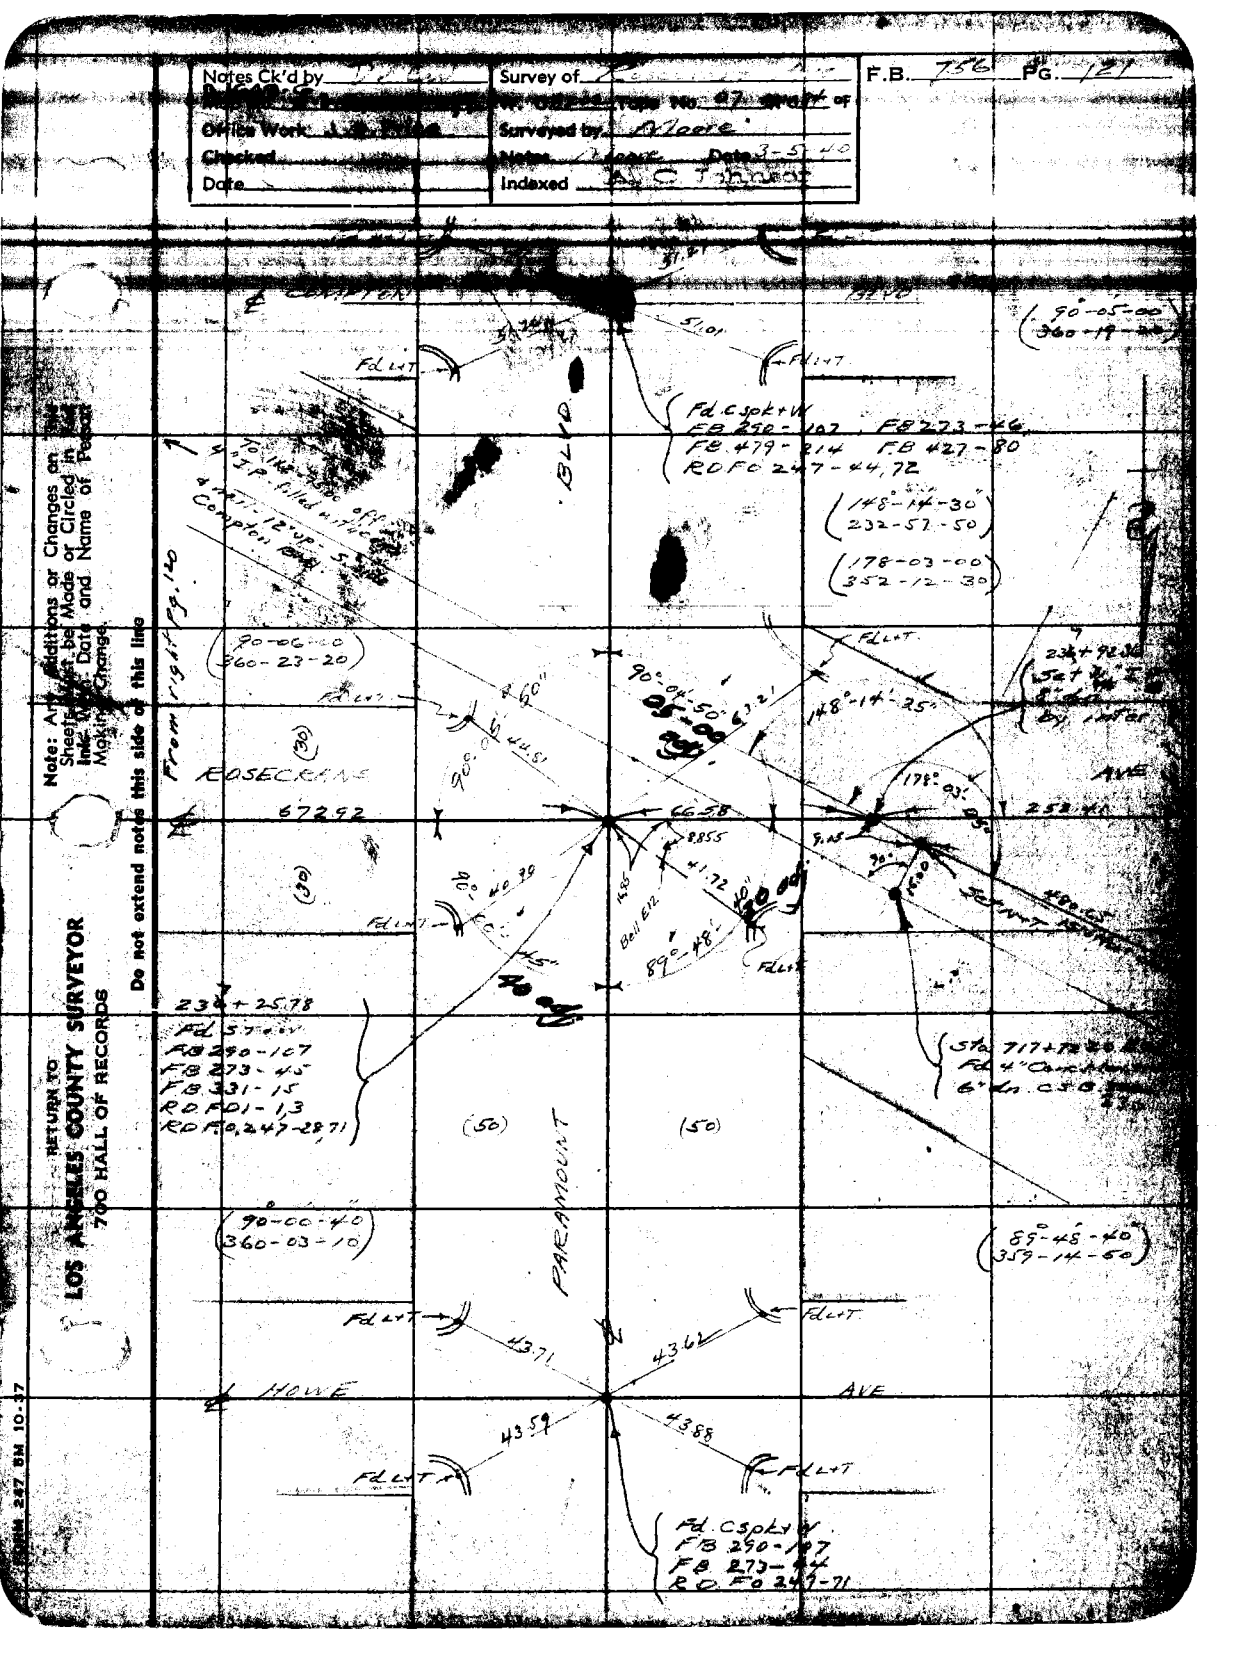










RETURN TO
LOS ANGELES COUNTY SURVEYOR
700 HALL OF RECORDS

Note: Any Additions or Changes on This Sheets Must be Made or Circled in Red Ink With Date and Name of Person Making Change.

Do not extend notes this side of this line

(1+ 0°-12-40 232.58 40)

AVE

LAG #80

2.14

30.03

264.90

135°03

LAG #81

1.36

(100)

148°-20-45

79°

1560

T = 84°

148°-14-40

20

239+49.15 Set N+T by inter

57.14

68.32

LAG #79

Row

4.38 40

238+44.77 Set N+T by

57.84

Sta 712+91.57 BC

K = 29

Curve to Left

FB 250-102

30.10

44.56

0.15

LAG #78

151.77

252.14

480.54

Set 1X2 by inter

LAG #74

112.46

LAG #76

LAG #75

30.25

17.87

16.45

49.59

117.27

52.10

9.15

3/4" Pg

Sta 717+72.20 EC Fd 4" Conc. Mon. + nail - 6" up C.S. B230

90°-00'-00"

PARAMOUNT

BLVD

51.15

68.54

LAG #72

S7°W

Pg

To 1X2 - 30° 68.54 - 12" up Cutler with conc. + nail - East Prof line Dominguez Ch ANC

(-110)

Set 1X2 (-60) P.C.

ROSECRANS

Page 183

Notes Ck'd by
Map No.
Office Work J. D. Price
Checked
Date

Survey of
W. O. 8202 Tape No. 02 Sht 84 OF
Surveyed by Moore
Notes Moore Date 3-7-45
Indexed A C

F.B. 756 PG. 128

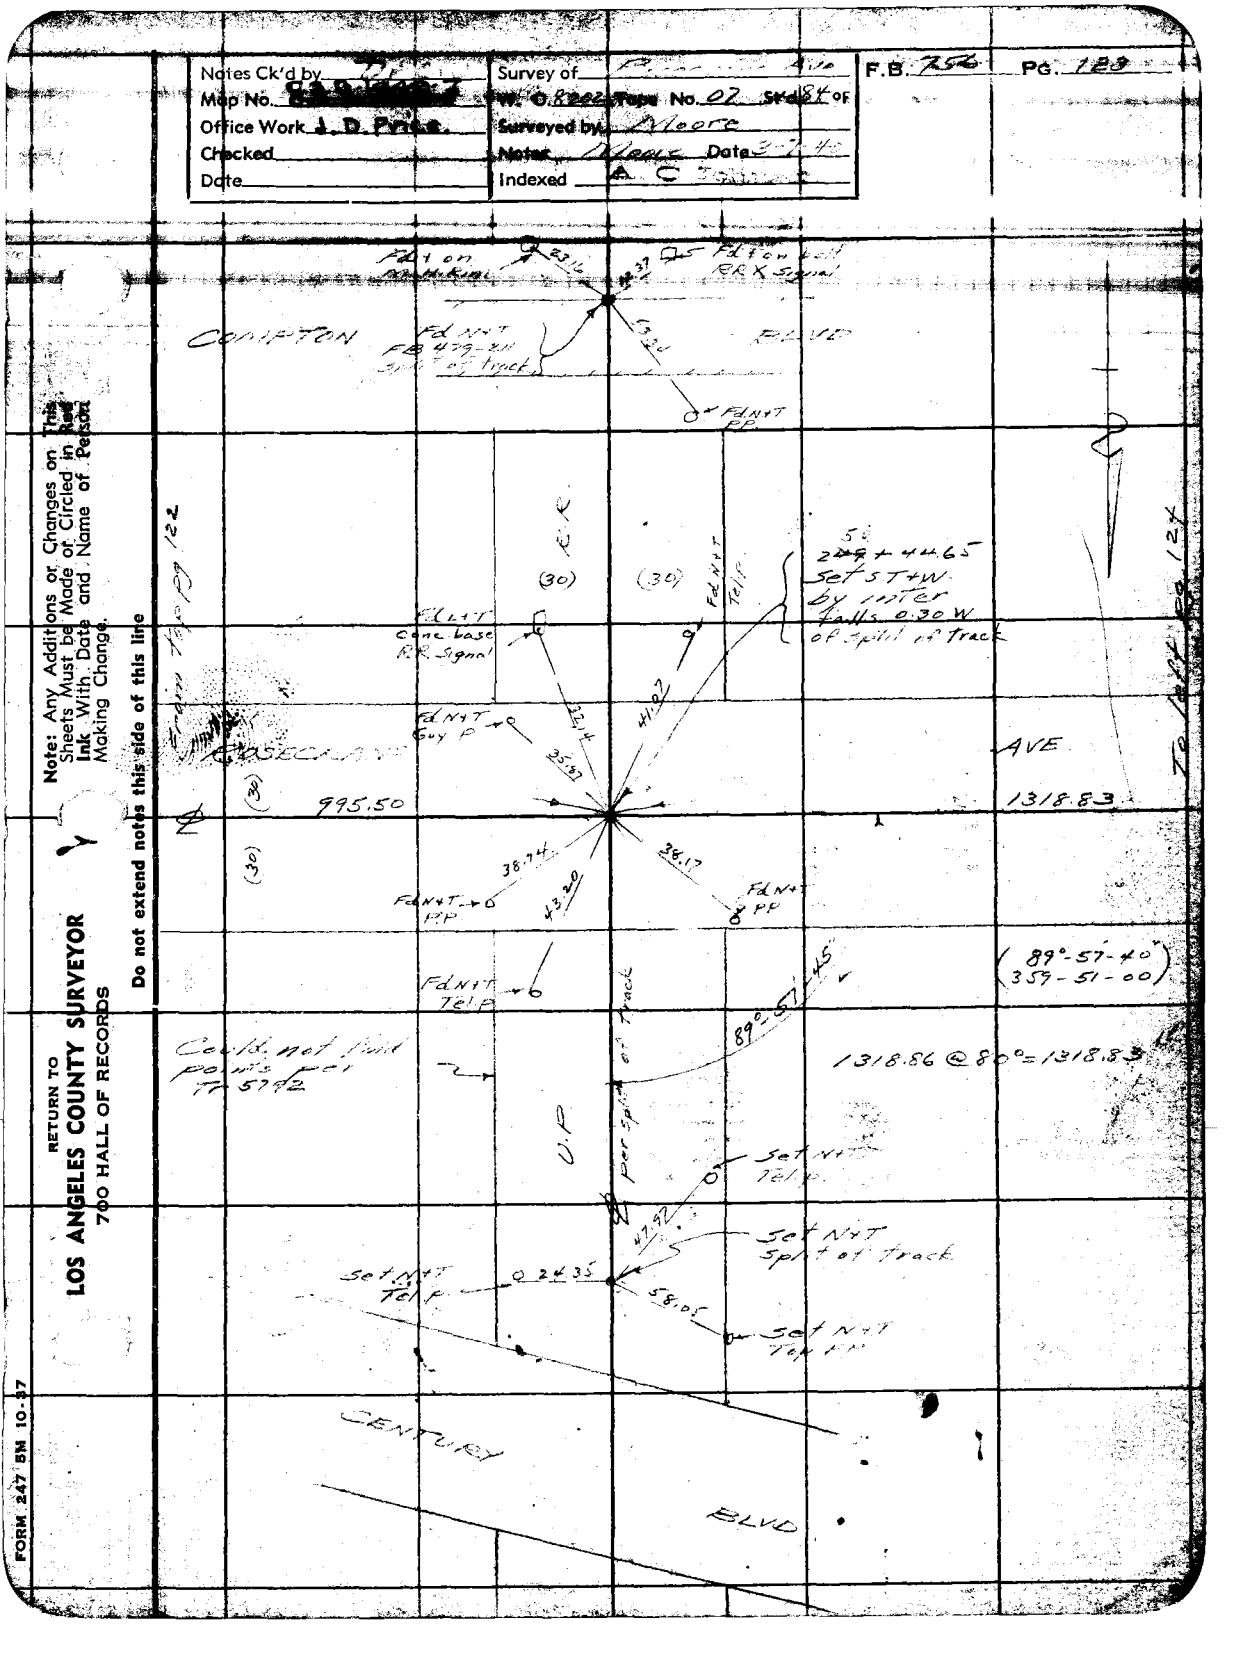

Note: Any Additions or Changes on This Sheets Must be Made or Circled in Red Ink With Date and Name of Person Making Change.

Do not extend notes this side of this line

RETURN TO
LOS ANGELES COUNTY SURVEYOR
700 HALL OF RECORDS

FORM 247 BM 10-37

RETURN TO
LOS ANGELES COUNTY SURVEYOR
700 HALL OF RECORDS

Note: Any Additions or Changes on This Sheets Must be Made or Circled in **Red Ink** With Date and Name of Person Making Change.

Do not extend notes this side of this line

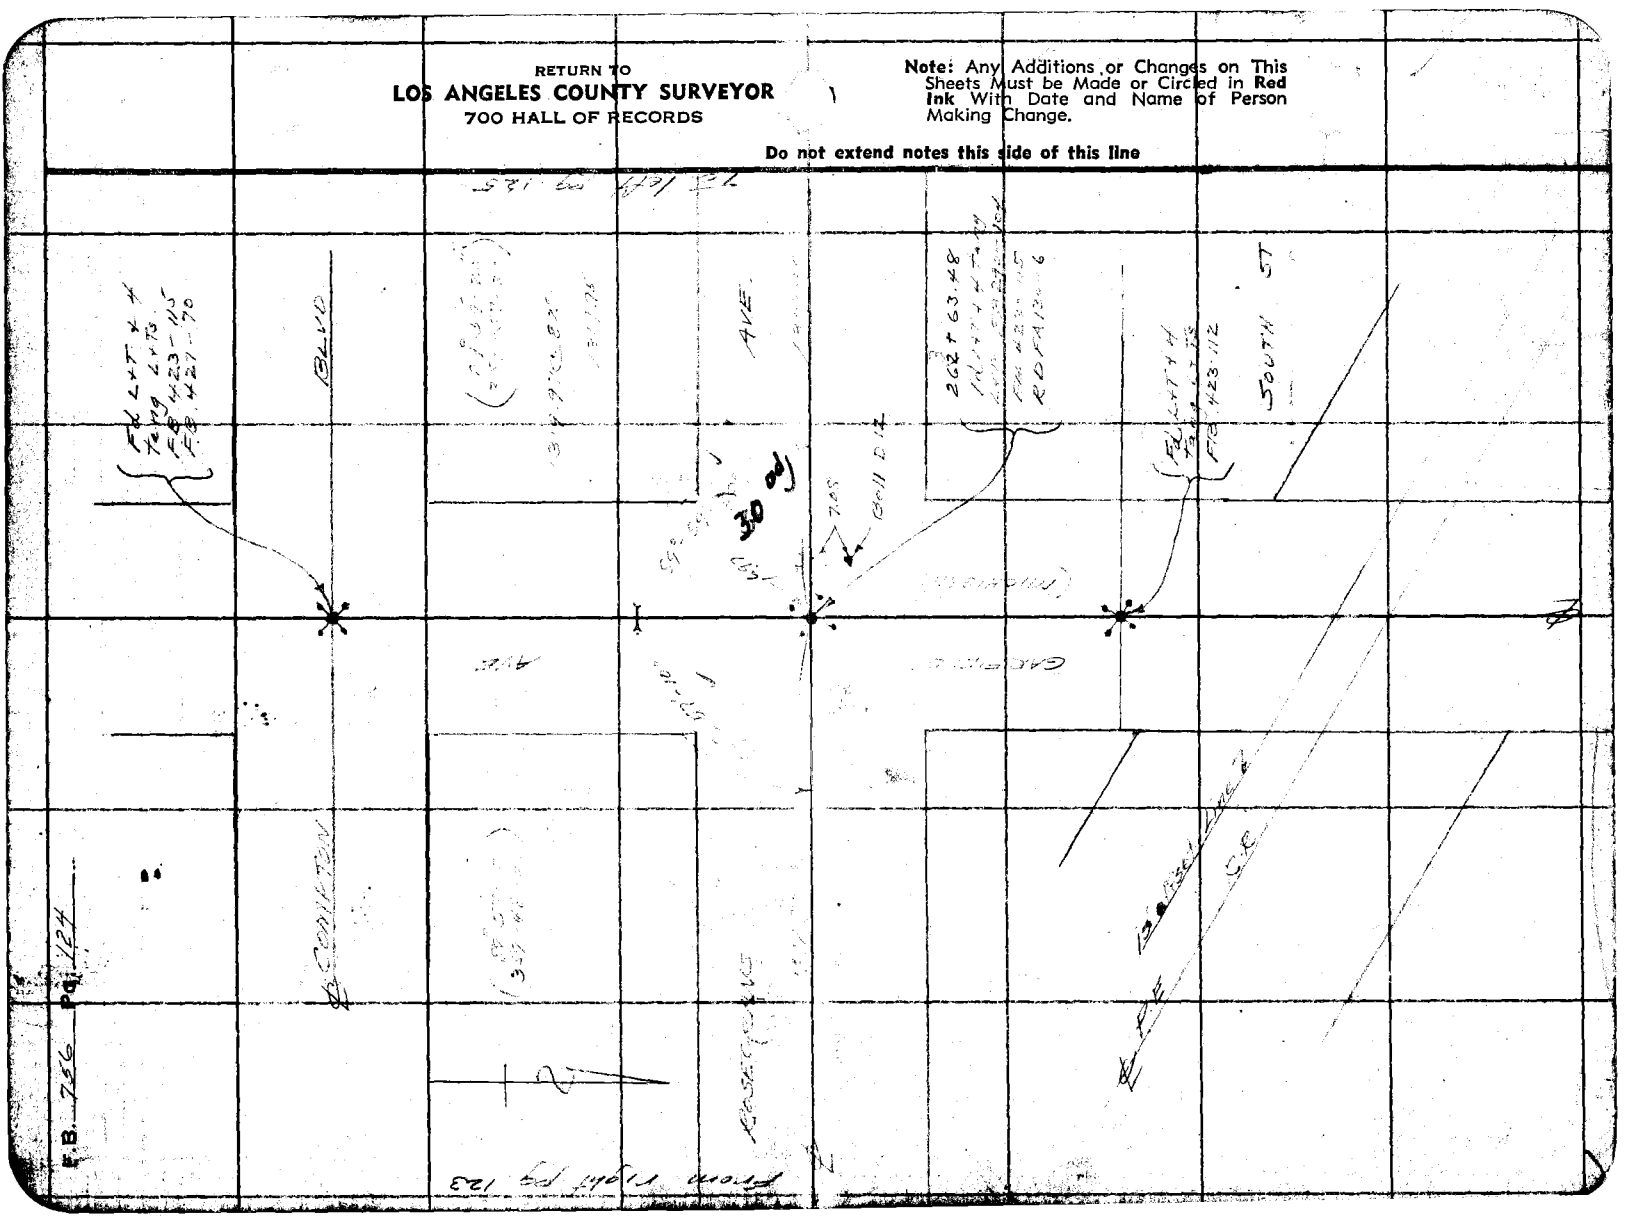

Notes Ck'd by [illegible]
Map No. [illegible]
Office Work J. D. Price.
Checked D. M. Finley.
Date June 1948.

Survey of [illegible]
W. O. [illegible] Tape No. 07 St'd 84 of
Surveyed by [illegible]
Notes [illegible] Date 3-8-[illegible]
Indexed A. C. Johnson

F.B. 756 Pg. [illegible]

Note: Any Additions or Changes on This Sheets Must be Made or Circled in Red Ink With Date and Name of Person Making Change.

Do not extend notes this side of this line

RETURN TO
LOS ANGELES COUNTY SURVEYOR
700 HALL OF RECORDS

FORM 247 5M 10-37




































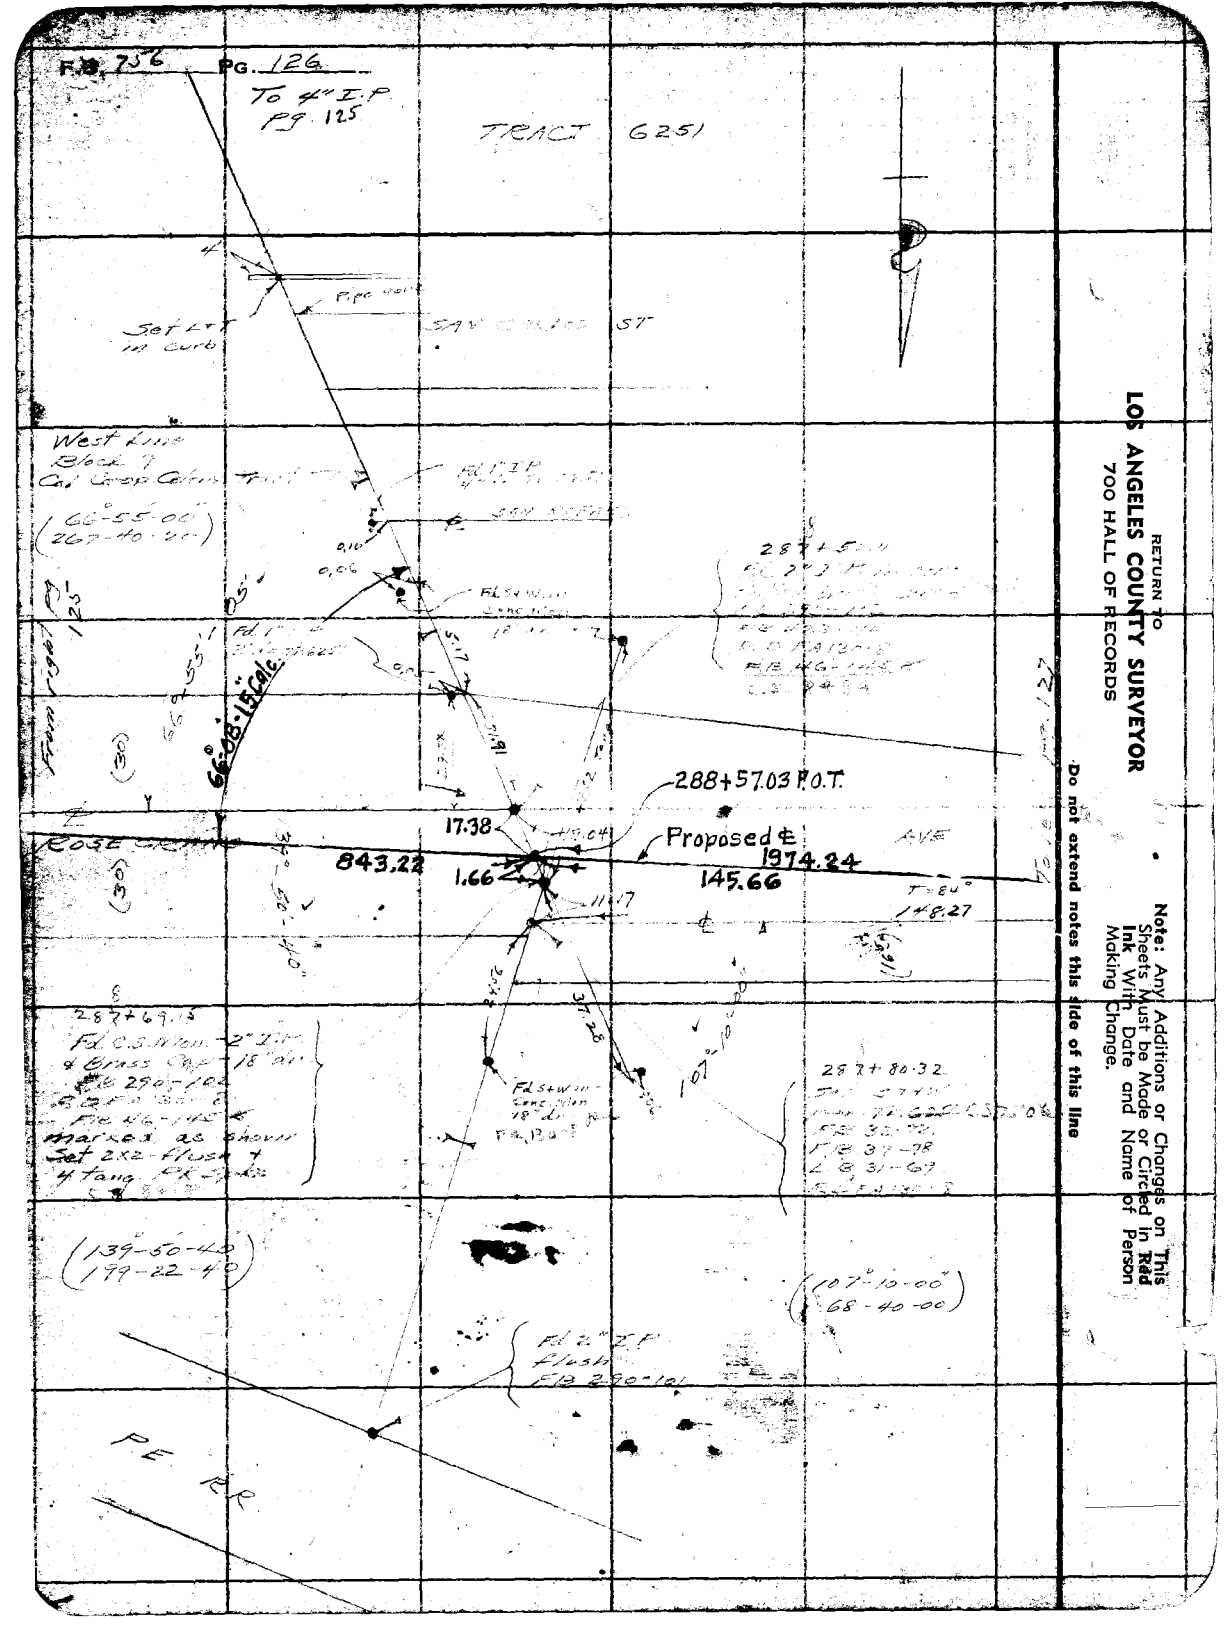

RETURN TO
LOS ANGELES COUNTY SURVEYOR
700 HALL OF RECORDS

Note: Any Additions or Changes on This Sheets Must be Made or Circled in Red Ink With Date and Name of Person Making Change.

Do not extend notes this side of this line

Notes Ck'd by [illegible]
Map No. [illegible]
Office Work J. D. Price
Checked D. M. Finley
Date June 1948

W. O. 8202 Tape No. 27 St'd 84 OF
Surveyed by Moore
Notes Moore Date 3-13-48
Indexed A. C. Johnson

F.B. 756 Pg. 127

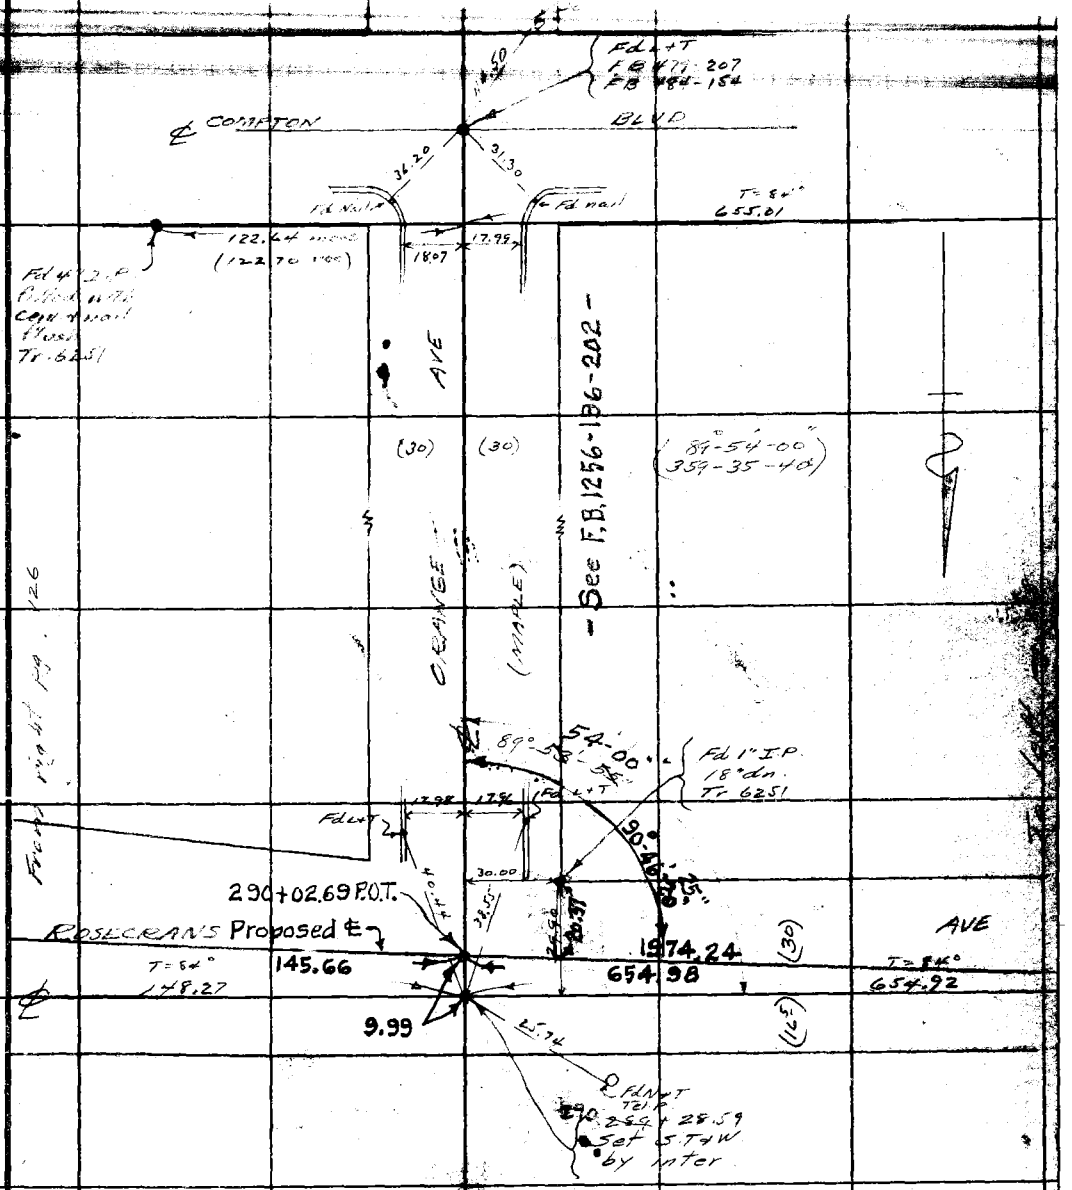

Note: Any Additions or Changes on This Sheets Must be Made or Circled in Red Ink With Date and Name of Person Making Change.

Do not extend notes this side of this line

RETURN TO
LOS ANGELES COUNTY SURVEYOR
700 HALL OF RECORDS

FORM 247 SM 10-37

F.B. 756 PG. 128

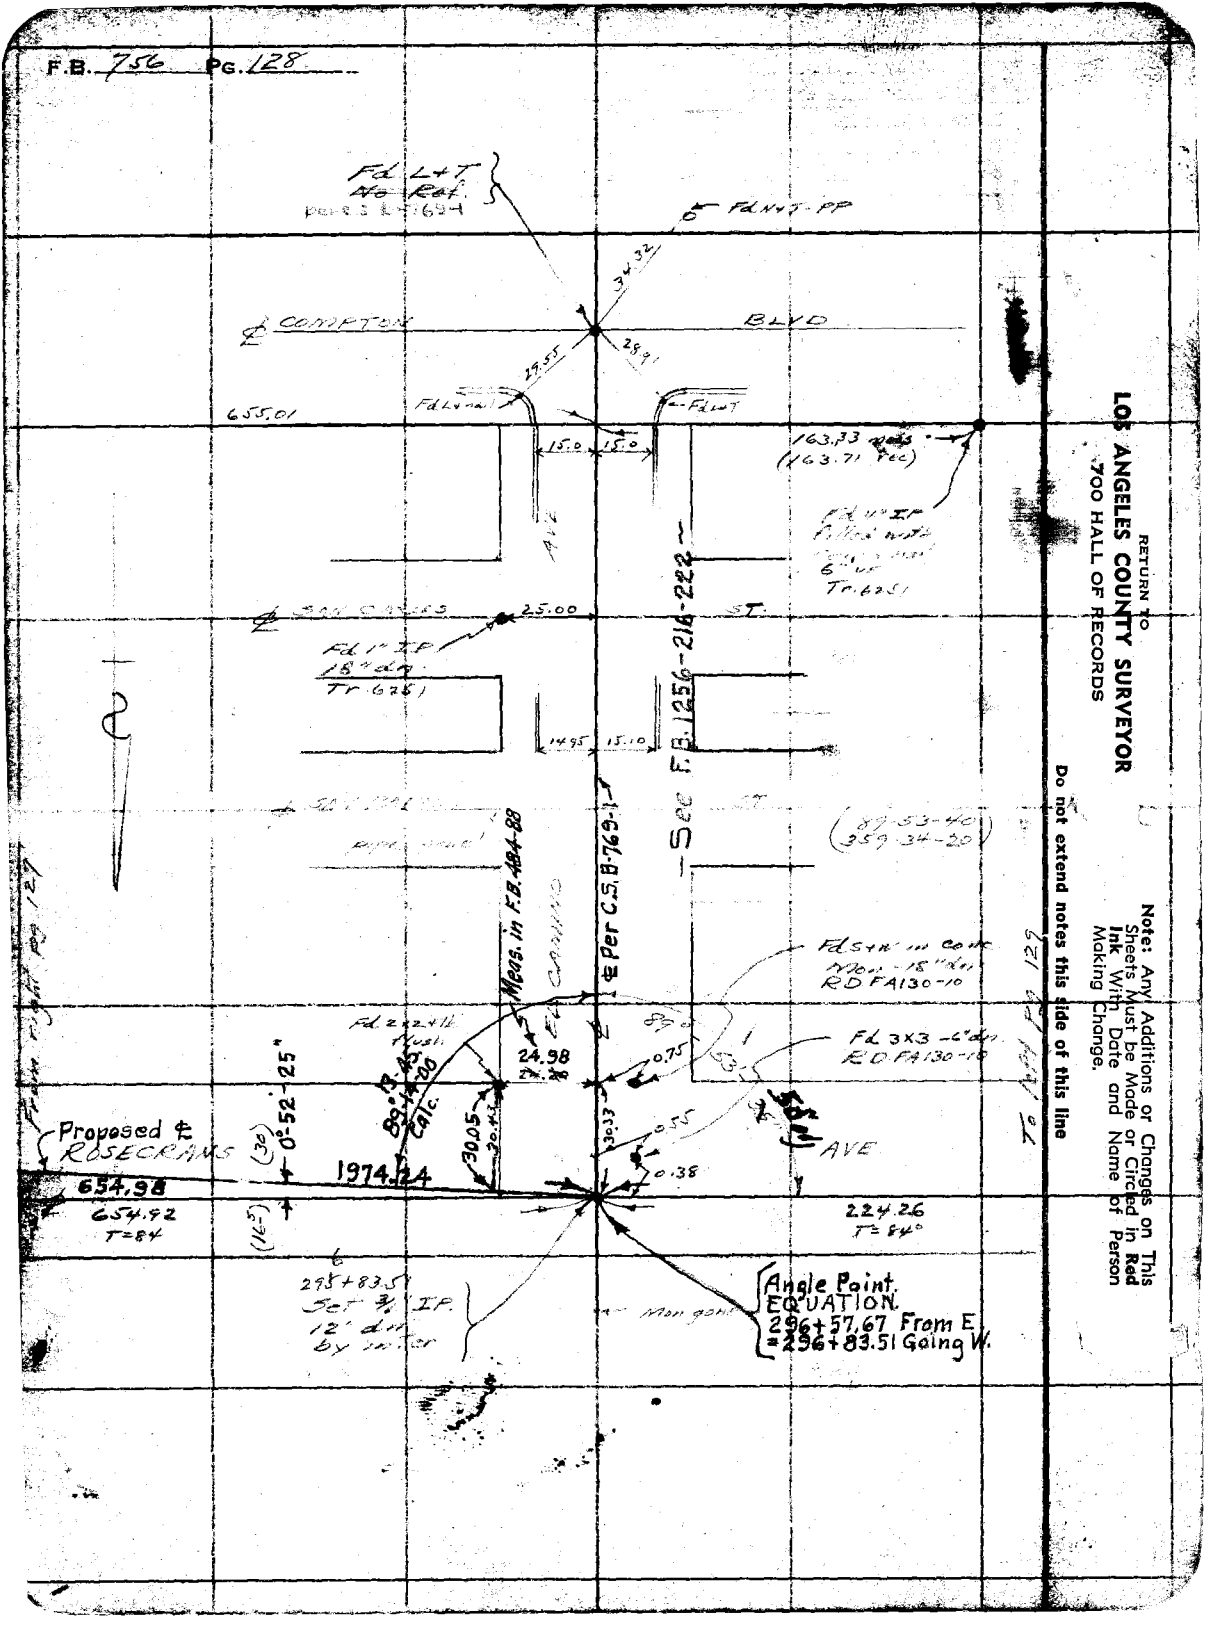

RETURN TO
LOS ANGELES COUNTY SURVEYOR
700 HALL OF RECORDS

Note: Any Additions or Changes on This Sheets Must be Made or Circled in Red Ink With Date and Name of Person Making Change.

Do not extend notes this side of this line

Notes Ck'd by
Map
Office Work
Checked
Date

Survey of
W. O. 8200 Tape No. 07 St'd 6' OF
Surveyed by
Notes Date 3-13
Indexed

F.B. 756 Pg. 128

Note: Any Additions or Changes on This Sheets Must be Made or Circled in Red Ink With Date and Name of Person Making Change.

Do not extend notes this side of this line

RETURN TO
LOS ANGELES COUNTY SURVEYOR
700 HALL OF RECORDS

FORM 247 SM 10-37

East Flood Control R/W

Tan 4°

11.17

1126.69 rec
1126.93 Meas

2656.50 rec
2657.08 Meas

1" IP

Set L.T. by proportion per C.S. 7505 RD FA130-11

Flood Control Line see C.S. B-32

Transit Line

Fd Std FC BC in conc flush R/W 4-6 FC 851-18

Fd 3x3 6" dp RD FA130-11 Pg. 11

298+07.77 Set 3/4" I.P. 12" dp by inter.

Fd Std FC BC in conc flush R/W 4-56 FC 22-162, 165 891-10

Co. Surv. Brass Cap P.B. 1256-234

ROSECRANS AVE

T = 84°

224.26

945.03

39.34

60.14

298+67.91 Set S.T. & W on R.R. Tie Top Leved

180°-04'-35"

298+07.25 Angle Point Set L.T. in rock - 3' dp per C.S. 7505 RD FA130-11 Set 2x2 - flush See sketch abv

EC - Fd Std FC BC in conc flush R/W 4-52 FC 22-162

PI Fd 2" I.P. Plug & Tack flush FC 22-162

46°-08'-40" (184-34-40)

(800)

155°-24'-40" (264-34-40)

150°-04'-40" (360-18-30)

BC - Fd Std FC BC in conc flush R/W 4-54 FC 22-162, 164

L.A. RIVER

Fd Std. FC. BC. in conc flush R/W 4-56 FC 22-162, 164

F.B. 756 PG. 130

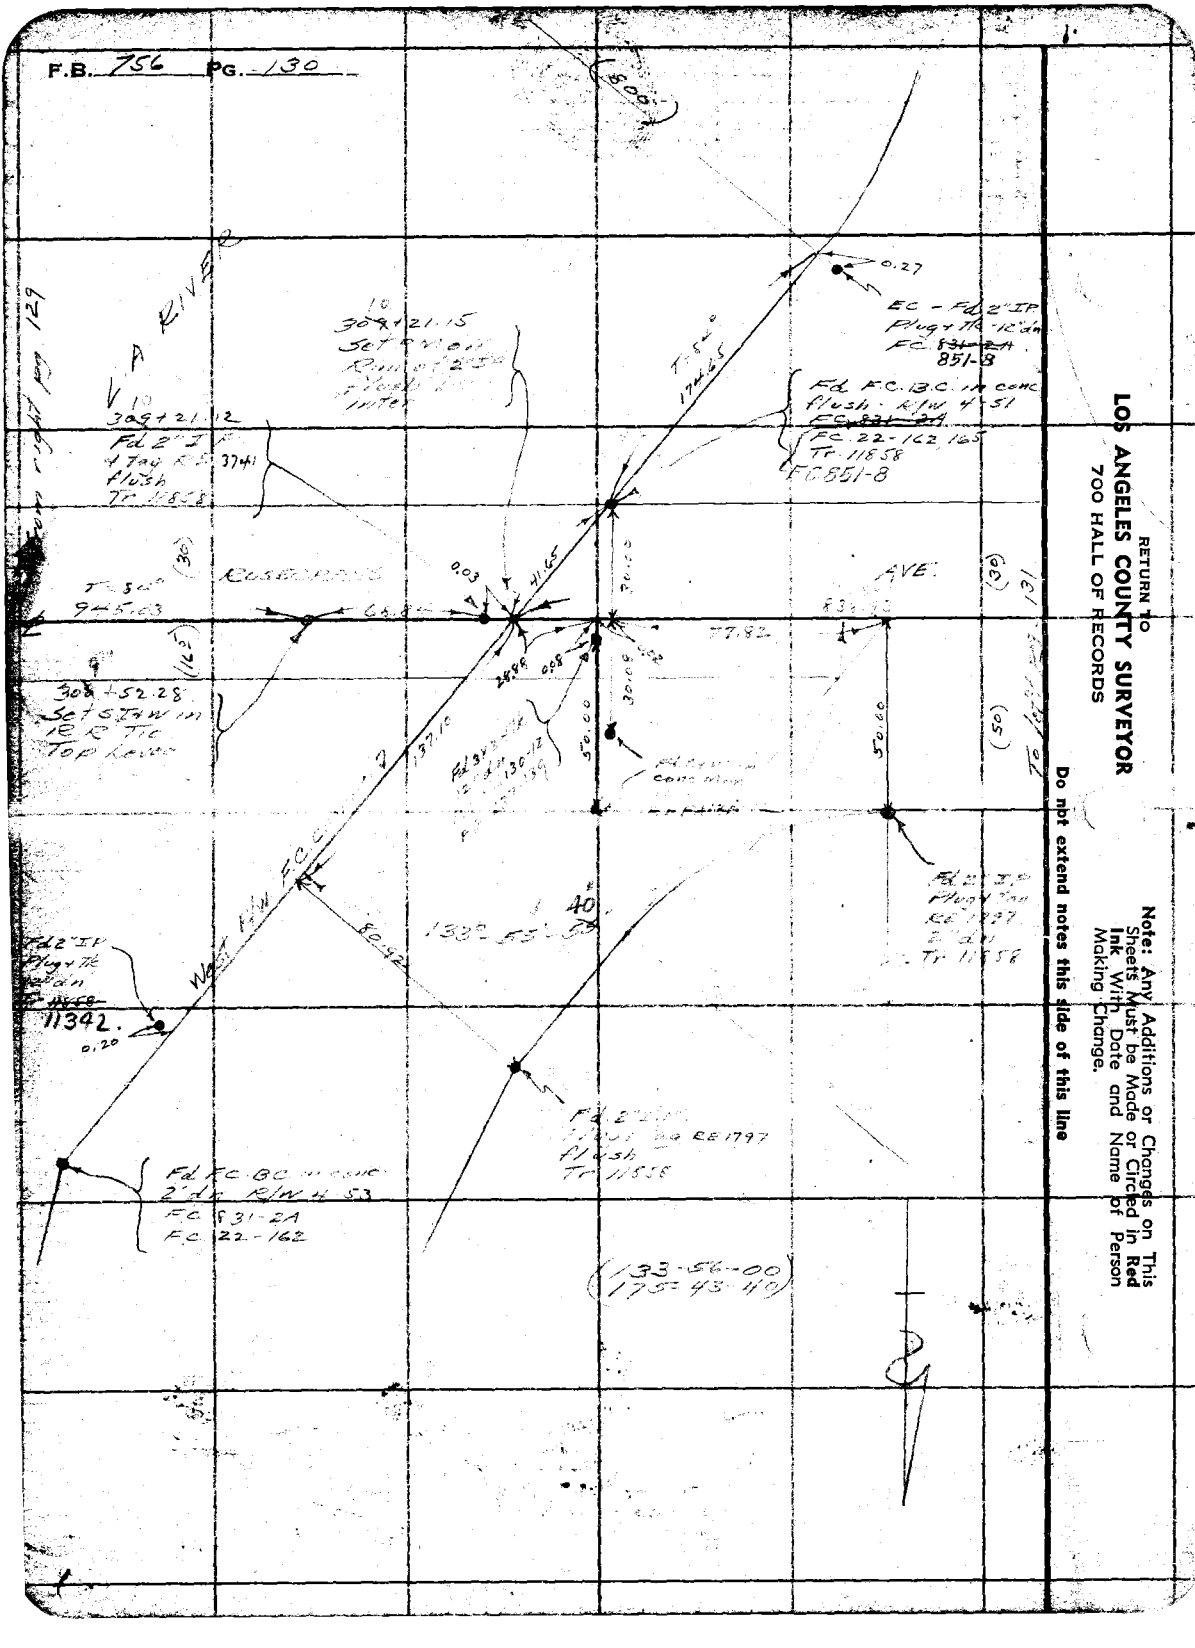
RETURN TO
LOS ANGELES COUNTY SURVEYOR
700 HALL OF RECORDS
Note: Any Additions or Changes on This Sheets Must be Made or Circled in Red Ink With Date and Name of Person Making Change.
Do not extend notes this side of this line
RIVER
AVE.
FC - Fd 2" IP Plug + Tag - 12 Gal
FC 851-8
Fd FC. B.C. in conc Flush. R/W 4-51
FC 22-162 165
Tr. 11858
FC 851-8
Fd 2" IP Plug + Tag
FC 11342
0.20
Fd FC. B.C. in conc
2 Gal R/W 4-53
FC 831-2A
FC 22-162
(133-56-00
176-43-40)

Notes Ck'd by
Map No.
Office Work J.D. Price.
Checked
Date

Survey of
W. O. 8202 Tape No. 07 Std 8+ of
Surveyed by Moore
Notes Moore Date
Indexed

F.B. 756 Pg. 131

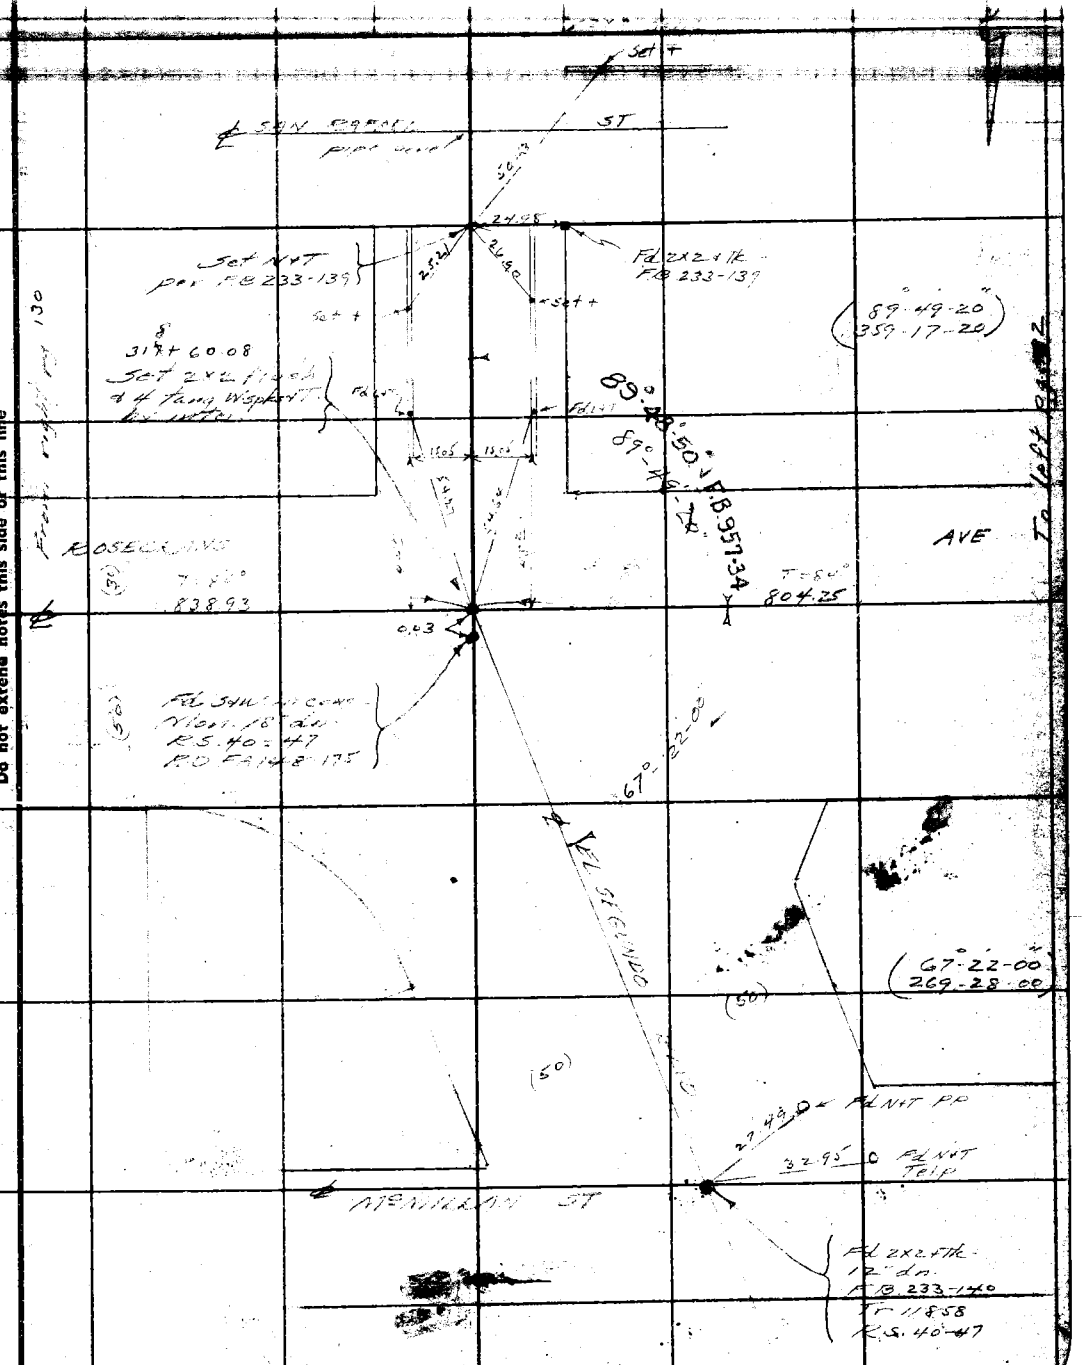

Note: Any Additions or Changes on This Sheets Must be Made or Circled in Red Ink With Date and Name of Person Making Change.

Do not extend notes this side of this line

RETURN TO
LOS ANGELES COUNTY SURVEYOR
700 HALL OF RECORDS

FORM 247 5M 10-57

RETURN TO
LOS ANGELES COUNTY SURVEYOR
700 HALL OF RECORDS

Note: Any Additions or Changes on This Sheets Must be Made or Circled in **Red Ink** With Date and Name of Person Making Change.

Do not extend notes this side of this line

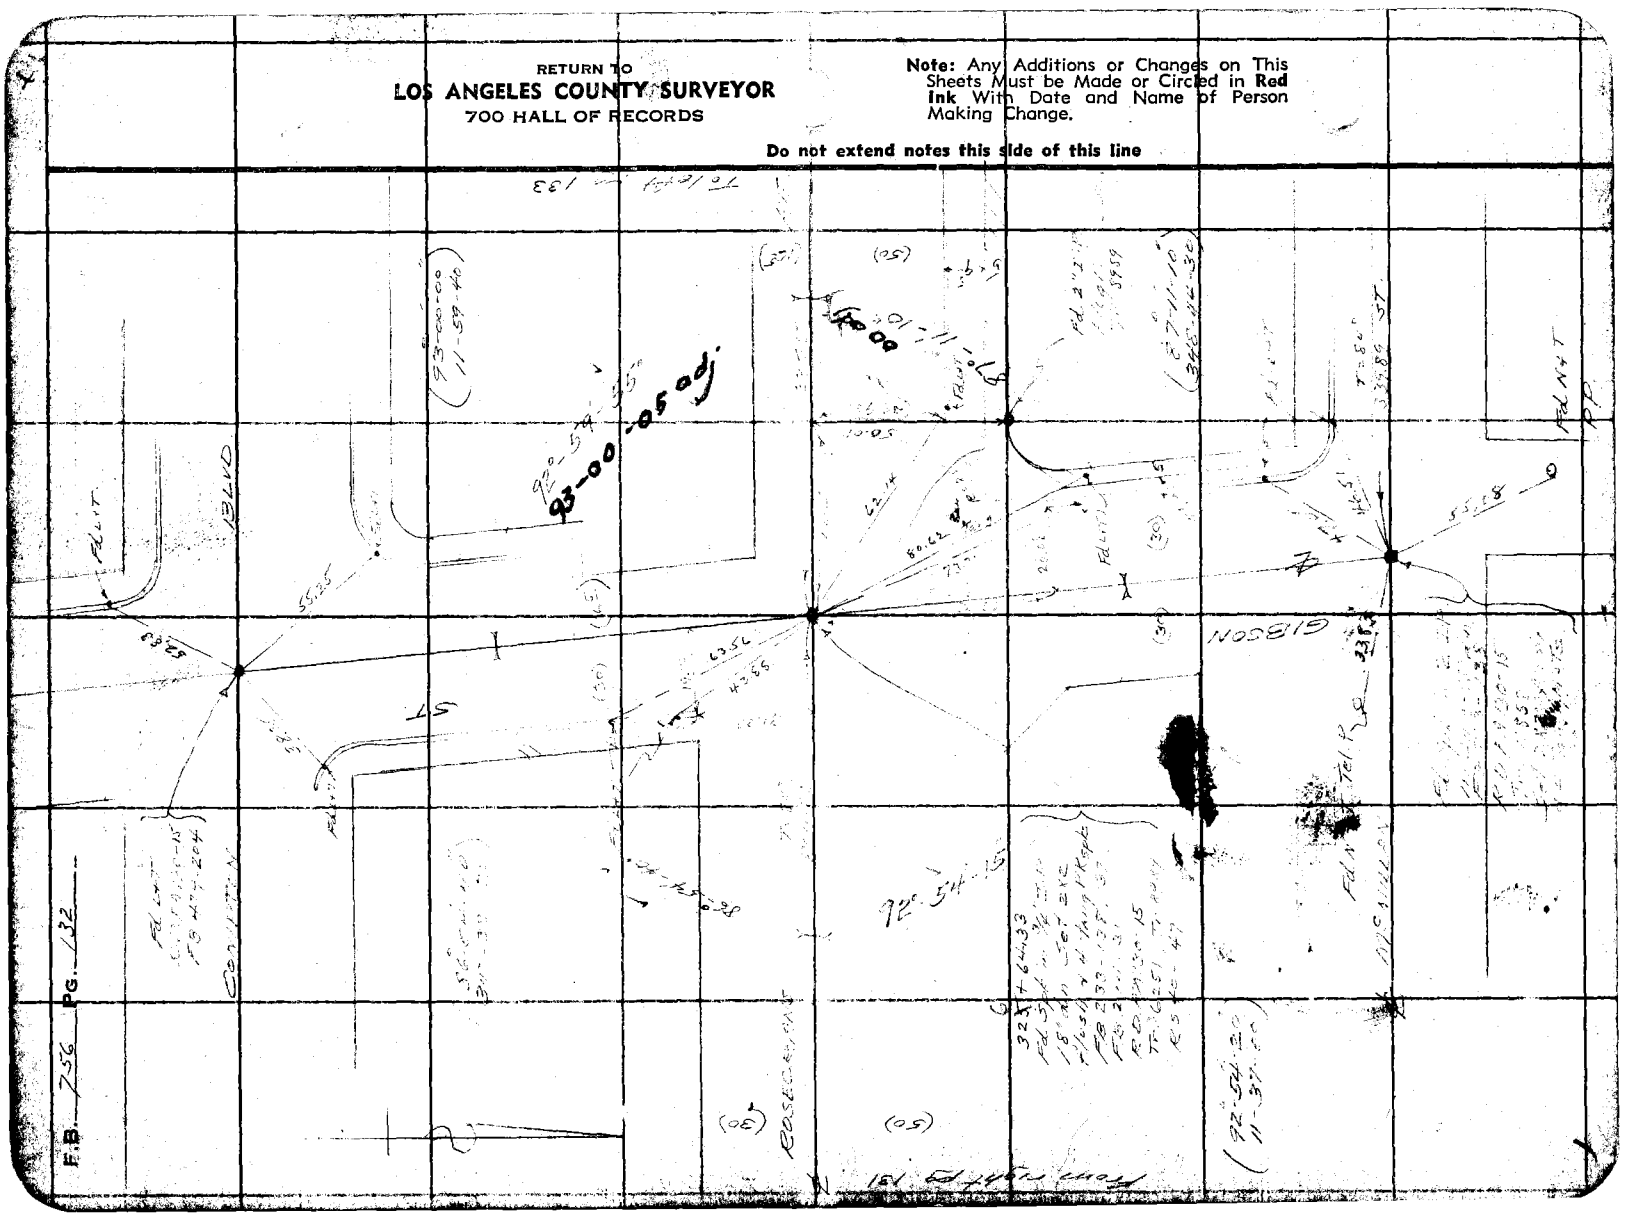

Map No.		W. O. 8202 Tape No. 67 Std 54 OF	
Office Work	J.D. Price	Surveyed by	
Checked		Notes	Date
Date		Indexed	

Note: Any Additions or Changes on This Sheets Must be Made or Circled in Red Ink With Date and Name of Person Making Change.

Do not extend notes this side of this line

RETURN TO
LOS ANGELES COUNTY SURVEYOR
700 HALL OF RECORDS

FORM 247 5M 10-37

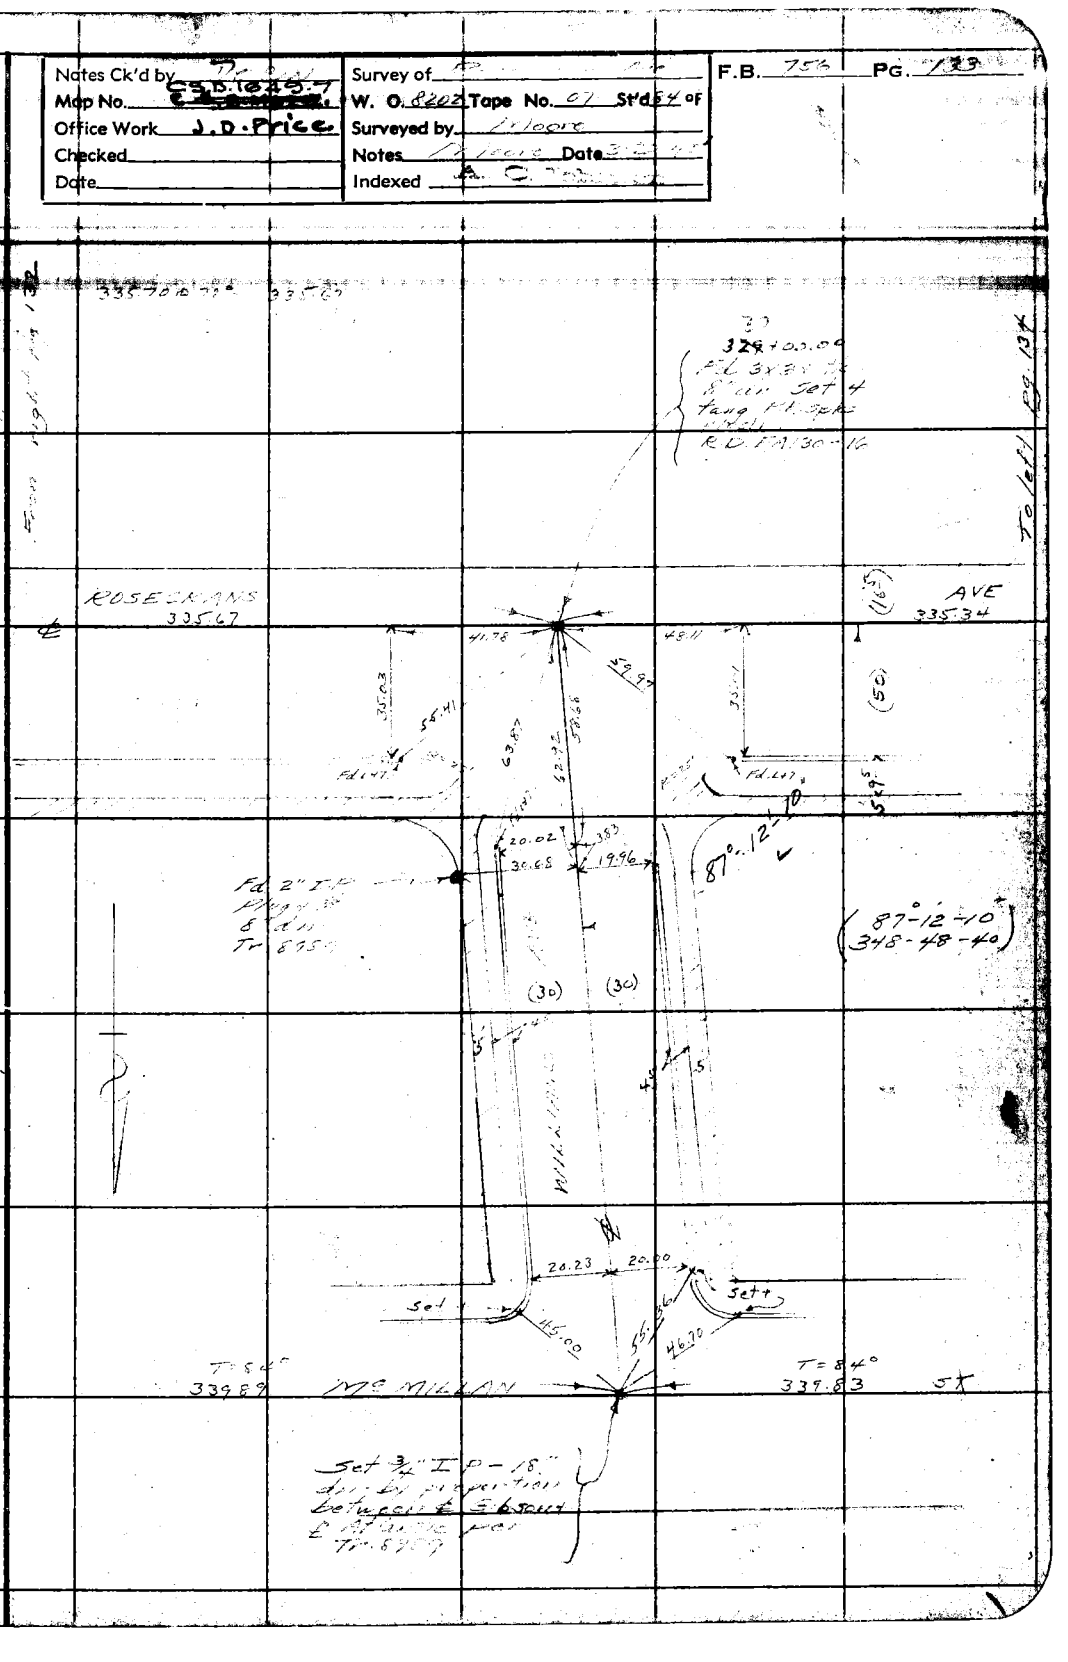

RETURN TO
LOS ANGELES COUNTY SURVEYOR
700 HALL OF RECORDS

Note: Any Additions or Changes on This Sheets Must be Made or Circled in **Red Ink** With Date and Name of Person Making Change.

Do not extend notes this side of this line

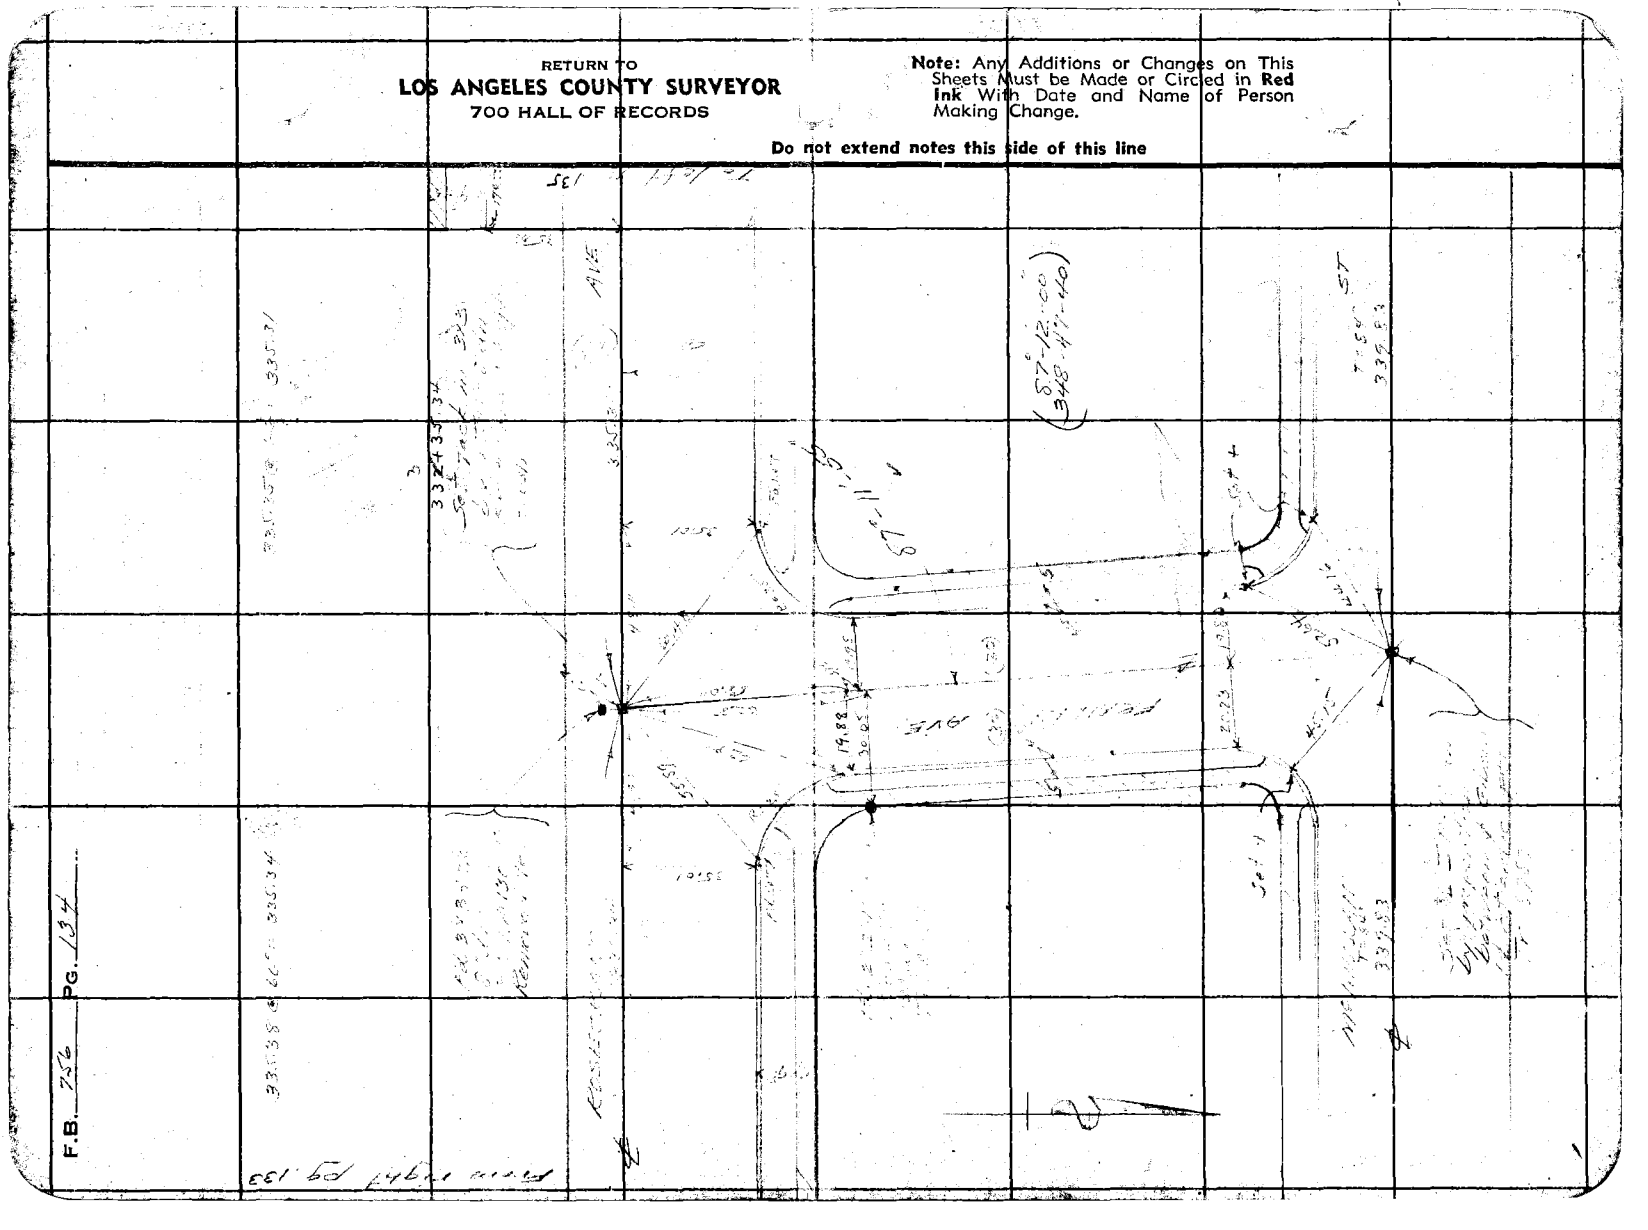

Notes Ck'd by		Survey of	F.B. 756 Pg. 135
Map No.		W. O. 8202 Tape No. 07 St'd 04 OF	
Office Work	J. D. Price	Surveyed by	
Checked		Notes	Date
Date		Indexed	A. C. Johnson

Note: Any Additions or Changes on This Sheets Must be Made or Circled in Red Ink With Date and Name of Person Making Change.

Do not extend notes this side of this line

RETURN TO
LOS ANGELES COUNTY SURVEYOR
700 HALL OF RECORDS

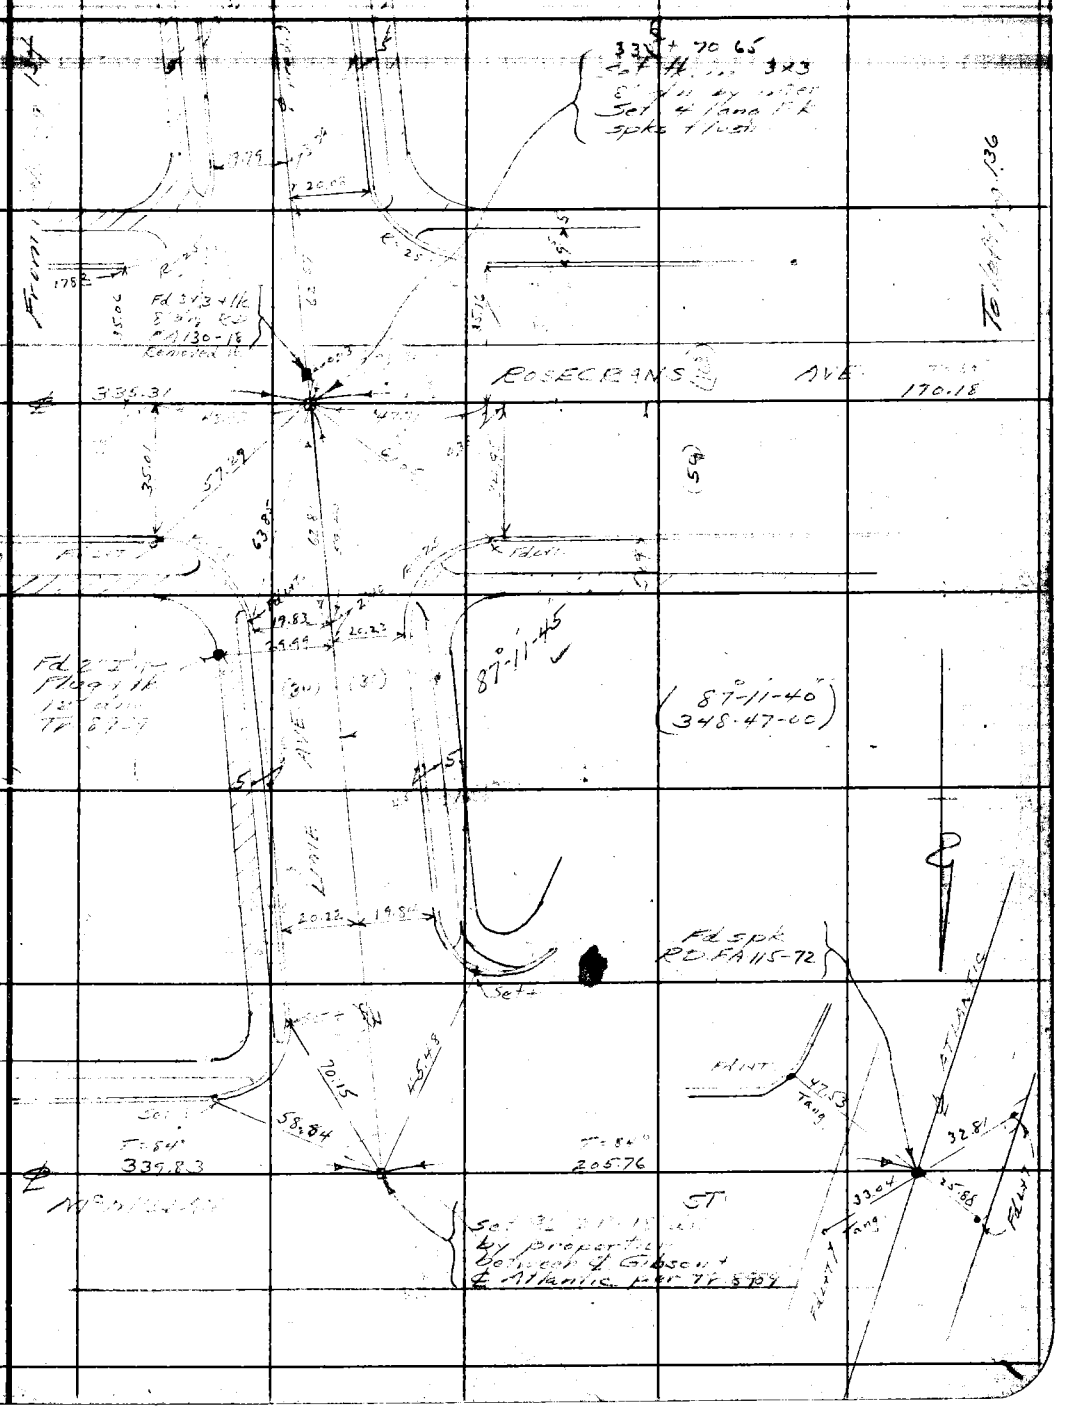
ROSECRANS AVE
87°-11-45"
(87°-11-40"
348.47-00)
339.83
205.76
Set 3/4" I.P. in Lead & Tack
by Property Line Between L. Gibson & Atlantic per R.S. 57/87
FD SPK RE: FA 115-72

RETURN TO
LOS ANGELES COUNTY SURVEYOR
700 HALL OF RECORDS

Note: Any Additions or Changes on This Sheets Must be Made or Circled in **Red Ink** With Date and Name of Person Making Change.

Do not extend notes this side of this line

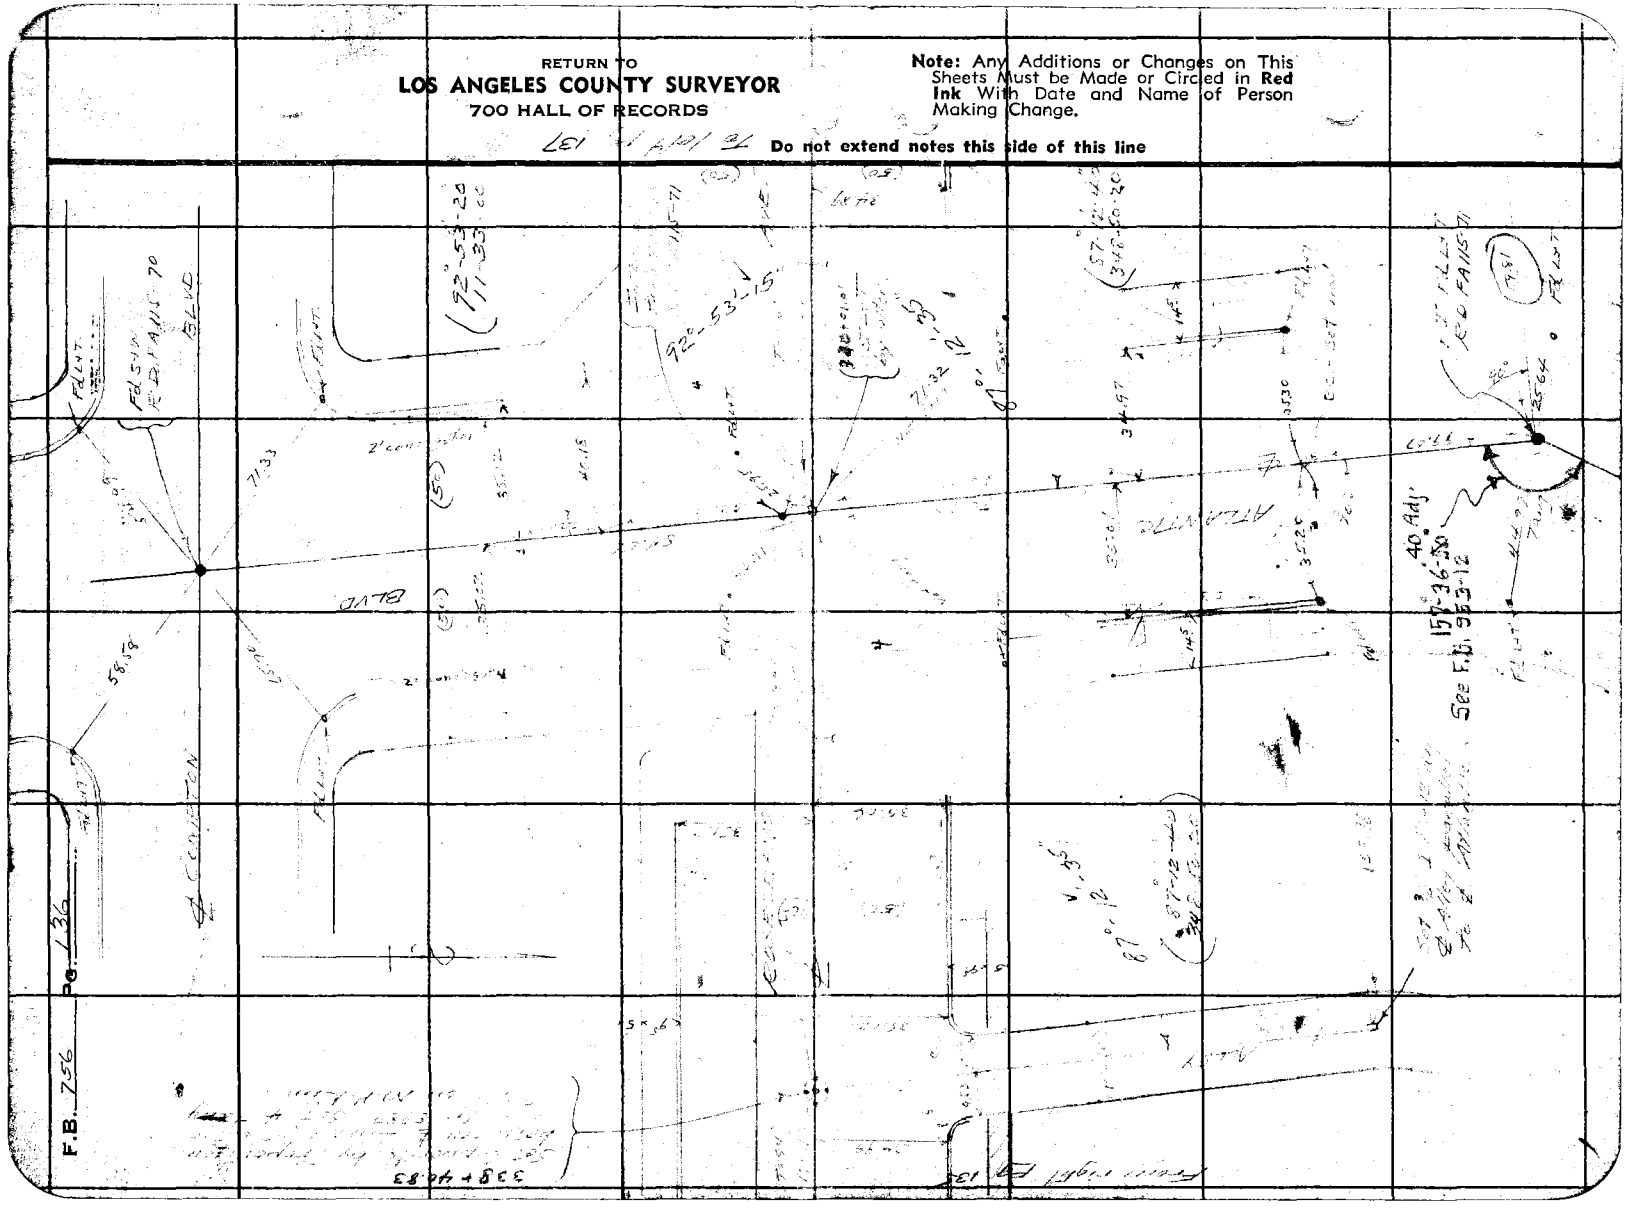

Notes Ck'd by		Survey of	F.B. 751 Pg. 137
Map No.	C.S. 1643:7	W. O. 8202 Tape No. 01 St'd 54 of	
Office Work	J. D. Price.	Surveyed by	
Checked		Notes	Date
Date		Indexed	

Note: Any Additions or Changes on This Sheets Must be Made or Circled in Red Ink With Date and Name of Person Making Change.

Do not extend notes this side of this line

RETURN TO
LOS ANGELES COUNTY SURVEYOR
700 HALL OF RECORDS

FORM 247 5M 10-37

RETURN TO
LOS ANGELES COUNTY SURVEYOR
700 HALL OF RECORDS

Note: Any Additions or Changes on This Sheets Must be Made or Circled in **Red Ink** With Date and Name of Person Making Change.

Do not extend notes this side of this line

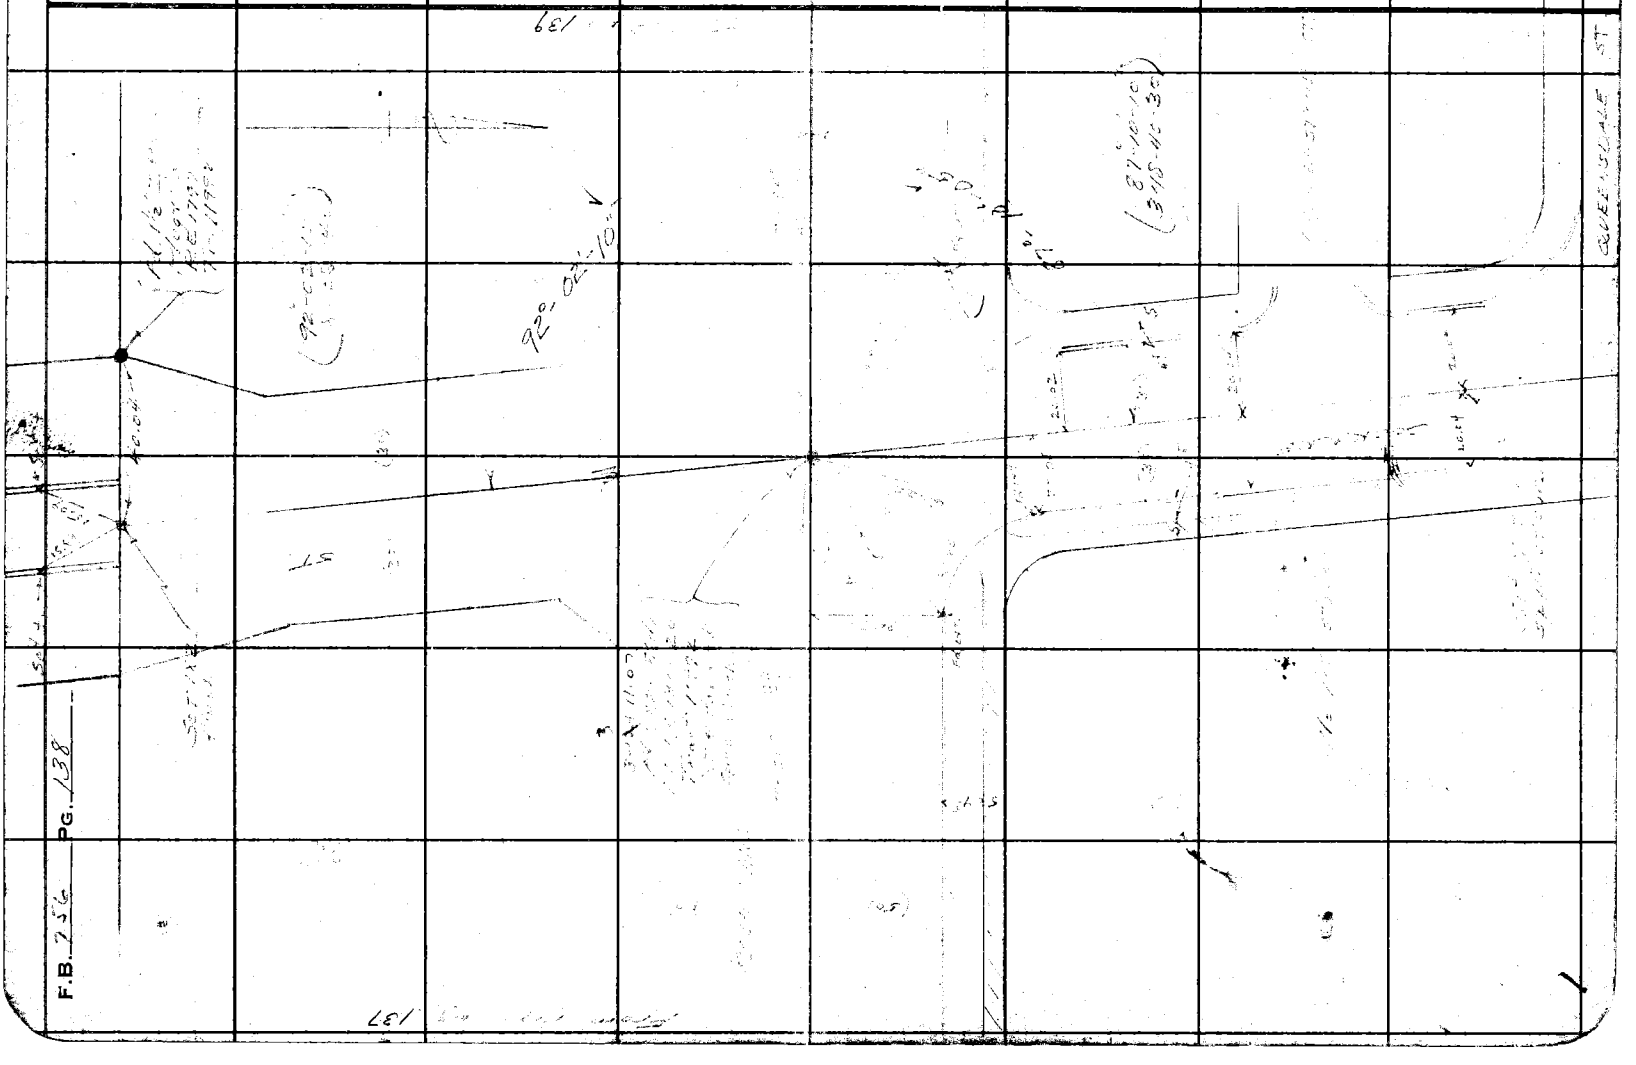

F.B. 756 Pg. 138

Notes Ck'd by D.R.	Survey of	F.B. 956	Pg. 139
Map No. C.S.B. 164-5-7	W. O. 8-262 Tape No.	St'd	°F
Office Work J.D. Price	Surveyed by		
Checked	Notes	Date	
Date	Indexed A. C. Jo		

Note: Any Additions or Changes on This Sheets Must be Made or Circled in Red Ink With Date and Name of Person Making Change.

Do not extend notes this side of this line

RETURN TO
LOS ANGELES COUNTY SURVEYOR
700 HALL OF RECORDS

FORM 247 SM 10-37

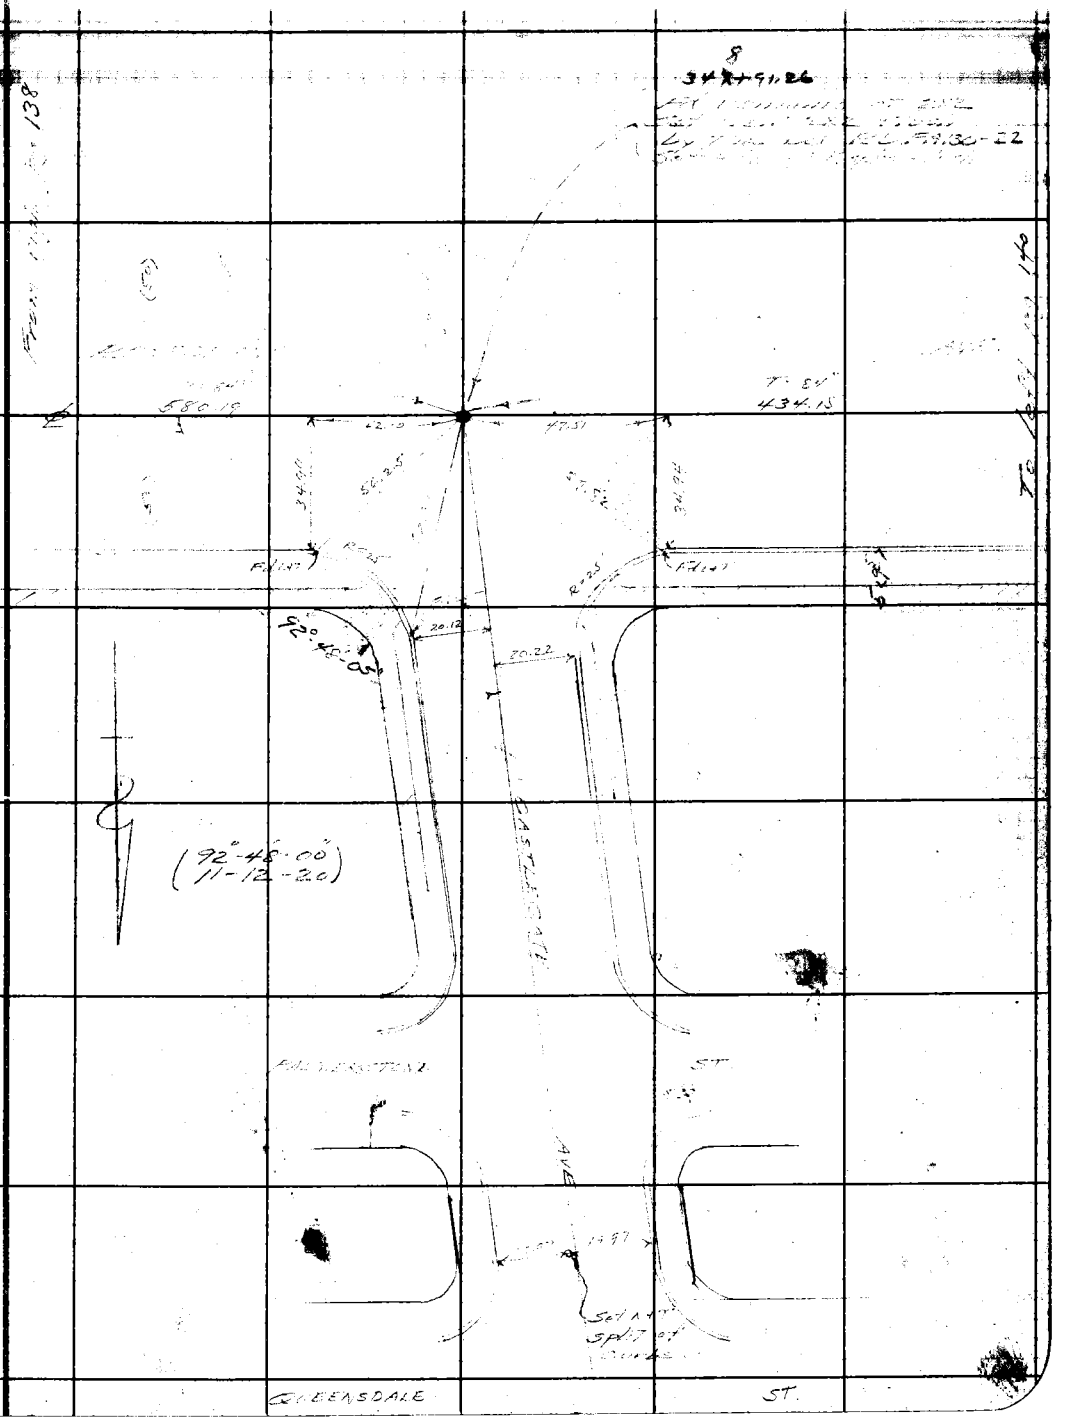

RETURN TO
LOS ANGELES COUNTY SURVEYOR
700 HALL OF RECORDS

Note: Any Additions or Changes on This Sheets Must be Made or Circled in **Red Ink** With Date and Name of Person Making Change.

Do not extend notes this side of this line

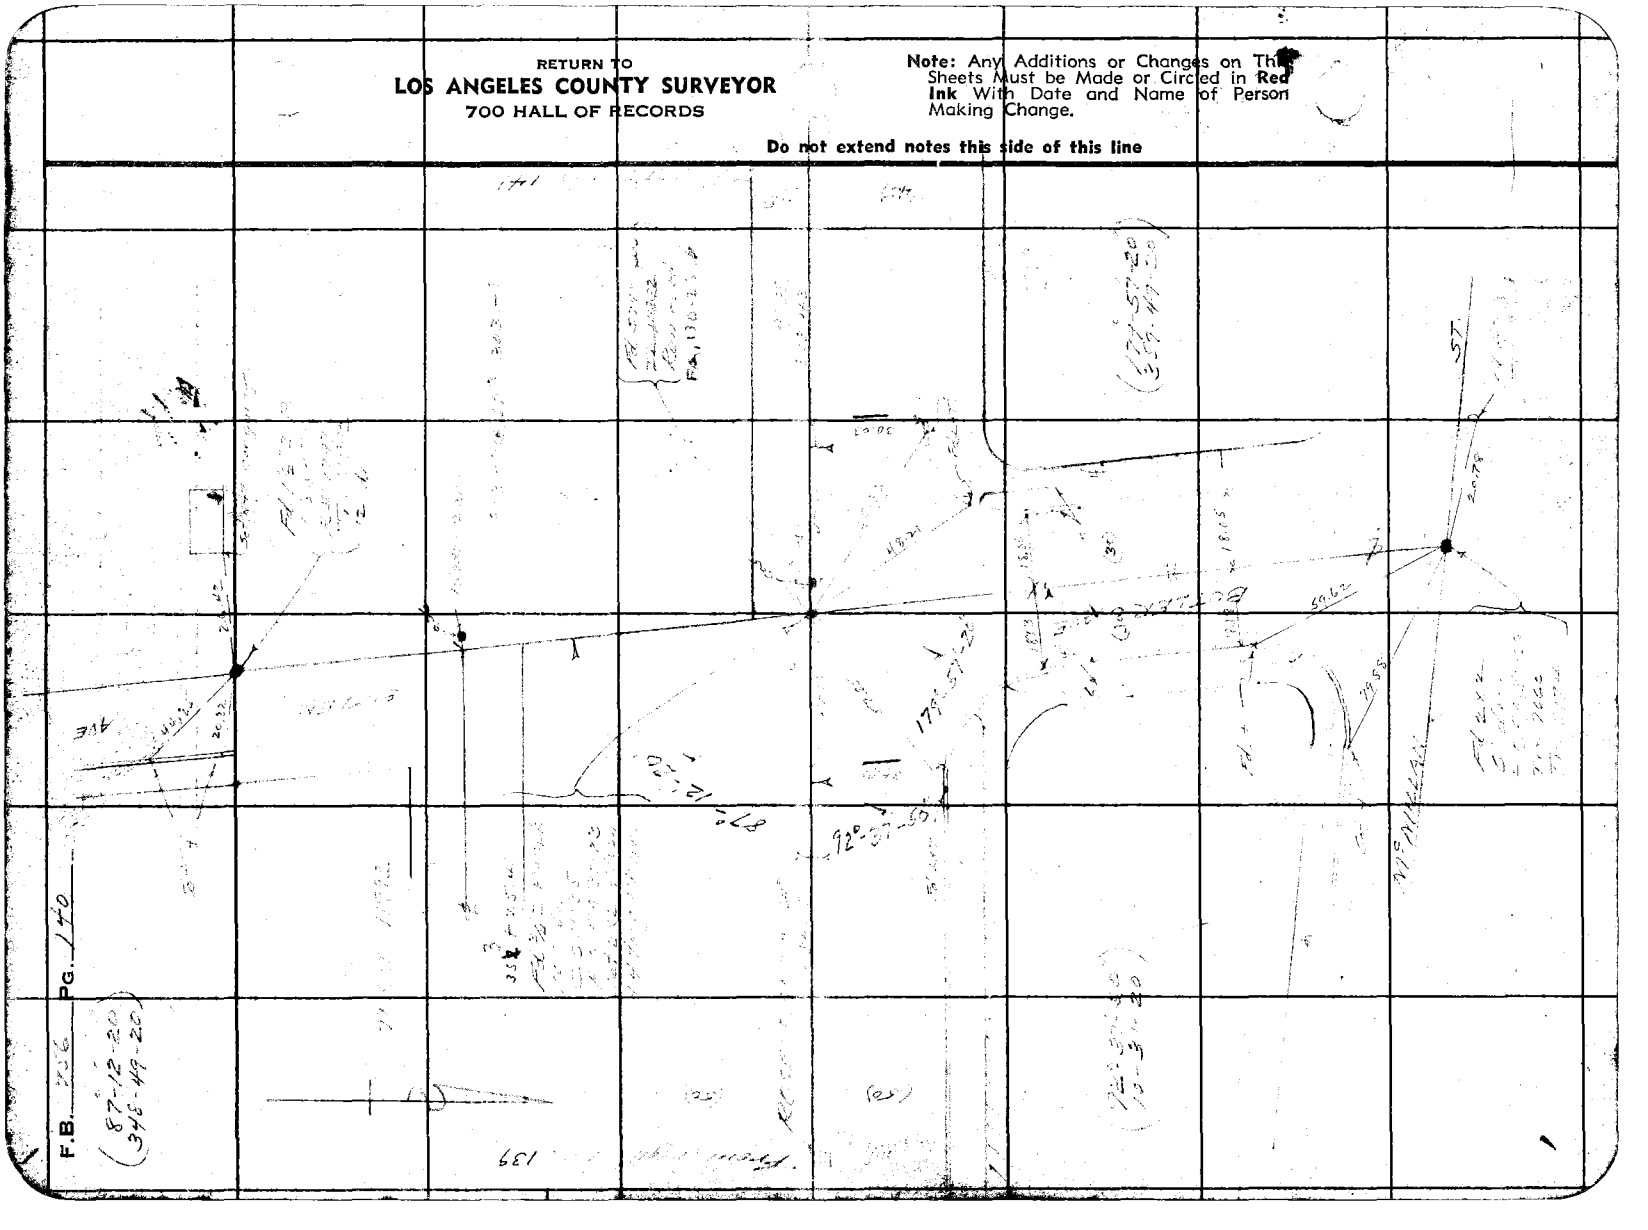

Map No.		W. O. 8202 Tape No. 07 St'd 84 of	
Office Work	J. D. Price.	Surveyed by	
Checked		Notes	Date 3-27-84
Date		Indexed	

Note: Any Additions or Changes on This Sheets Must be Made in Red Ink With Date and Name of Person Making Change.

Do not extend notes this side of this line

RETURN TO
LOS ANGELES COUNTY SURVEYOR
700 HALL OF RECORDS

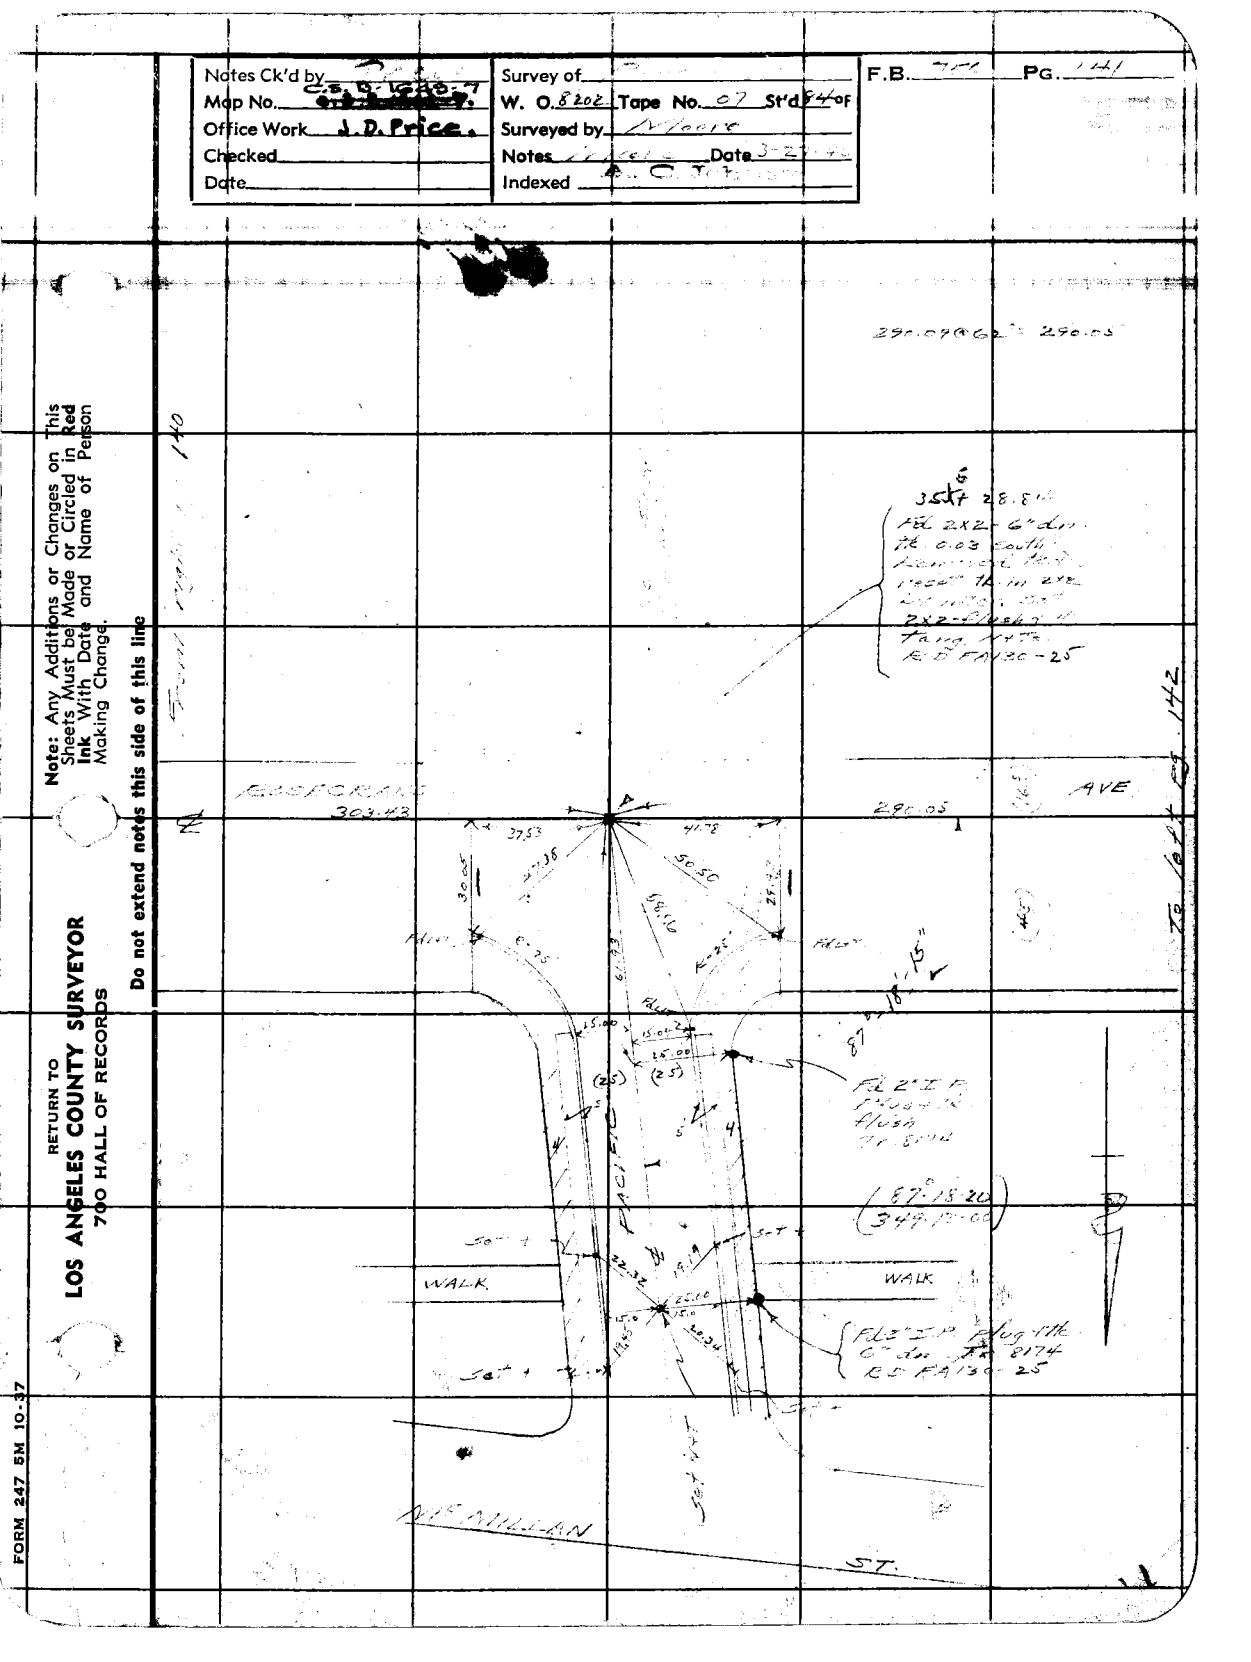

FORM 247 5M 10-37

RETURN TO
LOS ANGELES COUNTY SURVEYOR
700 HALL OF RECORDS

Note: Any Additions or Changes on This Sheets Must be Made or Circled in **Red Ink** With Date and Name of Person Making Change.

Do not extend notes this side of this line

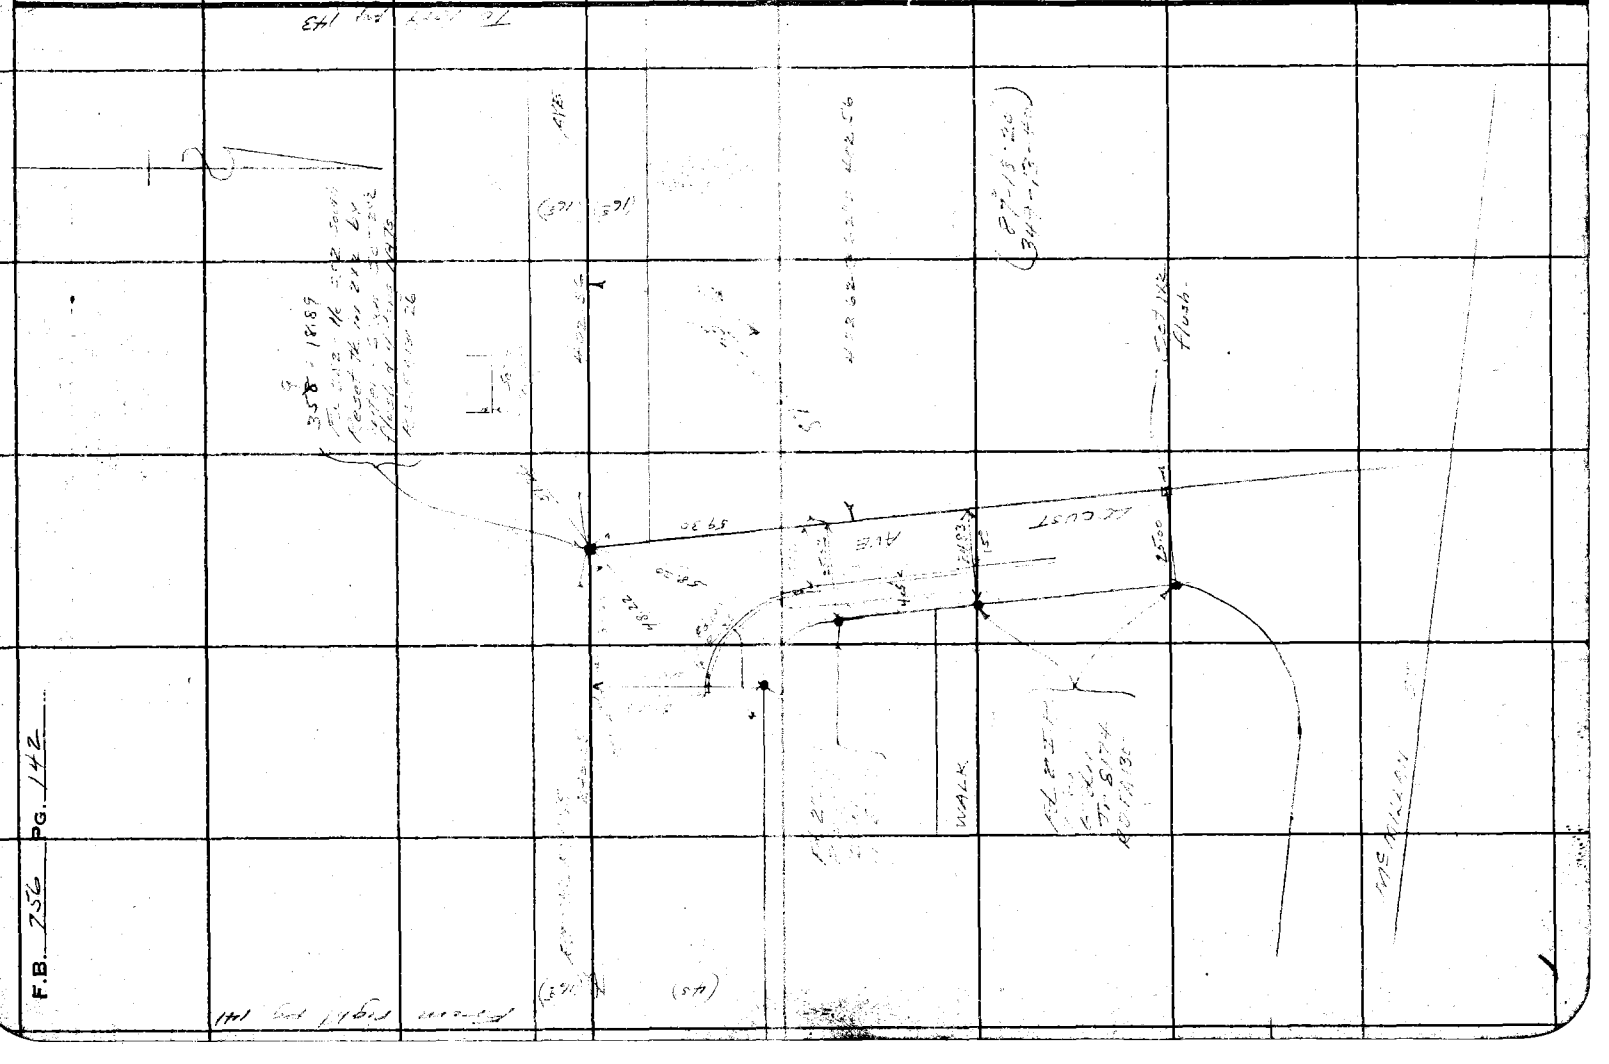

Notes Ck'd by [illegible]
Map No. [illegible]
Office Work J.D. Price
Checked
Date

Survey of [illegible] Ave
W. O. 8202 Tape No. St'd 67 OF
Surveyed by [illegible]
Notes
Date
Indexed [illegible] C. Jacobs

F.B. 756 Pg. 143

Fd 2" I.P. Plugged N.W. Cor Tr 6629 per Tr 8144

Fd 2" I.P. N.E. Cor Tr 6626 per Tr 8144

Pipe gone

Pipe gone

HOLLY

PIXLEY

AVE.

TRACT

8144

Fd 2" I.P. Plugged Tr 8144

Fd 2" I.P. Plugged Tr 8144

MUIRFIEL

Set Tack

Front right 139.14

Note: Any Additions or Changes on This Sheets Must be Made or Circled in Red Ink With Date and Name of Person Making Change.

Do not extend notes this side of this line

RETURN TO
LOS ANGELES COUNTY SURVEYOR
700 HALL OF RECORDS

87°-15'-35"

(45°)

(45°)

(45°)

(45°)

87°-15'-35"

162.85

162.81

3 362+21.45 Set S.TYW by inter

4 368+84.30 Fd 2x2 x ft 8" dn Set 2x2 4"/64 4"/64 Radio Mtg R.E. FA 130-28

5 365+48.11 Fd 3/4" I.P. spk 12" dn Set 2x2 flush + 4 tang PK spks C.S. 7505 R.E. FA 130-29 Tr 8144

162.87 @ 62° = 162.85

162.83 @ 62° = 162.81

(87°-15'-40" 349-02-20)

(87-15-30 349-02-20)

(180°-13'-10" 360-52-40)

(87-15-50 349-03-20)

-47 SM 10-37

F.B. 756 PG. 144

RETURN TO
LOS ANGELES COUNTY SURVEYOR
700 HALL OF RECORDS

Note: Any Additions or Changes on This Sheets Must be Made or Circled in Red Ink With Date and Name of Person Making Change.

Do not extend notes this side of this line

FORM

Div. #2

Notes Ck'd by DP RJN	Survey of	F.B. 706	Pg. 147
Map No. C.S.D. 1649-5-7	W. O. 5202 Tape No.	St'd.	OF
Office Work	Surveyed by		
Checked MA.	Notes	Date	
Date	Indexed A. C. Jaeger 4-24-40		

Note: Any Additions or Changes on This Sheets Must be Made or Circled in Red Ink With Date and Name of Person Making Change.

Do not extend notes this side of this line

RETURN TO
LOS ANGELES COUNTY SURVEYOR
700 HALL OF RECORDS

FORM 247 5M 10-37

F.B. 756 PG. 148

To bottom pg 149

RETURN TO
LOS ANGELES COUNTY SURVEYOR
700 HALL OF RECORDS

Note: Any Additions or Changes on This Sheets Must be Made or Circled in **Red Ink** With Date and Name of Person Making Change.

Do not extend notes this side of this line

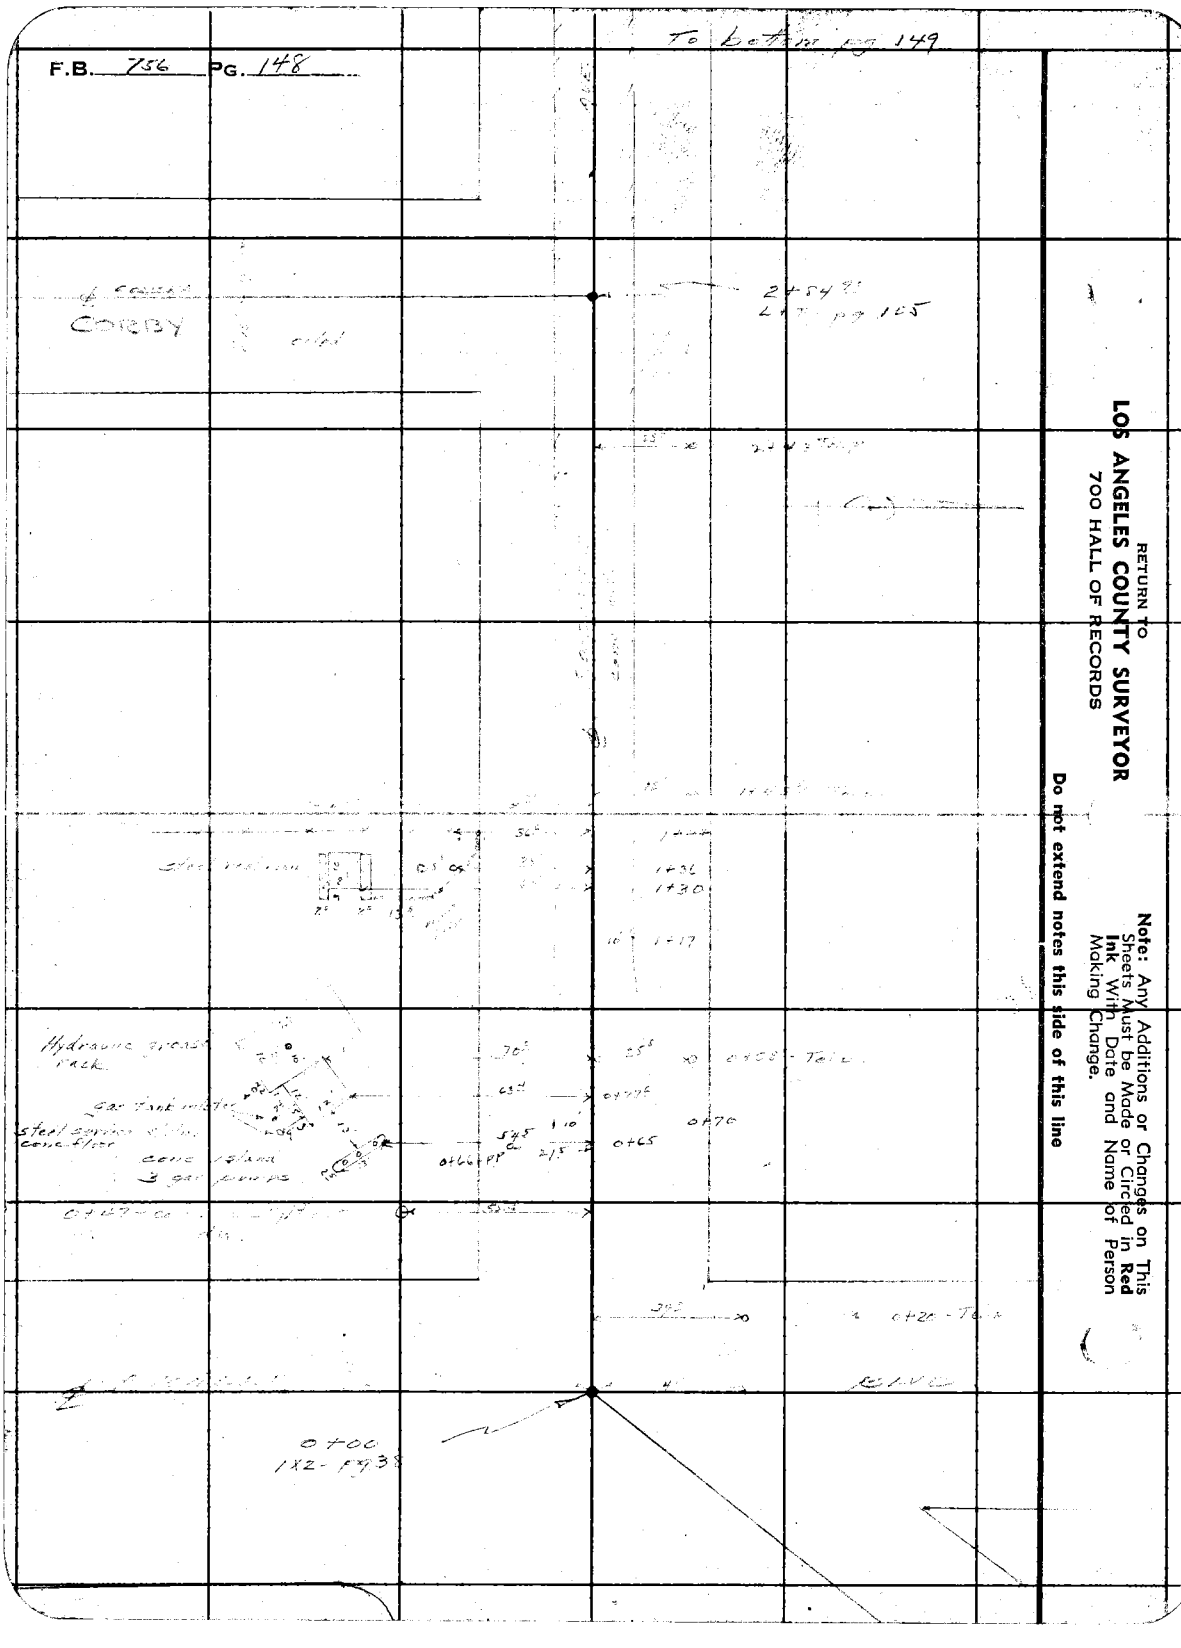

Notes Ck'd by	Survey of
Map No. C.S.D. 1649-5	W. O.	Tape No.	St'd	°F
Office Work	Surveyed by
Checked	Notes	Date
Date	Indexed

F.B. ____ PG. ____

Note: Any Additions or Changes on This Sheets Must be Made or Circled in Red Ink With Date and Name of Person Making Change.

Do not extend notes this side of this line

RETURN TO
LOS ANGELES COUNTY SURVEYOR
700 HALL OF RECORDS

FORM 247 SM 10-37

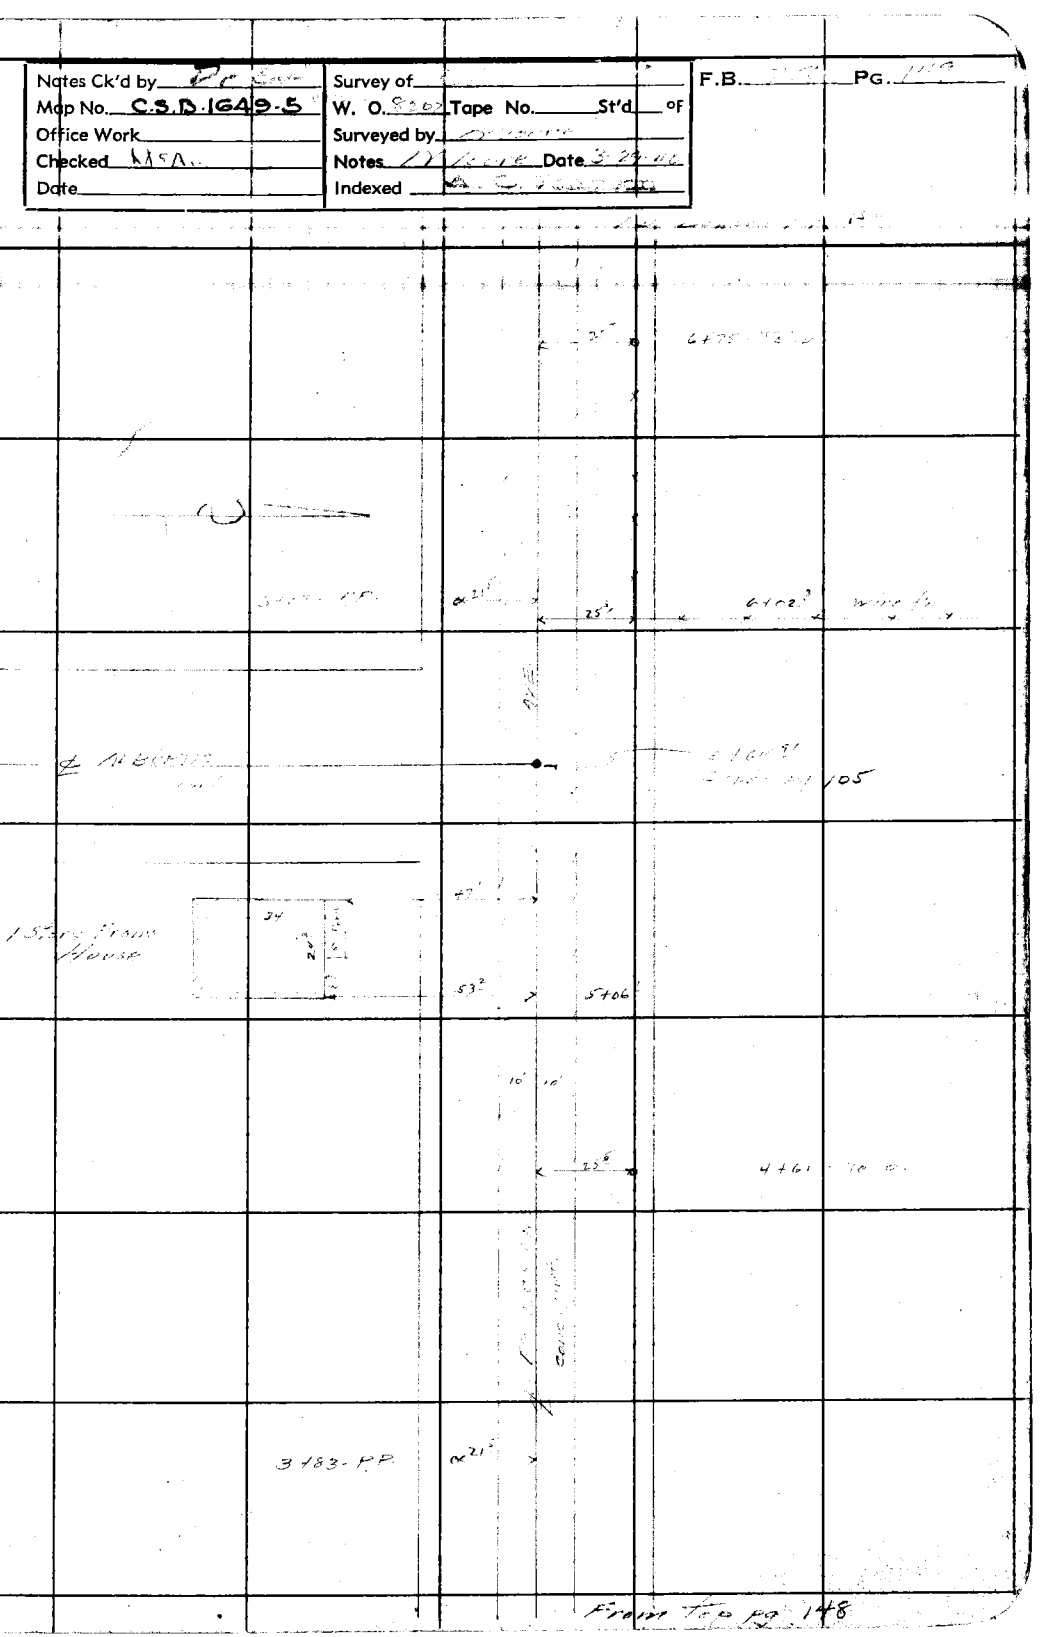

RETURN TO
LOS ANGELES COUNTY SURVEYOR
700 HALL OF RECORDS

Note: Any Additions or Changes on This Sheets Must be Made or Circled in **Red Ink** With Date and Name of Person Making Change.

Do not extend notes this side of this line

F.B. 756 Pg. 150

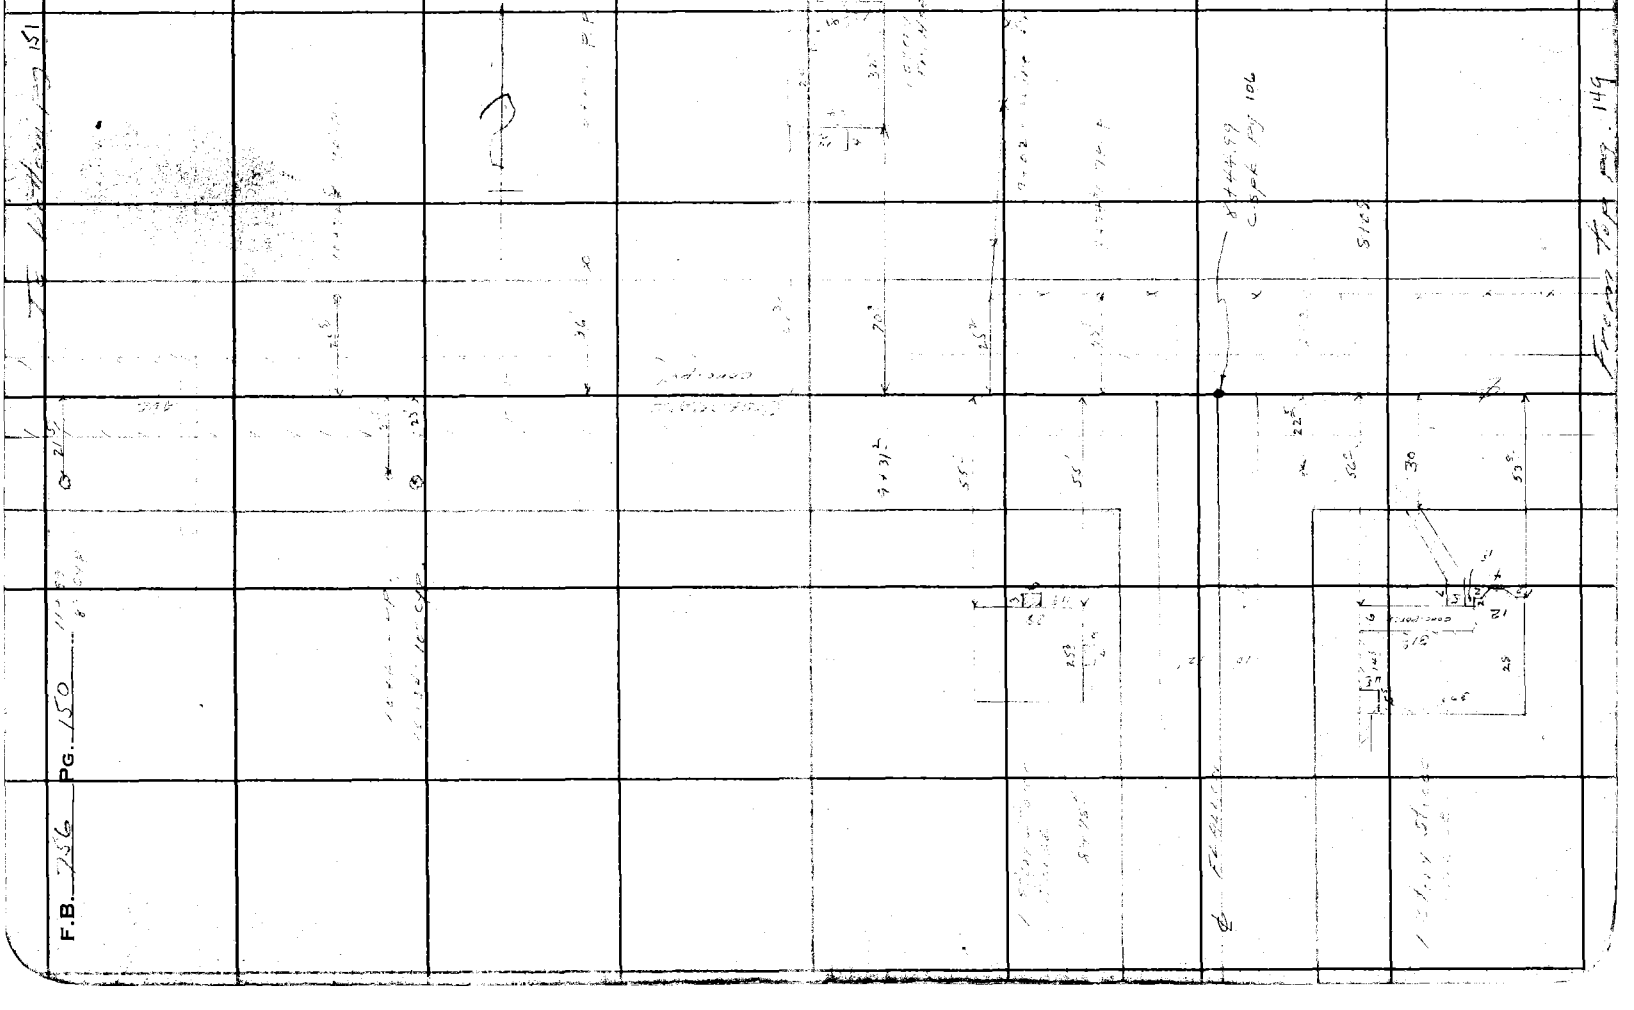

Notes Ck'd by		Survey of	F.B. PG. 15
Map No. C.S.B.1649.5		W. O. 2262 Tape No. St'd OF	
Office Work		Surveyed by	
Checked McA.		Notes Date 3-29-43	
Date		Indexed	

Note: Any Additions or Changes on This Sheets Must be Made or Circled in Red Ink With Date and Name of Person Making Change.

Do not extend notes this side of this line

RETURN TO
LOS ANGELES COUNTY SURVEYOR
700 HALL OF RECORDS

FORM 247 5M 10-37

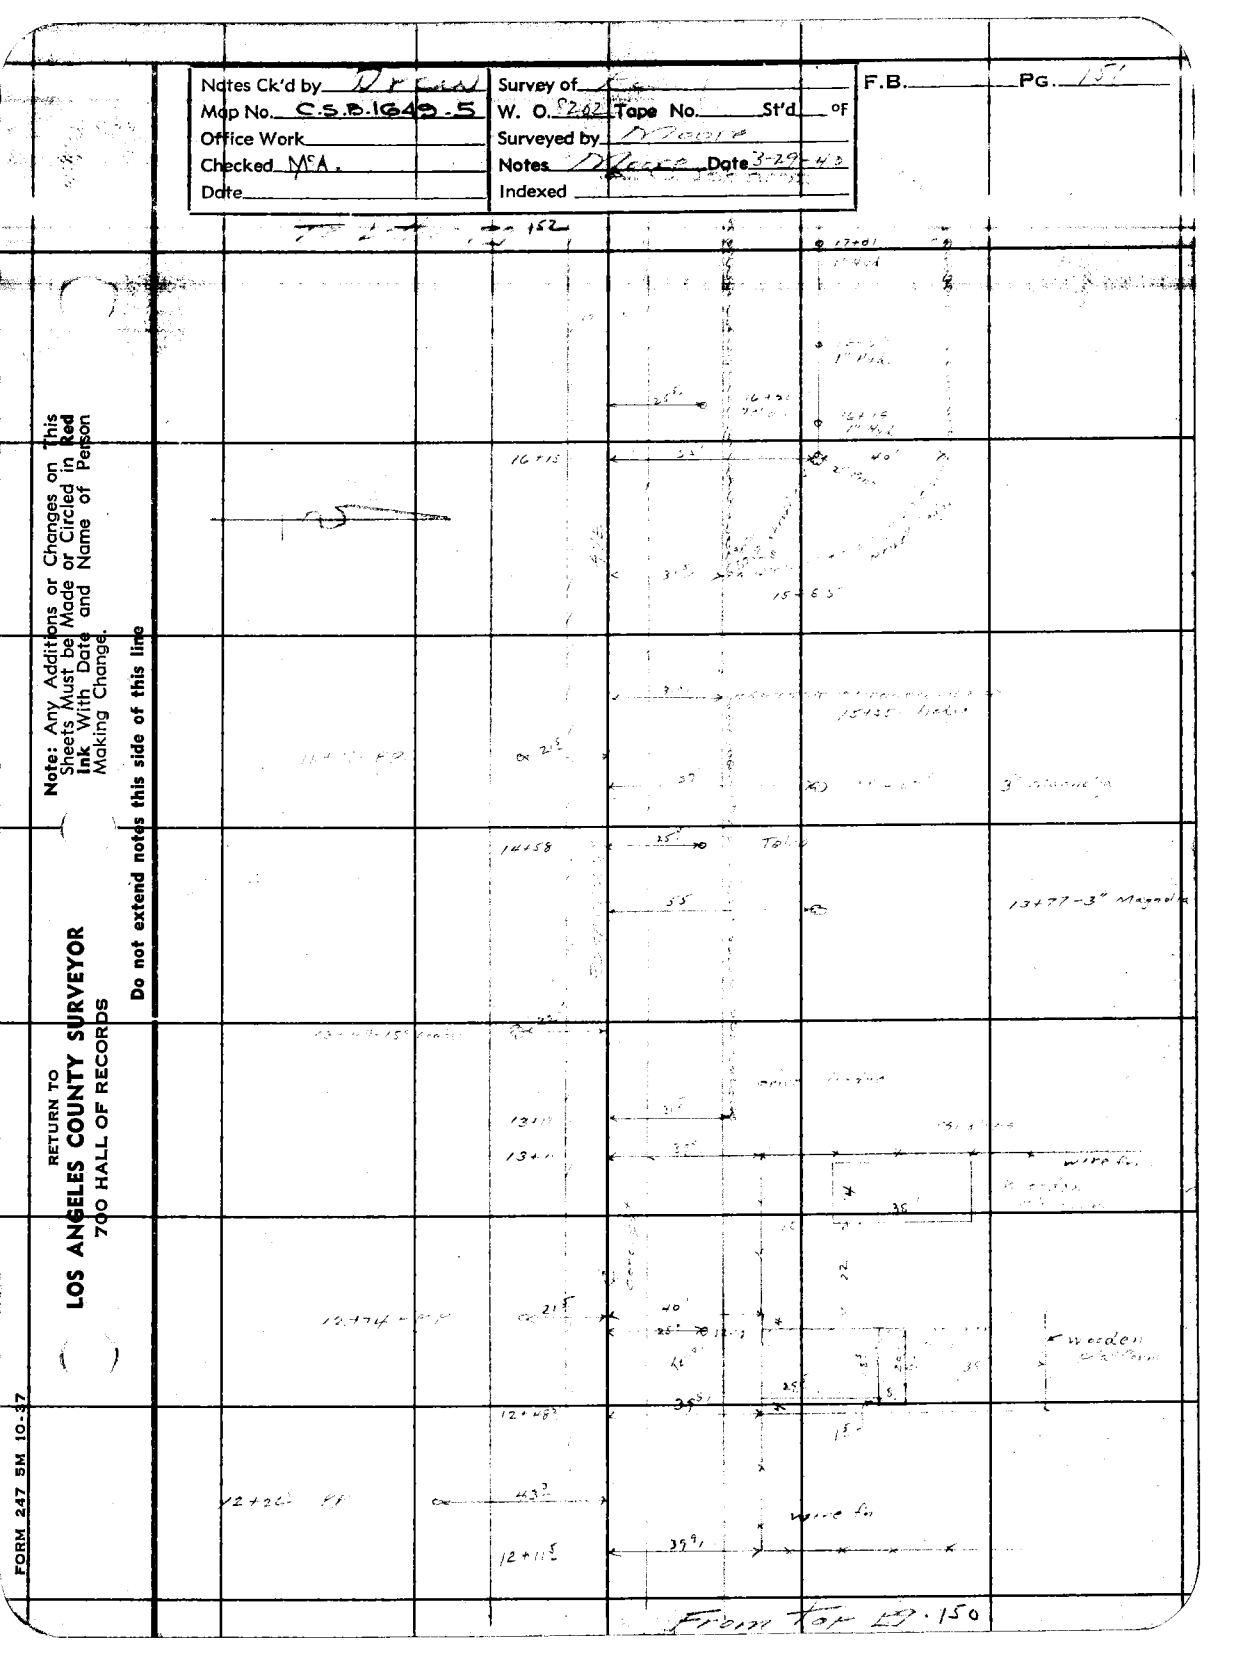

To bottom pg. 153

F.B. 756 PG. 152

20+91- "Hyd.

20+2.4 wire fn

17+63

17+75

17+82

17+45

17+76

To top pg. 151

RETURN TO
LOS ANGELES COUNTY SURVEYOR
700 HALL OF RECORDS

Note: Any Additions or Changes on This Sheets Must be Made or Circled in **Red Ink** With Date and Name of Person Making Change.

Do not extend notes this side of this line

Notes Ck'd by		Survey of	F.B. PG.
Map No. C.S.B.1649.5		W. O.	Tape No. St'd. OF
Office Work		Surveyed by	
Checked MSA		Notes	Date
Date		Indexed	

Note: Any Additions or Changes on This Sheets Must be Made or Circled in Red Ink With Date and Name of Person Making Change.

Do not extend notes this side of this line

RETURN TO
LOS ANGELES COUNTY SURVEYOR
700 HALL OF RECORDS

FORM 247 BM 10-37

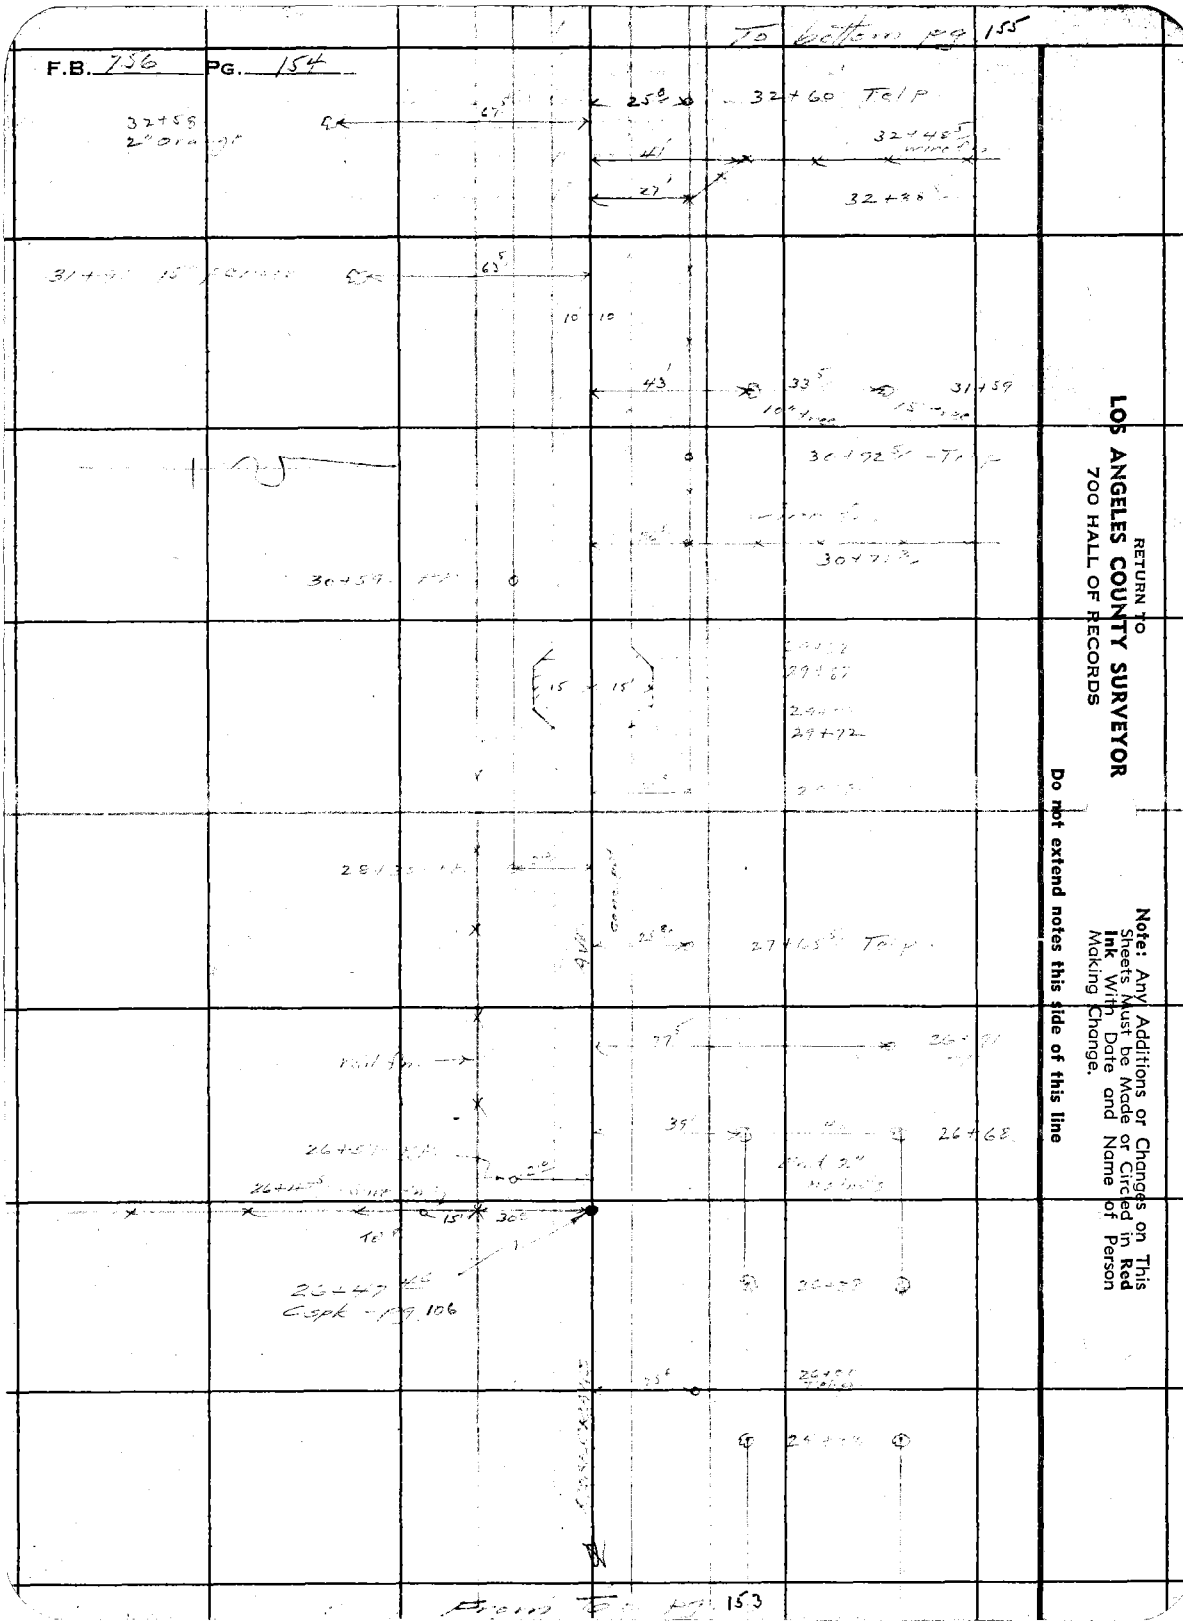

RETURN TO
LOS ANGELES COUNTY SURVEYOR
700 HALL OF RECORDS

Note: Any Additions or Changes on This Sheets Must be Made or Circled in **Red Ink** With Date and Name of Person Making Change.

Do not extend notes this side of this line

Notes Ck'd by Drew	Survey of	F.B.	Pg.
Map No. C.S.B.1649.5	W. O.	Tape No.	St'd °F
Office Work	Surveyed by		
Checked M°A.	Notes Moore	Date 3-29-60	
Date	Indexed		

Note: Any Additions or Changes on This Sheets Must be Made or Circled in Red Ink With Date and Name of Person Making Change.

Do not extend notes this side of this line

RETURN TO
LOS ANGELES COUNTY SURVEYOR
700 HALL OF RECORDS

FORM 247 BM 10-37

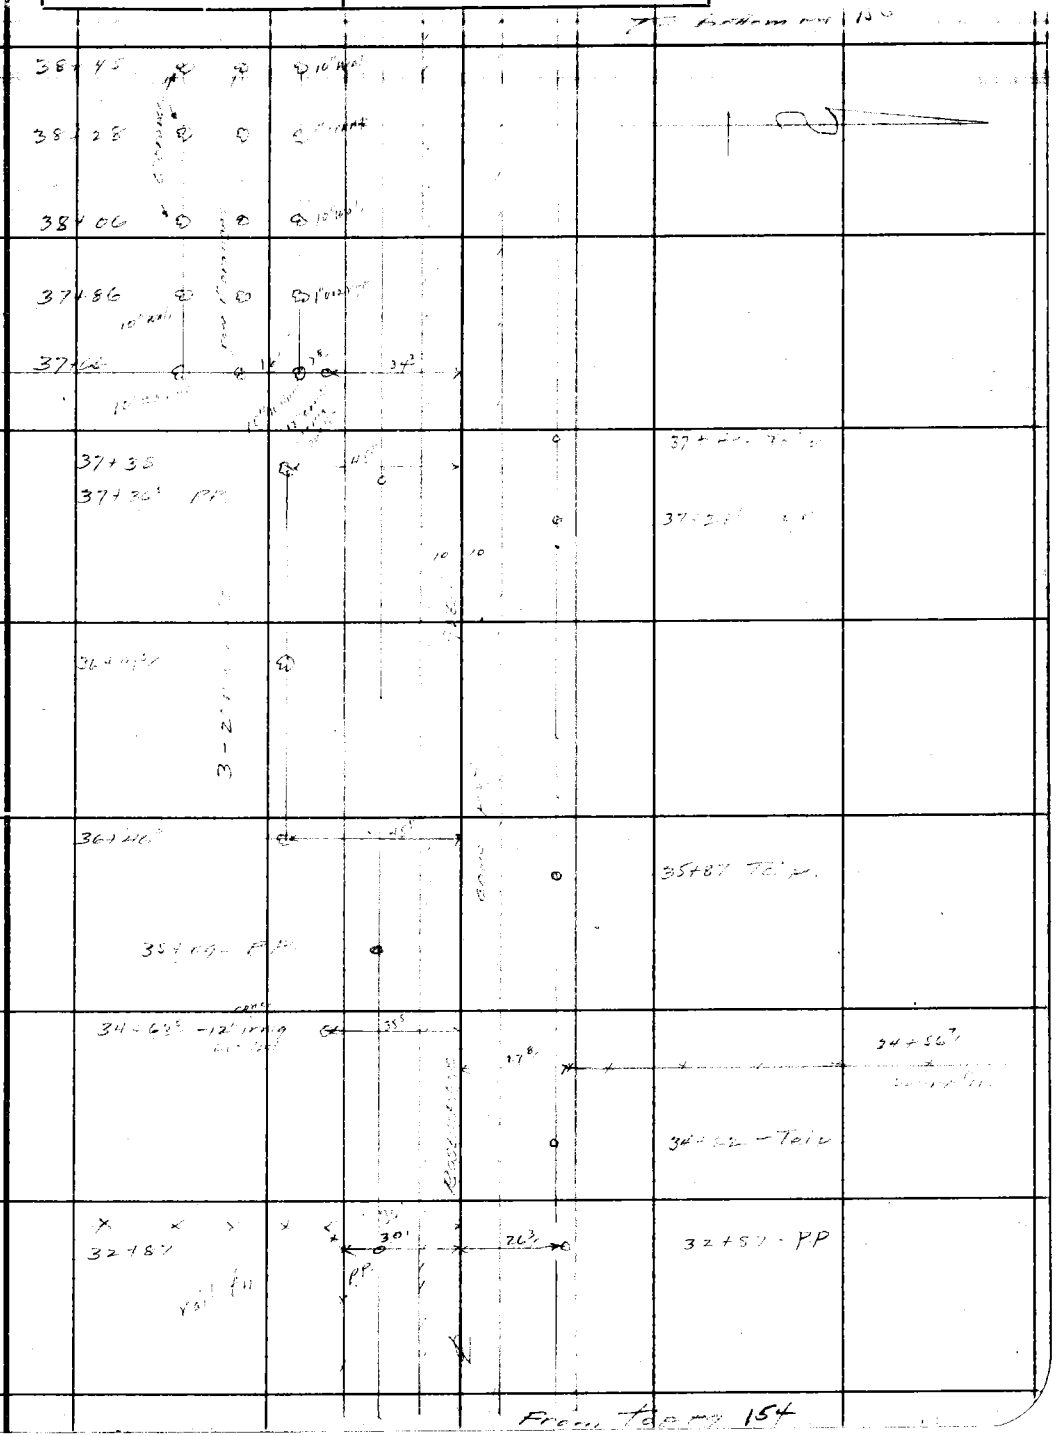

F.B. 756 PG. 156

To bef pg 157

RETURN TO
LOS ANGELES COUNTY SURVEYOR
700 HALL OF RECORDS

Note: Any Additions or Changes on This Sheets Must be Made or Circled in **Red Ink** With Date and Name of Person Making Change.

Do not extend notes this side of this line

From Top Pg. 155

Notes Ck'd by		Survey of	F.B. Pg.
Map No. C.S.B. 1649.5		W. O. Tape No. St'd. OF	
Office Work		Surveyed by	
Checked MRA		Notes Date	
Date		Indexed	

Note: Any Additions or Changes on This Sheets Must be Made in Red Ink With Date and Name of Person Making Change.

Do not extend notes this side of this line

RETURN TO
LOS ANGELES COUNTY SURVEYOR
700 HALL OF RECORDS

FORM 247 5M 10-37

F.B. 756 PG. 158

To bot pg 159

From top pg. 157

RETURN TO
LOS ANGELES COUNTY SURVEYOR
700 HALL OF RECORDS

Note: Any Additions or Changes on This Sheets Must be Made or Circled in Red Ink With Date and Name of Person Making Change.

Do not extend notes this side of this line

Notes Ck'd by	Survey of
Map No. C.S.D. 1645.5	W. O. 8202 Tape No. St'd OF
Office Work	Surveyed by
Checked Mc A	Notes Date 3-20-46
Date	Indexed

F.B. 1160 PG. 134

Note: Any Additions or Changes on This Sheets Must be Made or Circled in Red Ink With Date and Name of Person Making Change.

Do not extend notes this side of this line

RETURN TO
LOS ANGELES COUNTY SURVEYOR
700 HALL OF RECORDS

FORM 247 SM 10-37

AVE

53+63 P.T.

52+88.81
CSP# pg 108

52+63 P.T.

POSE CANYON

Front Tap pg. 158

F.B. 756 PG. 160

To bot pg 161

RETURN TO
LOS ANGELES COUNTY SURVEYOR
700 HALL OF RECORDS

Note: Any Additions or Changes on This Sheets Must be Made or Circled in **Red Ink** With Date and Name of Person Making Change.

Do not extend notes this side of this line

From top pg 159

Notes Ck'd by W Ewe	Survey of Roseview Ave
Map No. CSD-1649-5	W. O. 822 Tape No. ____ St'd ____ of
Office Work ____	Surveyed by ____
Checked M.A.	Notes Moore Date 3-29-40
Date ____	Indexed ____

F.B. ____ Pg. 161

Note: Any Additions or Changes on This Sheets Must be Made or Circled in Red Ink With Date and Name of Person Making Change.

Do not extend notes this side of this line

RETURN TO
LOS ANGELES COUNTY SURVEYOR
700 HALL OF RECORDS

FORM 247 SM 10-37

From Top Pg. 160

To Bot pg. 163

F.B. 256 PG. 162

Ft. Pump House
Well

70+98 S Elevator
Wooden station

70+47 PP

70+98 Telp

70+19 Telp

Cont. in outlet and flume

69+17 PP

69+61 Telp

65+52 Wooden flume

65+55 PP

65+66 Telp

67+26 Telp

65+68 Telp

66+26 Orphage

66+16 6" Palm

65+22 Telp

65+47 Telp

65+35 Telp

65+31 30" Palm

65+13 Telp

65+12 2" Acacia

65+06 6" Palm

From Bot pg 161

RETURN TO
LOS ANGELES COUNTY SURVEYOR
700 HALL OF RECORDS

Note: Any Additions or Changes on This Sheets Must be Made or Circled in **Red Ink** With Date and Name of Person Making Change.

Do not extend notes this side of this line

Notes Ck'd by	Survey of
Map No. CSD-1649.5	W. O.	Tape No.	St'd	°F.
Office Work	Surveyed by
Checked	Notes	Date
Date	Indexed

F.B. _____ PG. 162

Note: Any Additions or Changes on This Sheet Must be Made or Circled in Red Ink With Date and Name of Person Making Change

Do not extend notes this side of this line

RETURN TO
LOS ANGELES COUNTY SURVEYOR
700 HALL OF RECORDS

FORM 247 10M 11-38

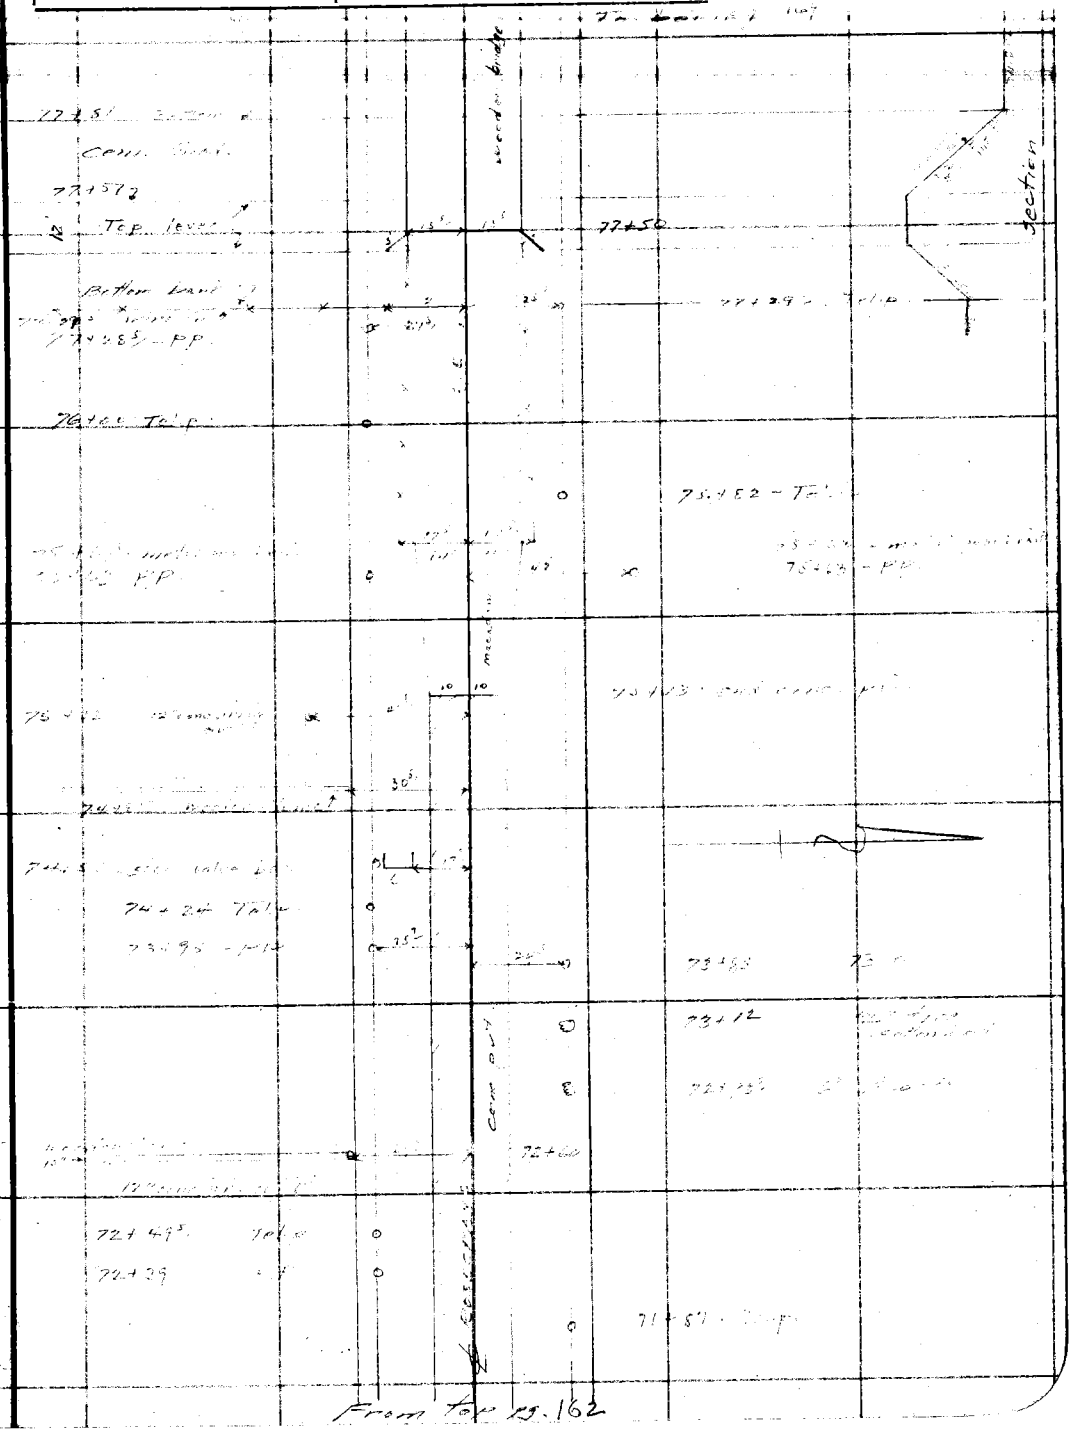

From Tape pg. 162

F.B. 756 Pg. 164

To Lot pg 165

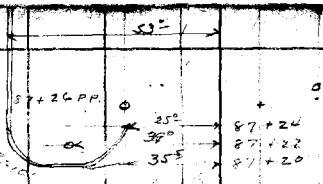

86+68 - Tel P

85+78 PP.

85+06 Tel P

85+04 Tel P

83+33 - Tel P

83+25 - Manhole

82+77 - PP

83+35 - Tel P

82+26

81+28 - PP

80+61 Bottom Inlet

80+50

Top lower

80+35

Cent. lines

80+20

Bottom Inlet

80+45

79+59 PP

79+51 Tel P

Rosecrans

wooden bridge

From pg 163

RETURN TO
LOS ANGELES COUNTY SURVEYOR
700 HALL OF RECORDS

Note: Any Additions or Changes on This Sheet Must be Made or Circled in Red Ink With Date and Name of Person Making Change.

Do not extend notes this side of this line

Notes Ck'd by Drew
Map No. C.S.D.1649.5
Office Work
Checked M.A.
Date

Survey of
W. O. 5262 Tape No. St'd OF
Surveyed by
Notes Date 4-1-40
Indexed

F.B. 136 PG. 165

Note: Any Additions or Changes on This Sheets Must be Made or Circled in Red Ink With Date and Name of Person Making Change.

Do not extend notes this side of this line

RETURN TO
LOS ANGELES COUNTY SURVEYOR
700 HALL OF RECORDS

FORM 247 5M 10-37

F.B. 756 PG. 166

To bot pg. 167

From Top pg. 165

RETURN to
LOS ANGELES COUNTY SURVEYOR
700 HALL OF RECORDS

Note: Any Additions or Changes on This Sheets Must be Made or Circled in **Red Ink** With Date and Name of Person Making Change.

Do not extend notes this side of this line

Notes Ck'd by		Survey of	F.B. Pg.
Map No.		W. O.	Tape No. St'd of
Office Work	J. D. Price	Surveyed by	
Checked		Notes	Date
Date		Indexed	

Note: Any Additions or Changes on This Sheets Must be Made or Circled in Red Ink With Date and Name of Person Making Change.

Do not extend notes this side of this line

RETURN TO
LOS ANGELES COUNTY SURVEYOR
700 HALL OF RECORDS

FORM 247 SM 10-37

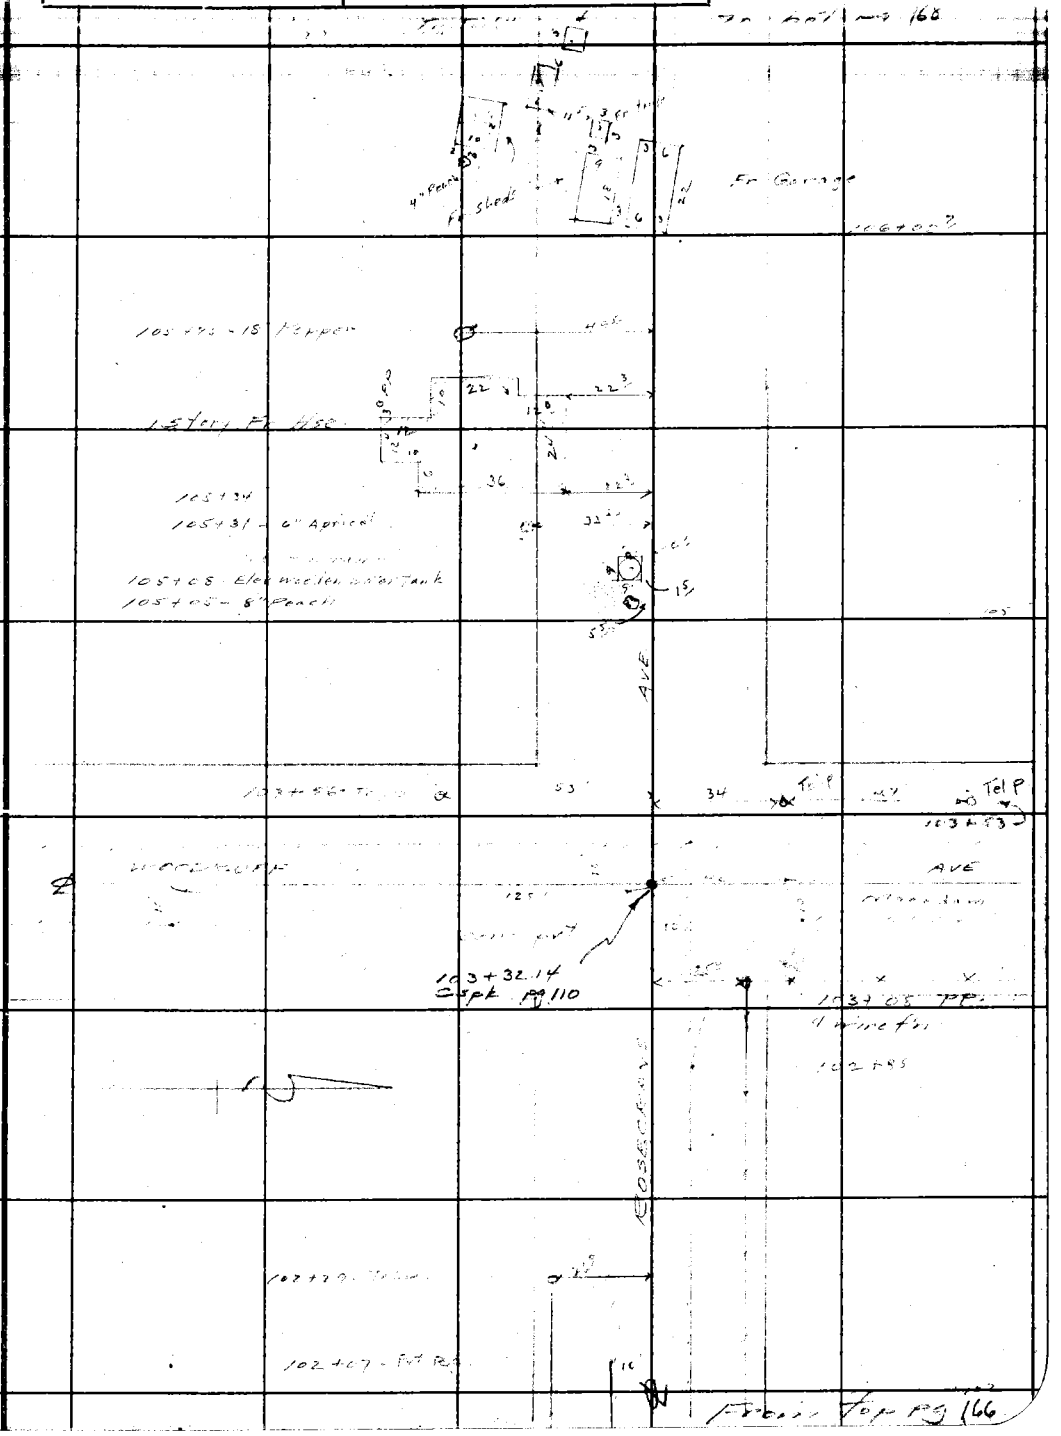
AVE
AVE
Tel P
Tel P
103+32.14
Espk PP 110
103+05 PP
Fr Garage
Fr Shed
1 Story Fr Res

RETURN TO
LOS ANGELES COUNTY SURVEYOR
700 HALL OF RECORDS

Note: Any Additions or Changes on This Sheets Must be Made or Circled in **Red Ink** With Date and Name of Person Making Change.

Do not extend notes this side of this line

To bottom F-9, 169

F.B. 258 PG. 168

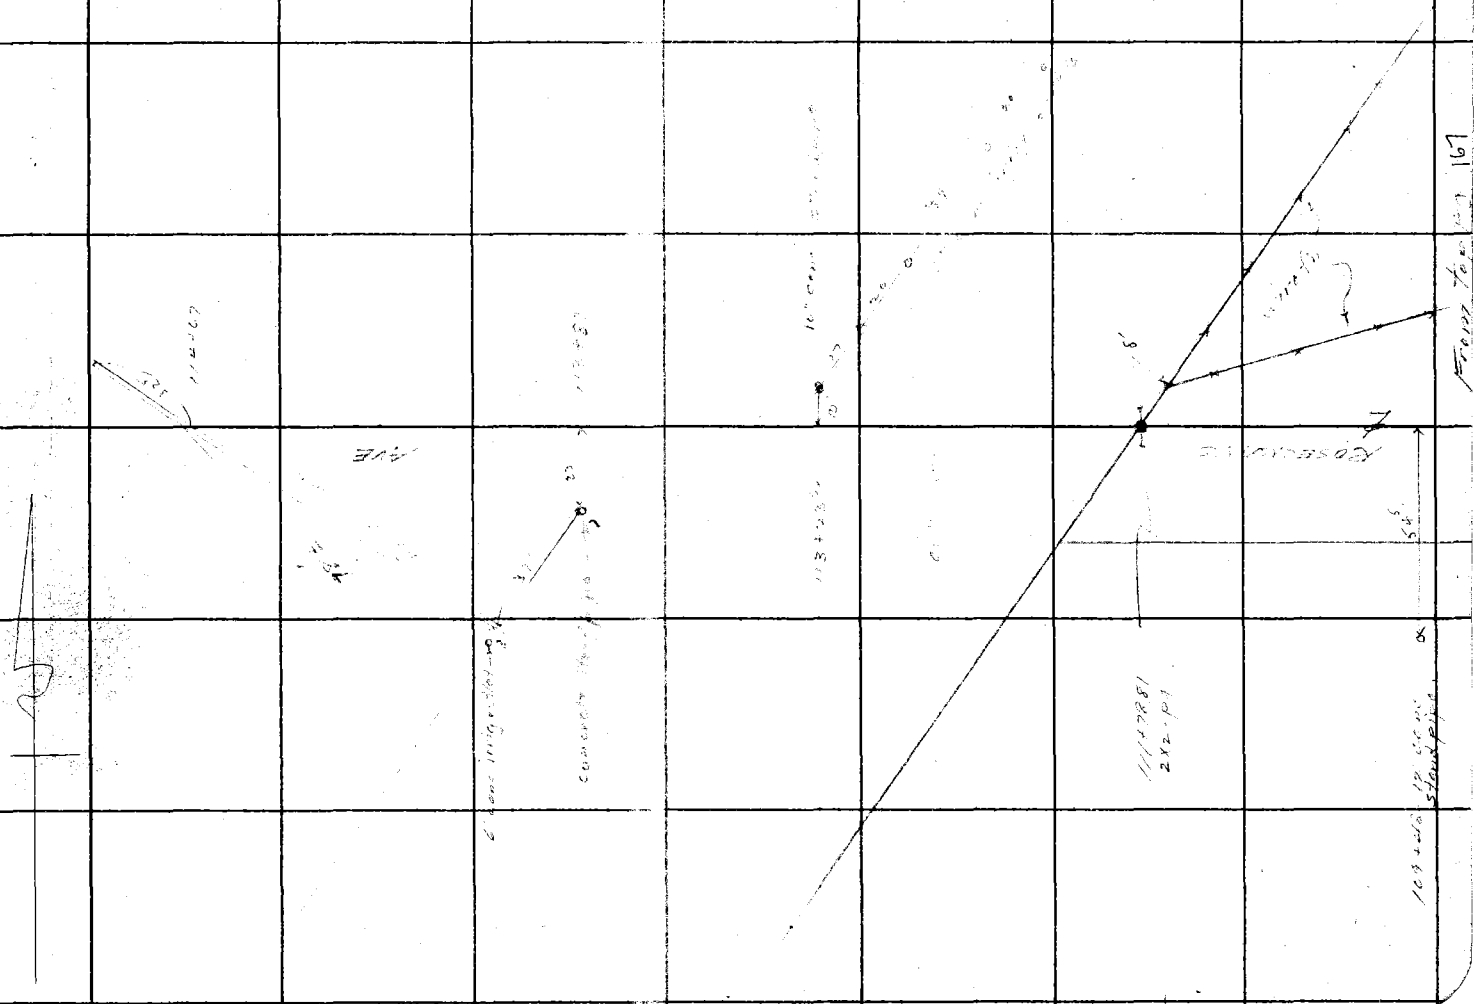

Notes Ck'd by		Survey of	F.B. Pg.
Map No. C.S.B-14496 C.S.B-14276		W. O. Tape No. St'd. OF	
Office Work J. D. Price		Surveyed by	
Checked M'A		Notes Date	
Date		Indexed	

Note: Any Additions or Changes on This Sheets Must be Made or Circled in Red Ink With Date and Name of Person Making Change.

Do not extend notes this side of this line

RETURN TO
LOS ANGELES COUNTY SURVEYOR
700 HALL OF RECORDS

FORM 247 5M 10-37

F.B. 756 PG. 170

To bottom of 171

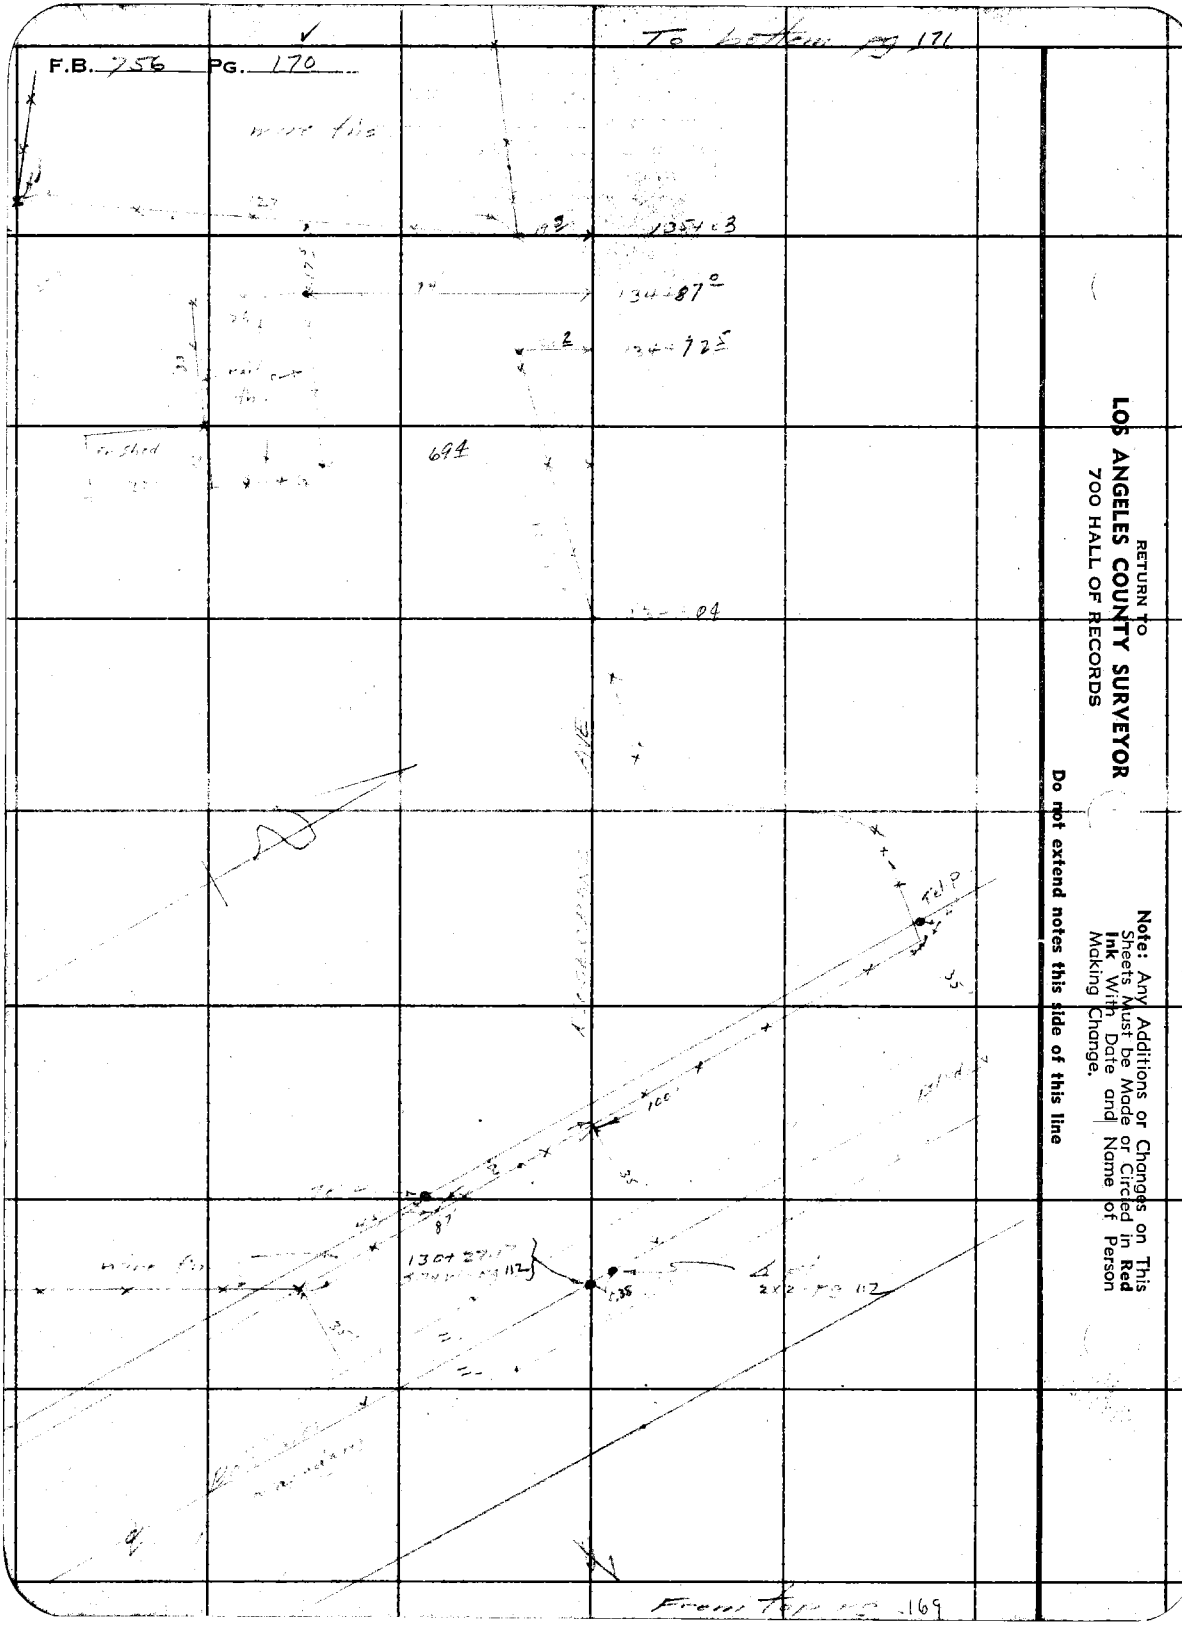

RETURN TO
LOS ANGELES COUNTY SURVEYOR
700 HALL OF RECORDS

Note: Any Additions or Changes on This Sheets Must be Made or Circled in **Red Ink** With Date and Name of Person Making Change.

Do not extend notes this side of this line

Notes Ck'd by		Survey of	F.B. PG.
Map No. CSD-1049-G		W. O. Tape Nd. St'd. °F	
Office Work J.D.Price.		Surveyed by	
Checked MSA		Notes Date 4-1-40	
Date		Indexed	

For later topog. see F.B. 756-219-230

140+10.07
1X2
PG. 114

137+89.0

136+74.0

136+47.5

From Top Pg. 170

Note: Any Additions or Changes on This Sheets Must be Made or Circled in Red Ink With Date and Name of Person Making Change.

Do not extend notes this side of this line

RETURN TO
LOS ANGELES COUNTY SURVEYOR
700 HALL OF RECORDS

FORM 247 5M 10-37

RETURN TO
LOS ANGELES COUNTY SURVEYOR
700 HALL OF RECORDS

Note: Any Additions or Changes on This Sheets Must be Made or Circled in **Red Ink** With Date and Name of Person Making Change.

Do not extend notes this side of this line

F.B. 756 PG. 172

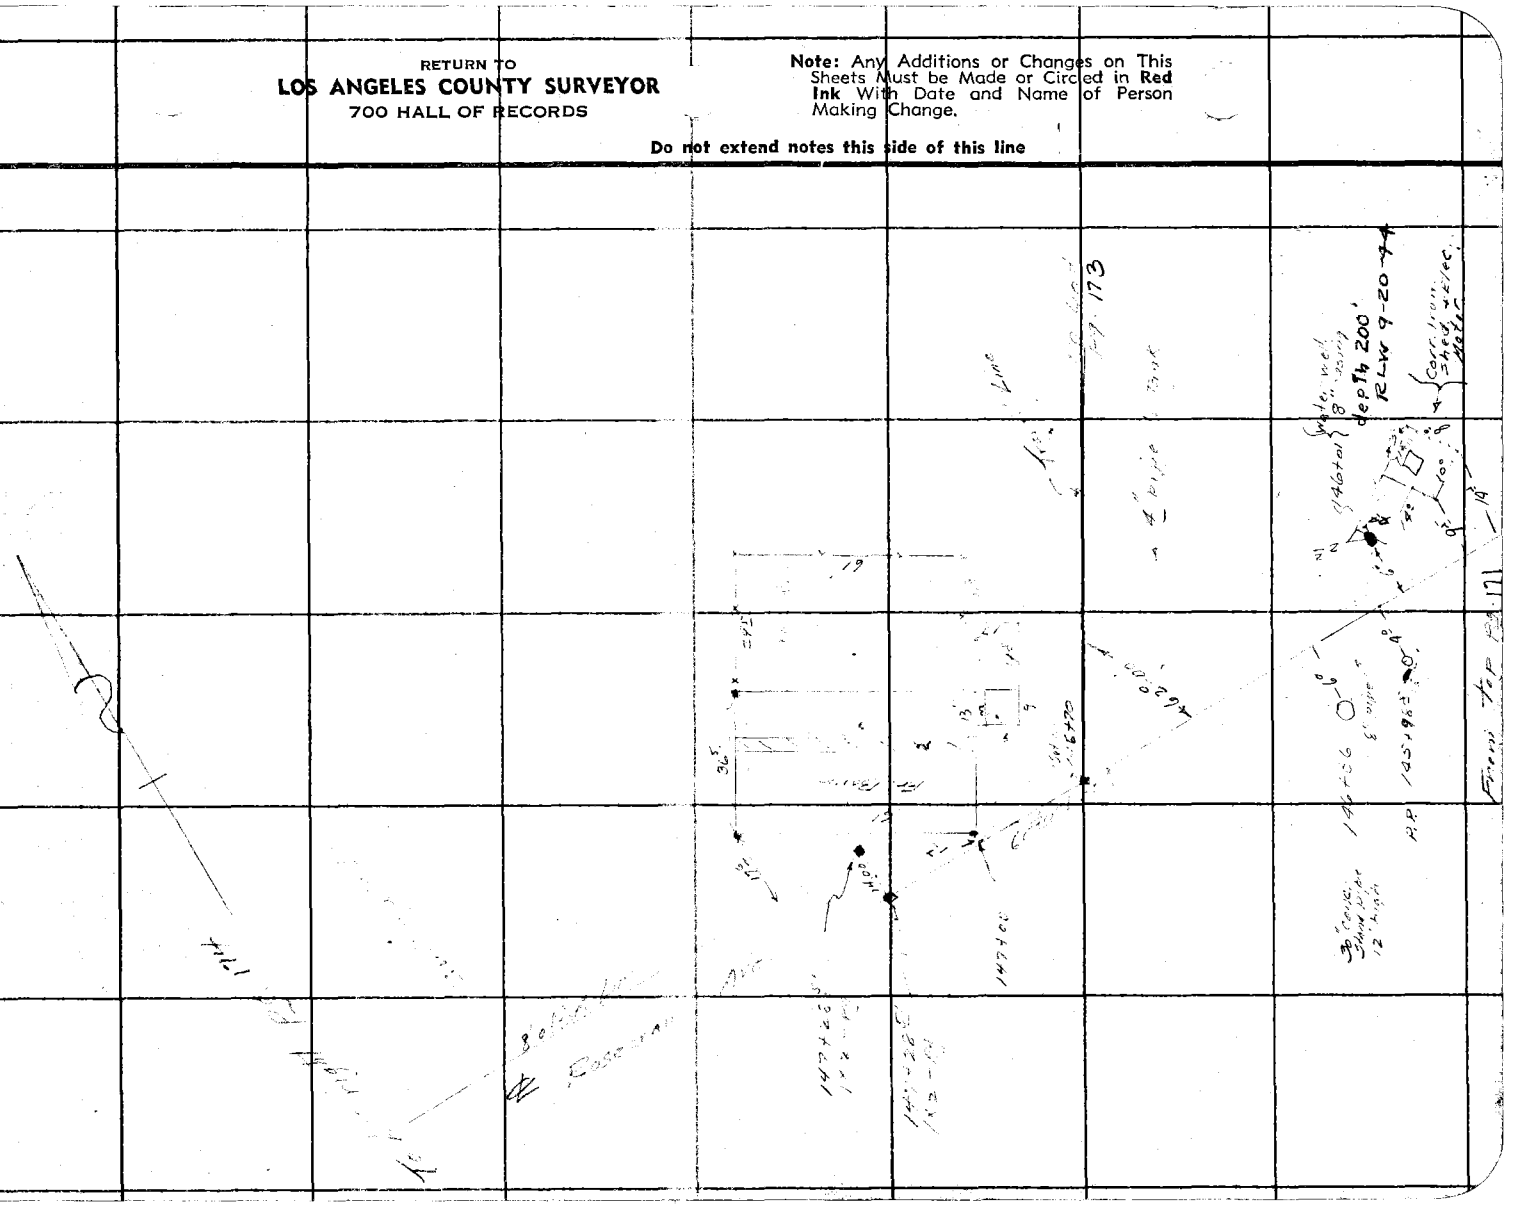

Notes Ck'd by	Survey of
Map No. C.S. 1668-C	W. O. 8202 Tape No. St'd of
Office Work J. D. Price	Surveyed by Morris
Checked M.C.A.	Notes Fe... Date 4-2-40
Date	Indexed

F.B. PG. 173

Note: Any Additions or Changes on This Sheets Must be Made or Circled in Red Ink With Date and Name of Person Making Change.

Do not extend notes this side of this line

RETURN TO
LOS ANGELES COUNTY SURVEYOR
700 HALL OF RECORDS

FORM 247 5M 10-37

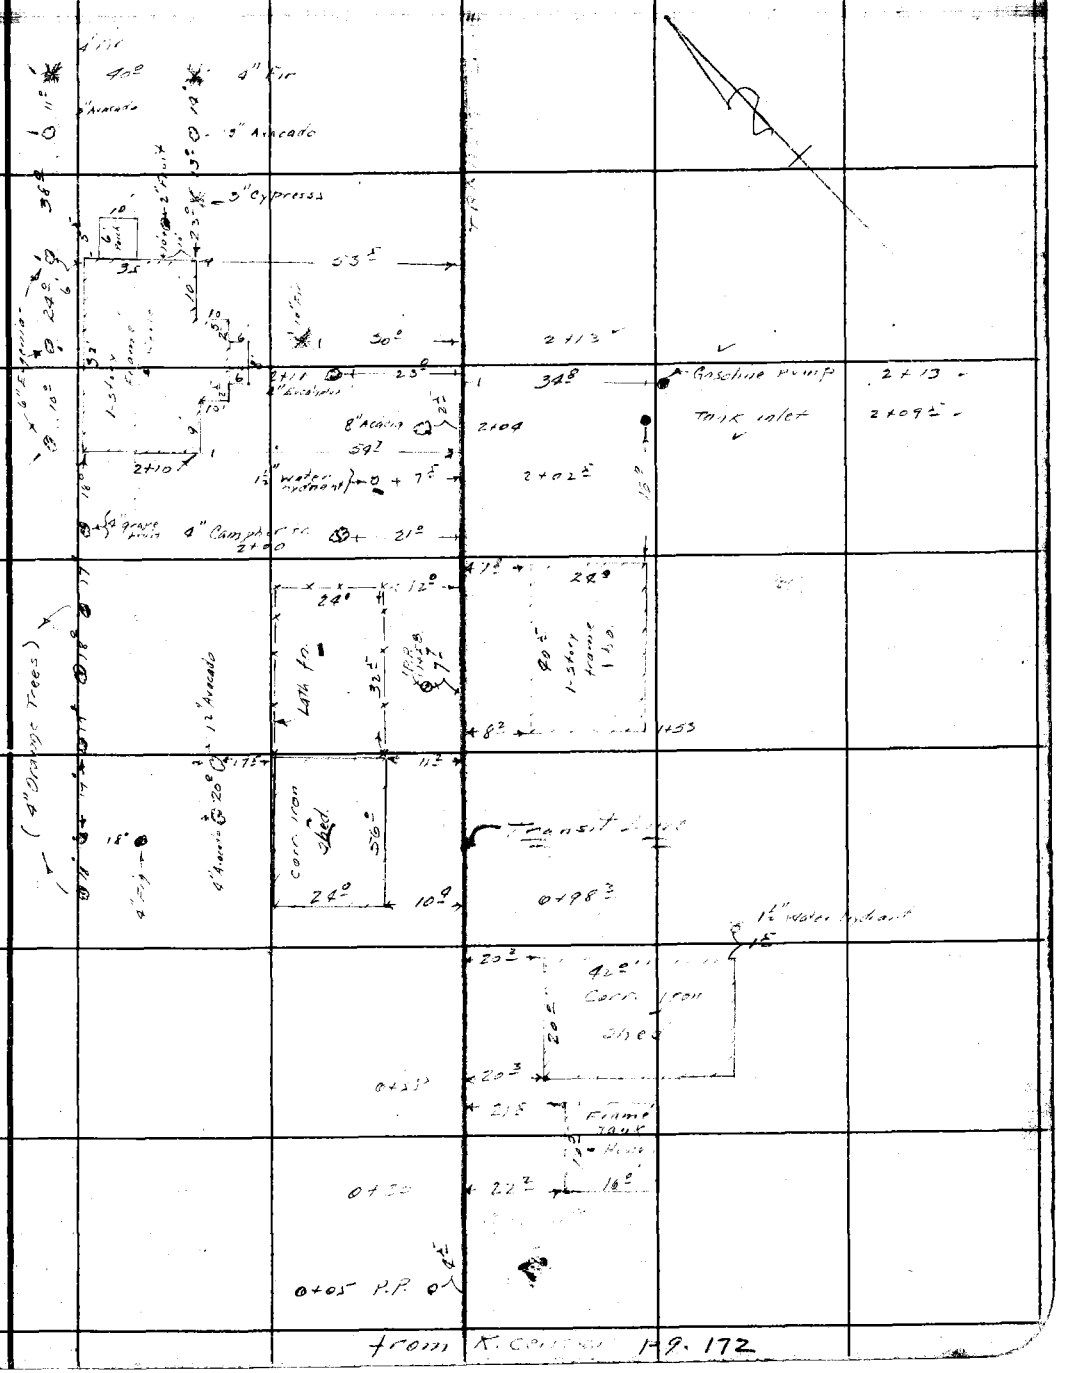

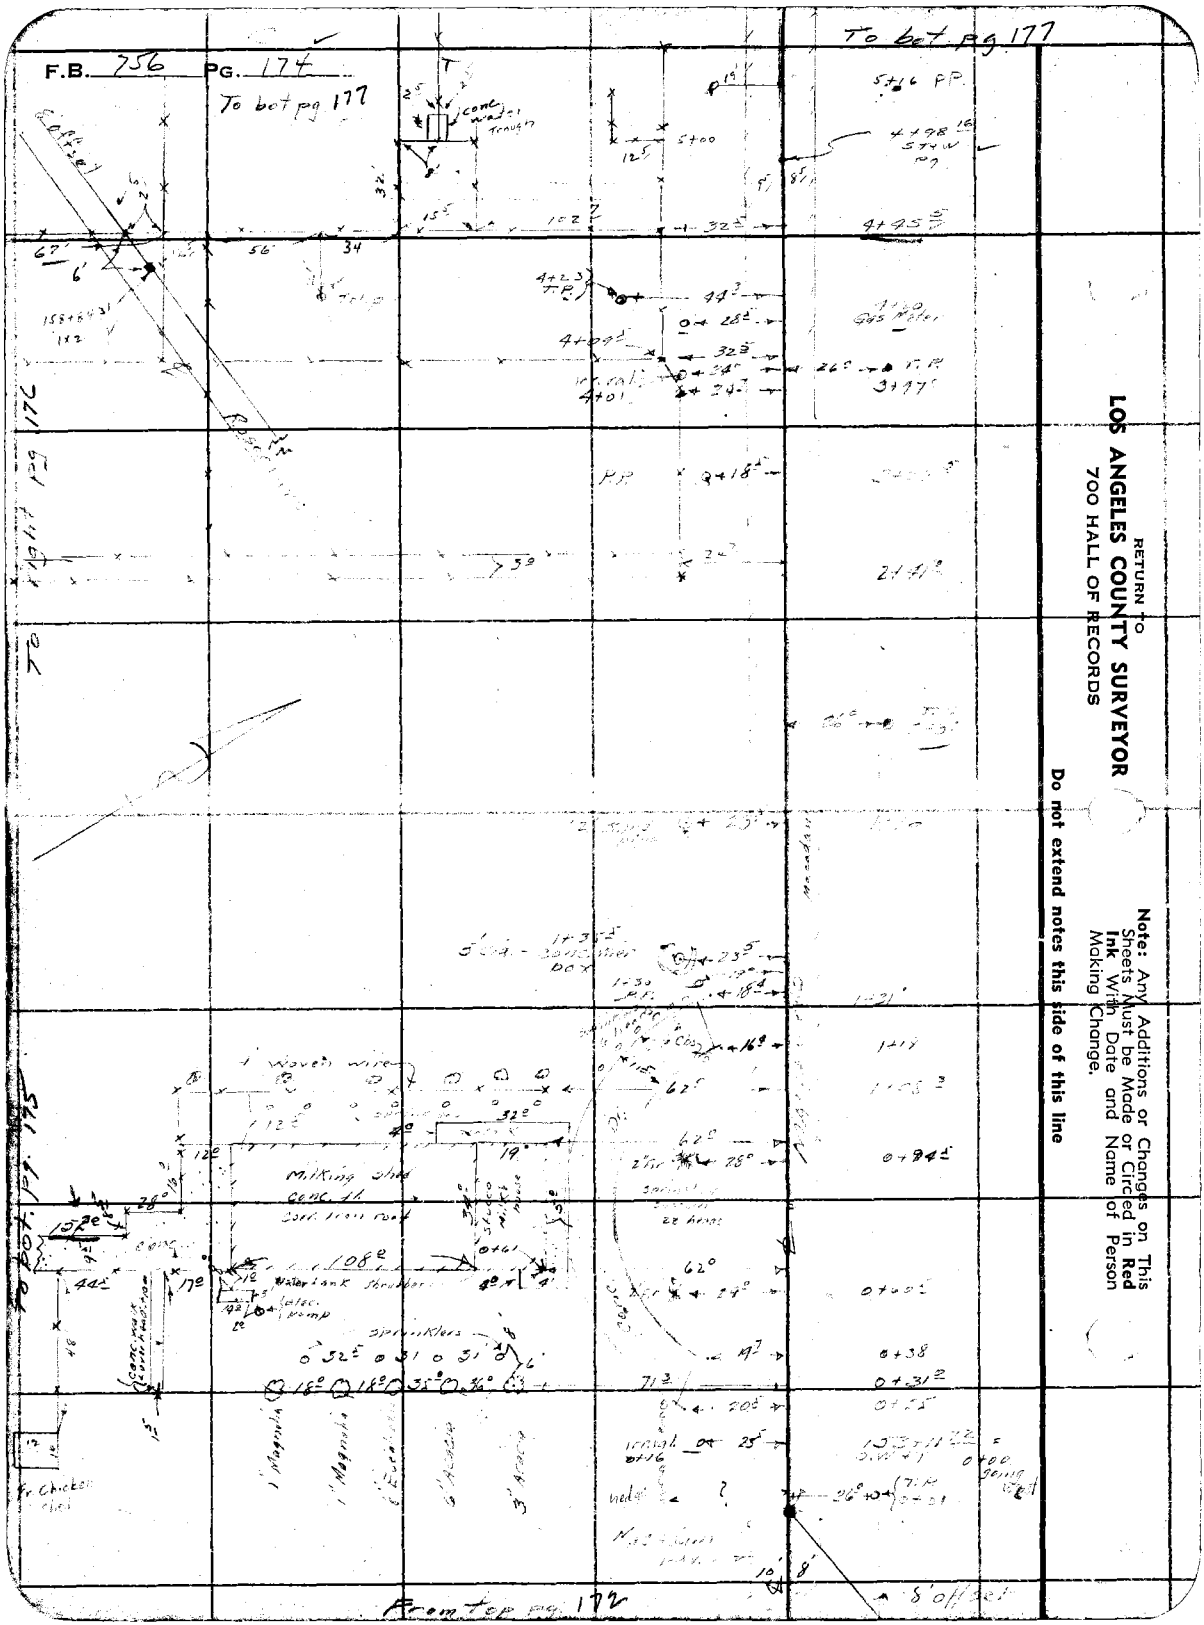
F.B. 756 PG. 174
To bot pg 177
To bot pg 177
RETURN TO
LOS ANGELES COUNTY SURVEYOR
700 HALL OF RECORDS
Note: Any Additions or Changes on This Sheets Must be Made or Circled in Red Ink With Date and Name of Person Making Change.
Do not extend notes this side of this line
From top pg 172

Notes Ck'd by	Survey of
Map No. C.S.B. 145-6 F.C. 1445-6	W. O. 5302 Tape No. St'd OF
Office Work J. D. Price	Surveyed by
Checked M.C.A.	Notes Date 4-2-40
Date	Indexed

F.B. 377 PG. 175

Note: Any Additions or Changes on This Sheets Must be Made in Red Ink or Circled With Date and Name of Person Making Change.

Do not extend notes this side of this line

RETURN TO
LOS ANGELES COUNTY SURVEYOR
700 HALL OF RECORDS

F.B. 756 PG. 176

E To bot pg. 180

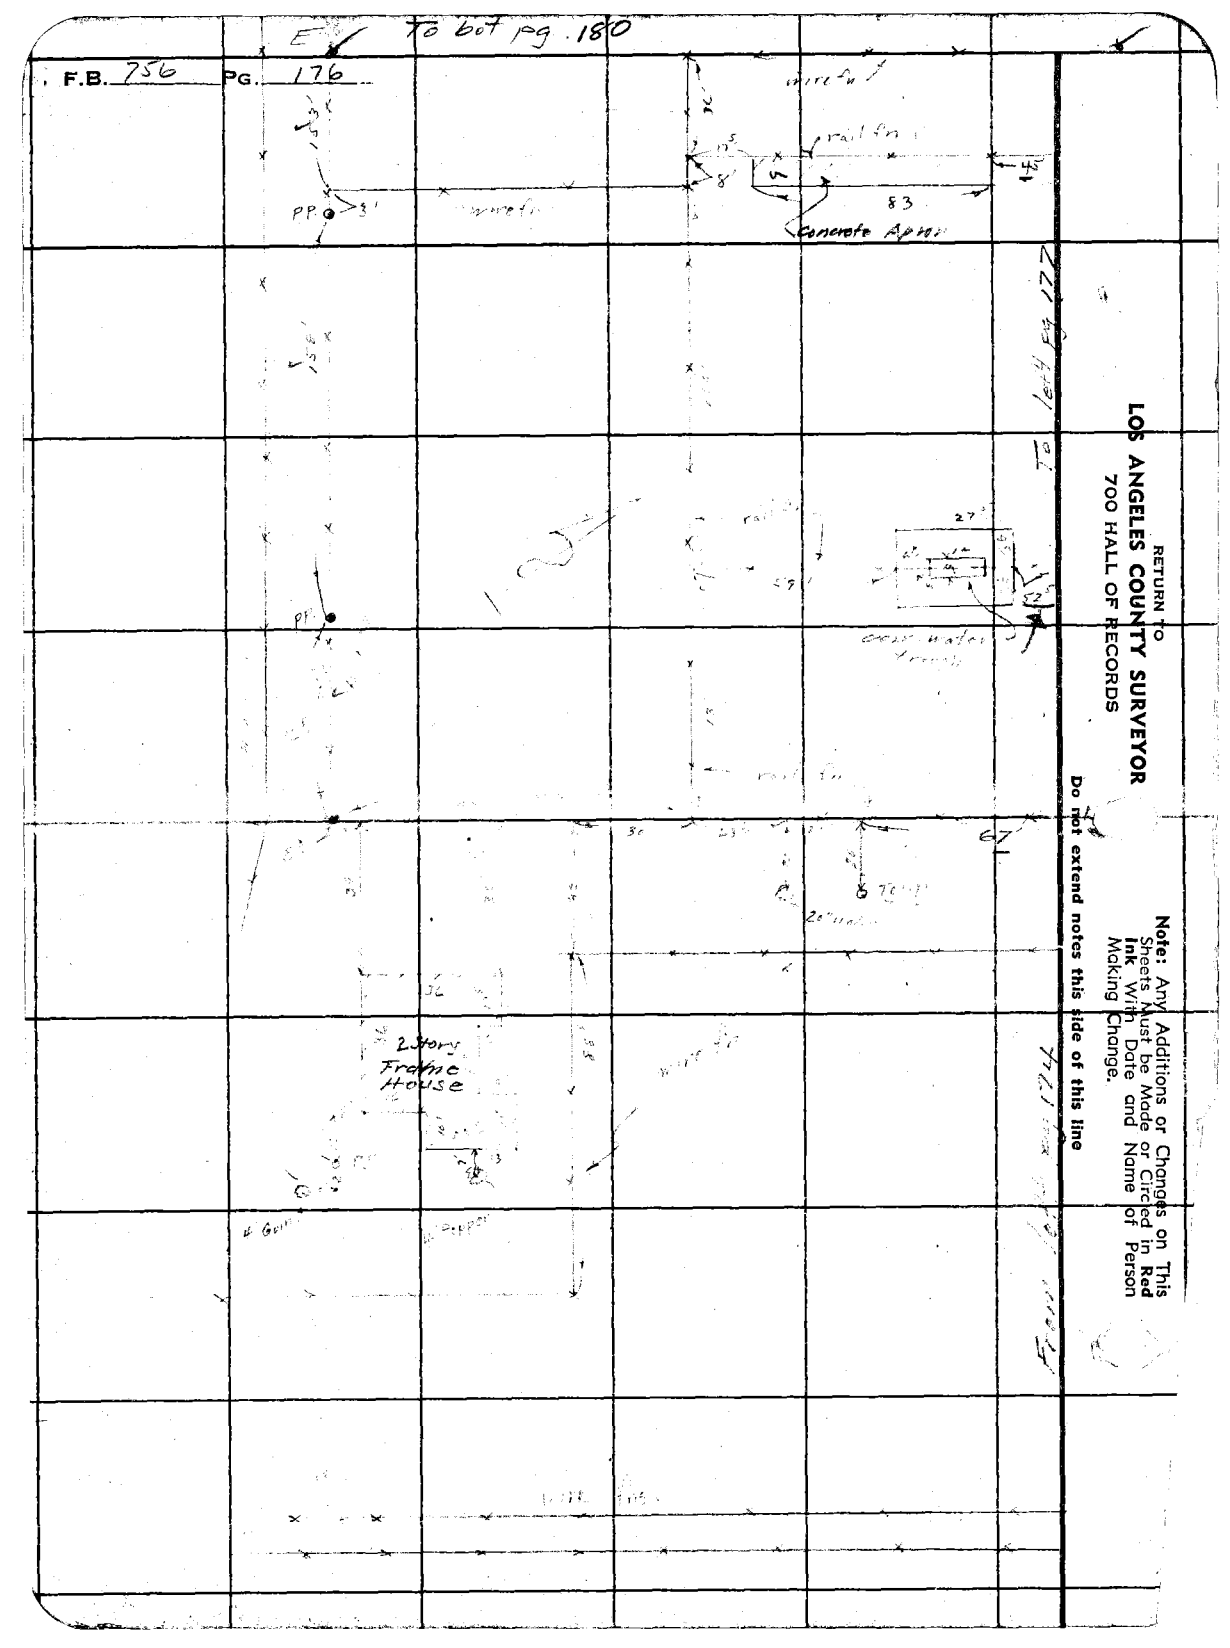

RETURN TO
LOS ANGELES COUNTY SURVEYOR
700 HALL OF RECORDS

Note: Any Additions or Changes on This Sheets Must be Made or Circled in **Red Ink** With Date and Name of Person Making Change.

Do not extend notes this side of this line

Notes Ck'd by		Survey of	F.B. Pg. 127
Map No.		W. O. Tape No. St'd. of	
Office Work	J. D. Price.	Surveyed by	
Checked	M.H.	Notes Date	
Date		Indexed	

Note: Any Additions or Changes on This Sheets Must be Made or Circled in Red Ink With Date and Name of Person Making Change.

Do not extend notes this side of this line

RETURN TO
LOS ANGELES COUNTY SURVEYOR
700 HALL OF RECORDS

FORM 247 5M 10-37

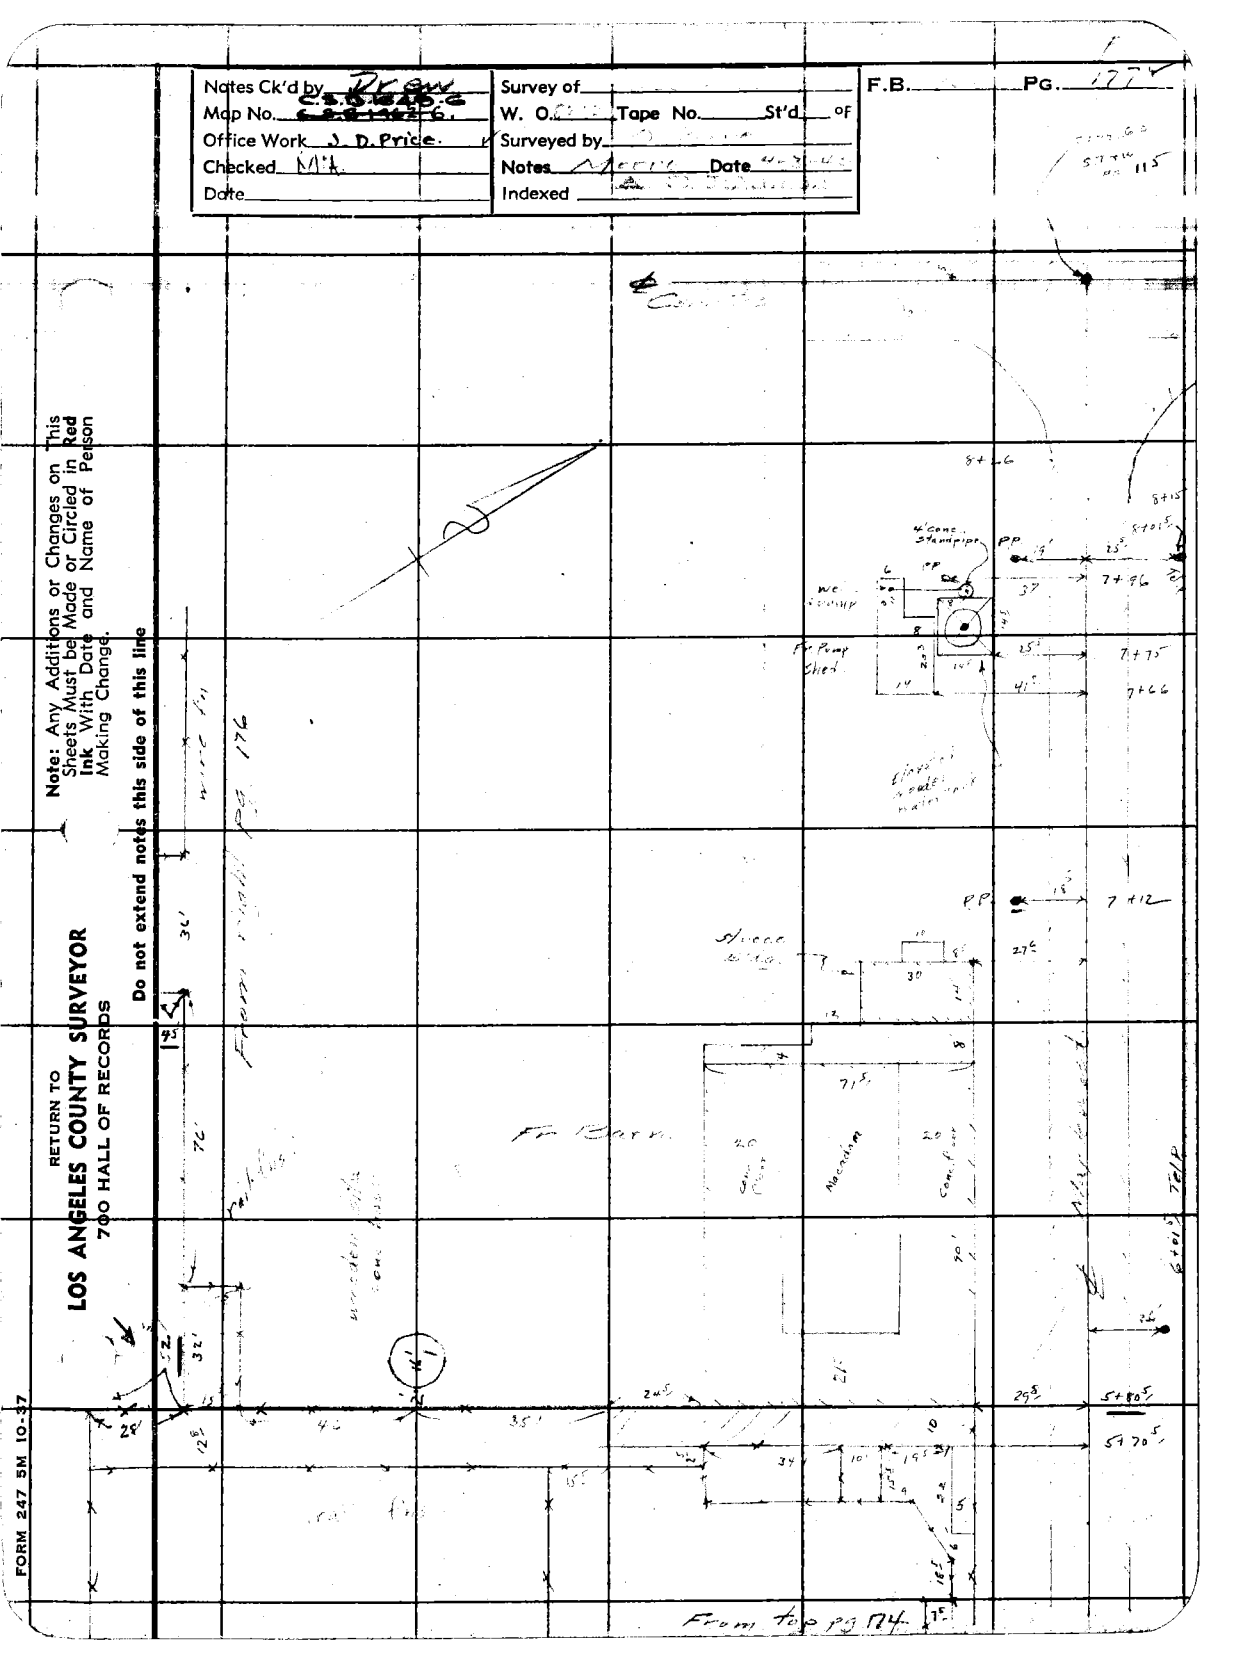

RETURN TO
LOS ANGELES COUNTY SURVEYOR
700 HALL OF RECORDS

Note: Any Additions or Changes on This Sheets Must be Made or Circled in **Red Ink** With Date and Name of Person Making Change.

Do not extend notes this side of this line

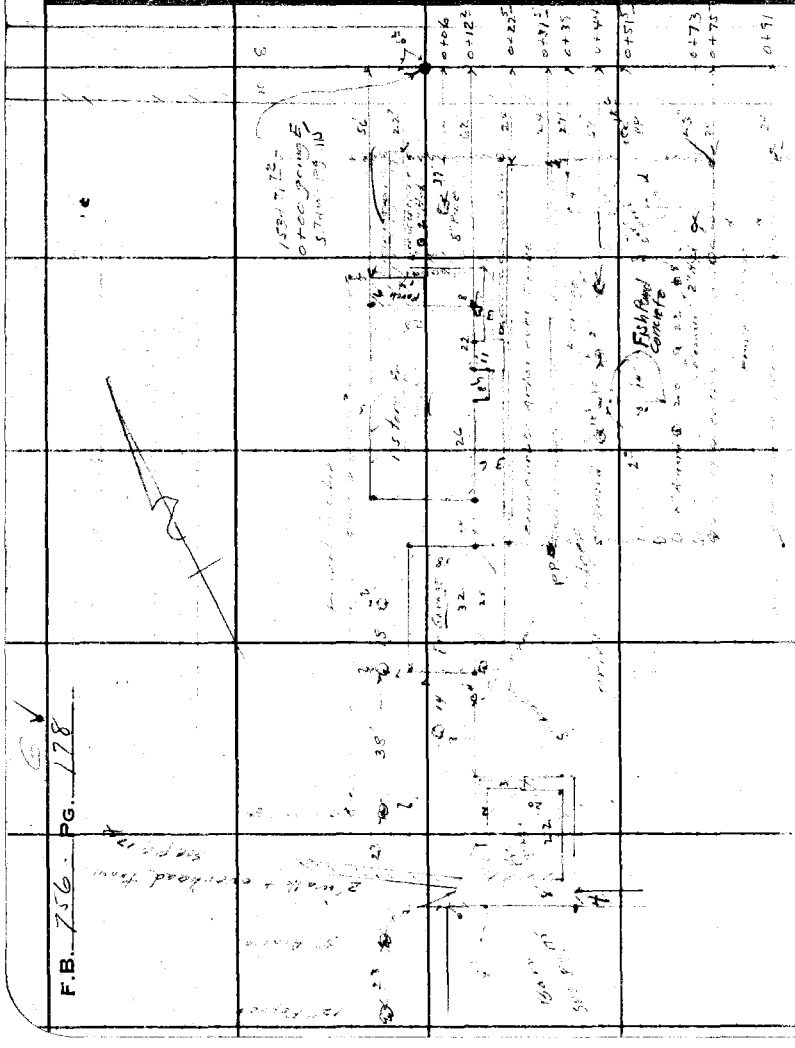

Notes Ck'd by		Survey of	F.B. PG. 172
Map No.		W. O. 8202 Tape No. St'd of	
Office Work J. D. Price.		Surveyed by	
Checked W.C.A.		Notes Moore Date 4-3-40	
Date		Indexed	

Note: Any Additions or Changes on This Sheets Must be Made or Circled in Red Ink With Date and Name of Person Making Change.

Do not extend notes this side of this line

RETURN TO
LOS ANGELES COUNTY SURVEYOR
700 HALL OF RECORDS

FORM 247 5M 10-37

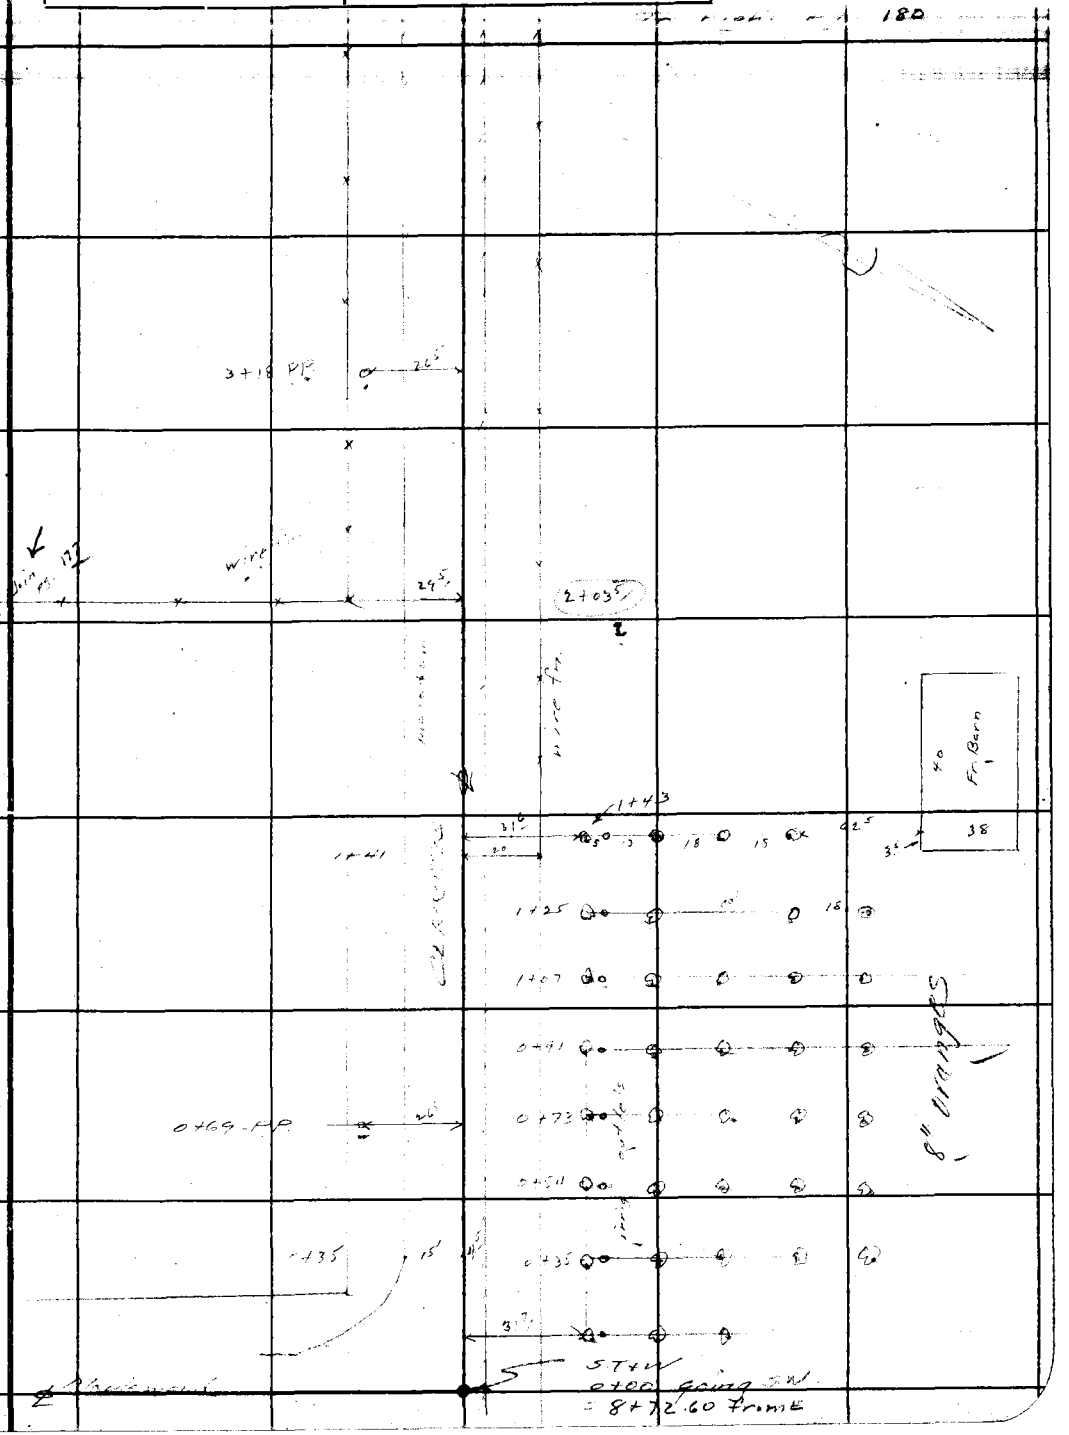

RETURN TO
LOS ANGELES COUNTY SURVEYOR
700 HALL OF RECORDS

Note: Any Additions or Changes on This Sheets Must be Made or Circled in **Red Ink** With Date and Name of Person Making Change.

Do not extend notes this side of this line

F.B. 256 PG. 180

Notes Ck'd by		Survey of	F.B. Pg.
Map No.		W. O. Tape No. St'd. OF	
Office Work		Surveyed by	
Checked		Notes Date	
Date		Indexed	

Note: Any Additions or Changes on This Sheets Must be Made or Circled in Red Ink With Date and Name of Person Making Change.

Do not extend notes this side of this line

RETURN TO
LOS ANGELES COUNTY SURVEYOR
700 HALL OF RECORDS

FORM 247 5M 10-37

RETURN TO
LOS ANGELES COUNTY SURVEYOR
700 HALL OF RECORDS

Note: Any Additions or Changes on This Sheets Must be Made or Circled in **Red Ink** With Date and Name of Person Making Change.

Do not extend notes this side of this line

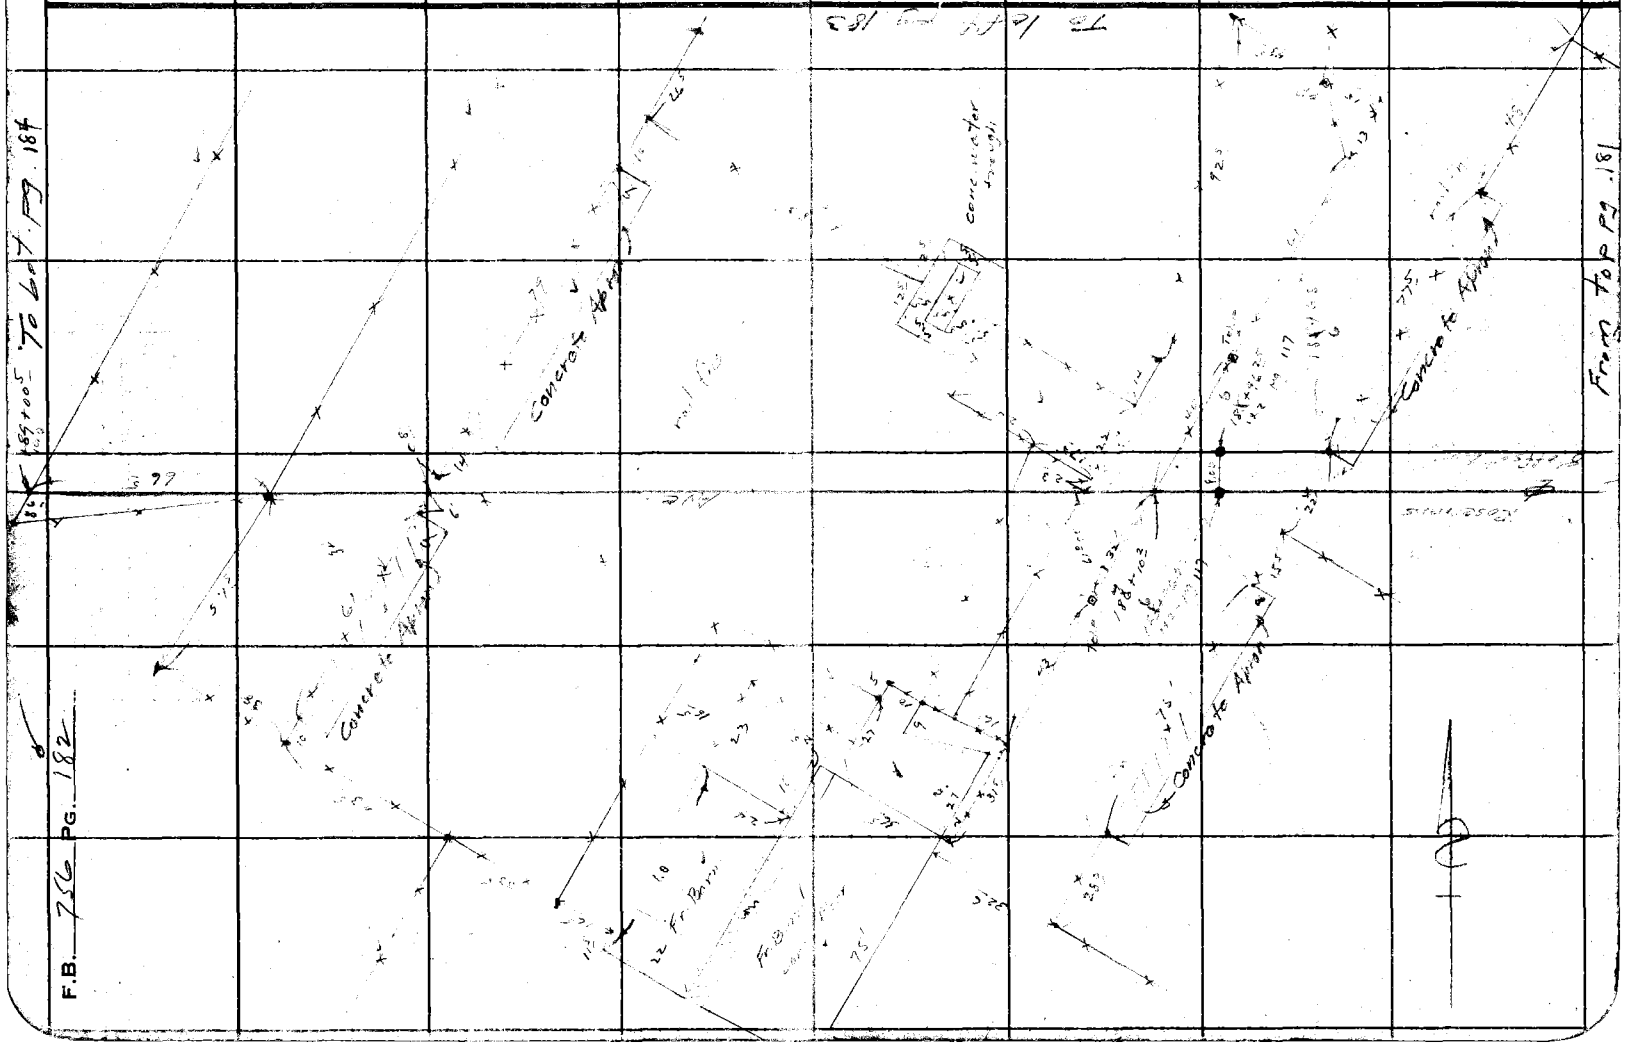
To Bk Pg. 184
From Bk Pg. 181
F.B. 756 PG. 182
Concrete Apron
Concrete Apron
Concrete Apron
Concrete Apron
Concrete Apron
cone water tight

FORM 247 5M 10-37

RETURN TO
LOS ANGELES COUNTY SURVEYOR
700 HALL OF RECORDS

Note: Any Additions or Changes on This Sheets Must be Made or Circled in **Red Ink** With Date and Name of Person Making Change.

Do not extend notes this side of this line

From right of 182

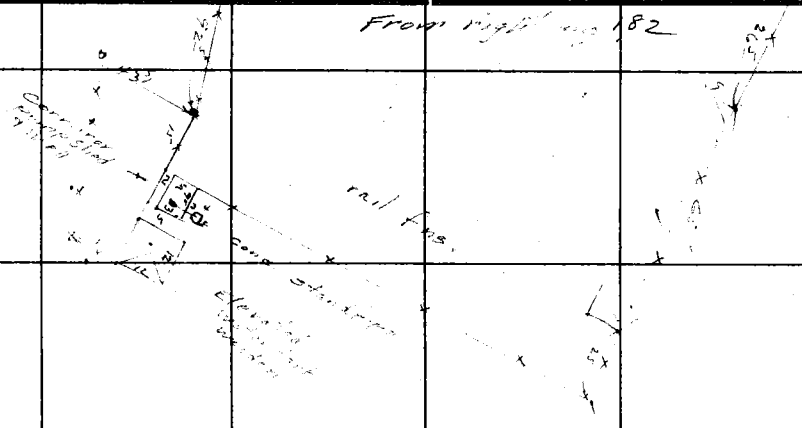

Notes Ck'd by
Mdp No.
Office Work J.P.Pride
Checked
Date

Survey of
W. O.
Surveyed by
Notes
Indexed

Tape No. Std.
Date 4-3-40

of

F.B. PG.

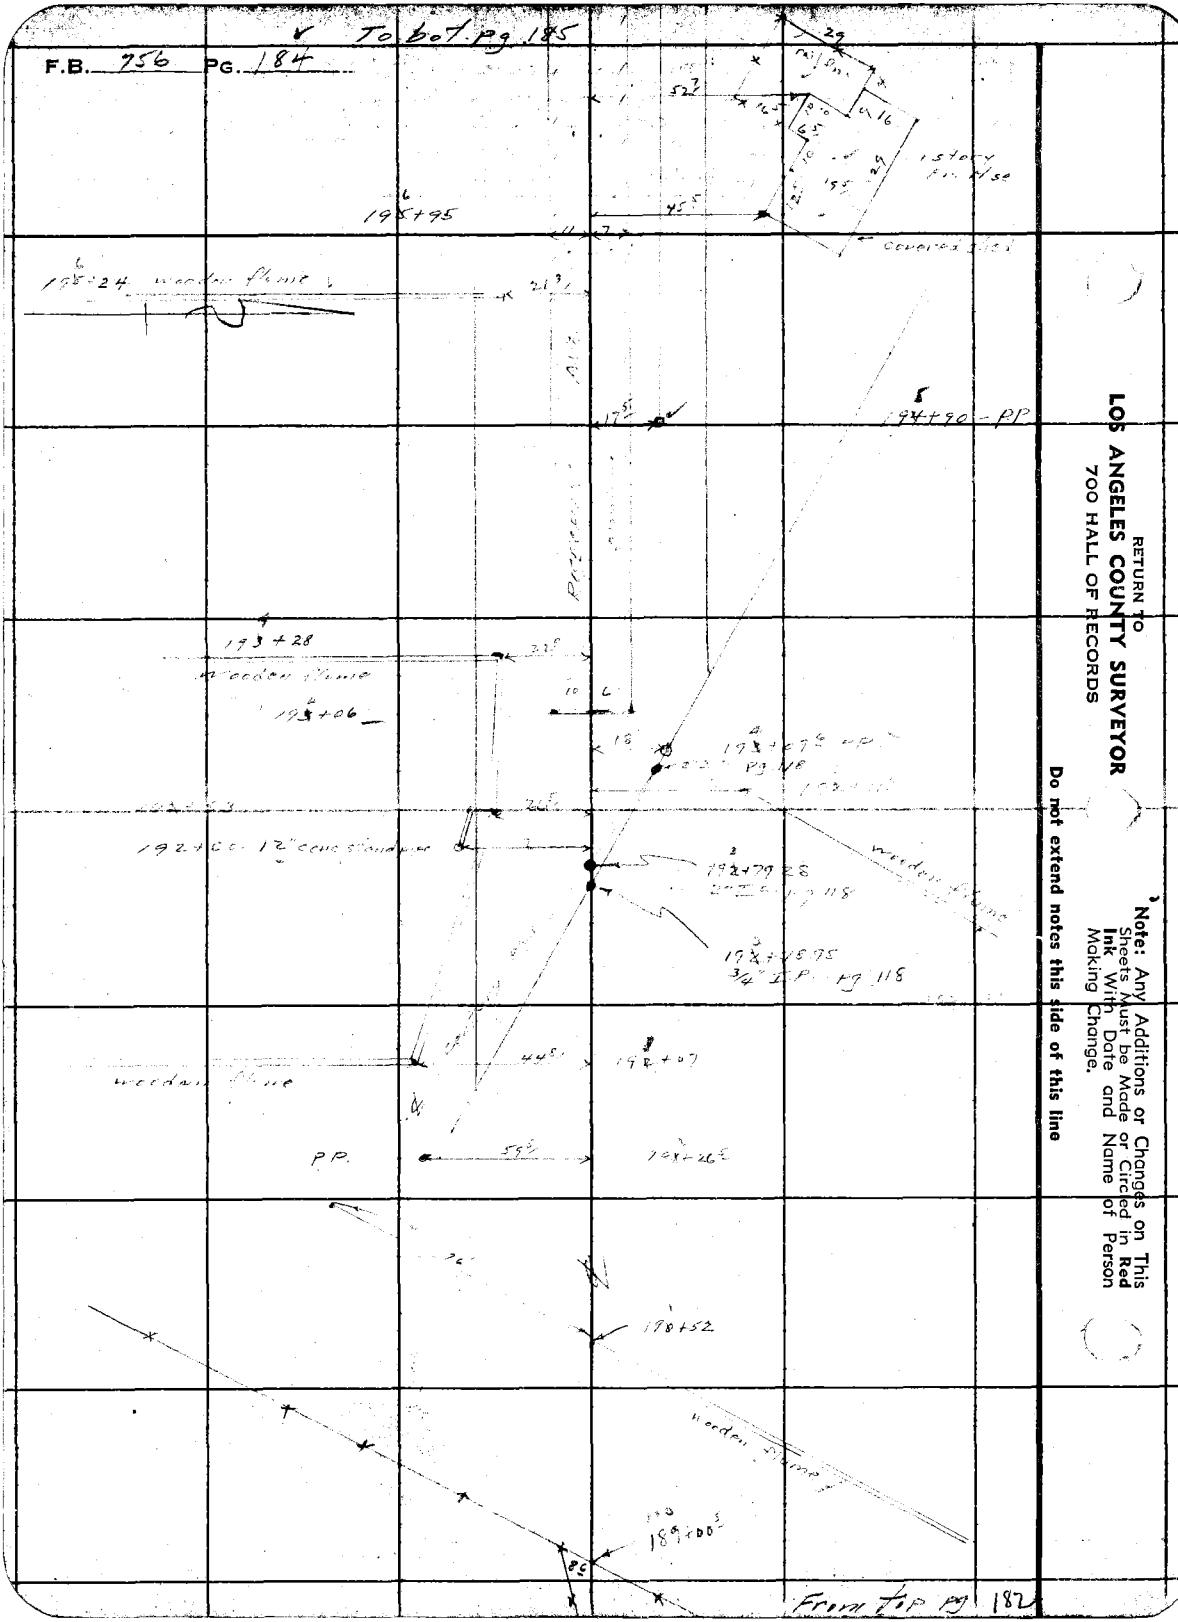
To bot. pg. 185
F.B. 956 PG. 184
195+95
195+24 wooden flume
194+90 - PP
193+28
wooden flume
193+06
192+79.28
192+75.75
3/4" I.P. Pg 118
wooden flume
192+07
PP.
191+52
wooden flume
189+00
From top pg 182
RETURN TO
LOS ANGELES COUNTY SURVEYOR
700 HALL OF RECORDS
Note: Any Additions or Changes on This Sheets Must be Made or Circled in Red Ink With Date and Name of Person Making Change.
Do not extend notes this side of this line

Notes Ck'd by	Survey of Rosecrans Ave
Map No. C.S.D. 1945-6	W. O. 8202 Tape No. St'd °F
Office Work J.D. Price	Surveyed by Moore
Checked MFA	Notes Moore Date 4-4-40
Date	Indexed A. C. Jennings

F.B. 550 PG. 184

Note: Any Additions or Changes on This Sheet Must be Made or Circled in Red Ink With Date and Name of Person Making Change.

Do not extend notes this side of this line.

RETURN TO
LOS ANGELES COUNTY SURVEYOR
700 HALL OF RECORDS

FORM 247 SM 10-39

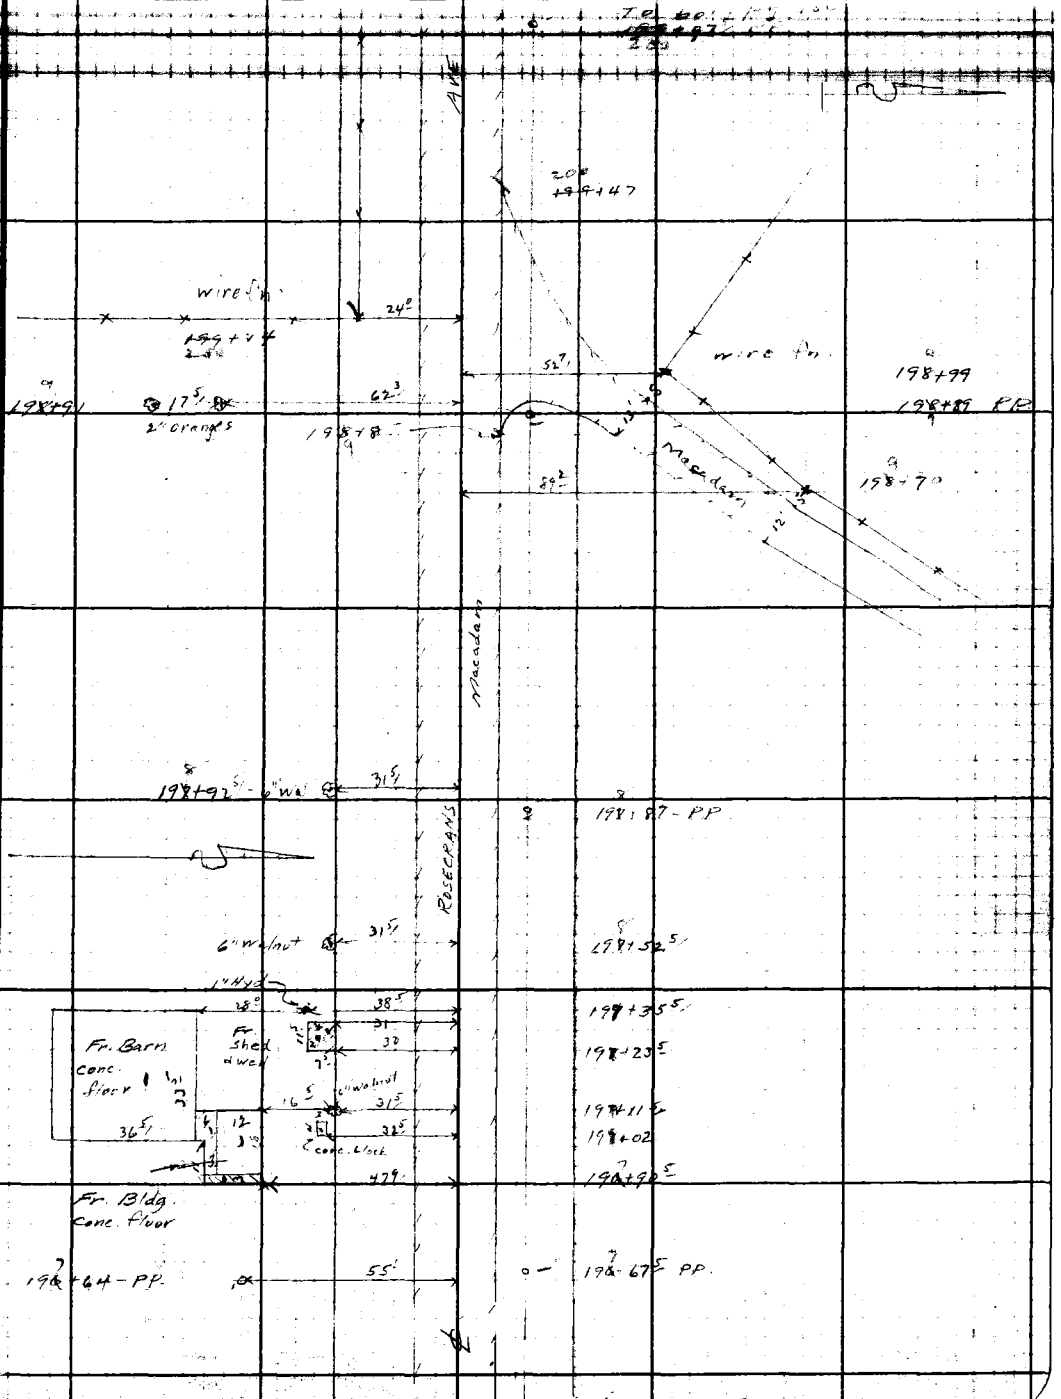

T 66 Pg 187

F.B. 756 PG. 186

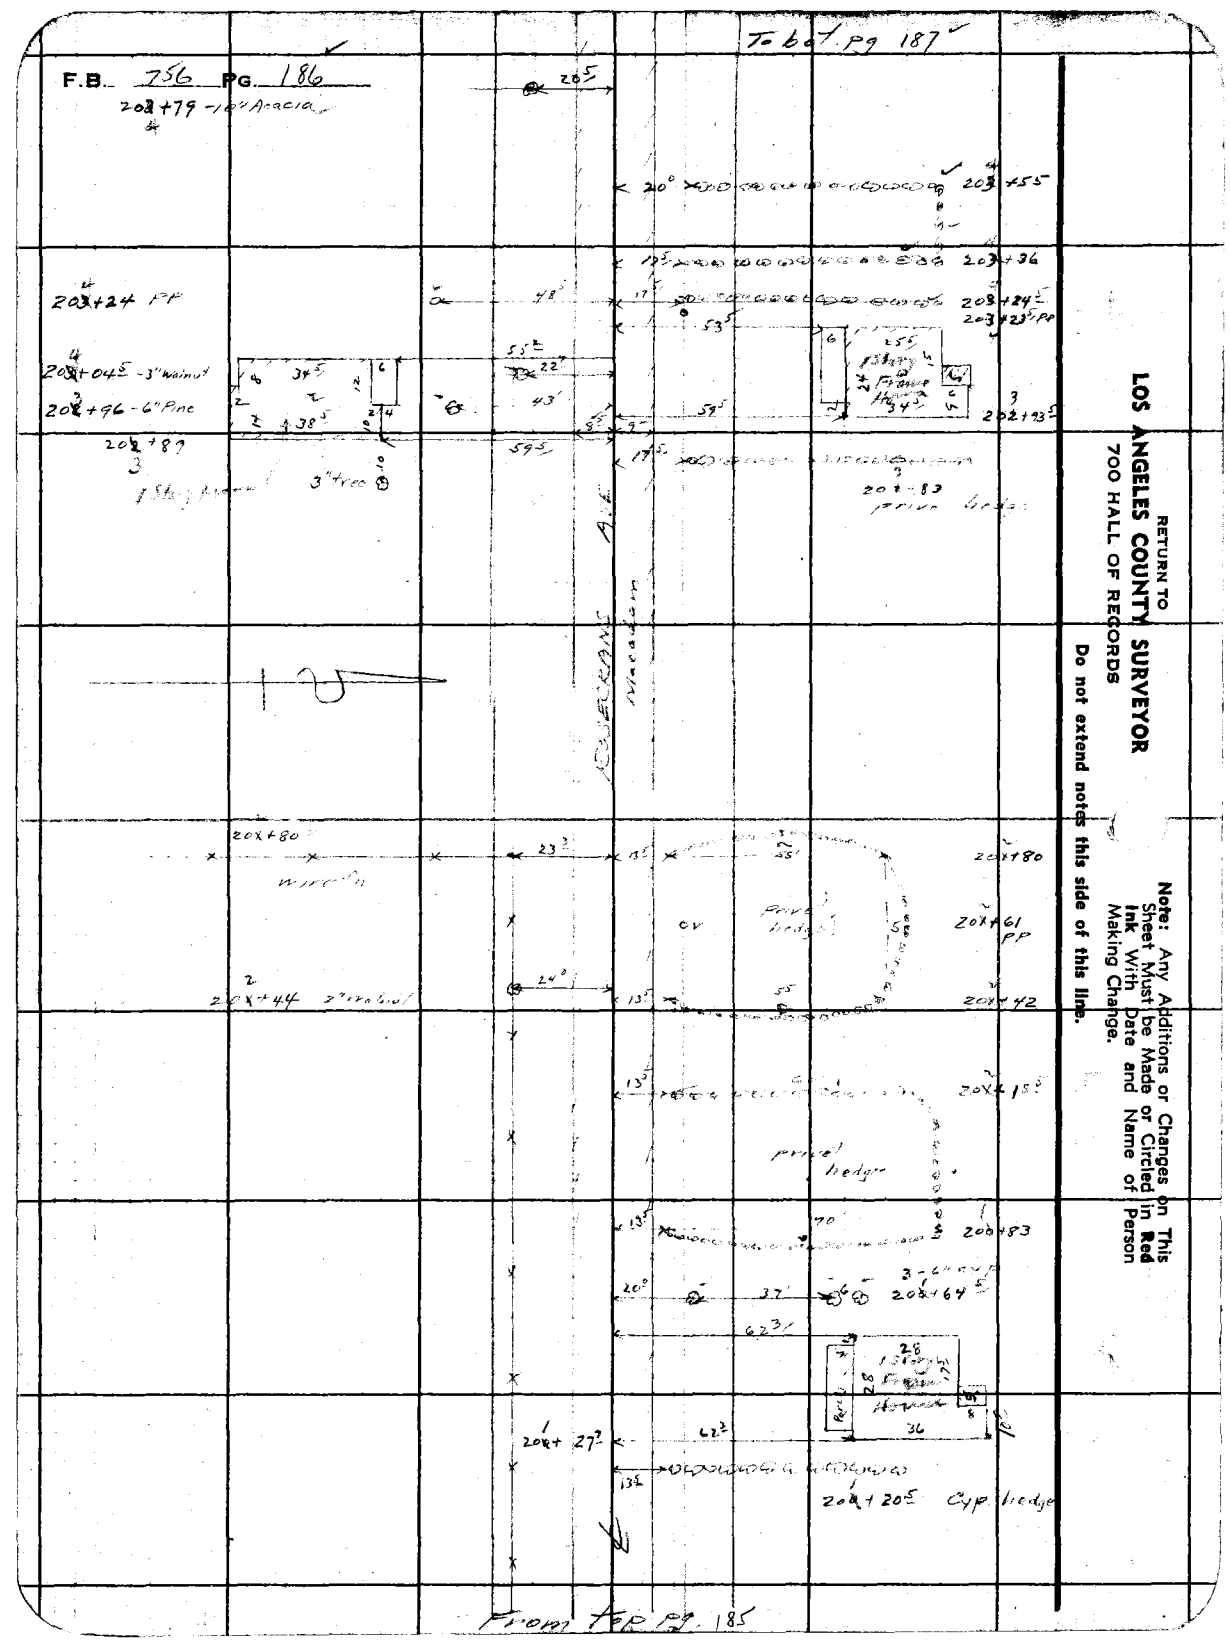
203+24 PP
204+04.5 - 3" Walnut
204+96 - 6" Pine
204+89
3" Tree
Acacia
205
203+55
203+36
208+24
203+23 PP
203+23.5
202+83
202+80
202+44
202+61 PP
202+42
202+15.5
202+83
202+64.5
202+27
202+20.5 Cyp Hedge



Note: Any Additions or Changes on This Sheet Must be Made or Circled in Red Ink With Date and Name of Person Making Change.

Do not extend notes this side of this line.

RETURN TO
LOS ANGELES COUNTY SURVEYOR
700 HALL OF RECORDS

FORM 247 SM 10-39

From tie pg. 186

cone water through

Concrete Apron

















































F.B. 756 PG. 188

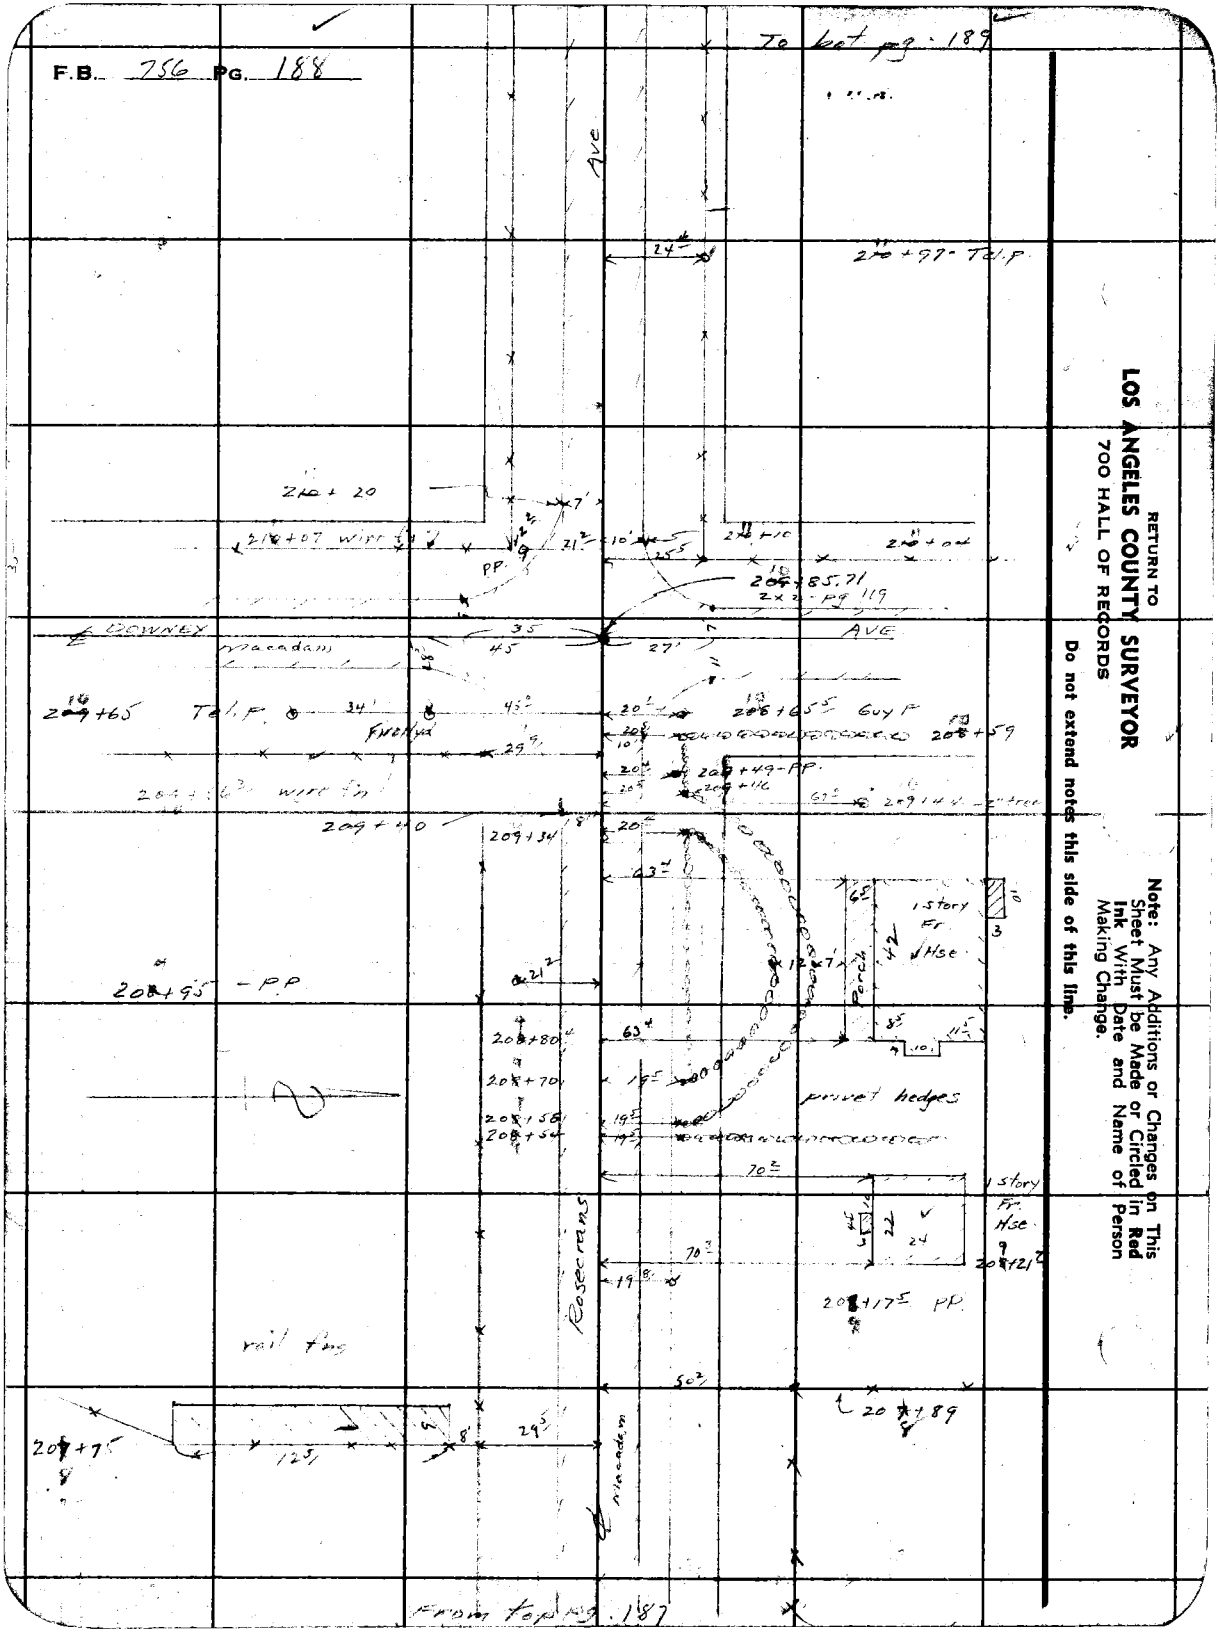

RETURN TO
LOS ANGELES COUNTY SURVEYOR
700 HALL OF RECORDS

Note: Any Additions or Changes on This Sheet Must be Made or Circled in Red Ink With Date and Name of Person Making Change.

Do not extend notes this side of this line.

Notes Ck'd by [illegible]
Map No. C [illegible]
Office Work J. D. Price.
Checked M'A
Date

Survey of Rosecrans Ave
W. O. 8202 Tape No. St'd °F
Surveyed by D. Moore
Notes Moore Date 4-8-40
Indexed

F.B. 755 PG. 189

To bot. pg. 190.

223+41

223+23 - P.P.

223+23 - Tel. P.

223+06 wire fn.

Anderson Macadamia

223+83
2x2 - pg. 120

223+86.5 wire fn.

223+79 Tel P.

222+94 - 4" corr. iron culv.

224+02 - P.P.

222+52 - Tel p.

222+20 Tel p.

218+82.5 - P.P.

218+70 - Tel p

218+60 - Tel p

218+63.5 - P.P.

218+35 - Tel p

215+54 wire fn.

215+01 - Tel. p.

214+42.5 P.P.

214+74 - Tel p.

Macadam Ave

214+88 wire fn.

Rosecrans

213+24

213+19

wire fn.

From Top pg. 188

Note: Any Additions or Changes on This Sheet Must be Made or Circled in Red Ink With Date and Name of Person Making Change.

Do not extend notes this side of this line.

RETURN TO
LOS ANGELES COUNTY SURVEYOR
700 HALL OF RECORDS

FORM 247 5M 10-39

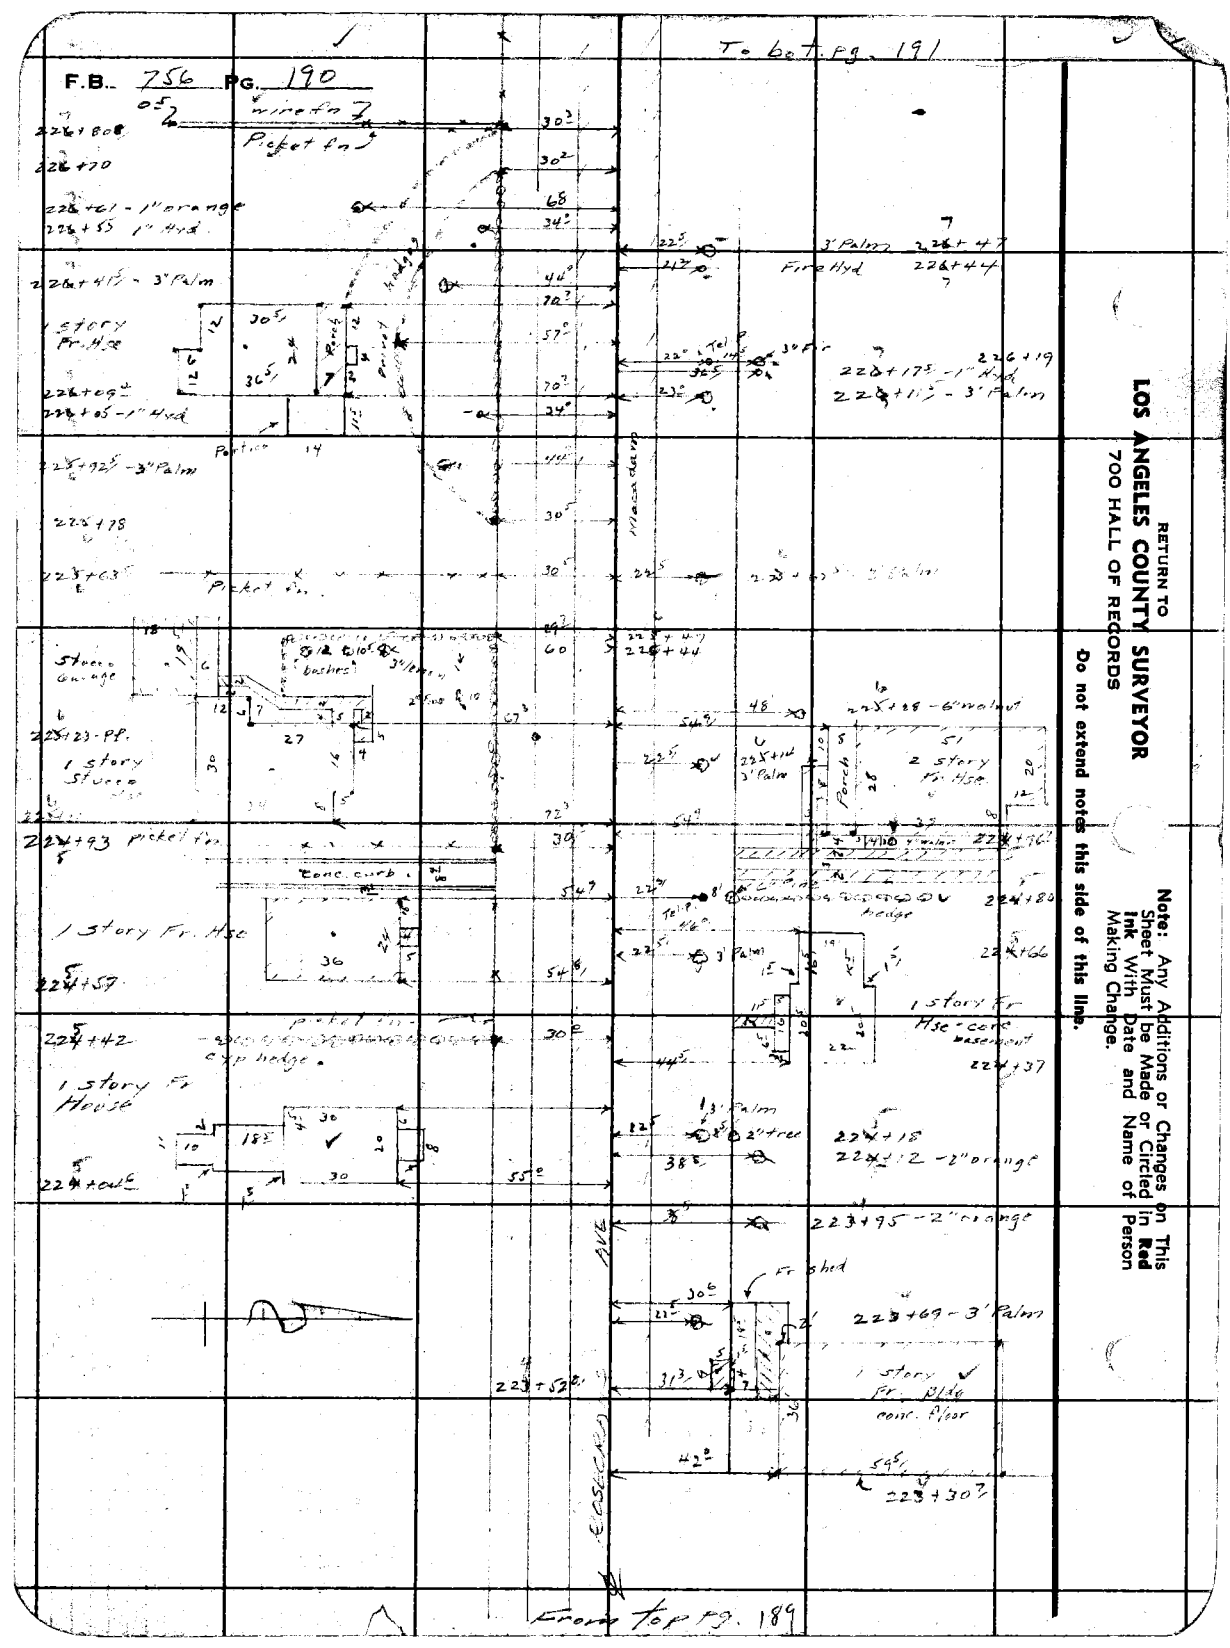
F.B. 756 PG. 190
To bot. pg. 191
From top pg. 189
RETURN TO
LOS ANGELES COUNTY SURVEYOR
700 HALL OF RECORDS
Note: Any Additions or Changes on This Sheet Must be Made or Circled in Red Ink With Date and Name of Person Making Change.
Do not extend notes this side of this line.
Picket fn
1 story Fr. Hse
Portico
Stucco Garage
1 story Stucco
Conc. curb
1 story Fr. House
Fire Hyd
2 story Fr. Hse
Porch
Hedge
1 story Fr Hse - conc. basement
Fr shed
1 story Fr. Hse conc. floor

Notes Ck'd by [illegible]
Map No. [illegible]
Office Work J.D. Price
Checked M.A.
Date

Survey of [illegible]
W. O. 8202 Tape No. St'd °F
Surveyed by Moore
Notes Moore Date 4-10-40
Indexed [illegible]

F.B. 721 Pg. 191

Note: Any Additions or Changes on This Sheet Must be Made or Circled in Red Ink With Date and Name of Person Making Change.

Do not extend notes this side of this line.

RETURN TO
LOS ANGELES COUNTY SURVEYOR
700 HALL OF RECORDS

FORM 247 5M 10-39

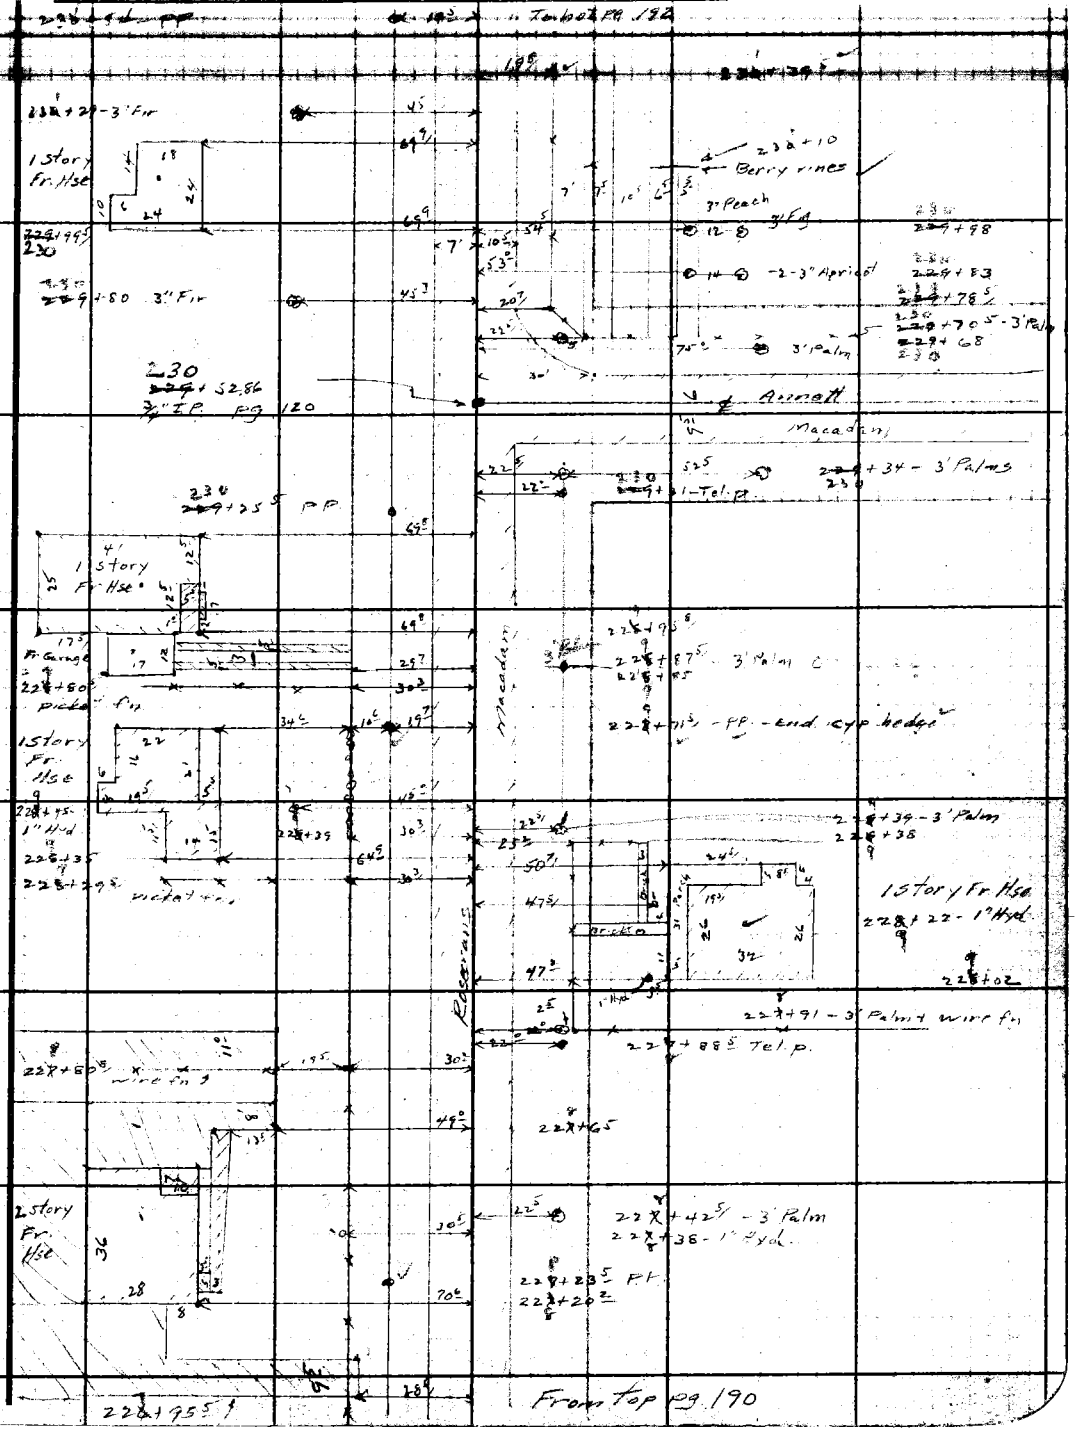

F.B. 756 PG. 192

To bot pg 193

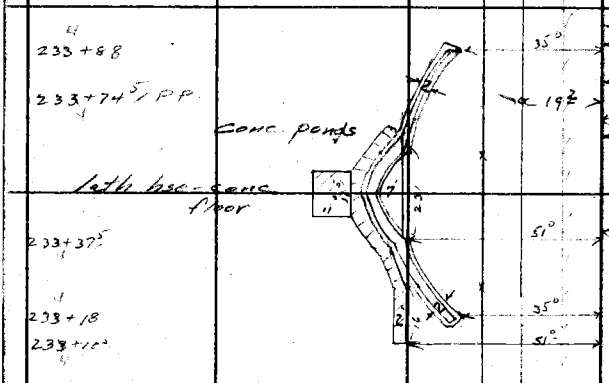

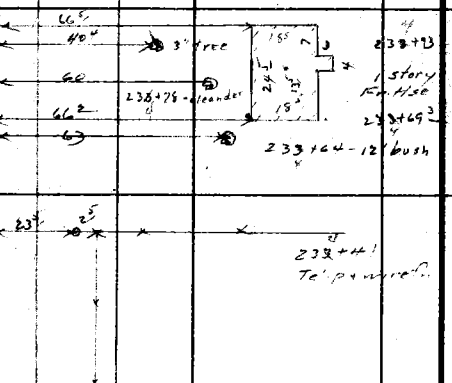

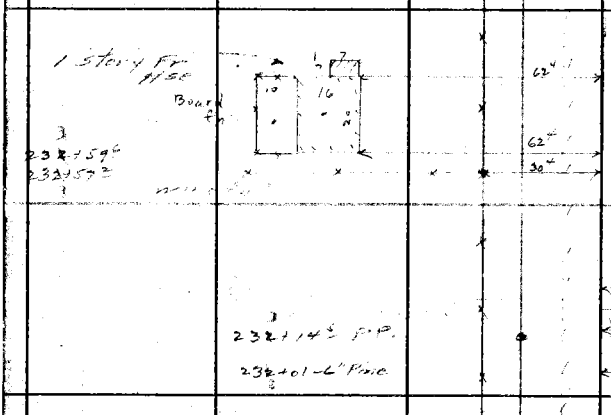

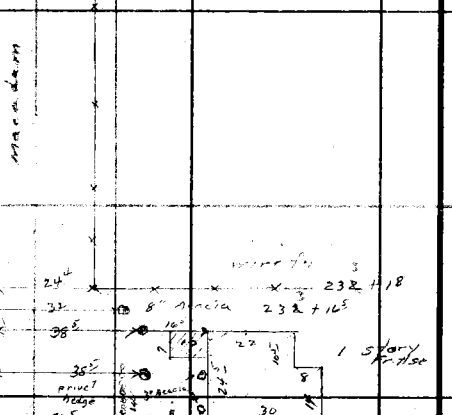

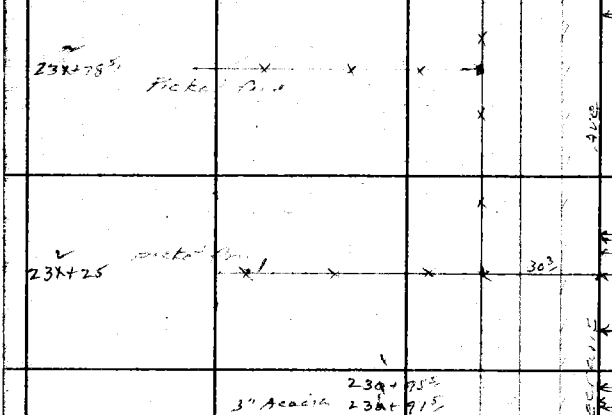

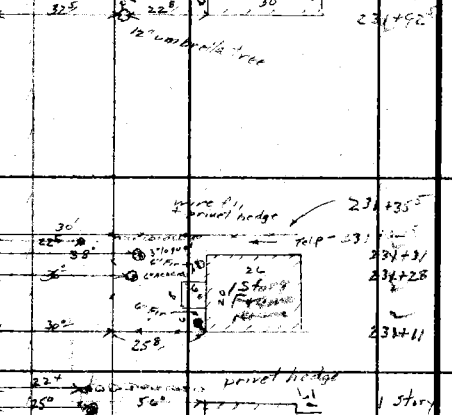

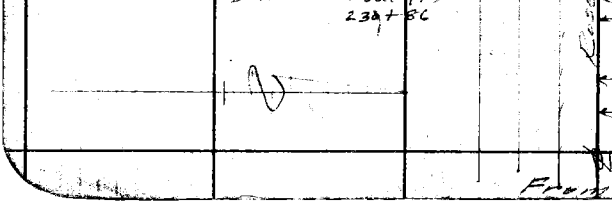

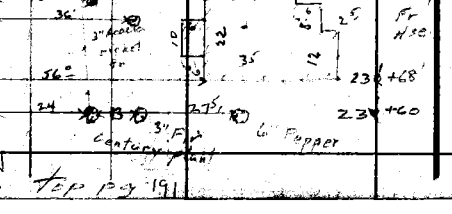

From top pg 191

RETURN TO
LOS ANGELES COUNTY SURVEYOR
700 HALL OF RECORDS

Note: Any Additions or Changes on This Sheet Must be Made or Circled in Red Ink With Date and Name of Person Making Change.

Do not extend notes this side of this line.

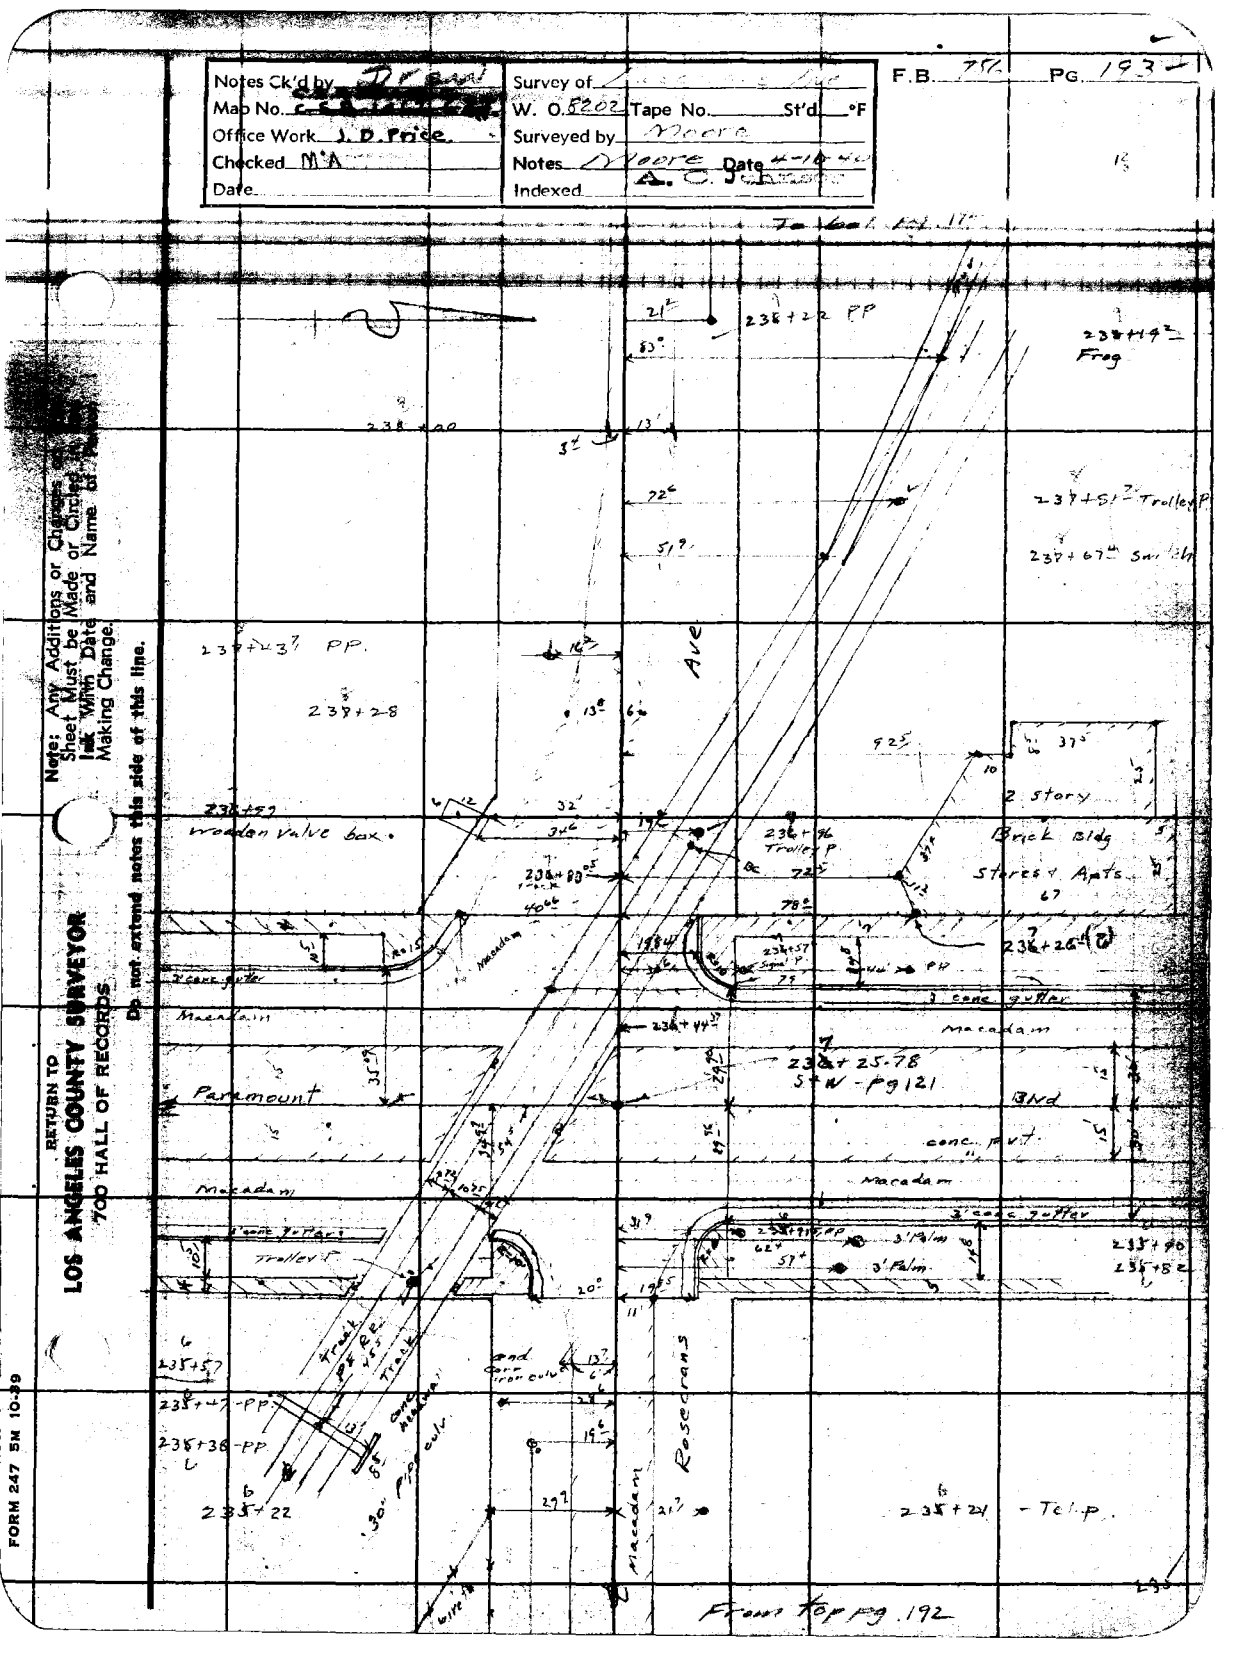
Notes Ck'd by
Map No.
Office Work J. D. Price.
Checked M.A.
Date
Survey of
W. O. 5202 Tape No. St'd °F
Surveyed by Moore
Notes Moore Date 4-16-40
Indexed
F.B. 751 Pg. 193
Do not extend notes this side of this line.
RETURN TO
LOS ANGELES COUNTY SURVEYOR
700 HALL OF RECORDS
FORM 247 5M 10-39
238+22 PP
238+14.2 Frog
237+51.2 Trolley P
237+43.7 PP.
238+28
Ave
238+59
wooden valve box.
238+96
Trolley P
2 story
Brick Bldg
5 stores + Apts.
67
238+26.4 (2)
238+57
Sign P.
238+44.5
Macadam
3 conc gutter
Paramount
238+25.78
S + W - Pg 121
conc. pvt.
3' Palm
conc. headwall
Rosecrans
From Top pg. 192

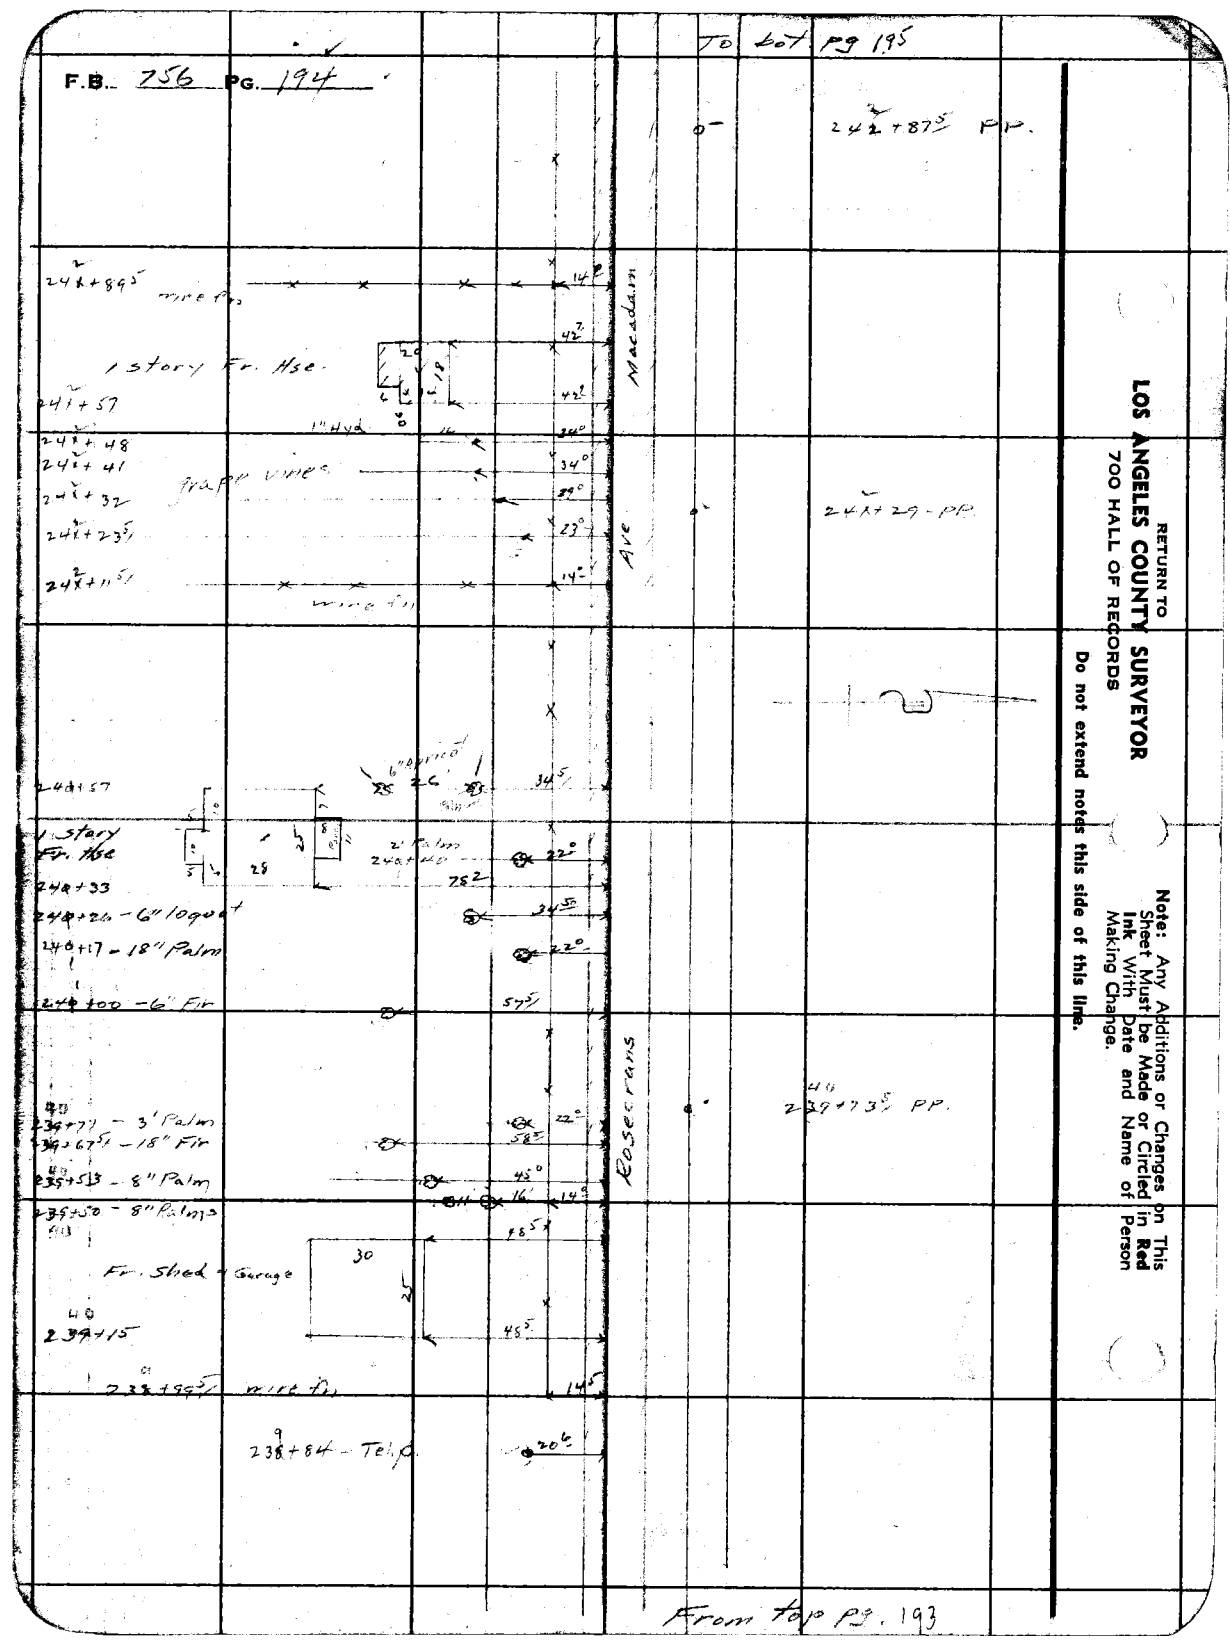
To Lot Pg 195
F.B. 756 Pg. 194
242+87.5 PP.
248+89.5
wire fn.
1 story Fr. Hse.
241+57
1" Hyd.
248+48
248+41
grape vines
248+32
241+23.5
248+11.5
wire fn.
Macadam
Ave
248+29 - PP
241+57
6" Agave
1 story Fr. Hse
2' Palm
240+40
248+33
248+26 - 6" Ioquat
240+17 - 18" Palm
240+00 - 6" Fir
Rosecrans
239+77 - 3' Palm
239+67.5 - 18" Fir
239+53 - 8" Palm
239+50 - 8" Palm
239+73.5 PP.
Fr. Shed + Garage
239+15
238+99.5
wire fn.
238+84 - Tel. P.
Note: Any Additions or Changes on This Sheet Must be Made or Circled in Red Ink With Date and Name of Person Making Change.
RETURN TO
LOS ANGELES COUNTY SURVEYOR
700 HALL OF RECORDS
Do not extend notes this side of this line.
From top pg. 193

Notes Ck'd by	Survey of Rosecrans Ave
Map No.	W. O. 8202 Tape No. St'd °F
Office Work J. D. Price.	Surveyed by Moore
Checked MSA	Notes Moore Date 4-11-40
Date	Indexed

F.B. 756 Pg. 195

To top pg.

25+32 Tel P

25+08 rail fn

24+74.5 wire fn

24+57.3 Tel P

24+61.5 - Tel P

24+77 - PP

24+74.5

30" conc iron cvlv

24+34 RR signal & Switch box

24+44.65 S T & W - pg 123

24+14.5 wire fn

24+12 Guy P.

24+19 - Tel P.

24+14.5 wire fn

24+13 PP

24+58.5 End wire fn

Ave

23+62 PP.

23+03 PP.

24+46

24+35

24+14.5 - 3" Pepper

24+92 1 story Fr Mse

24+67.2

24+66.5 2" Sycamore

Rosecrans

Macadam

24+47 PP.

24+58 wire fn

From top pg. 194

Note: Any Additions or Changes on This Sheet Must be Made or Circled in Red Ink With Date and Name of Person Making Change.

Do not extend notes this side of this line.

RETURN TO
LOS ANGELES COUNTY SURVEYOR
700 HALL OF RECORDS

FORM 247 SM 10-39

To bot pg. 197

F.B. 756 PG. 196

256+05 wire fn

47

256+05 PP.

256+03.5 wire fn

18.5

1 story Stucco Hse

30.5

14

12

14

21.5

66.4

66.4

255+77.5 Tel p.

255+53.3

256+8.5 wire fn. ↓

18.5

15.5

256+60 PP

255+30 Tel p

1 orange

1 Fig

1 Olive

1 grape

1 Peach

1 Apricot

253+98

253+89 grape vines

253+81 grape vines

253+64 - 3" orange

253+52 - 3" Peach

253+49.5 6" Peach

253+48.5 - elev. wooden meter fr. ht.

253+40 - 3" Peach

253+28 grape vines

253+15.3 wire fn + grape vine

253+07.5 - grape vines

252+96 - 3" Apricot

252+76.5

3" Peache

1 story Fr. Hse

32

20

18.2

46.2

64.7

252+21.5 PP

252+81 Tel p

252+37 — [illegible]

252+35.5 — 15" tree

12

25

Rosecrans Macadam Ave

Note: Any Additions or Changes on This Sheet Must be Made or Circled in Red Ink With Date and Name of Person Making Change.

Do not extend notes this side of this line.

RETURN TO

LOS ANGELES COUNTY SURVEYOR

700 HALL OF RECORDS

From top pg. 195

Map No. C.S. B-1462-7	W. O. 8202 Tape No.	St'd °F	
Office Work J. D. Price.	Surveyed by Moore		
Checked MSA	Notes Moore Date 4-11-40		
Date	Indexed A. C. Jamison		

Note: Any Additions or Changes on This Sheet Must be Made or Circled in Red Ink With Date and Name of Person Making Change.

Do not extend notes this side of this line.

RETURN TO
LOS ANGELES COUNTY SURVEYOR
700 HALL OF RECORDS

FORM 247 5M 10-39

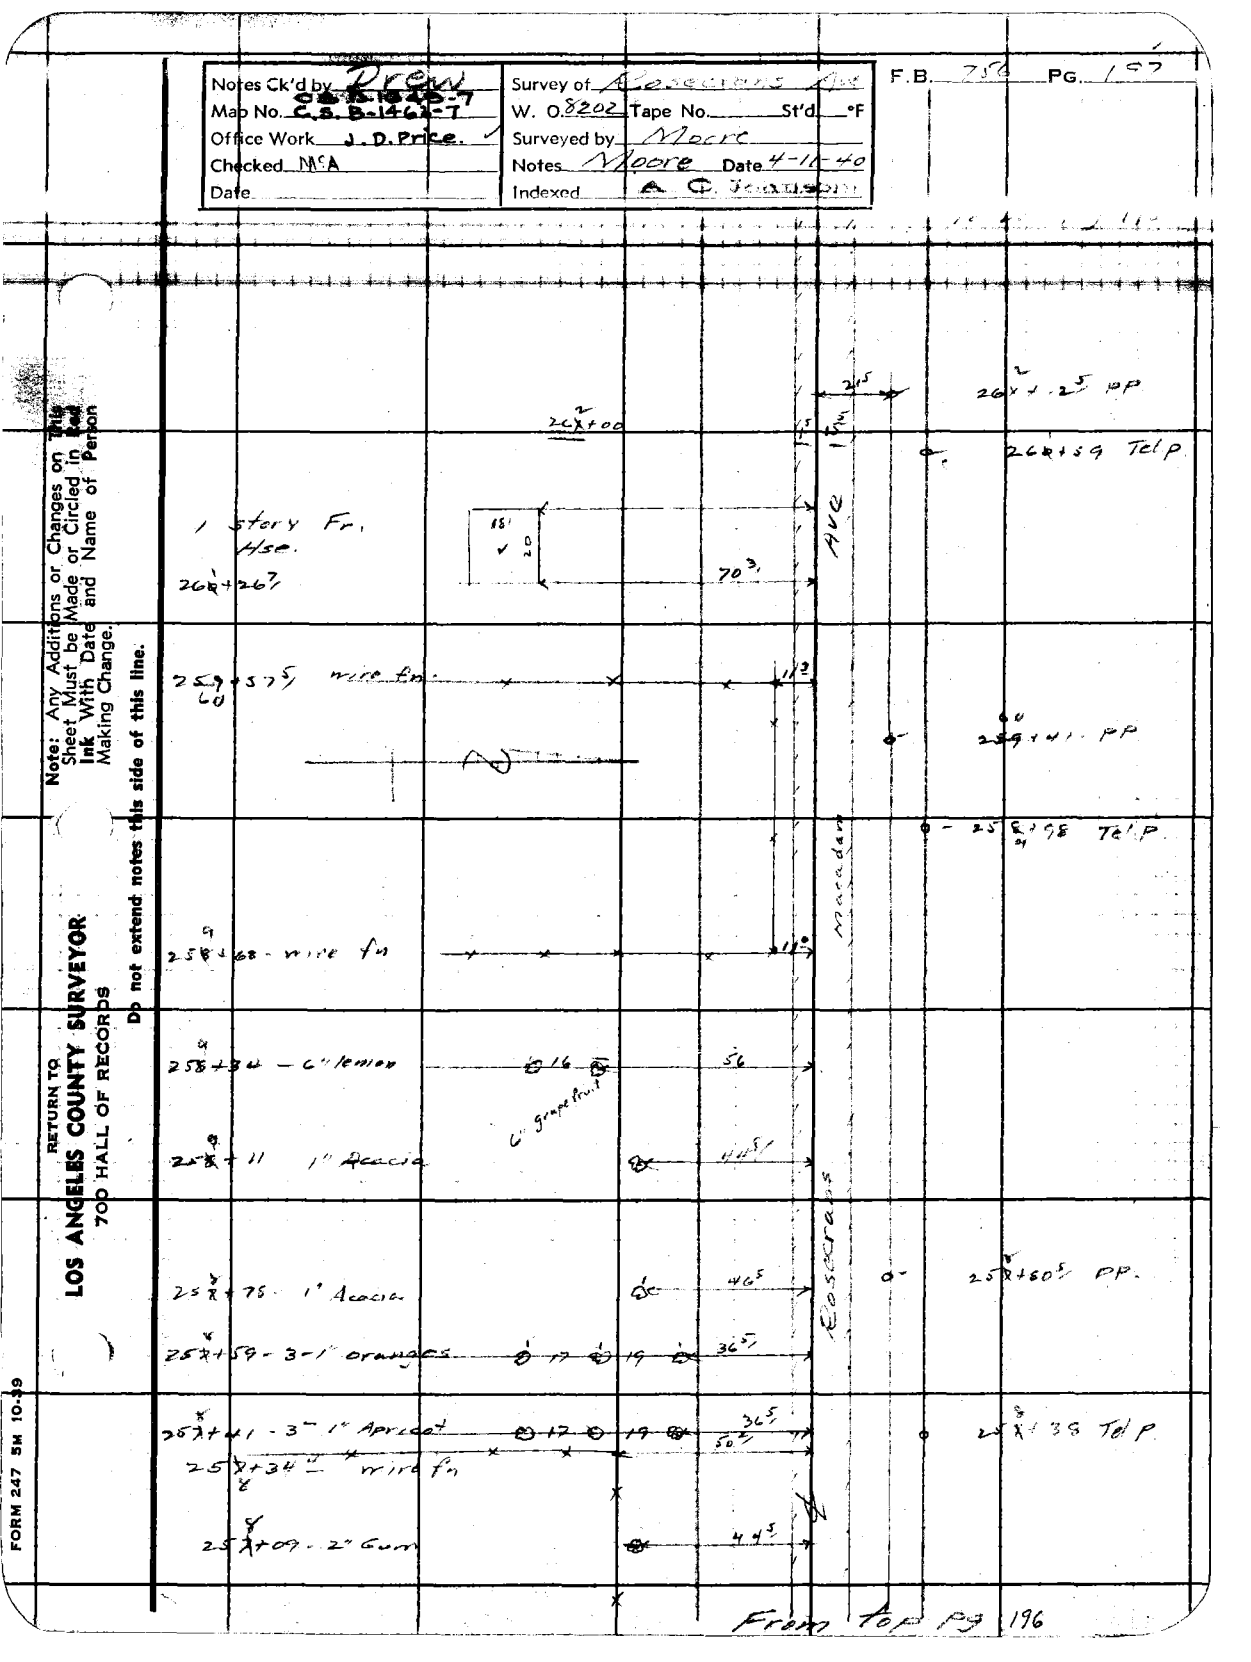

From Top Pg 196

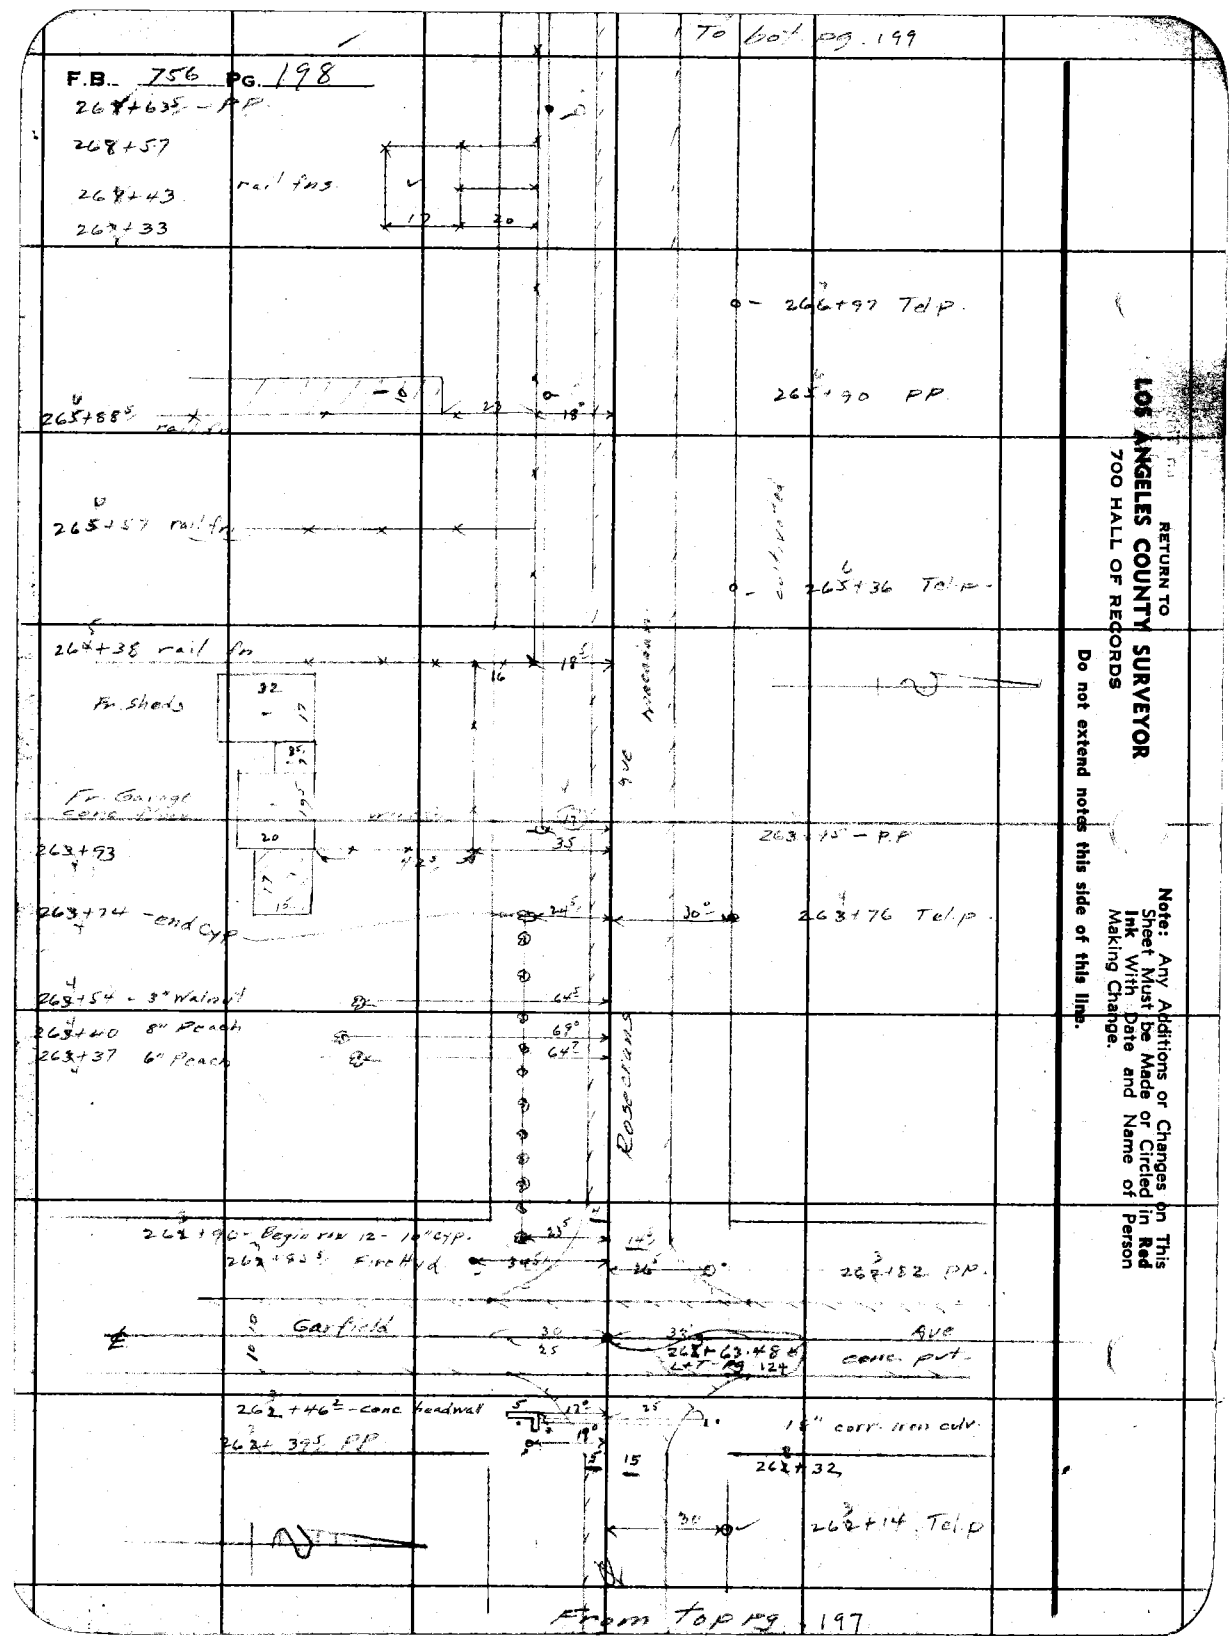
To bk pg. 199
F.B. 756 PG. 198
268+635 - PP
268+57
268+43
267+33
rail fns
17
20
266+97 Telp.
265+90 PP
265+88
265+57 rail fns
265+36 Telp.
264+38 rail fns
16
18
Fr. sheds
32
Fr. Garage
conc. floor
Asphalt
263+93
263+74 - end Cyp
263+54 - 3" Walnut
263+40 8" Peach
263+37 6" Peach
35
263+15 - PP
30°
263+76 Telp.
69°
64°
Rosecrans
262+96 - Begin rip 12 - 18" cyp.
262+82.5 Fire Hyd
262+82 PP.
Ave
conc. pvt.
262+63.48
262+46 - conc headwall
262+39.5 PP
12°
19°
18" corr. iron culv.
262+32
262+14 Telp
From Top pg. 197
RETURN TO
LOS ANGELES COUNTY SURVEYOR
700 HALL OF RECORDS
Note: Any Additions or Changes on This Sheet Must be Made or Circled in Red Ink With Date and Name of Person Making Change.
Do not extend notes this side of this line.

Notes Ck'd by Drew	Survey of Descanso Ave
Map No. [illegible]	W. O. 8202 Tape No. St'd °F
Office Work J.D.Price, C	Surveyed by Moore
Checked N/C/A	Notes Moore Date 4-11-40
Date	Indexed

F.B. 256 Pg. 199

Note: Any Additions or Changes on this Sheet Must be Made or Circled in Red Ink With Date and Name of Person Making Change.

Do not extend notes this side of this line.

RETURN TO
LOS ANGELES COUNTY SURVEYOR
700 HALL OF RECORDS

FORM 247 5M 10-39

273+09
27?+84.5 PP
271+12 PP
27?+57.5
rail fm.
Fr Shed
12
53
17
25
14.5
1 story Fr Hse
40.5
47
27?+15.5 Tel p
269+88.5
70
1 story Fr House
20
12
14
W 18
47.5
Macadam
cultivated
269+38.9
70
269+41.5 PP
24
Ave
268+07
Barn
1 story Fr Bldg
35
Privet hedge
268+64.5
268+50 -15" Acacia
268+70 - 1" Hyd
268+56 Tel p
Fr shed
20
268+34.5
268+33.5 - PP
268+32.5 conc. pit + well
268+22
268+09.5
64.5
62
27.5
17.5
Descanso
268+30 privet hedge

From top Pg 198

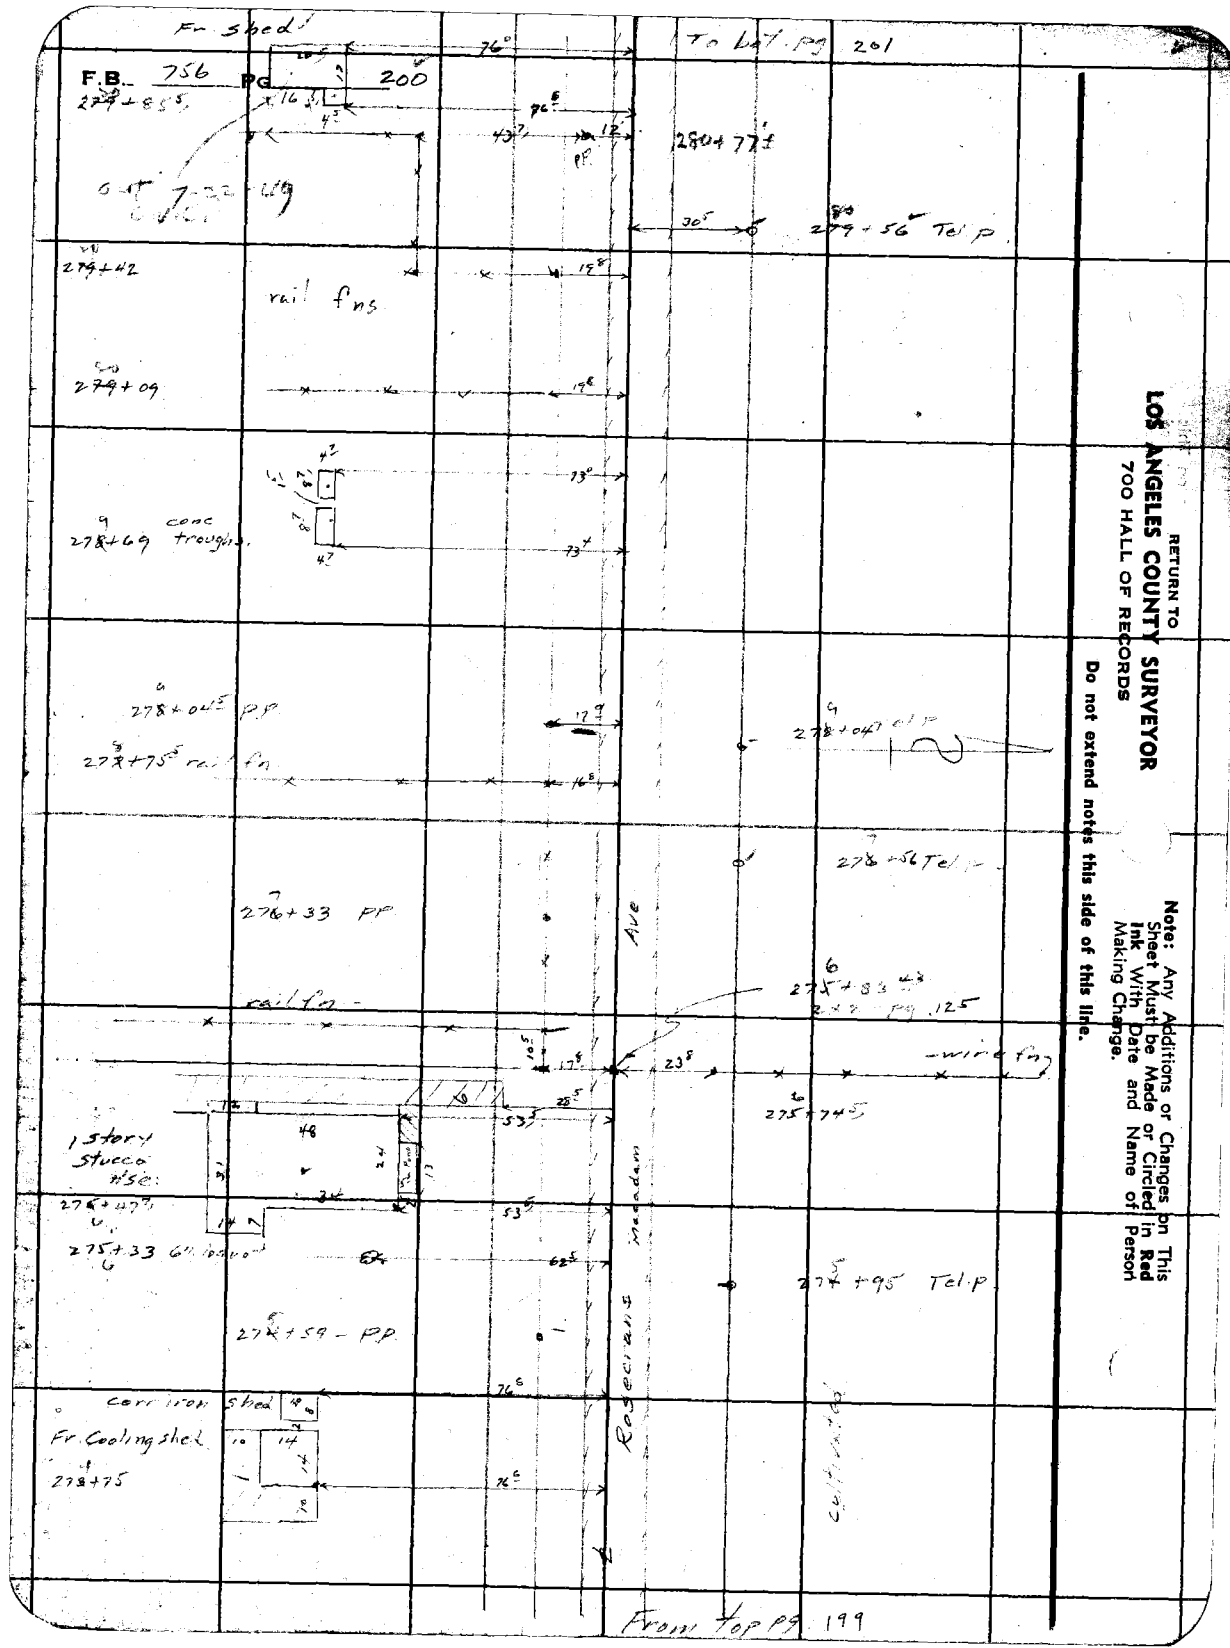

RETURN TO
LOS ANGELES COUNTY SURVEYOR
700 HALL OF RECORDS

Do not extend notes this side of this line.

Note: Any Additions or Changes on This Sheet Must be Made or Circled in **Red Ink** With Date and Name of Person Making Change.

Notes Ck'd by		Survey of	
Map No.		W. O. 8202	Tape No. St'd °F
Office Work J. D. Price		Surveyed by D Moore	
Checked NWA		Notes D Moore	Date 4-11-40
Date		Indexed	

F.B. 756 Pg. 201

Note: Any Additions or Changes on this Sheet Must be Made or Circled in Ink With Date and Name of Person Making Change.

Do not extend notes this side of this line.

RETURN TO
LOS ANGELES COUNTY SURVEYOR
700 HALL OF RECORDS

FORM 247 5M 10-39

Cont. Top Pg. 200

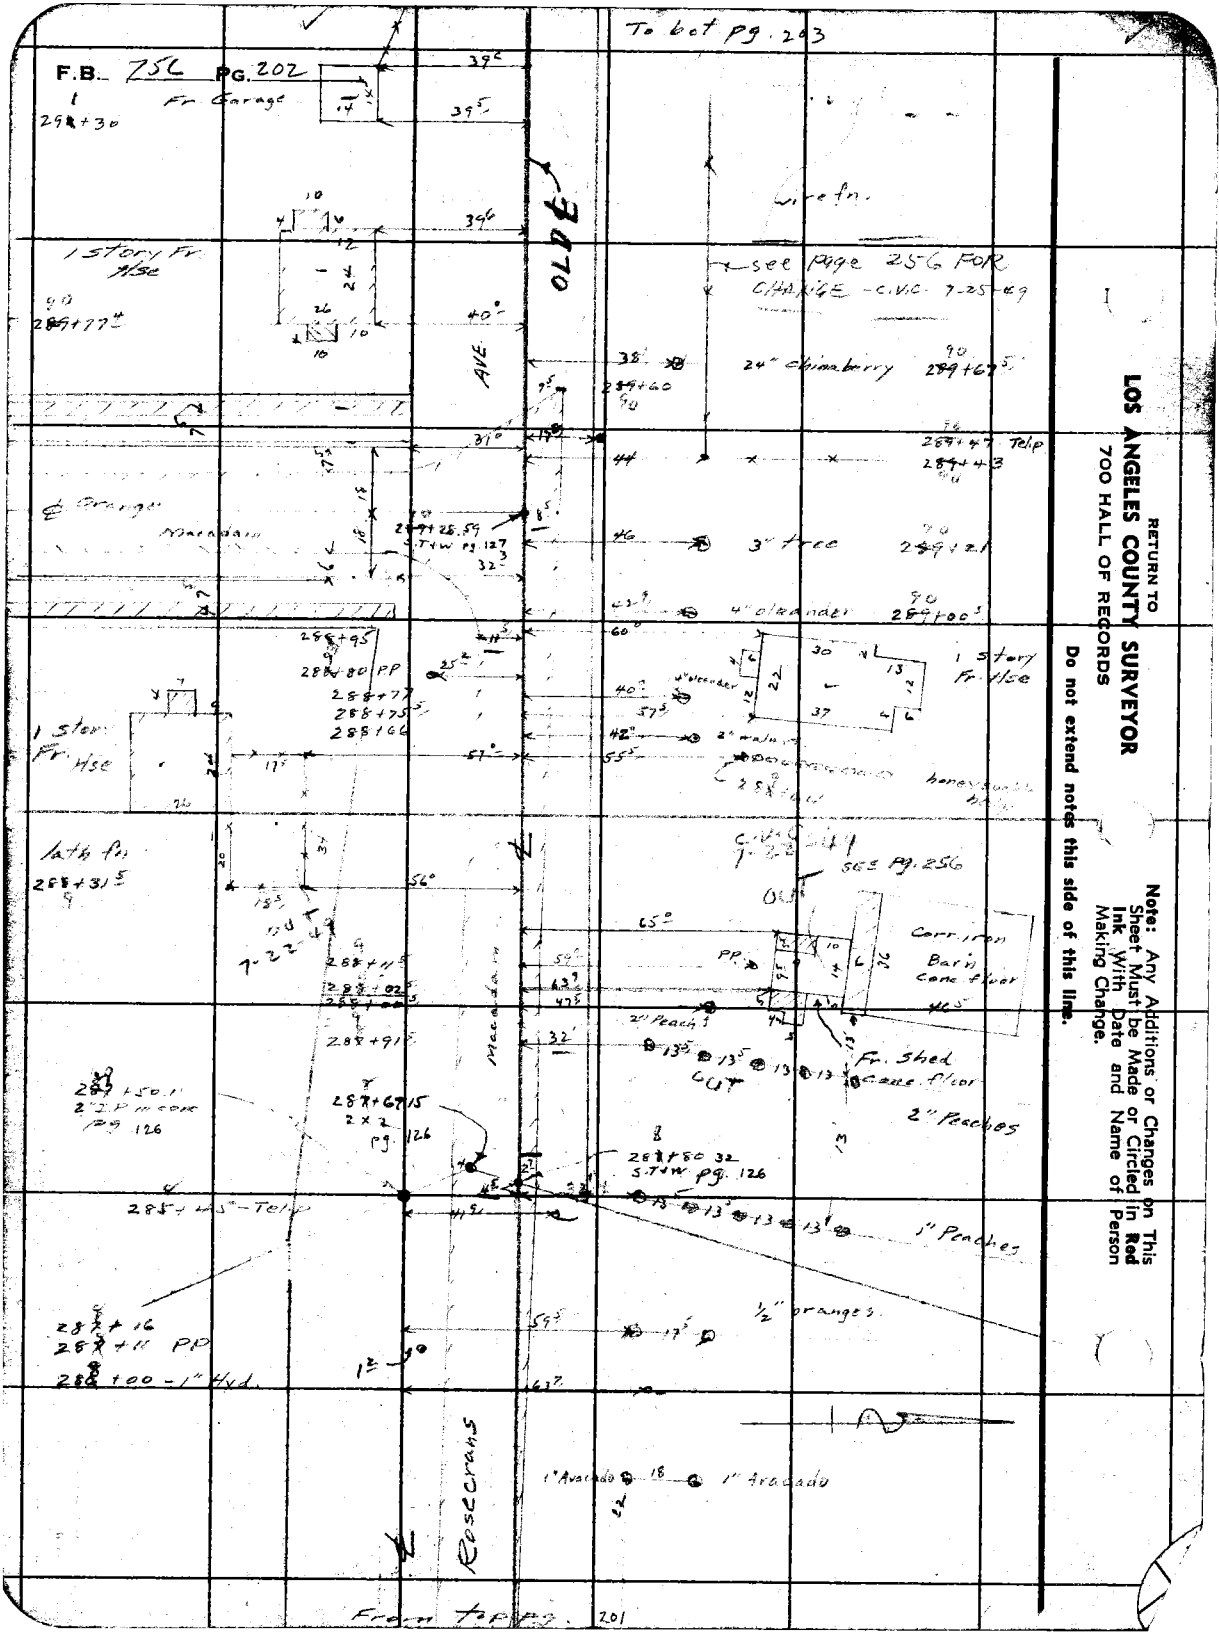
To bot pg. 203
F.B. 756 PG. 202
Fr Garage
1 Story Fr Hse
see page 256 FOR CHANGE - CIVIC 7-25-69
24" chinaberry
Wire fn.
3" tree
4" oleander
1 Story Fr Hse
Fr Garage
Marendam
1 Story Fr Hse
Lath Ho
Corr Iron Barn Conc floor
Fr Shed Conc floor
2" Peaches
1" Peaches
1/2" oranges
1" Avocado
1" Avocado
Roscrans
From top pg. 201
RETURN TO
LOS ANGELES COUNTY SURVEYOR
700 HALL OF RECORDS
Note: Any Additions or Changes on This Sheet Must be Made or Circled in Red Ink With Date and Name of Person Making Change.
Do not extend notes this side of this line.

Notes Ck'd by [illegible]
Map No. [illegible]
Office Work J. D. Price
Checked MA
Date

Survey of [illegible]
W. O. [illegible] Tape No. St'd °F
Surveyed by Moore
Notes Moore Date 4-12-40
Indexed [illegible]

F.B. 754 Pg. 303

To Lot 204

Ave

OUT →

293+20 8" willow 36

293+62 12" Willow 41

293+26 29³

294+07.5 28.7

294+07.5 END 5' BOARD Fence C.V.C.

GONE 5-26-50 ECW

292+57.5 31.2

END of Fn 5-26-50 ECW

OUT

FENCE HAS Been CHANGED SEE Page 257 C.V.C. 7-28-49

24.5

20

46.9

292+41 Tel P

292+26.5 wooden valve box

292+14

Ceased 10.5

46.2

291+89

32.4

291+89

wire fns

21.2

292+94.5 Tel P

wire fns

37

292+72.5

292+54

33.2

From Lot pg. 202

Note: Any Additions or Changes on This Sheet Must be Made or Circled in Ink With Date and Name of Person Making Change.

Do not extend notes this side of this line.

RETURN TO
LOS ANGELES COUNTY SURVEYOR
700 HALL OF RECORDS

FORM 247 5M 10-39

RETURN TO
LOS ANGELES COUNTY SURVEYOR
700 HALL OF RECORDS

Note: Any Additions or Changes on This Sheet Must be Made or Circled in **Red Ink** With Date and Name of Person Making Change.

Do not extend notes this side of this line.

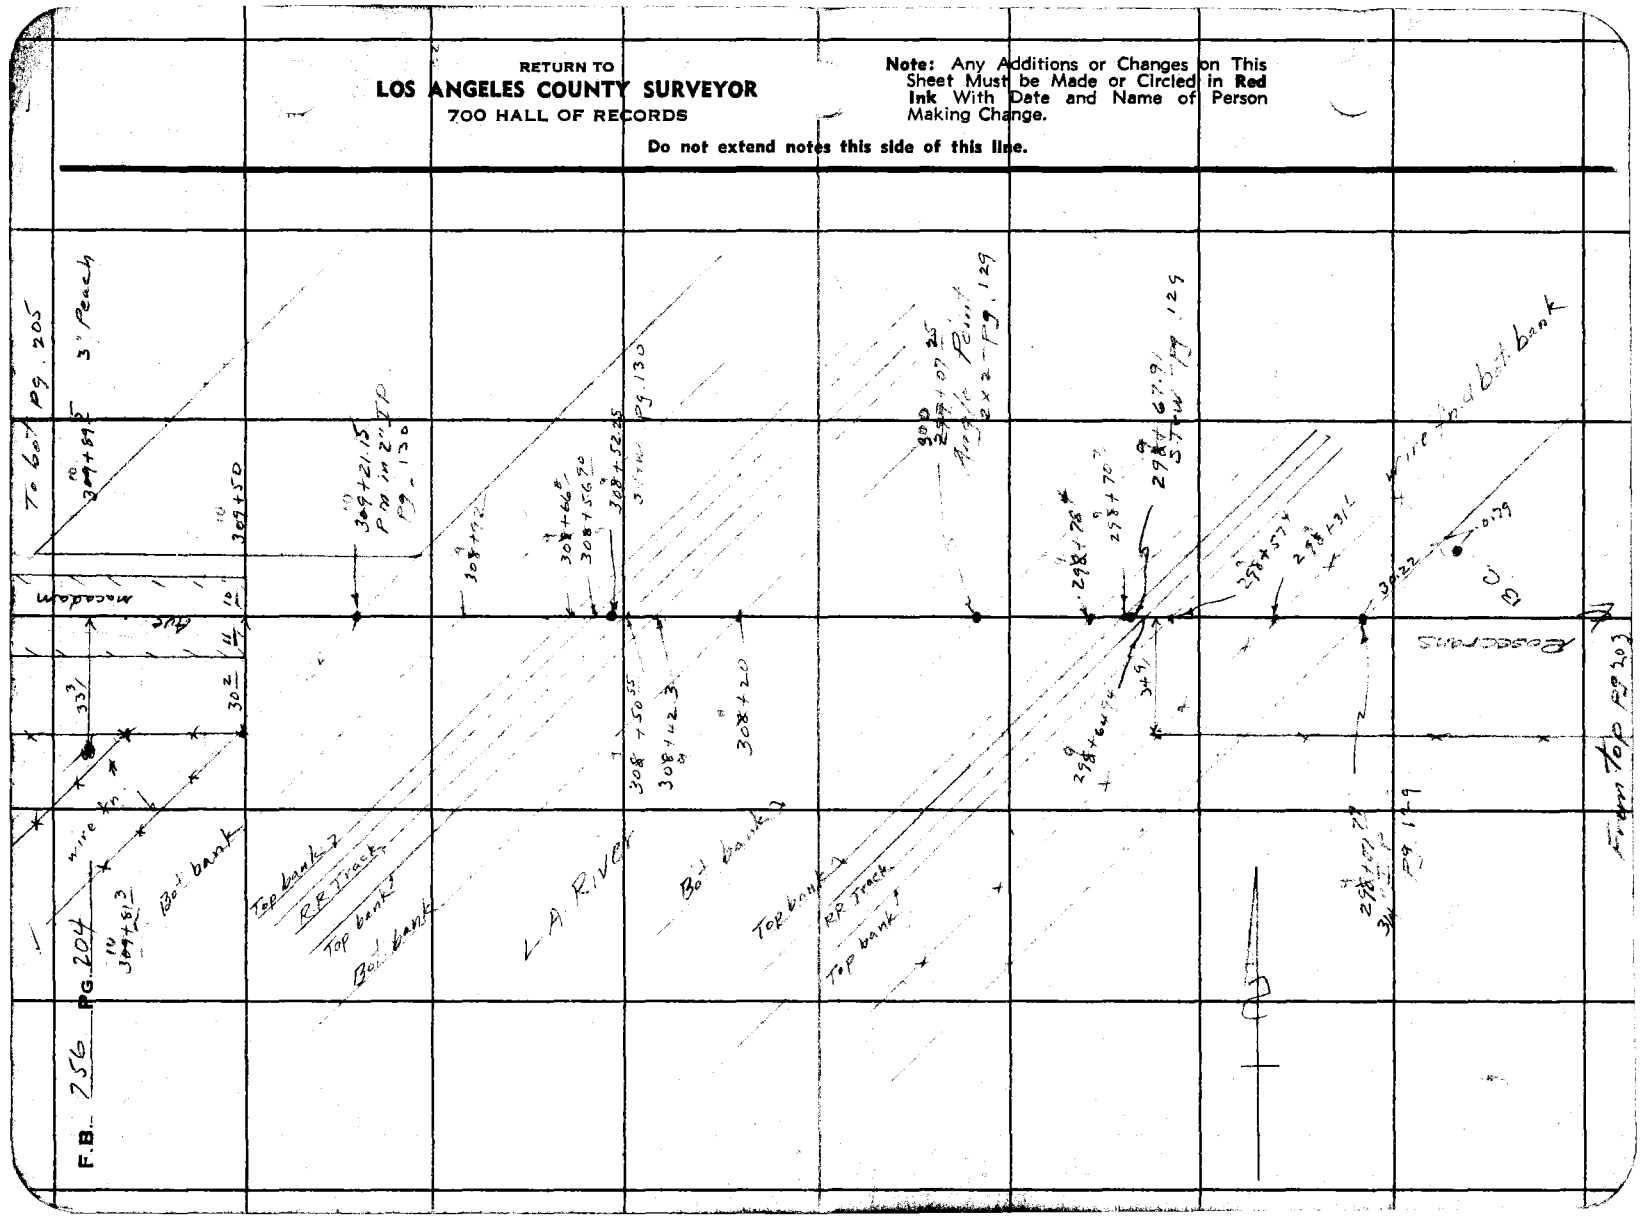
F.B. 756 PG. 204
To 607 Pg. 205
3" peach
309+59
309+50
309+21.15
P.M. in 2" D.P.
Pg. 130
308+92
308+66
308+56.90
308+52.25
3" Pipe
Pg. 130
308+50.55
308+42.3
308+20
Bol bank
Top bank
RR Track
Top bank
Bol bank
L.A. RIVER
Bol bank
Top bank
RR Track
Top bank
298+07.25
2 x 2 - Pg. 129
298+67.9
Stew Pg. 125
298+70
298+62
298+64.94
298+57
298+31.7
298+22
Top bank
Bol bank
Top bank
Pg 203
Pg 129
3W
Pg 129
298+27.79
Pg 129
Pg 203
Top Pg 203

Notes Ck'd by R.C.E.W.	Survey of Resurvey
Map No. C.S. 1967-7	W. O. 5202 Tape No. St'd °F
Office Work J. D. Price	Surveyed by Moore
Checked M's A	Notes Moore Date 4-12-4
Date	Indexed

F.B. 756 Pg. 205

El Segundo

To bot. pg. 206

1 story Fr. H/se

conc. found + floor

1 story Fr H/se

Macadam

Reservoir

Ave

318+30

318+16

318+39

318+08

318+09 privet hedge

318+50 Fire Hyd

318+35 wire fn

lath fn

3" Peaches

covered shed

3" Peach

318+15 - 3" Peach

318+04 - 1" Peach

318+66

318+85

318+77

318+44

318+50

318+30

From top of pg. 204

Note: Any Additions or Changes on This Sheet Must be Made or Circled in Red Ink With Date and Name of Person Making Change.

Do not extend notes this side of this line.

RETURN TO
LOS ANGELES COUNTY SURVEYOR
700 HALL OF RECORDS

FORM 247 5M 10-39

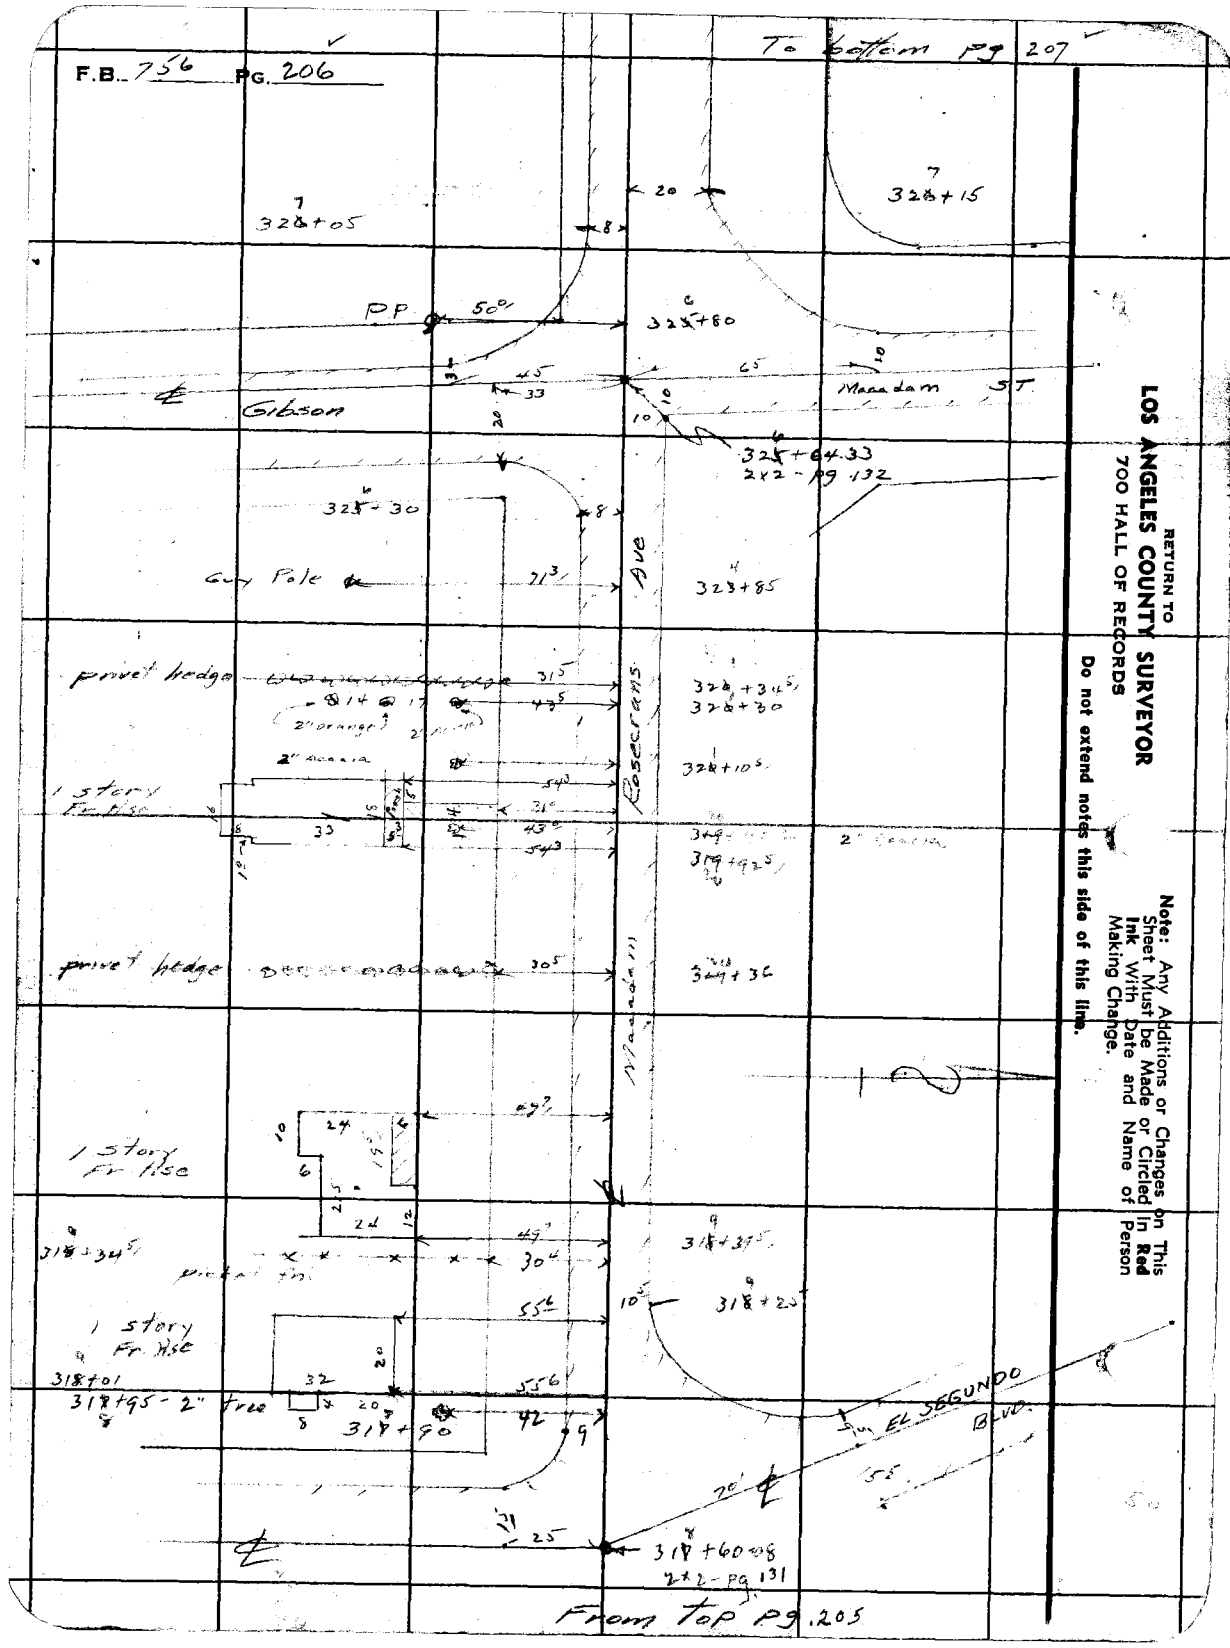
To bottom pg 207
F.B. 756 PG. 206
328+05
328+15
PP
50'
325+80
Gibson
Macadam ST
325+64.33
2x2 - pg 132
325+30
Guy Pole
213'
AVE
323+85
privet hedge
315'
328+34.5
328+30
Cosecrans
328+10.5
1 story Fr Res
33
54.3'
43.5'
21'
319+92.5
privet hedge
305'
319+36
Macadam
1 story Fr Res
49.2'
24
45'
30.4'
318+34.5
privet hedge
318+37.5
1 story Fr Res
55.4'
318+20
318+01
318+95 - 2" tree
32
20
55.6'
318+90
42'
Sun EL SEGUNDO
BLVD.
70'
55'
25'
318+60.8
2x2 - Pg 131
From top pg. 205
RETURN TO
LOS ANGELES COUNTY SURVEYOR
700 HALL OF RECORDS
Note: Any Additions or Changes on This Sheet Must be Made or Circled in Red Ink With Date and Name of Person Making Change.
Do not extend notes this side of this line.

Notes Ck'd by [illegible]
Map No. [illegible]
Office Work J. D. Price
Checked W.S.A.
Date

Survey of Foothill Ave
W. O. 8202 Tape No. St'd °F
Surveyed by Moore
Notes Moore Date 4-12-40
Indexed

F.B. 751 Pg. 207

To Wal. Eng. 200

12" Peaches

Ft. Shed

well + pump

1 Story Fr. Hse

Elevated Wooden Water Tank

30" conc standpipe

4" oleander

6" oleander

36" corrugated

Freeley

Foothill Ave

1/2 acre down

Williams

From Top Pg. 206

Note: Any Additions or Changes on This Sheet Must be Made or Circled in Red Ink With Date and Name of Person Making Change.

Do not extend notes this side of this line.

RETURN TO
LOS ANGELES COUNTY SURVEYOR
700 HALL OF RECORDS

FORM 247 SM 10-39

F.B. 256 PG. 208

To bot pg 209

From top pg. 207

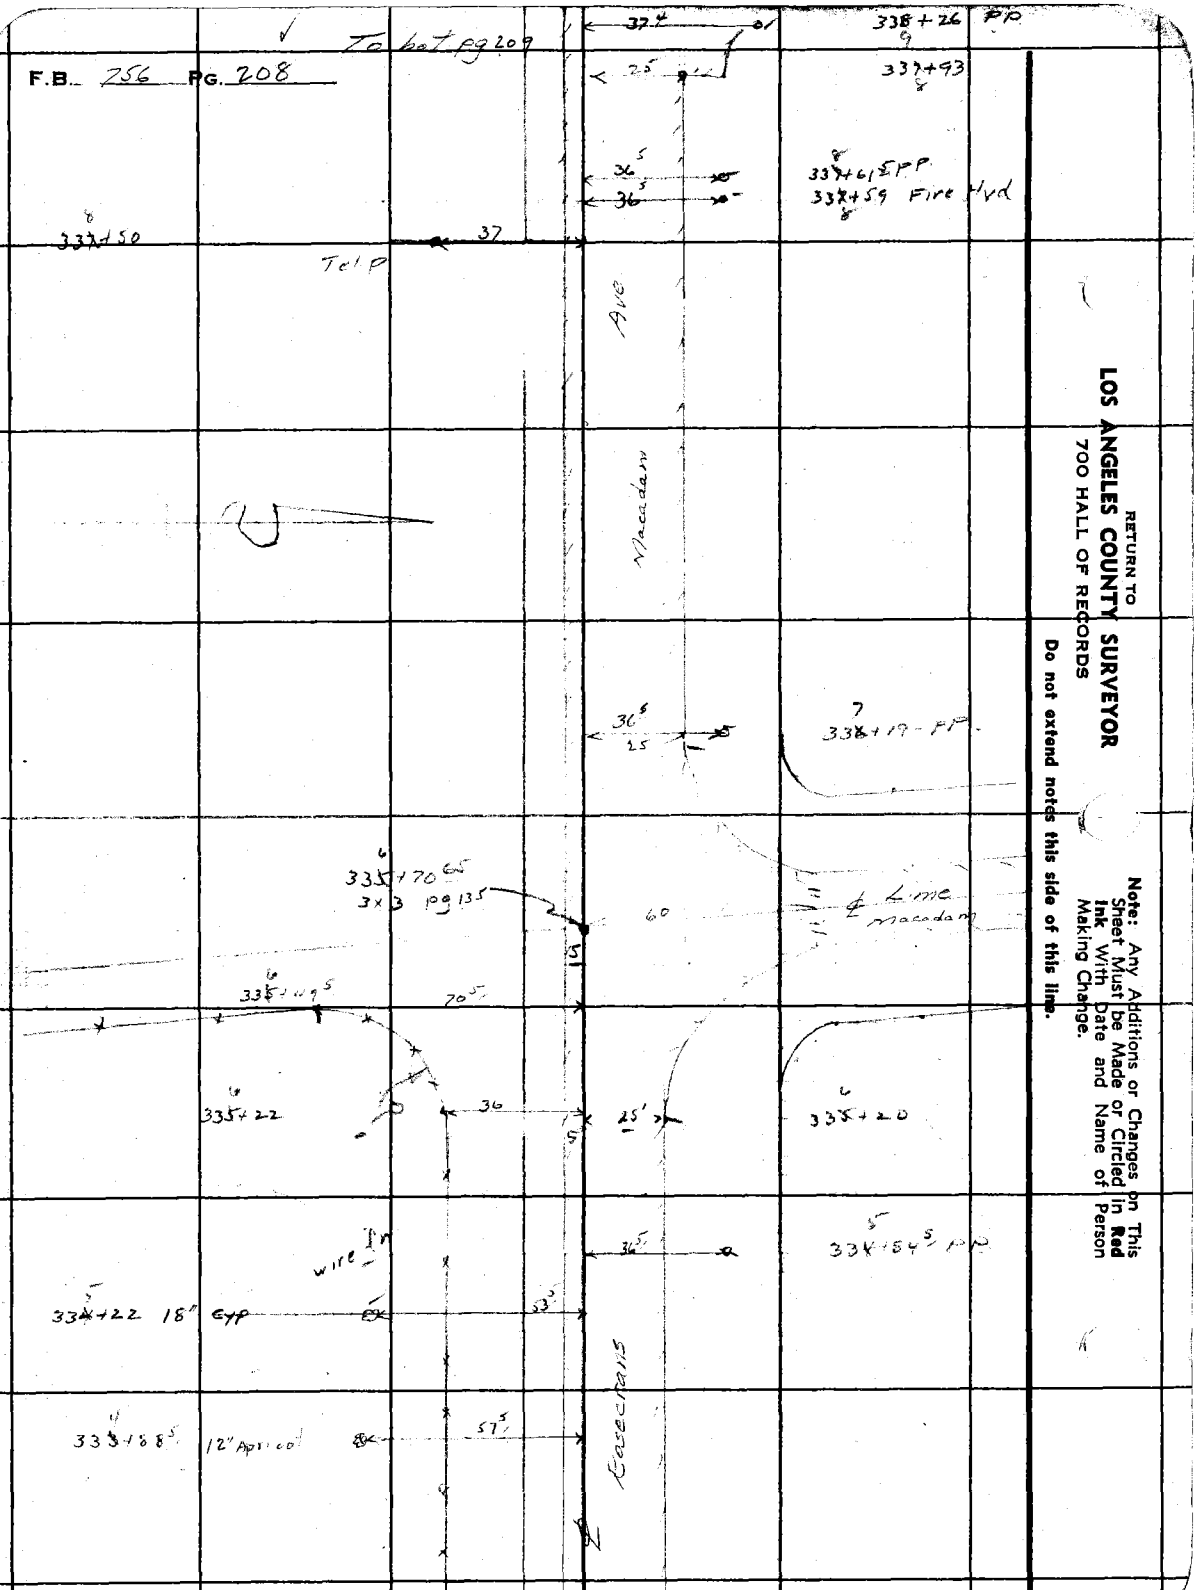

RETURN TO
LOS ANGELES COUNTY SURVEYOR
700 HALL OF RECORDS

Do not extend notes this side of this line.

Note: Any Additions or Changes on This Sheet Must be Made or Circled in **Red Ink** With Date and Name of Person Making Change.

Notes Ck'd by	Survey of
Map No. C.S.B. 164-5-7 C.S.B. 164-5-7	W. O. 8202 Tape No. St'd °F
Office Work J. D. Price	Surveyed by Moore
Checked N. A.	Notes Moore Date 4-12-40
Date	Indexed

F.B. 756 Pg. 209

Note: Any Additions or Changes on this Sheet Must be Made or Circled in Red Ink With Date and Name of Person Making Change.

Do not extend notes this side of this line.

RETURN TO
LOS ANGELES COUNTY SURVEYOR
700 HALL OF RECORDS

FORM 247 5M 10-39

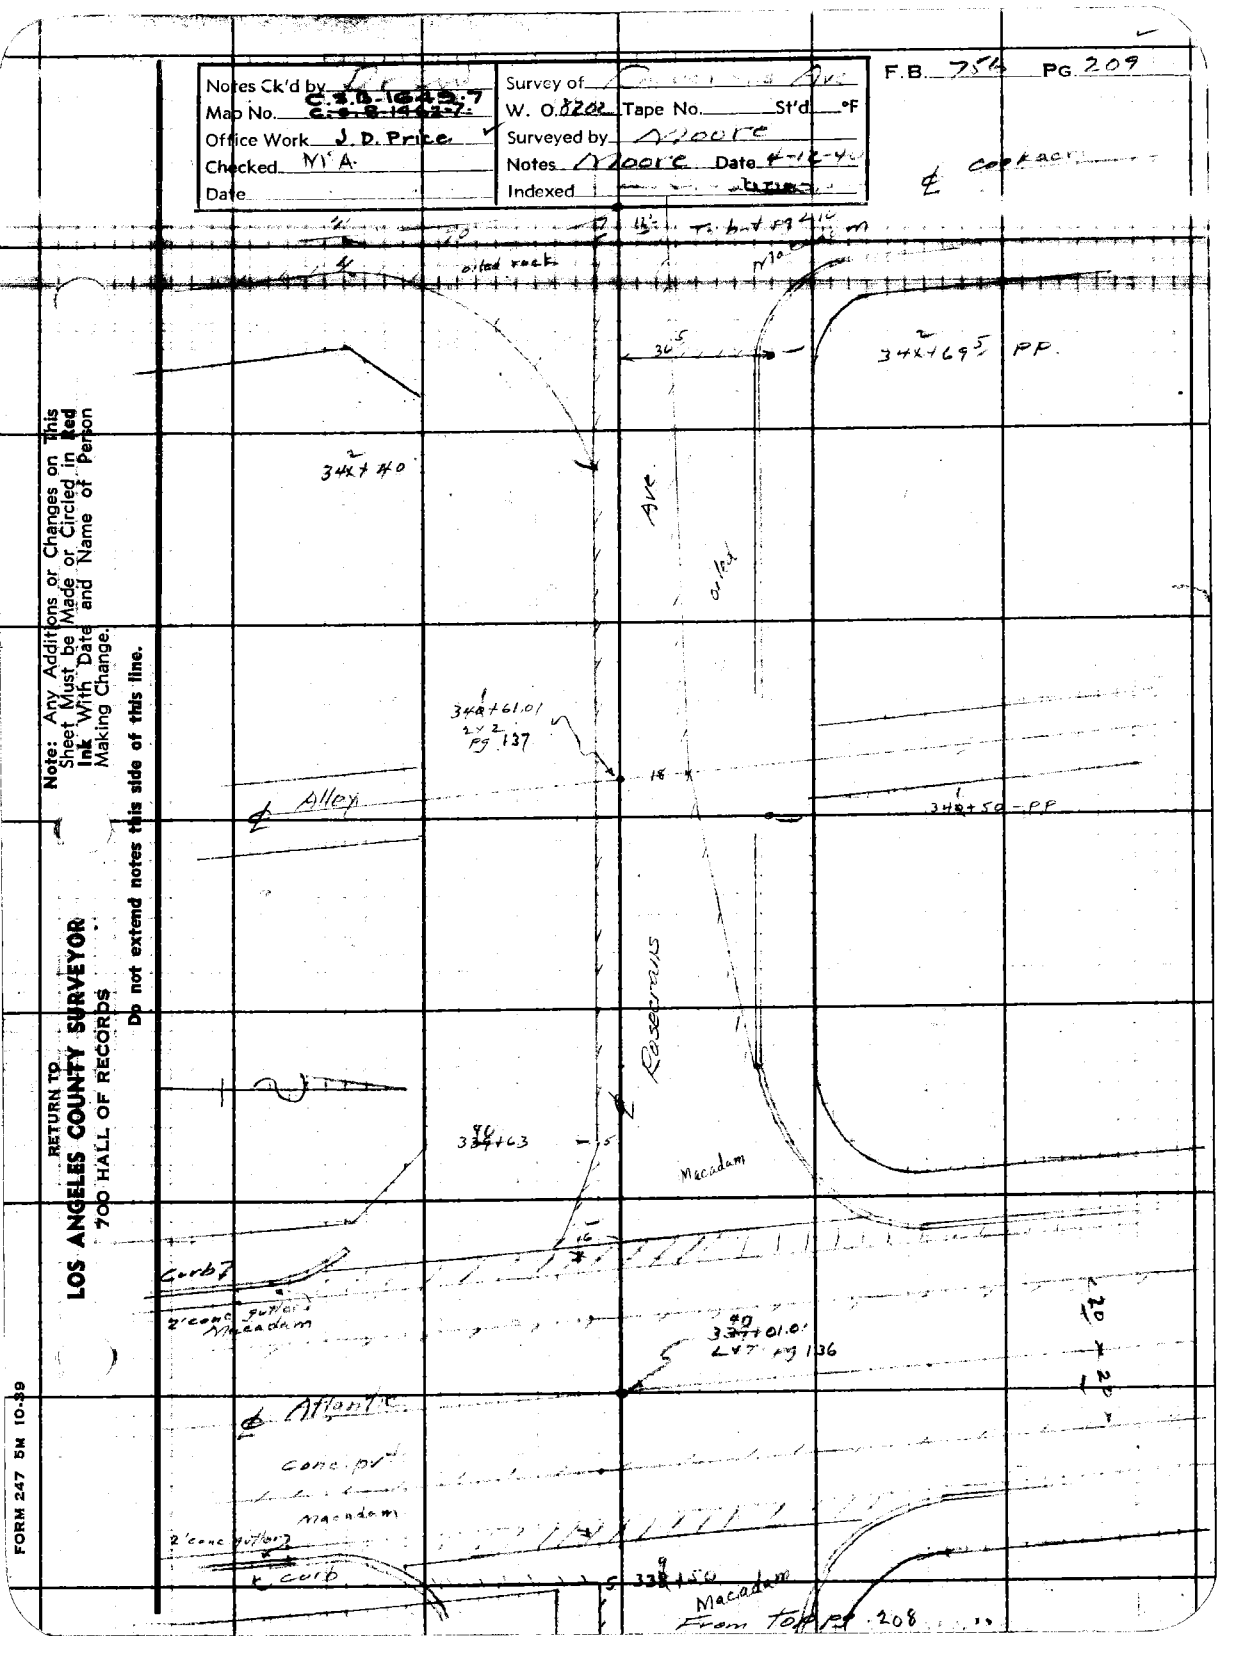

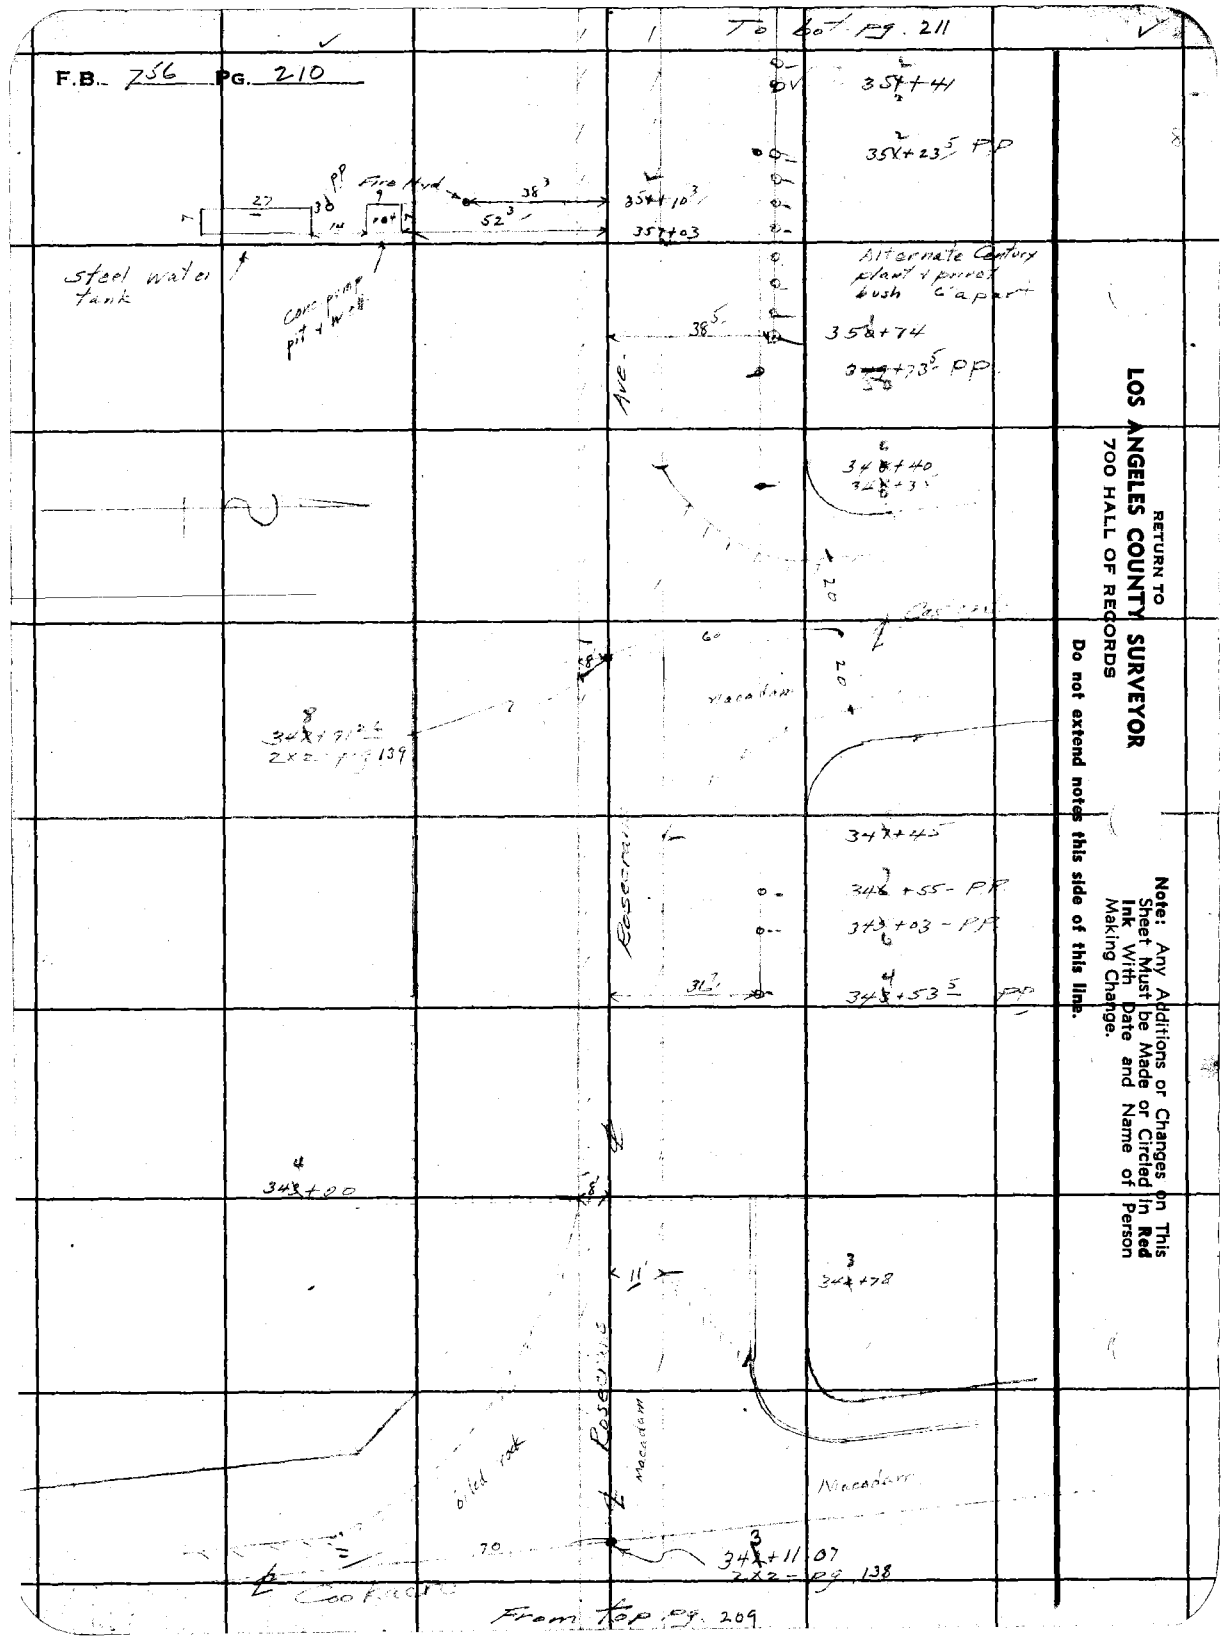
To 60T pg. 211
F.B. 756 PG. 210
35X+44
35X+23.5 PP
Fire Hyd
38.3
52.3
35X+10.3
35X+03
27
38
14
steel water tank
conc pump pit + Hdwll
Alternate Century plant 4 pines 4 ush c'apart
35X+74
35X+73.5 PP
38.5
Ave.
34X+40
34X+31
20
60
Macadam
34X+92.4
2x2 - pg 139
34X+42
34X+55 - PP
34X+03 - PP
34X+53.5 PP
Easement
34X+00
11'
34X+78
Dirt rd
Macadam
70
34X+11.07
2x2 - pg 138
From top pg 209
RETURN TO
LOS ANGELES COUNTY SURVEYOR
700 HALL OF RECORDS
Do not extend notes this side of this line.
Note: Any Additions or Changes on This Sheet Must be Made or Circled in Red Ink With Date and Name of Person Making Change.

Notes Ck'd by DK BW	Survey of Ave
Map No. C.S.B.162-7 C.S.B.162-7	W. O. 8202 Tape No. St'd °F
Office Work J. D. Price.	Surveyed by Moore
Checked M&A	Notes Moore Date 4-16-40
Date	Indexed

F.B. 764 Pg. 211

Note: Any Additions or Changes on This Sheet Must be Made or Circled in Red Ink With Date and Name of Person Making Change.

Do not extend notes this side of this line.

RETURN TO
LOS ANGELES COUNTY SURVEYOR
700 HALL OF RECORDS

FORM 247 5M 10-39

35 1/2 - 82

Ave

Macadam

35 1/2 + 06

50'

D. Sh. Pr. grape vines 5 apart

35 1/2 + 91.5 PP.

35 1/2 + 77

35 1/2 + 73

42.3'

42.3'

2 rows berry vines

Easements

35 1/2 + 43

35 1/2 + 35

60'

3 Palms

Board f n

65'

Board cyp. hedge 35 1/2 + 00

35 1/2 + 92

49.3'

43.7'

52.3'

56.3'

56.3'

71.3'

6" Palms

century plant

2" trees

6" Palms

35 1/2 + 56 - P.P.

35 1/2 + 94

35 1/2 + 86

35 1/2 + 80

35 1/2 + 72.5

35 1/2 + 63

35 1/2 + 50 PP

60'

Butler

Macadam

35 1/2 + 25.4

2 x 2 - pg. 140.

38.5'

35 1/2 + 91

35 1/2 + 72

From Tola pg. 210

F.B. 256 PG. 212

To bot pg 213

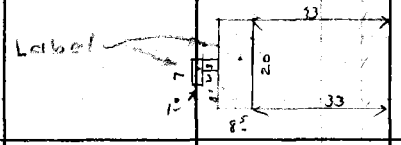

9
358+57

358+40

358+35

Locust

Macadam

9
358+18 89
2 x 2 - pg. 142

36'

36.5

358+95 PP

358+55 PP

42

Ave

Ft. Barn

39'

36.8'

358+60 2' corr. iron pipe

358+69

358+46 P.P.

Macadam

358+80

13'

6
358+40

Macadam

358+18

1 45°

358+28.84
2 x 2 - pg. 141

45°

55'

Pacific

Macadam

355+05 P.P.

6
355+00

From top pg. 211

RETURN TO
LOS ANGELES COUNTY SURVEYOR
700 HALL OF RECORDS

Note: Any Additions or Changes on This Sheet Must be Made or Circled in Red Ink With Date and Name of Person Making Change.

Do not extend notes this side of this line.

Notes Ck'd by	Survey of
Map No.	W. O. 8202 Tape No. St'd °F
Office Work J. D. Price	Surveyed by Moore
Checked McA	Notes Moore Date 4-16-40
Date	Indexed

F.B. 711 Pg. 2.17

Note: Any Additions or Changes on This Sheet Must be Made or Circled in Red Ink With Date and Name of Person Making Change.

Do not extend notes this side of this line.

RETURN TO
LOS ANGELES COUNTY SURVEYOR
700 HALL OF RECORDS

picket fn.

36+47.46
2x2 - pg 143

78°
34.4

36+21
2" oleander

36+11.5 PP

1 story Fr. Hse

picket fn.

36+00

36+94.6

Ave

36+84.30
2x2 - pg. 143

Muriel

Macadam

36+62 PP

Macadam

36+21.45
5" T.I. - pg 143

36+20 - PP

67°

36+12.5 PP.

14°

36+62 PP

12°

35+15 - PP

From Top Pg. 212

FORM 247 5M 10-39

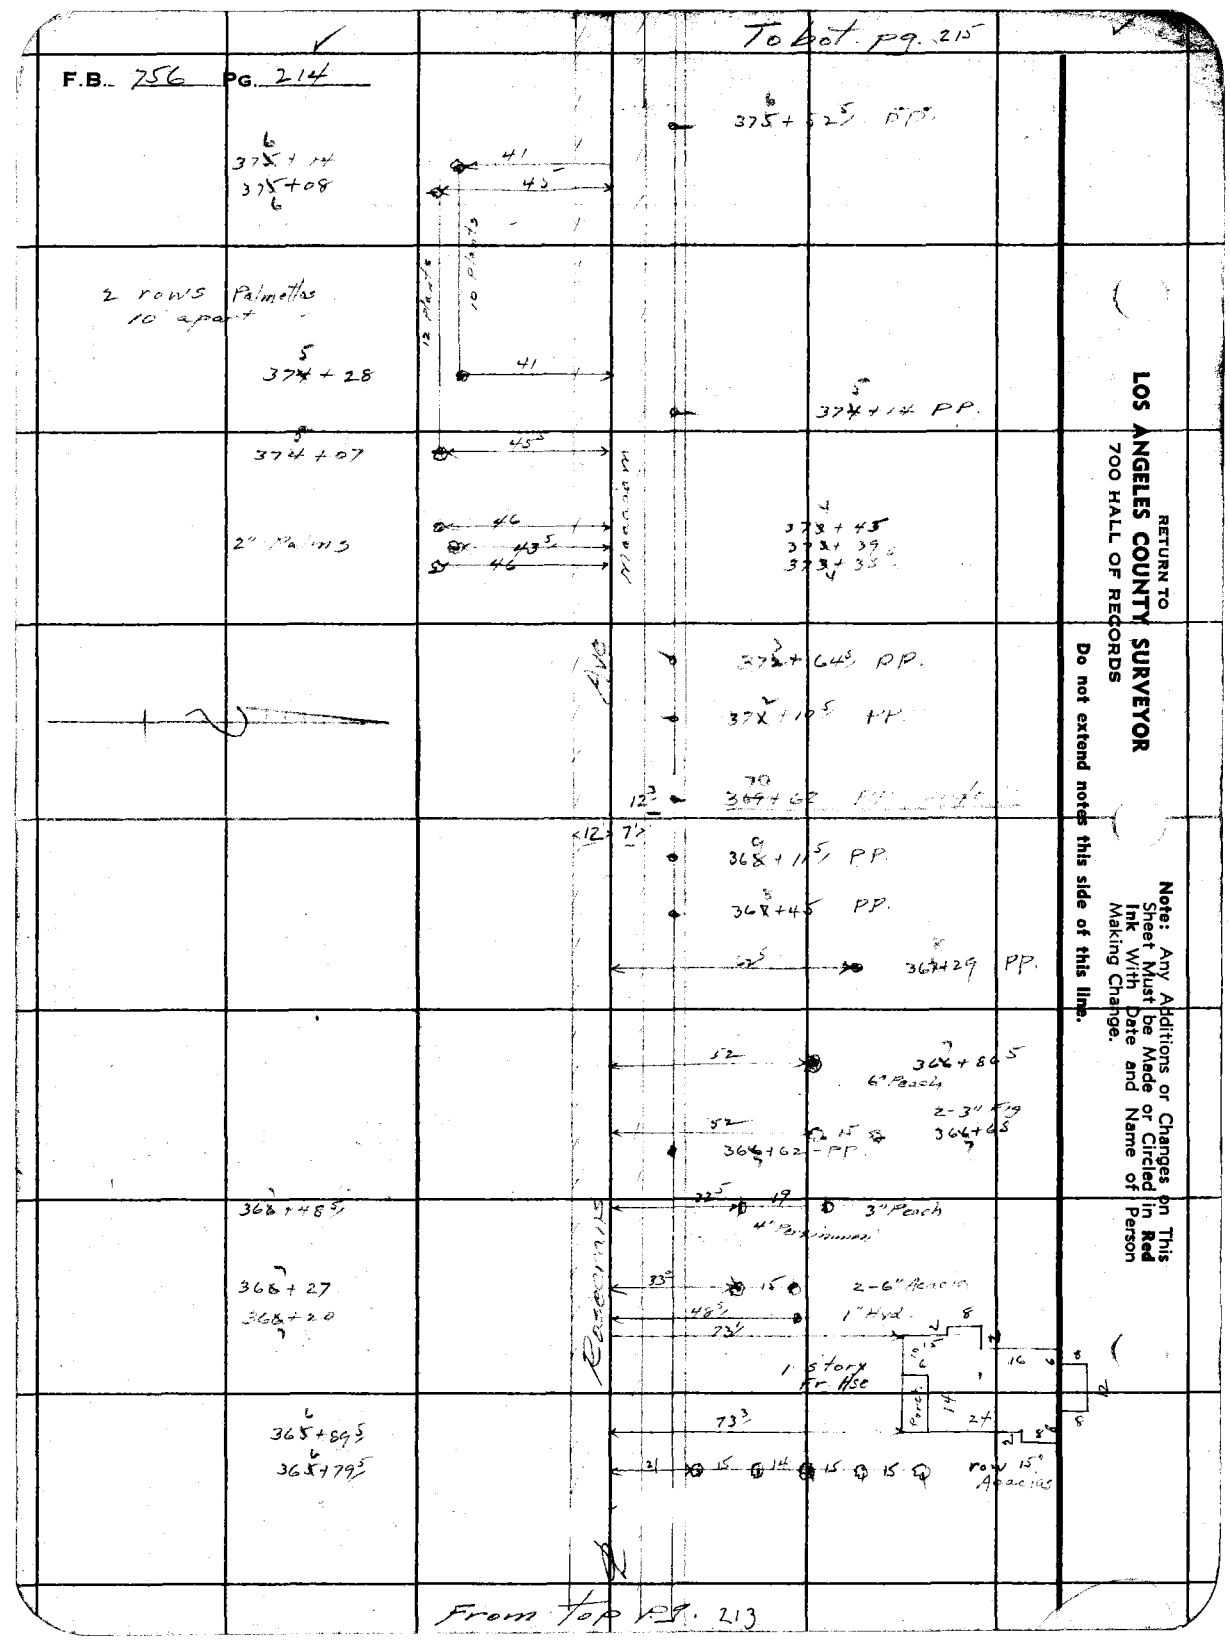
To Bot. pg. 215
F.B. 256 PG. 214
375+14
375+08
375+52 PP
41
42
2 rows Palmettos 10' apart
37X+28
37X+14 PP
37X+07
45
2" Palms
46
43
46
378+45
378+39
378+35
37X+64 PP
37X+10 PP
12
369+62 PP
12
7
368+11 PP
368+45 PP
62
368+29 PP
52
366+80
6" Peach
52
2-3" Fig
366+62 PP
366+68
22
49
3" Peach
4" Persimmon
368+48
368+27
368+20
33
15
2-6" Peach
48
1" Hyd.
73
1 story Fr. Hse
Porch
16
14
24
365+89
365+79
73
21
15
14
15
15
row 15' Acacias
From top pg. 213
RETURN TO
LOS ANGELES COUNTY SURVEYOR
700 HALL OF RECORDS
Do not extend notes this side of this line.
Note: Any Additions or Changes on This Sheet Must be Made or Circled in Red Ink With Date and Name of Person Making Change.

Notes Ck'd by	Survey of
Map No.	W. O. 8202 Tape No. St'd °F
Office Work J. D. Price.	Surveyed by Moore
Checked MSA	Notes Moore Date 4-16-40
Date	Indexed

F.B. 76 Pg. 2

Note: Any Additions or Changes on This Sheet Must be Made or Circled in Red Ink With Date and Name of Person Making Change.

Do not extend notes this side of this line.

RETURN TO
LOS ANGELES COUNTY SURVEYOR
700 HALL OF RECORDS

FORM 247 5M 10-39

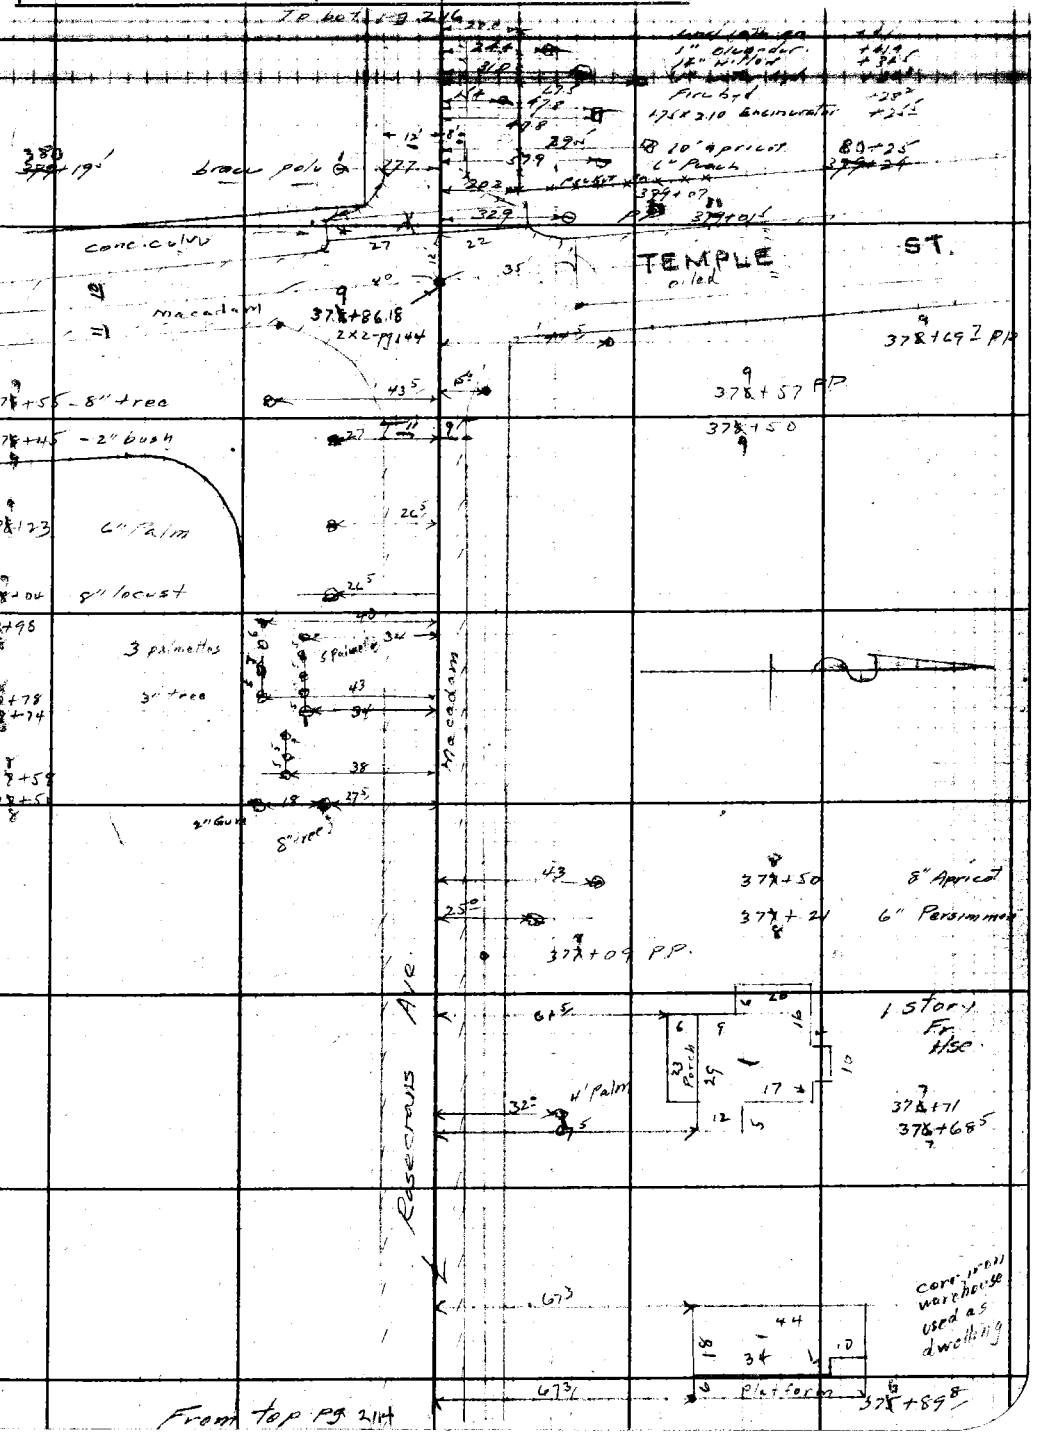

F.B. 756 PG. 216

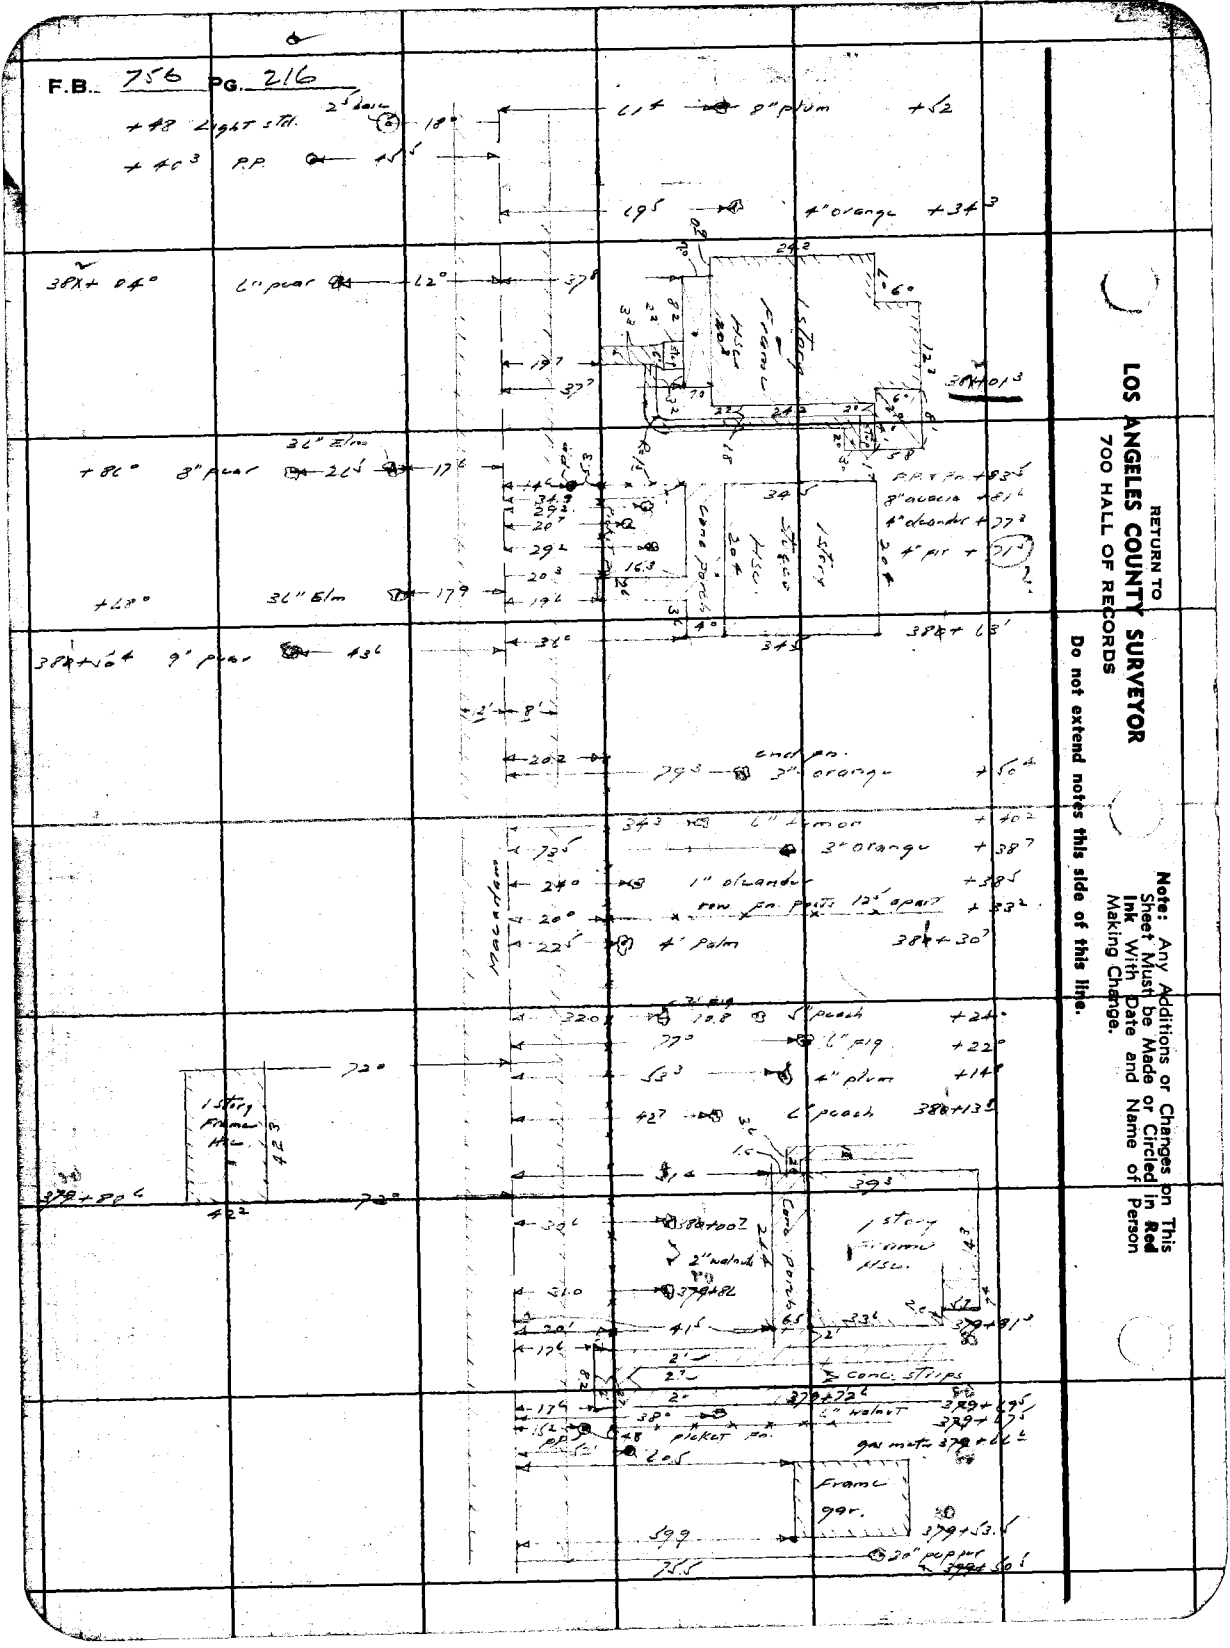
RETURN TO
LOS ANGELES COUNTY SURVEYOR
700 HALL OF RECORDS
Do not extend notes this side of this line.
Note: Any Additions or Changes on This Sheet Must be Made or Circled in Red Ink With Date and Name of Person Making Change.

Notes Ck'd by	Survey of
Map No. C.S.D.-1645-7	W. O. 8202 Tape No. St'd °F
Office Work J. D. Price	Surveyed by C. S. Hammond
Checked	Notes C.S.H. Date 1-28-42
Date	Indexed C. Jonson


Note: Any Additions or Changes on This Sheet Must be Made or Circled in Red Ink With Date and Name of Person Making Change.

Do not extend notes this side of this line.

RETURN TO
LOS ANGELES COUNTY SURVEYOR
700 HALL OF RECORDS

FORM 247 5M 10-39

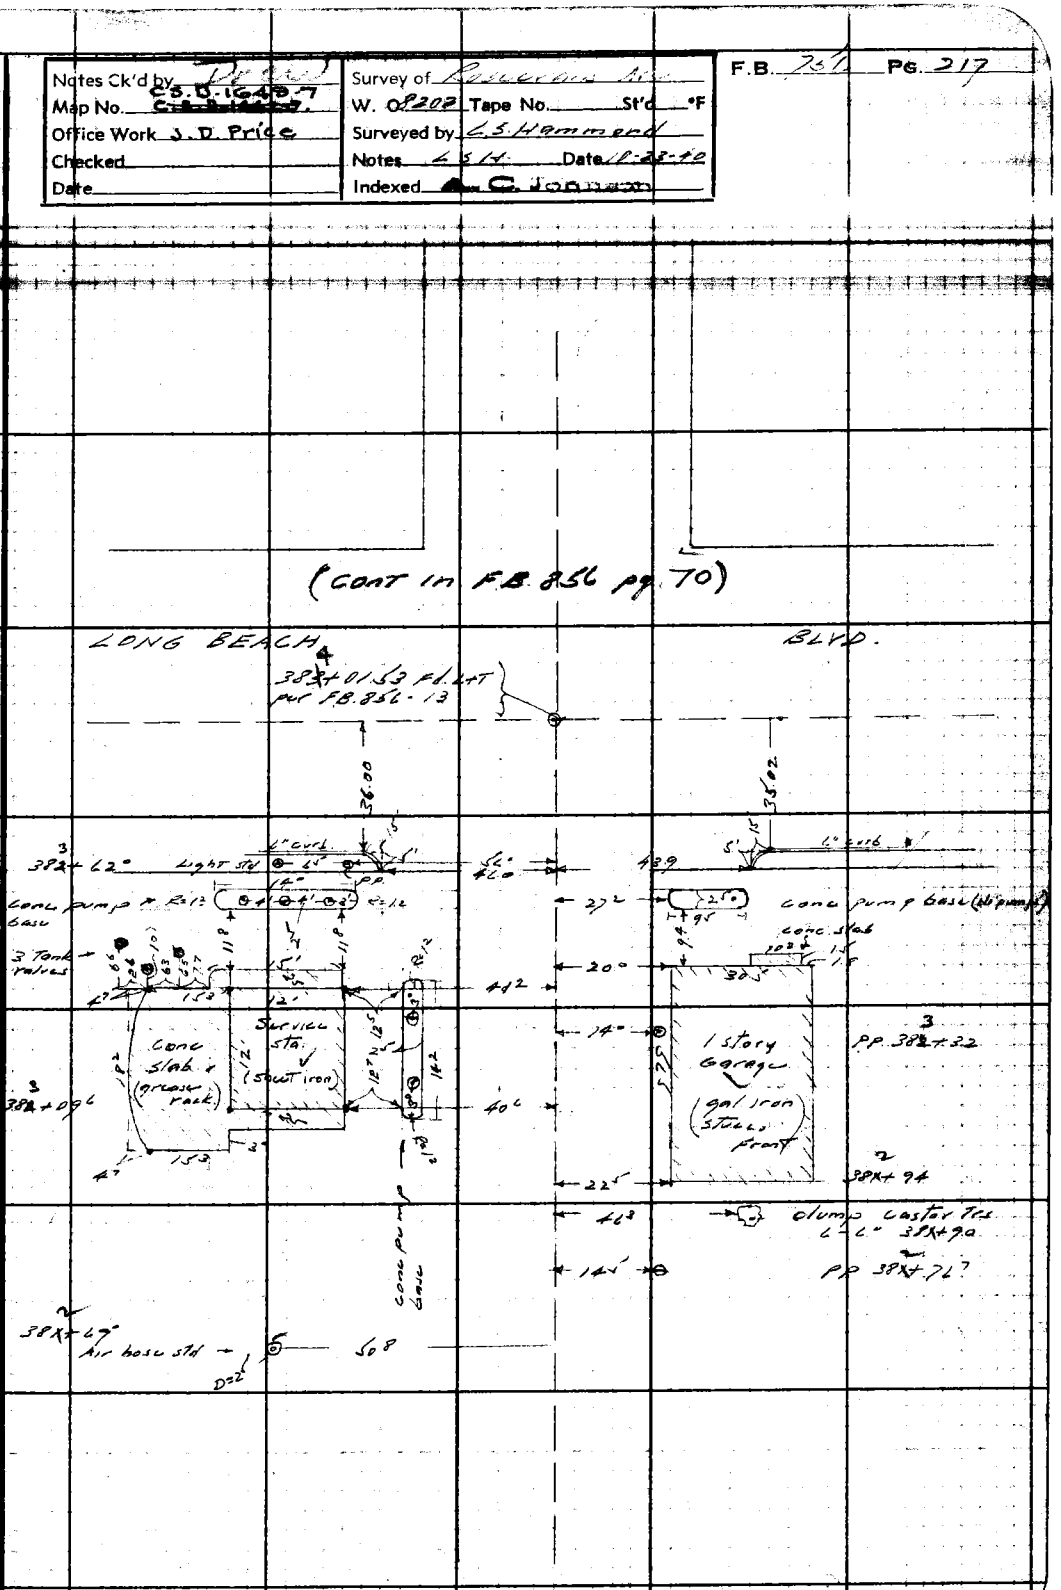

RETURN TO
LOS ANGELES COUNTY SURVEYOR
700 HALL OF RECORDS

Note: Any Additions or Changes on This Sheet Must be Made or Circled in **Red Ink** With Date and Name of Person Making Change.

Do not extend notes this side of this line.

F.B. 256 Pg. 218

Notes Ck'd by	Survey of
Map No. H.C.27-53-G.	W. O. 8202 Tape No. Std °F
Office Work M^cA- Aug. '44	Surveyed by R.L.Willey
Checked	Notes R.L.W. Date 8-'44
Date	Indexed

F.B. 756 Pg. 219

ADDITIONAL
TOPOGRAPHY
ROSECRANS AVE
JW SEC
BELLFLOWER BLVD.
TO
¼ MILE WEST OF.

Aug 1944
R.L.Willey
Jack Gregory
J.T.Lannigan
D.A.Christianson

Note: Any Additions or Changes on This Sheet Must be Made in Red Ink or Circled With Date and Name of Person Making Change.

Do not extend notes this side of this line.

RETURN TO
LOS ANGELES COUNTY SURVEYOR
700 HALL OF RECORDS

FORM 247 SM 12-40

RETURN TO
LOS ANGELES COUNTY SURVEYOR
700 HALL OF RECORDS

Note: Any Additions or Changes on This Sheet Must be Made or Circled in Red Ink With Date and Name of Person Making Change.

Do not extend notes this side of this line.

WS, 33-A-4, B-4

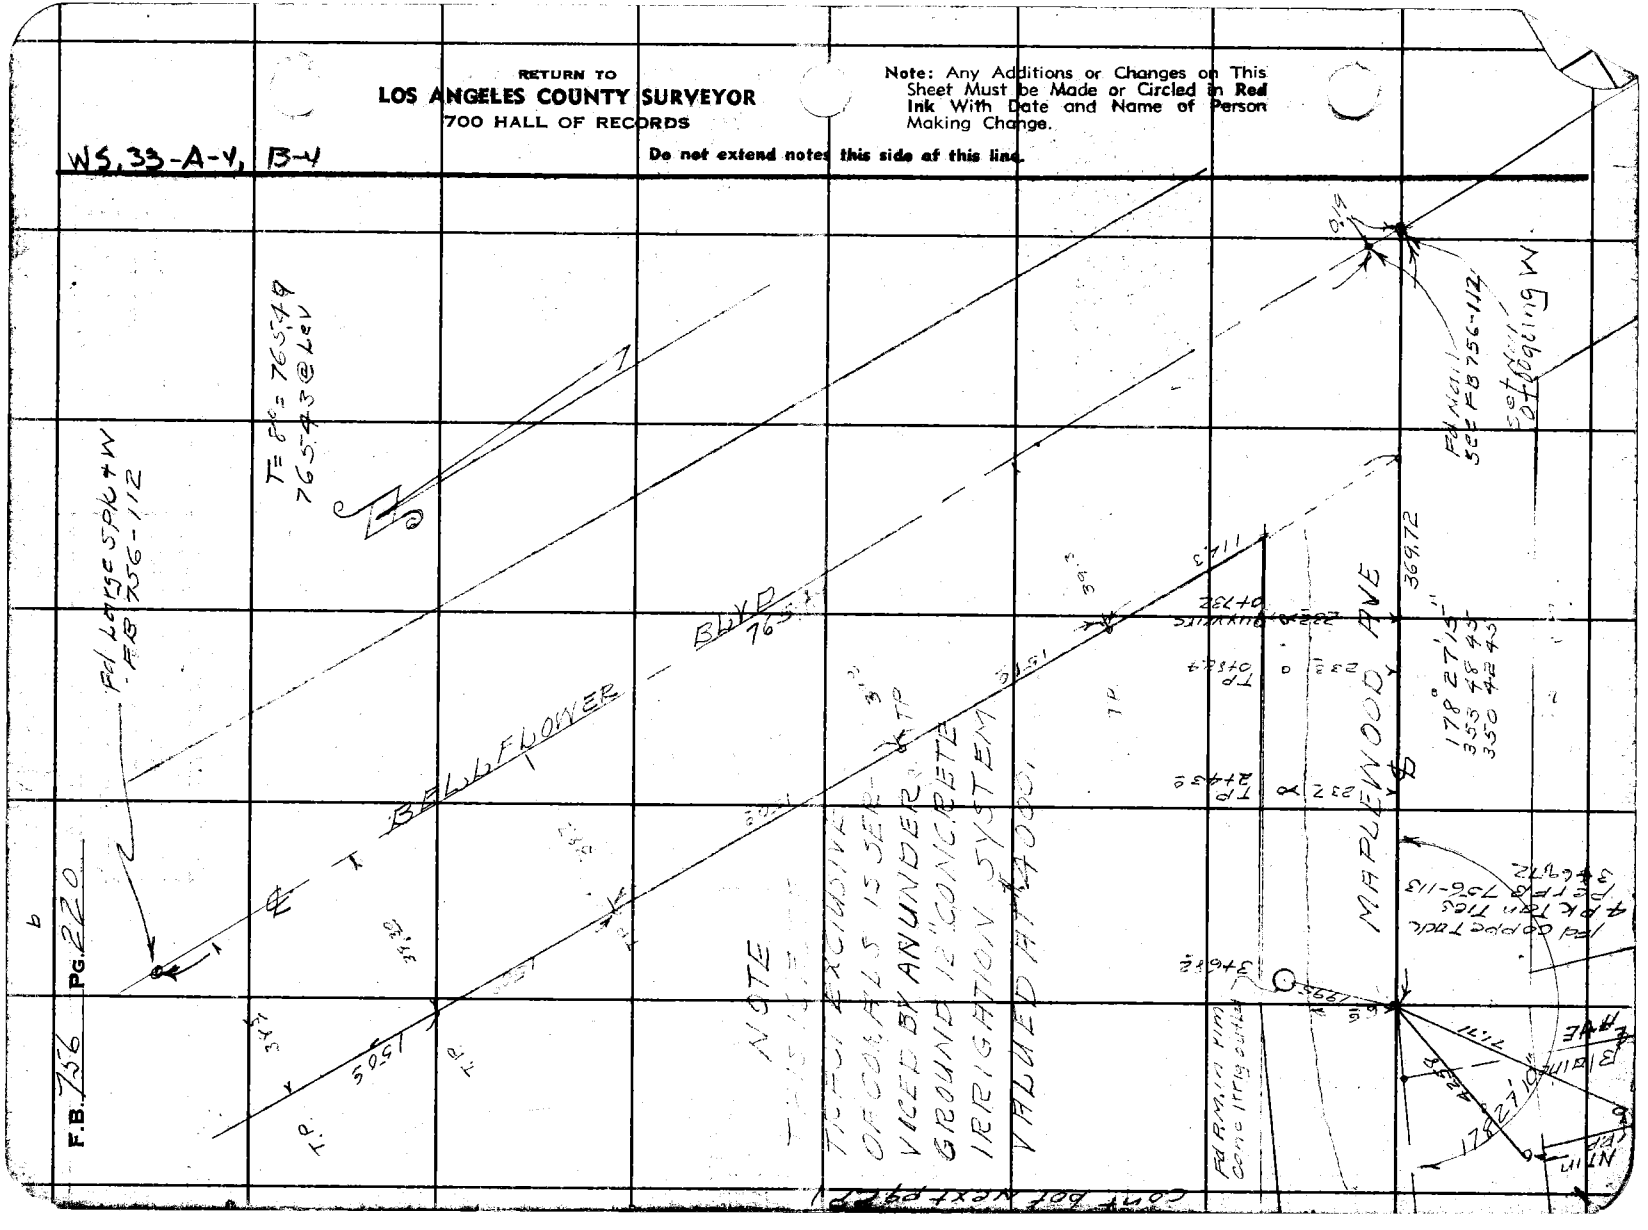


Notes Ck'd by CSD 12-6-44	Survey of Cost & Fill AVE
Map No. LC 27338	W. O. 22022 Tape No. Std. °F
Office Work MFA Aug 44	Surveyed by R L W Illey
Checked	Notes RLW Date 8-44
Date	Indexed ALBERT E TIMMONS

F.B. 756 Pg 221

cont hot next pg 222

Note: Any Additions or Changes on This Sheet Must be Made or Circled in Red Ink With Date and Name of Person Making Change.

Do not extend notes this side of this line.

RETURN TO
LOS ANGELES COUNTY SURVEYOR
700 HALL OF RECORDS

FORM 247 3M 12-40

3+08 Rail fn
2+22 Q
2+08 S
1+74 Q
1+74 S
Bldg
1+67
1+44 Q
1+43
1+01 Q
1+72
1+60
1+53 Q
6+53
0+28 Q
7+63 S
2+32
3+18
2+17 Q
3+51
3+45
1+71
3+69.78
2+62.48
1.14 E
14.8
6.98 rail fn
3.63
chicken pen
Hog pen
1.99
1.79
1.47
1.70
5.37
7.41
2.84
edge pvmt
concr irrig outlet
2+38
3.9
26.0
90°00'00"
2.6'
Cost & Road Lot Line
Trust Line
Trust Line
POINT OF BEGINNING
POINT OF BEGINNING
MAPLEWOOD AVE
90°00'00" ①
180 00 00 ②

RETURN TO
LOS ANGELES COUNTY SURVEYOR
700 HALL OF RECORDS

Note: Any Additions or Changes on This Sheet Must be Made or Circled in **Red Ink** With Date and Name of Person Making Change.

Do not extend notes this side of this line

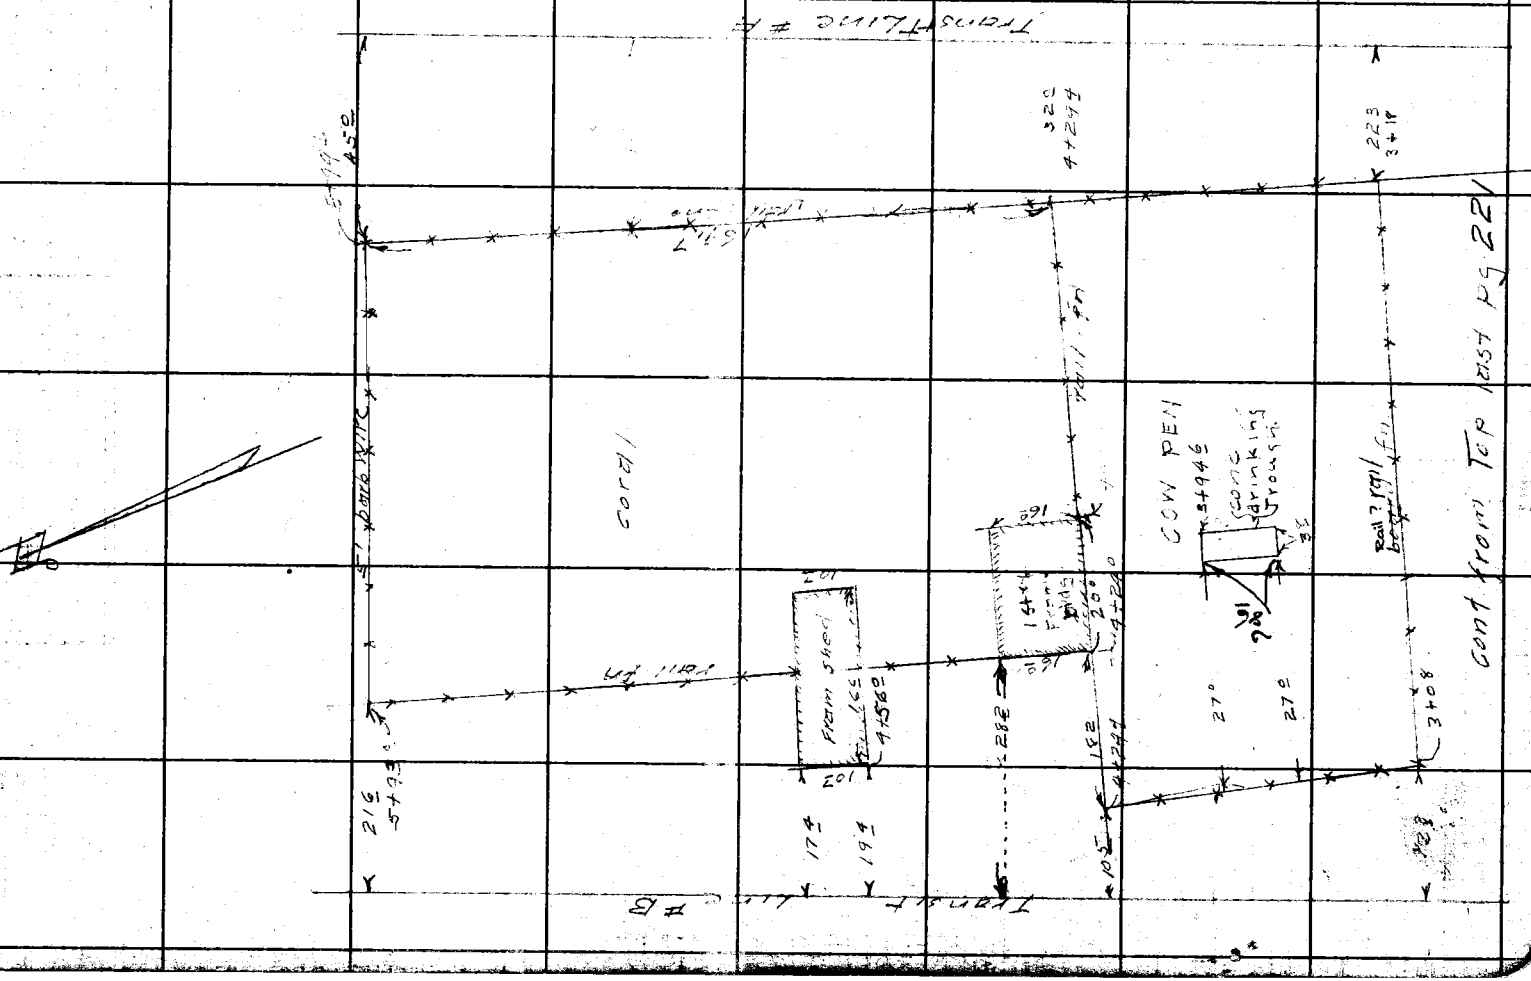

Notes Ck'd by	Survey of Rec Cross Rd
Map No. M.C. 27-83-6	W. O. 2202 Tape No. 5M-6 "F"
Office Work M&A Aeq. '44	Surveyed by R.L. Willey
Checked	Notes R.L.W. Date
Date	Indexed ALBERT W. TIMMONS


Note: Any Additions or Changes on This Sheet Must be Made or Circled in Red Ink With Date and Name of Person Making Change

Do not extend notes this side of this line.

RETURN TO
LOS ANGELES COUNTY SURVEYOR
700 HALL OF RECORDS

FORM 247 5M 10-39

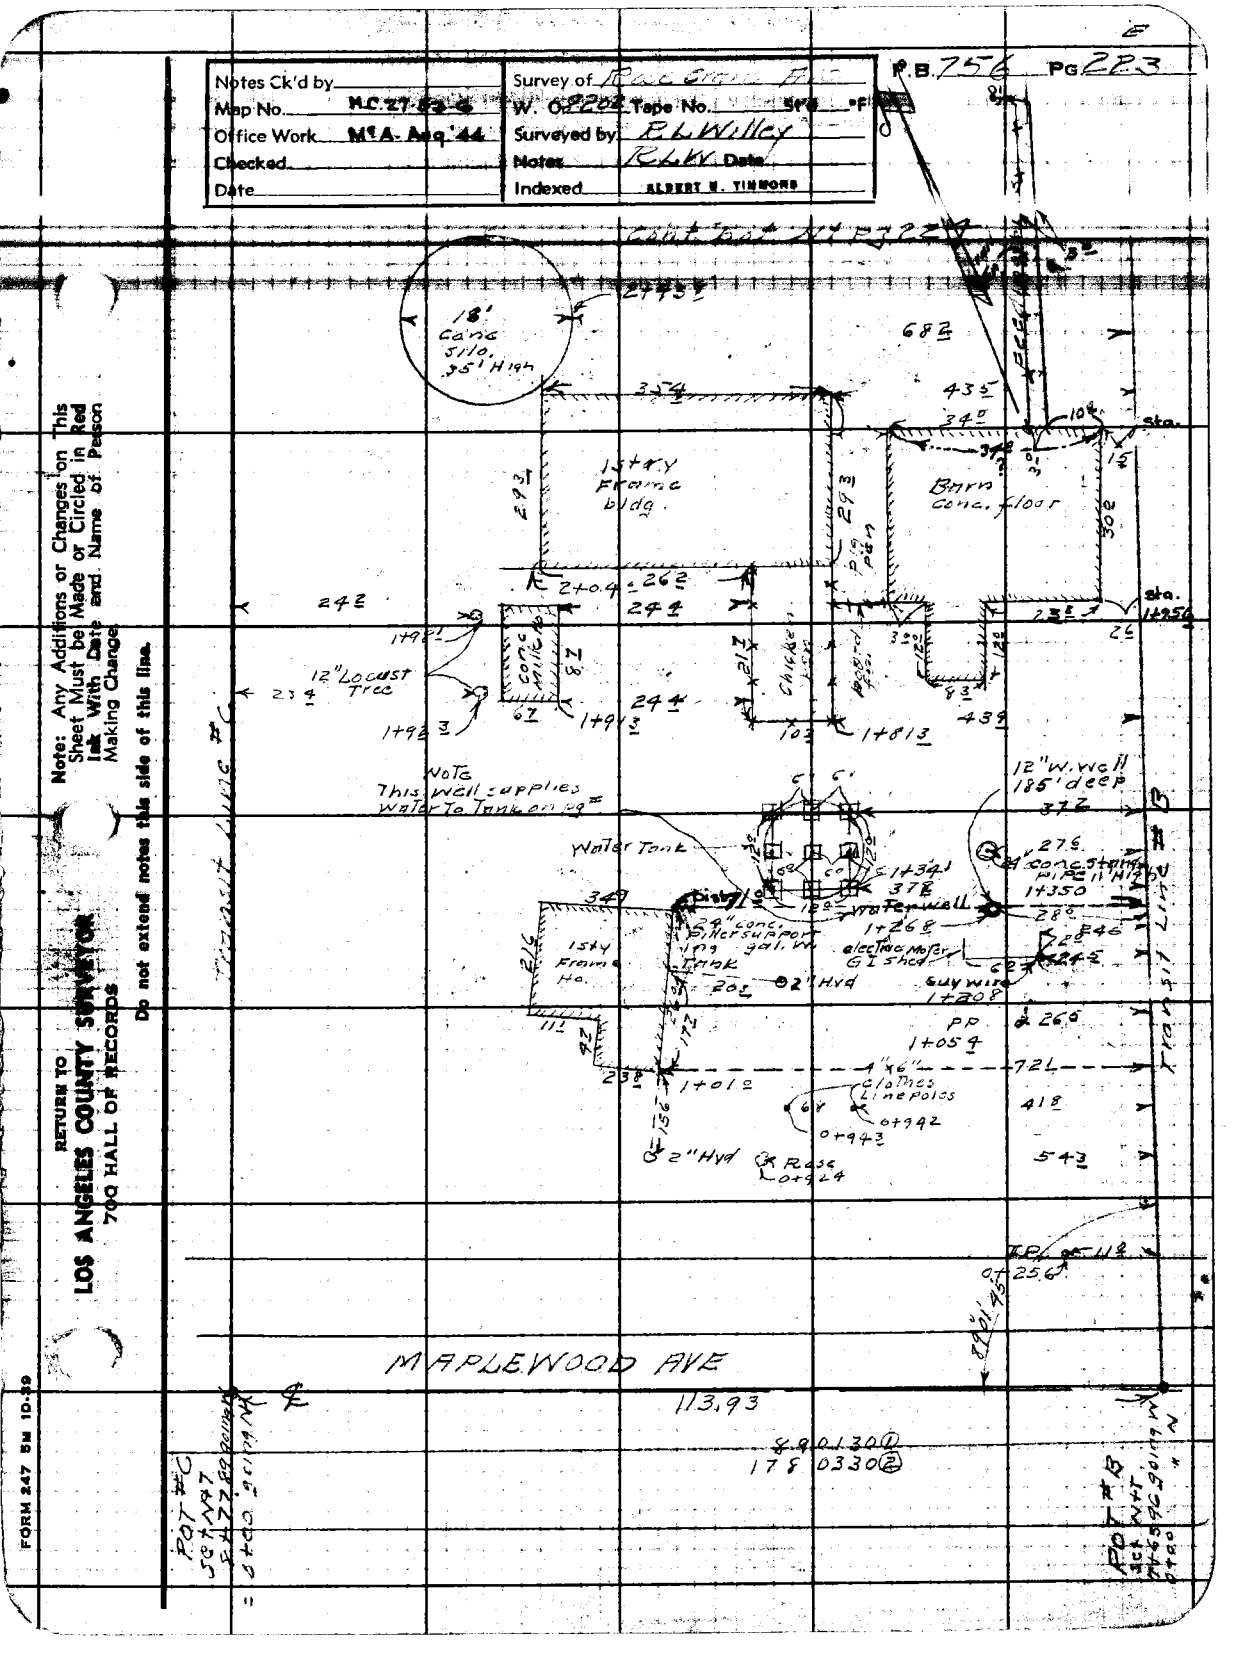

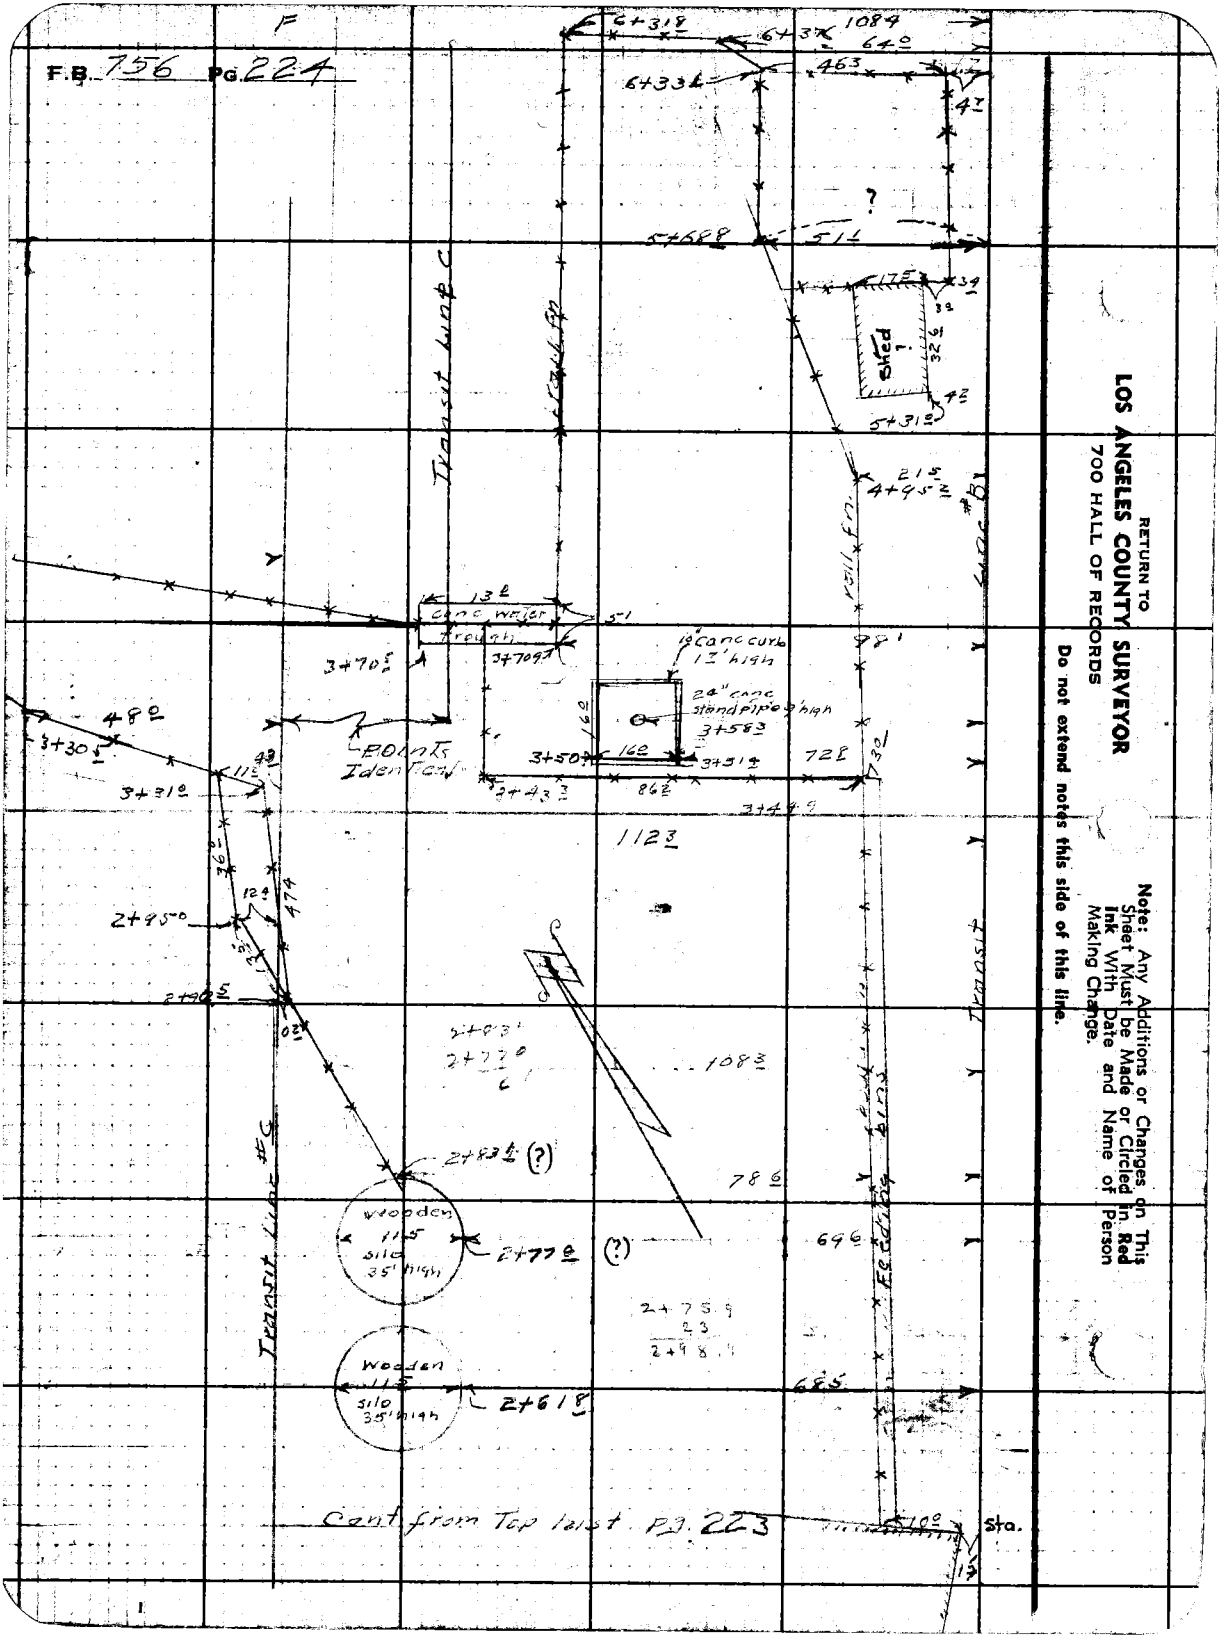
F.B. 756 Pg. 224
RETURN TO
LOS ANGELES COUNTY SURVEYOR
700 HALL OF RECORDS
Do not extend notes this side of this line.
Note: Any Additions or Changes on This Sheet Must be Made or Circled in Red Ink With Date and Name of Person Making Change.
Transit Line C
Transit Line E
Transit Line #5
Bdy's Identical
13" conc water trough
18" conc curb 12' high
24" conc standpipe 9' high
Shed
wooden 115' silo 35' high
wooden 115' silo 35' high
Cont from Top 1st. Pg. 223
Sta.

Map No. M.C.27-52-6	W. O. 2202 Topo No. St'd °F
Office Work M.A. Aug-'44	Surveyed by R. L. & W. Iley
Checked	Notes R.L.&W. Date 6-44
Date	Indexed ALBERT E. TIMMONS

F.B. 756 Pg. 225

Note: Any Additions or Changes on This Sheet Must be Made or Circled in Red Ink With Date and Name of Person Making Change.

Do not extend notes this side of this line.

RETURN TO
LOS ANGELES COUNTY SURVEYOR
700 HALL OF RECORDS

FORM 247 5M 12-40

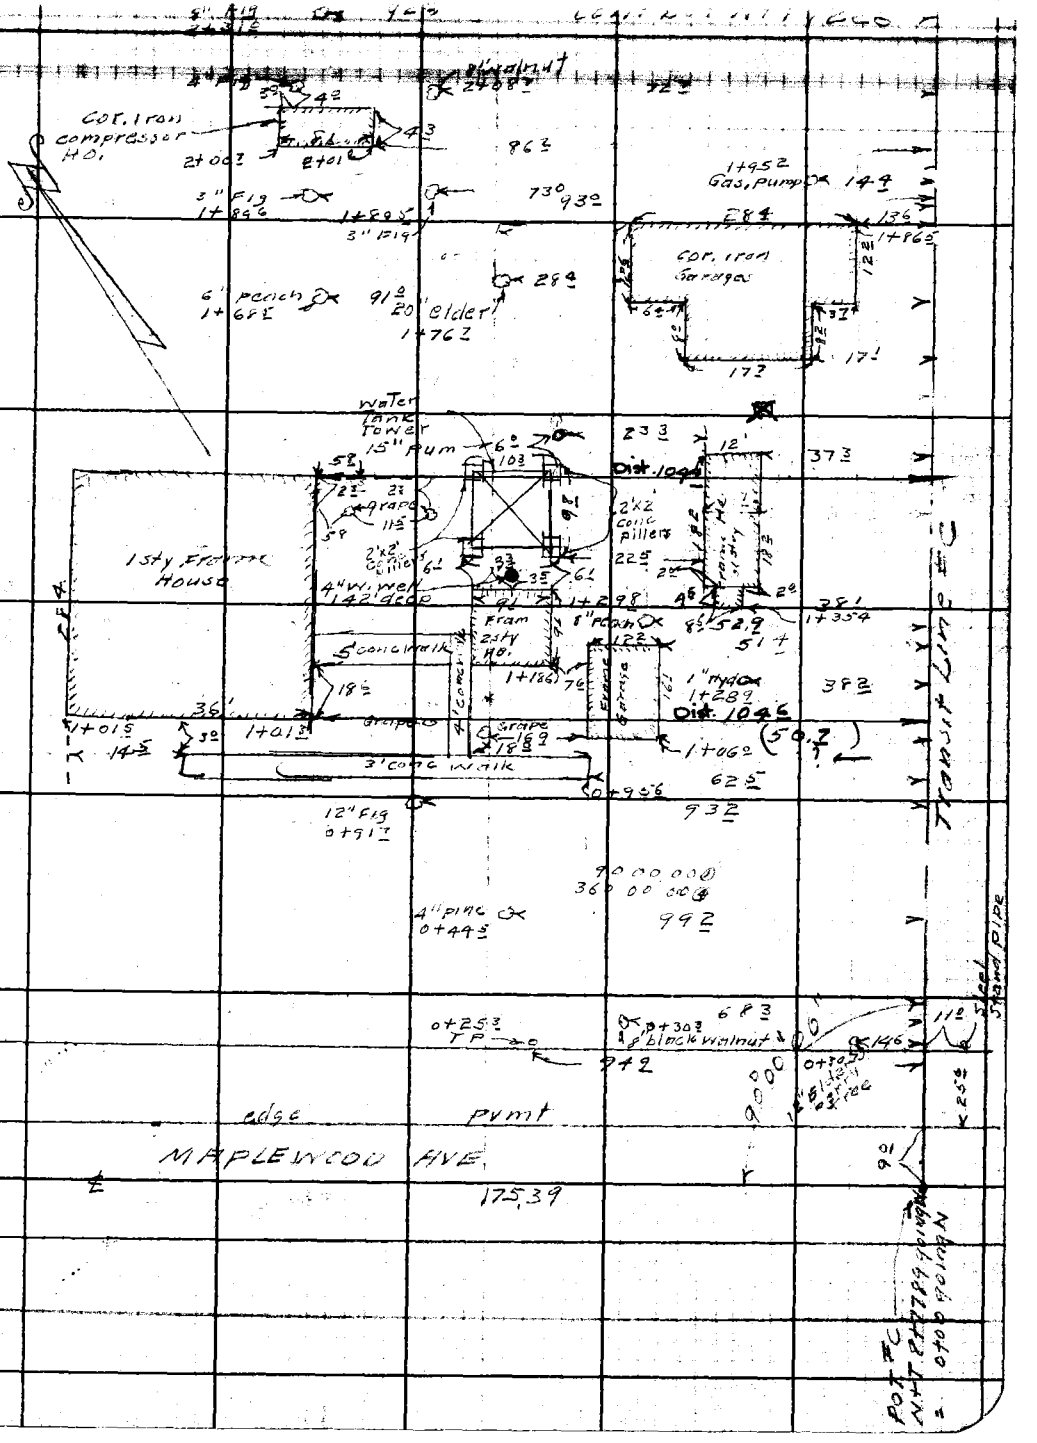

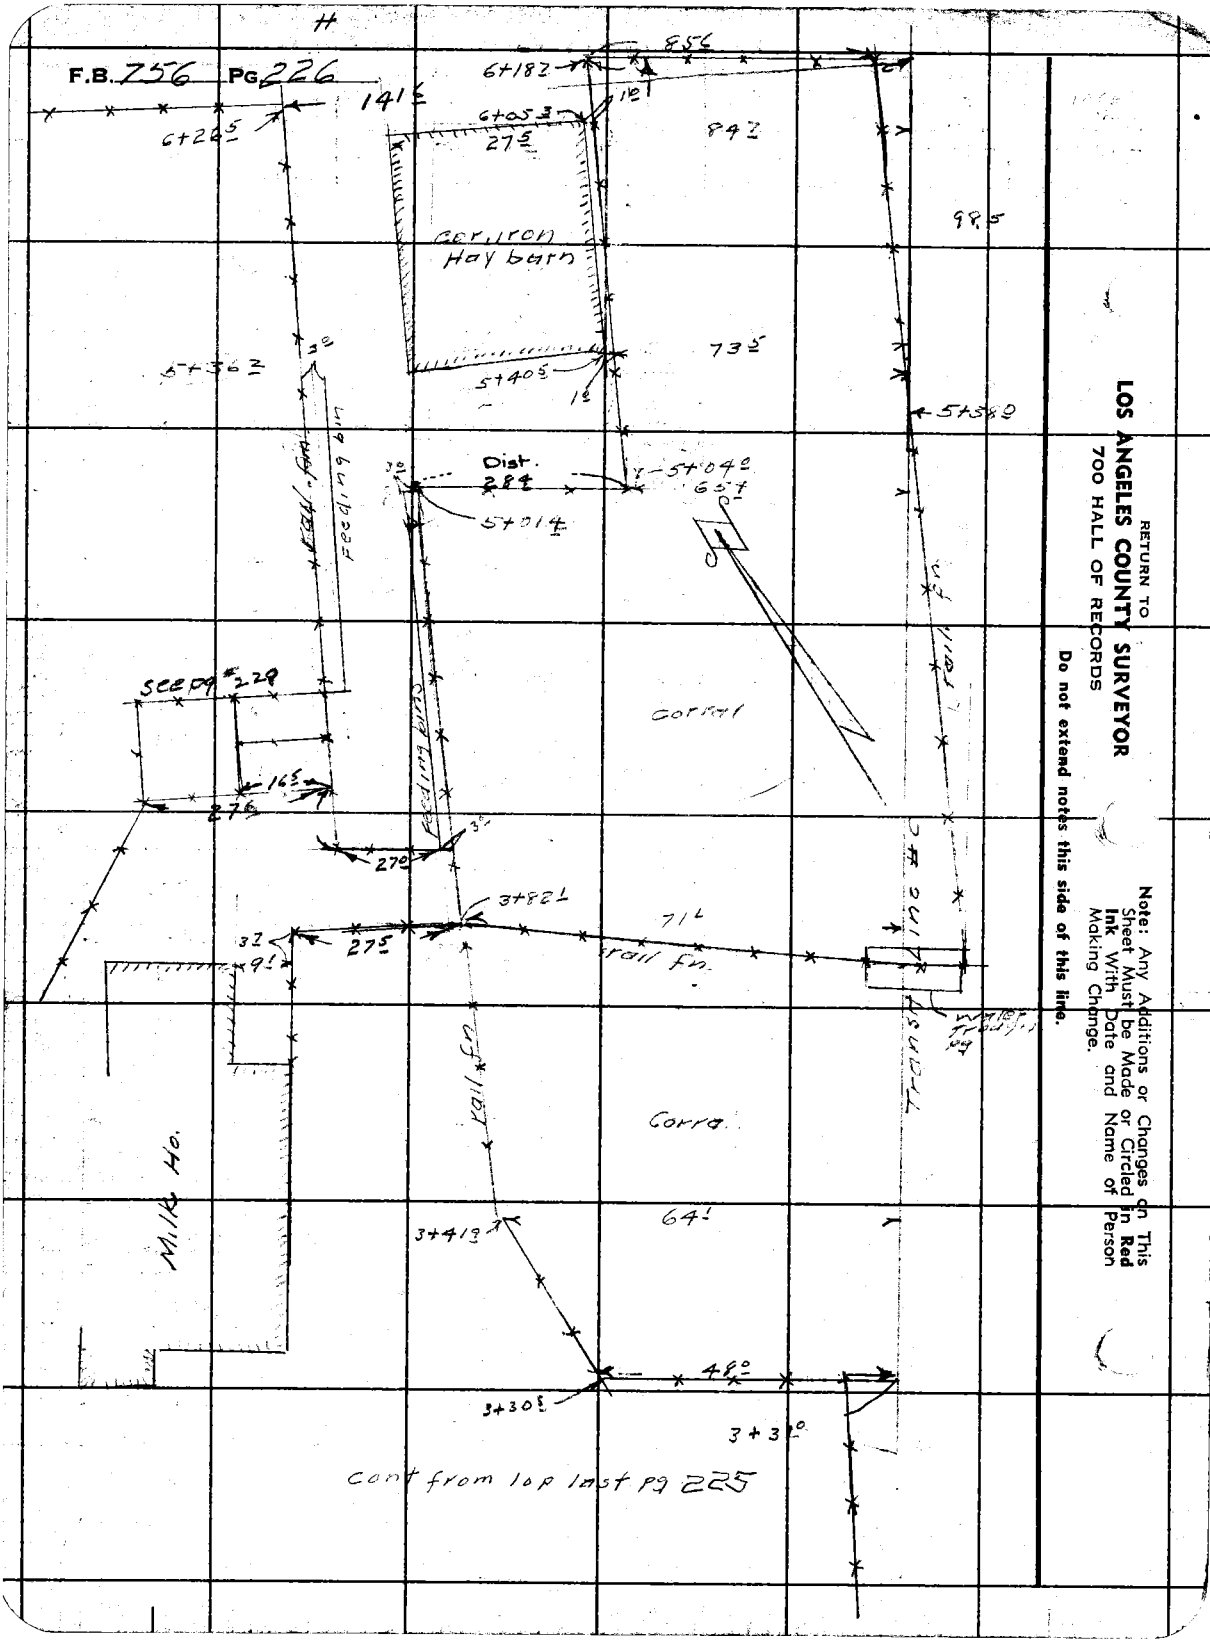

RETURN TO
LOS ANGELES COUNTY SURVEYOR
700 HALL OF RECORDS

Do not extend notes this side of this line.

Note: Any Additions or Changes on This Sheet Must be Made or Circled in Red Ink With Date and Name of Person Making Change.

Notes Ck'd by	Survey of Reservoir Area
Map No. HC 37 82-6	W. O. 8202 Tape No. Std °F
Office Work M^s A. Aug. '44.	Surveyed by R L Willey
Checked	Notes RLW Date 8-7-44
Date	Indexed ALBERT E. TIMMONS

F.B. 256 Pg. 227

I

RETURN TO
LOS ANGELES COUNTY SURVEYOR
700 HALL OF RECORDS

Note: Any Additions or Changes on This Sheet Must be Made in Red Ink or Circled With Date and Name of Person Making Change.

Do not extend notes this side of this line.

FORM 247 3M 12-40

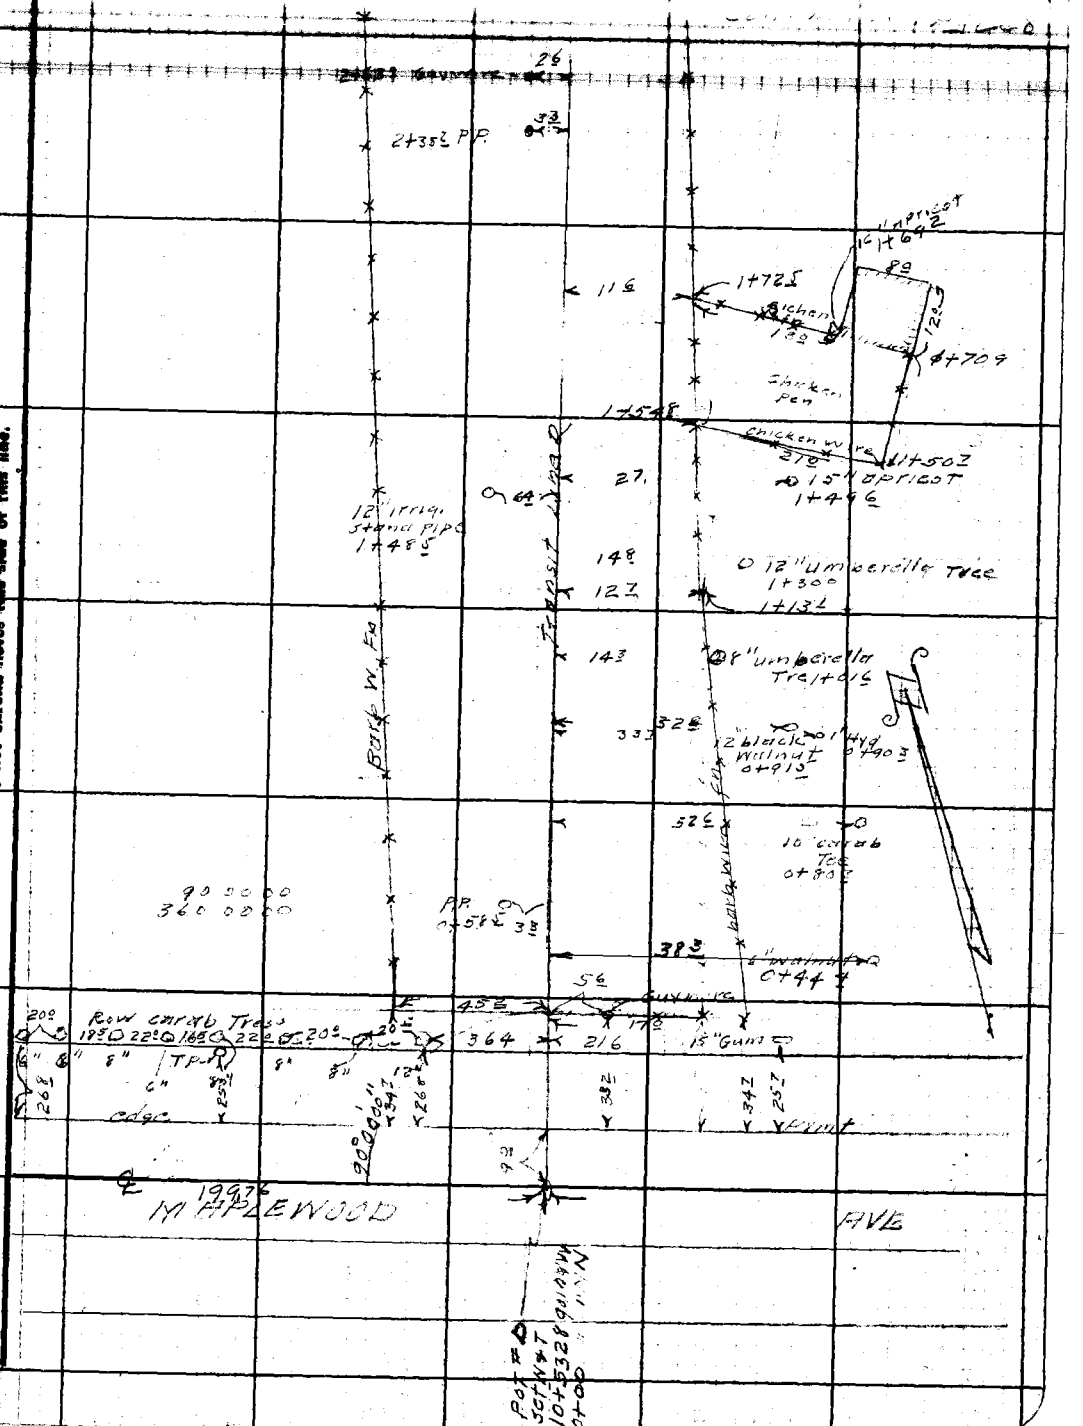

J

F.B. 756 PG. 228

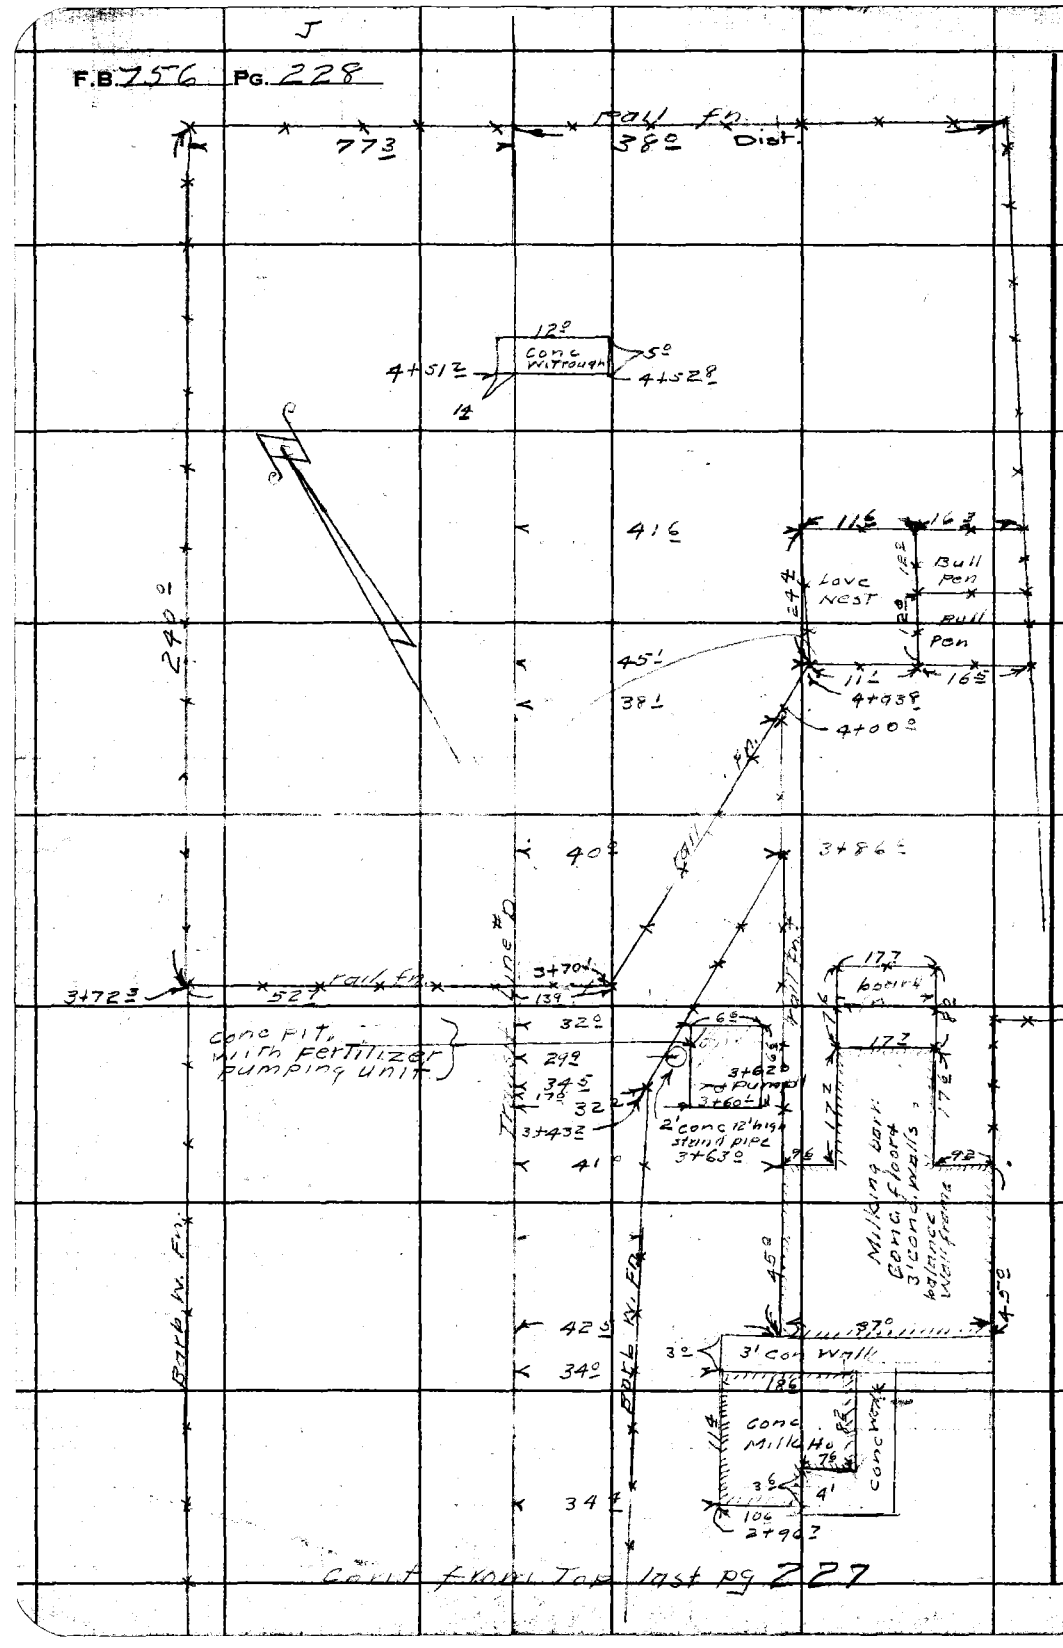

RETURN TO
LOS ANGELES COUNTY SURVEYOR
700 HALL OF RECORDS

Do not extend notes this side of this line

Note: Any Additions or Changes on This Sheet Must be Made or Circled in Red Ink With Date and Name of Person Making Change.

Notes Ck'd by	Survey of
Map No.	W. O. Tape No. St'd °F
Office Work	Surveyed by
Checked	Notes Date
Date	Indexed

ALBERT E. TIMMONS

F.B. 236 Pg 229

Note: Any Additions or Changes on This Sheet Must be Made or Circled in Red Ink With Date and Name of Person Making Change.

Do not extend notes this side of title line.

RETURN TO: LOS ANGELES COUNTY SURVEYOR 700 HALL OF RECORDS

FORM 247 3M 12-69

1+612

1+662 6x6 clothes

1+741 Sta.

1+742

1+540 6x6 telephone pole

1+555 Rosc

1+503

1+425

1+405

1+375

1+298

1+225

1+478

1+429

1+328

1+309

1+43?

0+792

0+832

0+759

0+665

0+645

0+642

0+572

0+459

0+754

0+478

0+379

0+478

0+00

Transit Line E.C.

Conc. Drive

Conc. Walk

Conc. Porch

Conc. Pave

Shrub bed

Stucco Garage

Conc. slope

Dish.

5½ House

1 Sty Stucco

Row 12" crab Trees

edge pvmt

MAPLEWOOD AVE

90 00 00

360 00 00

Cont'd on pg 230

F.B. 756 Pg. 230

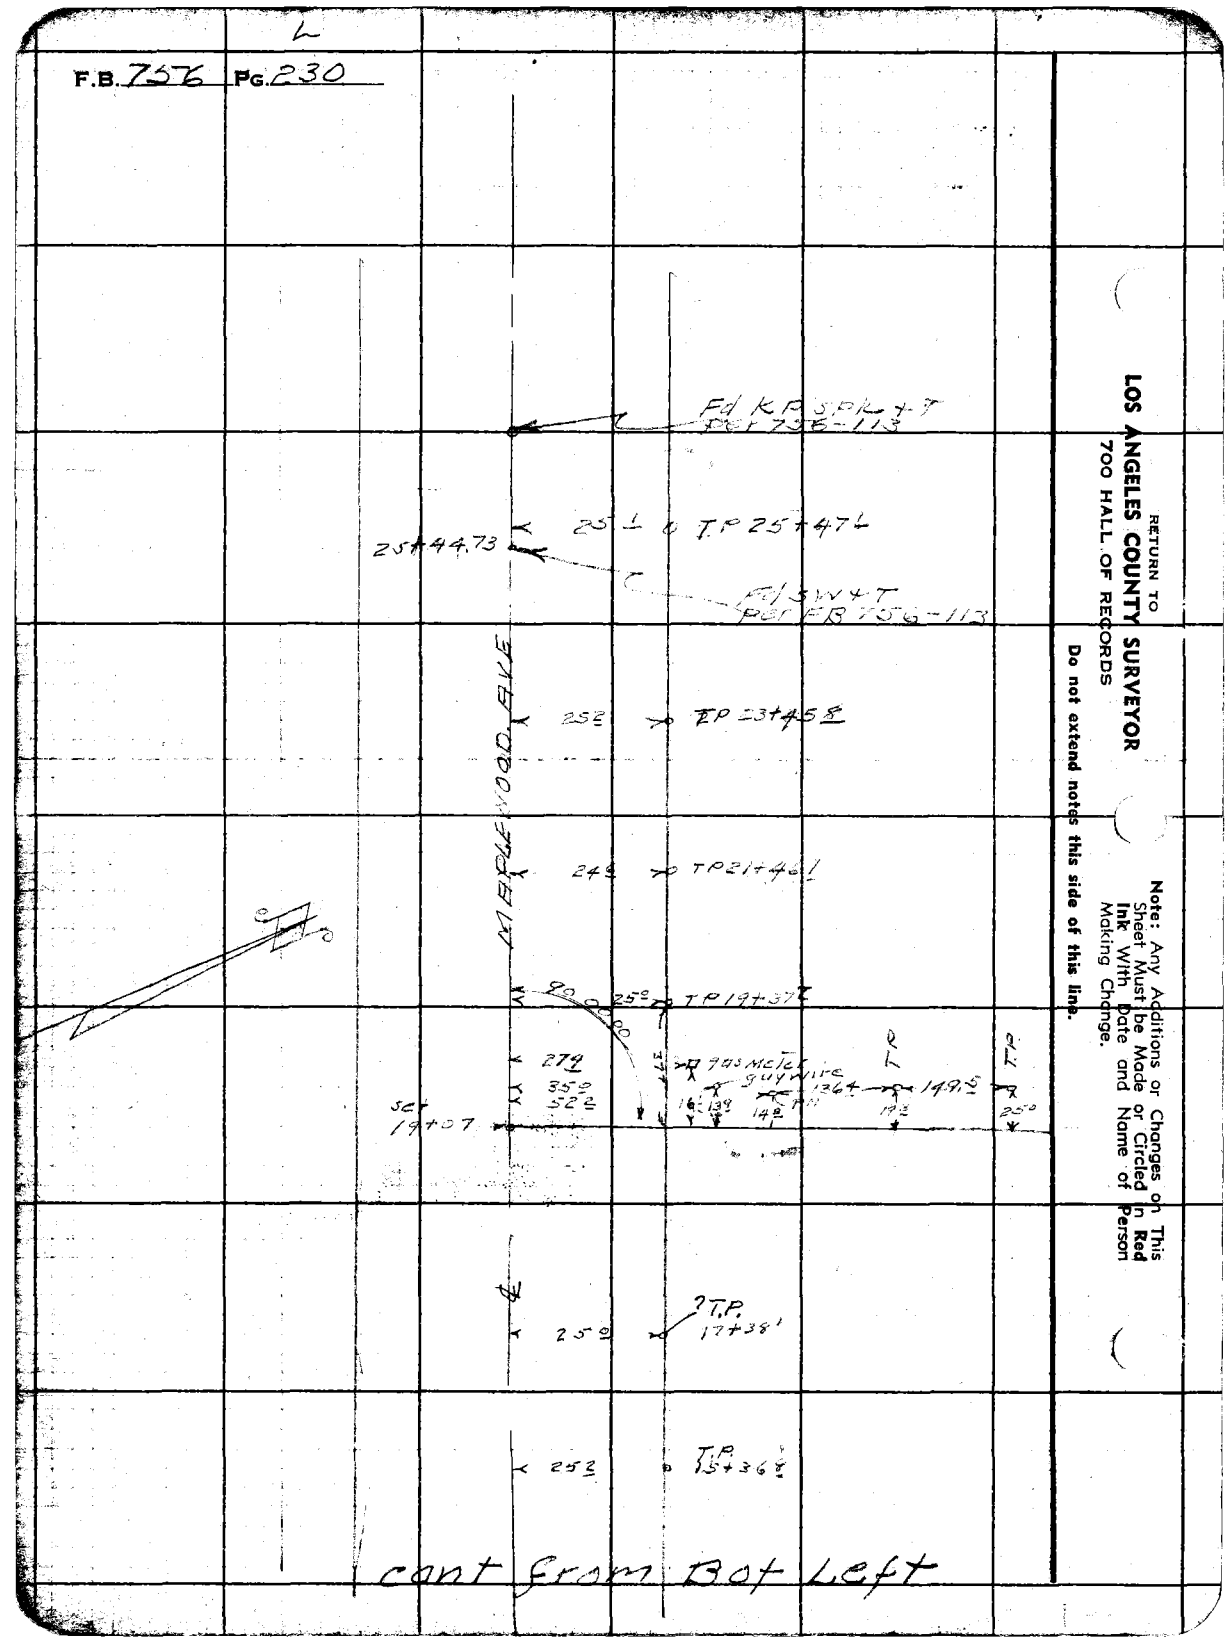

cont from Bot Left

RETURN TO
LOS ANGELES COUNTY SURVEYOR
700 HALL OF RECORDS

Note: Any Additions or Changes on This Sheet Must be Made or Circled in Red Ink With Date and Name of Person Making Change.

Do not extend notes this side of this line.

Notes Ck'd by [illegible]	Survey of [illegible]
Map No. CSB-1648-G	W. O. [illegible] Tape No. 427 St'd 66 °F
Office Work M&A	Surveyed by [illegible]
Checked	Notes 11 Date 4-23-47
Date	Indexed A. C. Johnson 5-9-47

F. B. 458 PG. 231

Note: Any Additions or Changes on This Sheet Must be Made or Circled in Red Ink With Date and Name of Person Making Change.

Do not extend notes this side of this line.

RETURN TO
LOS ANGELES COUNTY SURVEYOR
700 HALL OF RECORDS

SURVEY
OF
LINE CHANGE
ROSECRANS AVE.

FROM:- BELLFLOWER BLVD.
TO:- LAKEWOOD BLVD.

J.N. 8202

4-23-47
C. A. Benson
M. A. VanDerson
A. Conrad
[illegible]

FORM 247 5M 5-46

RETURN TO
LOS ANGELES COUNTY SURVEYOR
700 HALL OF RECORDS

Note: Any Additions or Changes on This Sheet Must be Made or Circled in Red Ink With Date and Name of Person Making Change.

Do not extend notes this side of this line.

WS 33-B-4

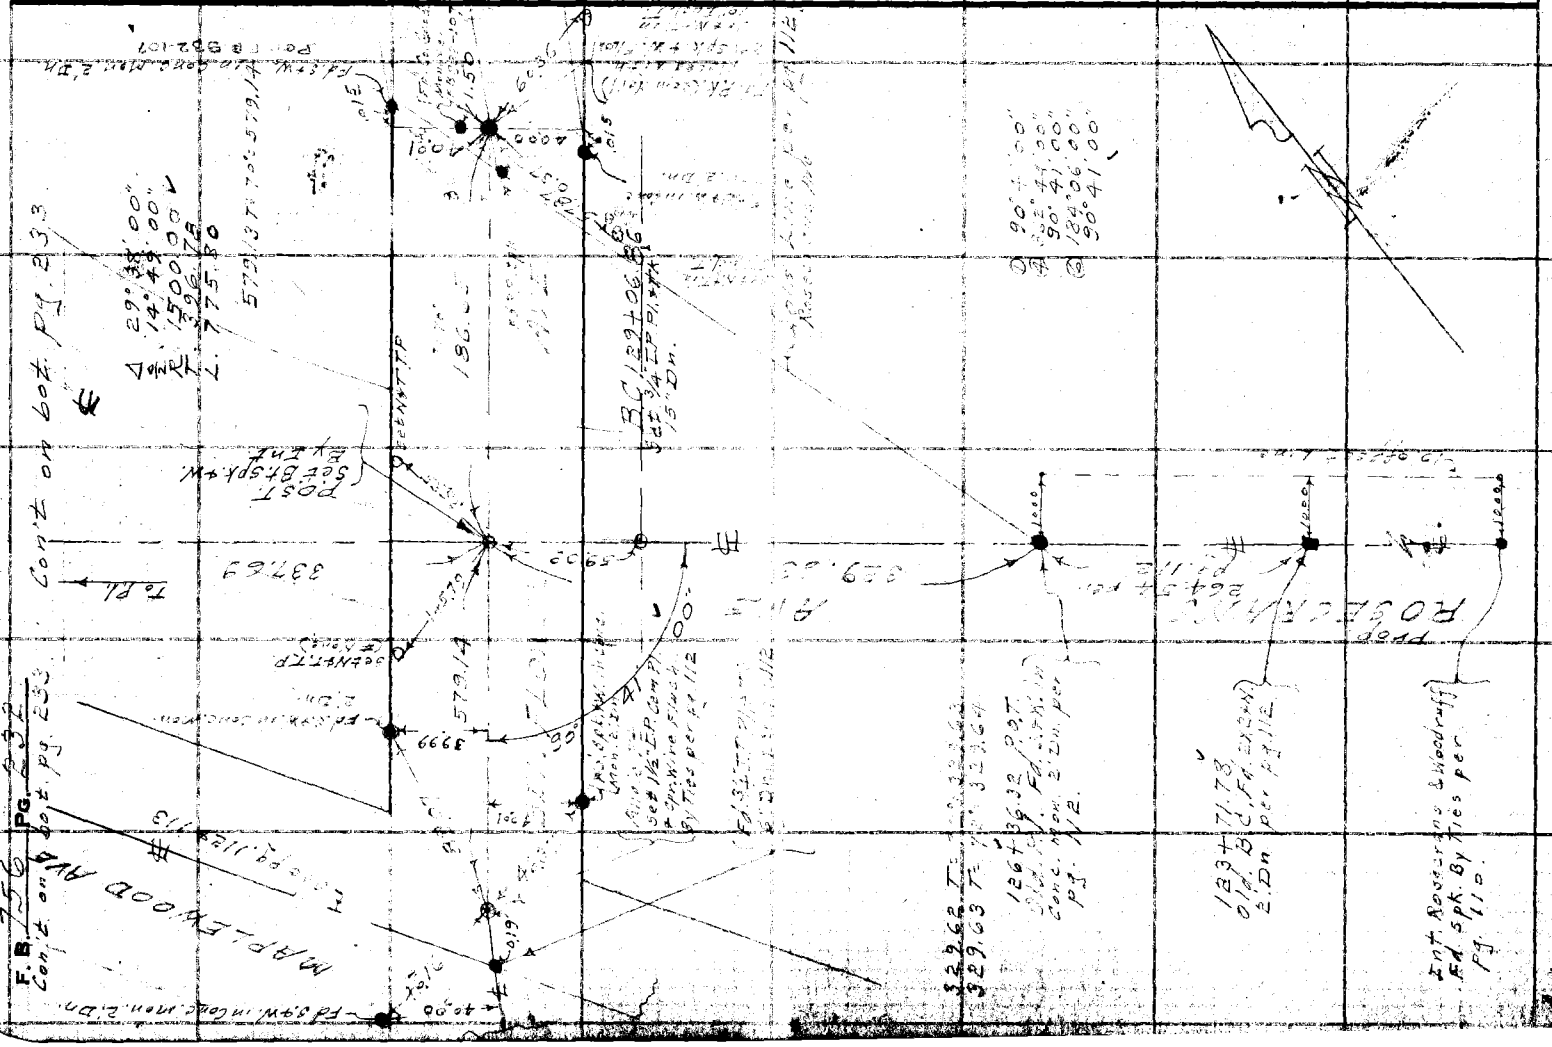

Notes Ck'd by DKE
Map No. C.S.D. 1649-6
Office Work MSA
Checked
Date

Survey of
W. O. 8300 Tape No. St'd 1.00 °F
Surveyed by Parson
Notes Date 4-23-47
Indexed R. C. Johnson

F. B. 154 PG.

33-A-4

Cont'd on bot. pg. 235

Cont'd on bot. pg. 234

D 158° 28' 00"
@ 241° 28' 1/2
150° 22' 00"
© 132° 12' 1/2
150° 22' 01"

136+82.66
E.C. Nothing
set Fn. Is in barn

Fd. 3/4" I.P. per pg. 113

AVE

Set 1" I.P.

Set N.T. in Fn. Cor. P.

Fd. N.T. P.P.

Fd. N.T. T.P.

Fd. N.T. T.P. (Reset)

Set N.T. Fn. P.

Fd. P.M. on steel rim irrig outlet

Angle Pt.
Fd. 3/4" I.P. Pt. N.T. 24" Dn.
per F.B. 1258-168
F.B. 756-113

P.I. Set 1 1/2" I.P.
Cem. P.I. & Cpr. Wire
15" Dn. Sy. Int.

Fd. 1" I.P.

Fd. 3/4" I.P. Bent

Cont. from top pg. 238

Note: Any Additions or Changes on This Sheet Must be Made or Circled in Red Ink With Date and Name of Person Making Change.

Do not extend notes this side of this line.

RETURN TO
LOS ANGELES COUNTY SURVEYOR
700 HALL OF RECORDS

FORM 247 SM 5-46

RETURN TO
LOS ANGELES COUNTY SURVEYOR
700 HALL OF RECORDS

Note: Any Additions or Changes on This Sheet Must be Made or Circled in Red Ink With Date and Name of Person Making Change.

WS.33-A-4

Do not extend notes this side of this line.

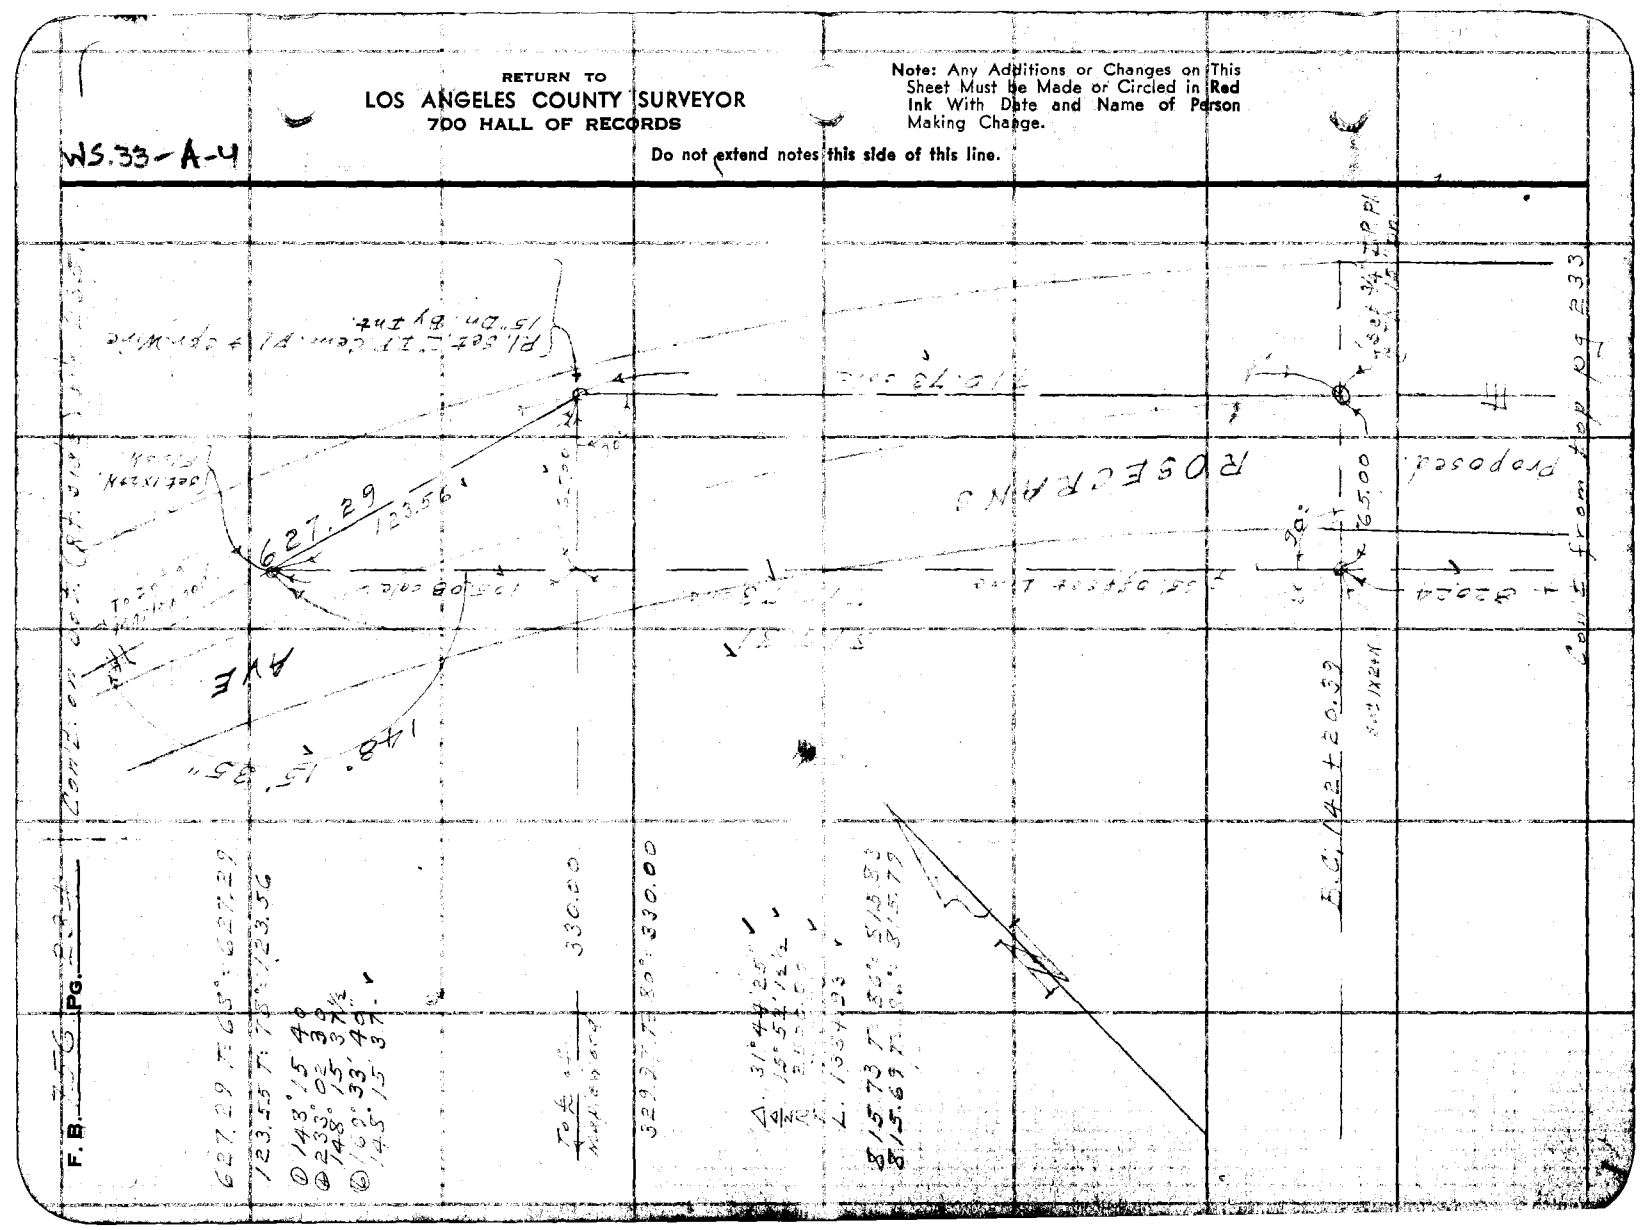

F. B. 2-5 Pg. 2-4

W 33-4-6

Notes Ck'd by DWEW
Map No. CSB-1649-G
Office Work MCA
Checked
Date

Survey of
W. O. 5302 Tape No. 57 St'd 69 °F
Surveyed by
Notes Date 4-23-47
A. C. Johnson
Indexed

F. B. 744 Pg. 245

Note: Any Additions or Changes on this Sheet Must be Made or Circled in Red Ink With Date and Name of Person Making Change.

Do not extend notes this side of this line.

RETURN TO
LOS ANGELES COUNTY SURVEYOR
700 HALL OF RECORDS

FORM 247 SM 5-46

set Nail & Tag in Face of Curb

Fd 1" I.P. N & 0.36 ft. Deep

Fd 1" I.P. N & 0.21

Fd 1" I.P. N & 0.01

CLARK

set L&T. in Mac. Pavt. by Enz.

32.97

Cont. from top Pg. 232

① 31° 44' 20"
④ 126° 57' 40"
31° 44' 25"
⑥ 190° 26' 20"
31° 44' 23½"

ARLEWOOD AVE.

290.27

E 290.26 T=66° 290.26
E 290.28 T=66° 290.28

PROP. ROSECRANS AVE.

169.23

31° 44' 25"

Set N&T Faircer

Set Lead & Tack

Set St'W by ties after Concrete 6-3-47 V.D.

Set 8" Spk. & W. 0.4' Westerly from Old Iron Rosecrans Ave. Mon. (Shown on R.S.)

0.53 E

Set N&T P.R. (= None)

2662

set & in 12" Stand Pine

39.85

92° 52'

169.21 T=36°=169.23

Fd 18" Spk. in Tree

Cont. from top Pg. 233.

AVE

Cont. from top Pg. 234

RETURN TO
LOS ANGELES COUNTY SURVEYOR
7DO HALL OF RECORDS

Note: Any Additions or Changes on This Sheet Must be Made or Circled in Red Ink With Date and Name of Person Making Change.

Do not extend notes this side of this line.

WS.33-A-4

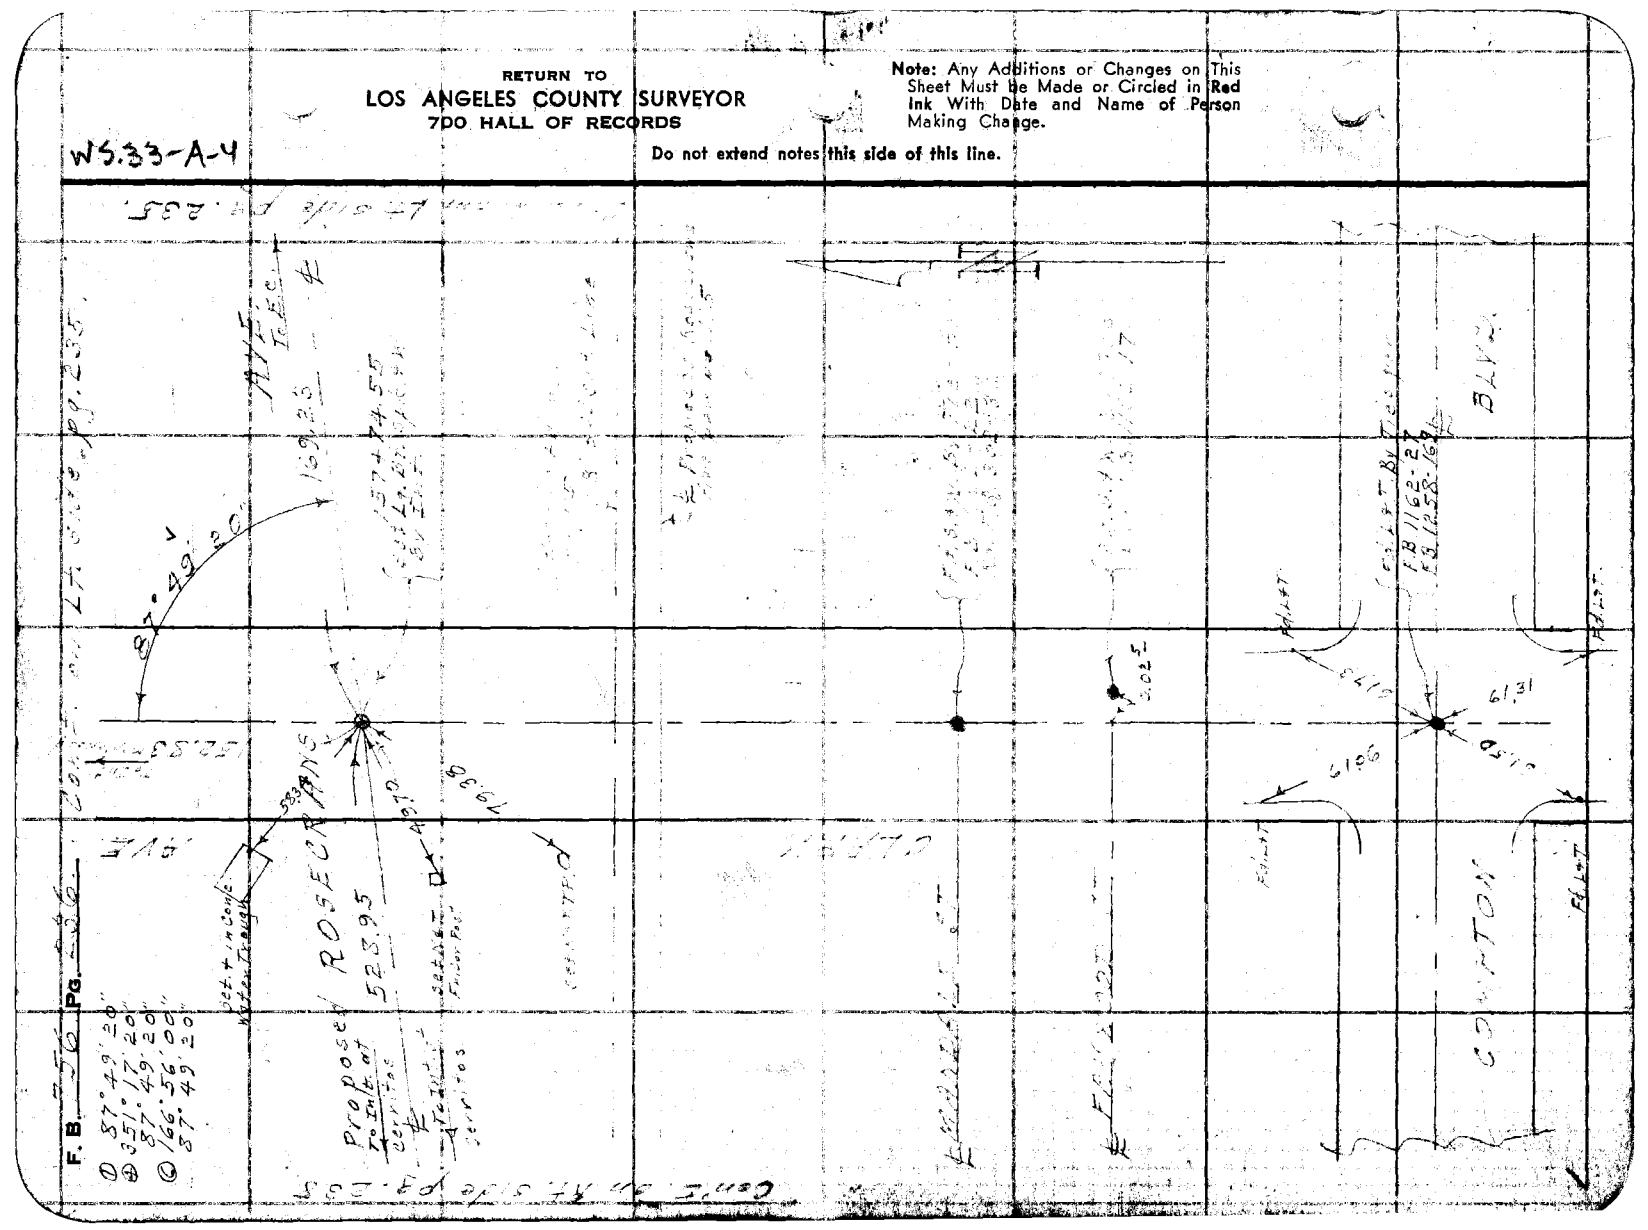

W. 33-A-4

Notes Ck'd by DRAW
Map No. C.S.D. 1645-6
Office Work
Checked
Date

Survey of
W. O. Tape No. St'd °F
Surveyed by Johnson
Notes Date 4-24-47
Indexed A. C. Johnson

F. B. 754 Pg. 234

Note: Any Additions or Changes on This Sheet Must be Made or Circled in Red Ink With Date and Name of Person Making Change.

Do not extend notes this side of this line.

RETURN TO
LOS ANGELES COUNTY SURVEYOR
700 HALL OF RECORDS

FORM 247 SM 5-46

Lot 3

Lot 20

Lot Line

Fd. 3/4" I.P. 1'Dn per F.B. 756-115.

Fd. Nail & T. 1'Dn per F.B. 756-116

Fd. Nail & T. 1'Dn per D.S. 116. Replaced N. with B.T. spk. & W.

Fd. C. spk. in Conc. Pav. By Ties per F.B. 1162-6 F.B. 918-71.

set N&T. Fn. Post

set N&T. RP F.B. 1382-8

set + in Iron Fn. Cor.

Fd. N&T.

Fd. 1/2" I.P.

Fd. 3/4" I.P.

Fd. N&T.

Fd. N&T.

Fd. N&T

RETURN TO
LOS ANGELES COUNTY SURVEYOR
7DO HALL OF RECORDS

Note: Any Additions or Changes on This Sheet Must Be Made or Circled in Red Ink With Date and Name of Person Making Change.

W5.33-A-4

Do not extend notes this side of this line.

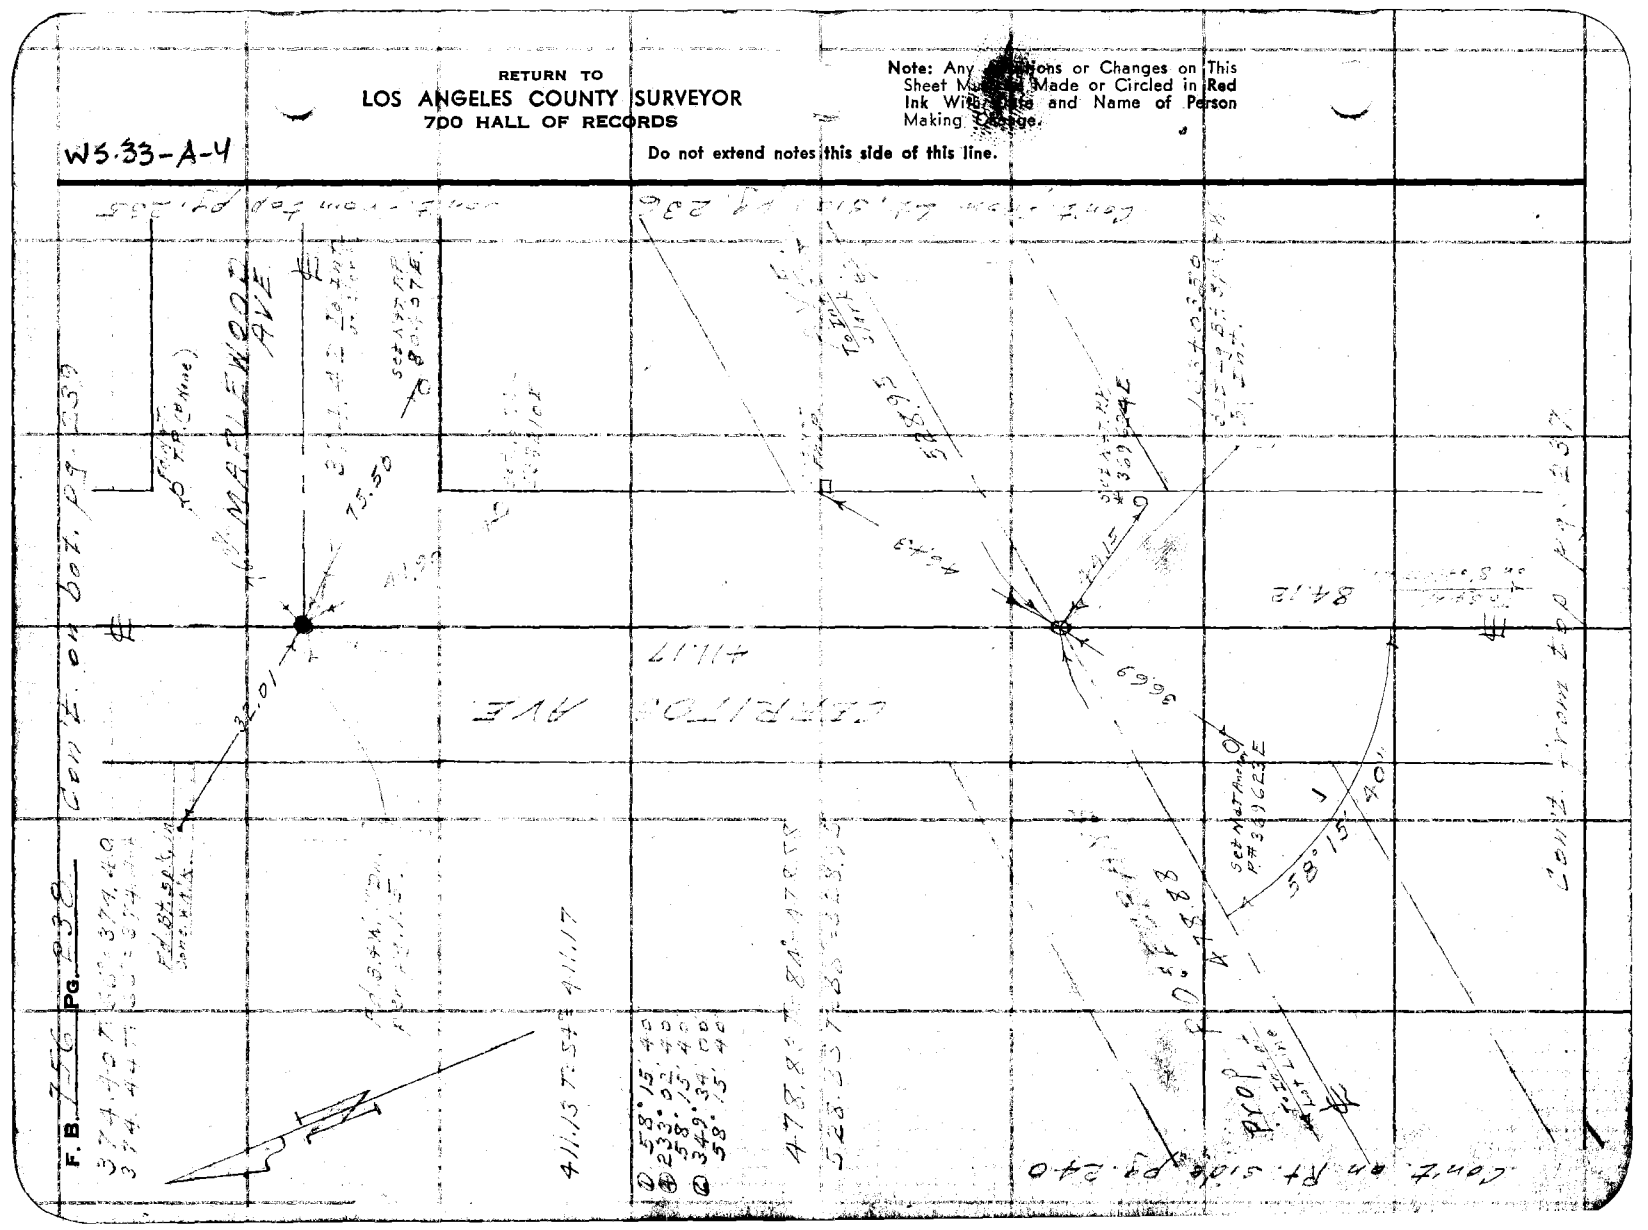
F. B. 756 Pg. 238
Cont. on Sht. Pg. 238
Cont. on Pg. 240
Set Nail & Tag
P.# 3911 C.E.
Set Nail & Tag
P.# 3911 C.E.
Set Nail & Tag
P.# 3911 C.E.

FORM 247 5M 5-46

RETURN TO
LOS ANGELES COUNTY SURVEYOR
700 HALL OF RECORDS

Note: Any Additions or Changes on This Sheet Must be Made or Circled in Red Ink With Date and Name of Person Making Change.

Do not extend notes this side of this line.

WS 33 - A - 4

Notes Ck'd by [illegible]
Map No. C.S. B 19 43.6
Office Work M.F.A.
Checked
Date

Surveyed by W. O. [illegible] Tape No. 22 Std. [illegible] °F
Surveyed by [illegible]
Notes
Indexed A. C. Tonneson Date 4-25-47

F. B. 771 PG. 39

CERRITOS AVE

CLARK

AVE

1146.61 to joint tangent F.B. 806 p. 102

129° 52' 05"

1146.61 to joint tangent F.B. 806 p. 102

1° 45' 52" E 1146.61

10-8-48 V.D.

60' C.L.

Map of Tract 2235 p. 47

Map of Tract 2235 p. 47

RETURN TO
LOS ANGELES COUNTY SURVEYOR
700 HALL OF RECORDS

Note: Any Additions or Changes on This Sheet Must Be Made or Circled in Red Ink With Date and Name of Person Making Change.

Do not extend notes this side of this line.

WS.33-A-4

F.B. 756 PG. 240

W.O. 32-D-3
M. 33-A-4

Notes Ck'd by [illegible]
Map No. C.S.B. 1642-6
Office Work Mc A
Checked
Date

Survey of [illegible]
W. O. 8227 Tape No. 027 St'd 68 °F
Surveyed by Benson
Notes 11 Date 4-23-47
Indexed [illegible]

F. B. 756 PG. 241

Note: Any Additions or Changes on This Sheet Must be Made or Circled in Red Ink With Date and Name of Person Making Change.

Do not extend notes this side of this line.

RETURN TO
LOS ANGELES COUNTY SURVEYOR
700 HALL OF RECORDS

FORM 247 5M 5-46

BLVD

Fd. S. & W. Tie
F.B. 756-117
F.B. 1162-233

Fd. L & T

0.01S

0.01S

0.03S

0.01S

0.03S

Prop. ℄ County BLVD

Fd L & T

14.00

13.98

0.02

Fd L & T

Fd. S. & W. Tie
per P.B. 117

LONGDEN AVE.

Fd. L & T

Fd. opt. in Conc. Pav. By
Ties per M.R. 13-76-117
F.B. 1162-232

Fd. L & T

100.02

0.80

Fd L & T
Not checked for line

100.02

Fd L & T

COMPTON

BLVD.

Fd L & T

RETURN TO
LOS ANGELES COUNTY SURVEYOR
700 HALL OF RECORDS

Note: Any Additions or Changes on This Sheet Must be Made or Circled in Red Ink With Date and Name of Person Making Change.

WS 32-D-3

Do not extend notes this side of this line.

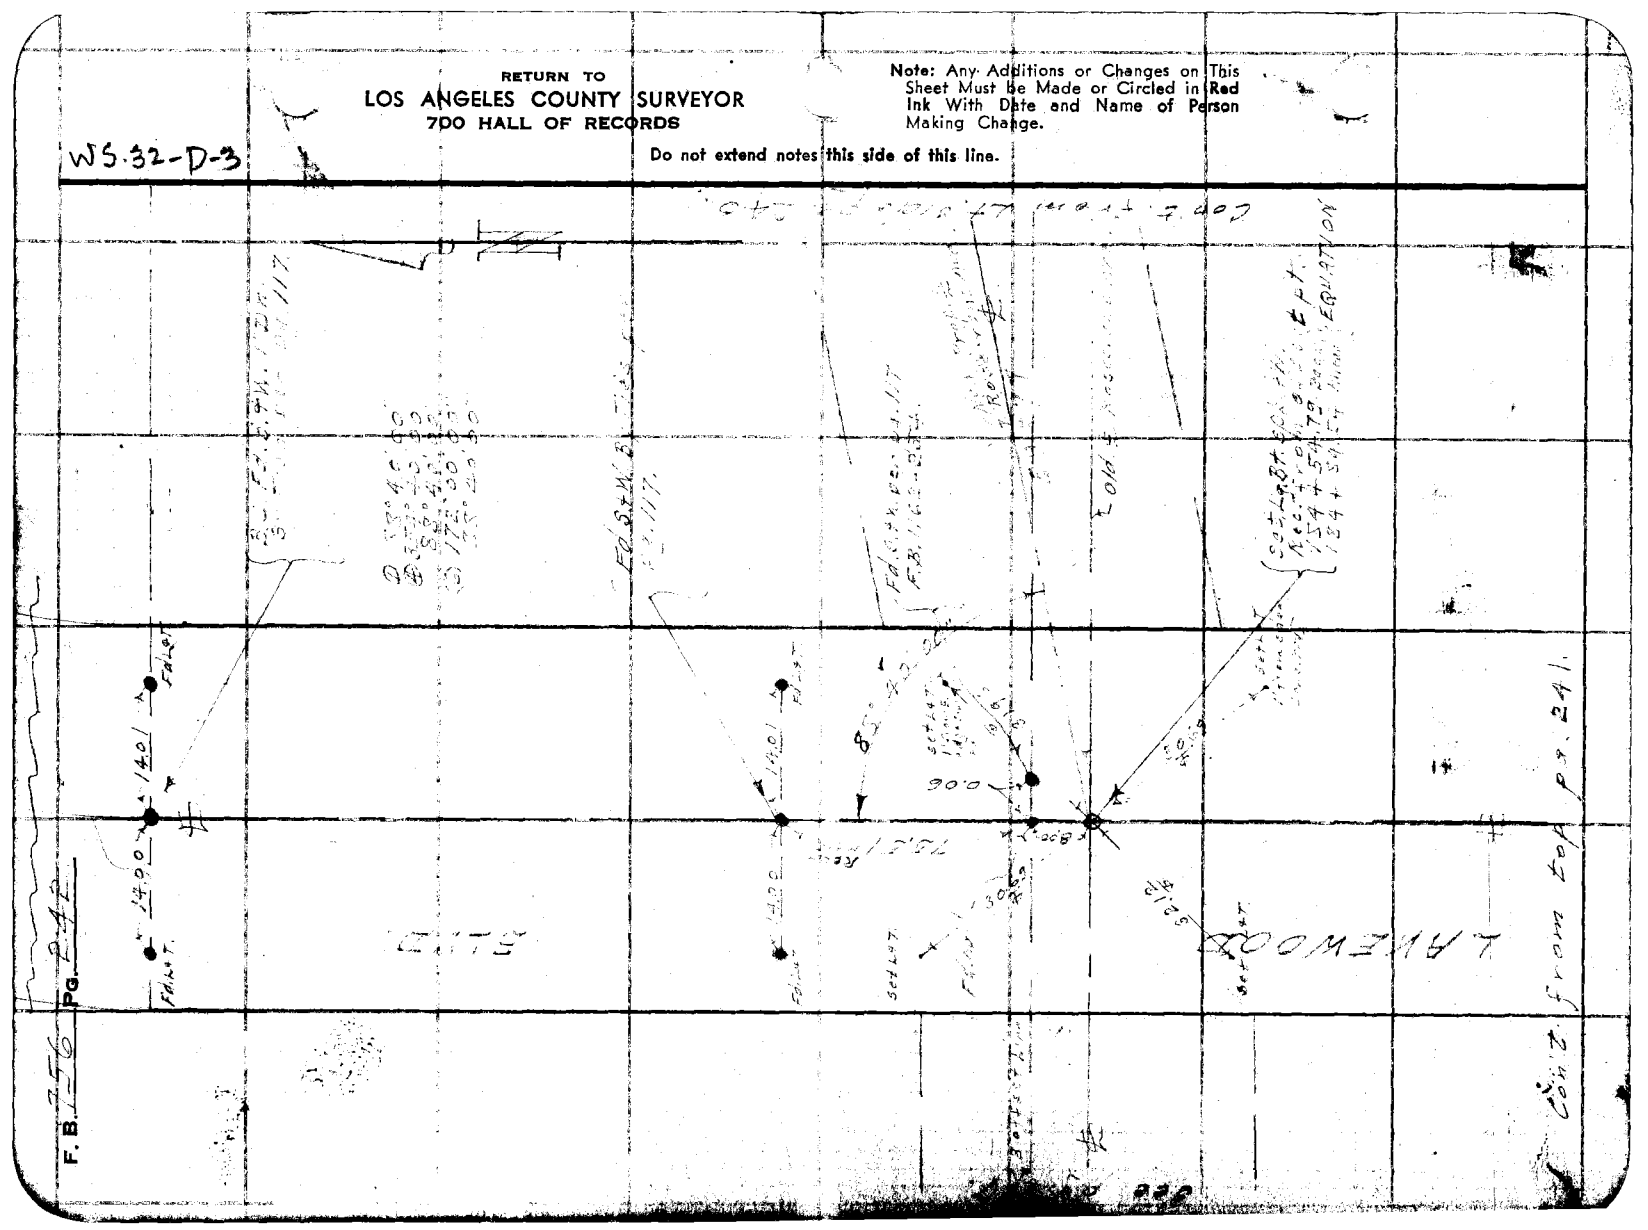

Notes Ck'd by	Survey of
Map No. CSD-1649-5	W. O. Tape No. St'd °F
Office Work M°A	Surveyed by
Checked	Notes Date
Date	Indexed 5-9-47

F. B. Pg.

Note: Any Additions or Changes on this Sheet Must be Made or Circled in Red Ink With Date and Name of Person Making Change.

Do not extend notes this side of this line.

RETURN TO
LOS ANGELES COUNTY SURVEYOR
700 HALL OF RECORDS

FORM 247 SM 5-46

TOPOGRAPHY

OF

LINE CENTER OF ROSECRANS AVE.

FROM [illegible]

TO - LAKEWOOD BLVD.

T. 3 S. R. 12 W.

S.B.B.&M.

S.P.R.R.
Surveyed by
V.B. Anderson

F. B. 756 Pg. 244

Joint on Lot pg. 2115

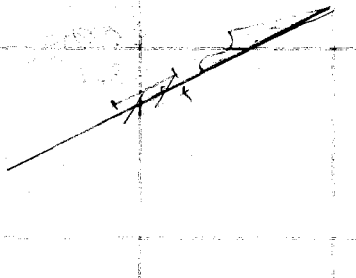

9.5' → 10" Dia. T&L.P. (# None)

180 ROST

EAST Fnd.

BELLFLOWER BLVD.

19.5

B.C. 129+06.86
per D.C. 232.

℄ Proposed Rosecrans Ave.

RETURN TO
LOS ANGELES COUNTY SURVEYOR
700 HALL OF RECORDS

Do not extend notes this side of this line.

Note: Any Additions or Changes on This Sheet Must be Made or Circled in Red Ink With Date and Name of Person Making Change.

Notes Ck'd by
Map No. C.S.B. 1645-5
Office Work MJ
Checked
Date

Survey of
W. O. 5201 Tape No. 027 St'd 68 °F
Surveyed by Benson
Notes 11 Date 5-24-41
Indexed A. C. Johnson

F. B. 756 PG. 245

NOTE: Stationing used is by backing up sta. finished on Semi-Tang.

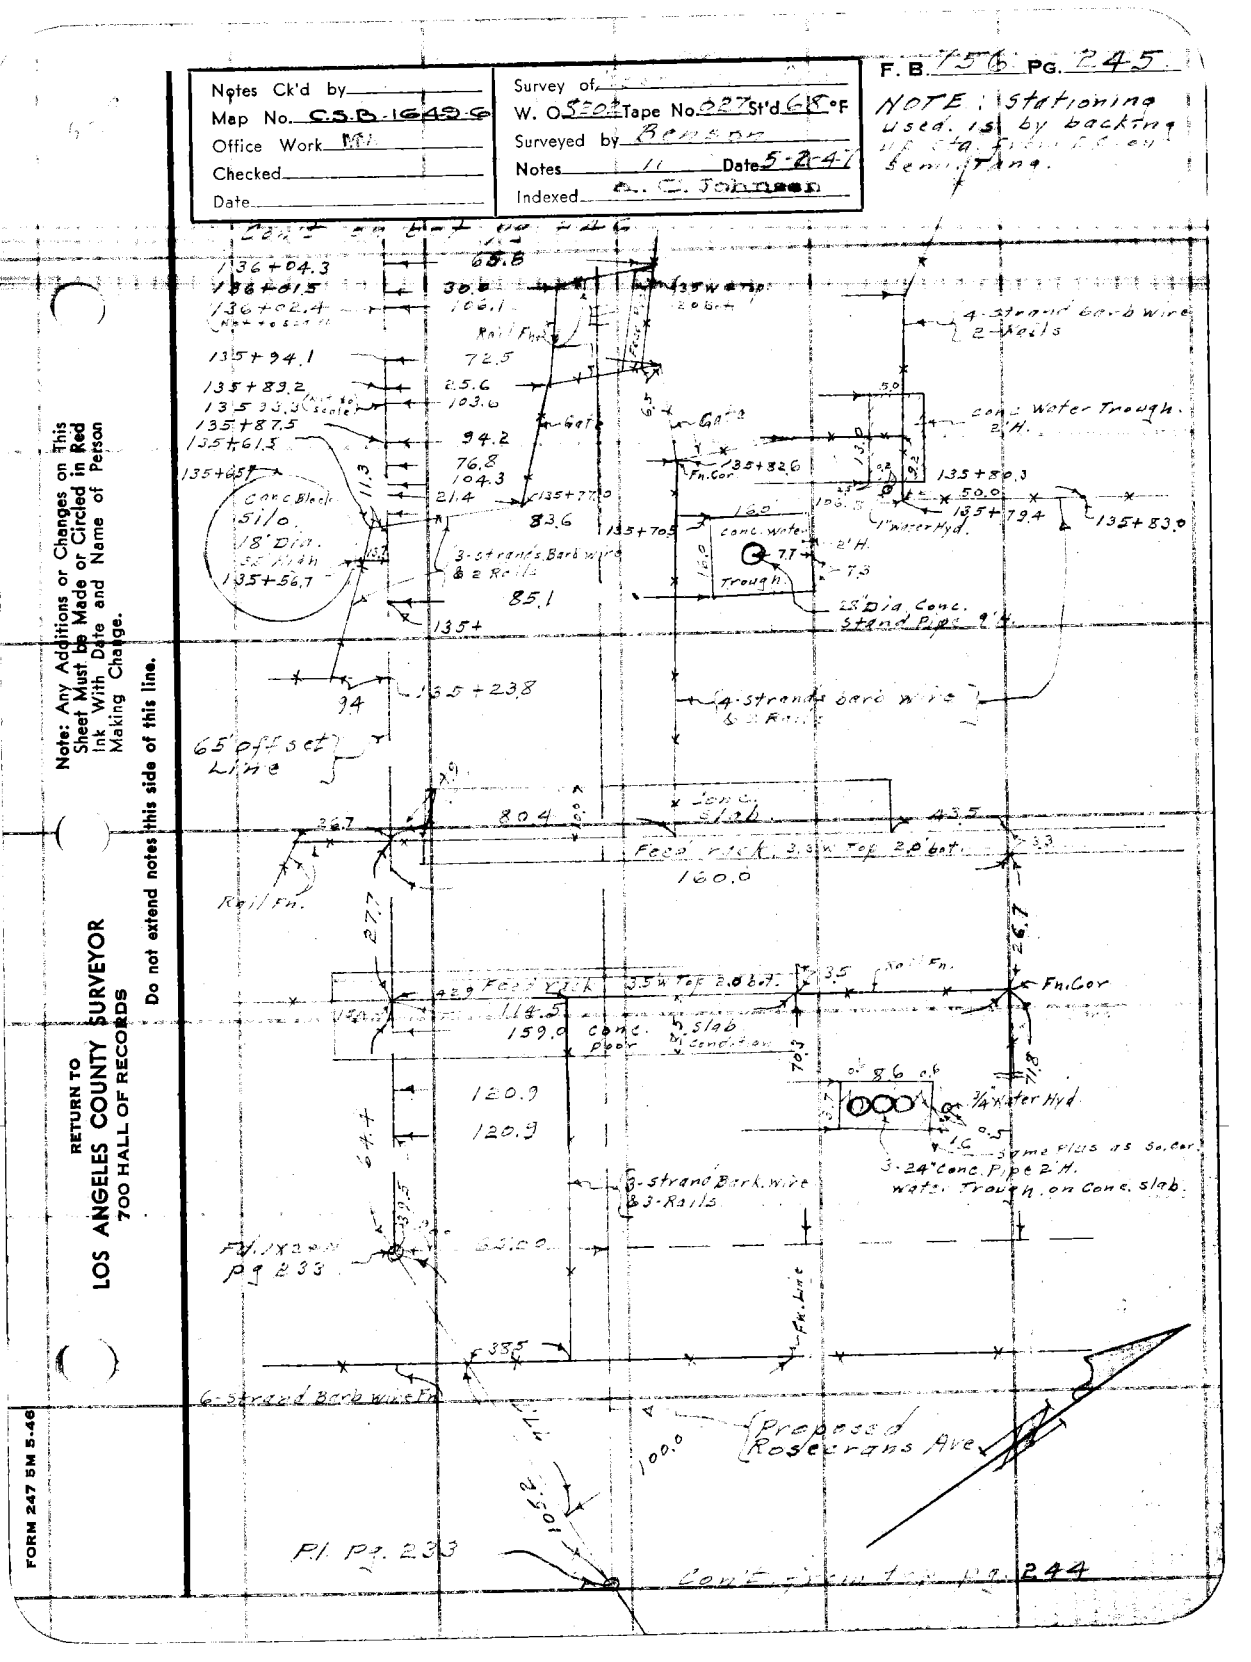

Note: Any Additions or Changes on This Sheet Must be Made or Circled in Red Ink With Date and Name of Person Making Change.

Do not extend notes this side of this line.

RETURN TO
LOS ANGELES COUNTY SURVEYOR
700 HALL OF RECORDS

FORM 247 5M 5-46

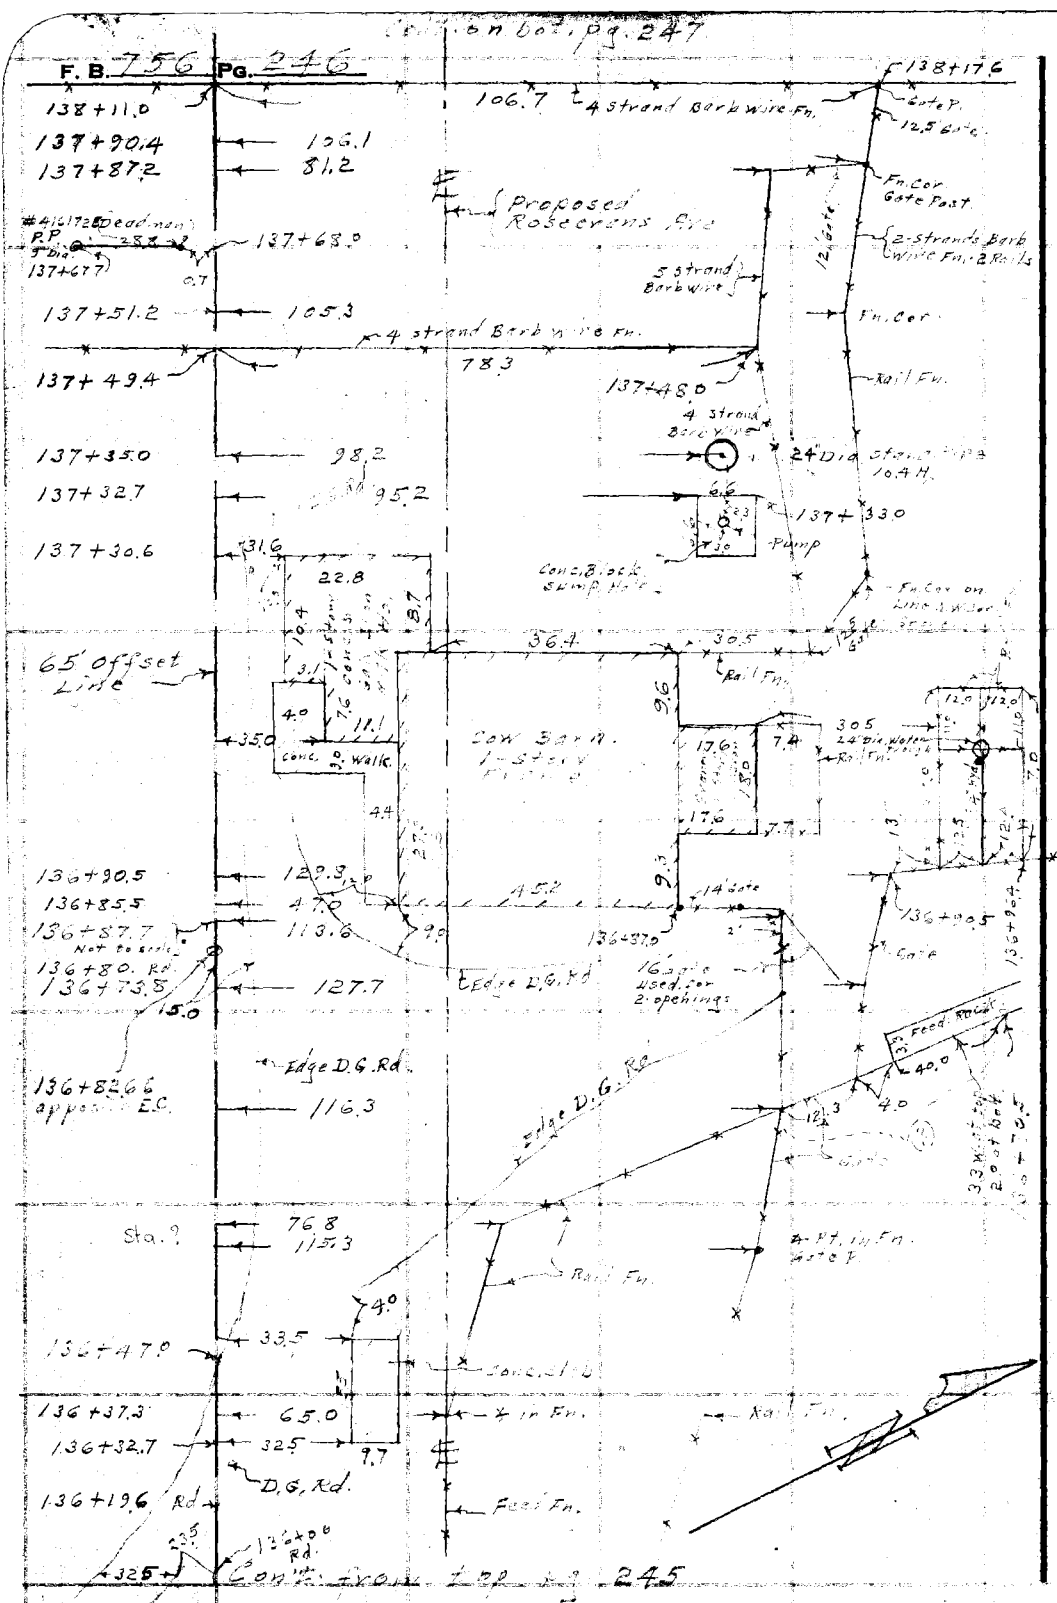
F. B. 756 Pg. 246
138+11.0
137+90.4
137+87.2
137+68.0
137+51.2
137+49.4
137+35.0
137+32.7
137+30.6
106.7
4 strand Barb wire Fn.
106.1
81.2
Proposed Roseerans Fire
105.3
4 strand Barb wire Fn.
783
137+48.0
98.2
95.2
65' offset Line
36.4
30.5
Rail Fn.
Cow Barn
1-Story
Frame
Pump
Conc. Block Sump Hole
Conc. Walk
14' Gate
136+90.5
136+85.5
136+57.7
136+80. Rd
136+73.5
129.3
47.0
113.6
127.7
452
Edge D.G. Rd
16' Gate used for 2 openings
Feed Rack
136+82.66 approx. E.C.
116.3
Sta. 9
768
115.3
136+47.0
33.5
65.0
32.5
136+37.3
136+32.7
136+19.6 Rd
D.G. Rd.
Fence Fn.
Conc. Curb
4 Pt. in Fn.
Gate P.
12.5 Gate
Fn. Cor Gate Post
2-Strands Barb Wire Fn. 2 Rails
5 strand Barbwire
Fn. Cor.
Rail Fn.
24' Dia Stock Tank 10.4 H.
Fn. Cor on Line
Rail Fn.
305 24' Dia Water Tank
Rail Fn.
Gate
Feed Rack
Rail Fn.
Rail Fn.
Fence Fn.
Conc. Curb
Rail Fn.
Edge D.G. Rd.
Edge D.G. Rd
Edge D.G. Rd
Not to scale
Dead man
RP
5" Dia.
#4161728
137+67.7
137+68.0
0.7
285

Notes Ck'd by
Map No. C.S.D.-1649-6
Office Work
Checked
Date

Survey of Lees
W. O. 8203 Tape No. 027 St'd 68 °F
Surveyed by Benson
Notes " Date 5-2-47
Indexed

F. B. 756 Pg. 247



Note: Any Additions or Changes on This Sheet Must be Made or Circled in Red Ink With Date and Name of Person Making Change.

Do not extend notes this side of this line.

RETURN TO
LOS ANGELES COUNTY SURVEYOR
700 HALL OF RECORDS

FORM 247 5M 5-46

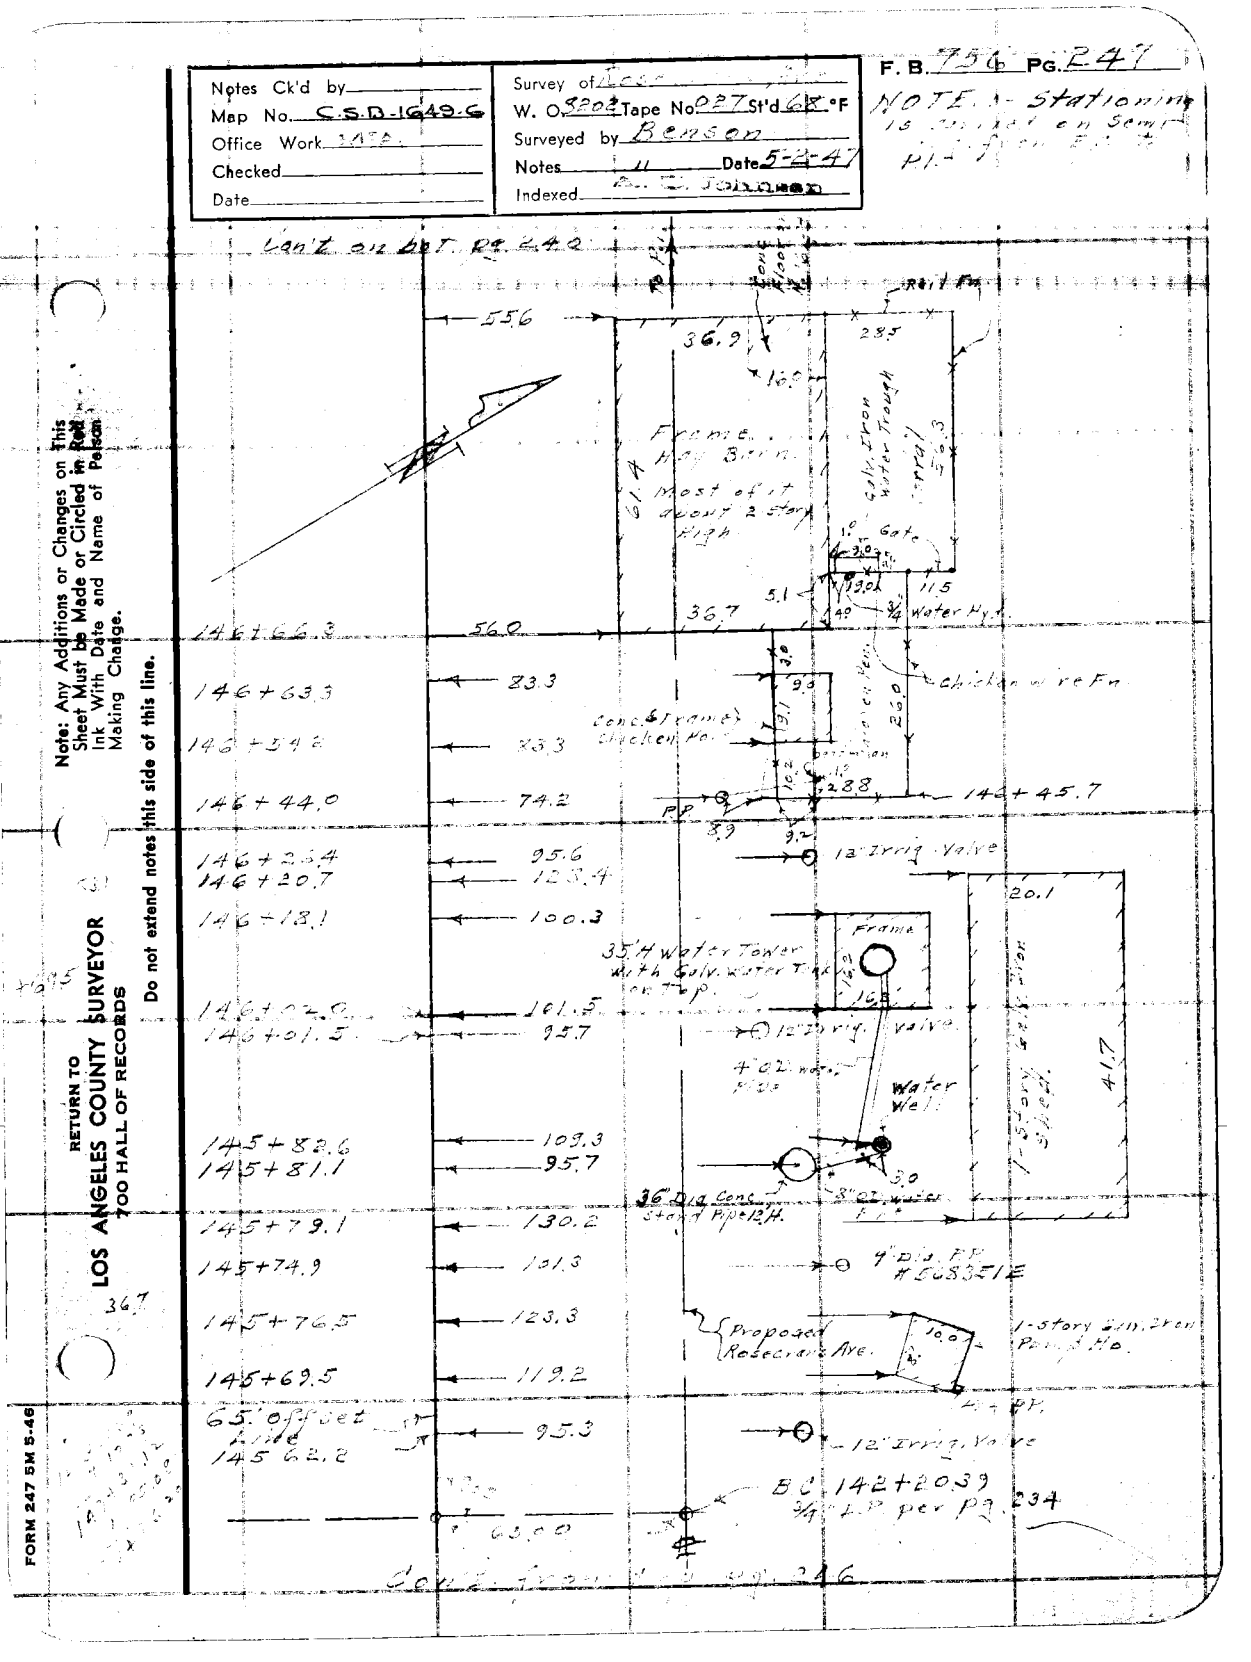

F. B. 756 Pg. 248 Con't on bot pg 249

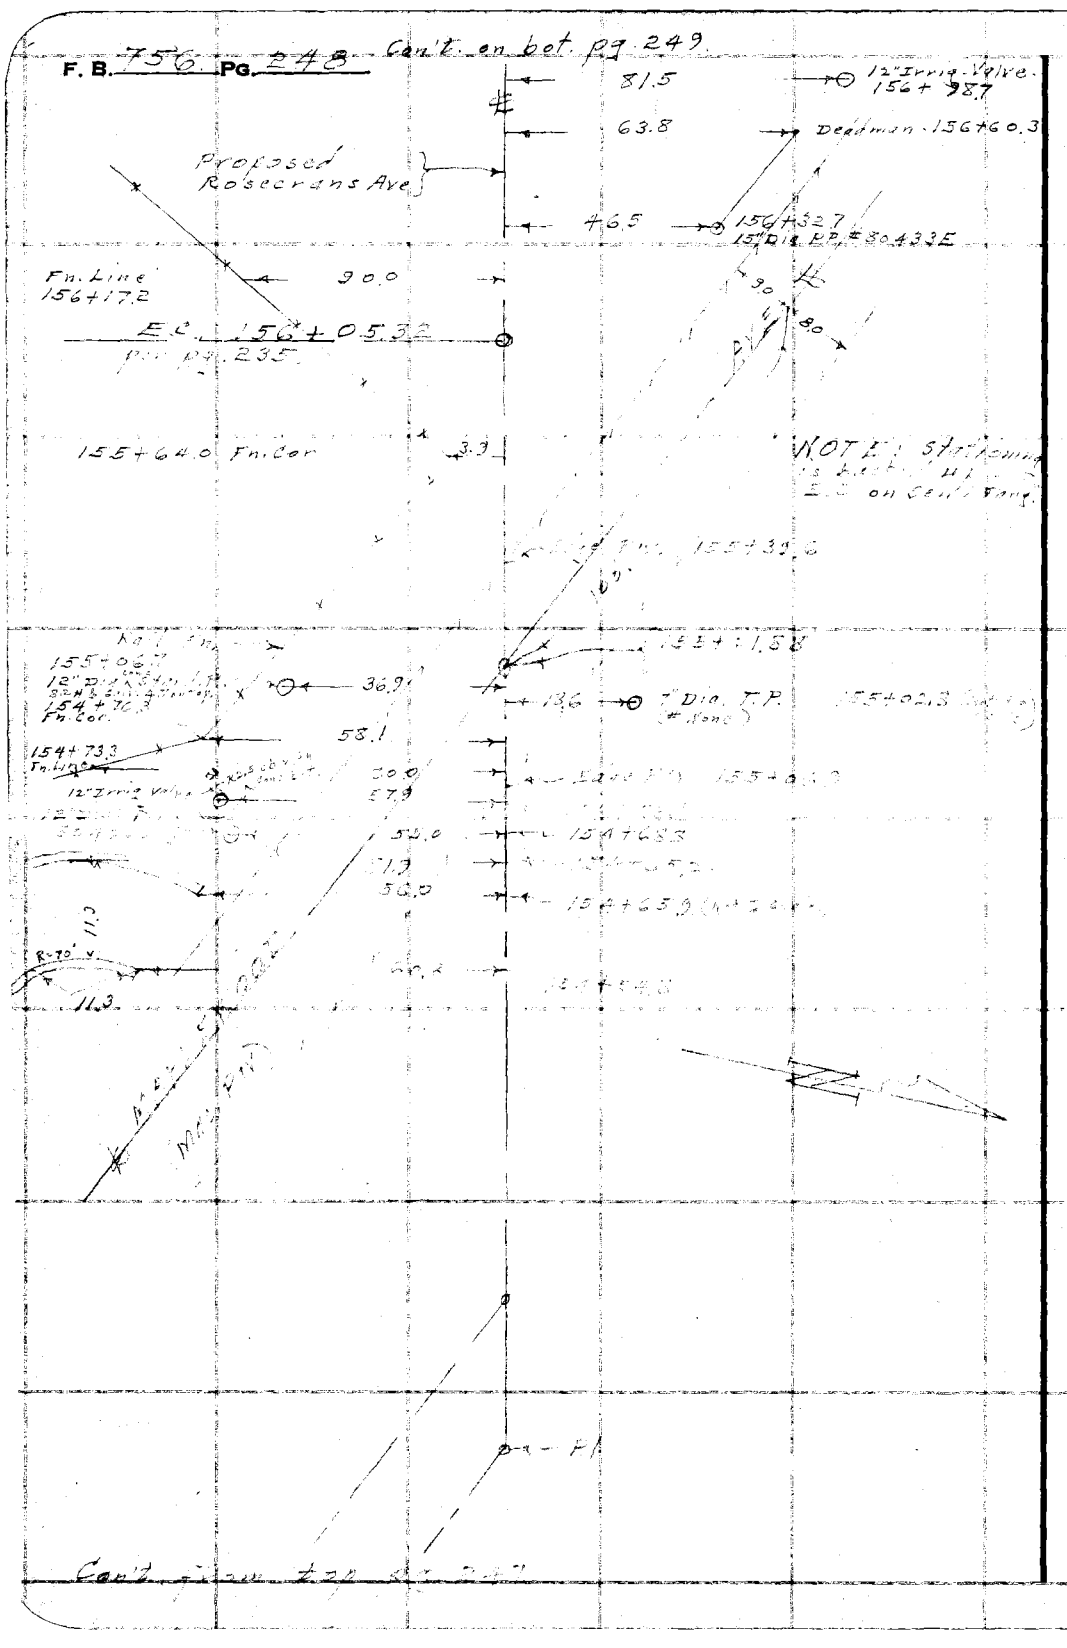

RETURN TO
LOS ANGELES COUNTY SURVEYOR
700 HALL OF RECORDS

Do not extend notes this side of this line.

Note: Any Additions or Changes on This Sheet Must be Made or Circled in Red Ink With Date and Name of Person Making Change.

Notes Ck'd by	Survey of
Map No. CSD-1642.6	W. O. 3223½ Tape No. 07 St'd 66° °F
Office Work MCA	Surveyed by
Checked	Notes 11 Date 5.5.47
Date	Indexed

F. B. 454 Pg. 249

Con't on D.E. pg.

Note: Any Additions or Changes on This Sheet Must be Made or Circled in Red Ink With Date and Name of Person Making Change.

Do not extend notes this side of this line.

RETURN TO
LOS ANGELES COUNTY SURVEYOR
700 HALL OF RECORDS

FORM 247 5M 5-46

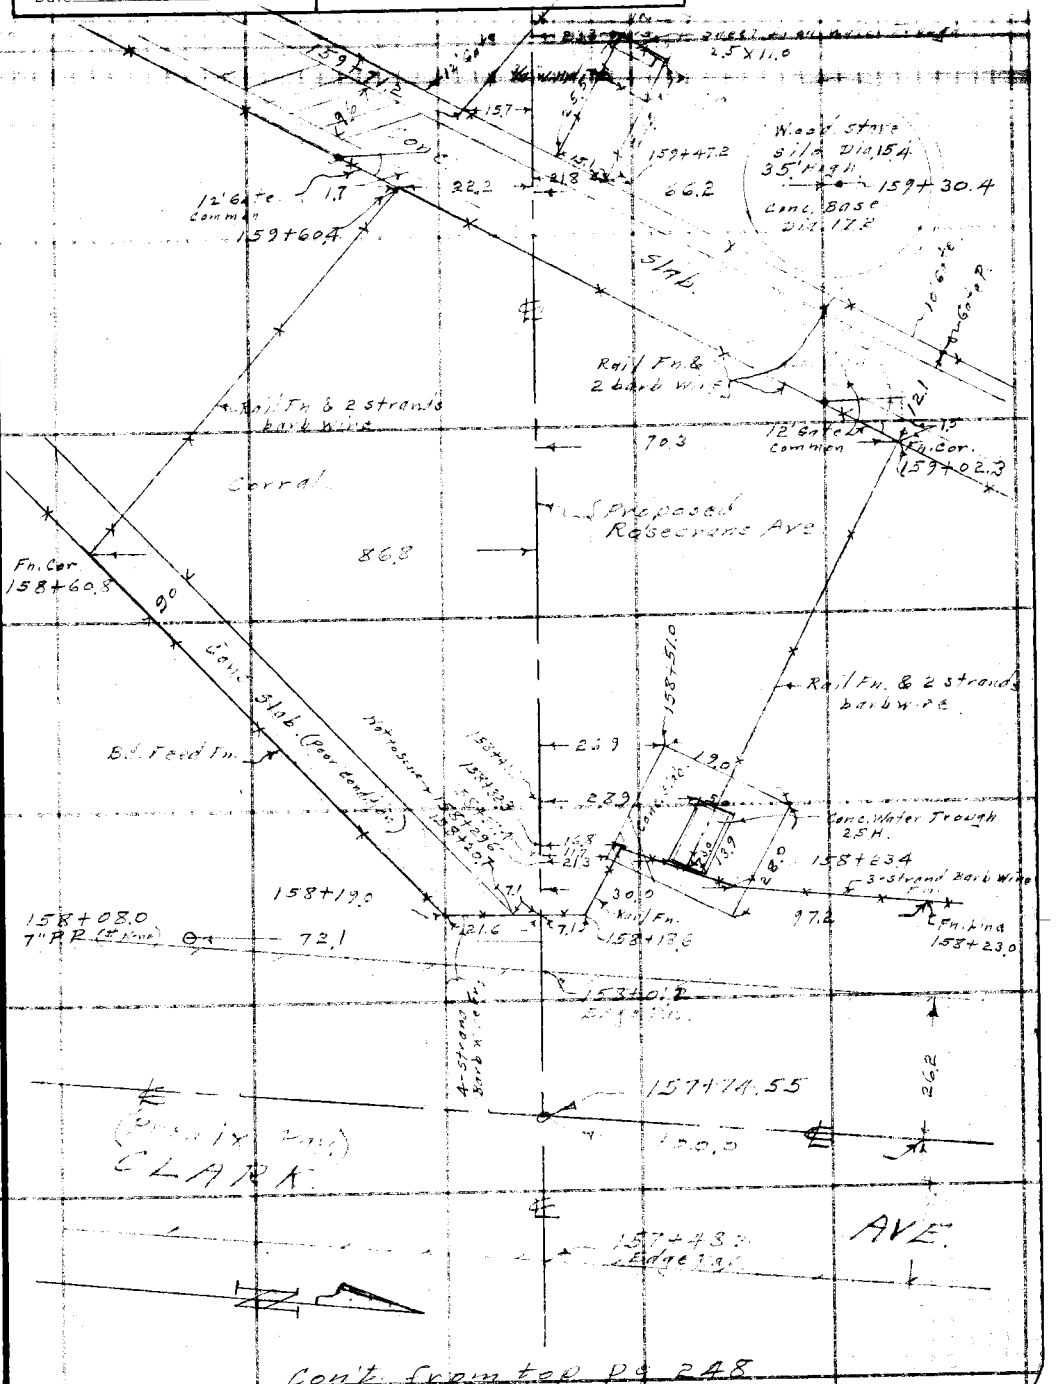

Con't from top pg. 248

F. B. 756 Pg. 250

Cont. from top pg. 251.

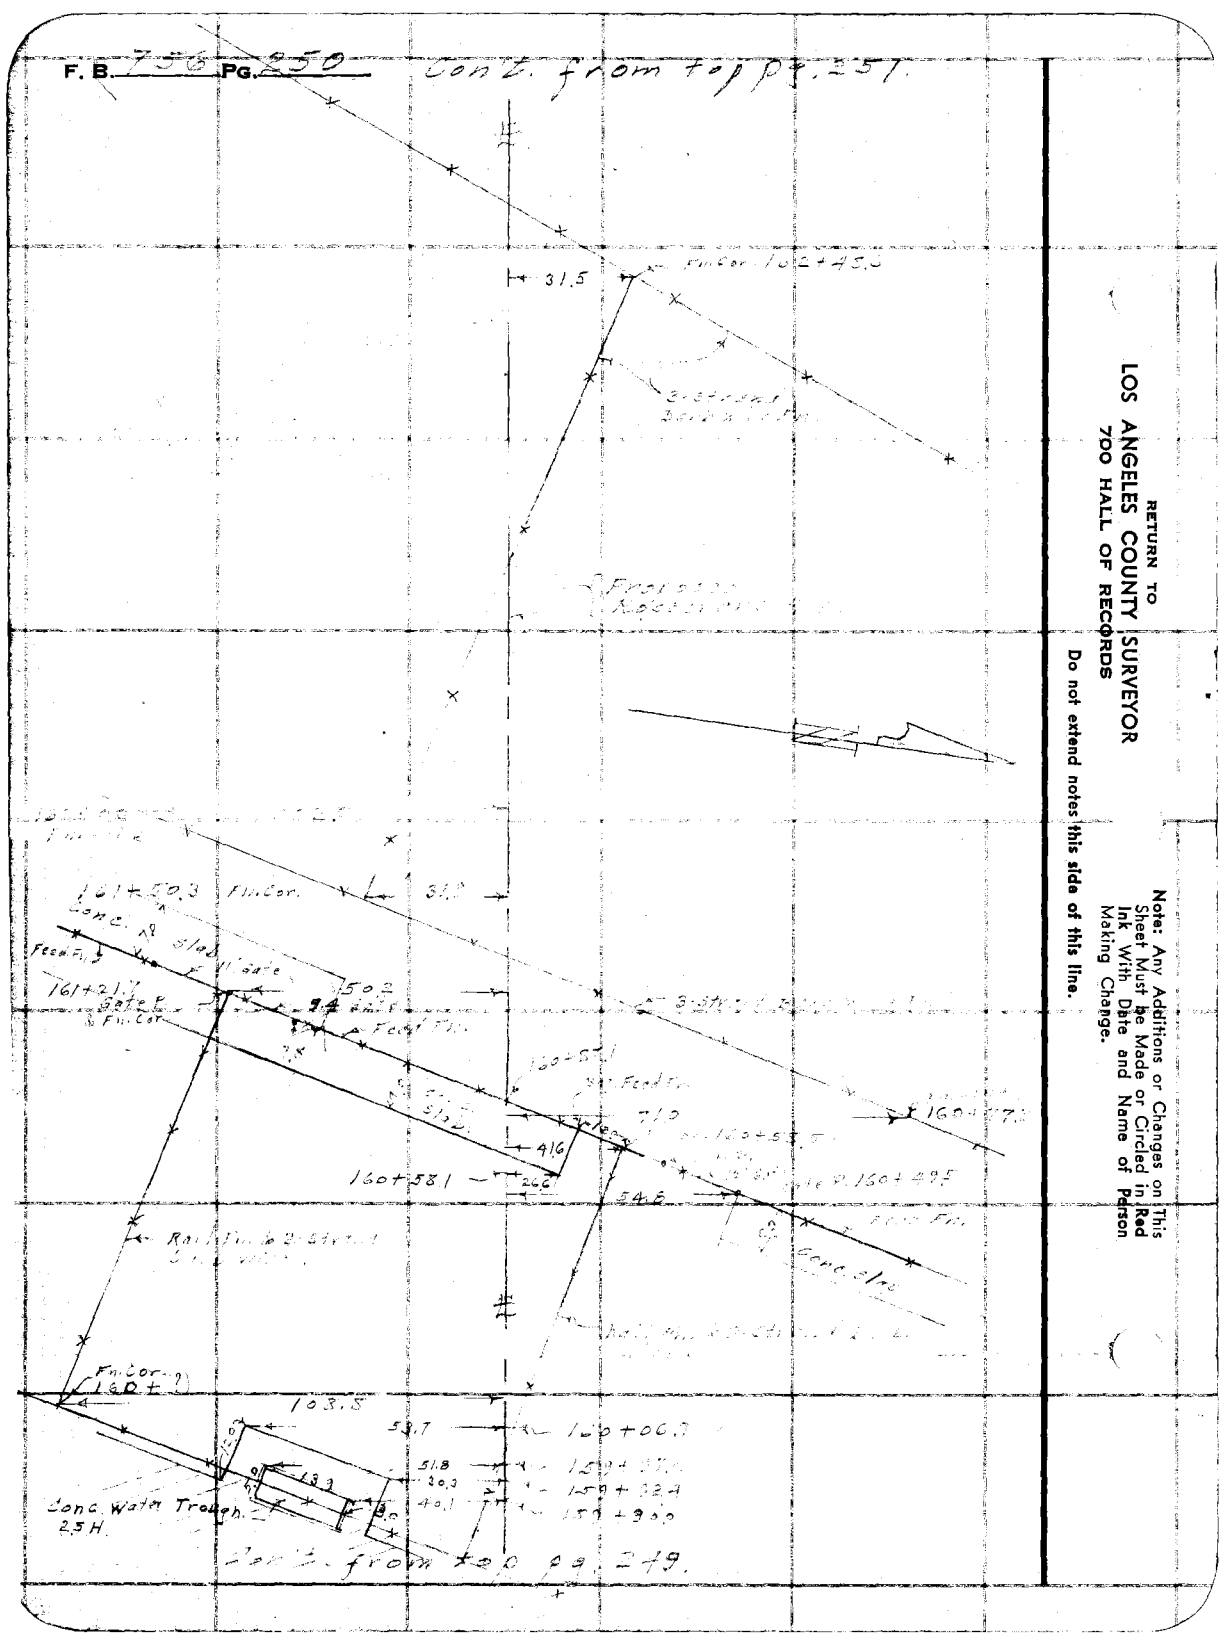

Cont. from top pg. 249.

RETURN TO
LOS ANGELES COUNTY SURVEYOR
700 HALL OF RECORDS

Do not extend notes this side of this line.

Note: Any Additions or Changes on This Sheet Must be Made or Circled in Red Ink With Date and Name of Person Making Change.

Notes Ck'd by	Survey of
Map No. CS.D 1649.6	W. O. 700P Tape No. C-7 St'd. 68 °F
Office Work MSA	Surveyed by Burton
Checked	Notes " Date 5-6-47
Date	Indexed A. C. Johnson

F. B. 756 Pg. 231

Note: Any Additions or Changes on This Sheet Must Be Made or Circled in Red Ink With Date and Name of Person Making Change.

Do not extend notes this side of this line.

RETURN TO
LOS ANGELES COUNTY SURVEYOR
700 HALL OF RECORDS

FORM 247 5M 5-46

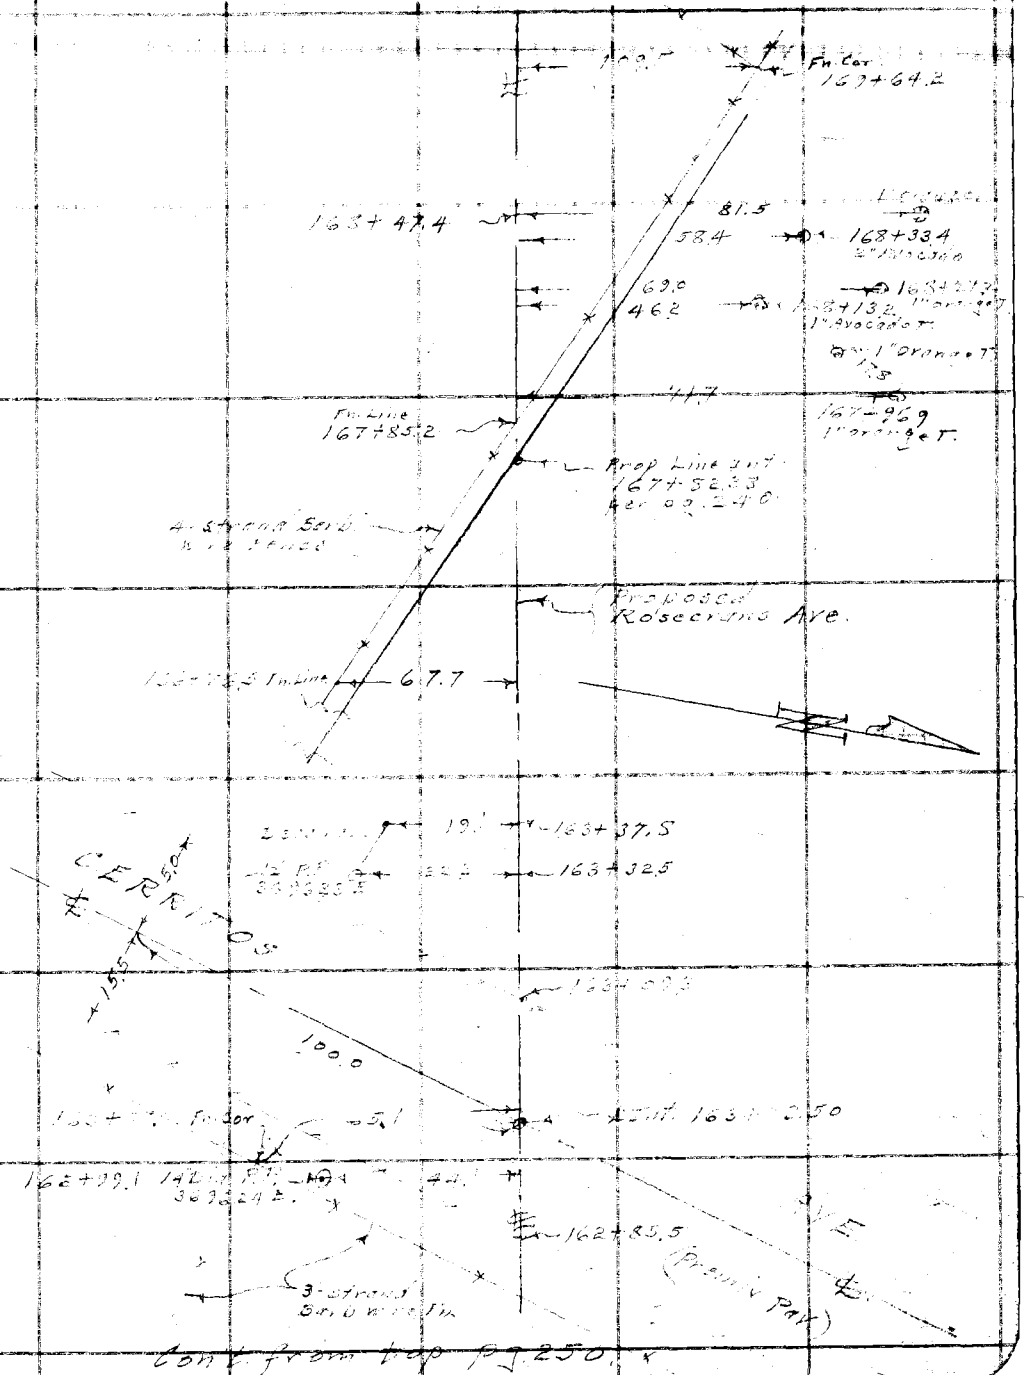

F. B. 756 PG. 252

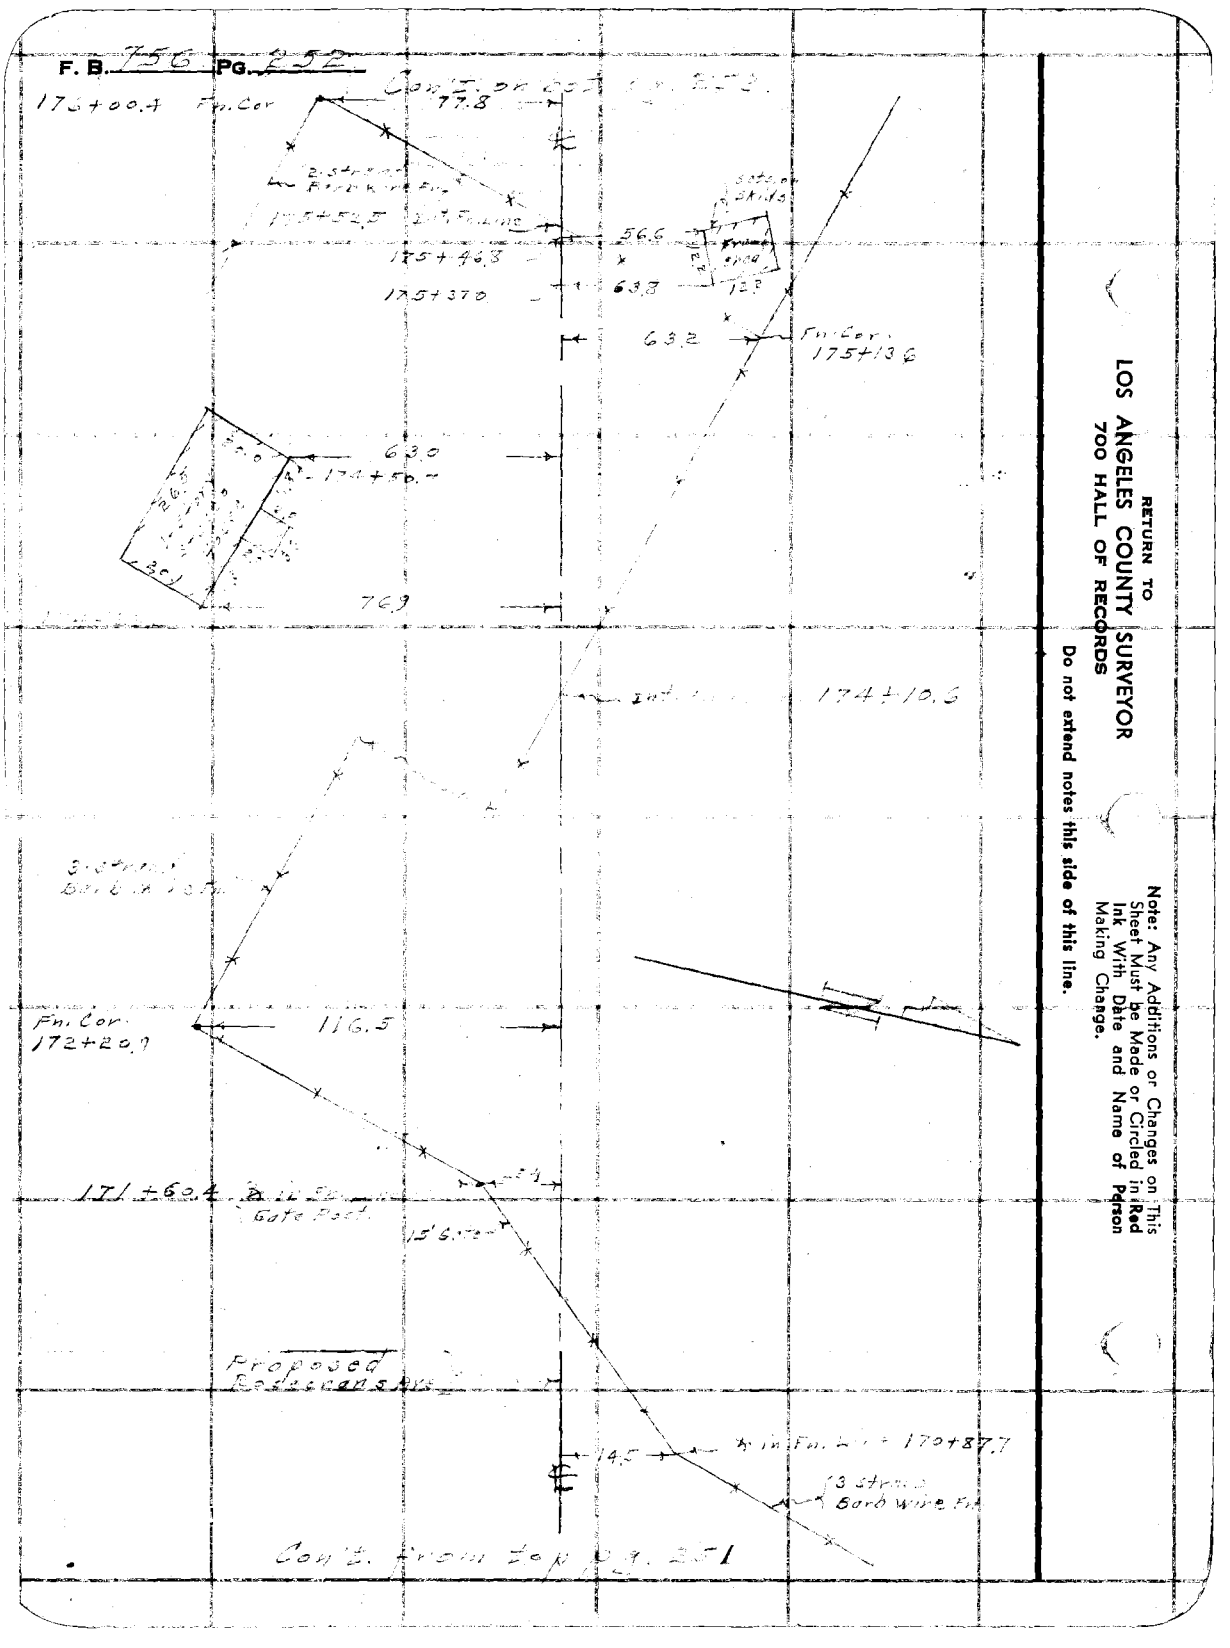

RETURN TO
LOS ANGELES COUNTY SURVEYOR
700 HALL OF RECORDS

Do not extend notes this side of this line.

Note: Any Additions or Changes on This Sheet Must be Made or Circled in Red Ink With Date and Name of Person Making Change.

Notes Ck'd by	Survey of

F. B. 56 Pg. 253

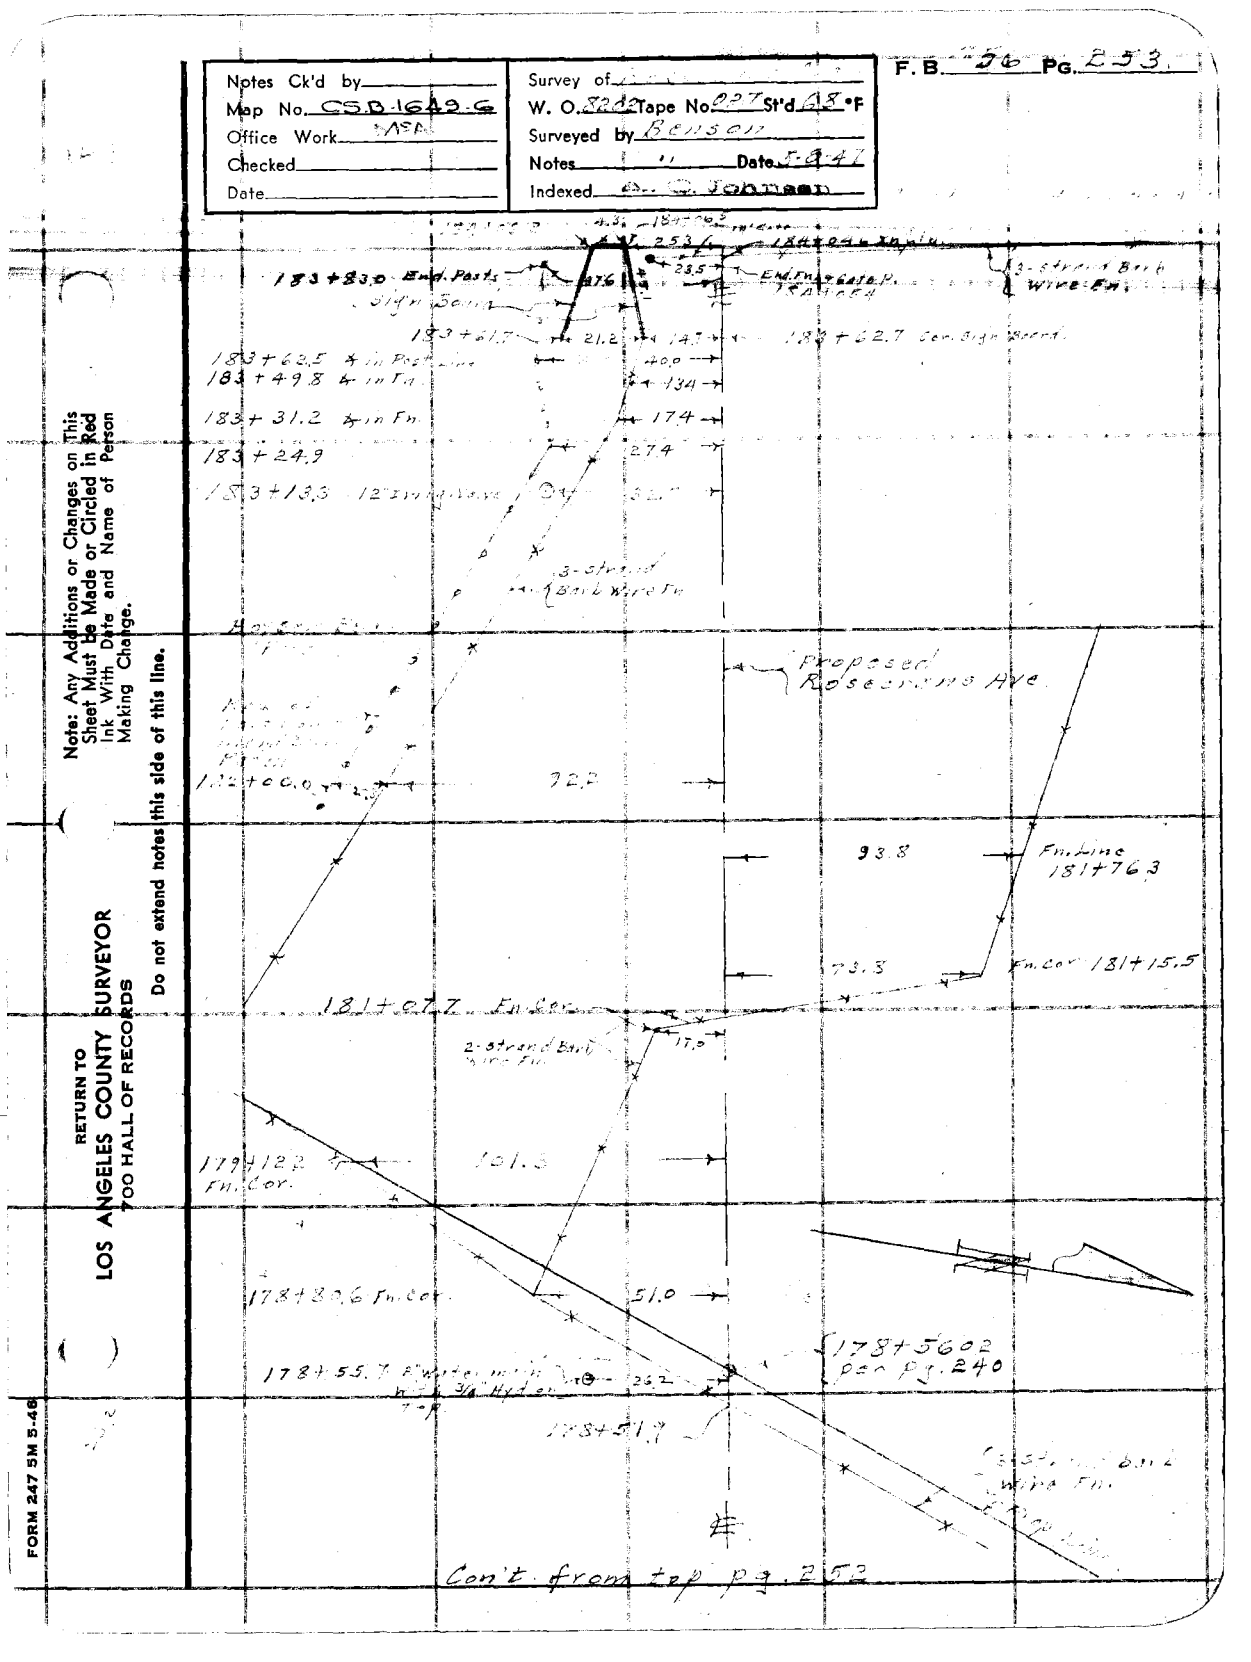

Note: Any Additions or Changes on This Sheet Must be Made or Circled in Red Ink With Date and Name of Person Making Change.

Do not extend notes this side of this line.

RETURN TO
LOS ANGELES COUNTY SURVEYOR
700 HALL OF RECORDS

FORM 247 5M 5-48

F. B. 756 PG. 254

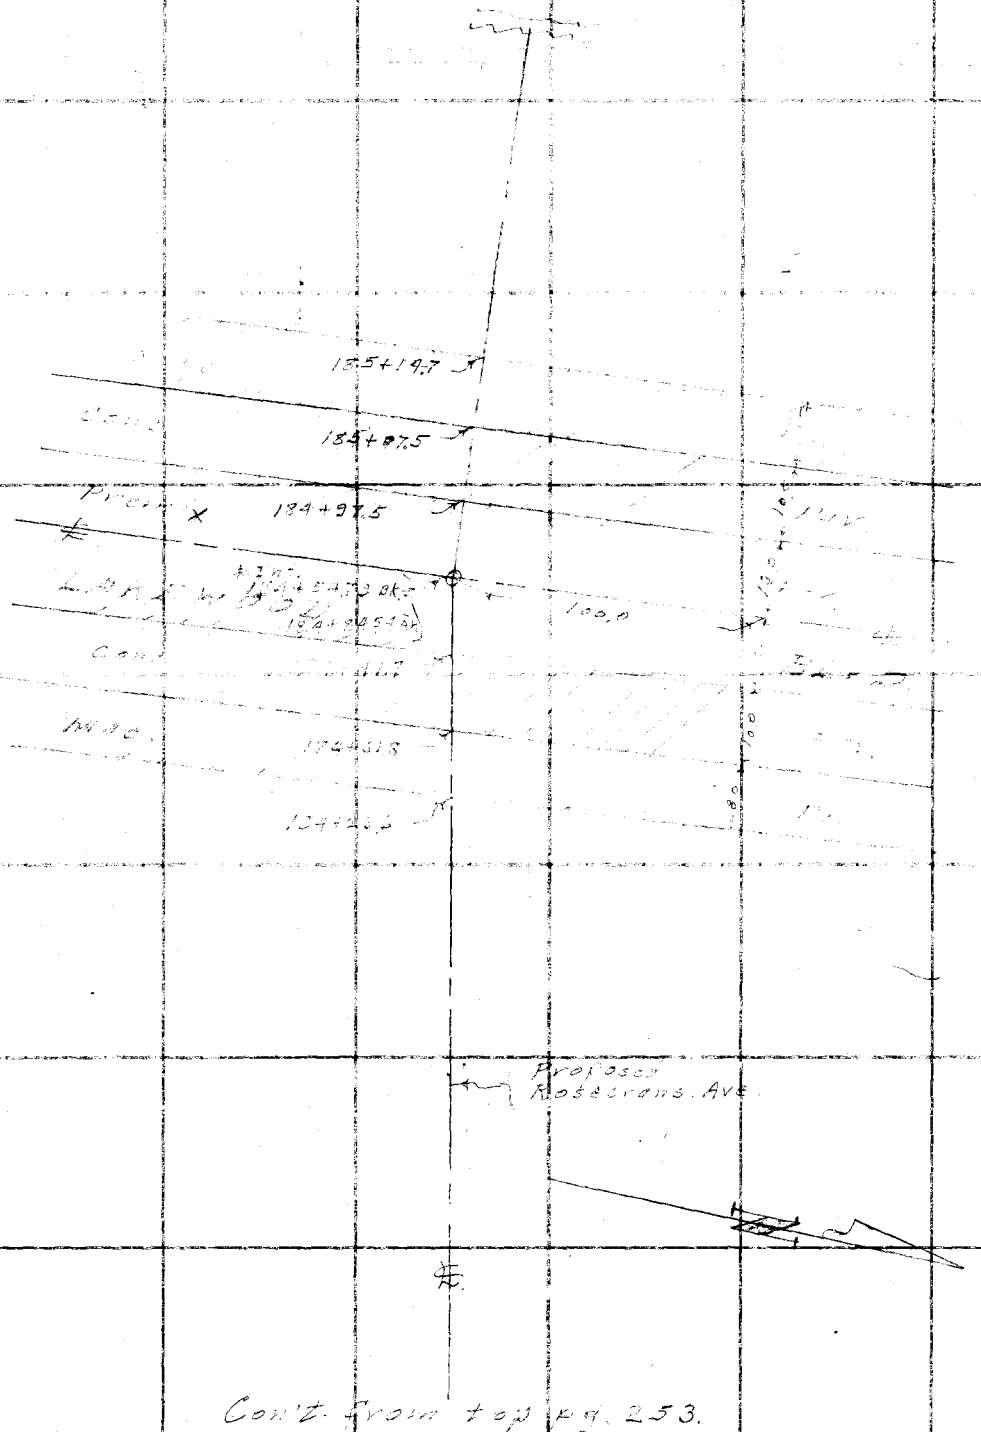

Con't from top pg. 253.

RETURN TO
LOS ANGELES COUNTY SURVEYOR
700 HALL OF RECORDS

Do not extend notes this side of this line.

Note: Any Additions or Changes on This Sheet Must be Made or Circled in Red Ink With Date and Name of Person Making Change.

Nptes Ck'd by	Survey of
Map No.	W. O. 2-42 Tape No. St'd °F
Office Work	Surveyed by C.V. CRUMLEY
Checked	Notes C.V.C. Date 7-27-49
Date	Indexed C. Johnson 7-28-49

F. B. 757 Pg. 25-1

ADDITIONAL TOPOGRAPHY ON ROSECRANS AVE. & L.A. RIVER

TO BOTTOM OF PAGE 256

NEW P.O.T. 288+57.03 S.W. & I. PAGE 726 & 202

288+89.32 - Page 256 & 202

MACADAM PAV.

286+92.0

100.0

123.5

5' STRAND FENCE

5' S.M.H. 284+81.4

285+00

284+27.7

(SEE PAGE 200 284+07)

4" S.M.H.

4' SMOOTH BARB FENCE

278+74.7

5' WOOD FENCE

276+92.6

ROSECRANS

29.6

4' BARB WIRE

BEGINNING

P.T. 276+83.43

PAGE 125 & 200

Note: Any Additions or Changes on this Sheet Must be Made or Circled in Red Ink With Date and Name of Person Making Change.

Do not extend notes this side of this line.

RETURN TO LOS ANGELES COUNTY SURVEYOR 700 HALL OF RECORDS

FORM 247 5M 5-46

F. B. 256 PG. 256

TO BOTTOM Page 257

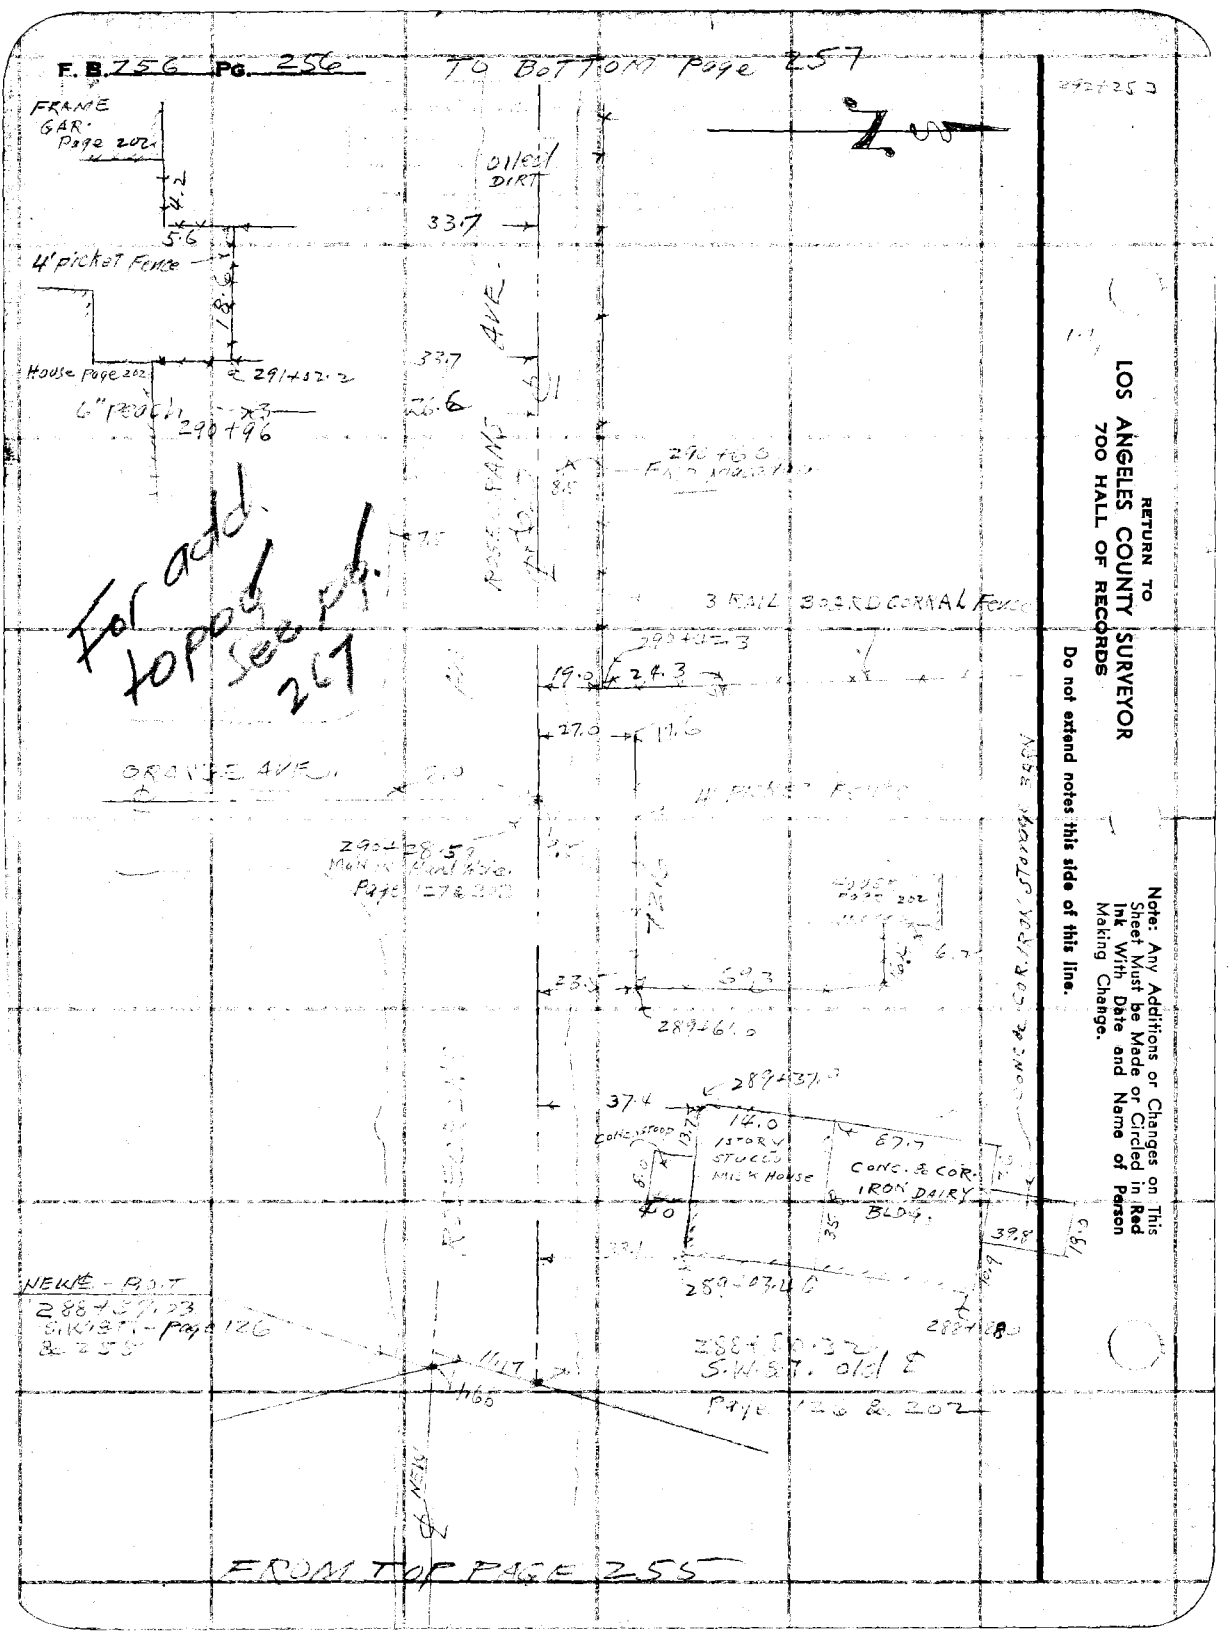

For add. to pad see pg. 267

RETURN TO
LOS ANGELES COUNTY SURVEYOR
700 HALL OF RECORDS

Note: Any Additions or Changes on This Sheet Must be Made or Circled in Red Ink With Date and Name of Person Making Change.

Do not extend notes this side of this line.

Notes Ck'd by
Map No.
Office Work
Checked
Date

Survey of
W. O. Tape No. St'd °F
Surveyed by C. H. CRUMLEY
Notes C.H.C. Date 7-25-41
Indexed A. C. Johnson

F. B. Pg.

Note: Any Additions or Changes on This Sheet Must be Made or Circled in Red Ink With Date and Name of Person Making Change.

Do not extend notes this side of this line.

RETURN TO
LOS ANGELES COUNTY SURVEYOR
700 HALL OF RECORDS

FORM 247 5M 5-46

TO ROAD JAN PAGE 258

CONT'D FENCE PAGE 258

297+38.5

3.0

1 STORY FRAME BARN

12.1

79.0

297+47.0

2.4 Board FENCE

44.7

44.6

42.2

42.3

FLINE 16.0 ECW

GONE 326.50 ECW

BARB WIRE FENCE

297+20.2

4 STRAND FENCE

27.6

OPEN SHED 14.5

1 STORY FRAME BARN HORSES

79.9

297+10.3

EL CAMINO AVE.

END OF FENCE FROM EAST 295+91.2 326.50 ECW

OLD LINE 296+83.51 W'LY CONC. INTO CONC. 297+51.7 POST 120

296

?

Filled in 3 FEET

OLD CONC. 3.4

ROSE CRANS

297+20.3

124.0

100'

294+71

297+15.0

18.3

100'

SEE PAGE 207 END BOARD FENCE

To added to page 268

3 STRAND BARB FENCE

297+25.3

181.4

115.0

100'

3 RAIL BOARD CORRAL FENCE 297+33.4

FROM TOP PAGE 256

RETURN TO
LOS ANGELES COUNTY SURVEYOR
700 HALL OF RECORDS

Note: Any Additions or Changes on This Sheet Must be Made or Circled in Red Ink With Date and Name of Person Making Change.

Do not extend notes this side of this line.

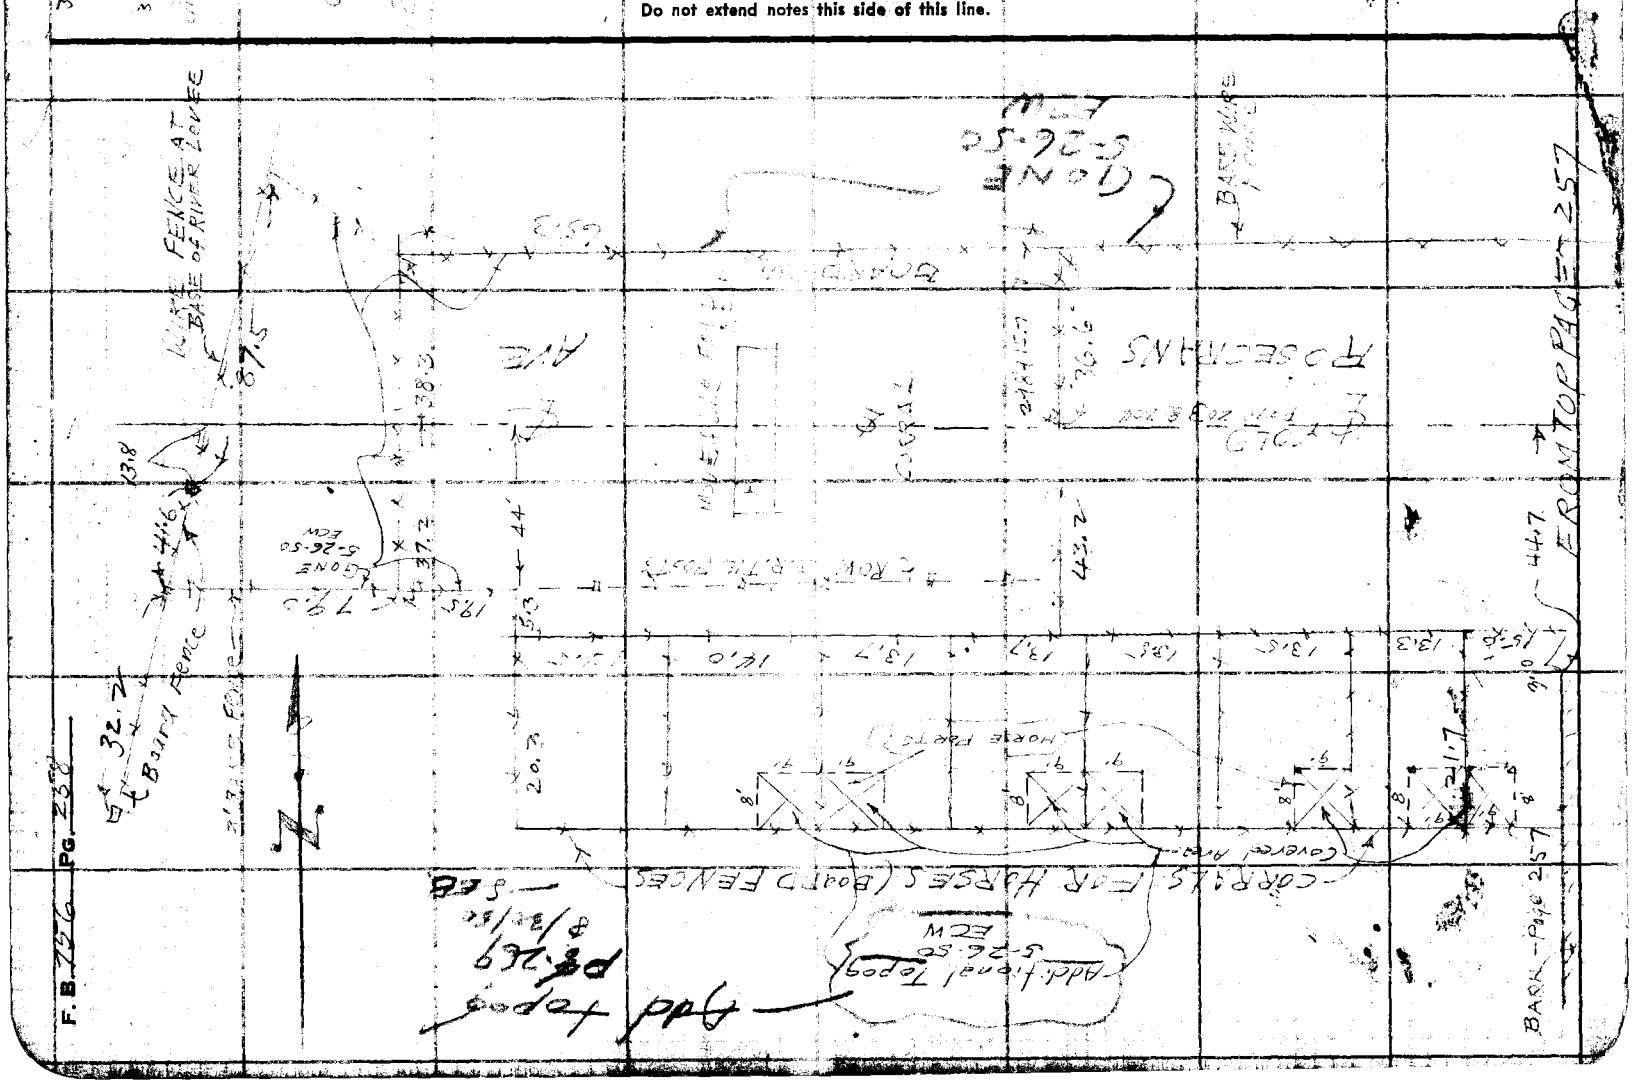

Notes Ck'd by	Survey of Rosecrans Ave
Map No.	W. O. 0832 Tape No. Sf'd. °F
Office Work	Surveyed by WALLACE
Checked	Notes [illegible] Date 5-28-58
Date	Indexed C. Johnson


J.N. 0832

ROSECRANS AVE (RD)

Rosecrans Ave.
FROM
Sepulveda Blvd
TO

Wallace
Sapper
Bly
Peterson
Brooks

Note: Any Additions or Changes on This Sheet Must be Made or Circled in Red Ink With Date and Name of Person Making Change.

Do not extend notes this side of this line.

RETURN TO
LOS ANGELES COUNTY SURVEYOR
726 LOS ANGELES COUNTY
ENGINEERING BLDG.

76F309S 247 10M 1-49

F. B. 756 PG. 260

To bet Pg. 261

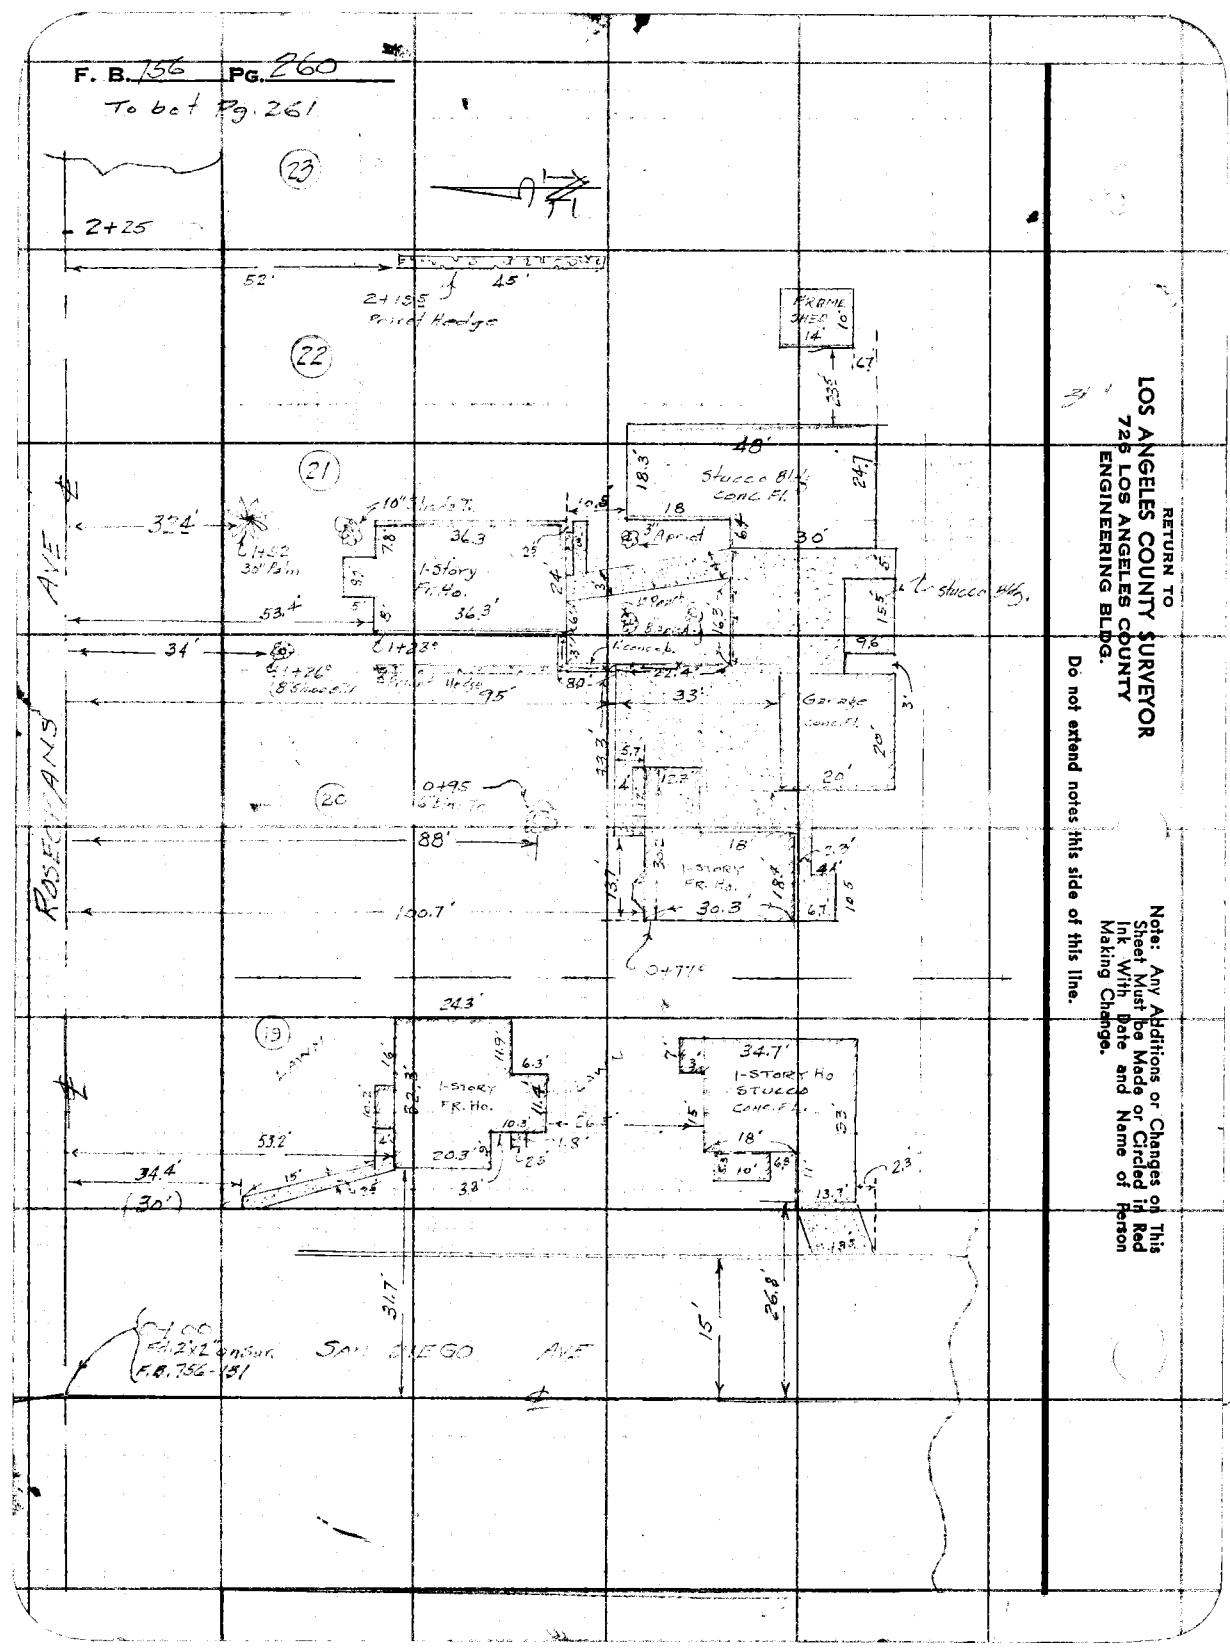

RETURN TO
LOS ANGELES COUNTY SURVEYOR
725 LOS ANGELES COUNTY
ENGINEERING BLDG.

Do not extend notes this side of this line.

Note: Any Additions or Changes on This Sheet Must be Made or Circled in Red Ink With Date and Name of Person Making Change.

Notes Ck'd by	Survey of
Map No.	W. O. 0837 Tape No. St'd. °F
Office Work	Surveyed by Wallace
Checked	Notes EGW Date 5-22-50
Date	Indexed A. C. Johnson

F. B. 454 Pg. 261

To be / Pg. 262

VACANT

(27)

4+50

(26)

98' — 3" Peach Tr.

32'

98' — 2" Plum — 4" Plum Tr.

32' — 14'

3+82.5 7" Peach

3+67.5 8" Fig Tr.

115'

121.7'

Car port

18'

2+97

(25)

Work Shop Conc Fl. 22.4

3+05 30" Palm Tr.

Grape Vines

Orange Tr.

Jasmine Vine

Avacado Tr. 3"

Arbor

45'

2" Orange Tr.

128.3'

Jasmine Bush T.3

2+90

Outside Toilet

(24)

45'

2+87 30" Palm Tr.

8" Avacado

8" Apricot

98'

16'

2" Apricot

18'

12'

2" Peach

6" Peach

40.6

Shrub 2+61

2+63 Avacado

2+50.7

27'

Grapes

104'

100'

Shrub 2+48

1" Figs

(23)

98'

18'

14'

12'

4" Peach Tr.

6" Fig

2" Apricot

2" Peach 2+29.5

2+25

From top Pg. 260

RETURN TO
LOS ANGELES COUNTY SURVEYOR
726 LOS ANGELES COUNTY
ENGINEERING BLDG.

Note: Any Additions or Changes of This Sheet Must be Made or Circled in Red Ink With Date and Name of Person Making Change.

Do not extend notes this side of this line.

76F3095 247 10M 1-49

F. B. 756 PG. 262

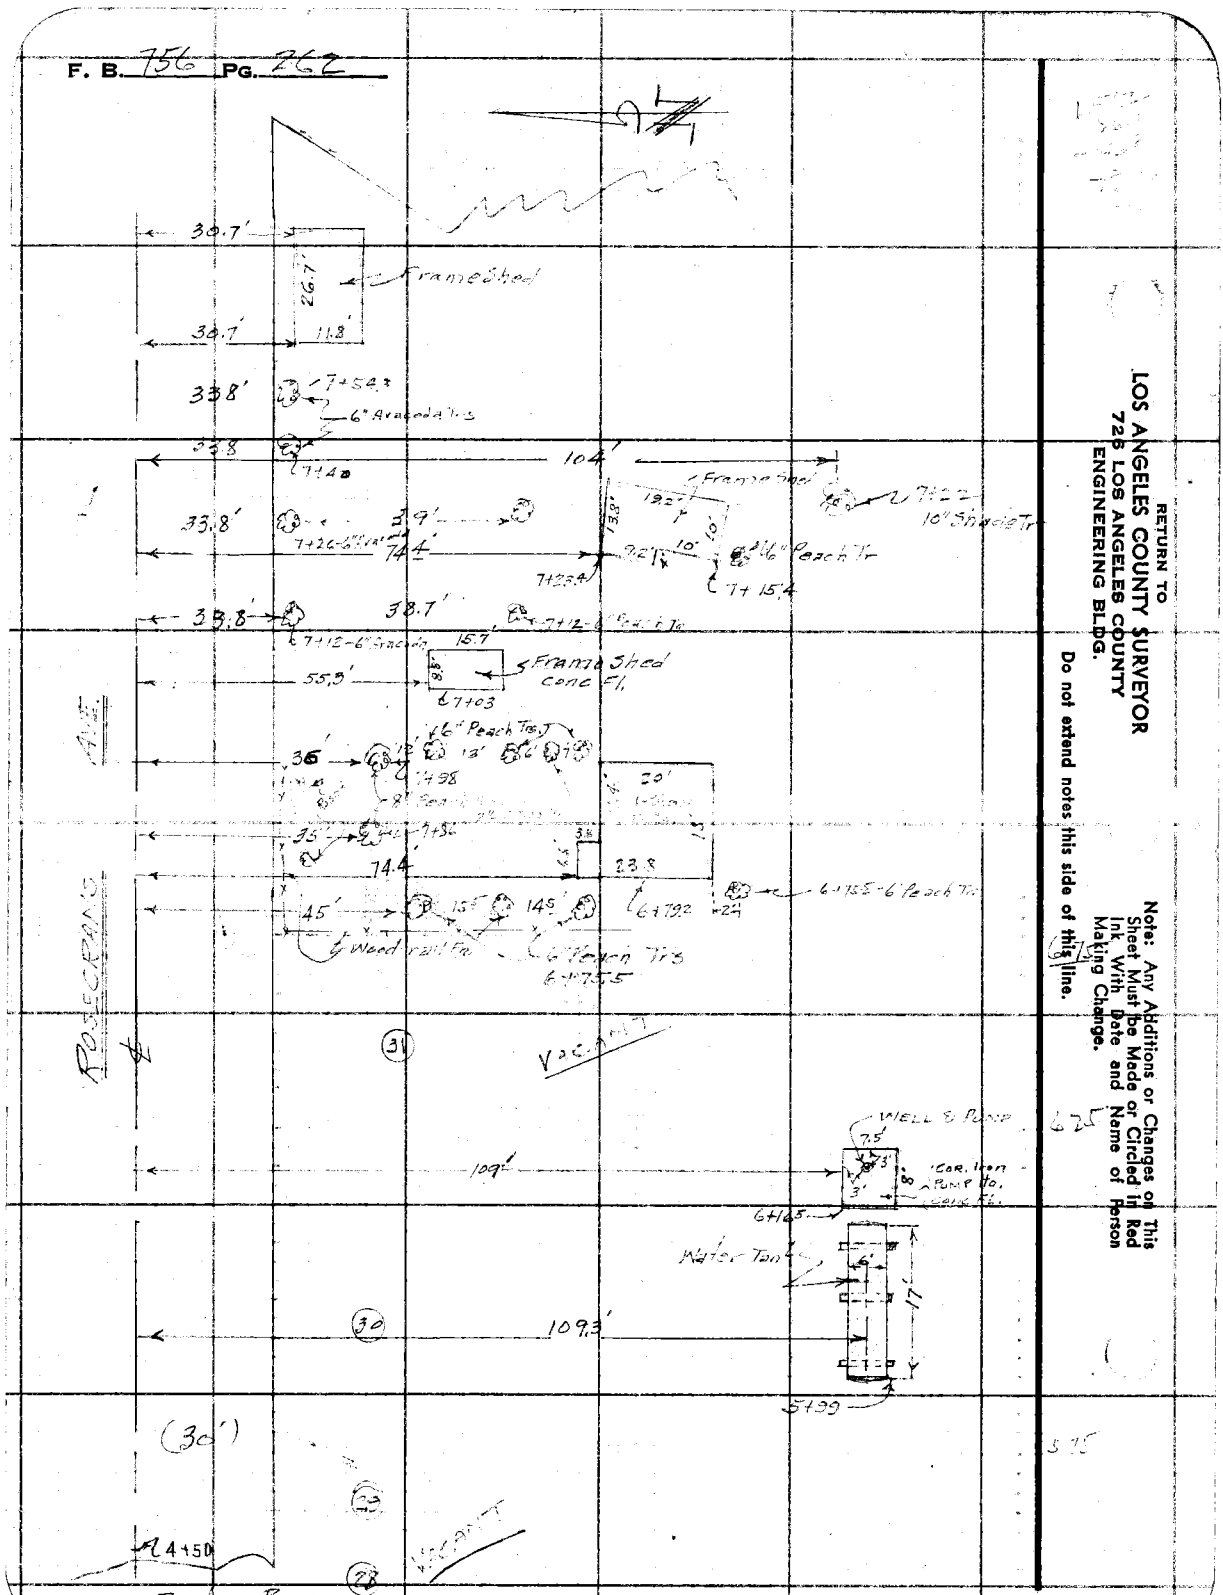

RETURN TO
LOS ANGELES COUNTY SURVEYOR
725 LOS ANGELES COUNTY
ENGINEERING BLDG.

Do not extend notes this side of this line.

Note: Any Additions or Changes on This Sheet Must be Made or Circled in Red Ink With Date and Name of Person Making Change.

625

575

Notes Ck'd by	Survey of
Map No.	W. O. 7237 Tape No. St'd °F
Office Work	Surveyed by Wallace
Checked	Notes Sappell Date 5-25-50
Date	Indexed C. Johnson

F. B. 756 Pg. 267

Note: Any Additions or Changes on This Sheet Must be Made or Circled in Red Ink With Date and Name of Person Making Change.

Do not extend notes this side of this line.

RETURN TO
LOS ANGELES COUNTY SURVEYOR
726 LOS ANGELES COUNTY
ENGINEERING BLDG.

76F3095 247 10M 1-49

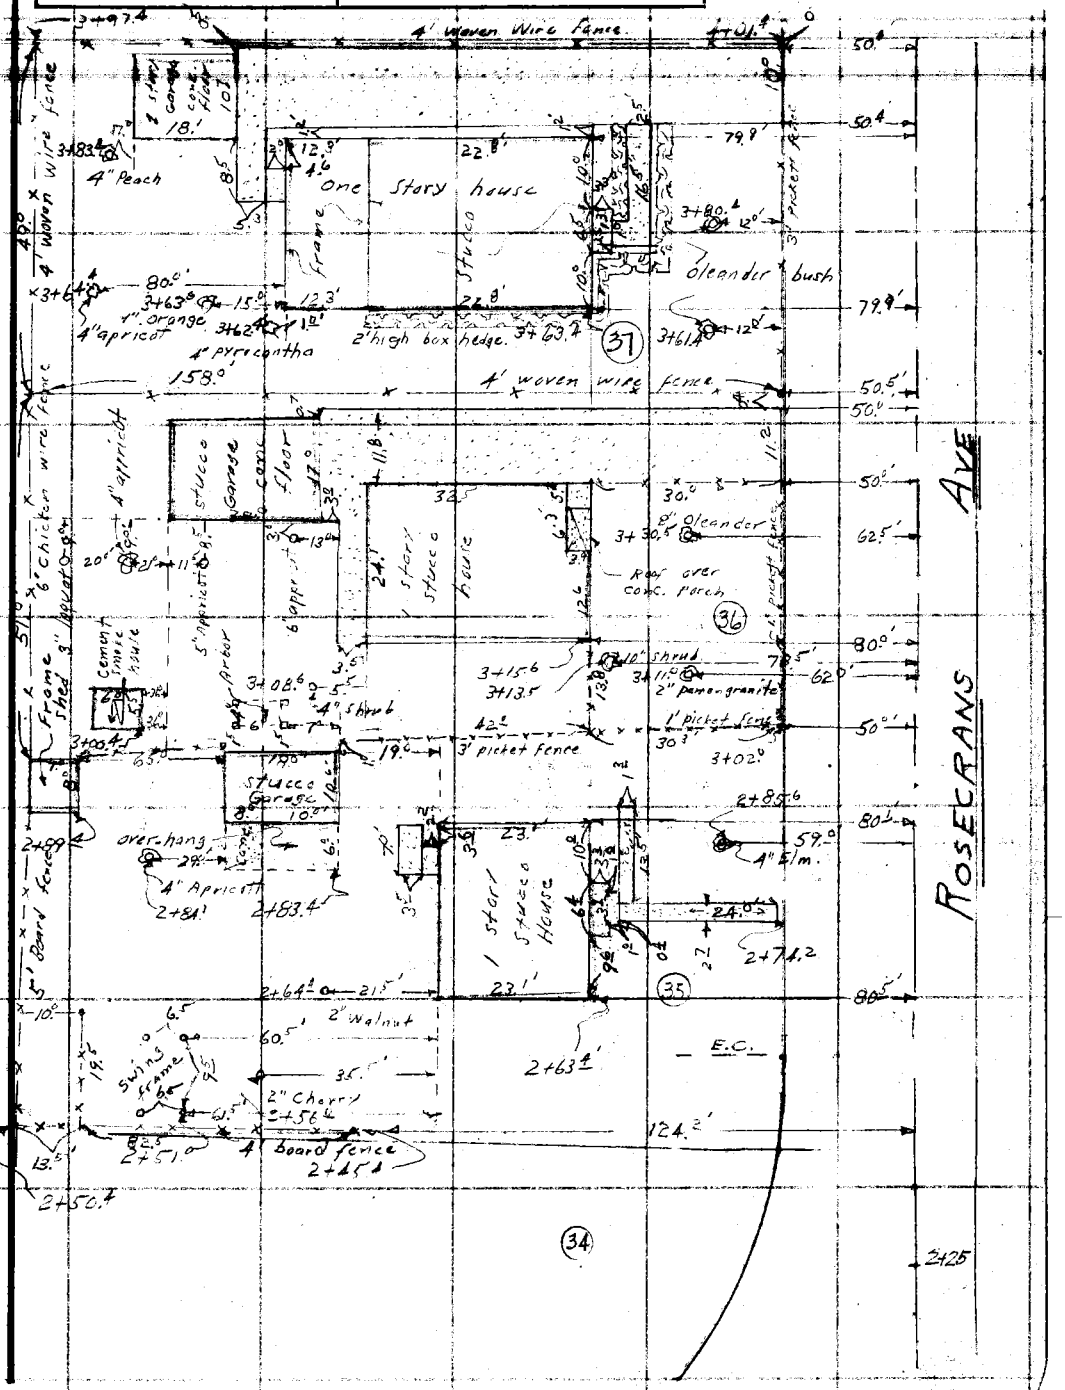

F. B. 756 P. 264

To bot Pg. 265

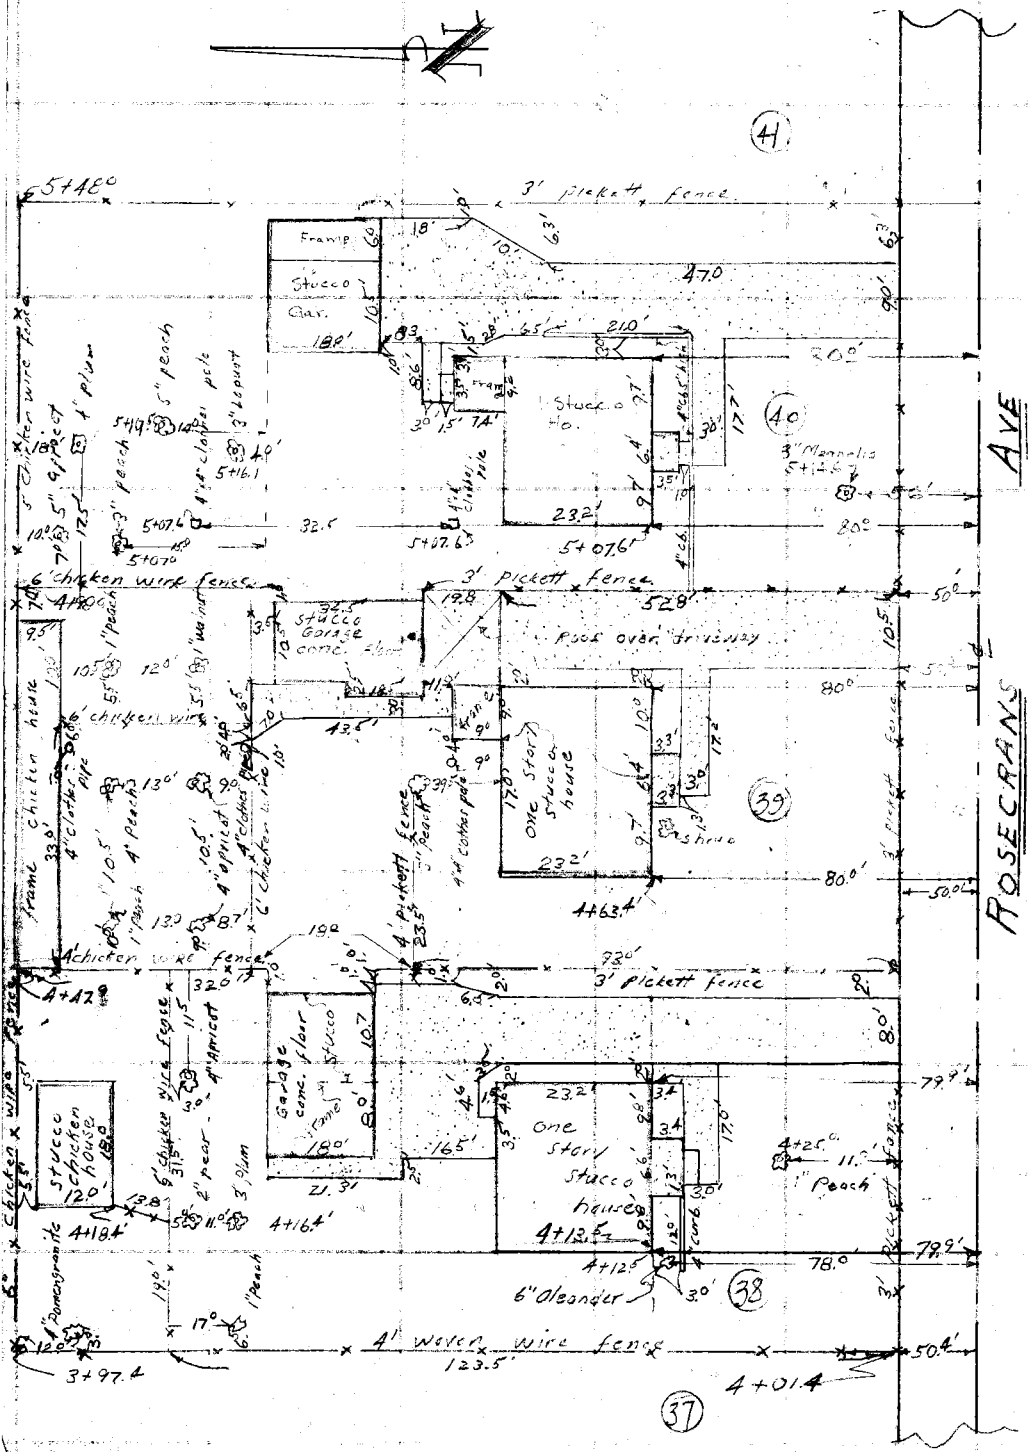

RETURN TO
LOS ANGELES COUNTY SURVEYOR
726 LOS ANGELES COUNTY
ENGINEERING BLDG.

Note: Any Additions or Changes on This Sheet Must be Made or Circled in Red Ink With Date and Name of Person Making Change.

Do not extend notes this side of this line.

Notes Ck'd by		Survey of	
Map No.		W. O. 8832 Tape No.	St'd. °F
Office Work		Surveyed by	Wallace
Checked		Notes	Date 5-24-50
Date		Indexed	A. C. Johnson

F. B. 756 Pg. 965

To Sht Pg. 266

Note: Any Additions or Changes or This Sheet Must be Made or Circled in Red Ink With Date and Name of Person Making Change.

Do not extend notes this side of this line.

RETURN TO
LOS ANGELES COUNTY SURVEYOR
726 LOS ANGELES COUNTY
ENGINEERING BLDG.

76F3095 247 10M 1-49

ROSECRANS AVE.

From Top Pg. 264

F. B. 156 PG. 266

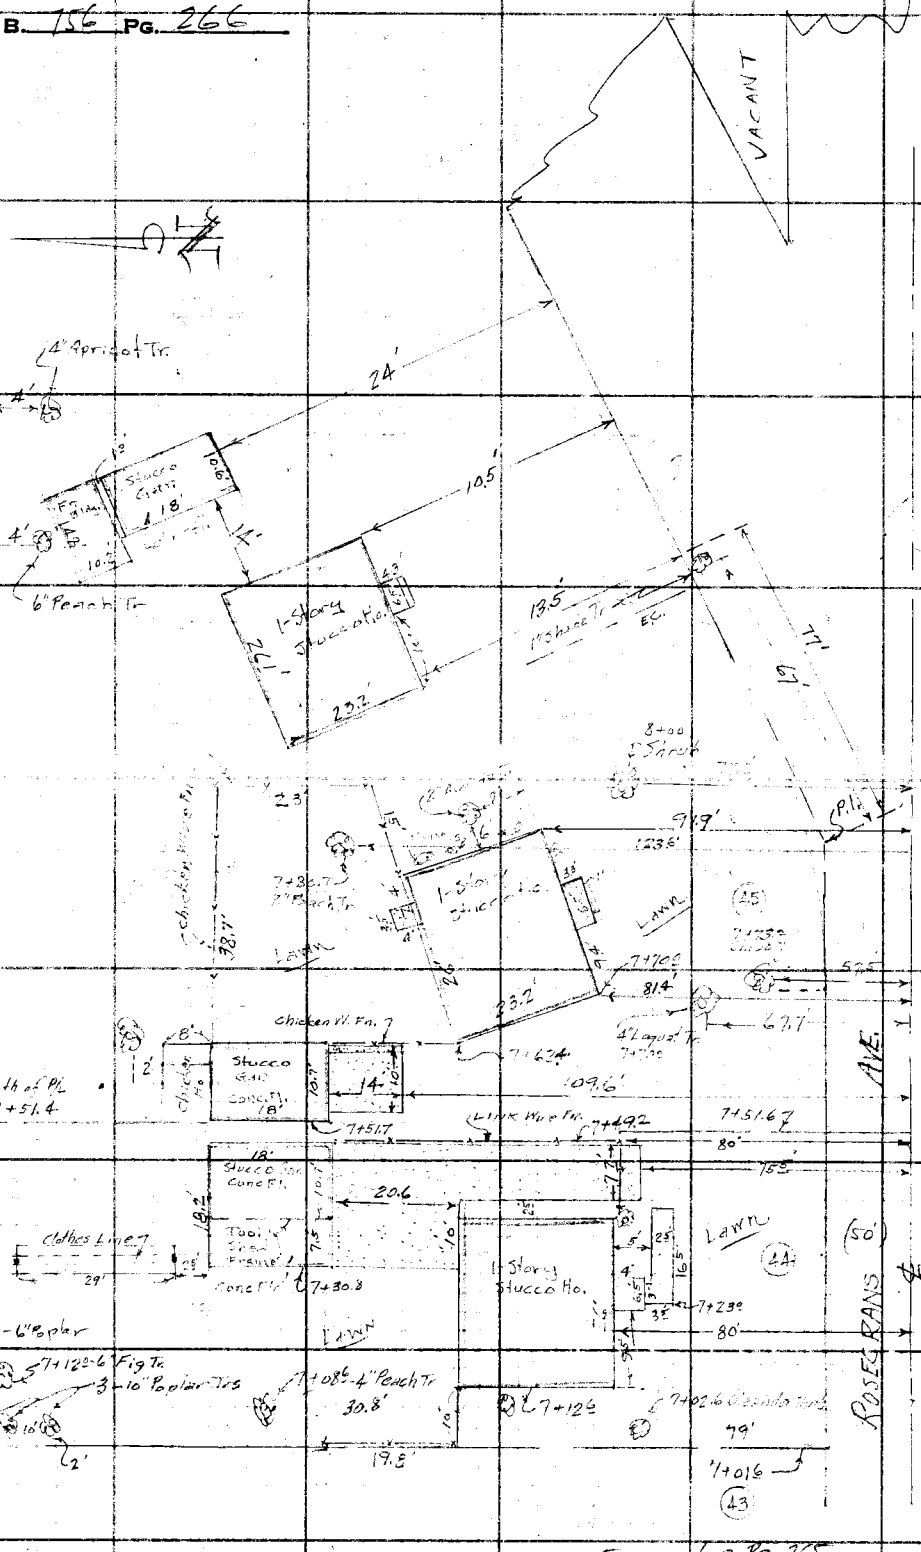

RETURN TO
LOS ANGELES COUNTY SURVEYOR
726 LOS ANGELES COUNTY
ENGINEERING BLDG.

Do not extend notes this side of this line.

Note: Any Additions or Changes on This Sheet Must be Made or Circled in Red Ink with Date and Name of Person Making Change.

Notes Ck'd by	Survey of ROSECRANS AVE
Map No.	W. O. 0853 Tape No. St'd. °F
Office Work	Surveyed by BUTLER
Checked	Notes STAGGOMY Date 8-30-50
Date	Indexed A. C. Johnson 8-30-50

F. B. 756 PG. 267

TO B.O.T. NEXT SHT.

Note: Any Additions or Changes on This Sheet Must be Made or Circled in Red Ink With Date and Name of Person Making Change.

Do not extend notes this side of this line.

RETURN TO
LOS ANGELES COUNTY SURVEYOR
726 LOS ANGELES COUNTY
ENGINEERING BLDG.

Added topo. (SEE orig. PG. 256)

(30) ORANGE AVE

ROSECRANS AVE

Fd C.S. Mon. in Hd 290+28.59 Ac F.B. 756-256

76F3095 247 10M 1-49

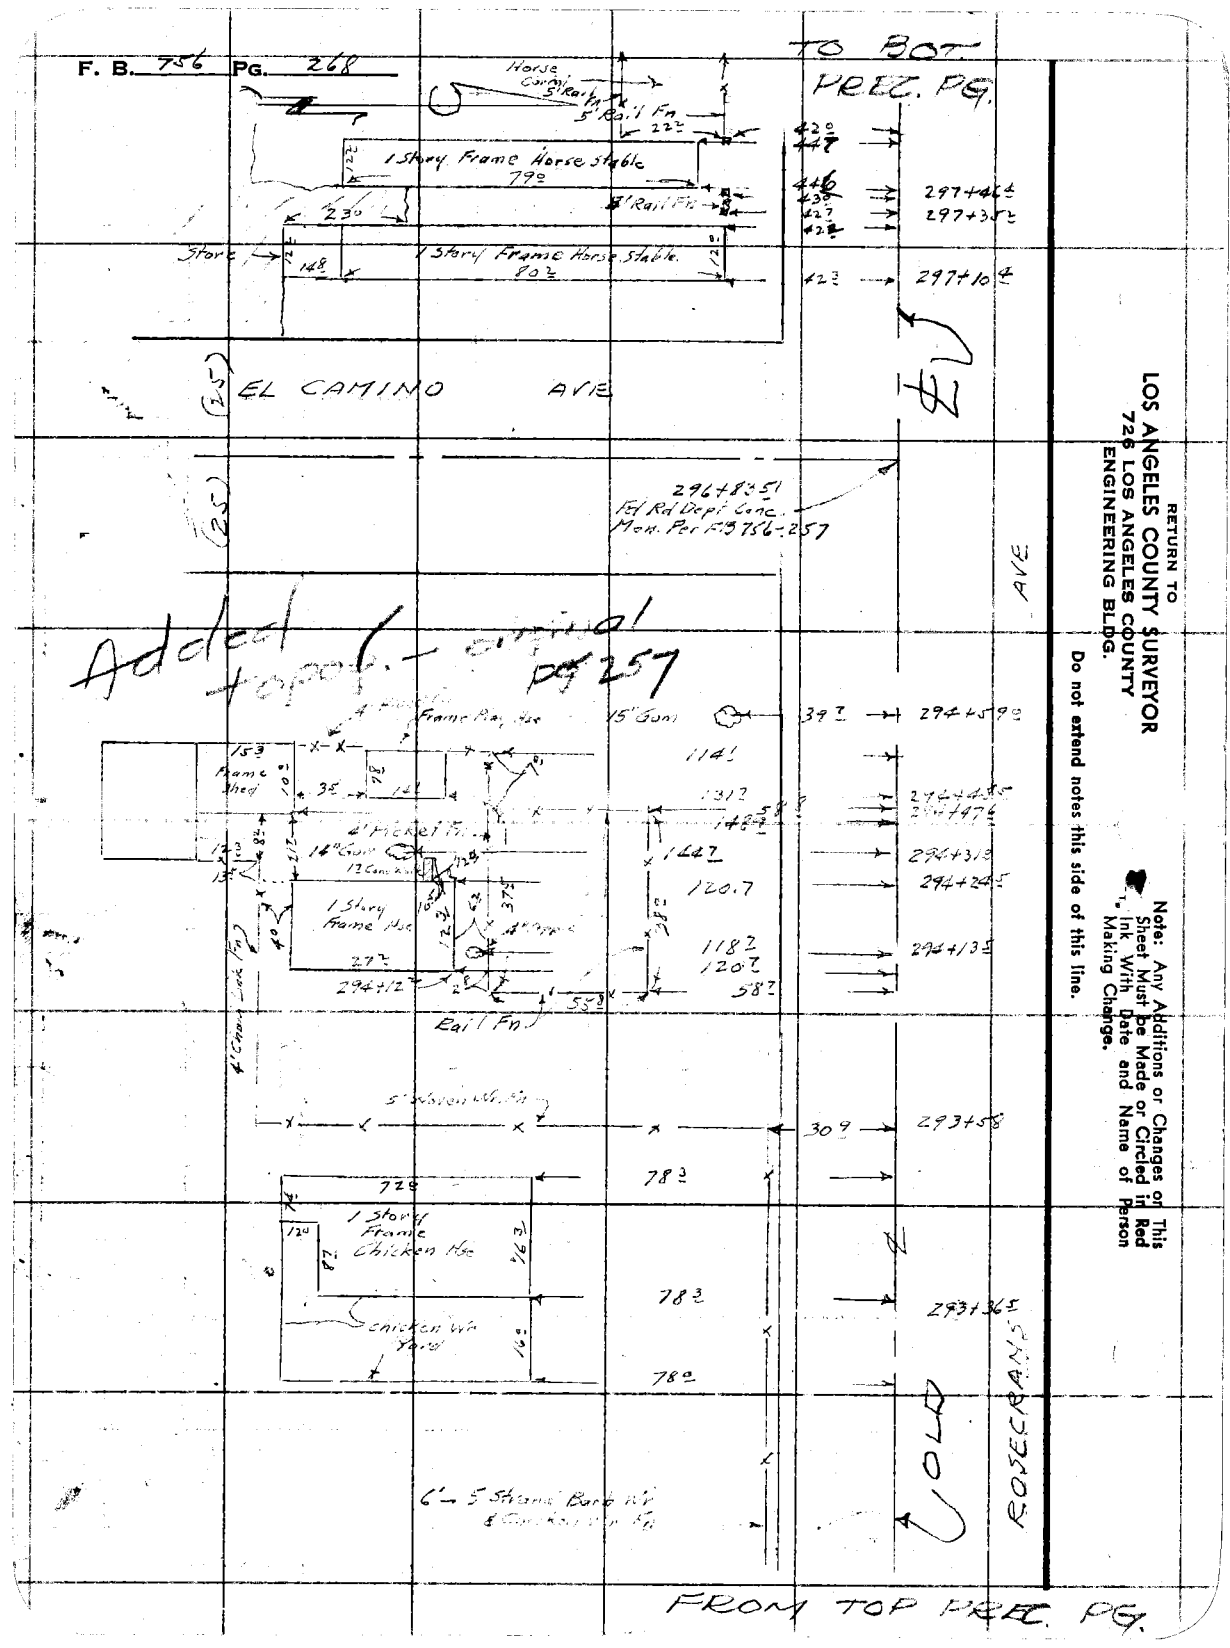
F. B. 756 PG. 268
TO BOT. PREC. PG.
Horse Corral
5' Rail Fn
1 Story Frame Horse Stable
79±
230
Store
148±
1 Story Frame Horse Stable
80±
297+44±
297+38±
297+10±
EL CAMINO AVE
(125)
296+83.51
Fd Rd Dept Conc.
Mon. Per FB 756-257
AVE
Added 1 parcel - original PG 257
Frame Ref. Hse
15' Conc
153
Frame Shed
114'
131.7
147.7
120.7
118.7
120.7
58.7
4' Picket Fn.
14' Conc
12' Conc
1 Story Frame Hse
27.7
Rail Fn.
4' Chain Link Fn.
309
293+58
72.9
78.3
1 Story Frame Chicken Hse
Chicken Wire Yard
293+36.5
78.2
VOLD
ROSECRANS
FROM TOP PREC. PG.
RETURN TO
LOS ANGELES COUNTY SURVEYOR
726 LOS ANGELES COUNTY
ENGINEERING BLDG.
Do not extend notes this side of this line.
Note: Any Additions or Changes on This Sheet Must be Made or Circled in Red Ink With Date and Name of Person Making Change.

Notes Ck'd by	Survey of
Map No.	W. O. 0832 Tape No. St'd. °F
Office Work	Surveyed by BUTLER
Checked	Notes GREGORY Date 8-30-50
Date	Indexed A. C. Johnson

F. B. 756 Pg. 269

Note: Any Additions or Changes on This Sheet Must be Made or Circled in Red Ink With Date and Name of Person Making Change.

Do not attach notes this side of this line.

RETURN TO
LOS ANGELES COUNTY SURVEYOR
726 LOS ANGELES COUNTY
ENGINEERING BLDG.

L.A. River Bank

4' Rail Fn

297+92.5

132.0
104.8
82.5

300+63.5
300+12.5
300+09.5

131.8

Ave

Fd. Cr. in Top of Sec. Pg. 258

Horse Corral

Conc. Water Trough 2± High

4.8
5.2

134.5
134.5

20.3
43.9

298+70.7
298+28.4

60.2
2" Board Feed Box & Road

298+07

80.3

Rosecrans

4' Rail Fn
5' Rail Fn

297+86.2

140.7

Horse Corral

(30)

From Top Prec. Pg

76F3095 247 10M 1-49

RETURN TO
LOS ANGELES COUNTY SURVEYOR
726 LOS ANGELES COUNTY
ENGINEERING BLDG.

Note: Ahy Additions or Changes on This Sheet Must be Made or Circled in Red Ink With Date and Name of Person Making Change.

Do not extend notes this side of this line.

F. B. 756 PG. 270

Notes Ck'd by	Survey of ROSECRANS AVE. (29) F.B. PG.
Map No.	W. O. R-632 Tape No. 0100 St'd 68 °F.
Office Work	Surveyed by J.S. COATES
Checked	Notes J.S.C. Date 8/19/52
Date	Indexed A. O. Johnson 8-20-52

ROSECRANS AVE. (29)

J.N R-632

From: Paramount Blvd 07+00

To: 5.13.16 Westerly

8/19/52

J.S. Coates
J.F. Oehsner
A.E. Brooks
H.M. Kaysen
M Nickels

Note: ANY ADDITIONS OR CHANGES ON THIS SHEET MUST BE MADE OR CIRCLED IN Red Ink. WITH DATE AND NAME OF PERSON MAKING CHANGE.

Do not extend notes this side of this line

RETURN TO
LOS ANGELES COUNTY SURVEYOR
700 HALL OF RECORDS

FORM 247 10M 8-51

RETURN TO
LOS ANGELES COUNTY SURVEYOR
700 HALL OF RECORDS

Note: ANY ADDITIONS OR CHANGES ON THIS SHEET MUST BE MADE OR CIRCLED IN **Red Ink.** WITH DATE AND NAME OF PERSON MAKING CHANGE.

Do not extend notes this side of this line

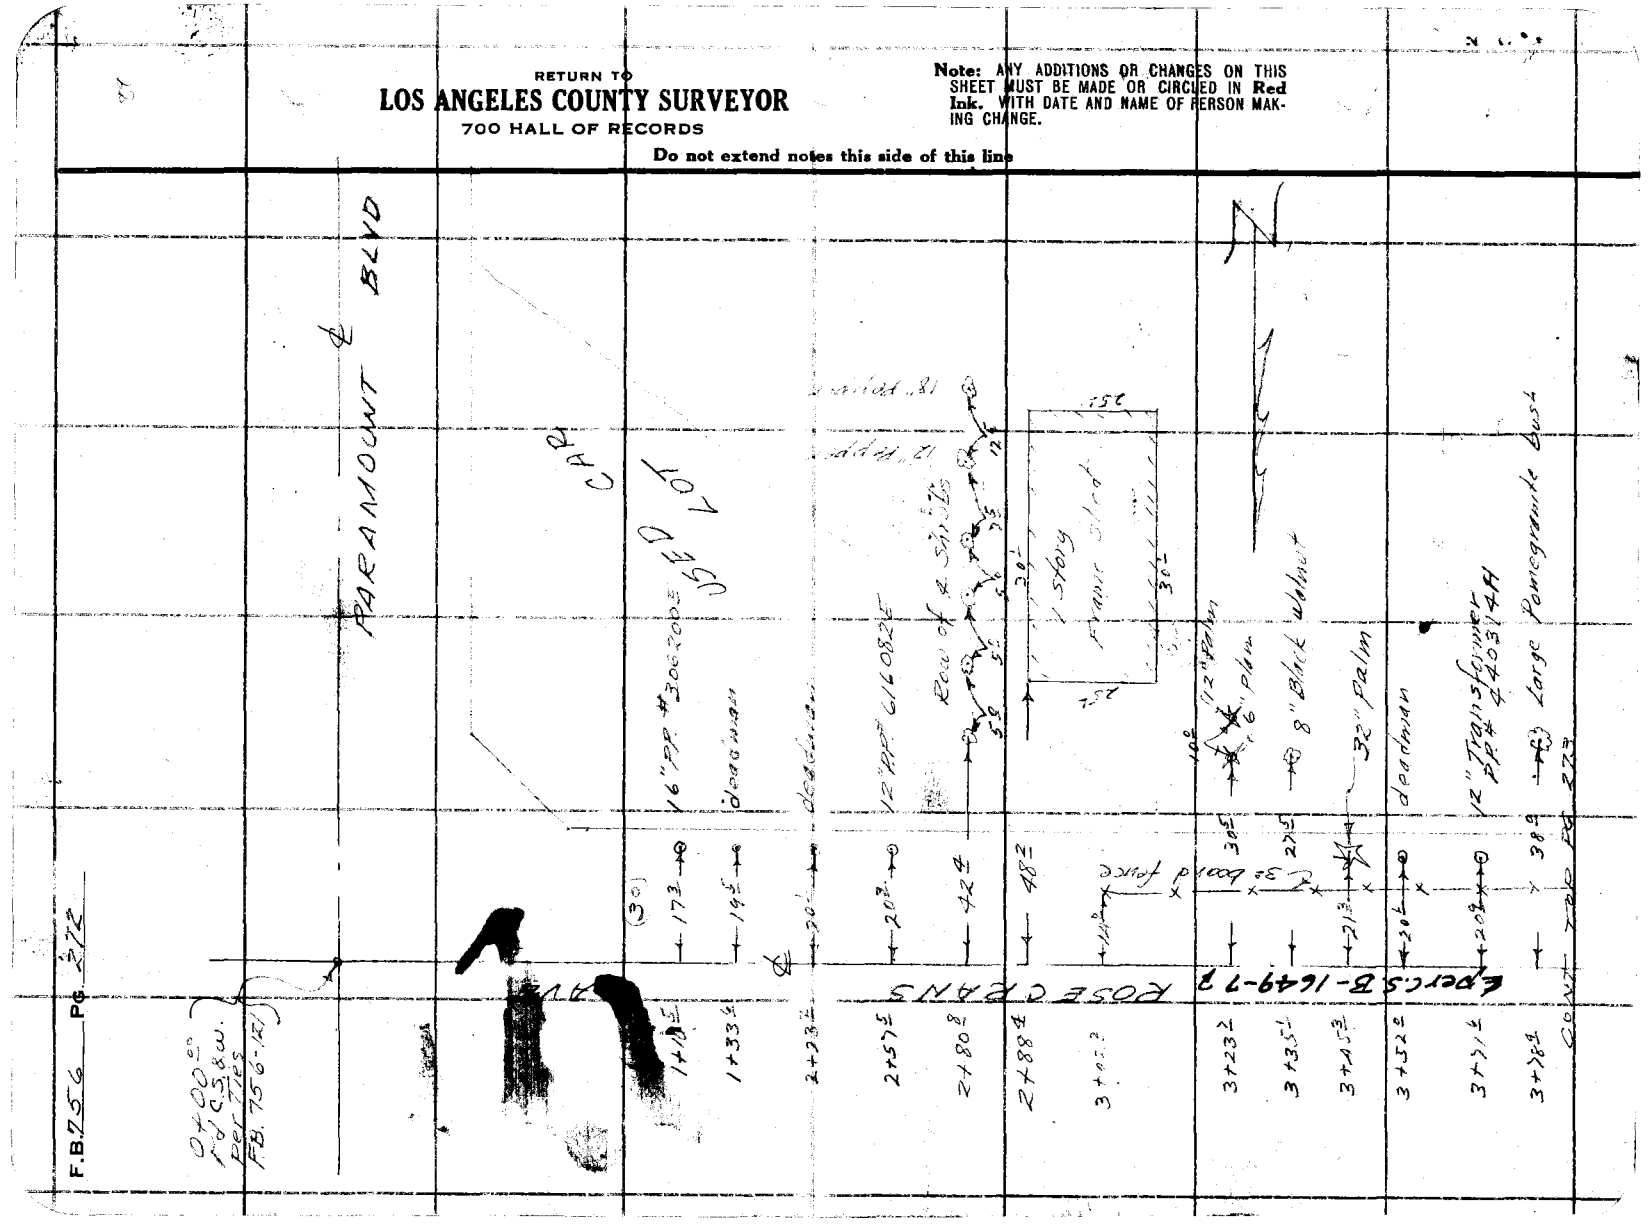

Notes Ck'd by	Survey of Rosecrans Ave
Map No.	W. O. R Tape No. 0100 St'd 62 °F.
Office Work	Surveyed by J.S. Coates
Checked	Notes J.S.C. Date 8/18/52
Date	Indexed C. Johnson

F.B. 706 PG. 3-3

Note: ANY ADDITIONS OR CHANGES ON THIS SHEET MUST BE MADE OR CIRCLED IN Red Ink. WITH DATE AND NAME OF PERSON MAKING CHANGE.

Do not extend notes this side of this line

RETURN TO
LOS ANGELES COUNTY SURVEYOR
700 HALL OF RECORDS

FORM 247 10M 8-51

CONT. FROM 1ST. ITEM 2A2

Concrete curb

3+93 ← 44° →

4+01 ← 35° → 8" Loquat

4+04 ← 34° →

4+06 ← fence

78° Group of Yucca plants

4+13 ← 33° →

33°

1 Story Frame House

4+19 ← 23° → 45° Pomegranate Shrub

36" Palm

3° board fence

4+29 ← 38° → Yucca

4+31 ← 62° → 10" Apricot

4+32 ← 70° → Pomegranate Shrub

10" Black walnut

4+67 ← AVE → 89° →

4+85 ← 13° → 14° chicken wire fence

5+09 ← 22° → 14" PA # 440313H

5+30 ← 42° →

Exc. C.S.B-1649-7

ROSECRANS

14°

1 Story Frame House

Wood porch

20°

14" Eucalyptus

5+58 ← 42° → 19° →

5+64 ← 13° → 16° →

5° Wire fn.

To S.W. & T. AT U.P.R.R. Per Pg. 123

6° W. Wl fn.

LUMBER YARD

RETURN TO

LOS ANGELES COUNTY SURVEYOR

700 HALL OF RECORDS

Note: ANY ADDITIONS OR CHANGES ON THIS SHEET MUST BE MADE OR CIRCLED IN **Red Ink.** WITH DATE AND NAME OF PERSON MAKING CHANGE.

Do not extend notes this side of this line

F.B. 256 PG. 274

Notes Ck'd by	Survey of
Map No.	W. O.	Tape No.	St'd. °F
Office Work	Surveyed by
Checked	Notes	Date
Date	Indexed

F. B. 756 Pg. 37

J.N. R-924

ROSECRANS AVE. (N'LY SIDE)
WIDENING

PIONEER BLVD.
TO CLARKDALE AVE.

Location Blue
50' No. ℄

Note:
0+00 ± Pioneer Blvd.
=50+W Pen. ℄ 4.88 = 50.88

9-37.25 ± Clarkdale Ave.
50+W Pen ℄ 7.50 = 57.50

Existing
Ground
Grade H.
Right

RETURN TO
LOS ANGELES COUNTY SURVEYOR
725 LOS ANGELES COUNTY
ENGINEERING BLDG.

Do not extend notes this side of this line.

Note: Any Additions or Changes on This Sheet Must be Made or Circled in Red Ink With Date and Name of Person Making Change.

76F309S 247 2-51

RETURN TO
LOS ANGELES COUNTY SURVEYOR
726 LOS ANGELES COUNTY
ENGINEERING BLDG.

Note: Any Additions or Changes on This Sheet Must be Made or Circled in Red Ink With Date and Name of Person Making Change.

Do not extend notes this side of this line.

F.B. 756 PG. 276

76F3095 247 2-51

RETURN TO
LOS ANGELES COUNTY SURVEYOR
726 LOS ANGELES COUNTY
ENGINEERING BLDG.

Note: Any Additions or Changes on This Sheet Must be Made or Circled in Red Ink With Date and Name of Person Making Change.

Do not extend notes this side of this line.

Notes Ck'd by
Map No.
Office Work
Checked
Date

Survey of ROSECRANS AVE
W. O. Tape No. Std. °F
Surveyed by Date
Notes
Indexed E. C. Johnson

F. B. 756 PG. 277

1-STORY STUCCO BLDG.
STORES & SHOPS
11811 - 11839 ROSECRANS AVE
OWNER: MR HALL
14140 SAN ANTONIO DR.

PLANTING AREA
4' CONC WALK
CONC. SIDEWALK
ROSECRANS AVE
NORMANTON DR

69.7'
60°
245.3'
28.6'
17.7'
14.5'
11.3'
33.0'
38.0°
46.2'
49.9'
46.2'
50.9'
56.4'
56.4'
50.9'
33.5'
1+65.6
1+73.5
1+77.5
1+85.5
1+33.9
1+41.8

RETURN TO
LOS ANGELES COUNTY SURVEYOR
725 LOS ANGELES COUNTY
ENGINEERING BLDG.

Note: Any Additions or Changes on This Sheet Must be Made or Circled in Red Ink With Date and Name of Person Making Change.

Do not extend notes this side of this line.

F.B. 756 PG. 278

Notes Ck'd by	Survey of
Map No.	W. O.	Tape No.	St'd. °F
Office Work	Surveyed by
Checked	Notes	Date
Date	Indexed A. C. Johnson

F. B. 756 Pg. 279

Note: Any Additions or Changes on This Sheet Must be Made or Circled in Red Ink With Date and Name of Person Making Change.

Do not extend notes this side of this line.

RETURN TO
LOS ANGELES COUNTY SURVEYOR
726 LOS ANGELES COUNTY
ENGINEERING BLDG.

1-STORY STUCCO DUPLEX

14149 CLARKDALE AVE

50'

8+38⁹

67'

OWNER: S.J. NETTELL
9254 PARK AVE
BELLFLOWER

LOTS

VACANT

94'

1-STORY STUCCO BLDG.
DRY-CLEANERS
11845 ROSECRANS AV

Δ's = 130°

57'

4+91⁹

4' CONC. WALK

10⁹

57'

4+80⁹

PARKING AREA

MAC PAVE.

BLDG. PERMIT Nº E 164456

OWNER: WHEELER

Δ = 130°

66'

4+34⁵

1-STORY STUCCO BLDG.
(UNDER CONSTRUCTION)
11841-41½ ROSECRANS AV.

60'

4+27⁵

CLARKDALE AVE

ROSECRANS AVE

76F3095 247 2-81

RETURN TO
LOS ANGELES COUNTY SURVEYOR
725 LOS ANGELES COUNTY
ENGINEERING BLDG.

Do not extend notes this side of this line.

Note: Any Additions or Changes on This Sheet Must be Made or Circled in Red Ink With Date and Name of Person Making Change.

F.B. 756 PG. 280

76F309S 247 2-51

RETURN TO
LOS ANGELES COUNTY SURVEYOR
726 LOS ANGELES COUNTY
ENGINEERING BLDG.

Note: Any Additions or Changes on This Sheet Must be Made or Circled in Red Ink With Date and Name of Person Making Change.

Do not extend notes this side of this line.

Notes Ck'd by
Map No.
Office Work
Checked
Date

Survey of
W. O.
Tape No.
Surveyed by
Notes
Indexed
Date
Sta'd
°F

F. B. 756 Pg. 28

SAN ANTONIO DR.

MAC.

℄ PV'MT

1+50.0
1+47.0
20'±
36'±
TO ℄ INT.
=0+00

3+00
20'±

3+14.2
TO ℄ INT.
36'±

0.5 CONC CURB

53'

19.5'

16.9'

4' CONC WALL

1-STORY STUCCO BLDG.
AUTOMOTIVE SHOPS e-f-c.
14130-14140 SAN ANTONIO DR.

44'

See Sht 5 for cont. B.L.

F. B. 756 PG. 282

RETURN TO
LOS ANGELES COUNTY SURVEYOR
726 LOS ANGELES COUNTY
ENGINEERING BLDG.

Note: Any Additions or Changes on This Sheet Must be Made or Circled in Red Ink With Date and Name of Person Making Change.

Do not extend notes this side of this line.

095 247 2-51

RETURN TO
LOS ANGELES COUNTY SURVEYOR
726 LOS ANGELES COUNTY
ENGINEERING BLDG.

Note: Any Additions or Changes on This Sheet Must be Made or Circled in Red Ink With Date and Name of Person Making Change.

Do not extend notes this side of this line.

Notes Ck'd by
Map No.
Office Work
Checked
Date

Survey of
W. O.
Tape No.
Std.
Surveyed by
Notes
Indexed
Date
K. C. Johnson

F. B. 756 PG. 283

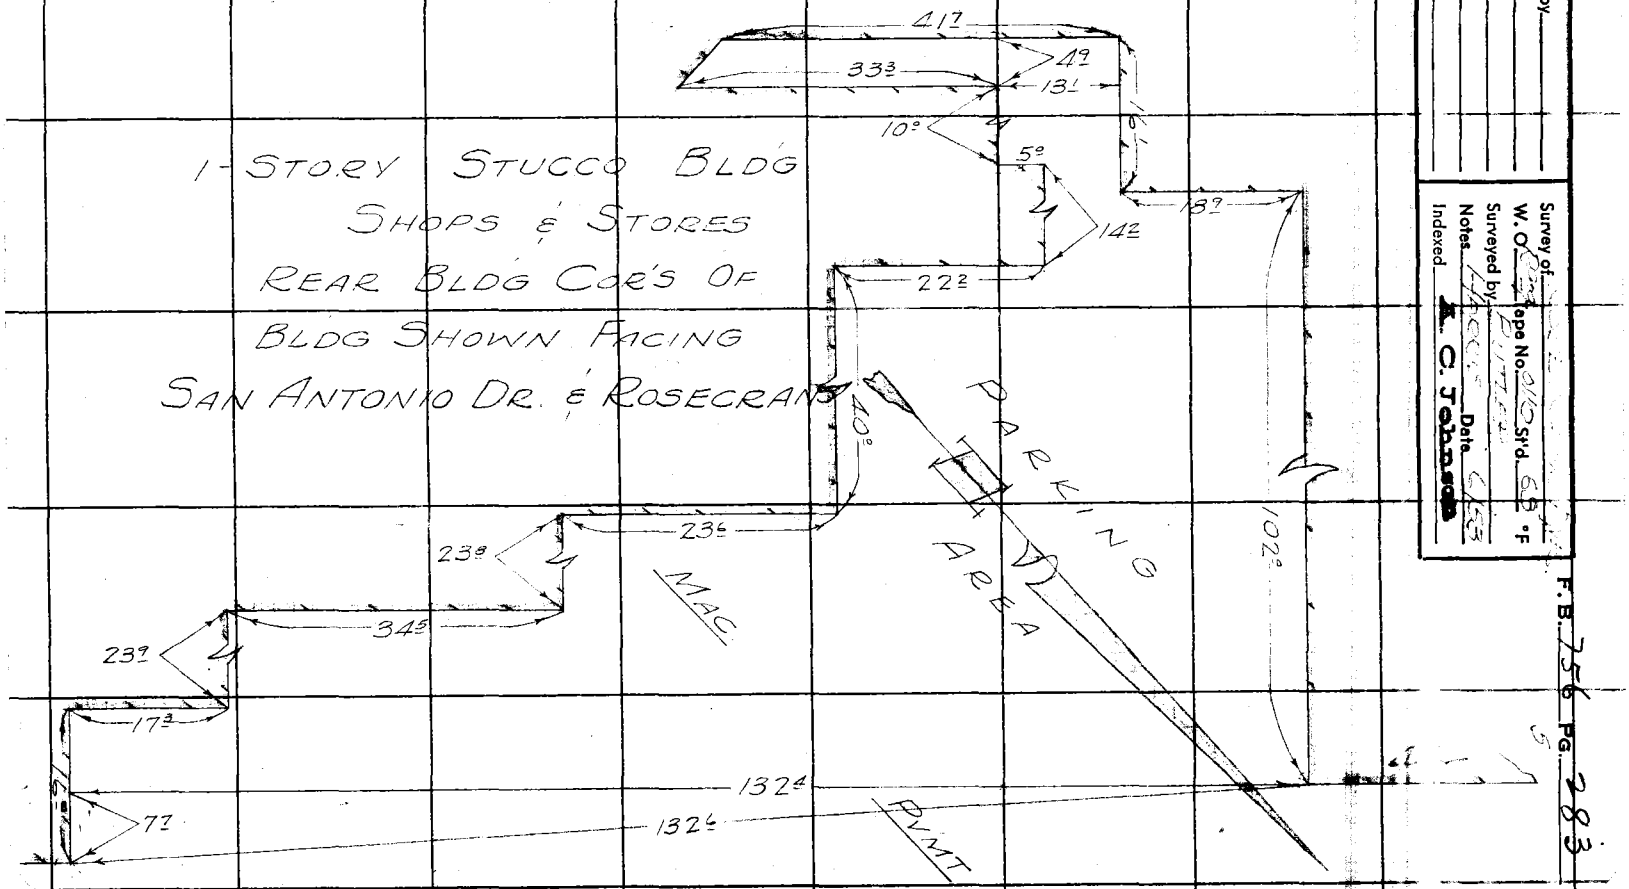

RETURN TO
LOS ANGELES COUNTY SURVEYOR
720 LOS ANGELES COUNTY
ENGINEERING BLDG.

Note: Any Additions or Changes on This Sheet Must be Made or Circled in Red Ink With Date and Name of Person Making Change.

Do not extend notes into side of this line.

756

F.B. 756 PG.