The original pages of this book are of poor quality. Care has been taken to make the best scans possible. If necessary you can arrange to see the original book at:

Department of Public Works

900 S. Fremont Ave

Survey Public Counter

Alhambra, CA 91803

12310

F.B. 986-1

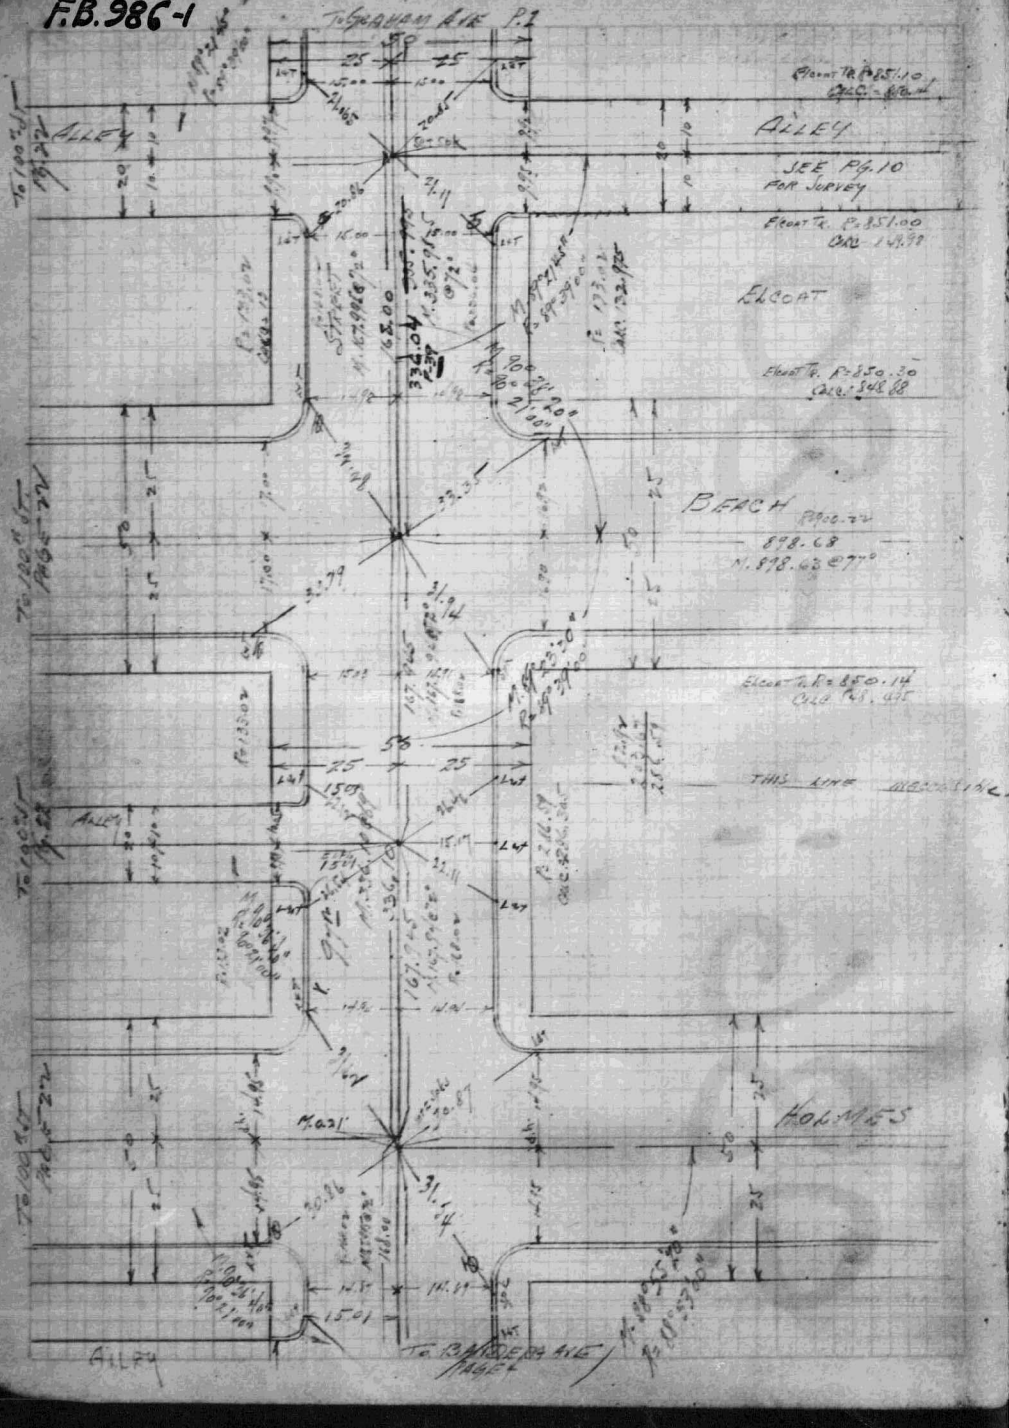

F.B. 986-2

3

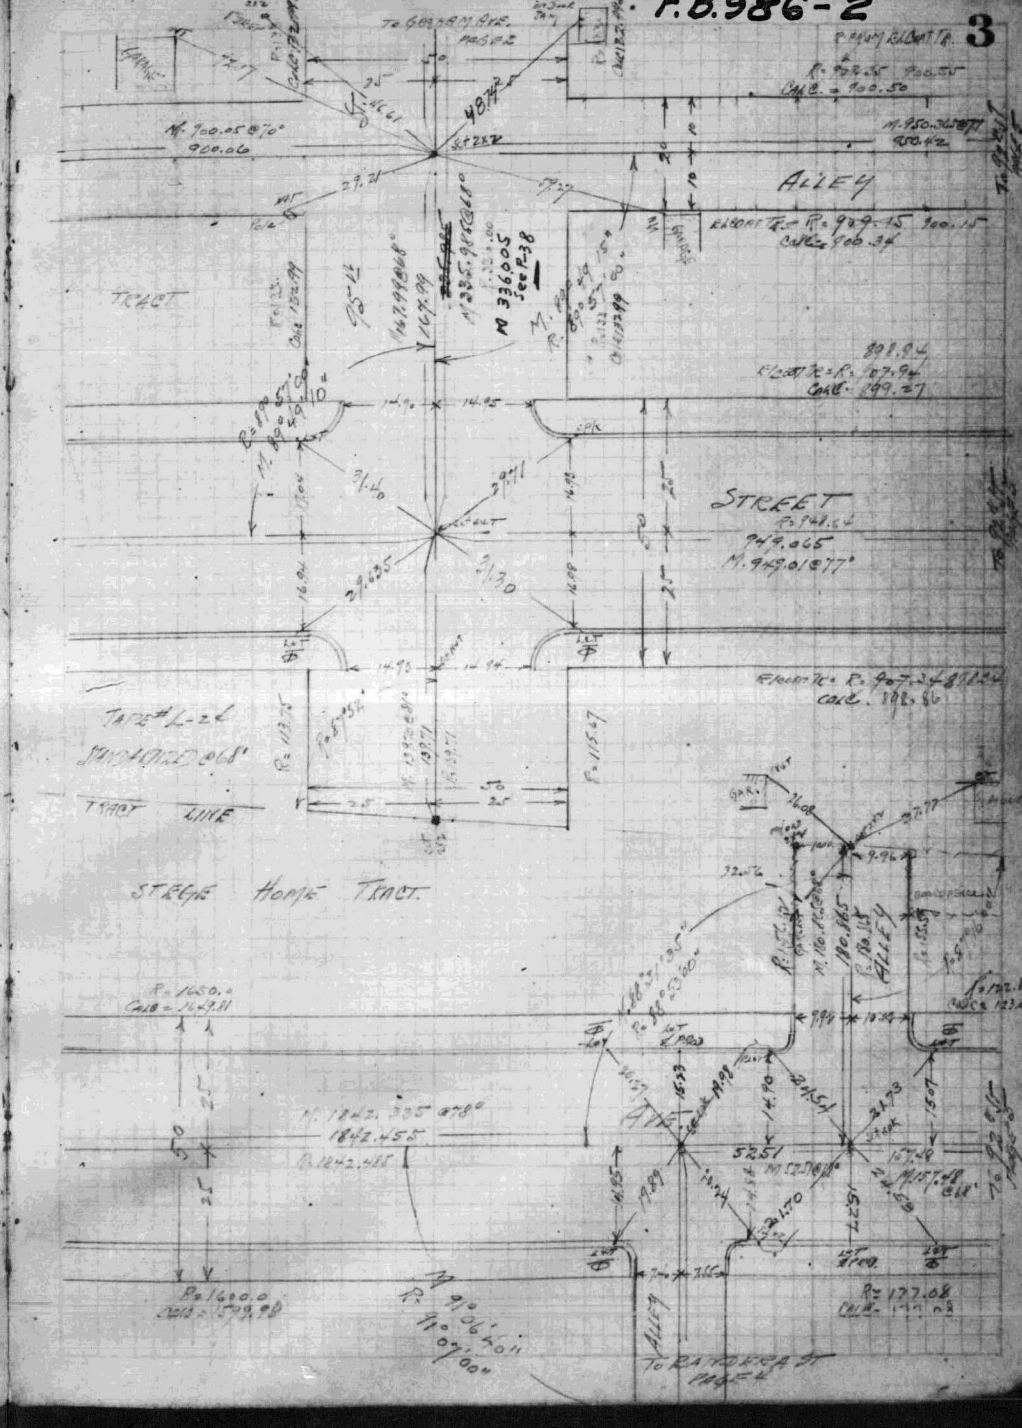

12310

F.B. 986-3

F.B. 986-4

4

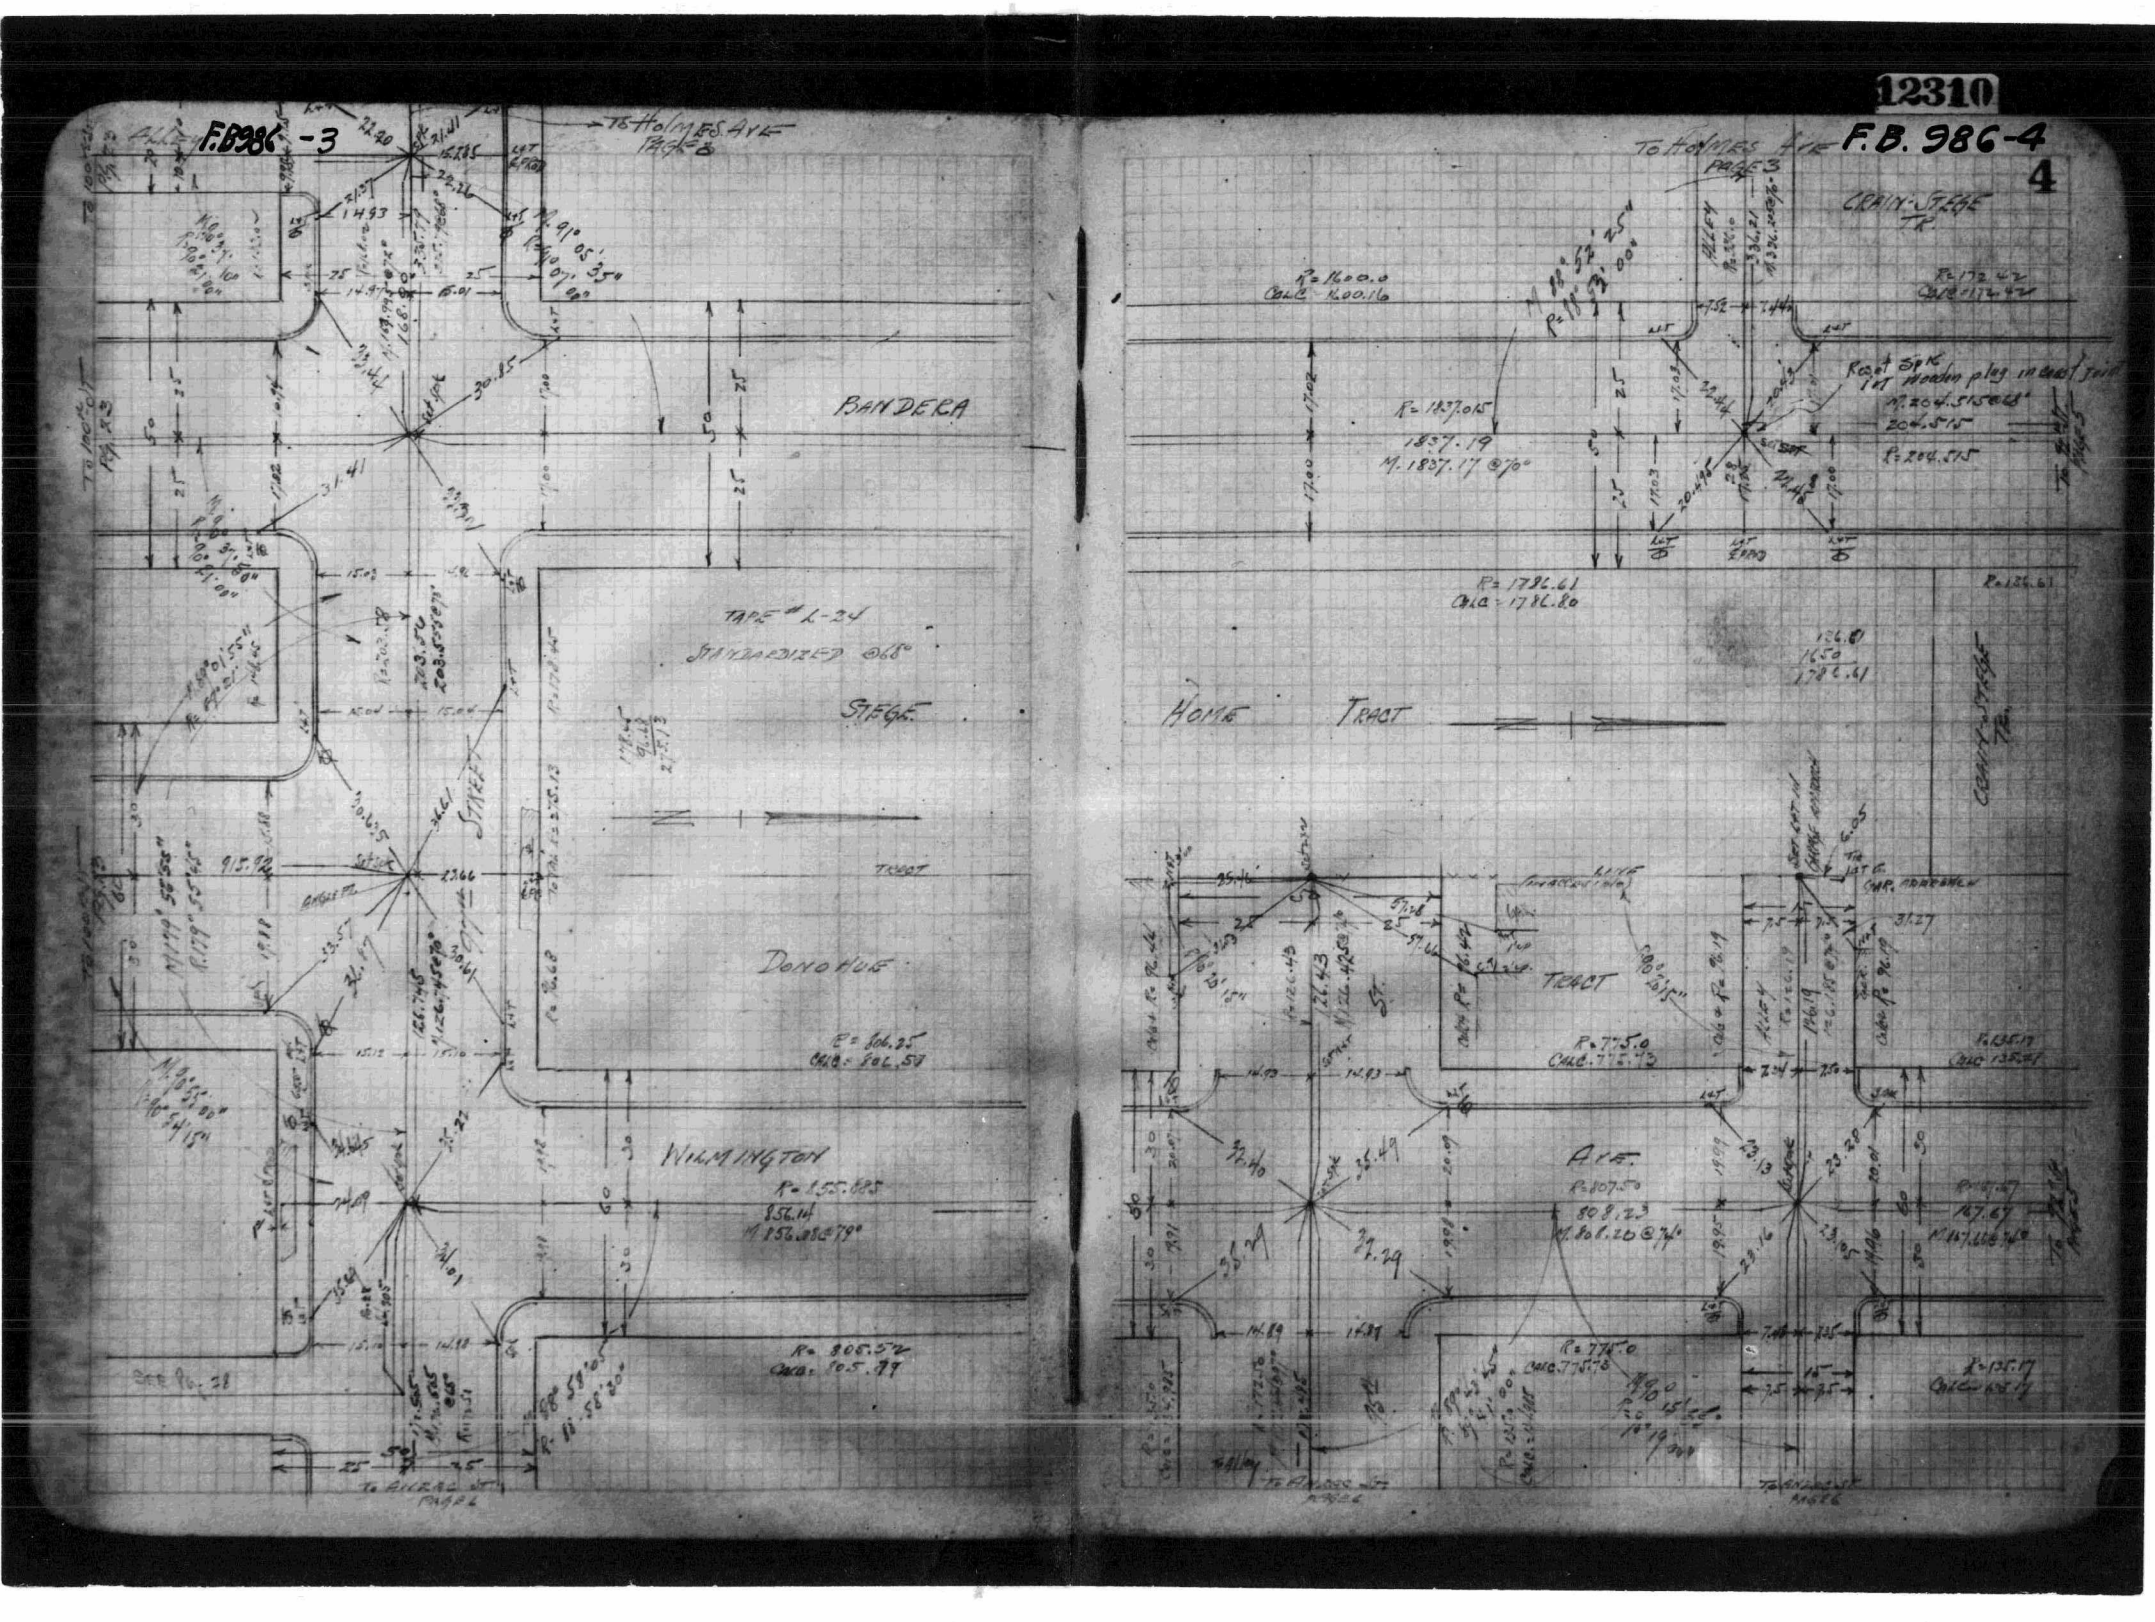

F.B. 986-5

12310

F.B. 986-6

5

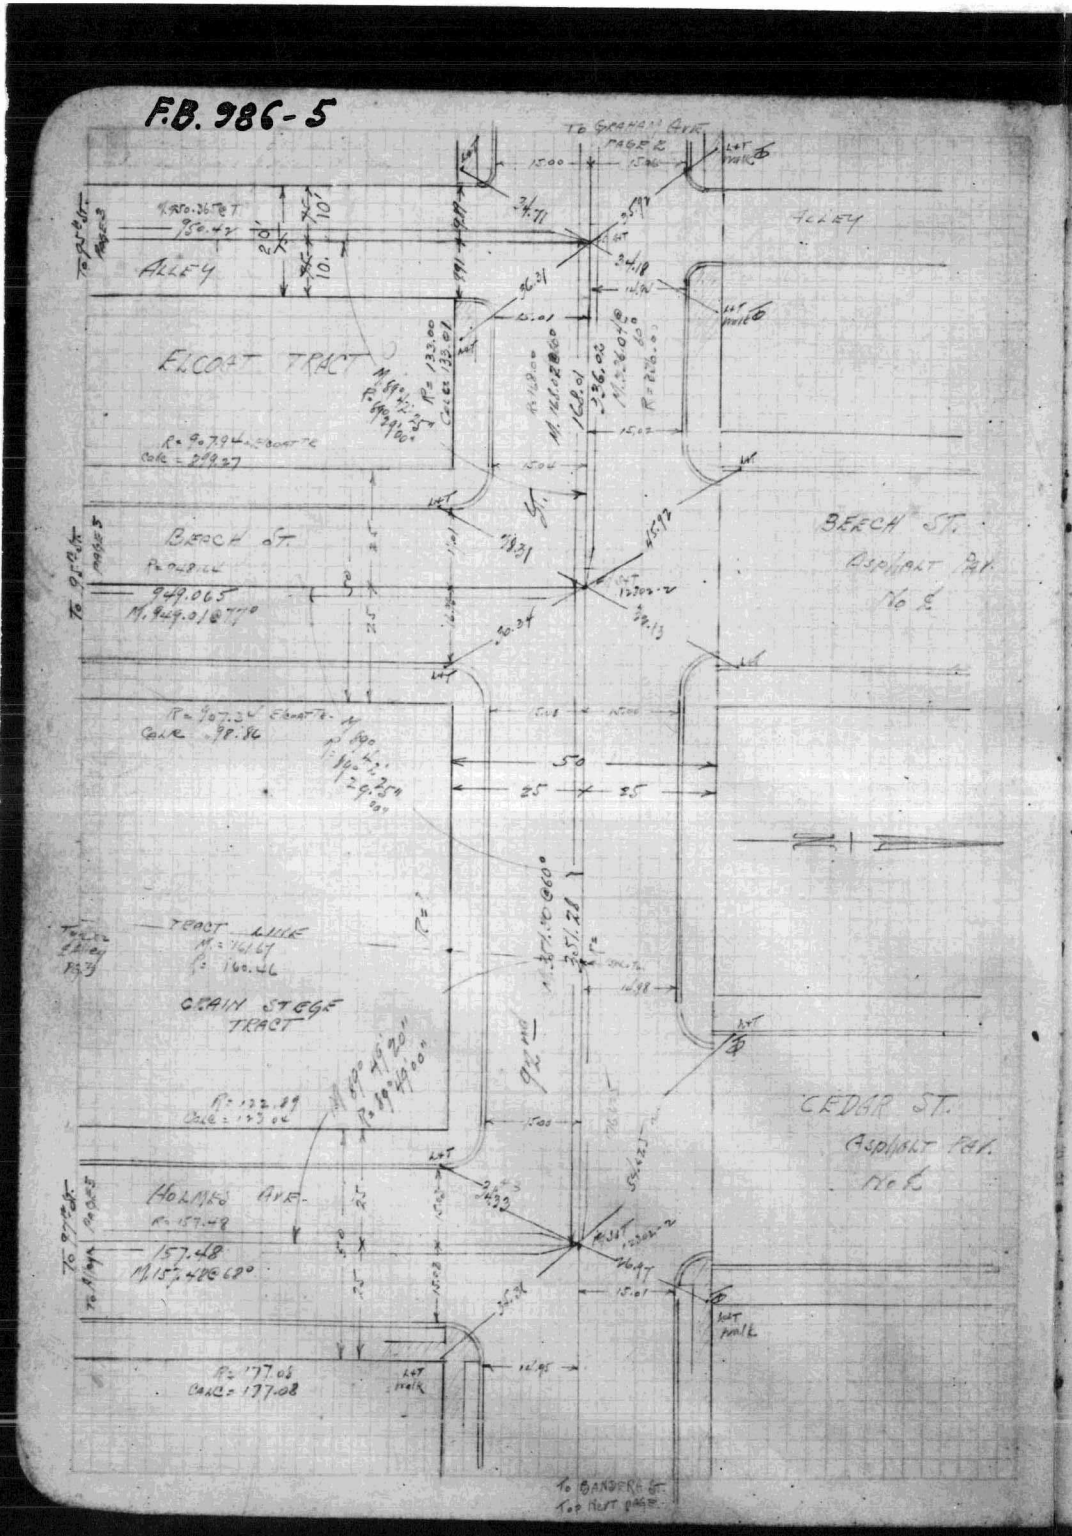

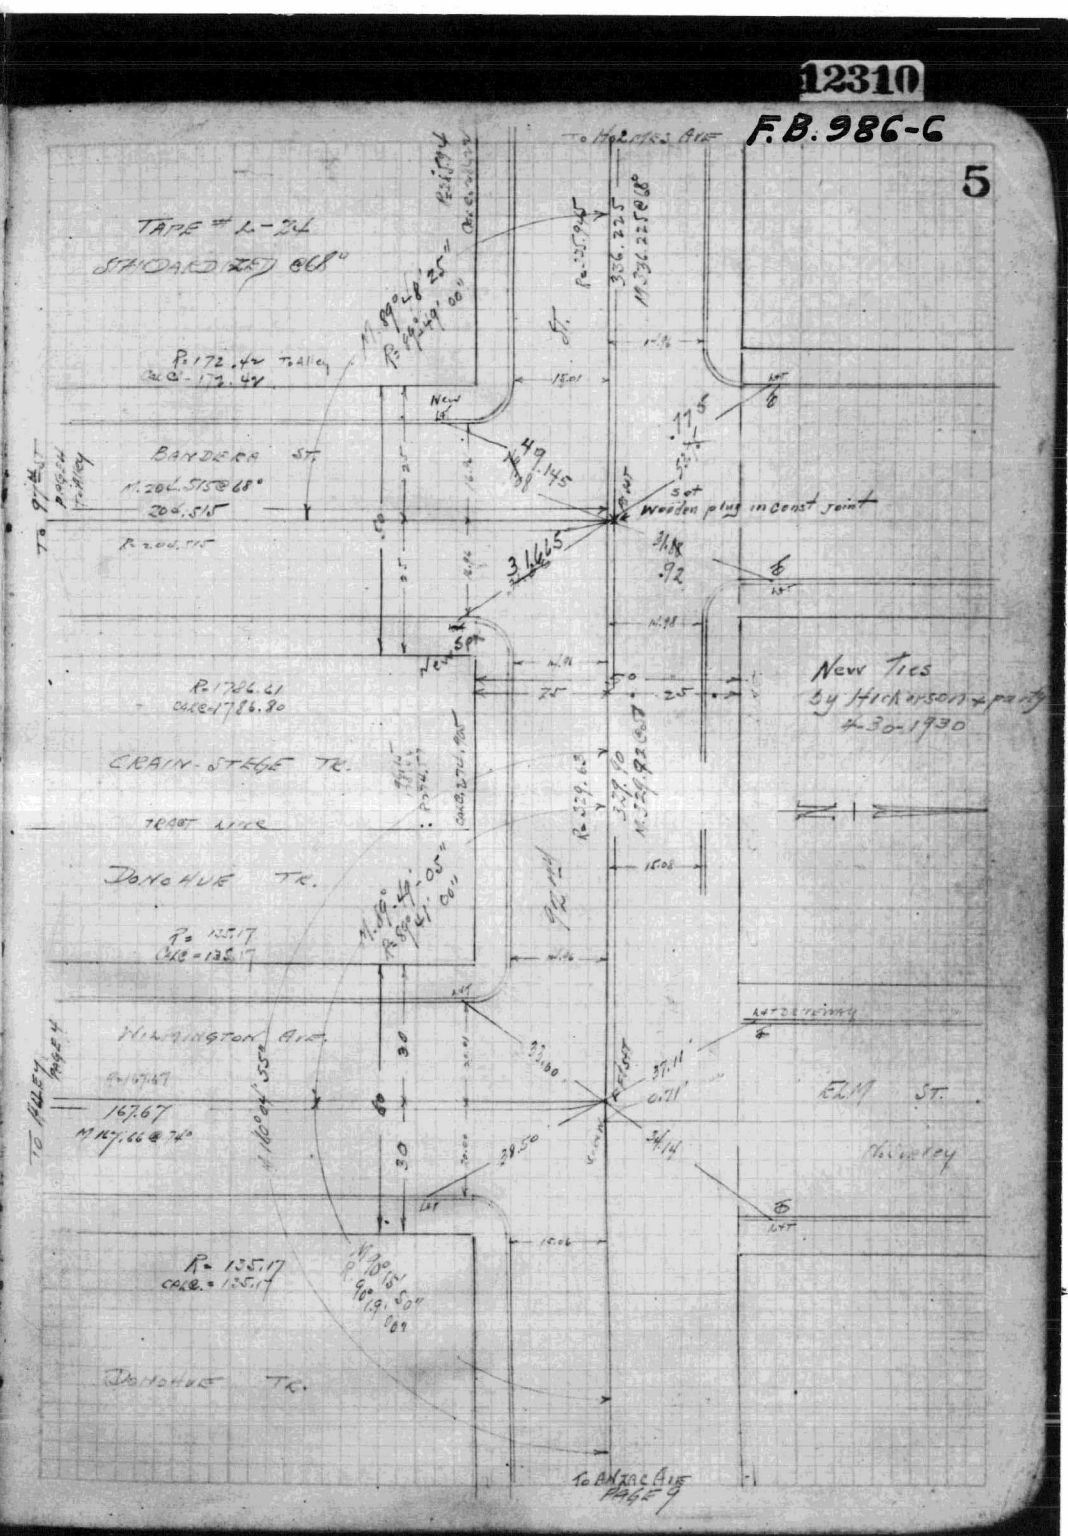

F.B. 986-7

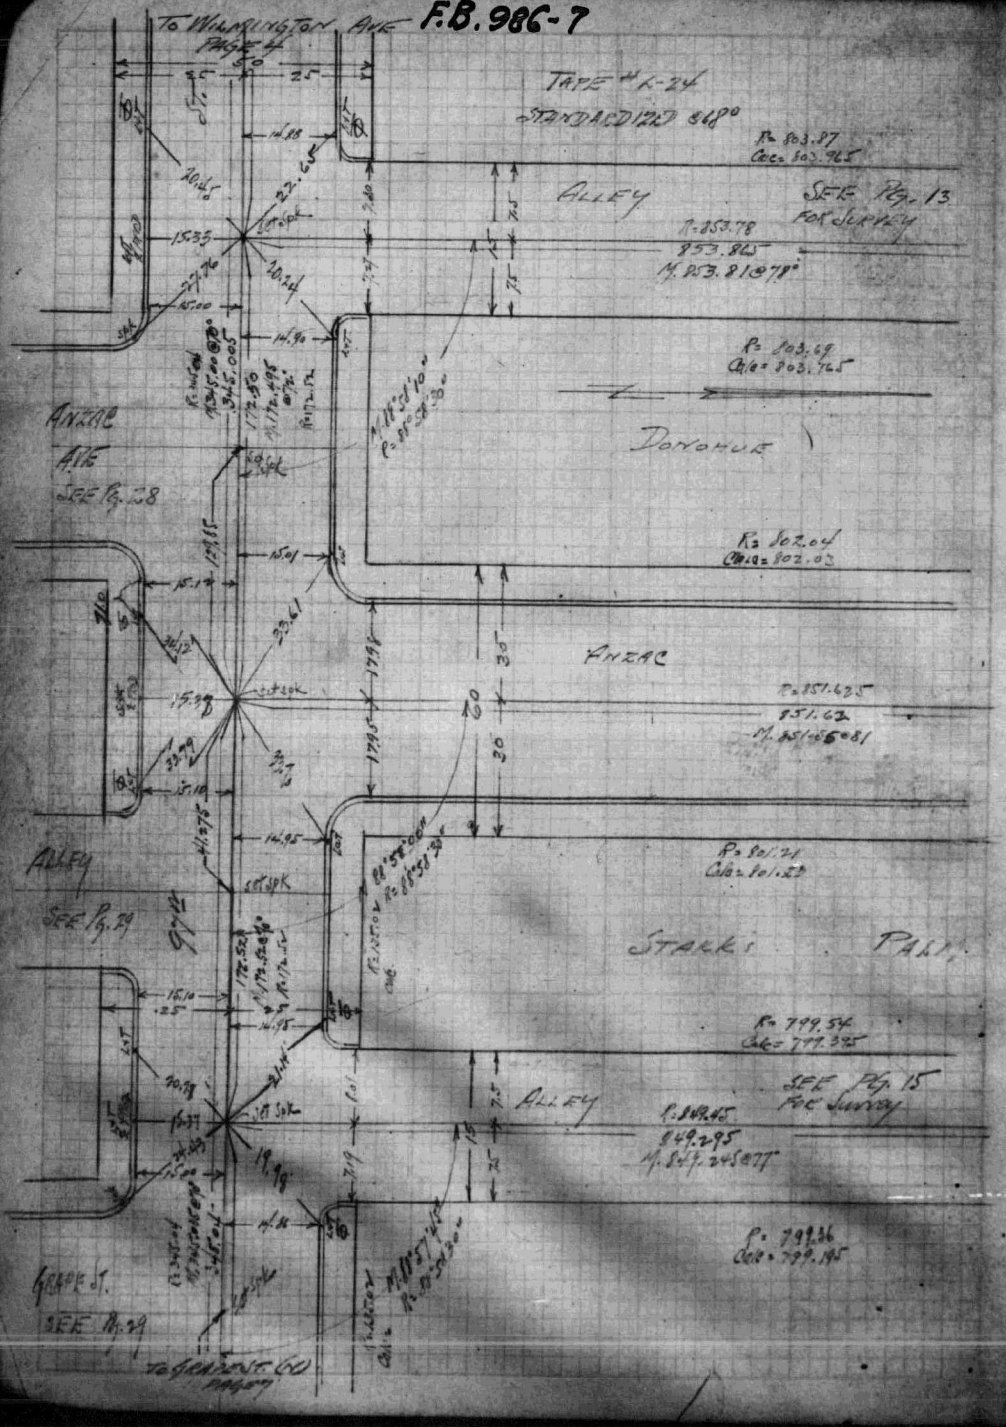

F.B. 986-8

12310

6

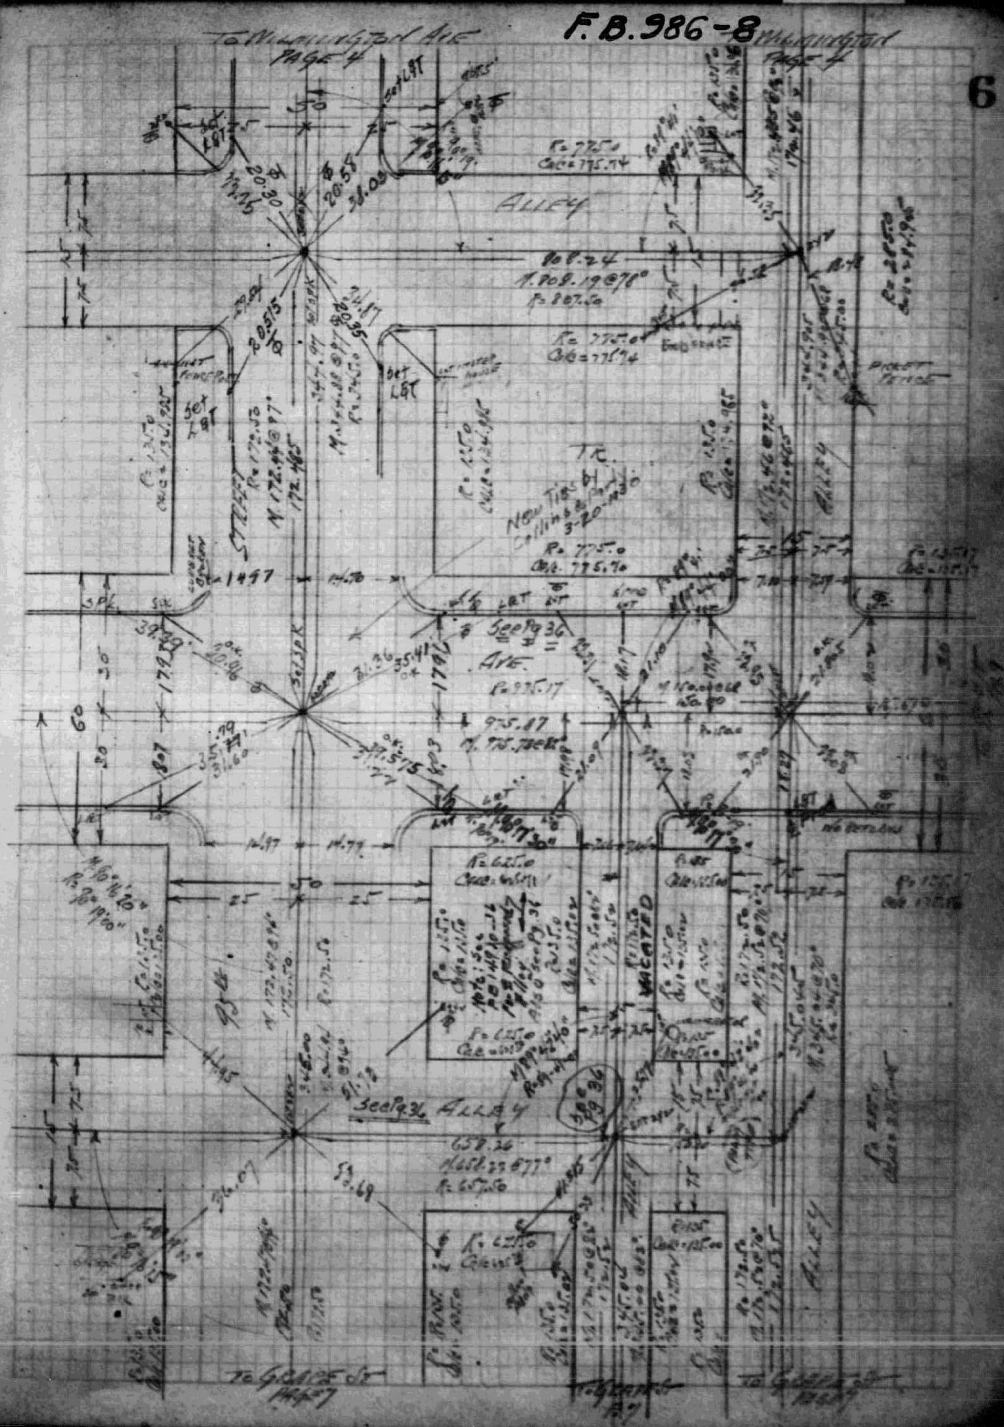

F.B. 986-9

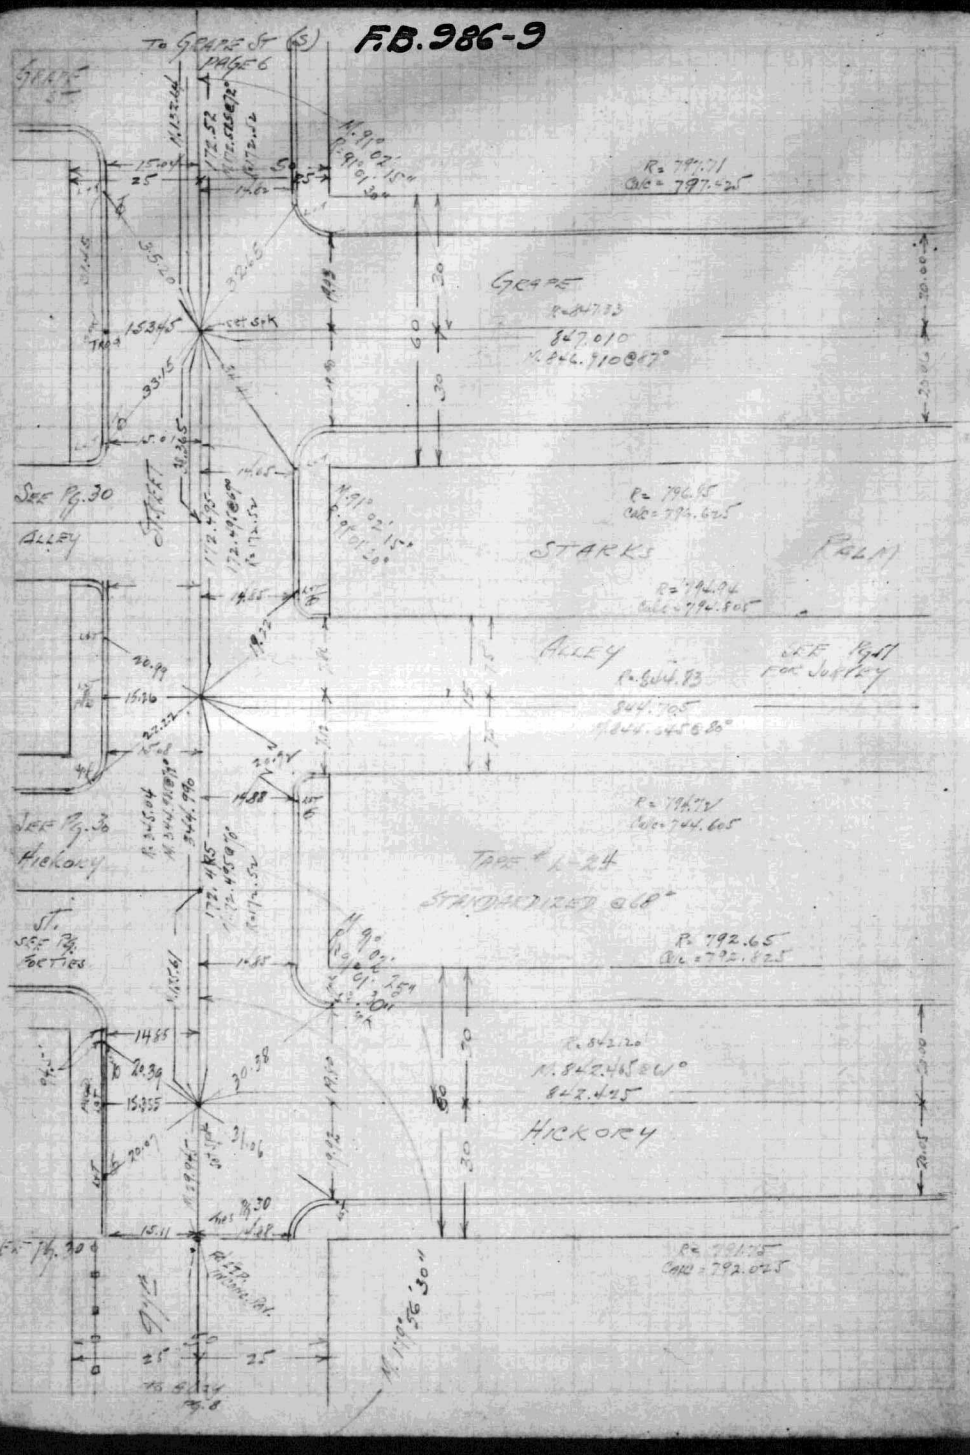

F.B. 986-10

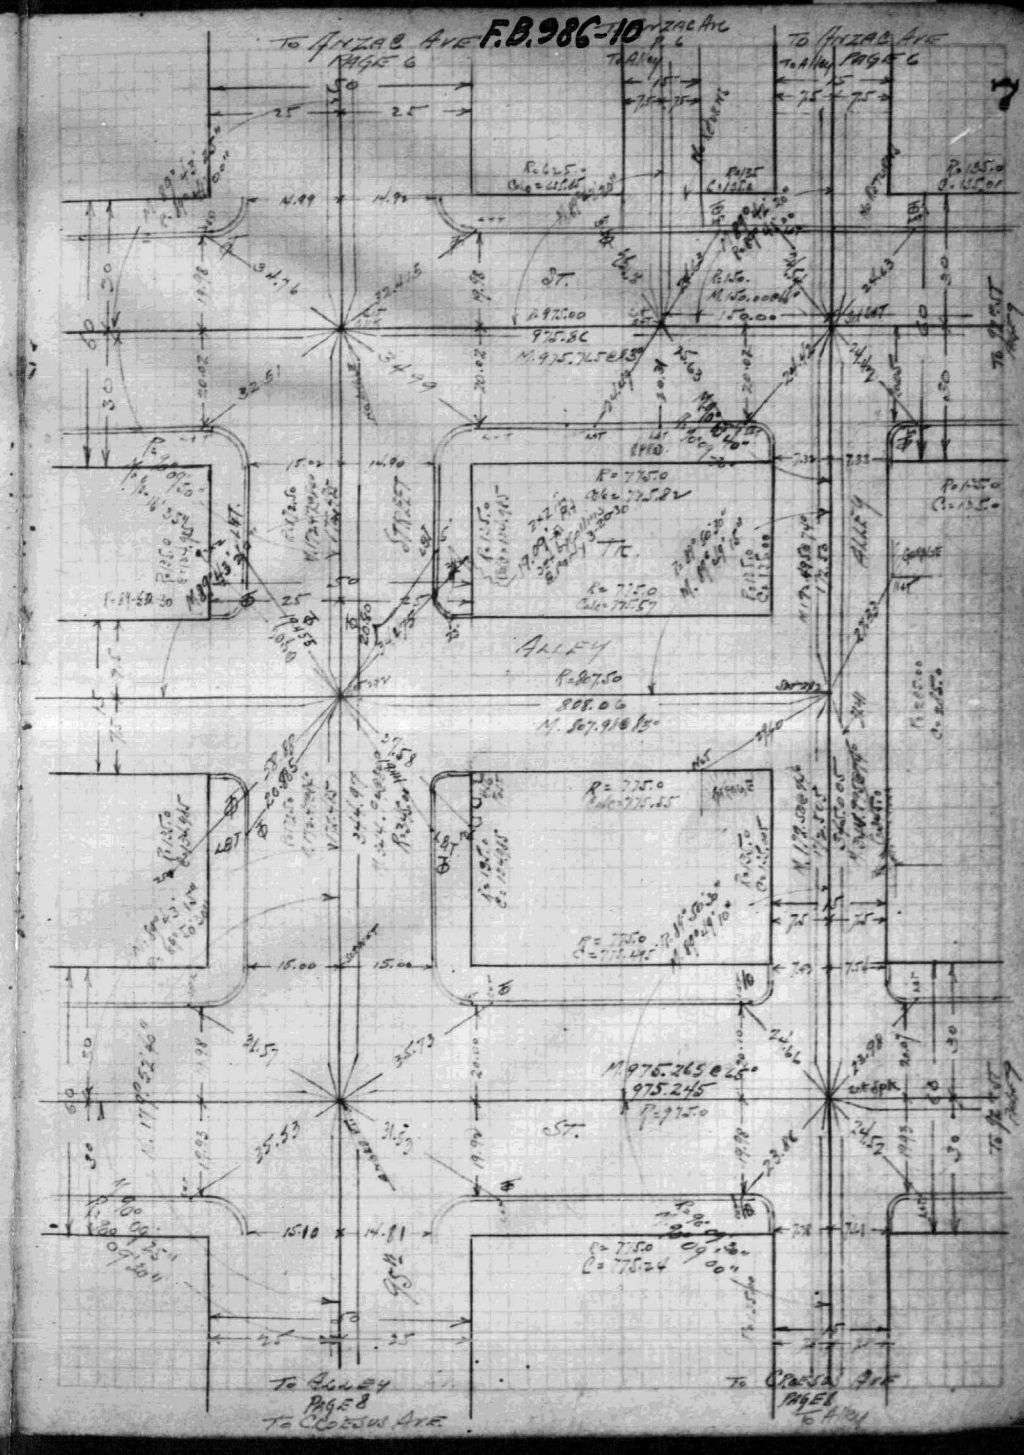

F.B. 986-11

F.B. 986-12

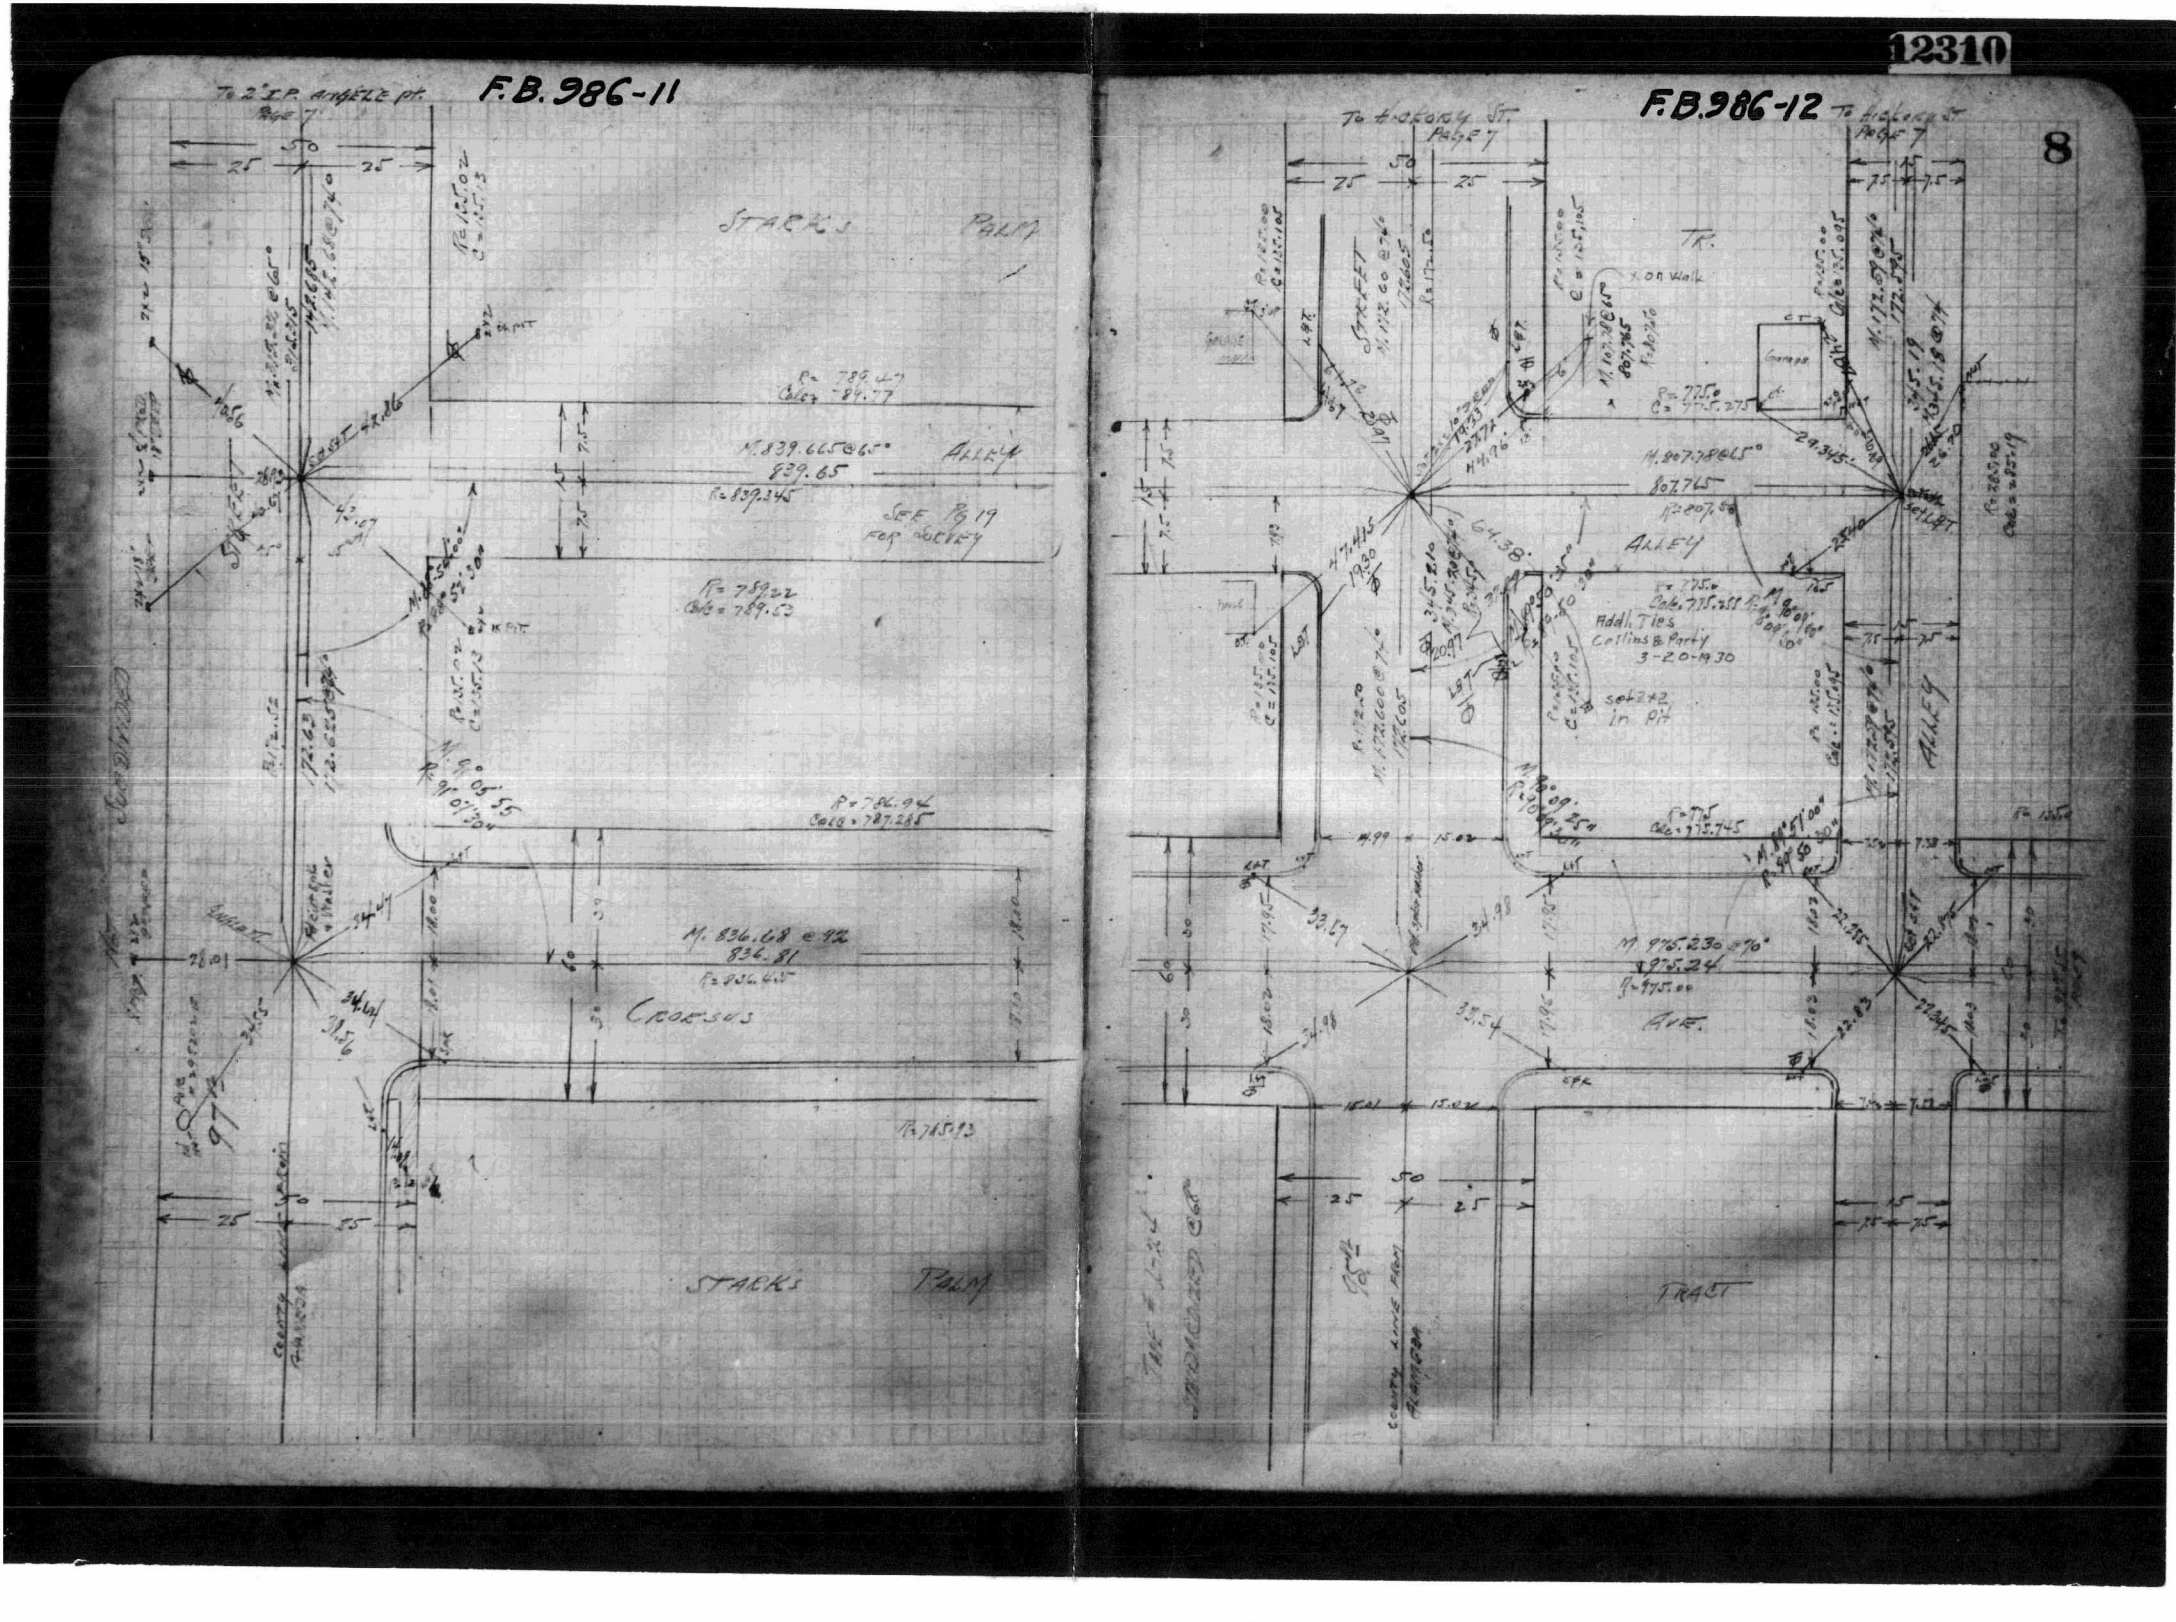

F.B. 986-13

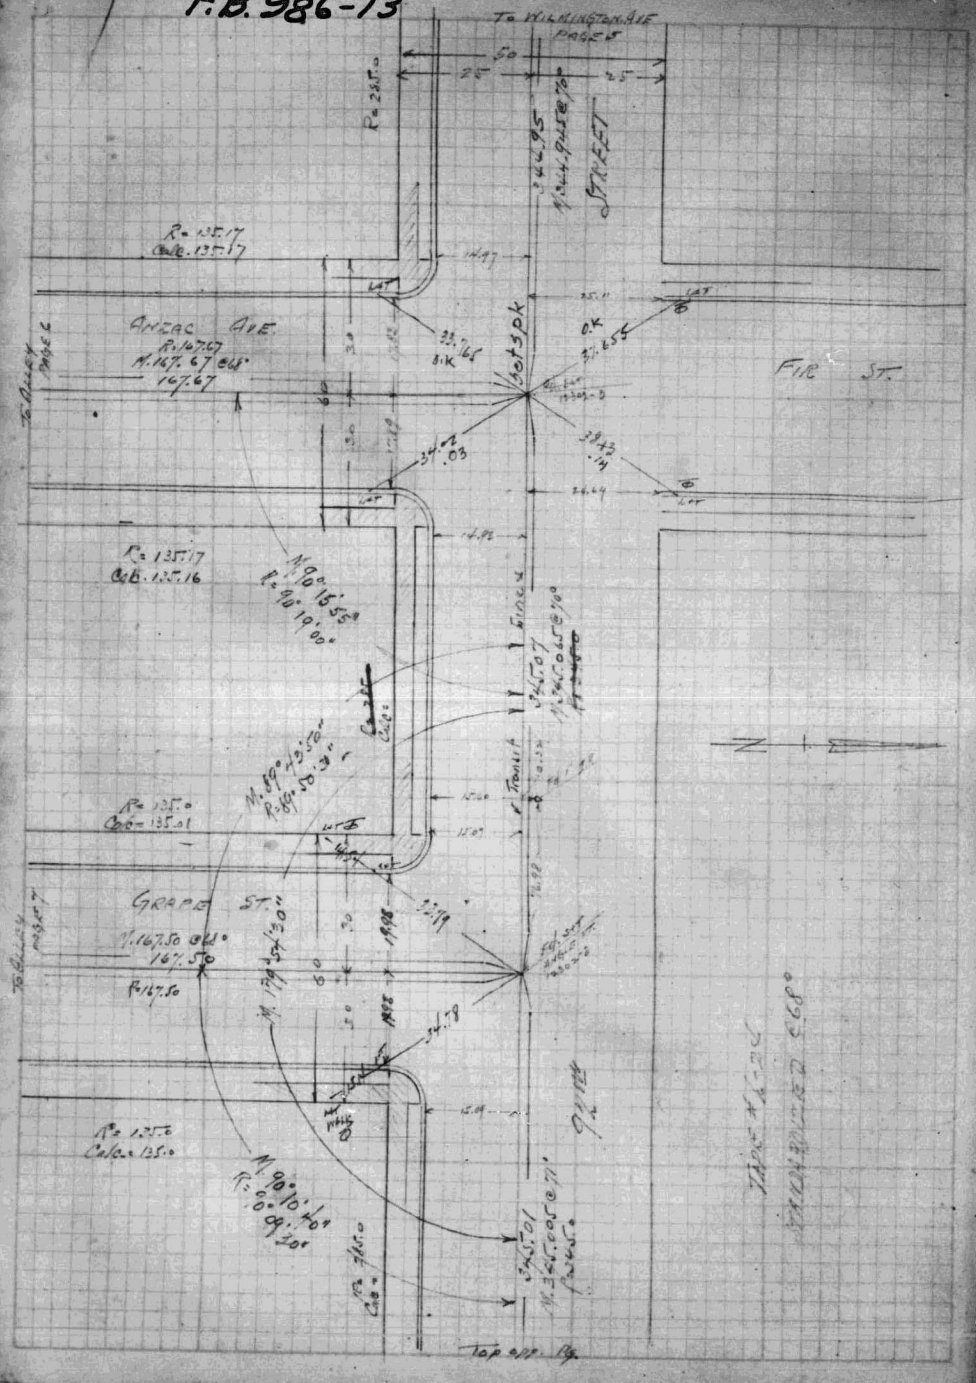

12310

F.B. 986-14

INDEXED DEC 28 1928

9

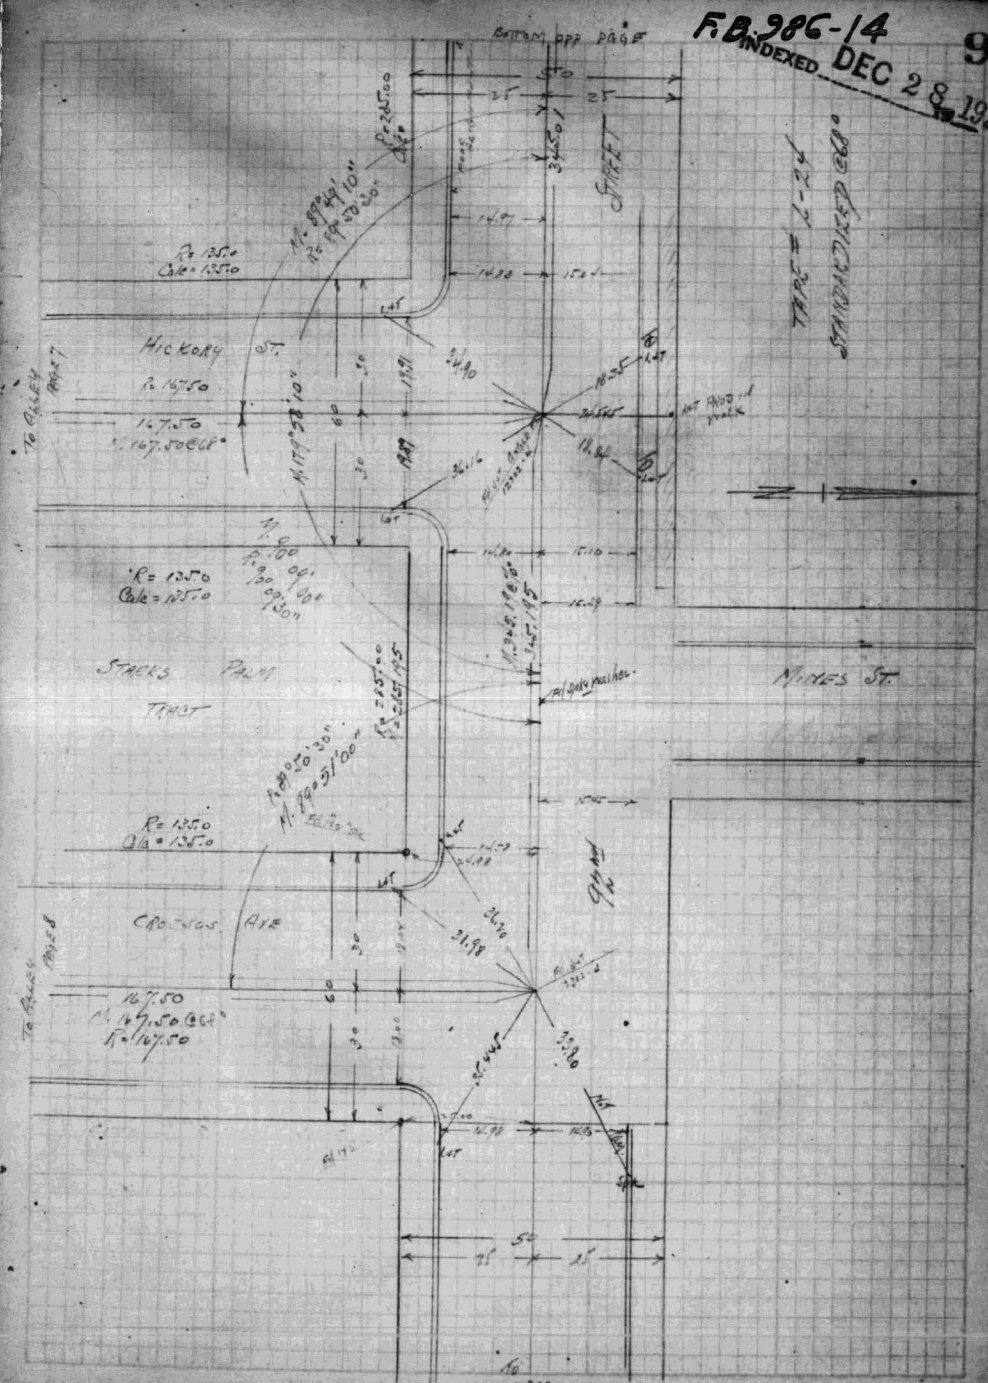

F.B. 986-15

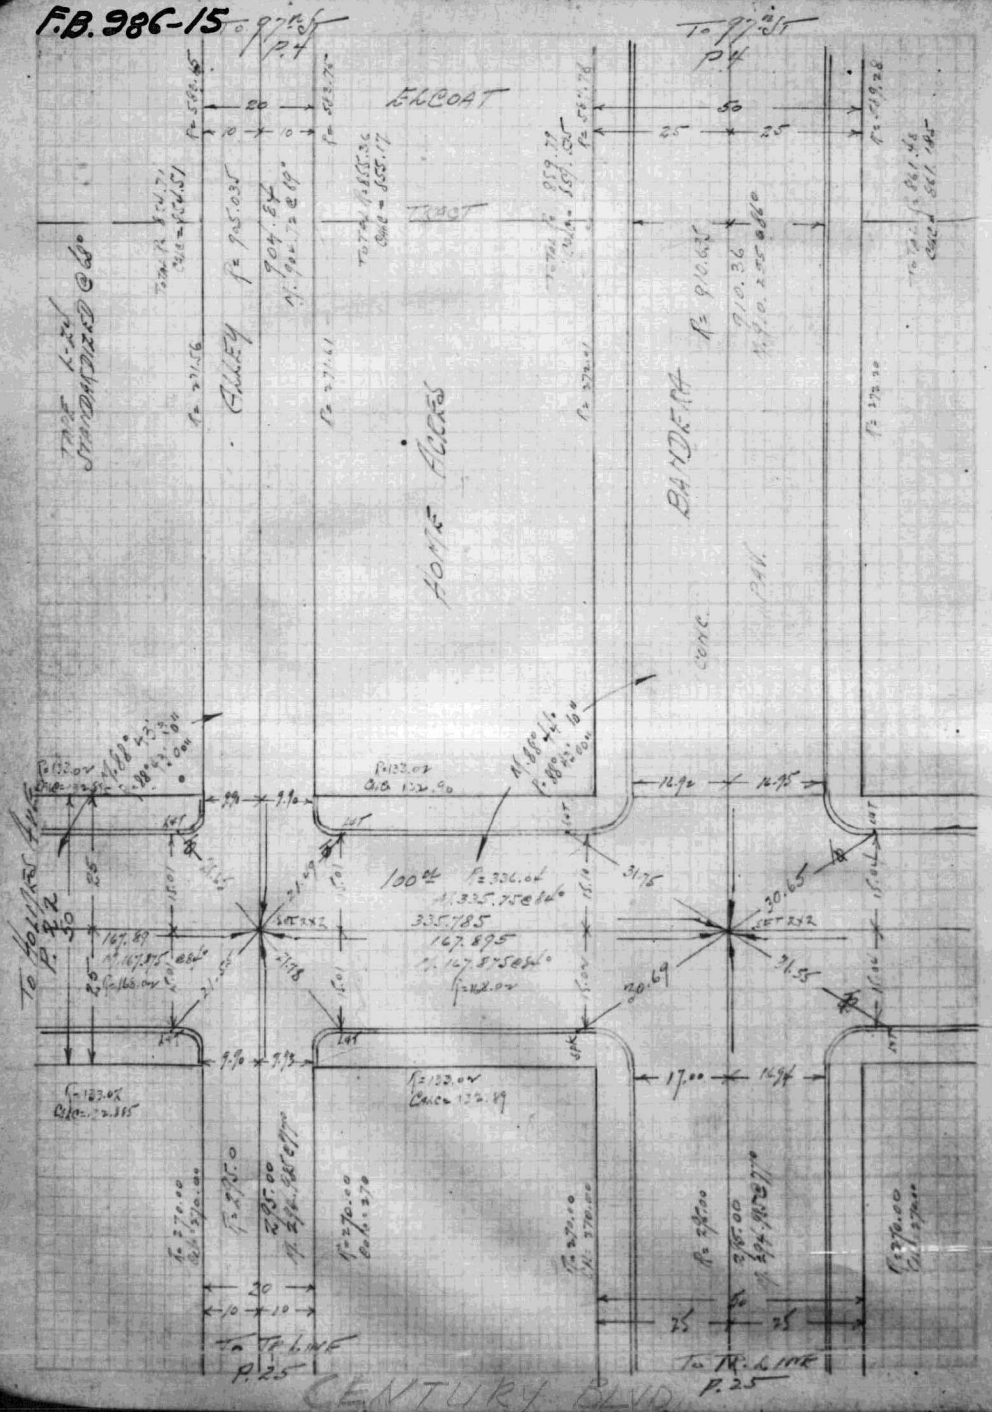

F.B. 986-16

23

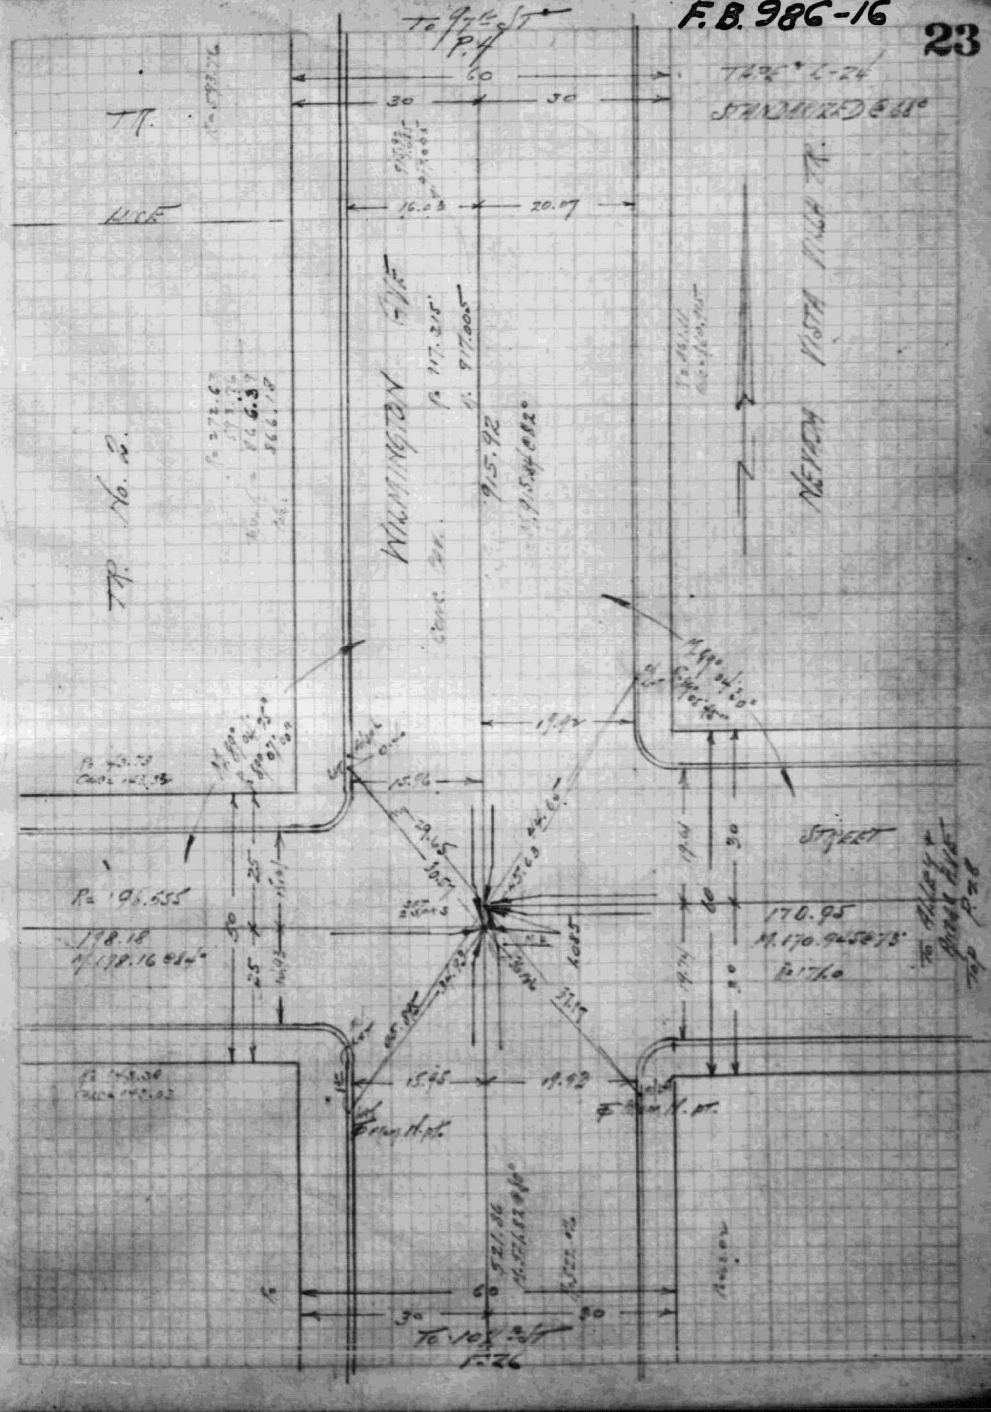

F.B. 986-17

To 100 Ft St
P. 21

HOME

VOID See P-40

VOID See P-4

℄ PH Moved .075 W

102.22

345.954
.0075
346.025

To 103 Ft St
P. 29

F.B. 986-18

12310

24

To 100 Ft St
P. 22

ACRES

ALLEY

TR.

ALLEY

KEY

TR.

BLOCK

STREET

306.00

332.54 P-40

292.32

To 103 Ft St
P. 27

F.B. 986-19

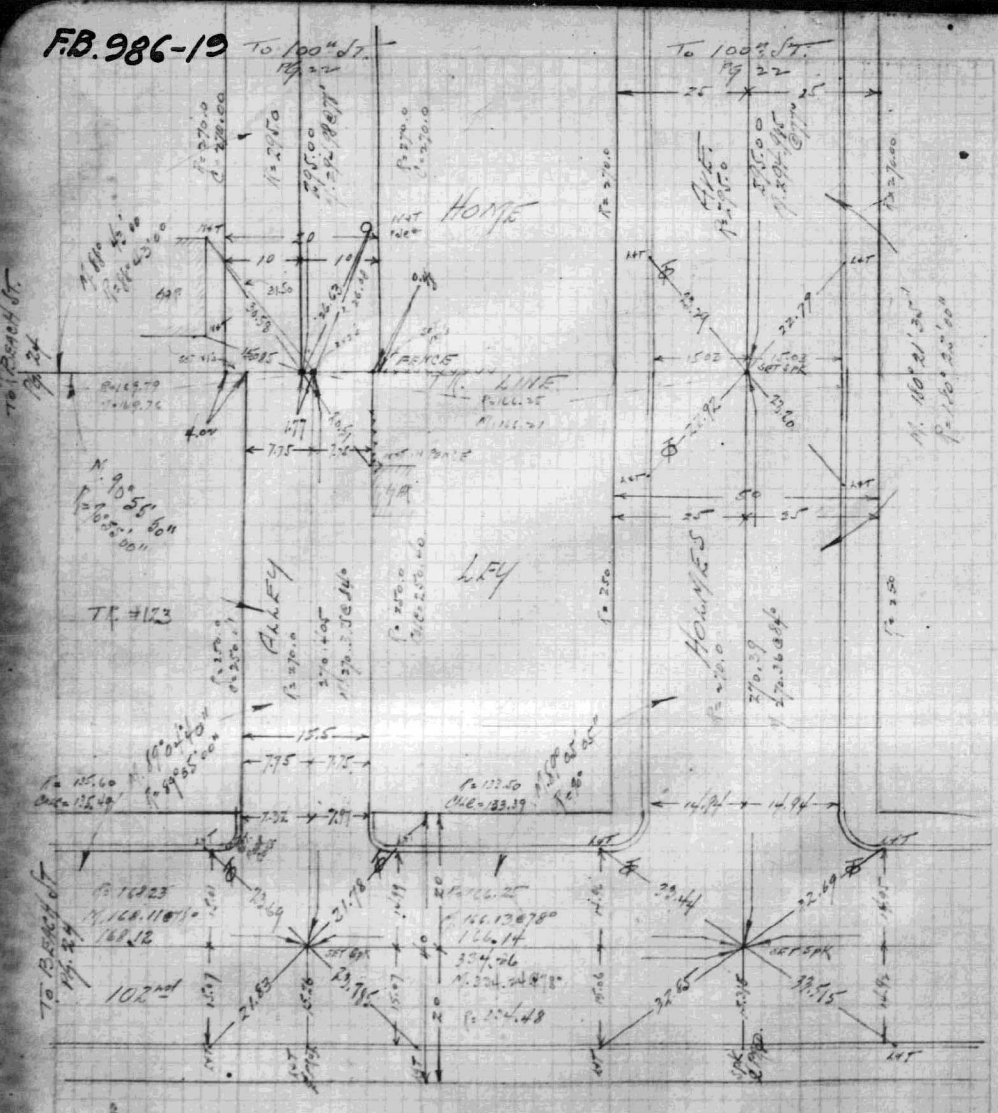

F.B. 986-20

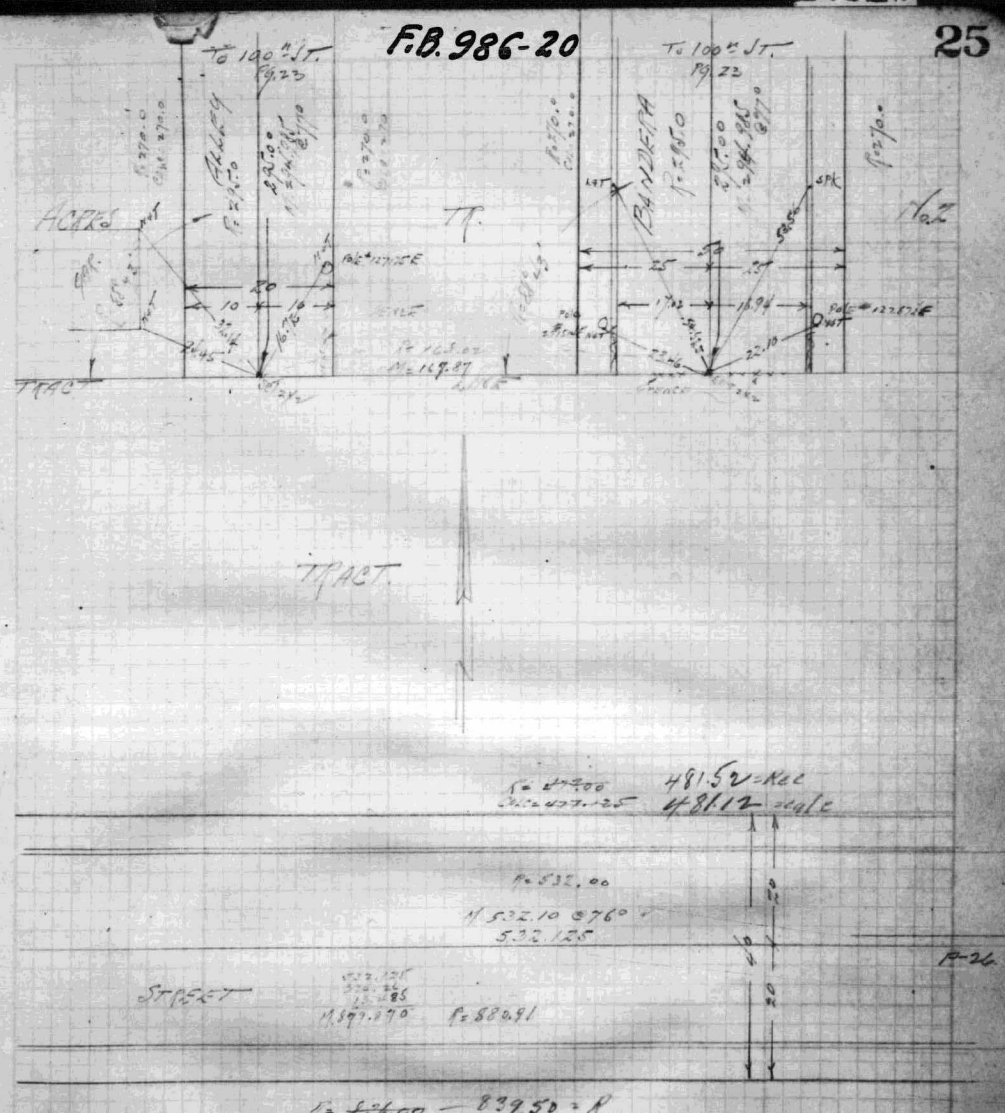

25

SEP 26 1933

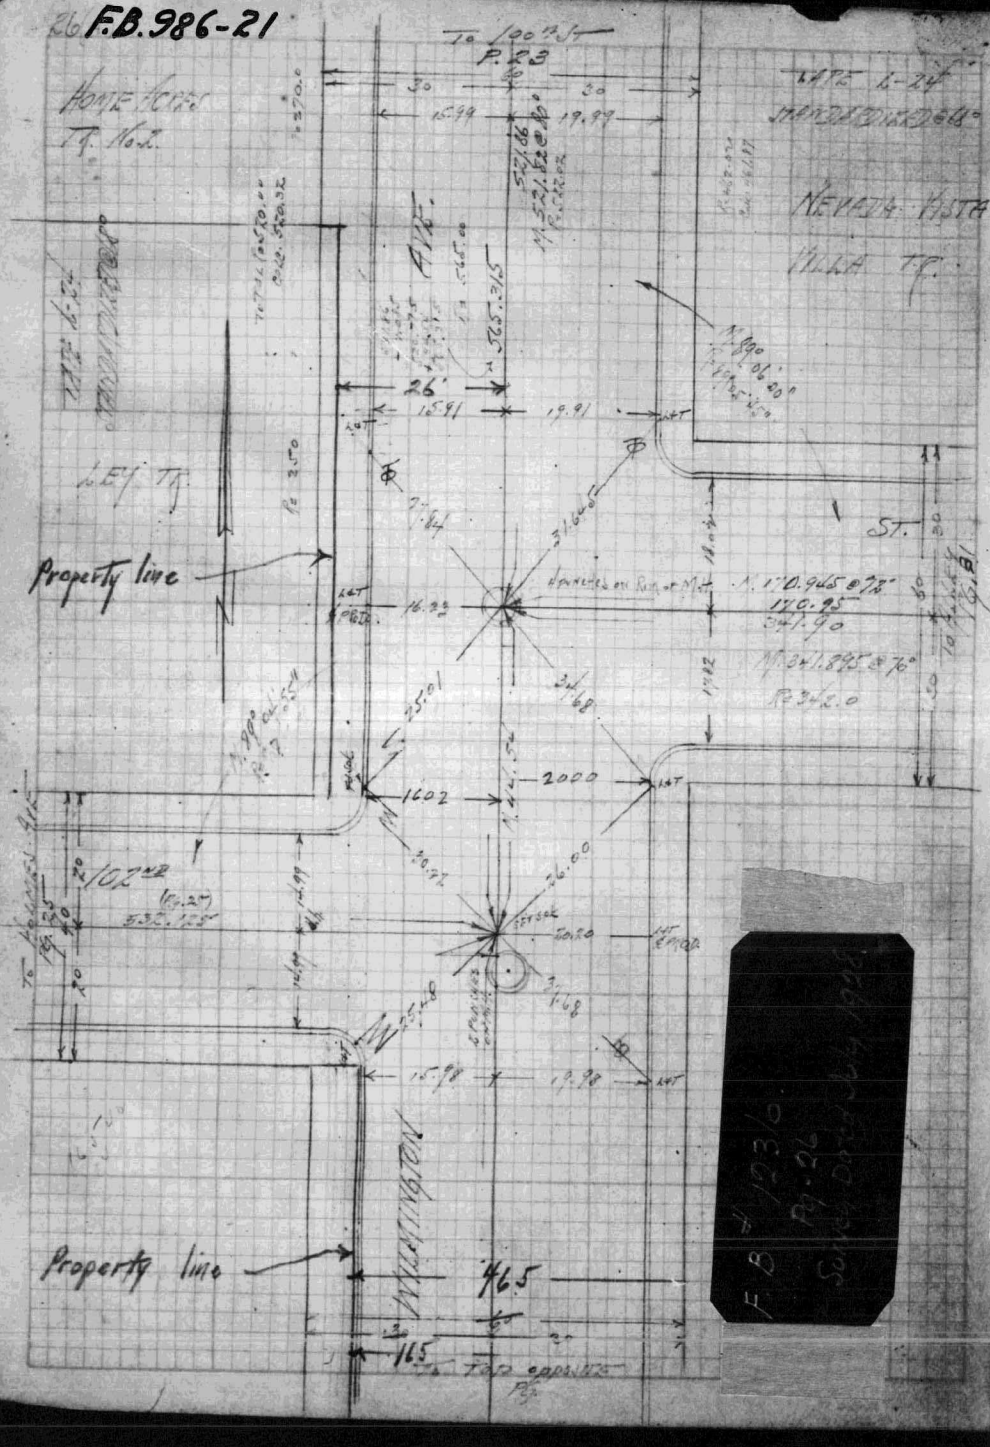
HOME ACRES
TR. No. 2
NEVADA VISTA
VILLA TR.
Property line
Property line
WASHINGTON
ST.
LEFT TR.
Hydrant on Rear of Mk.
N. 170.945 @ 78°
170.95
341.90
N. 341.895 @ 76°
P. 342.0
817.43
N. 817.38 @ 78°
N. 91° 03' 54" E.
N. 91° 04' 09" E.
N. 89° 04' 40" E.
R=587.40'
To 103.54 Pt.
12405-3
To 100.12 St.
P. 23
To Bottom of Pole Tr.
LEFT TRACT
Property line
SE Hook
To 103.54 Pt.

F.B. 986-23

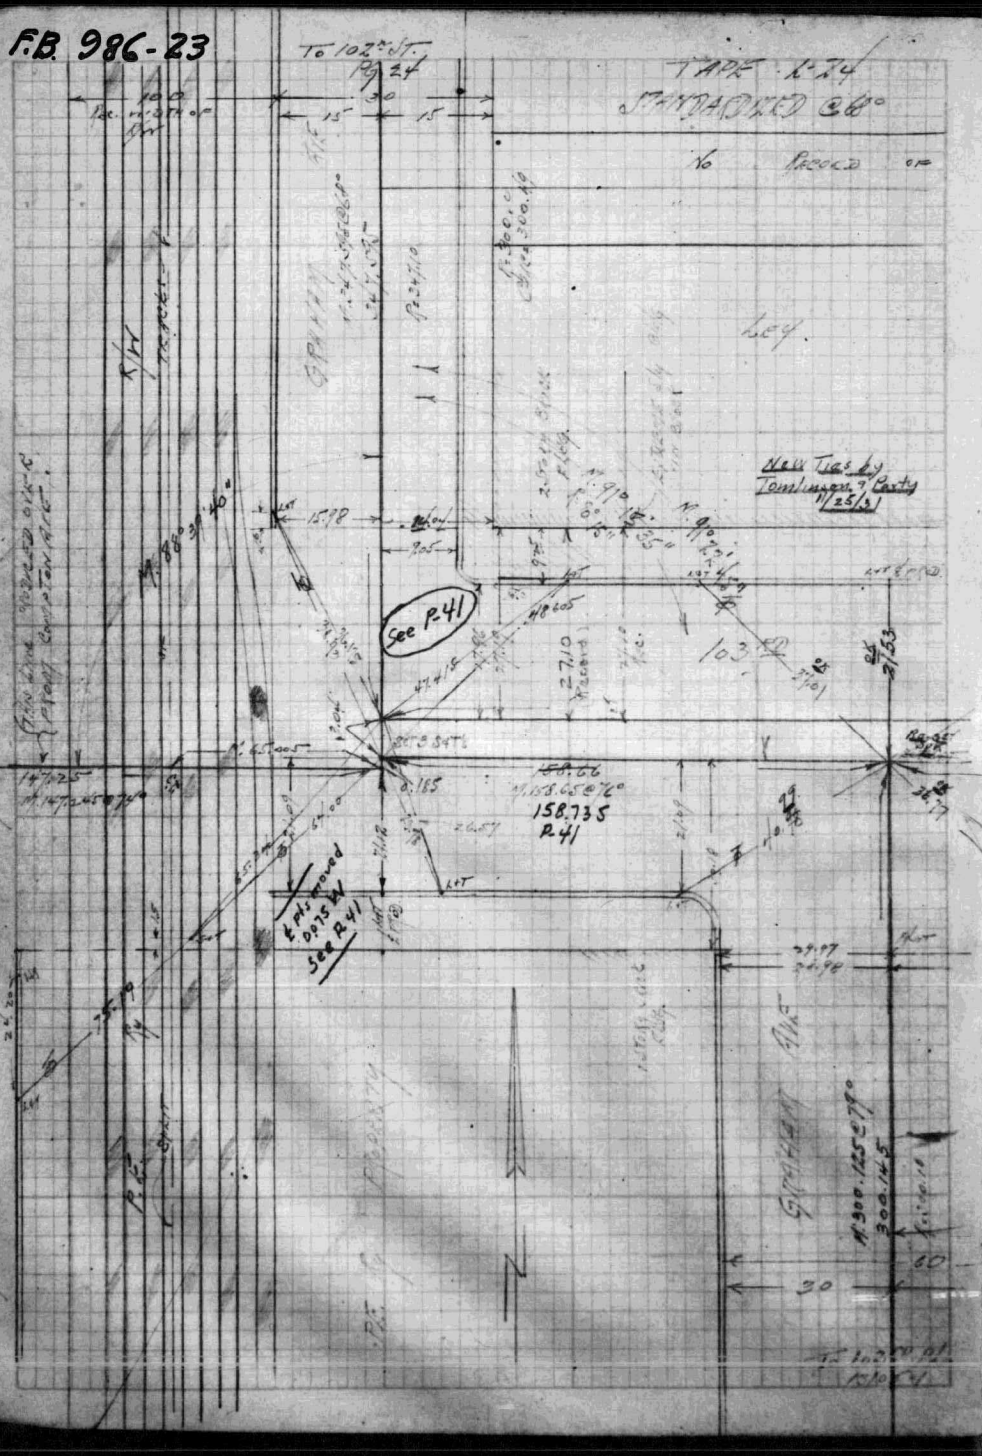
To 102nd St. Pg. 24
TAPE L-24
STANDARDIZED @ 68°
16 Recd on
Alley
Well Tied by Tom Simpson & Casty 11/25/63
See P.41
158.735
P.41
Set 3/4" I.D.
Set Tack
Set Nail
Found Monument
Found Pipe
Found Iron Pin
Found Nail
Found Cross
Found Spike
Found Bolt
Found Chiseled X
Found Drill Hole
Found Concrete Nail
Found Copper Nail
Found Lead Plug
Found Tack
Found Punch Mark
Found Brass Cap
Found Iron Rod
Found Iron Pipe
Found Iron Pin & Cap
Found Concrete Monument
Found Stone Monument
Found Wood Monument
Found Iron Pin & Tack
Found Iron Pin & Nail
Found Iron Pin & Punch Mark
Found Iron Pin & Brass Cap
Found Iron Pin & Iron Rod
Found Iron Pin & Iron Pipe
Found Iron Pin & Concrete Monument
Found Iron Pin & Stone Monument
Found Iron Pin & Wood Monument
Found Iron Pin & Iron Pin & Cap
Found Iron Pin & Iron Pin & Tack
Found Iron Pin & Iron Pin & Nail
Found Iron Pin & Iron Pin & Punch Mark
Found Iron Pin & Iron Pin & Brass Cap
Found Iron Pin & Iron Pin & Iron Rod
Found Iron Pin & Iron Pin & Iron Pipe
Found Iron Pin & Iron Pin & Concrete Monument
Found Iron Pin & Iron Pin & Stone Monument
Found Iron Pin & Iron Pin & Wood Monument
Found Iron Pin & Iron Pin & Iron Pin & Cap
Found Iron Pin & Iron Pin & Iron Pin & Tack
Found Iron Pin & Iron Pin & Iron Pin & Nail
Found Iron Pin & Iron Pin & Iron Pin & Punch Mark
Found Iron Pin & Iron Pin & Iron Pin & Brass Cap
Found Iron Pin & Iron Pin & Iron Pin & Iron Rod
Found Iron Pin & Iron Pin & Iron Pin & Iron Pipe
Found Iron Pin & Iron Pin & Iron Pin & Concrete Monument
Found Iron Pin & Iron Pin & Iron Pin & Stone Monument
Found Iron Pin & Iron Pin & Iron Pin & Wood Monument
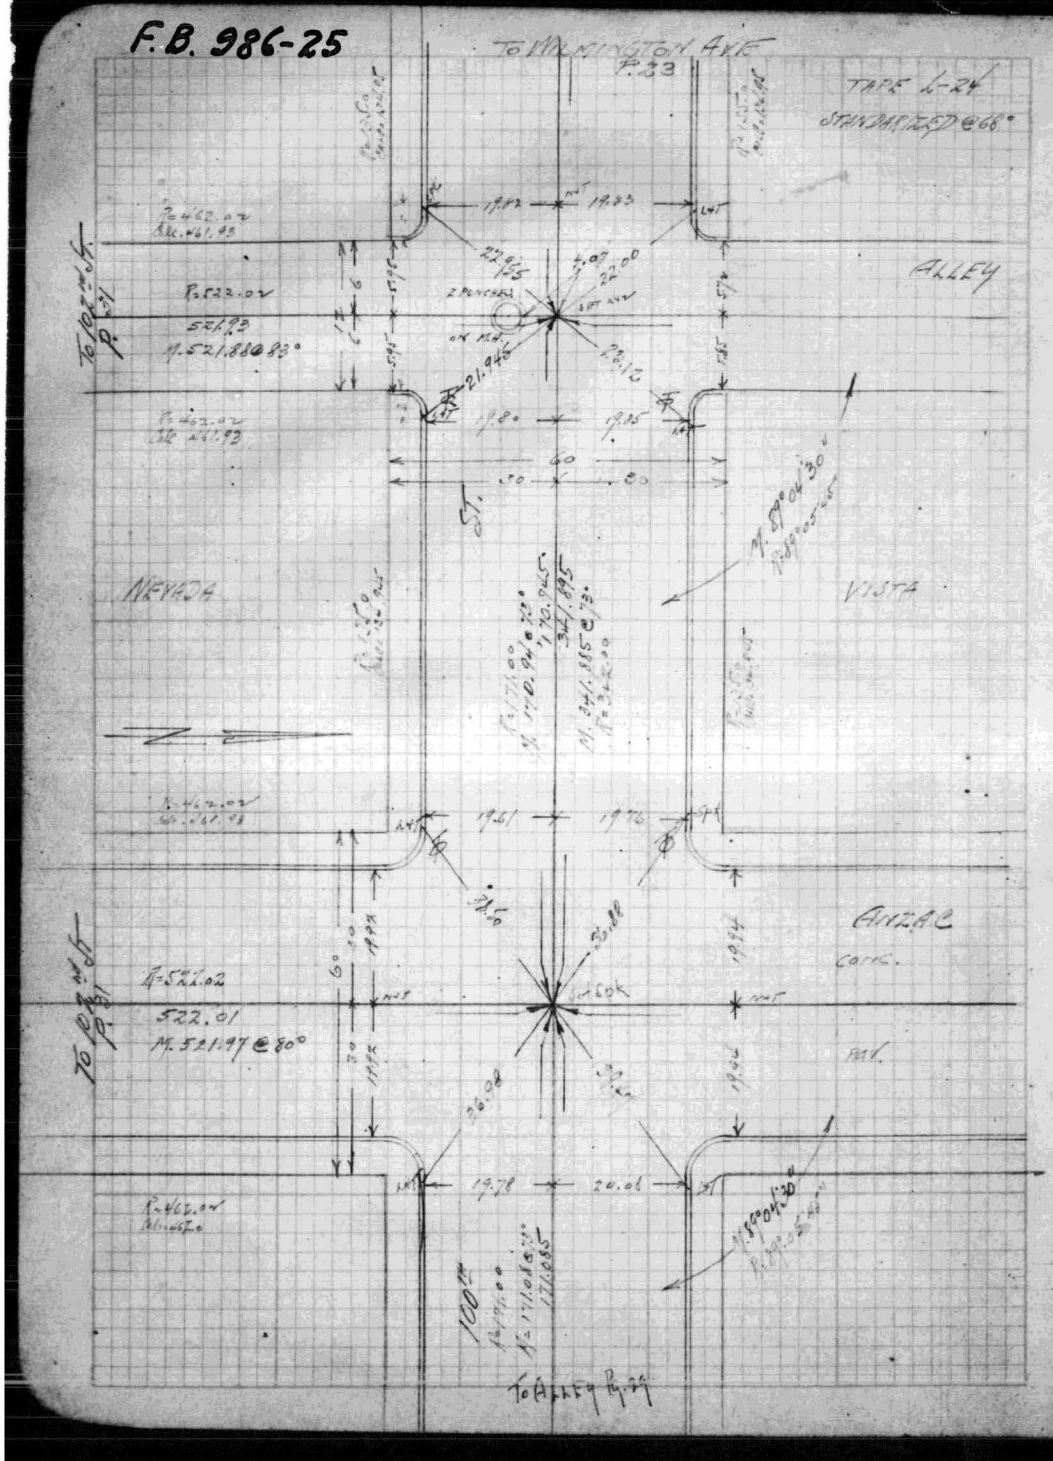

12310

F.B. 986-26

28

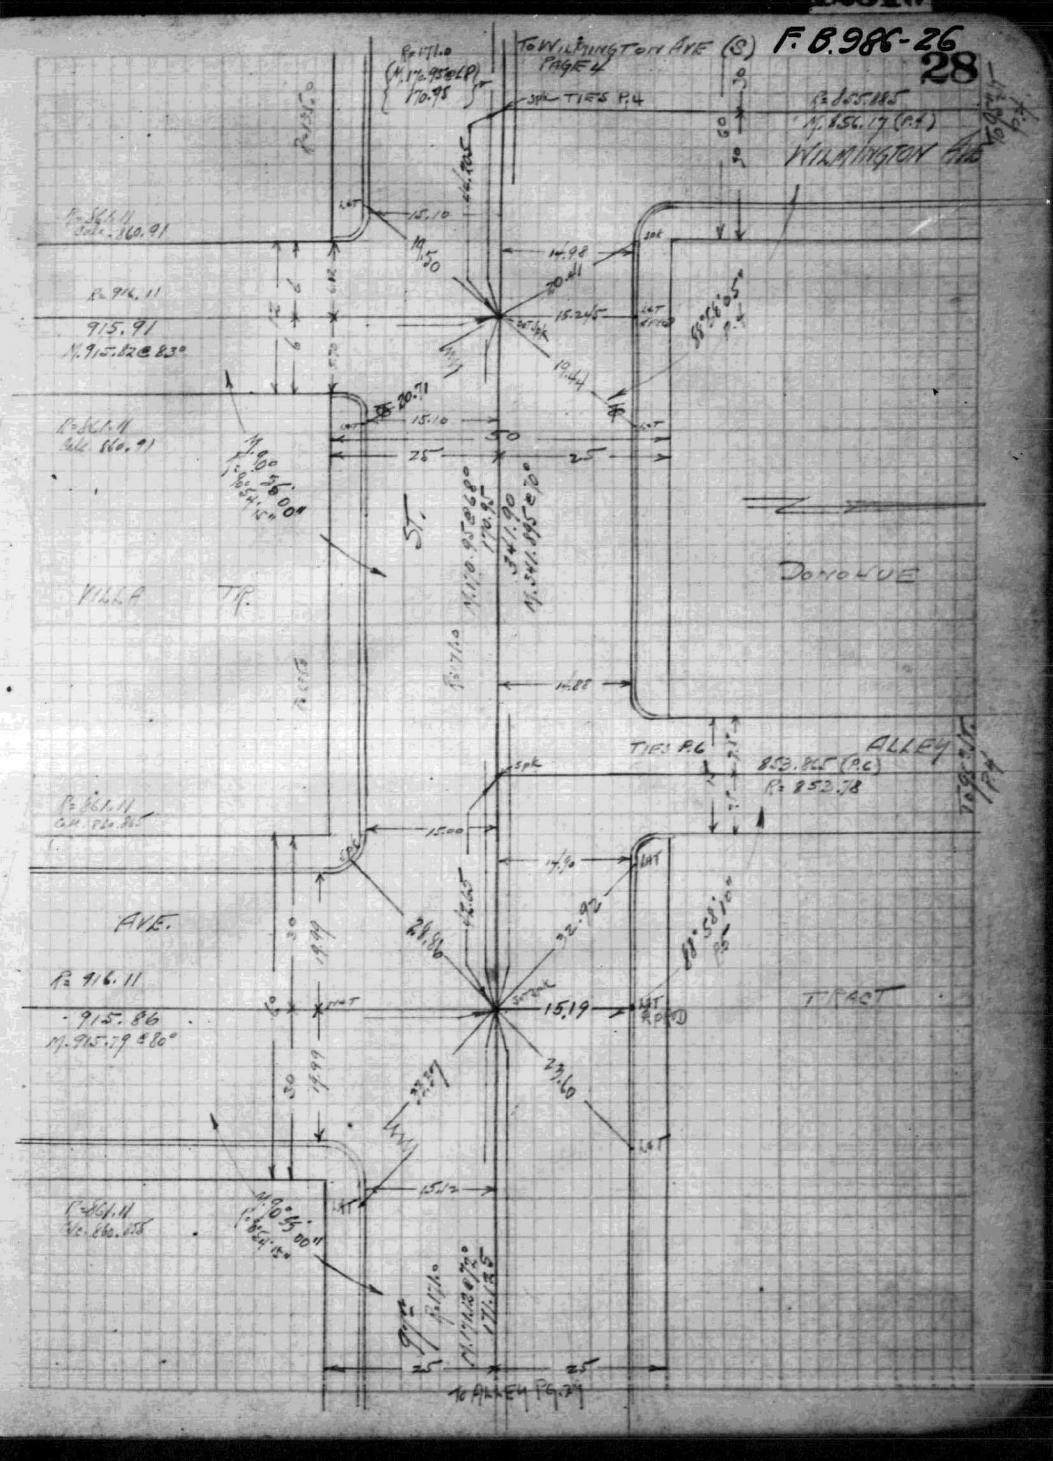

F.B. 986-27

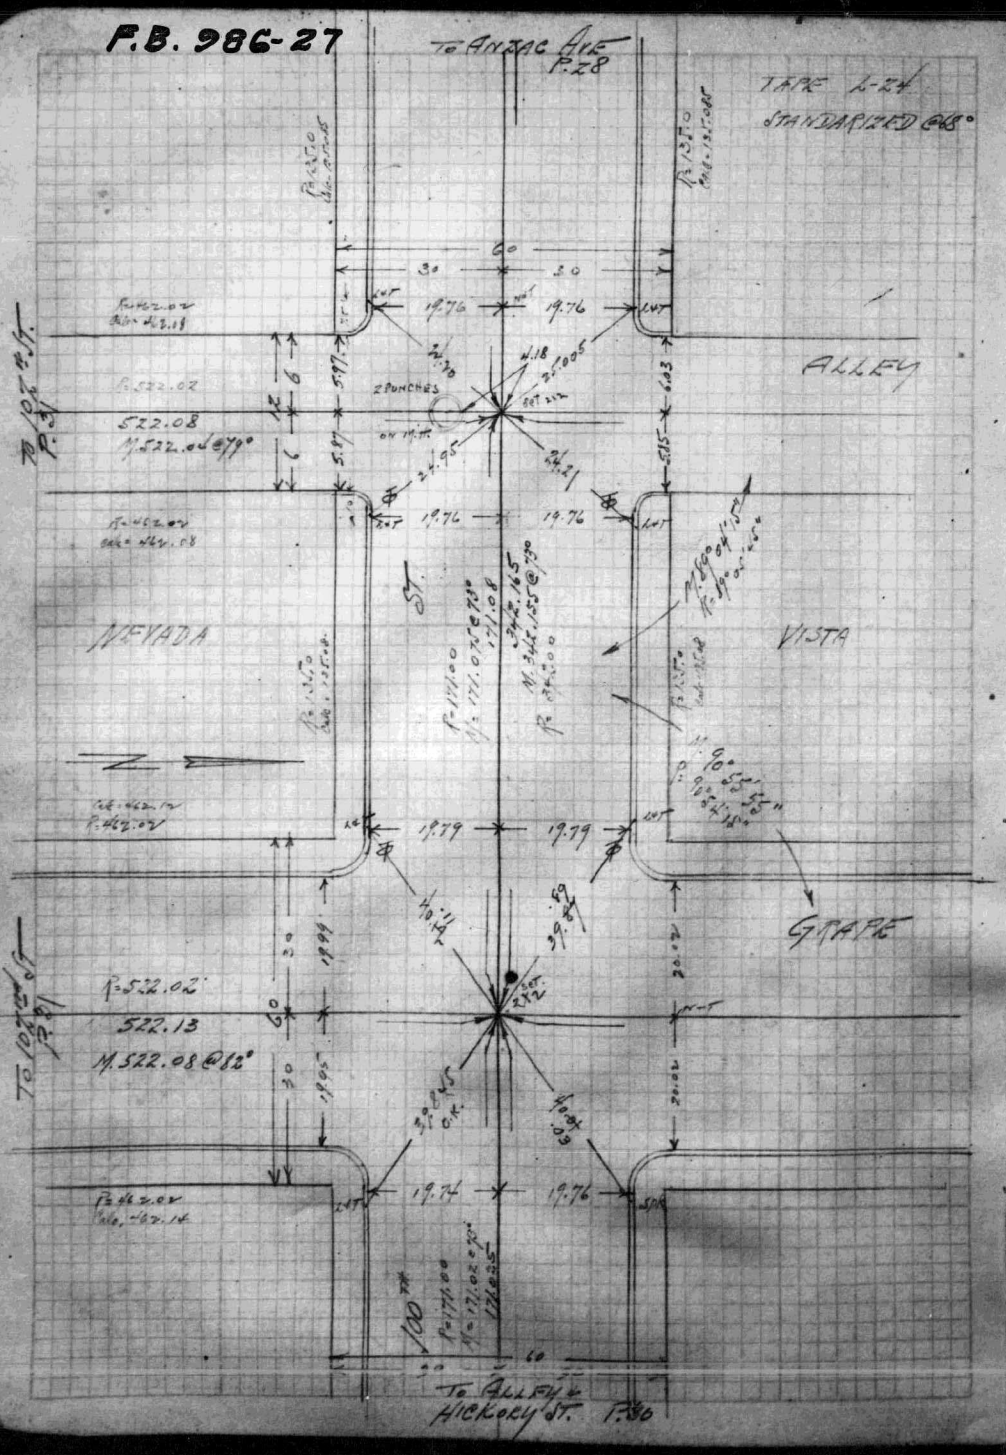

F.B. 986-28

29

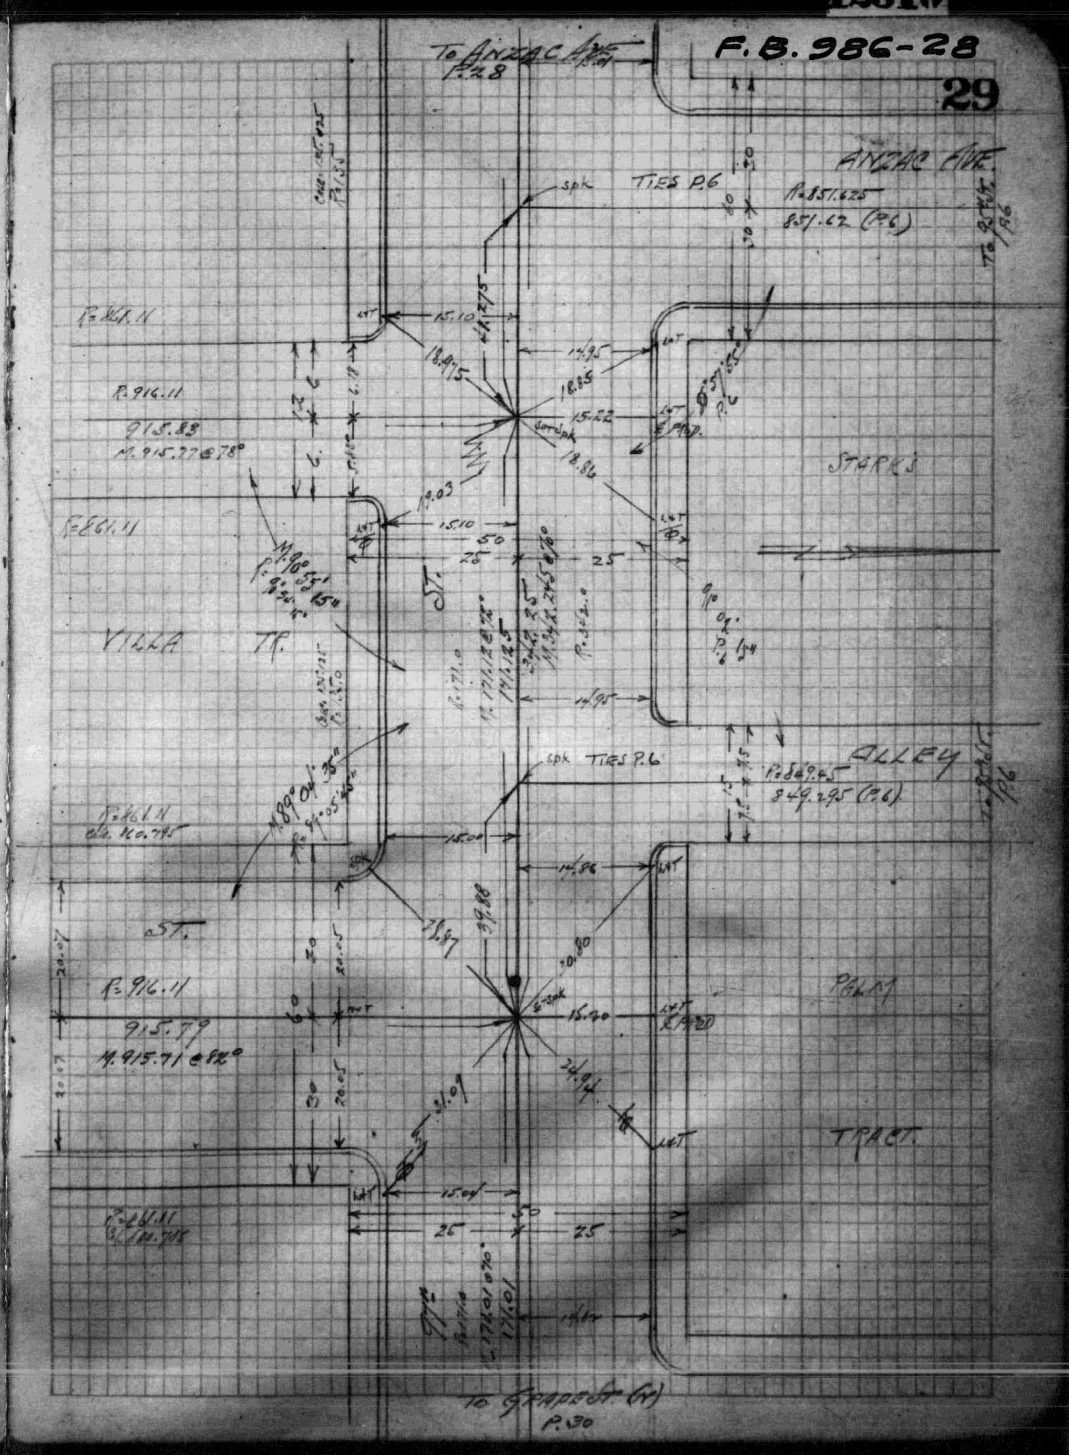

F.B. 986-29

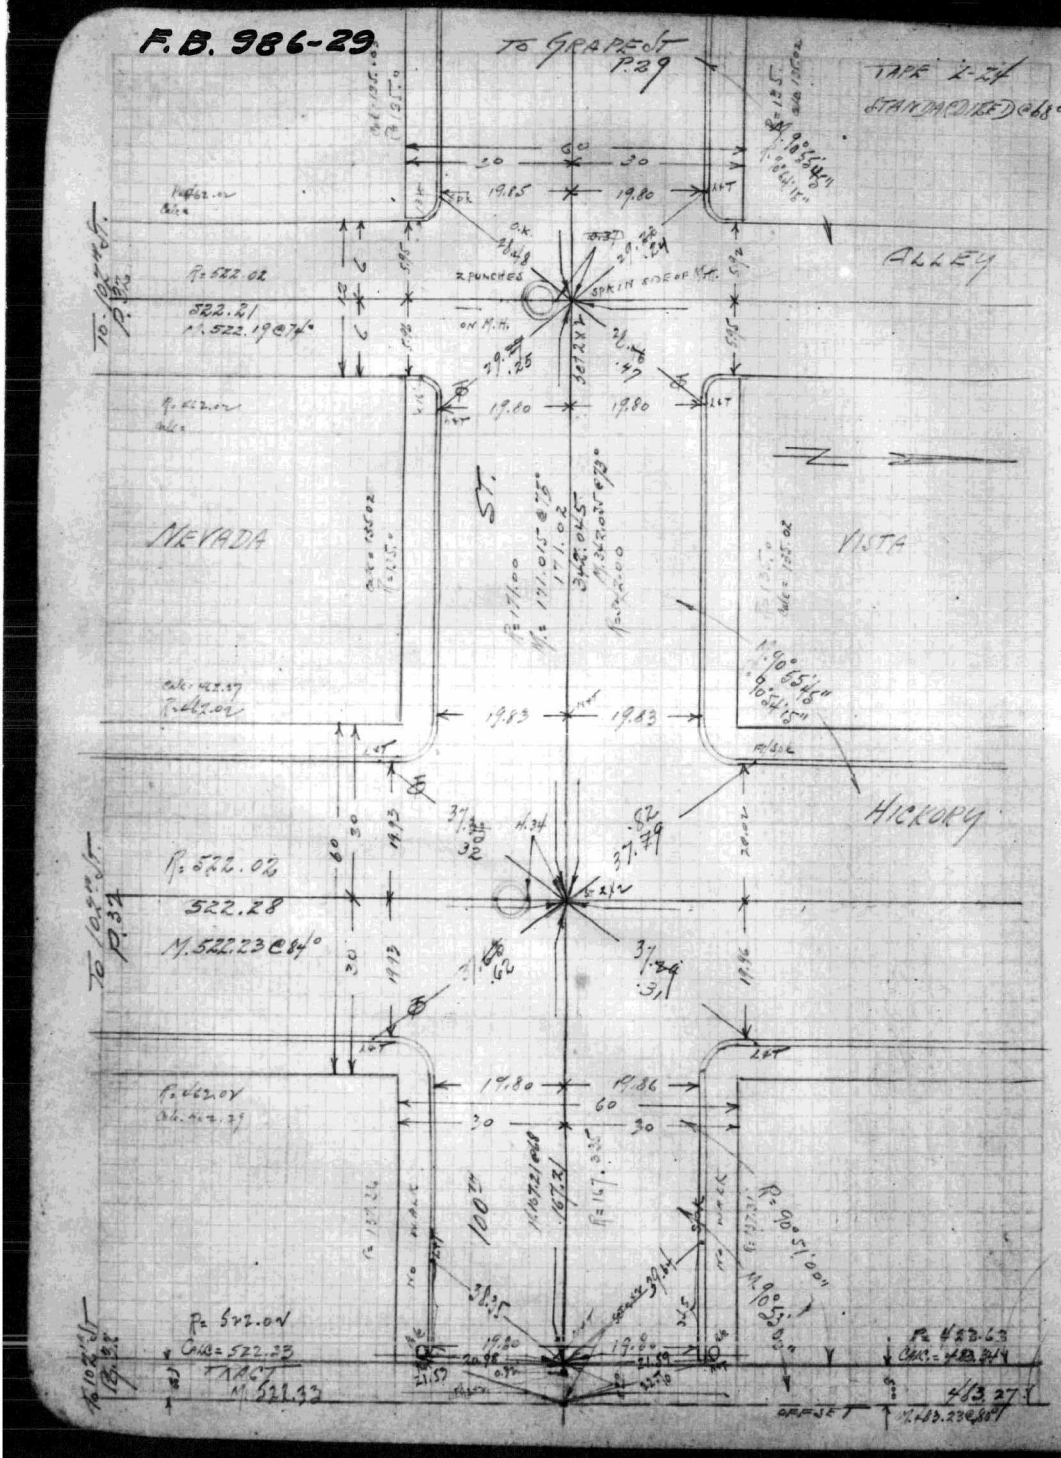

12310

F.B. 986-30

30

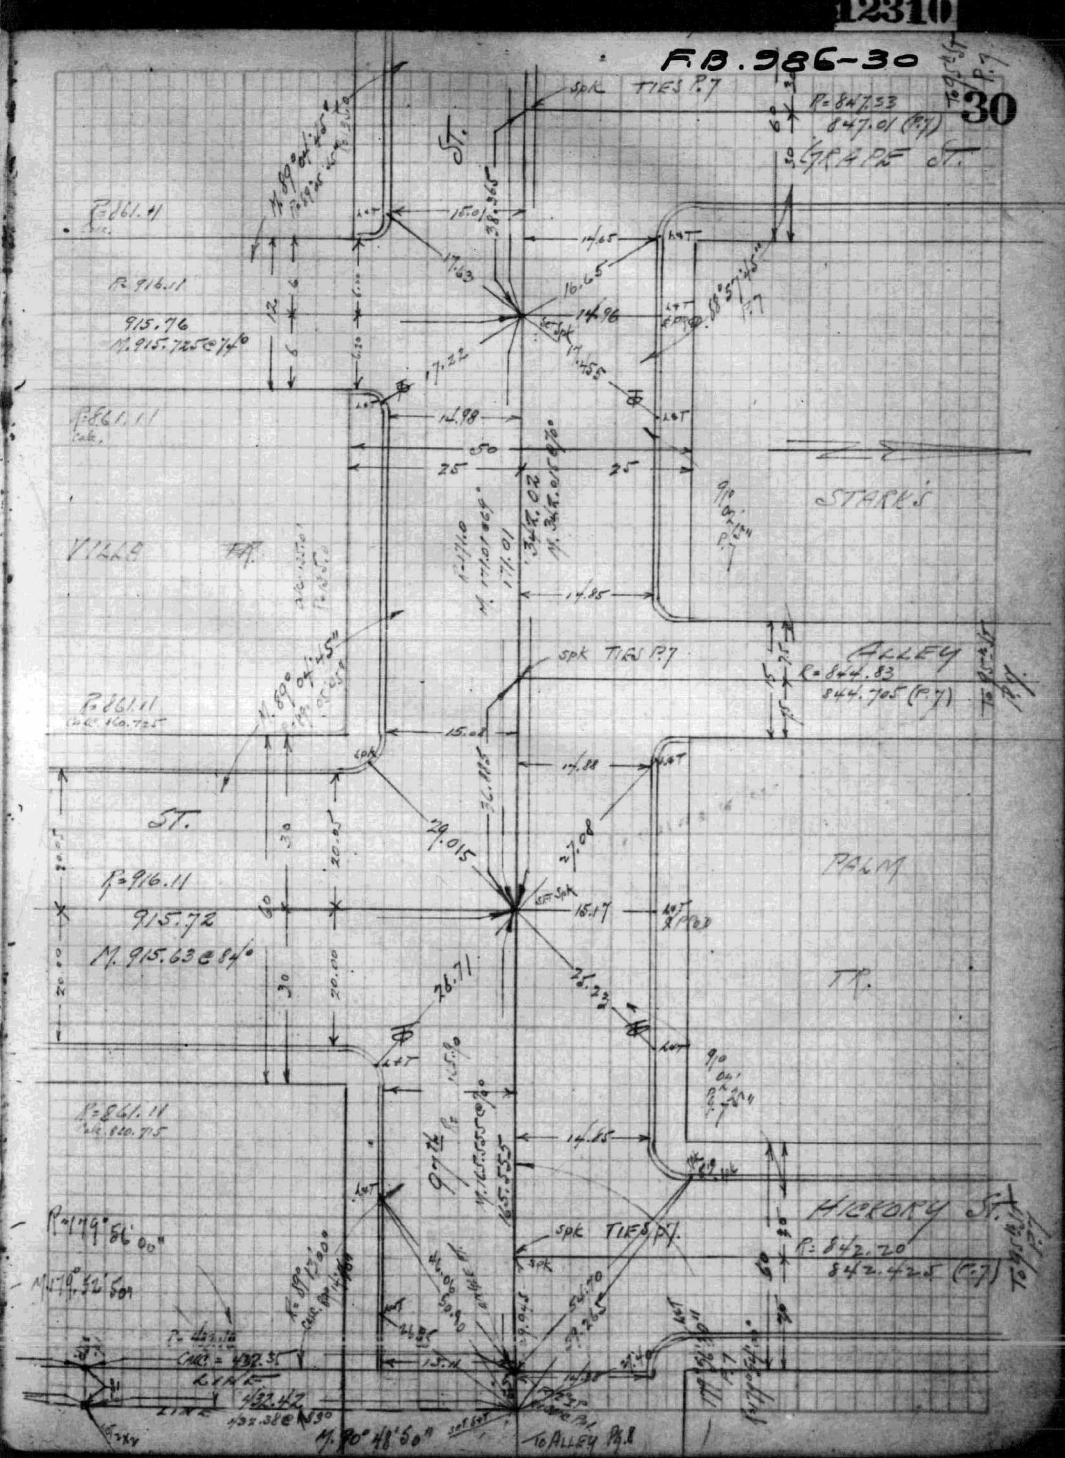
SPK TIES P.7
R=847.33
847.01 (P.7)
TO GRAPE ST.
ST.
R=861.11
R=916.11
915.76
M. 915.725 @ 74°
STARK'S
VILLA
ALLEY
L=844.83
844.705 (P.7)
TO P.7
SPK TIES P.7
R=861.11
Calc. 860.725
ST.
R=916.11
915.72
M. 915.63 @ 84°
PALM
TR.
R=861.11
Calc. 860.705
R=179°56'00"
M. 179°56'00"
HICKORY ST.
R=842.70
842.425 (P.7)
SPK TIES P.7
TO P.7
TO ALLEY P.8
M. 90°48'00"
SPK
SPK
SPK

F.B. 986-31

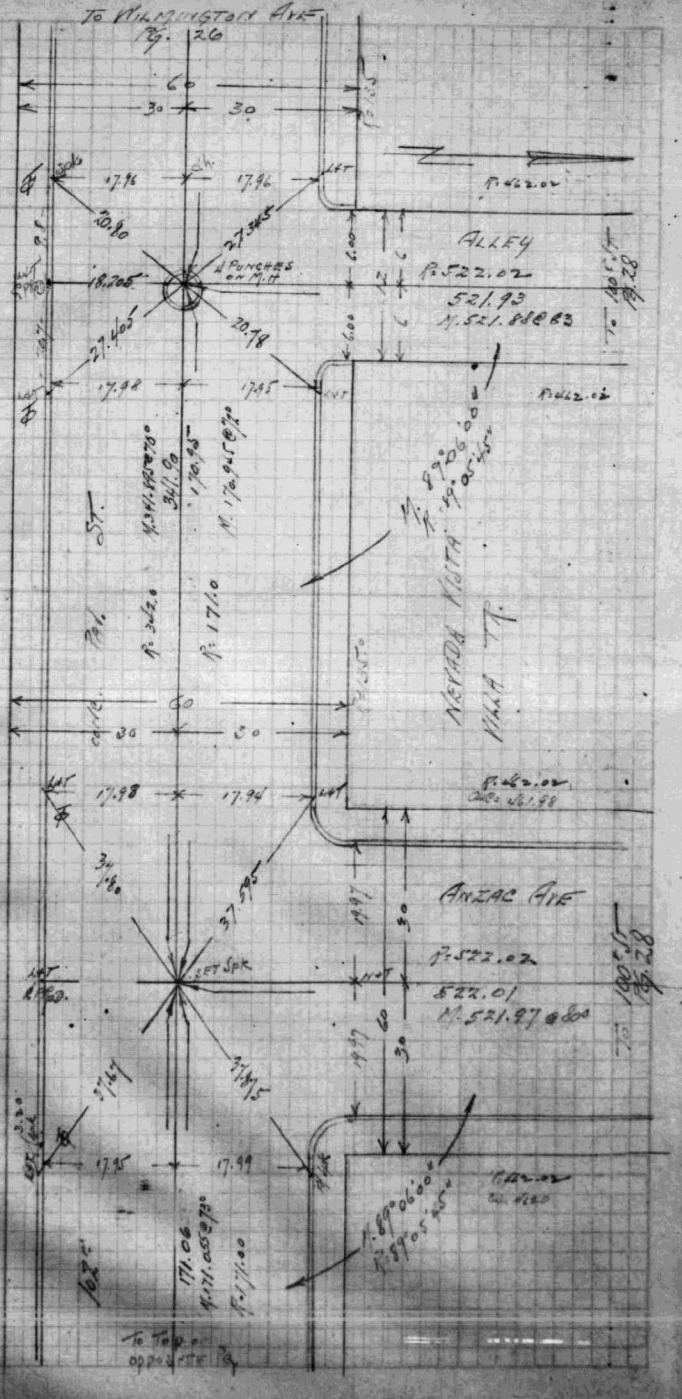

12310

F.B. 986-32

31

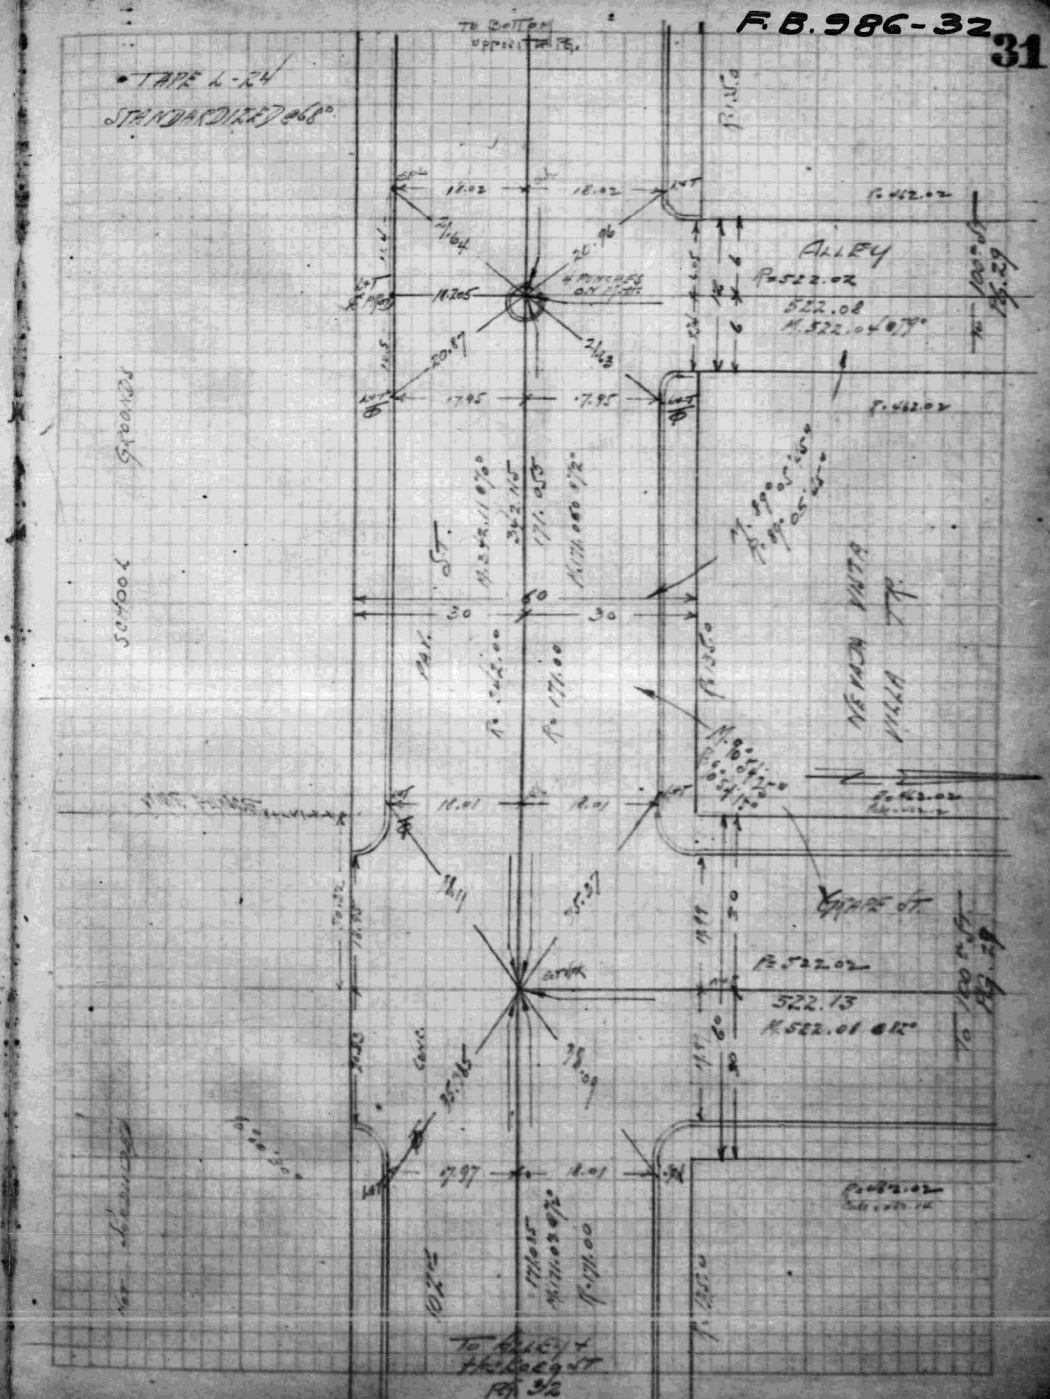

F.B. 986-33

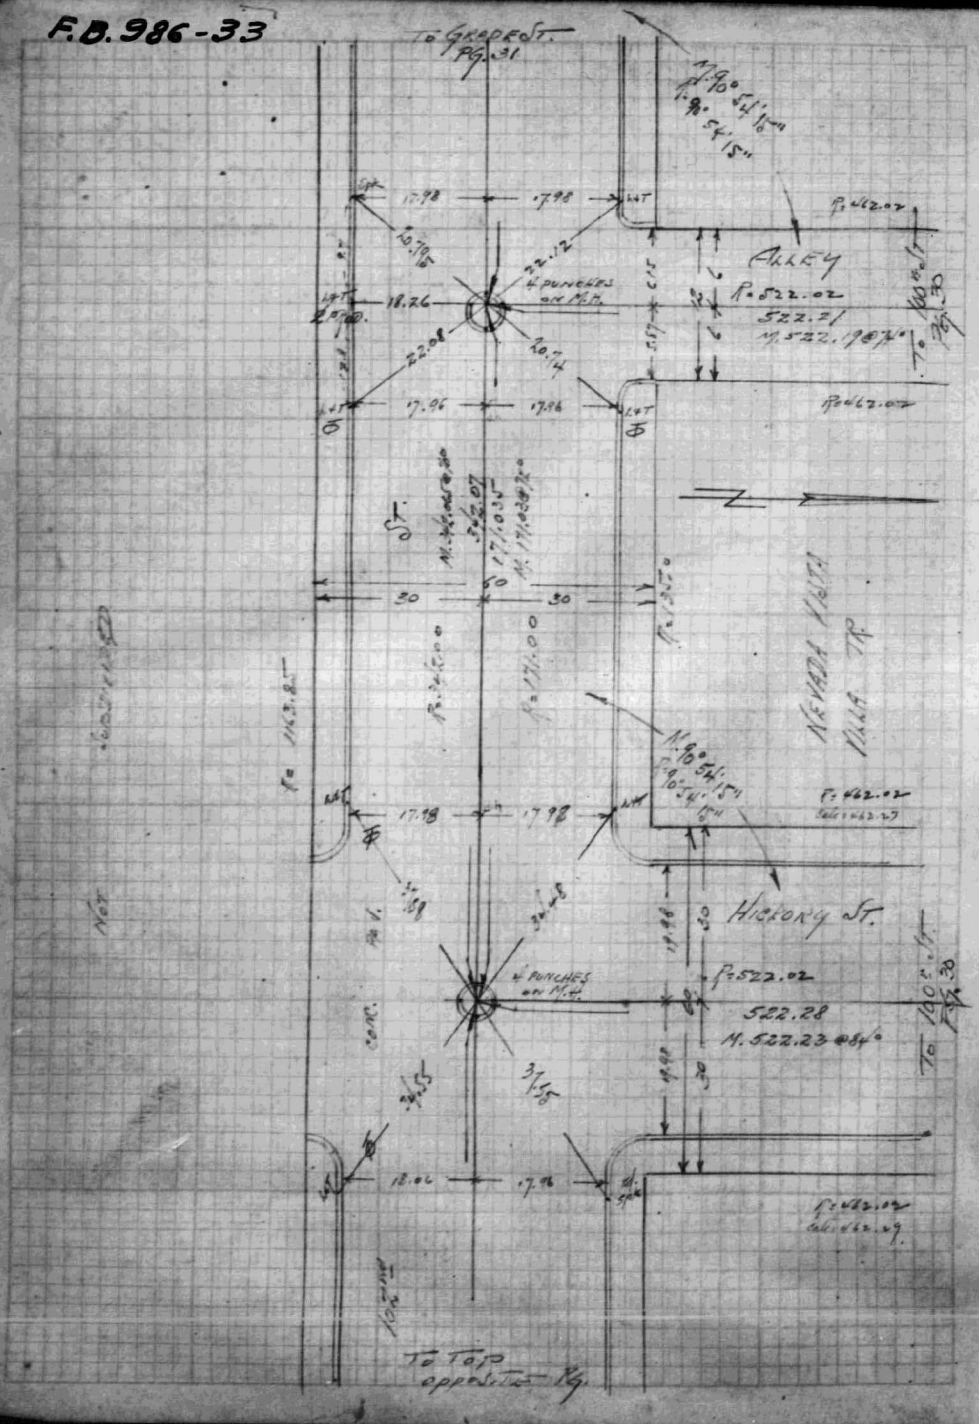

12310

F.B. 986-34

32

INDEXED DEC 29 1928

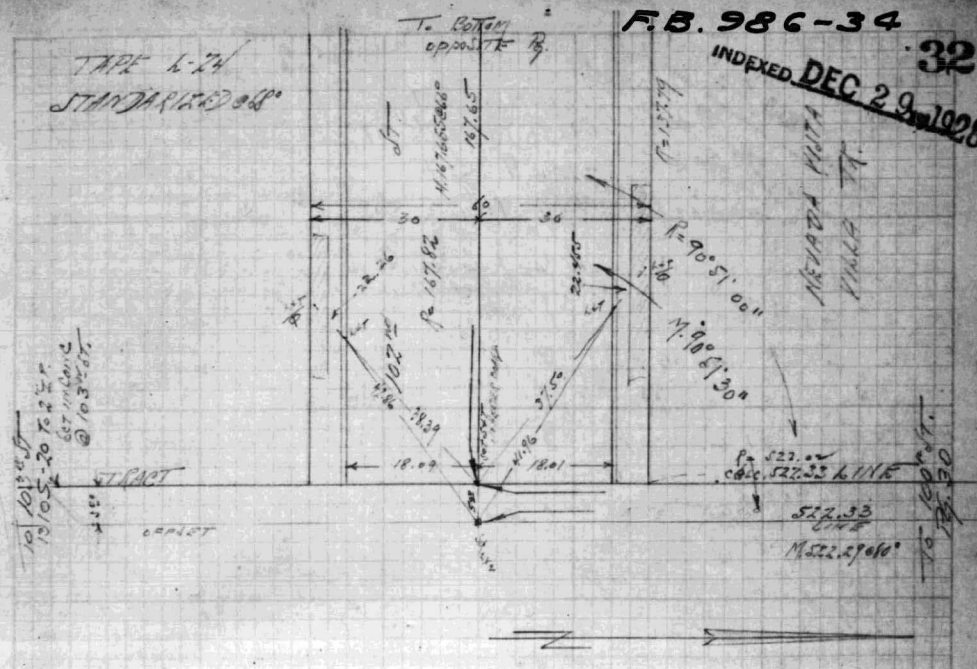

F.B. 986-35

JUL 3 1930

INDEXED

ALLEY
(2nd So. of 92nd STREET)
1st ALLEY W. of GRAPE ST. TO ANZAC AVE
AND
ALLEY
(1st W. OF GRAPE STREET)
2nd Alley So of 92nd St. To 95th St.

SURVEY TO ESTABLISH ℄
and
& TIES, DISTANCES, and ANGLES
June 18-1931

Waller
Campbell
Kolb
Hilton

℄ Ref Pg 4
Map of Tract 1036.0
Distances are measured with tape. L-129
and are corrected to temperature of 68°F.

12310

INDEXED JUL 3 1930

F.B. 986-36

36

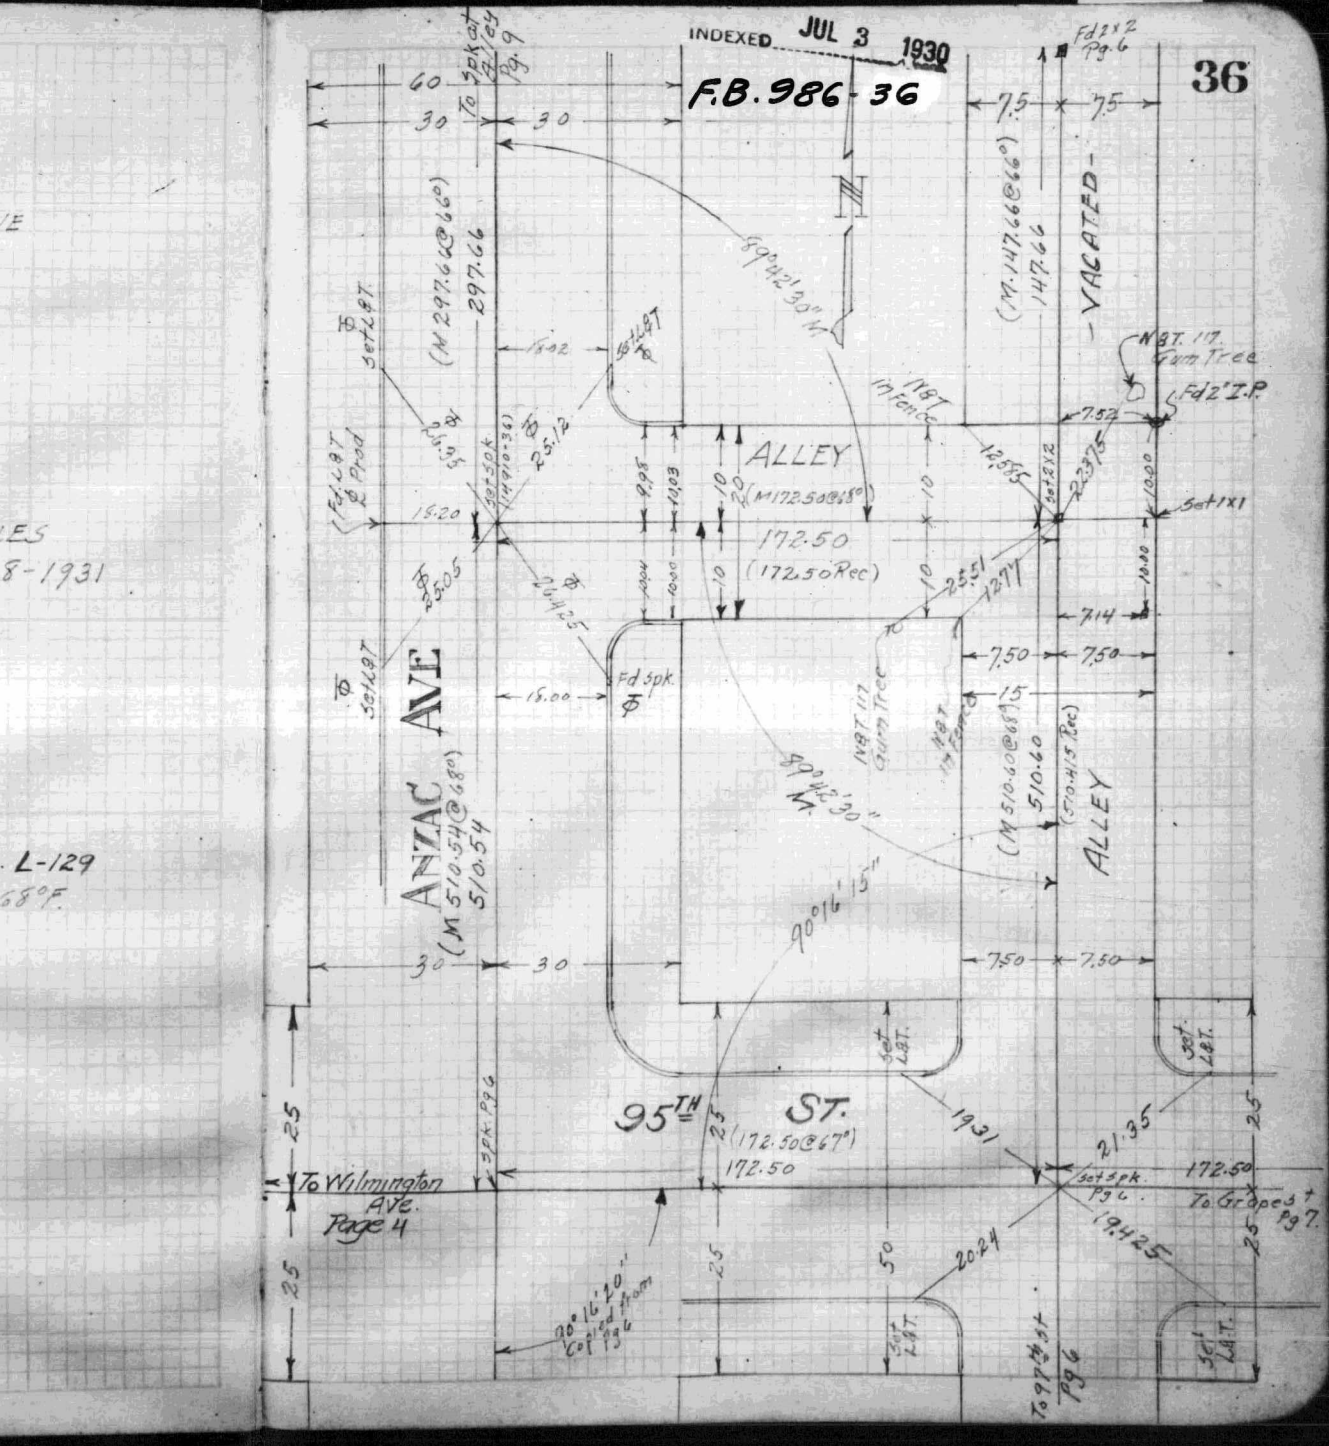

SEP 26 1933

12310

SURVEYED NOV 19 1930 F.B. 986-37

P.E.R.R. R/W LONG BEACH LINE (W'ly of Graham Ave)

92nd ST to 116th ST

GRAHAM AVE

92nd St to 103rd St
106th St. to 107th St

WILLOWBROOK AVE

107th St to 116th ST

GRANDEE AVE

132 Ft. No. of 95th St. to 100th ST.
103rd St. to 107th ST.

MONITOR AVE

302 Ft. N. of 111th Place to 113th St.

114th ST

114th St to Wilmington Ave.

℄ SURVEY & Ties.

Oct. 23, 1930

C.W Clark
J.W. Austin
C.E Fobare
D.V. Fitz

℄ Ref, P-1, 2, 21, 24, 27

12302-7, 8, 11, 13, 14, 15, 16, 23, 27, 29, 35, 36, 40, 43, 44, 45, 46
12302-54, 76
13105-1, 5, 7, 27, 28

Type L-129 16½16 Pull @ 68°=100.000

F.B. 986-38

37

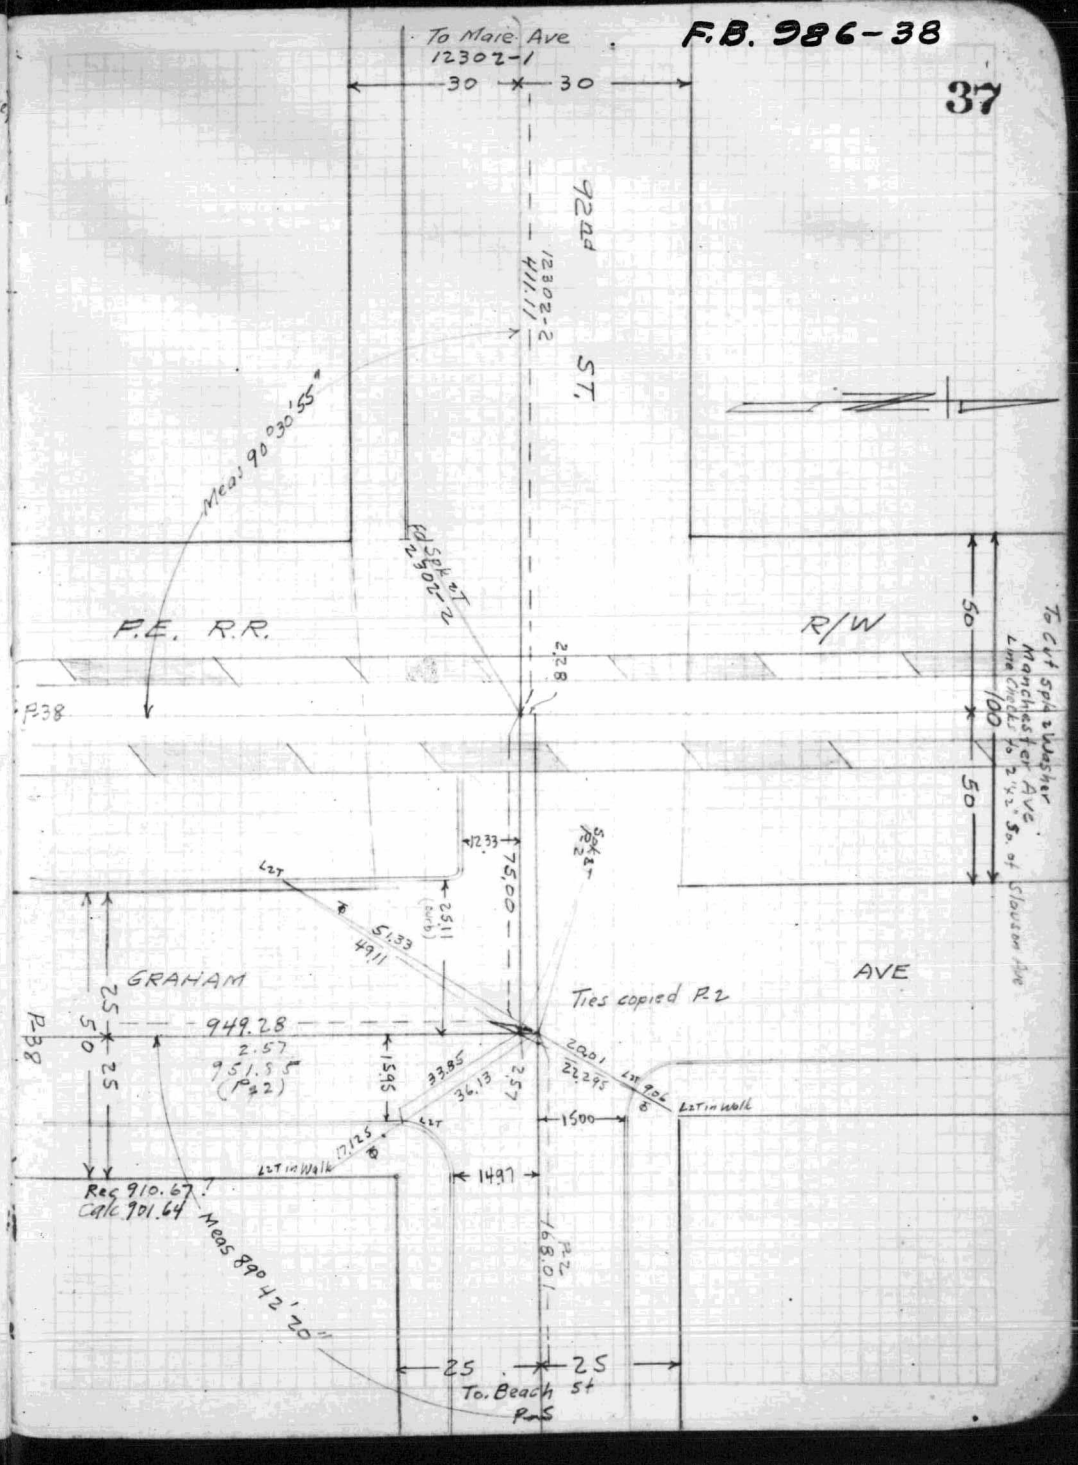

SEP 26 1933

F.B. 986-39

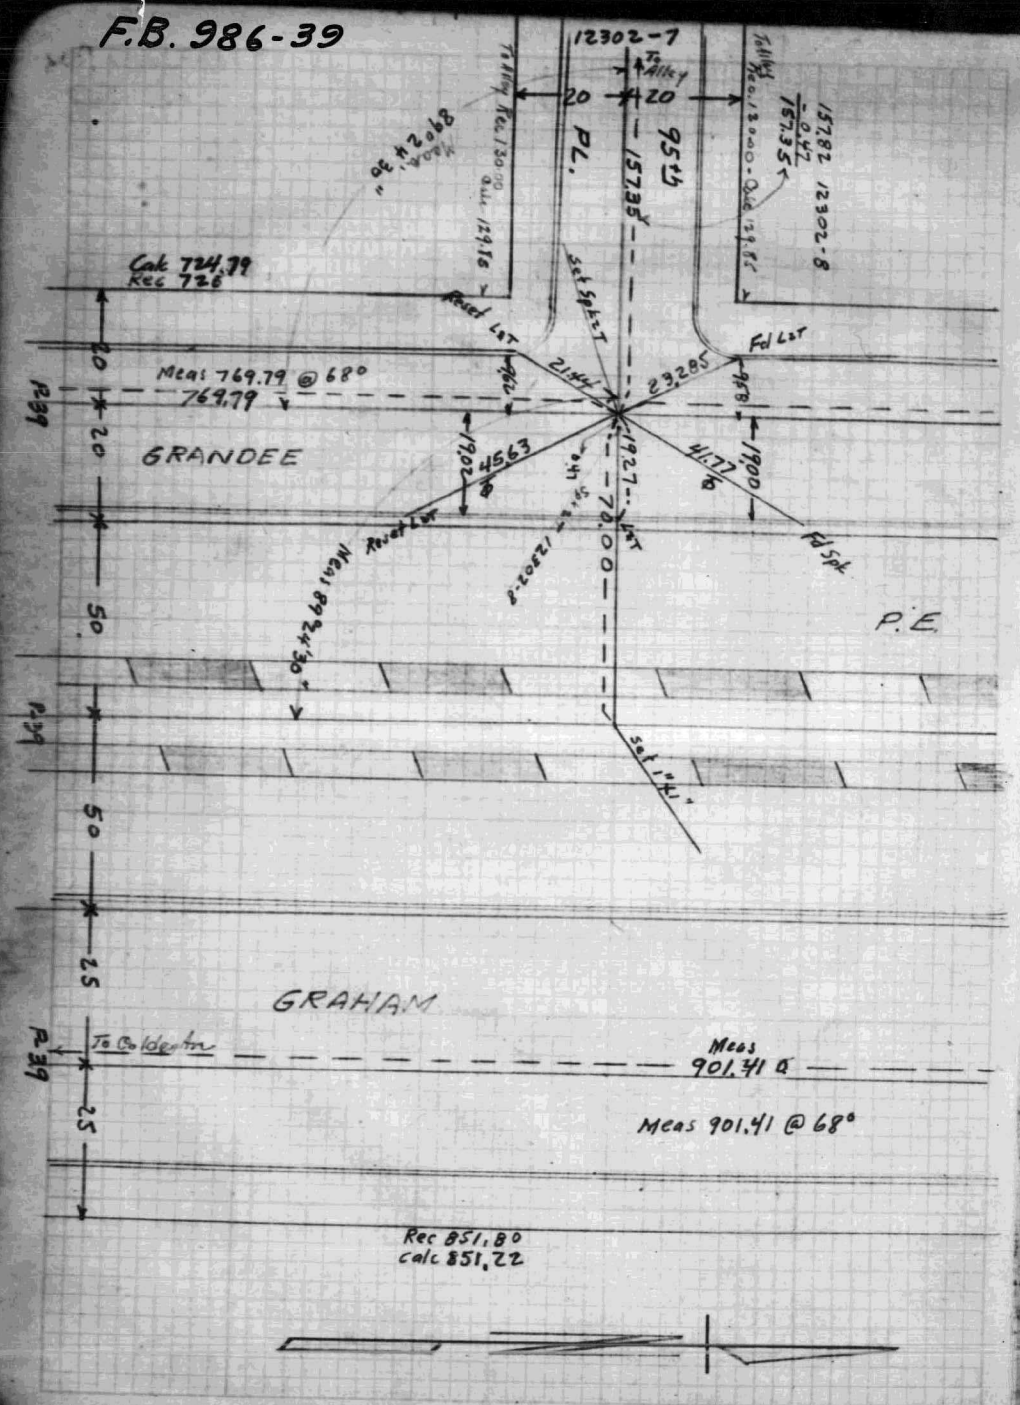

12310

F.B 986-40

38

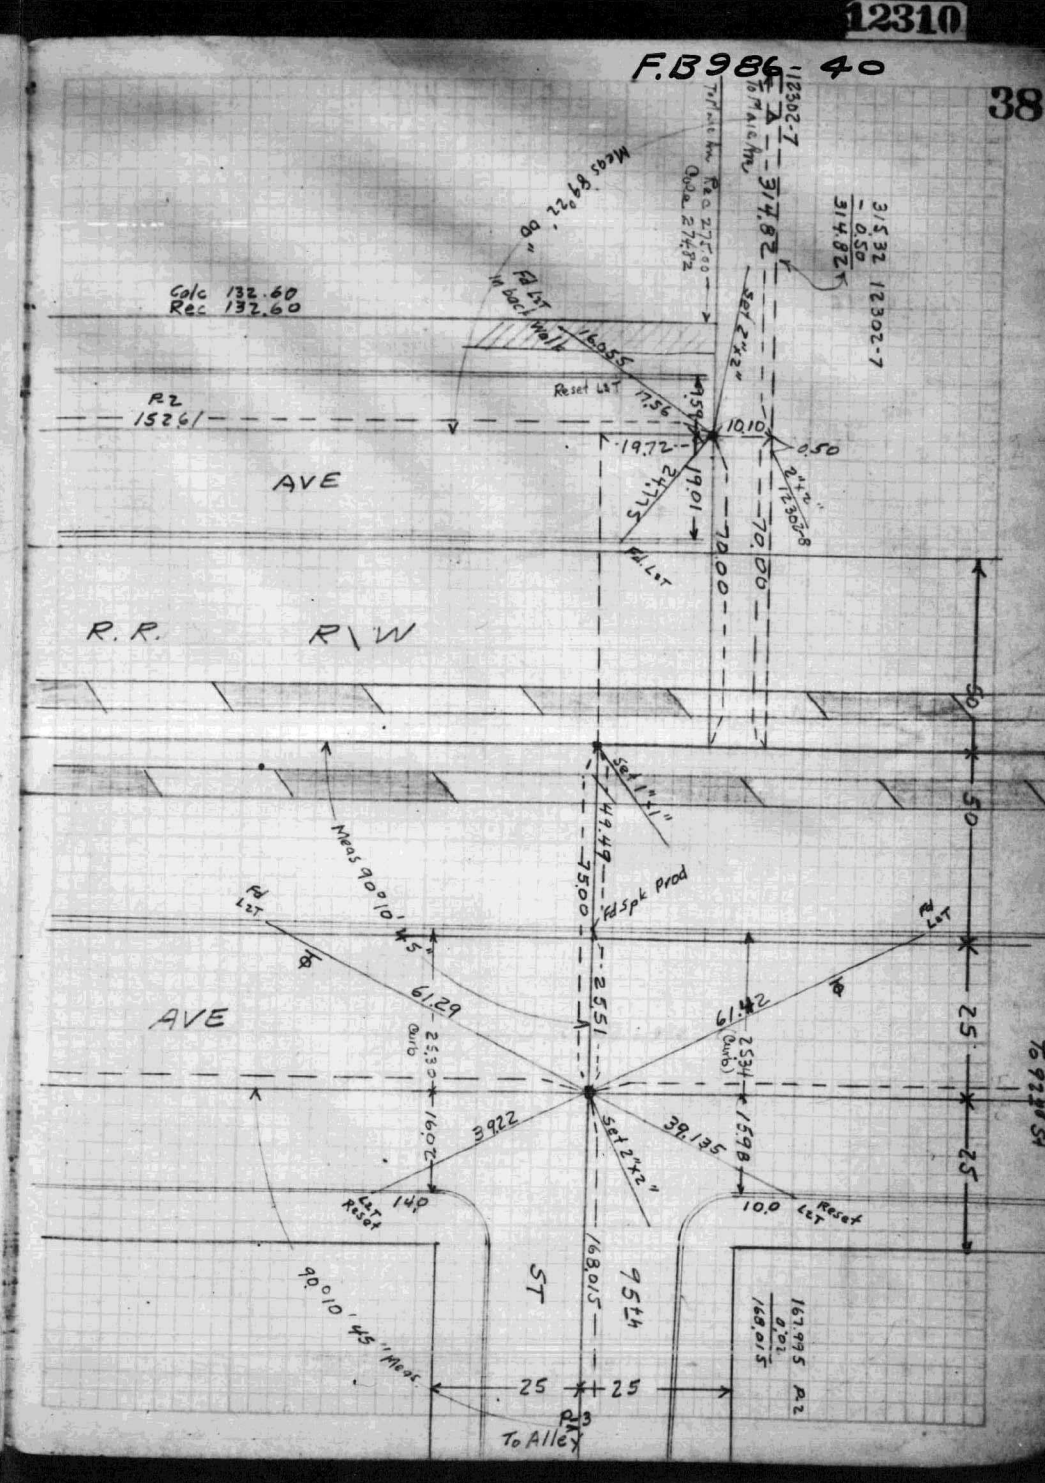

F.B. 986-41

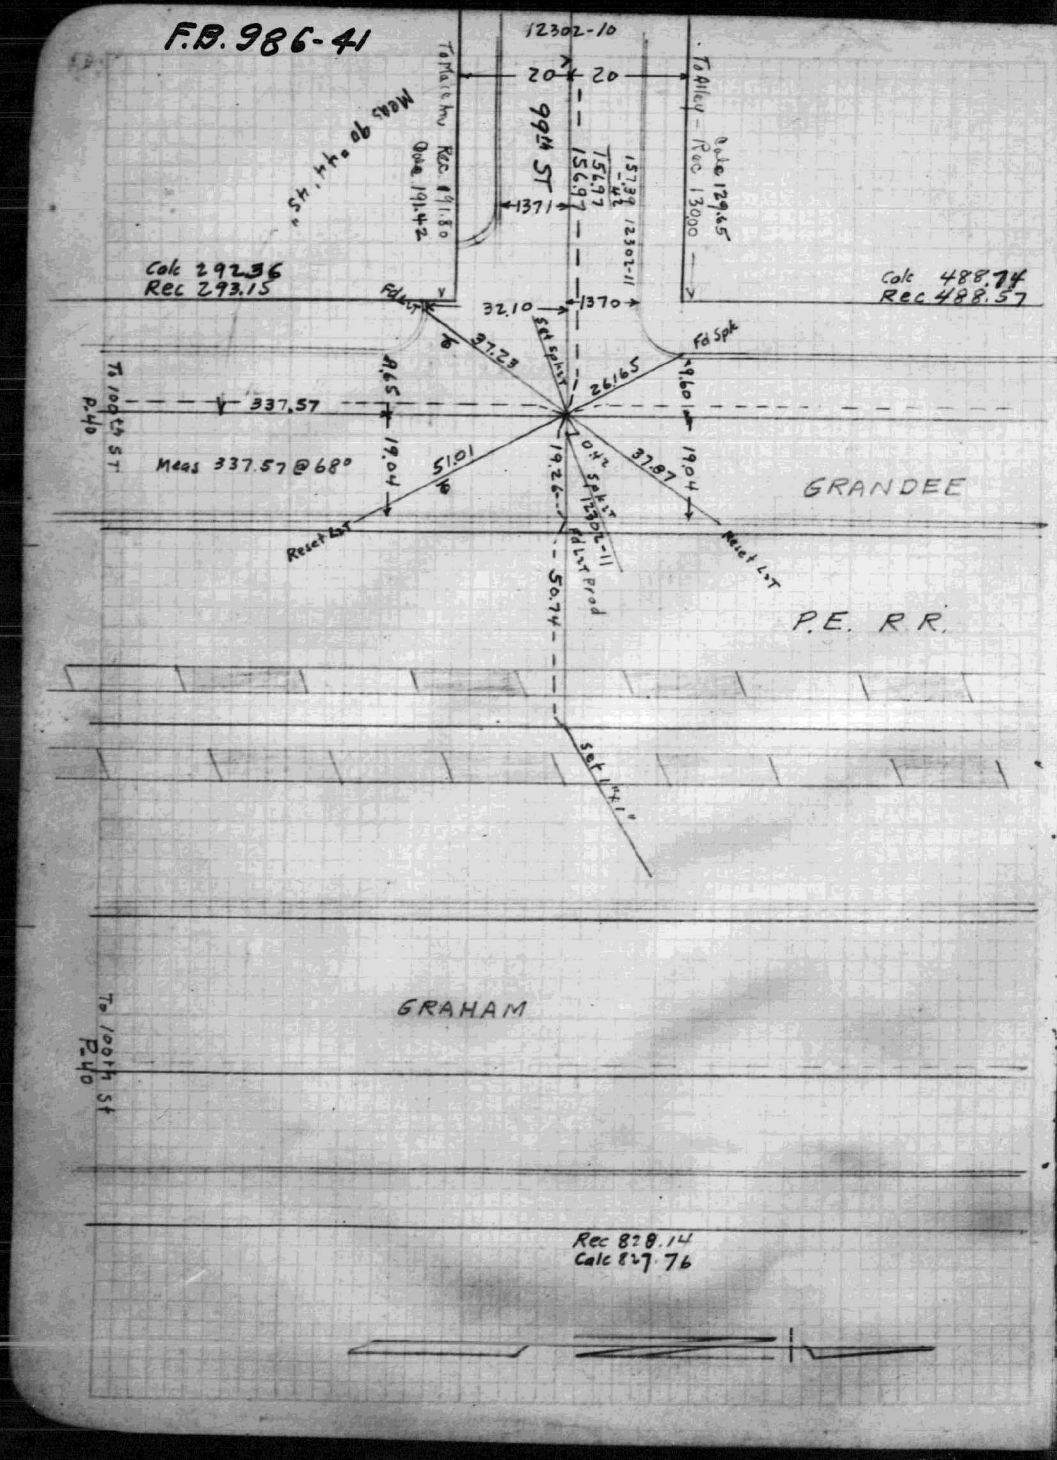

F.B. 986-42

39

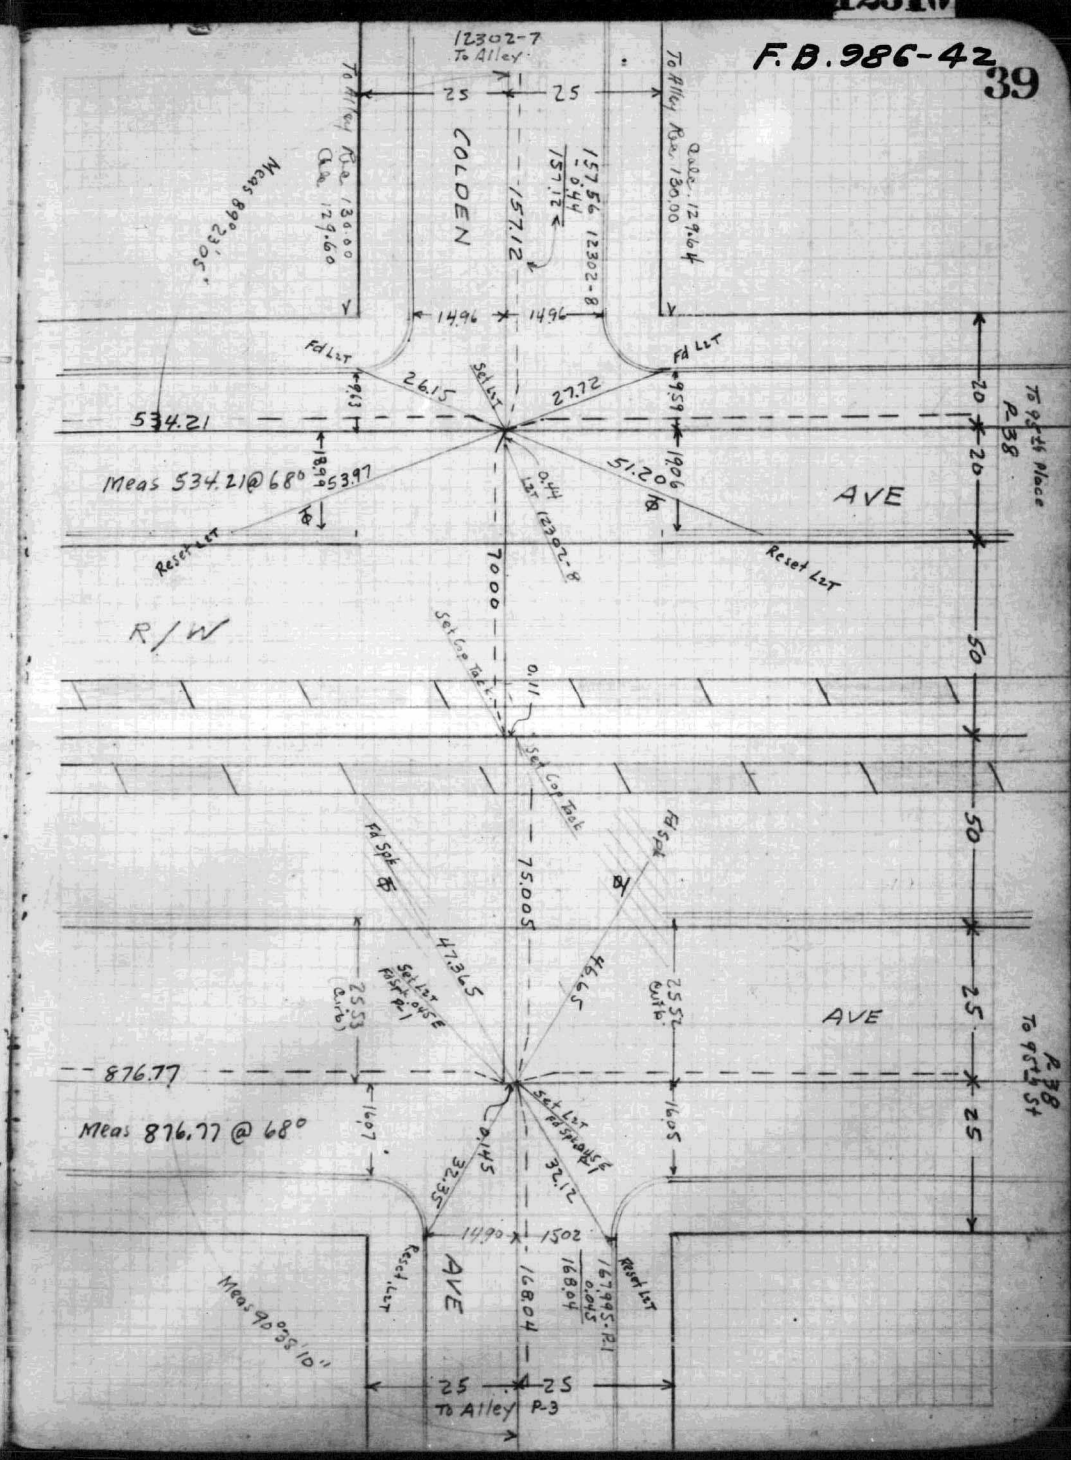

SEP 2 6 1993

F.B. 986-43

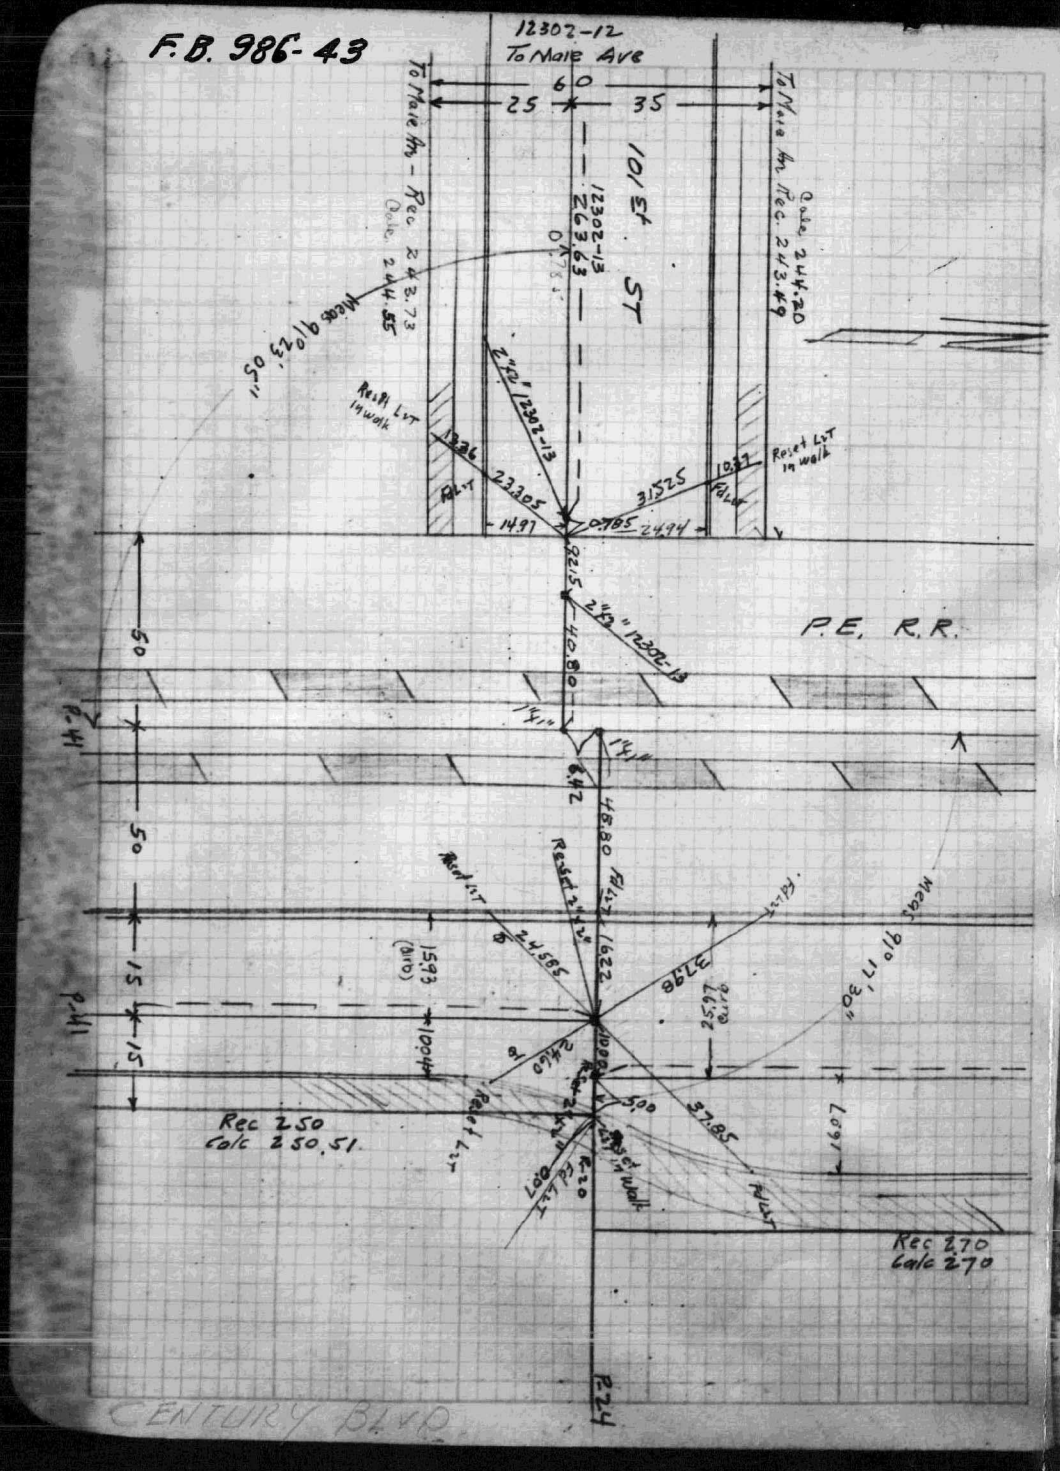

F.B. 986-44

40

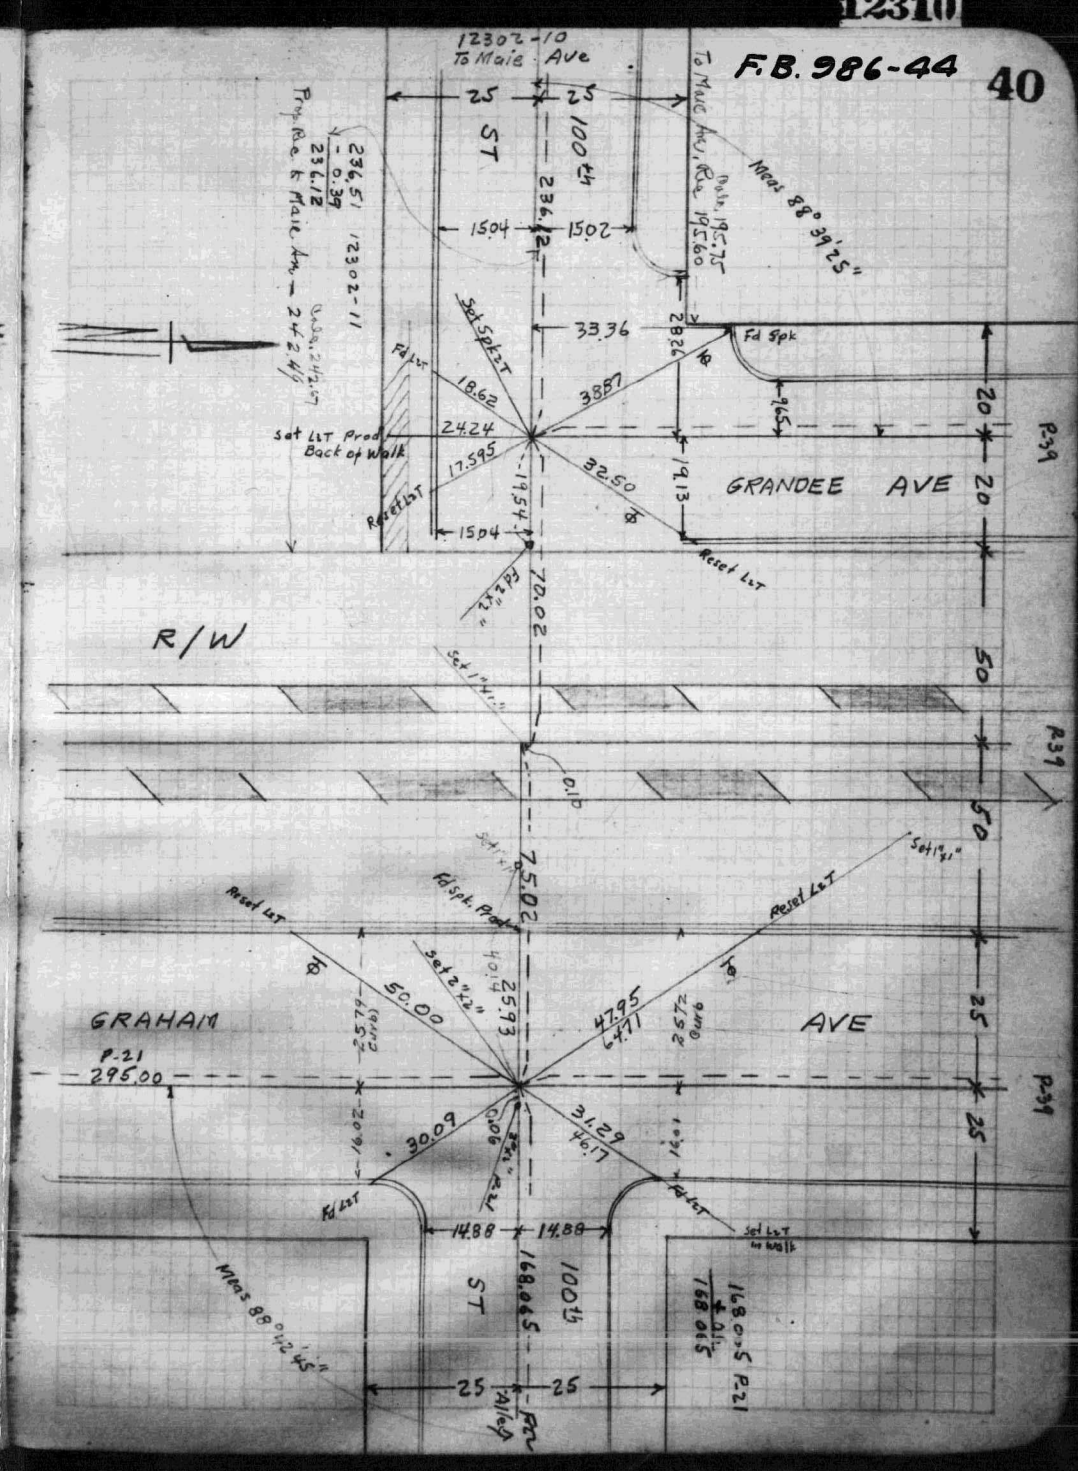

F.B. 986-45

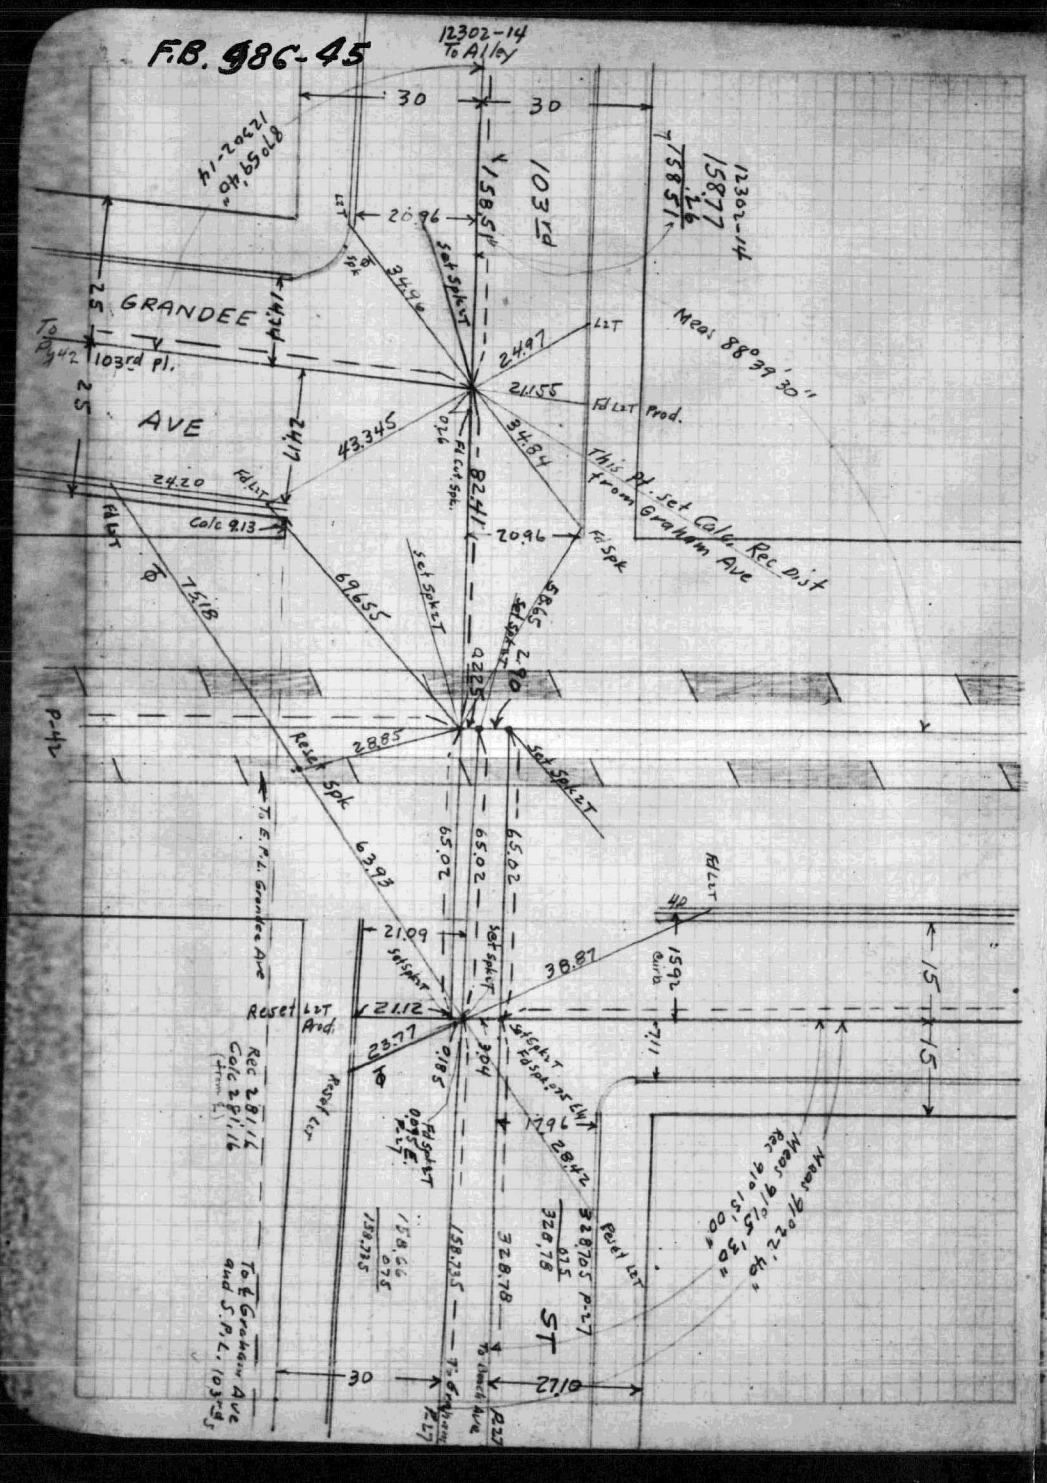

F.B. 986-46 41

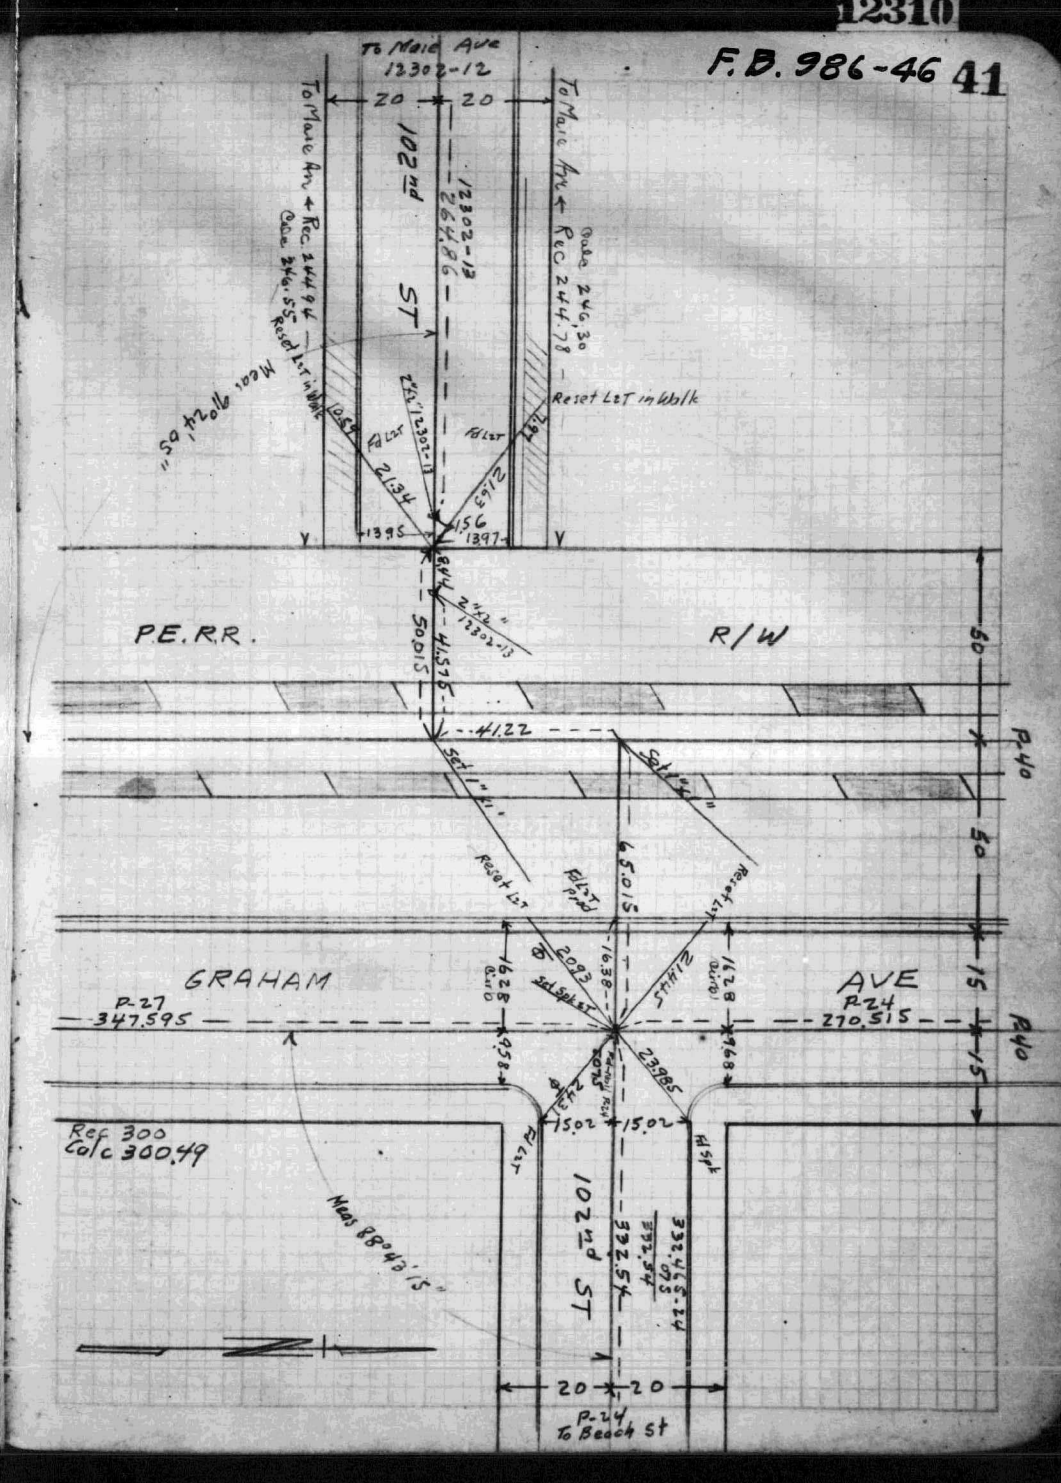

SEP 2 0 1933

F.B. 986-47

INDEXED DEC 31 1928

SURVEY TO ESTABLISH CENTER LINE.

ANGLES, DISTANCES AND TIES.

GE-6901 WATER ANNEXATION Nov. 1928

FOR CITY ENGR GRADE SHEET, DETAILS

GRAHAM AVE 103rd Pl. to SANTA ANA BLVD
WILMINGTON AVE " " " " "
103rd PL. WILMINGTON AVE TO GRAHAM.
104th St. " " " "
105th St. " " " "
106th St " " SANTA ANA BLVD
107th St " " " "
SANTA ANA BLVD " " GRAHAM AVE
ALLEY W of WILMINGTON AVE 103rd Pl to ALLEY S. OF 105th St.
ALLEY S. OF 103rd Pl. WILMINGTON AVE to ALLEY W of WILMINGTON
" " 104th St " " " "
" " " 105th St. " " " "
" " " 106th St " " SANTA ANA BLVD

TAPE L-24 STD @ 68°

F.B. 986-48

1

TAPE L-24 STANDARDIZED @ 68°

New Ties by Tomlinson & Party 11-24-28

To 103rd St 123.10 - 27

Fd. 250.10 Calc. 250.05

Fd. 213.16 Calc.

103RD PLACE

(Fd.) 260.405 156.43 M. 156.52 S 89°

Fd. 121.37 Calc.

N. 91° 39' 00" E 91.00'

FARRIS TRACT

To 104th St 15.3

F.B. 986-49

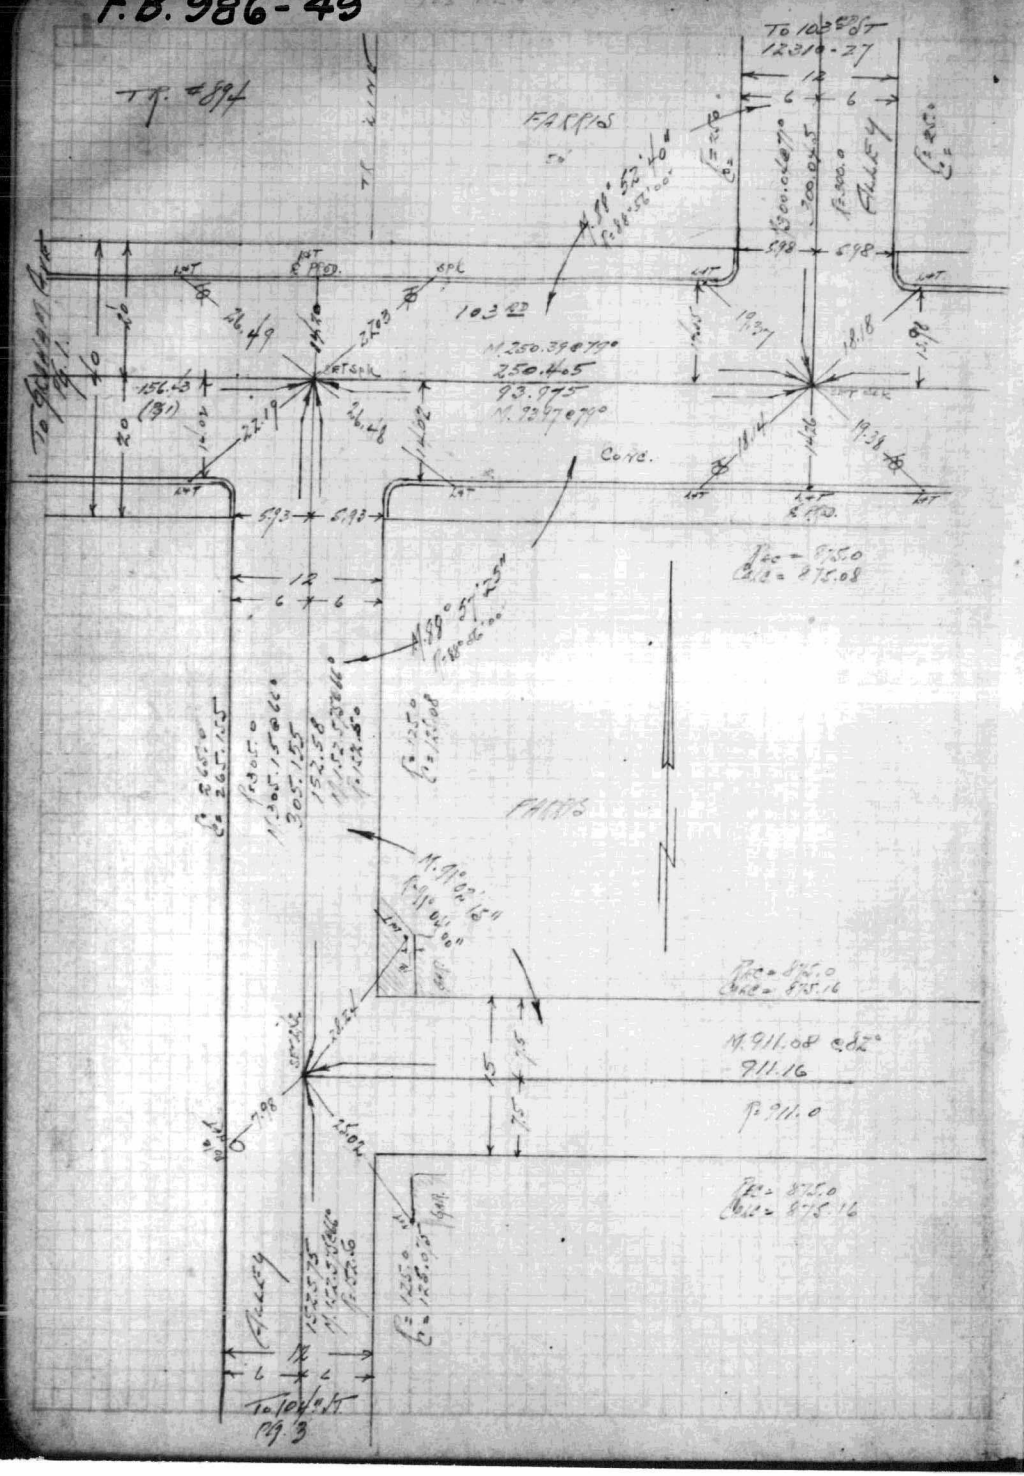

F.B. 986-50

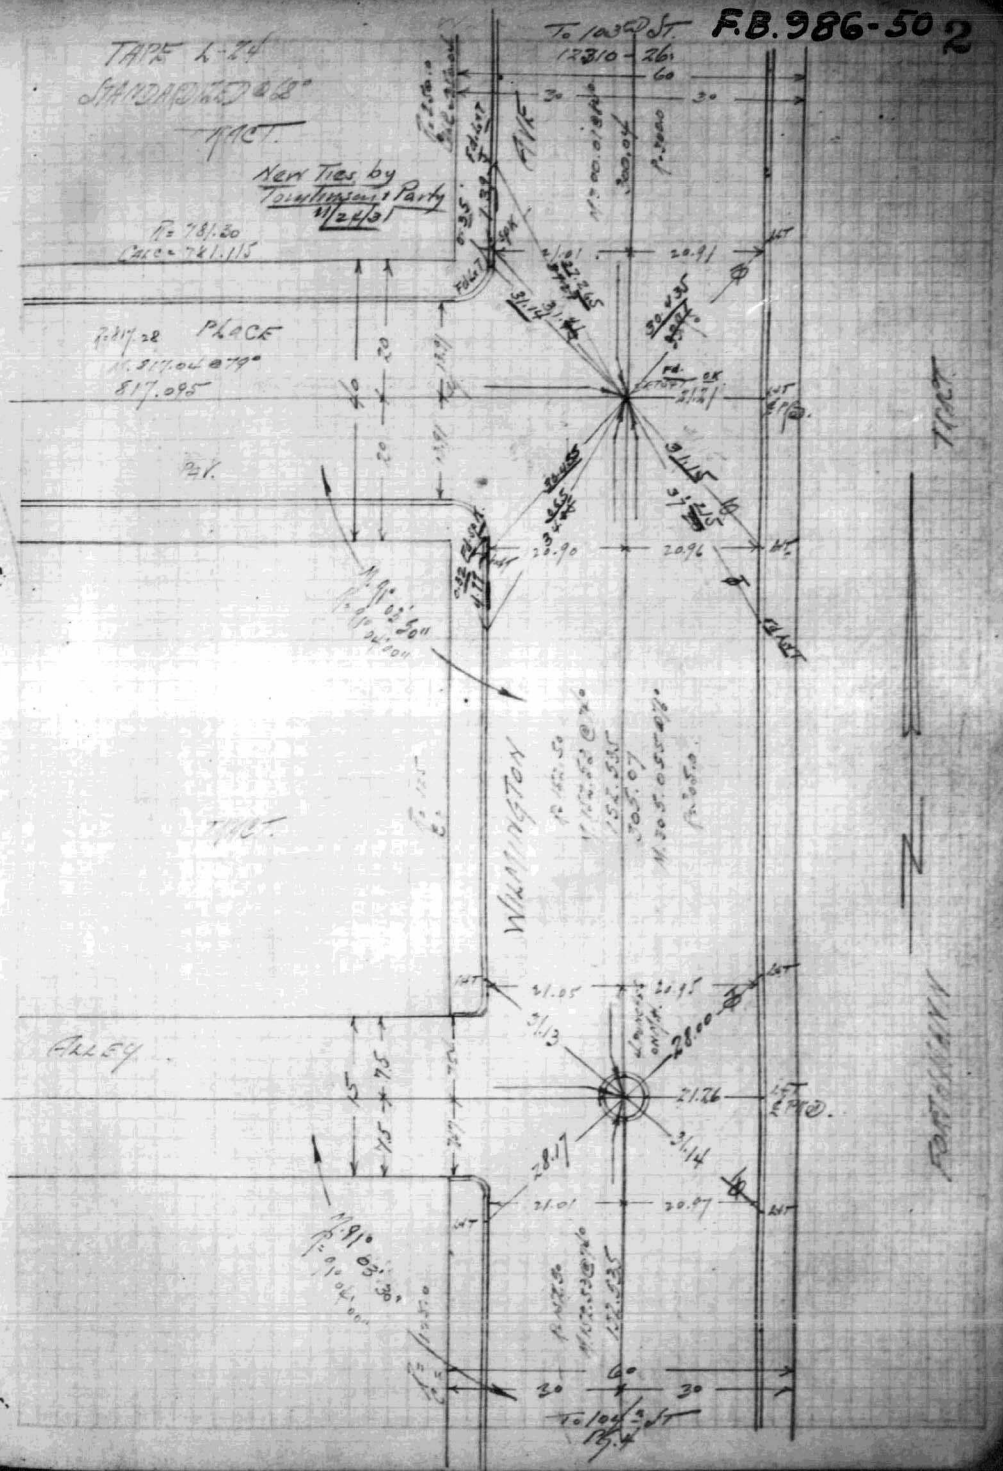

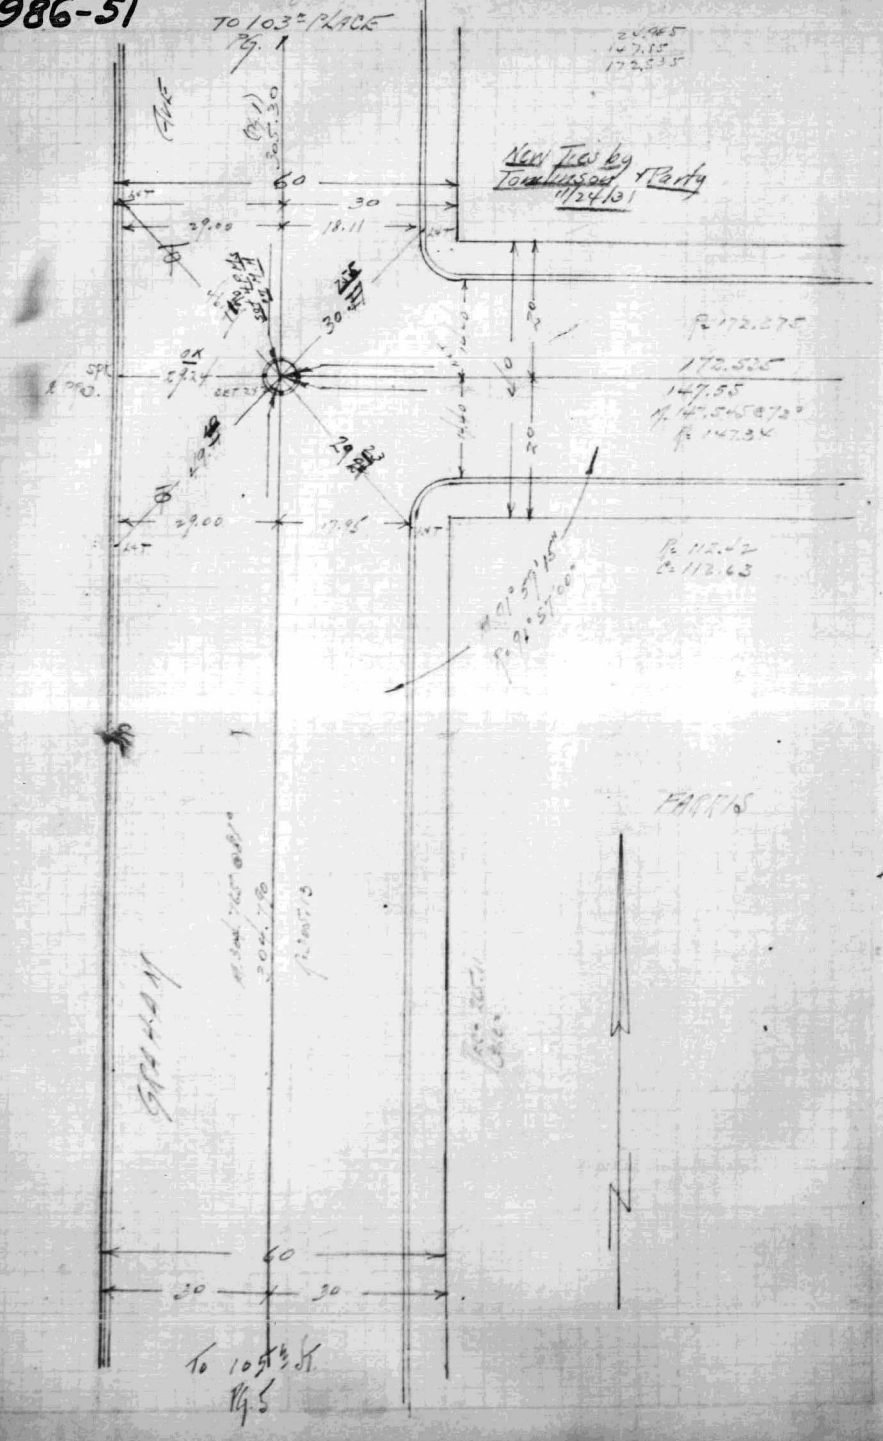
TO 103rd PLACE
Pg. 1
New Jersey
Townhouses
11/24/81
Party
PARTIS
To 105½ St.
Pg. 5

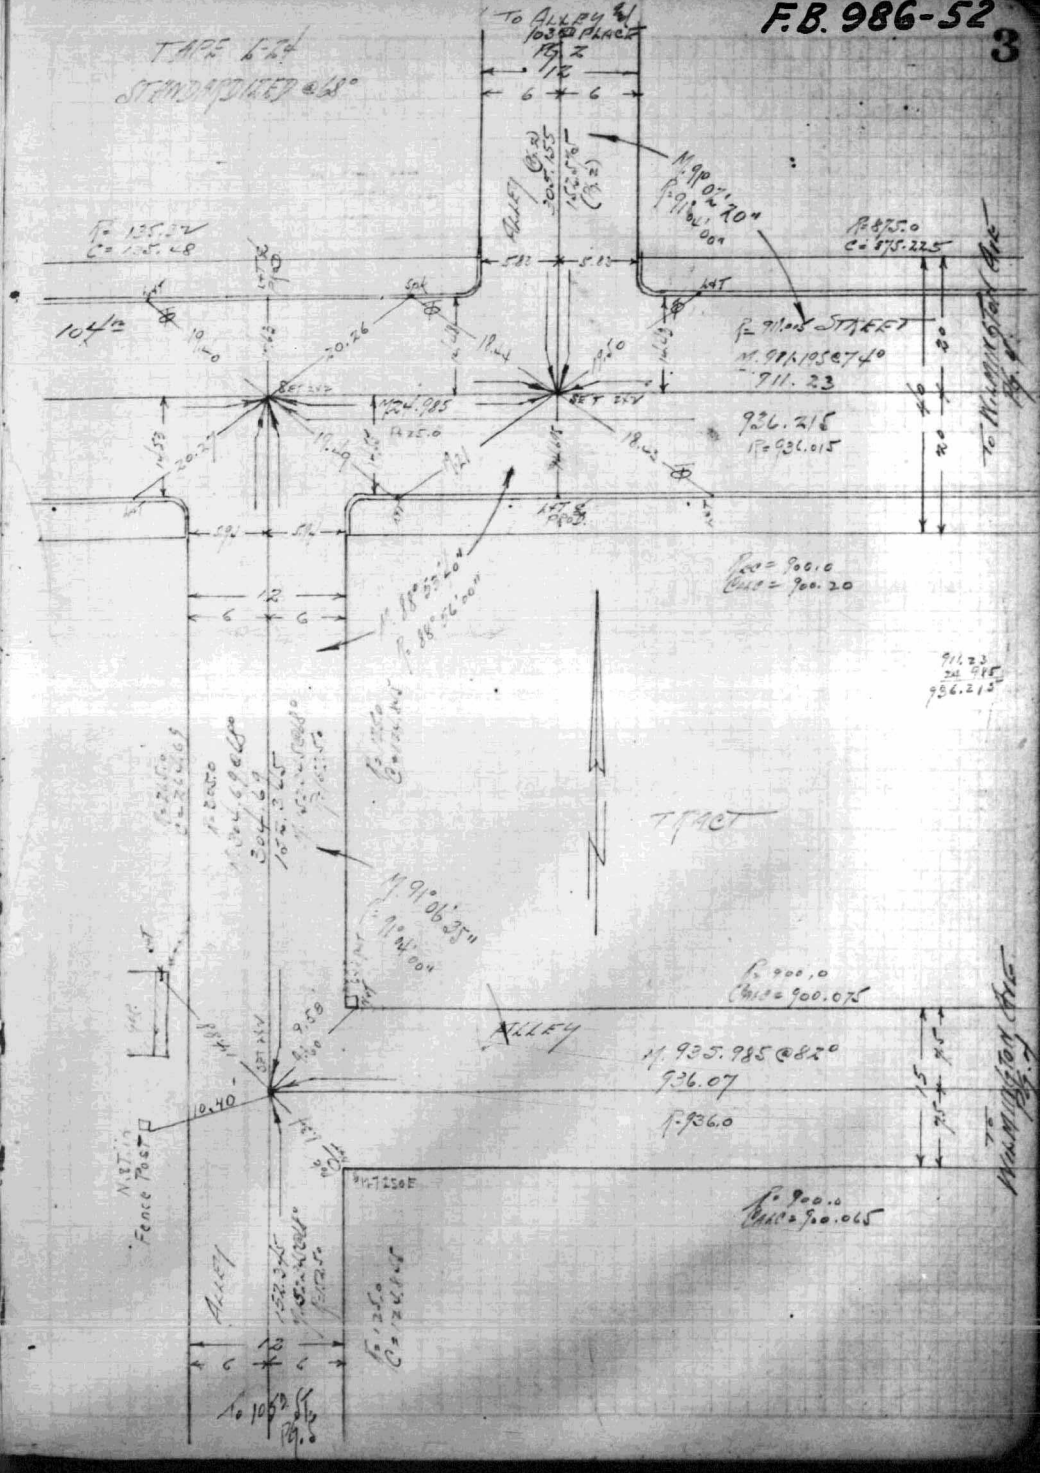
TAPE 6.47
STANDARDIZED @ 68°
To ALLEY & 103rd PLACE
Pg. 2
ALLEY
N. 91° 05' 20" W.
911.23
911.23 ext. 925
936.218
T. TRACT
N. 935.985 @ 82°
936.07
P. 936.0
ALLEY
To 105th St.
Pg. 6

F.B. 986-53

13105

F.B. 986-54

4

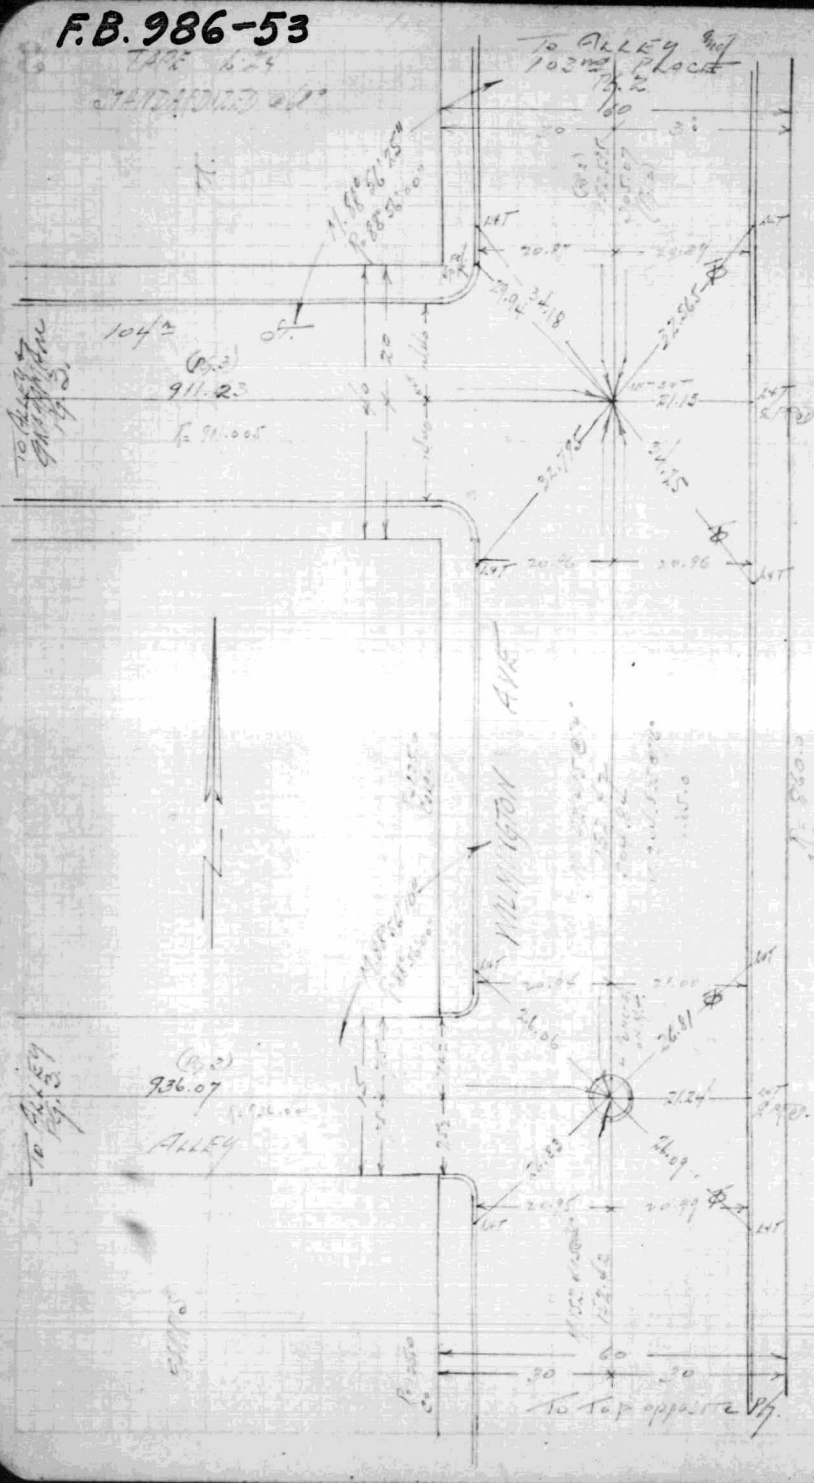

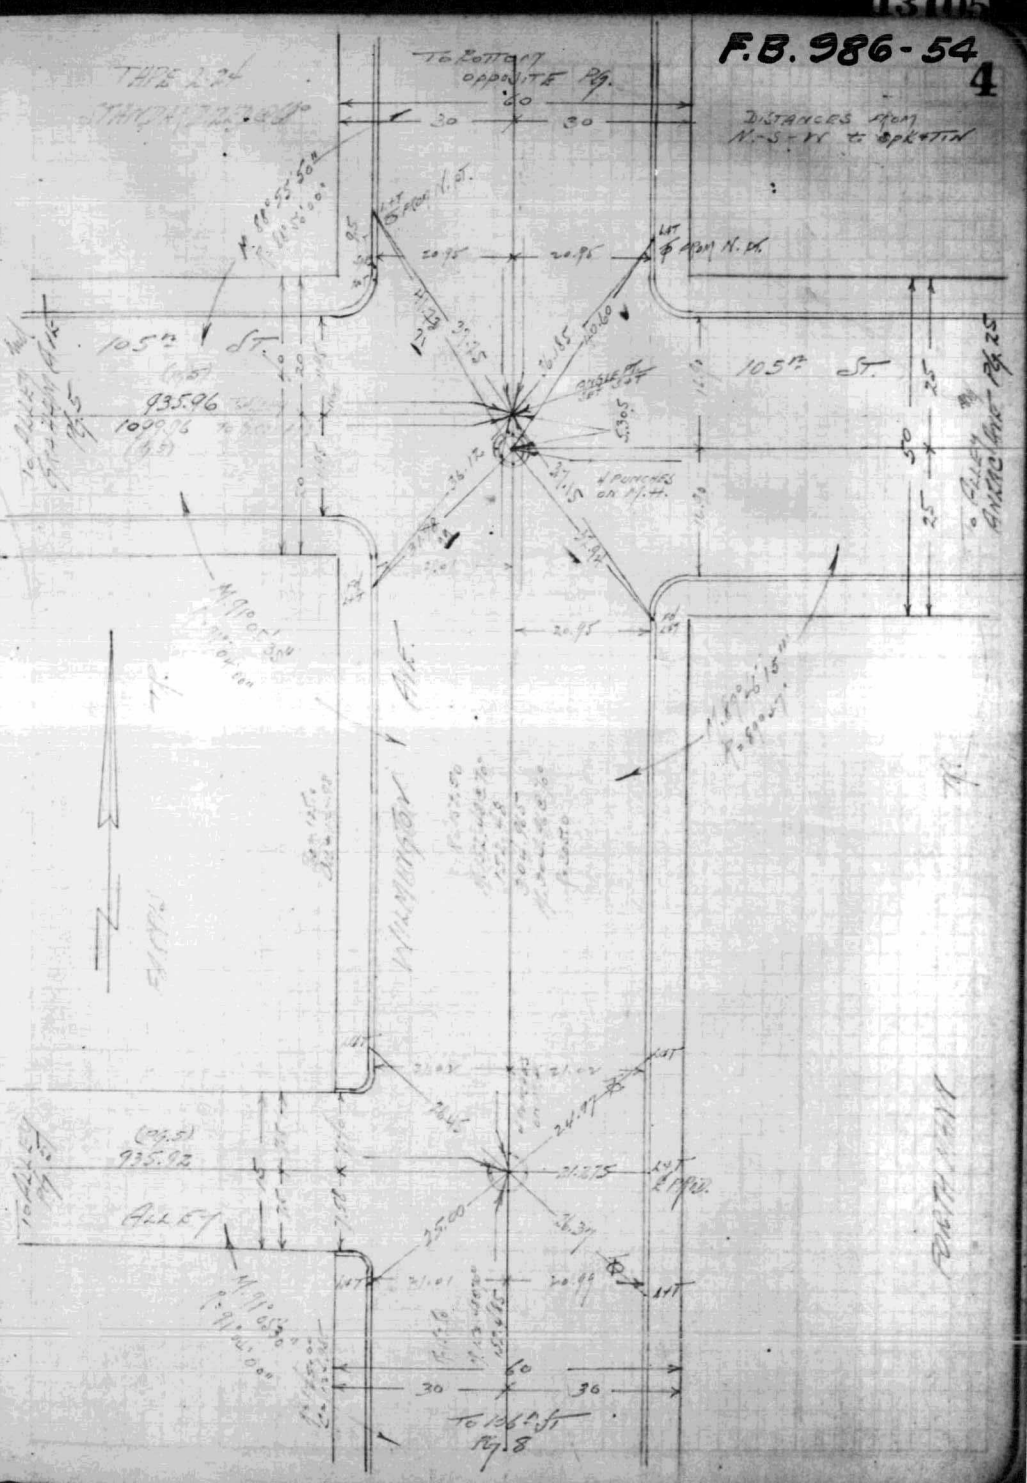

F.B. 986-55

F.B. 986-56

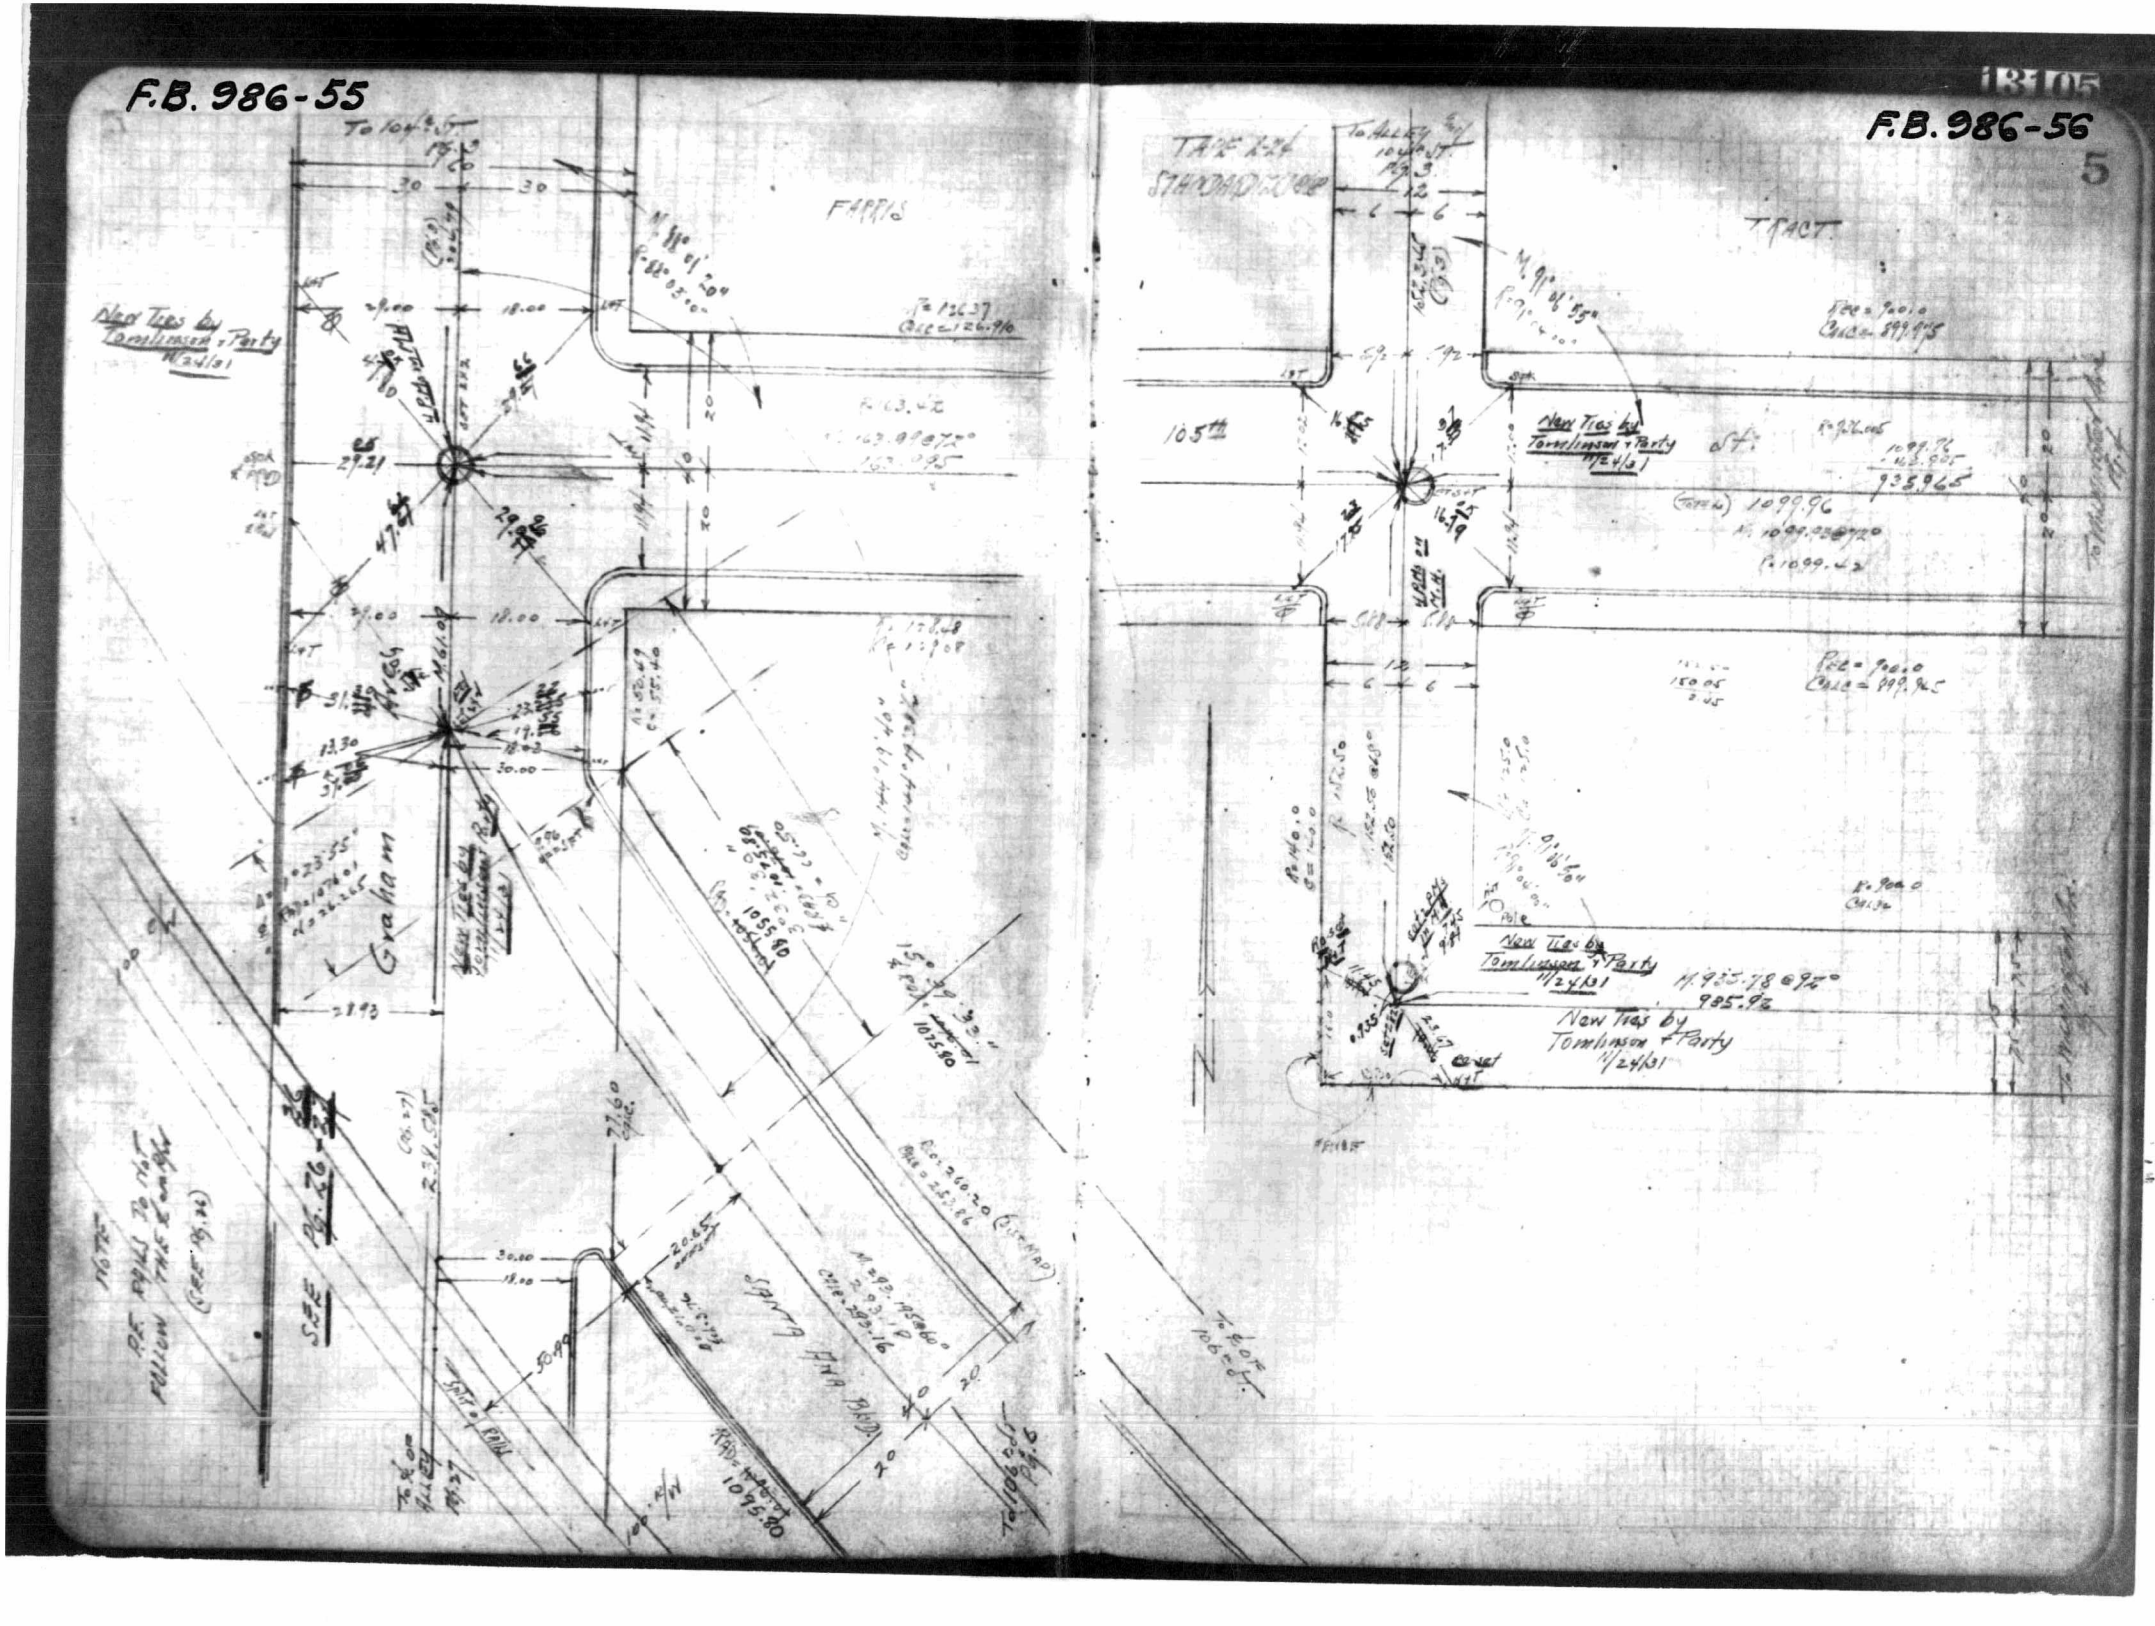

F.B. 986-57

F.B. 986-586

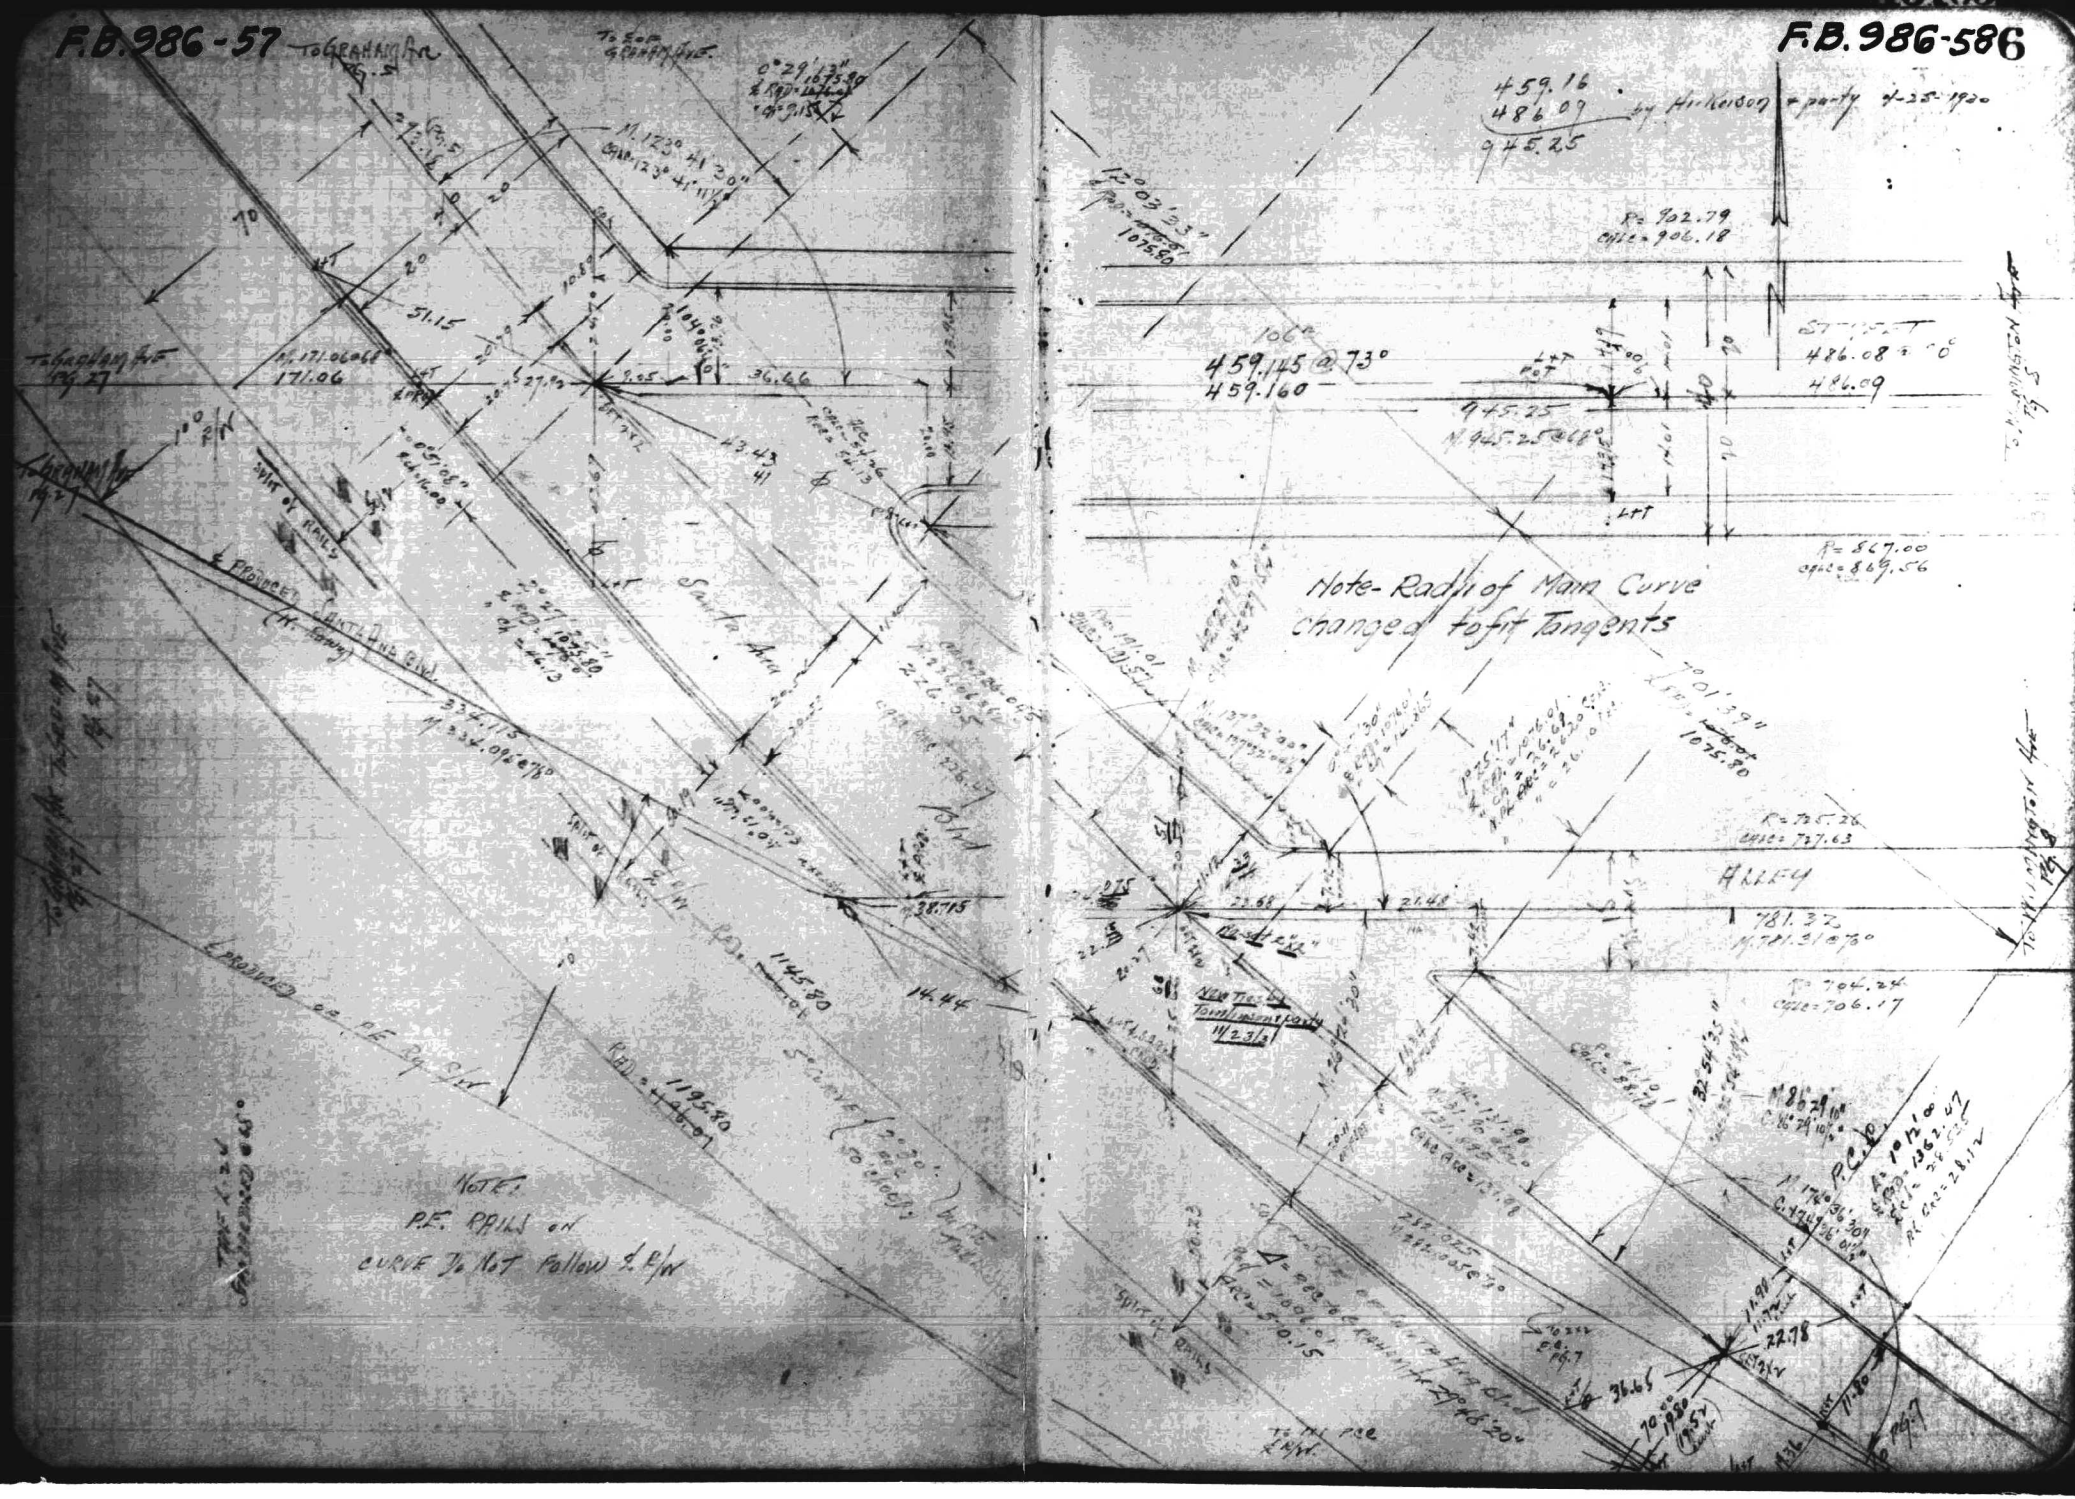

F.B. 986-59

F.B. 986-60

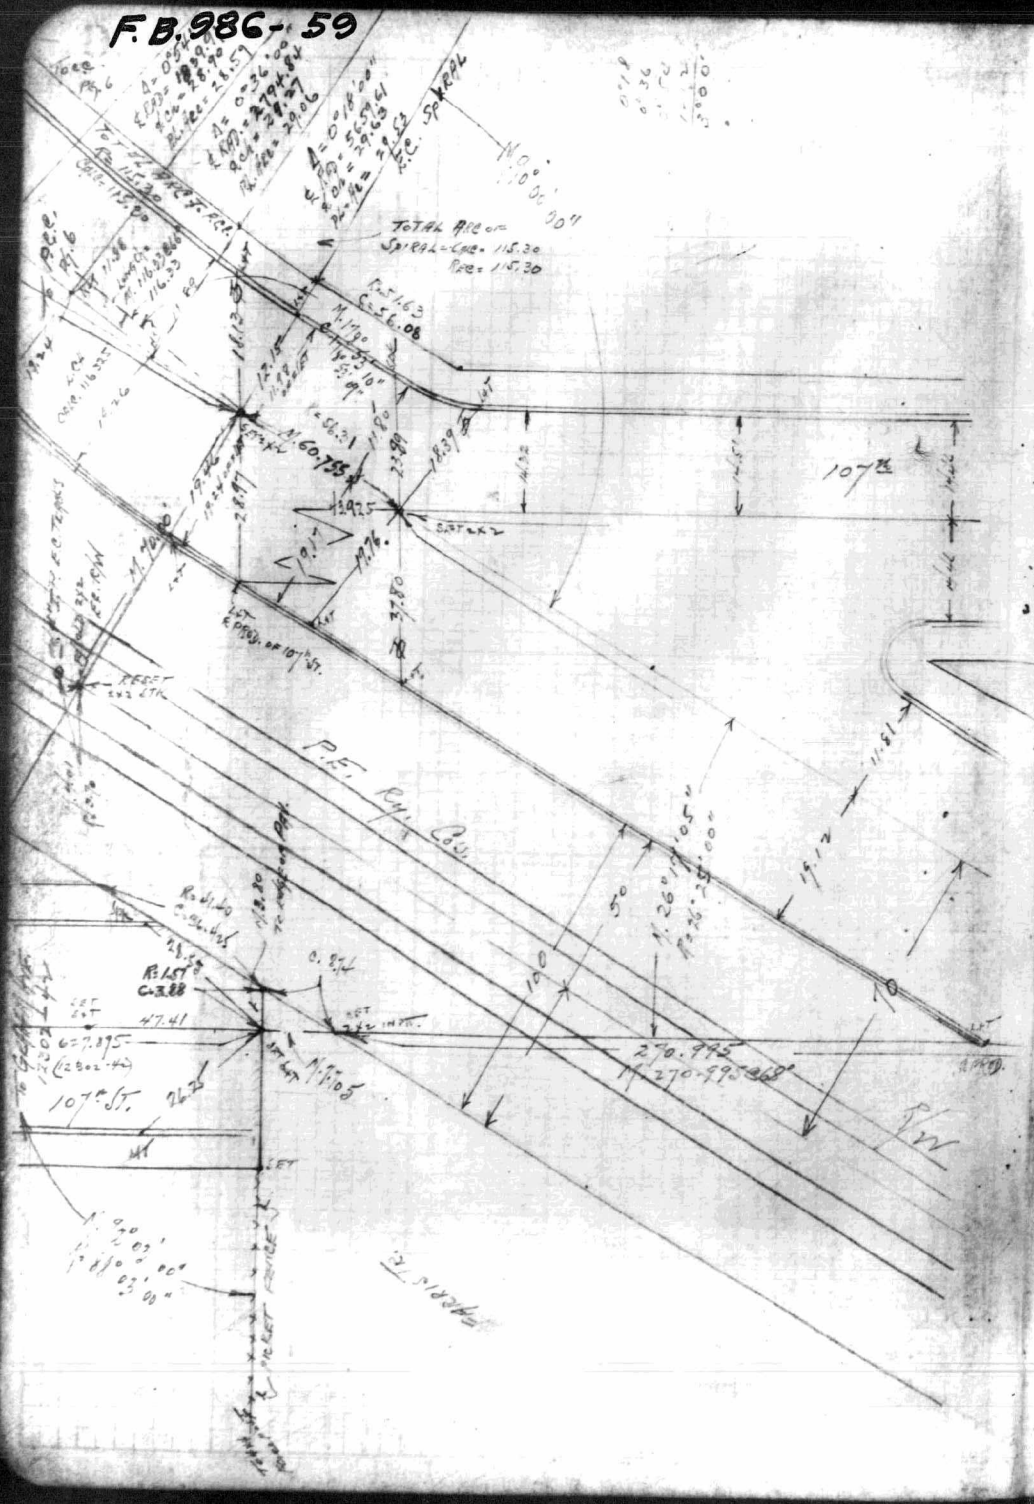

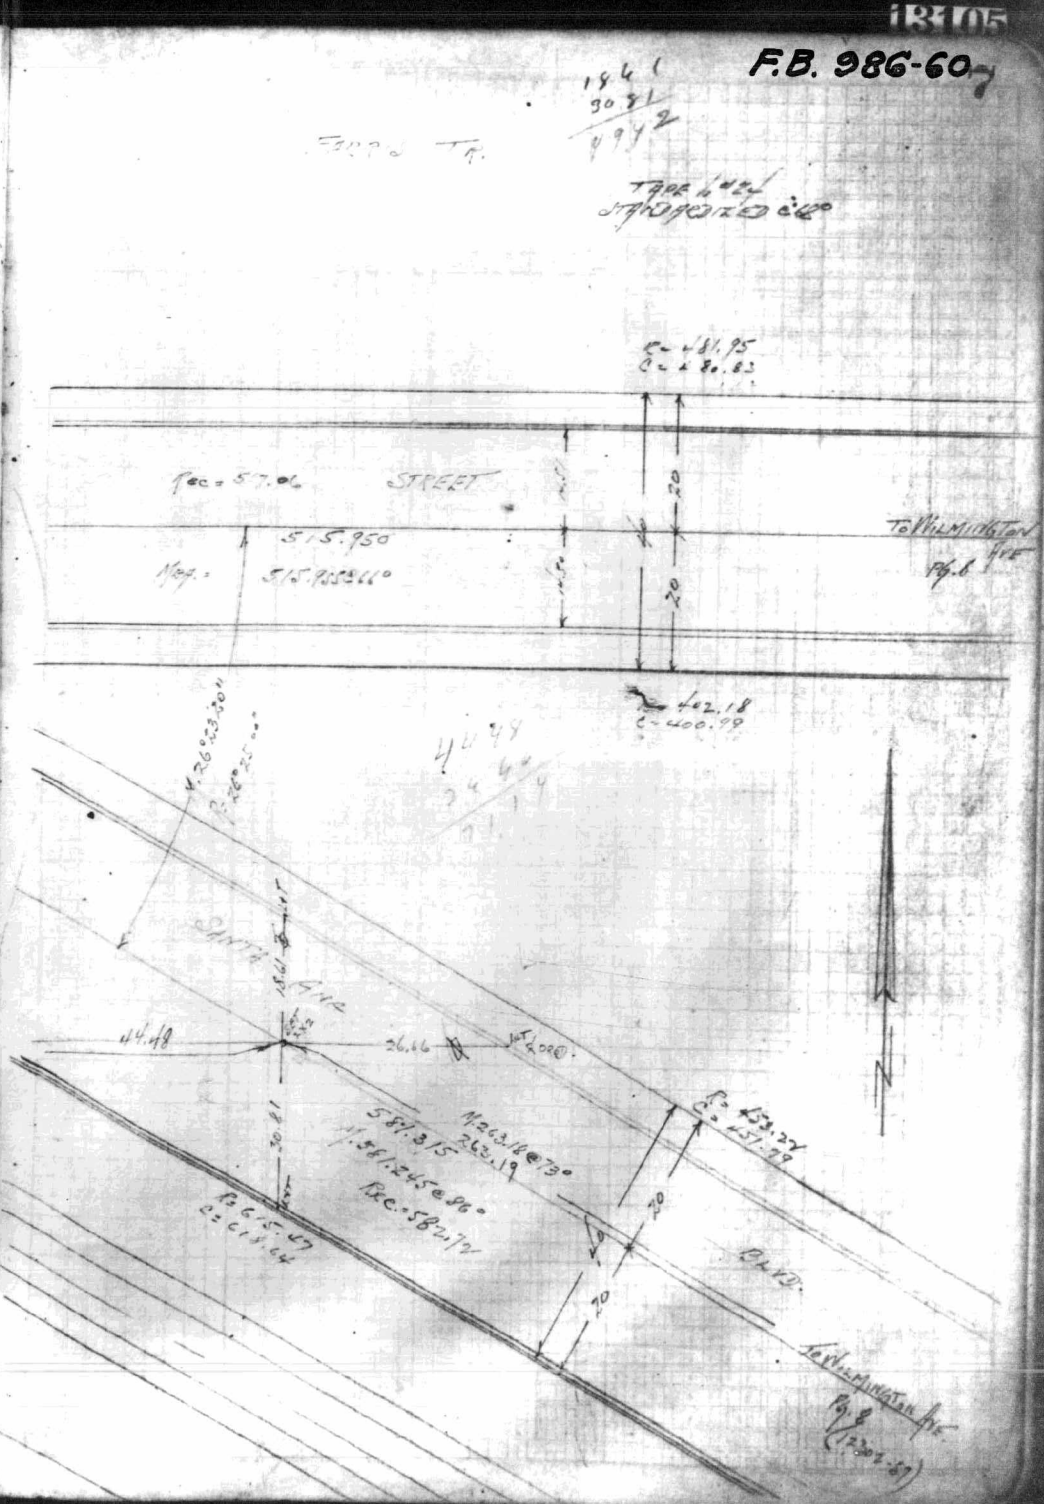

F.B. 986-61

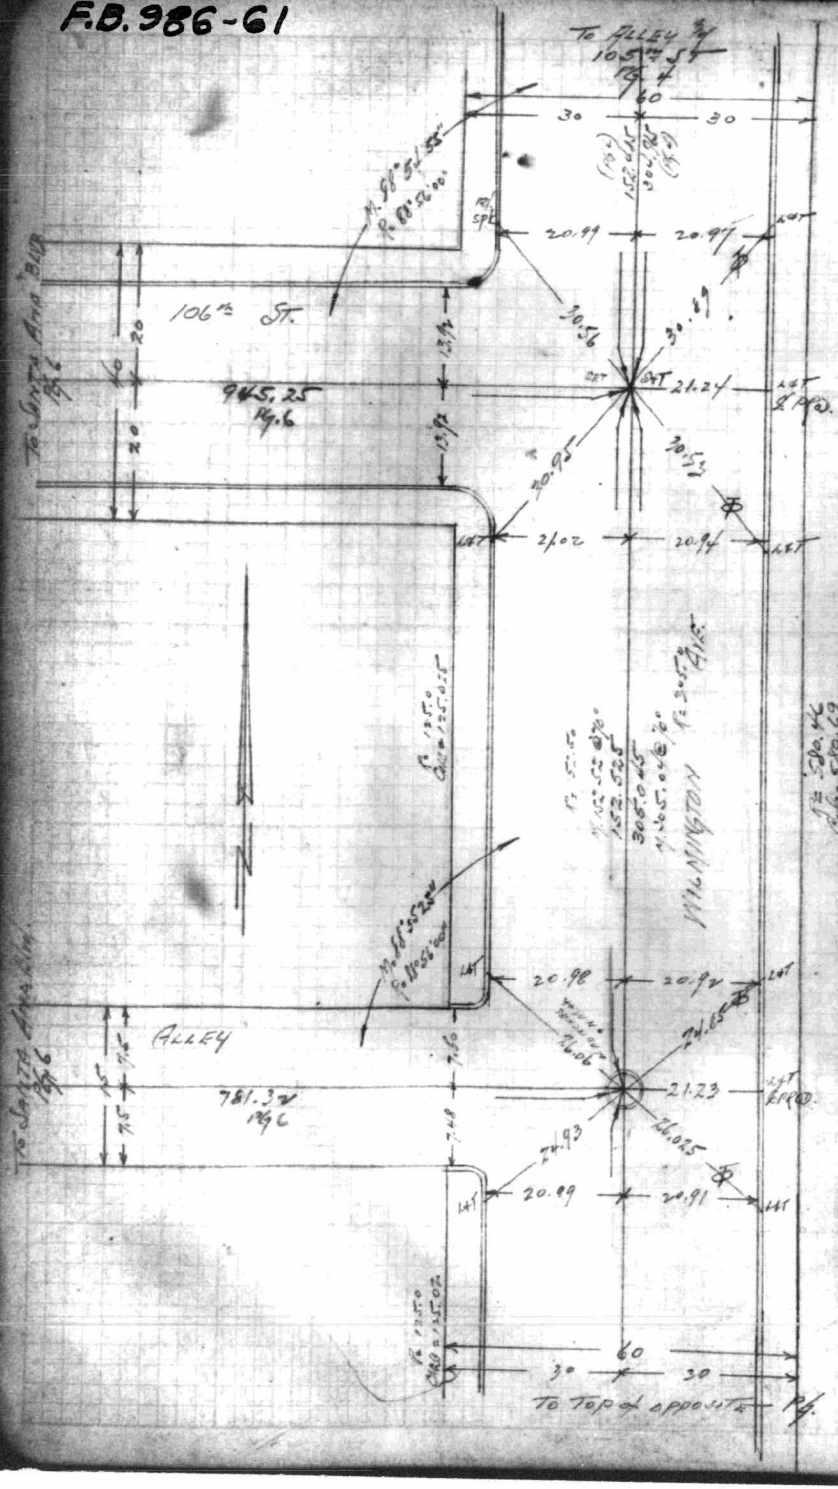

INDEXED DEC. 31 1928

F.B. 986-62

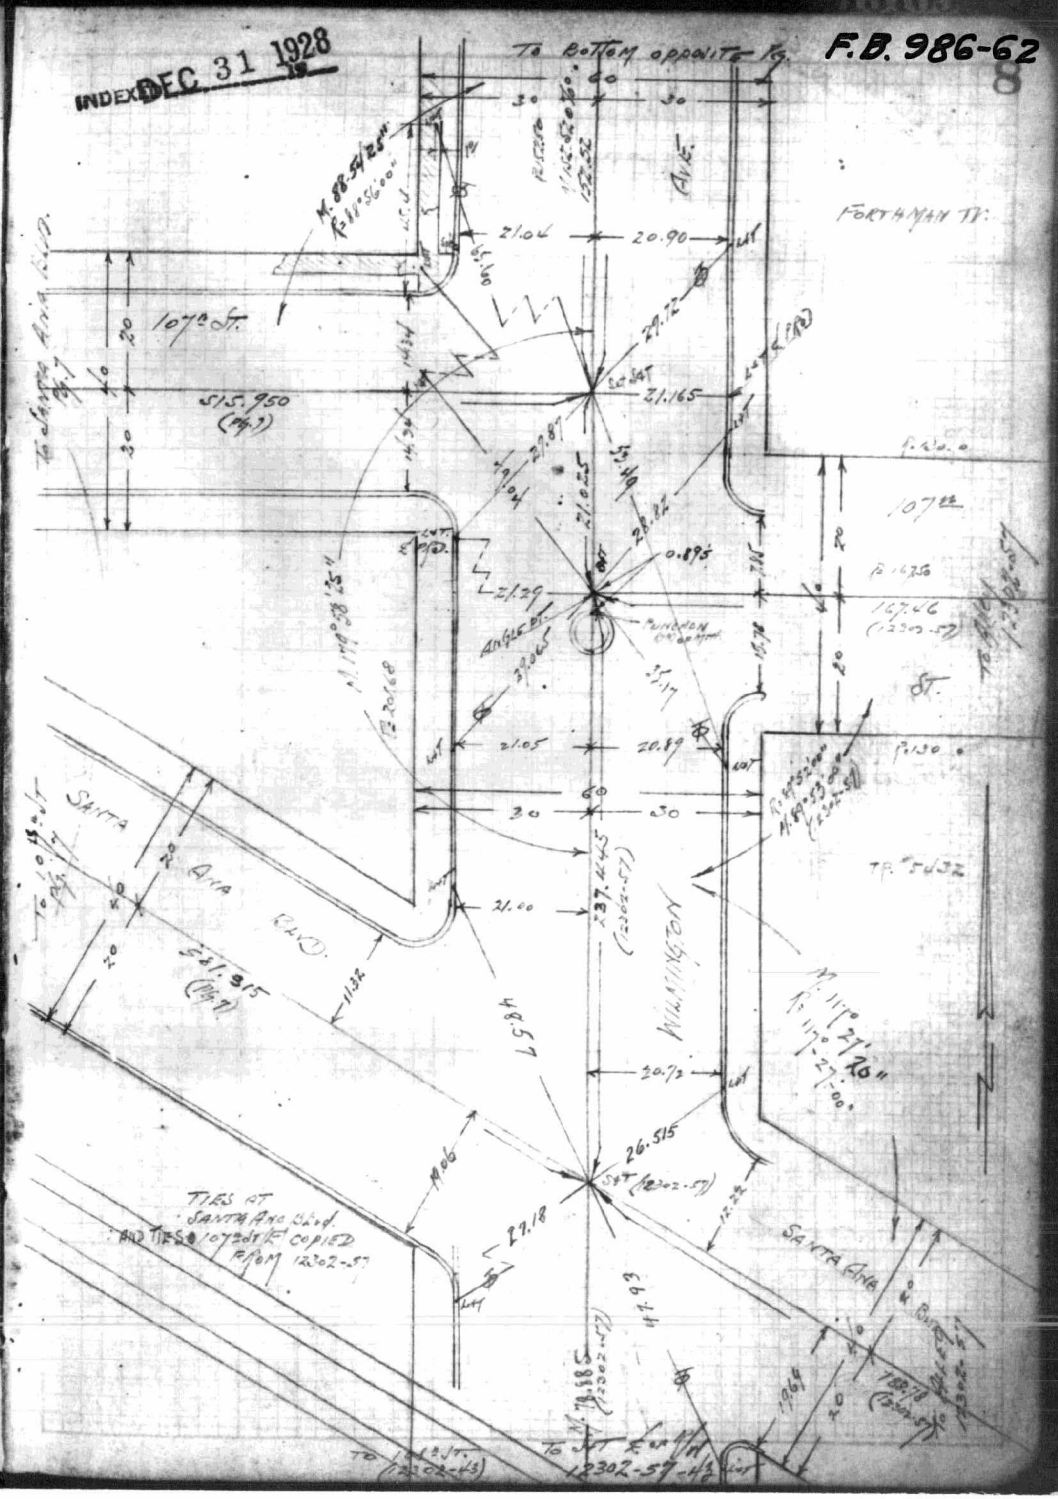

INDEXED DEC 31 1928

F.B. 986-63

SURVEY TO ESTABLISH CENTERLINE WATTS ANNEXATION, & TIES

GE 46901.

WEIGAND AVE to KALMIA AVE:
- H.J. Waller
- H.B. Griesheimer
- L.P. Kipke
- C.A. Nipper

KALMIA AVE to WILMINGTON AVE:
- FORD
- CAMPBELL
- GRUESSNER
- MILLER
- CHAPMAN

103rd STREET 39.99 E of WEIGAND AVE to ALLEY W of ANZAC

105th " " " " " " " "

WEIGAND AVE; 103rd St. to 105th St.

GORMAN AVE; "

KALMIA AVE "

JUNIPER ST. "

CROESUS AVE. "

LOU DILLON AVE "

HICKORY ST. "

GRAPE ST. "

ANZAC AVE "

ALLEY W of WEIGAND AVE. "

" " " GORMAN AVE. "

" " " KALMIA AVE. "

" " " JUNIPER ST. "

" " " CROESUS AVE. "

" " " LOU DILLON AVE "

" " " HICKORY ST. "

" " " GRAPE ST "

" " " ANZAC AVE "

ALLEY So. of 103rd St WEIGAND AVE to ALLEY W of ANZAC Ave.

13105

F.B. 986-64

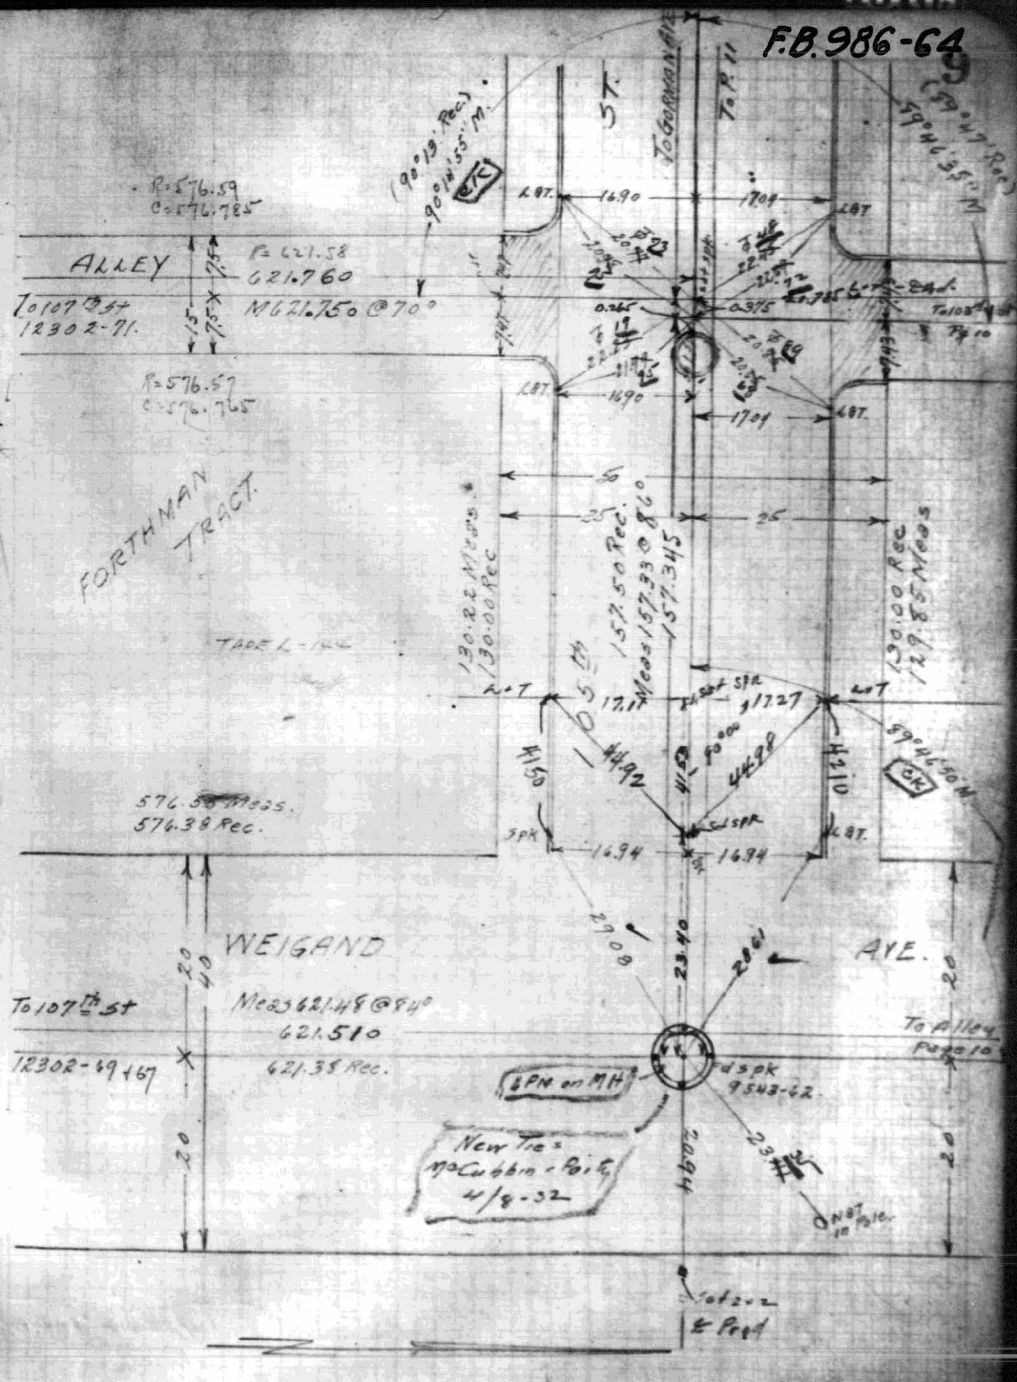

F.B. 986-65

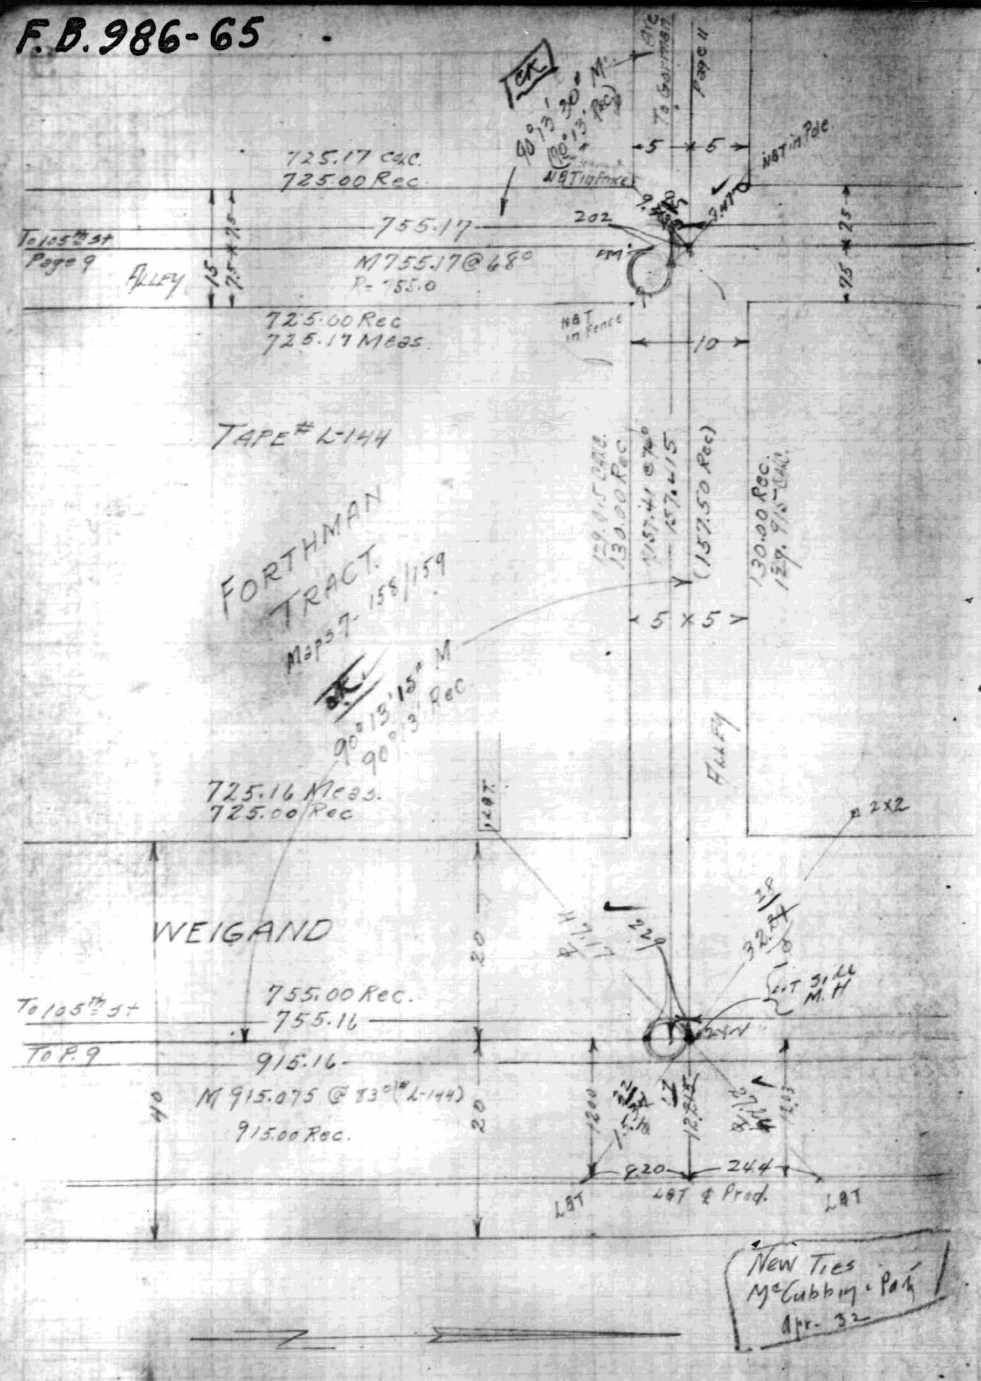

F.B. 986-66

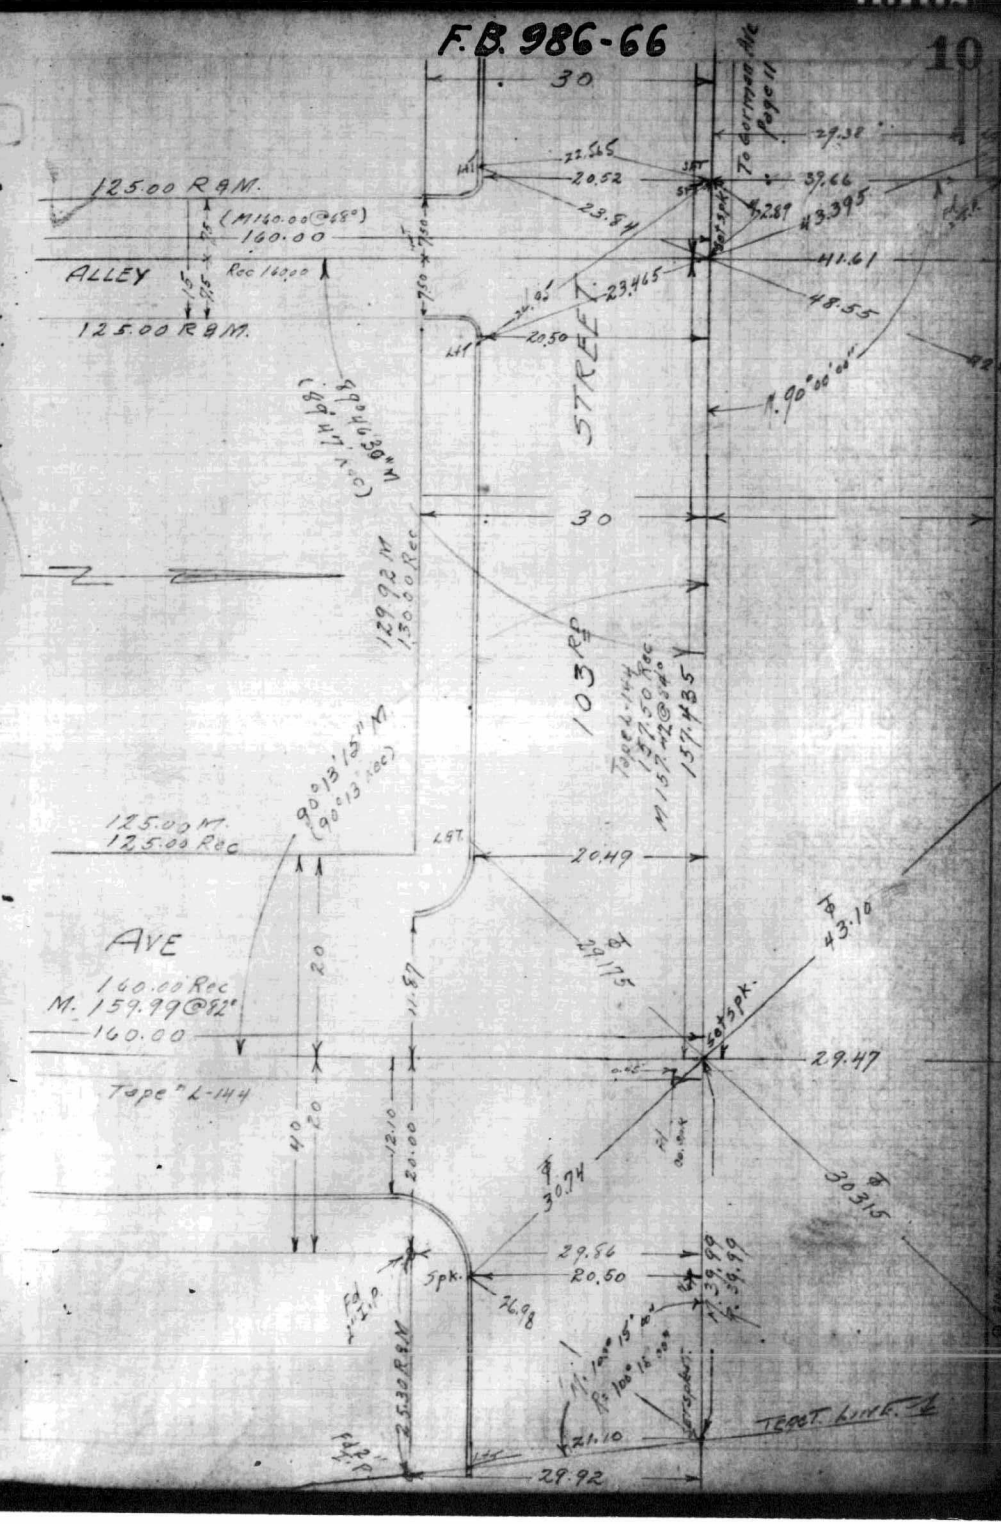

F.B. 986-67

F.B. 986-68

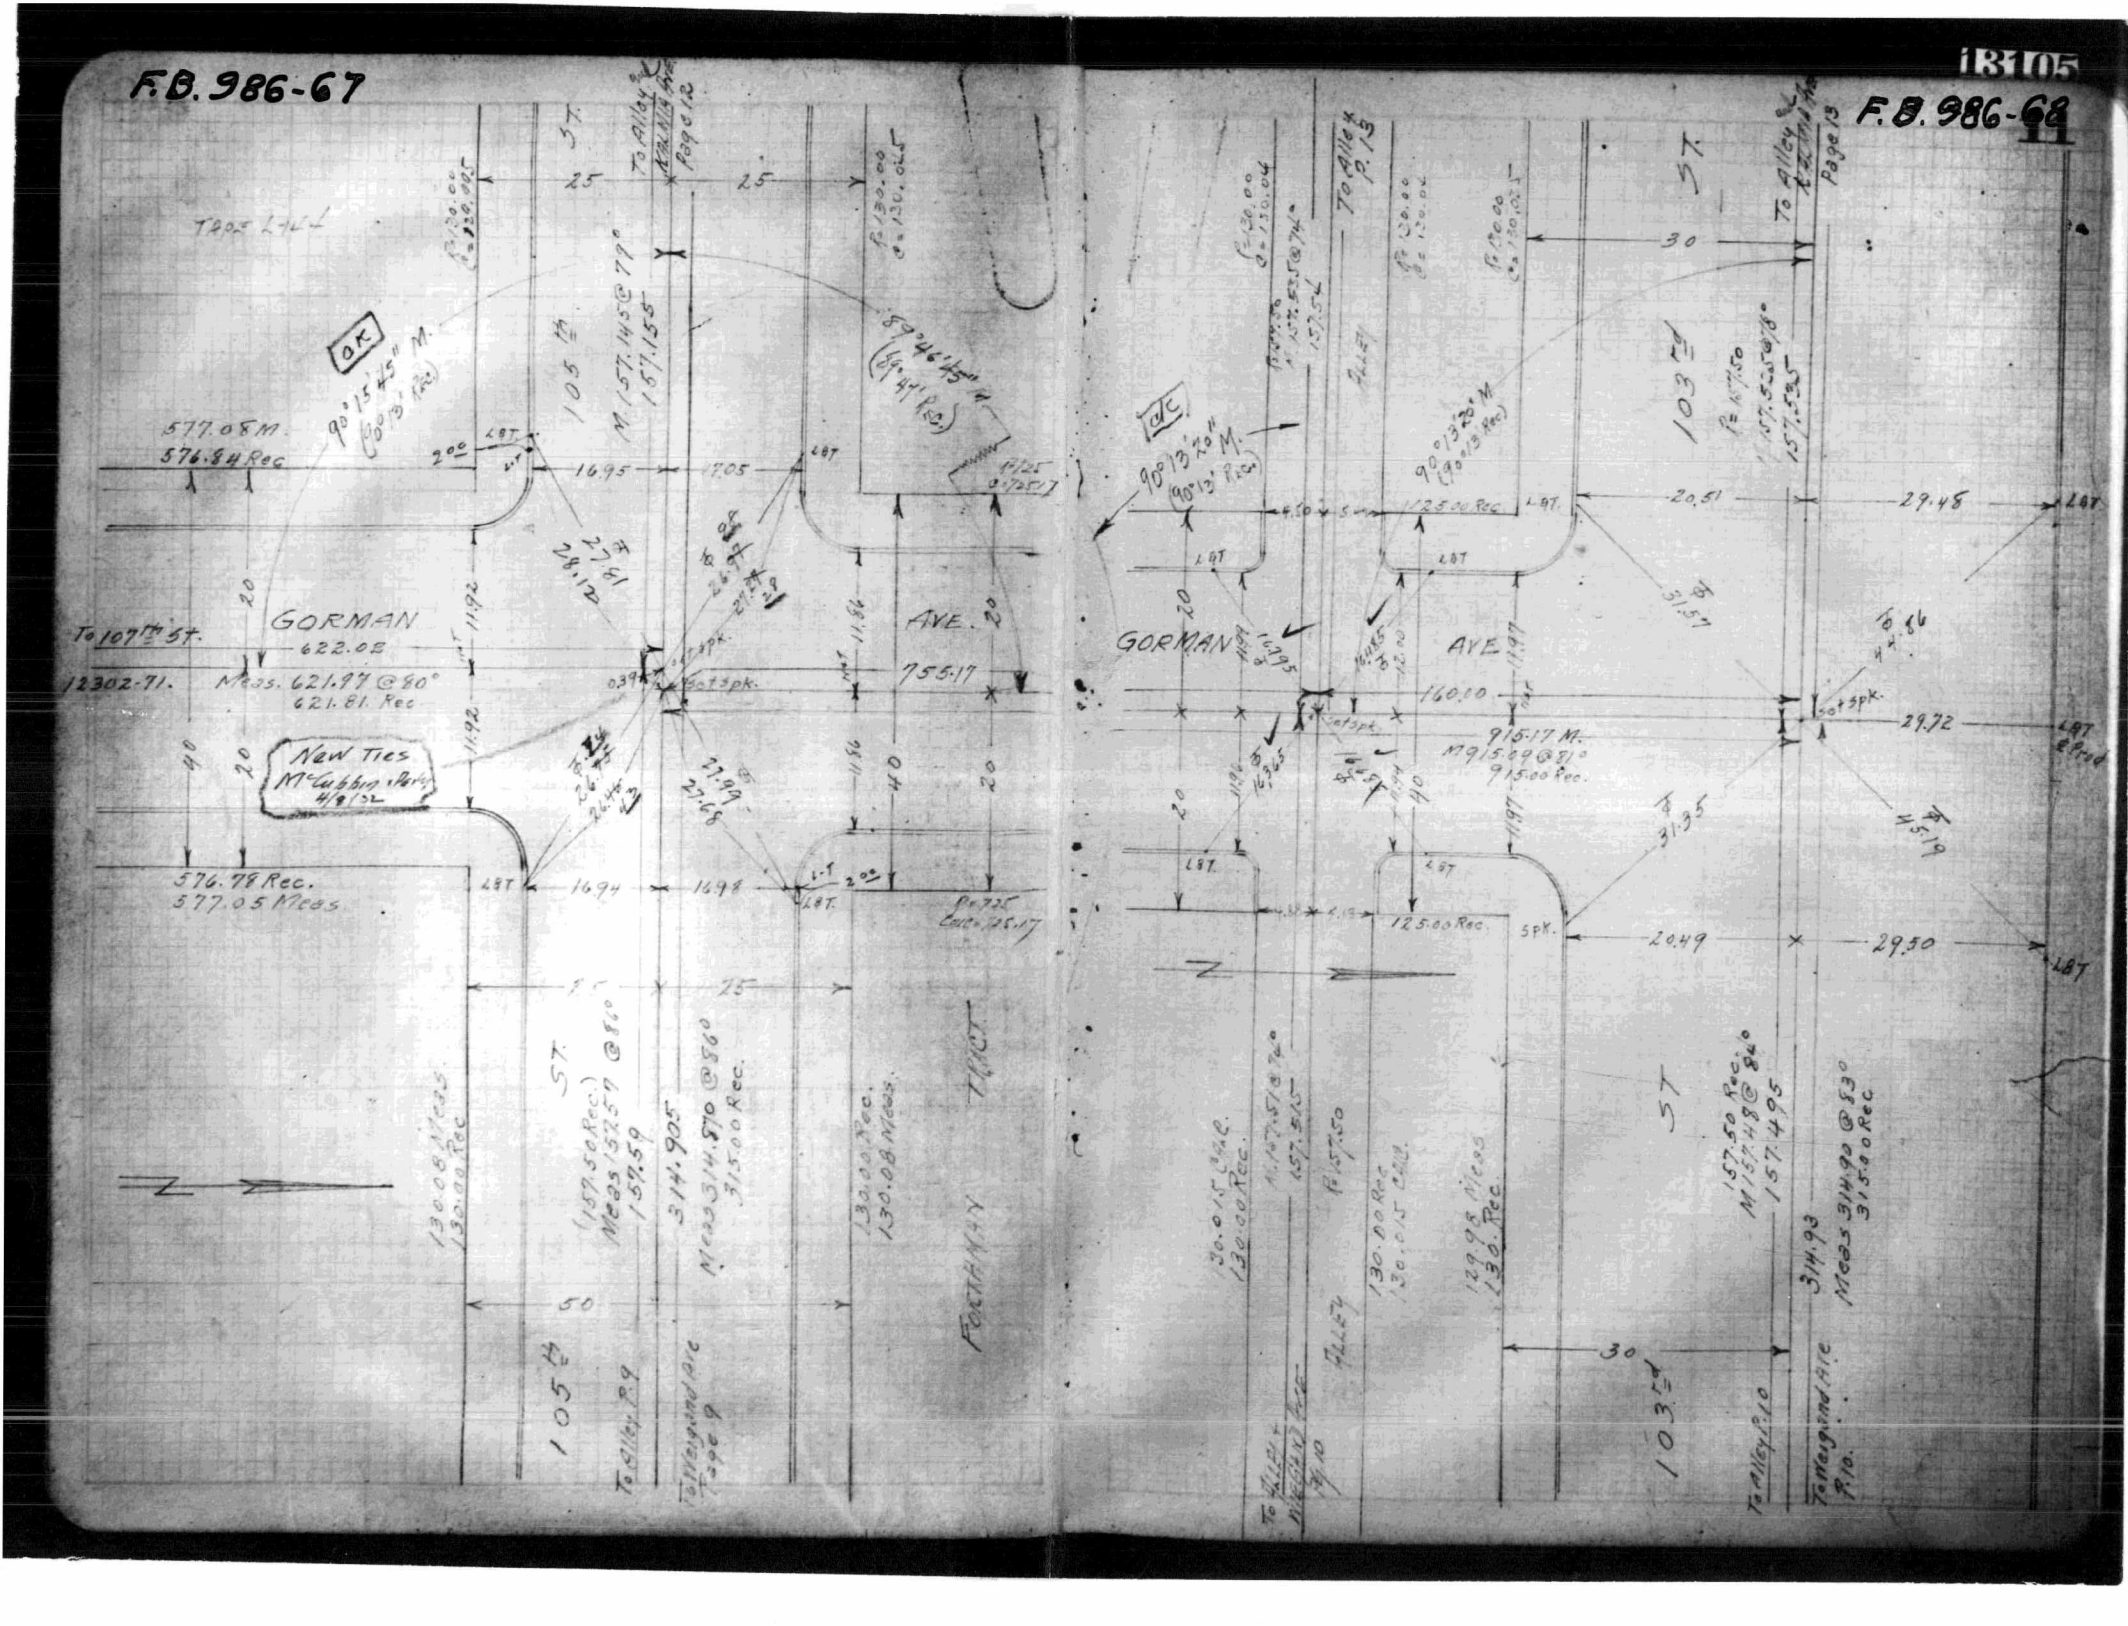
GORMAN AVE.
To 107th St.
12302-71.
577.08 M.
576.84 Rec
576.78 Rec.
577.05 Meas.
622.02
Meas. 621.97 @ 80°
621.81 Rec
New Ties
McCubbin Hardy
4/9/32
755.17
915.17 M.
N 915.49 @ 81°
915.00 Rec.
160.10
125.00 Rec.
105th St.
103rd St.
To Alley
Page 12
Page 13
Page 9
Page 10
Fortman Tract
Fullen
Fullen Tract
Tonawanda Ave
Tonawanda Ave
Meas 314.93 @ 83°
315.00 Rec
314.905
314.570 @ 86°
315.00 Rec.
157.50 Rec.
157.48 @ 84°
157.495
157.50 Rec.
157.515
130.00 Rec.
130.08 Meas.
130.00 Rec.
130.08 Meas.
130.00 Rec.
130.08 Meas.
130.00 Rec.
130.00 Rec.
130.08 Meas.
130.00 Rec.
Lot 3 Pk.
Lot 5 Pk.
5 Pk.
L.B.T.
L.T.
Pc 725
Pc 130.00
Pc 125.00
Pc 157.50
Pc 130.00
Pc 157.50
Pc 130.00
Pc 157.50
Pc 130

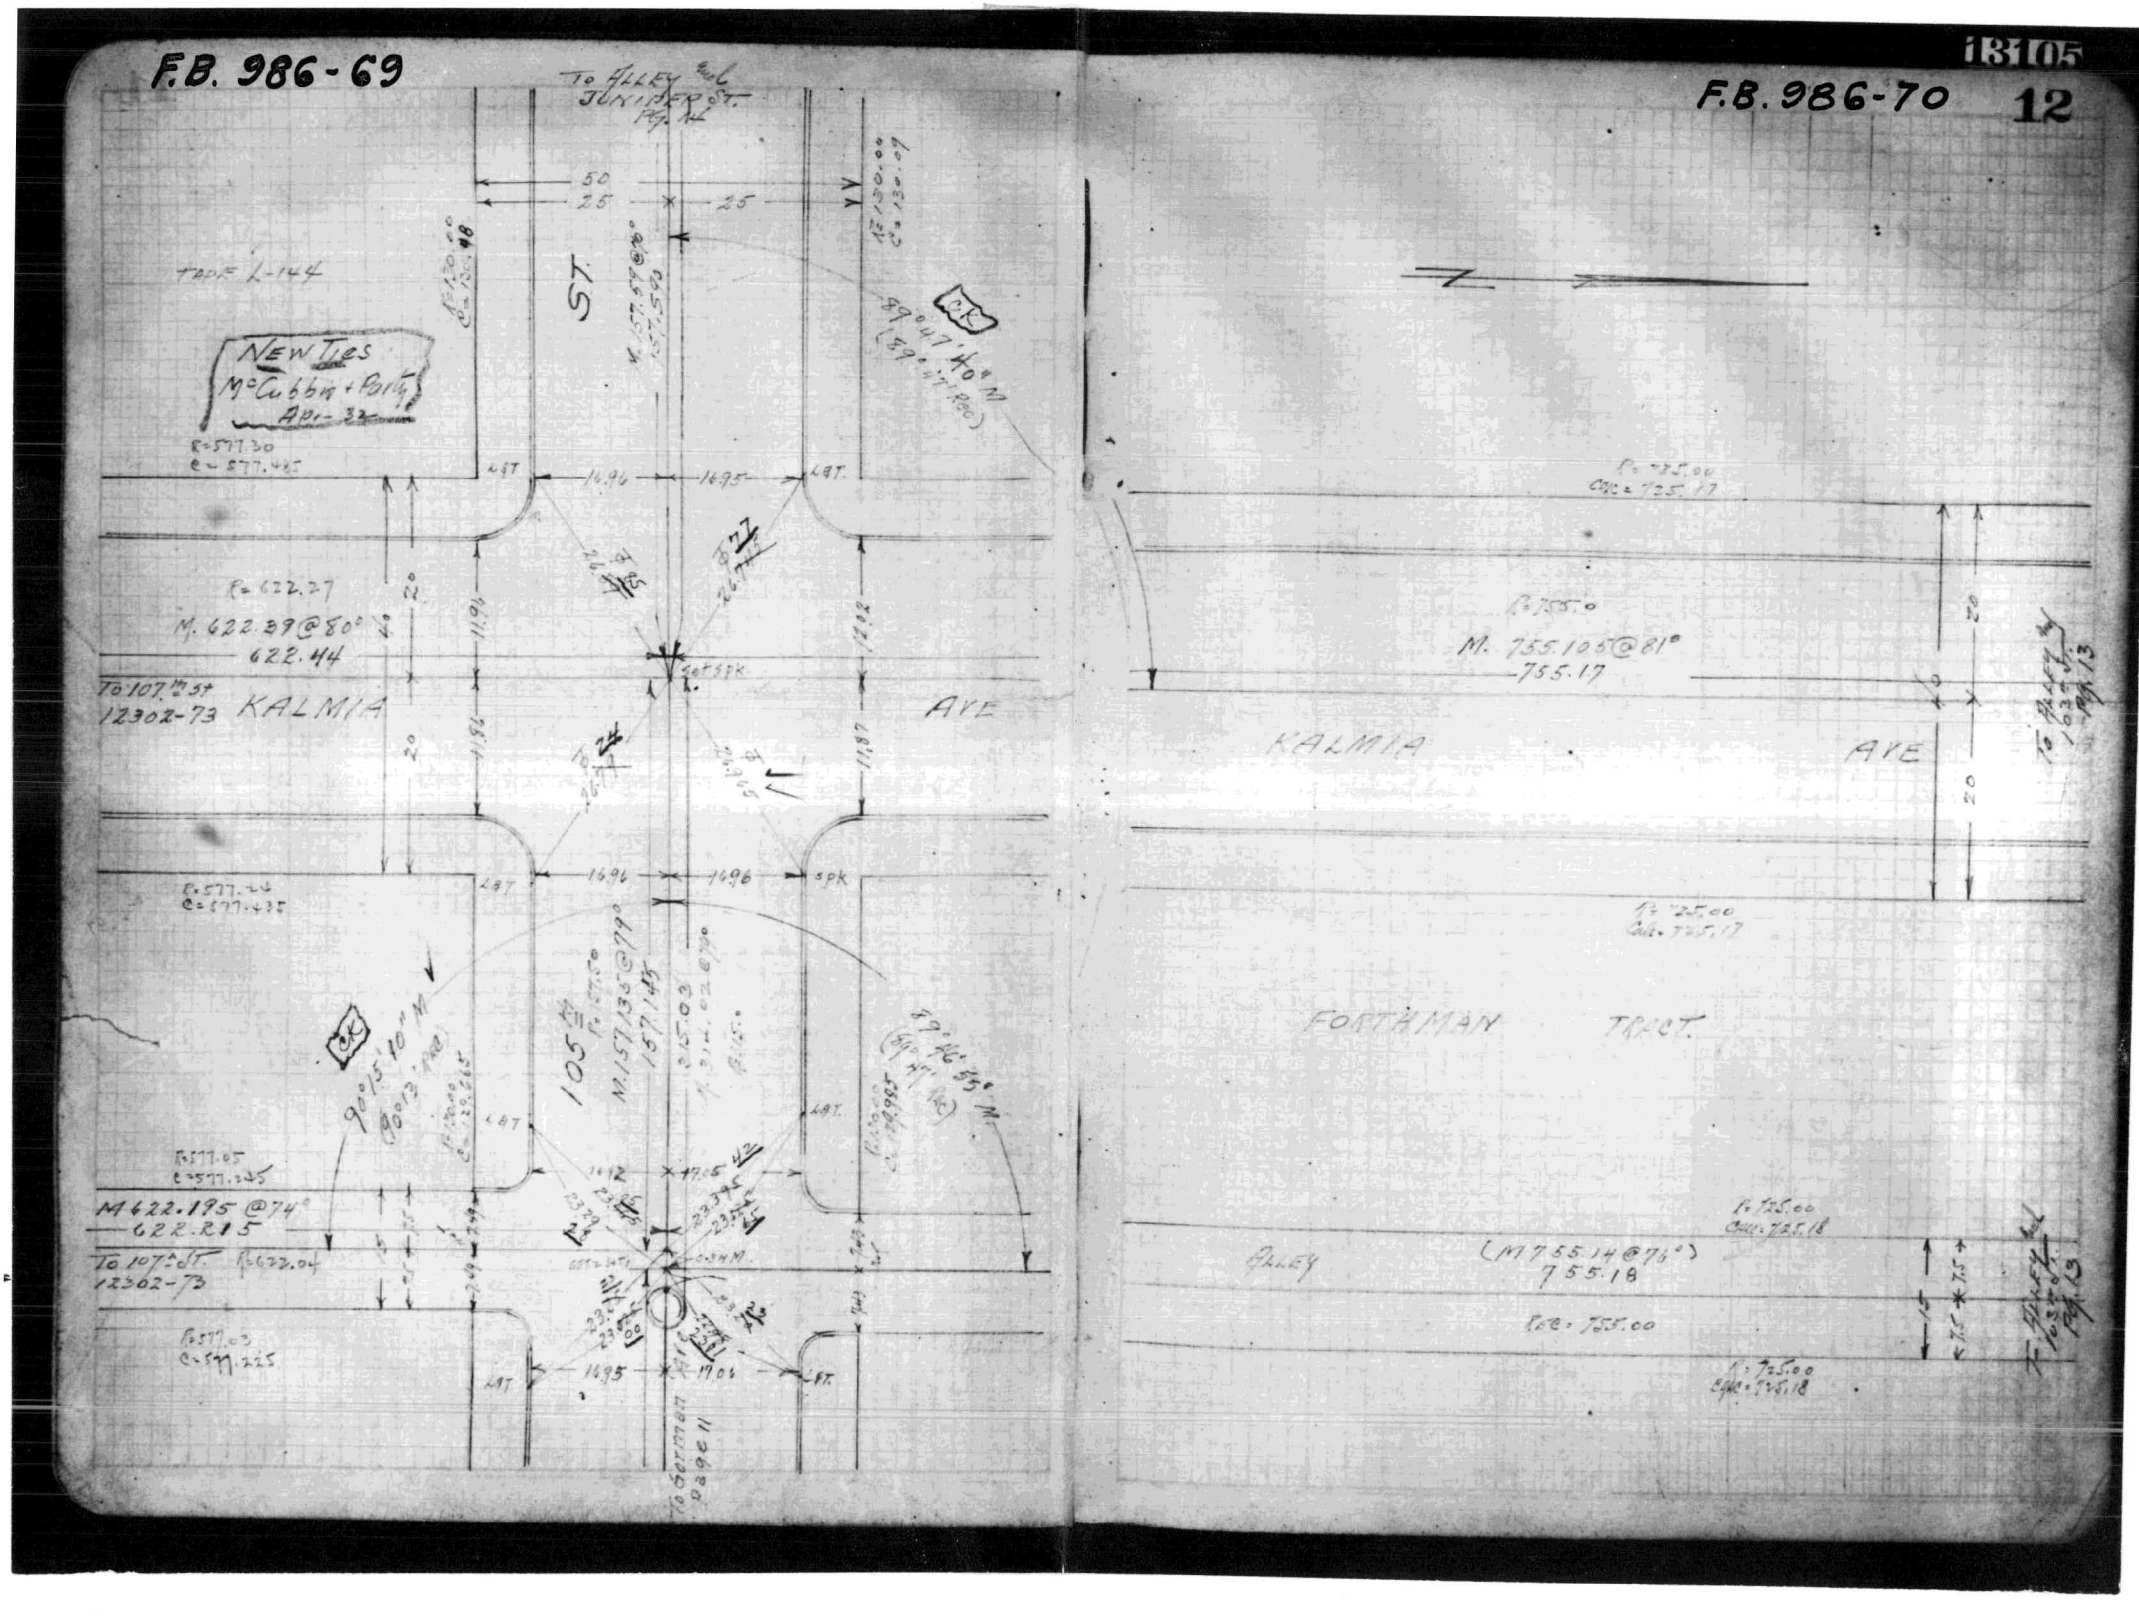
To ALLEY Back JUNIPER ST.
Pg. 12
50
25
25
ST.
TRACT L-144
NEW Ties McCubbin + Bolt Apr-32
R=577.30
C=577.445
LOT
14.94
14.95
LOT
R=622.27
M. 622.39@80°
622.44
To 107th St 12302-73 KALMIA
AVE
20
11.94
11.92
12.92
11.87
spk
R=577.24
C=577.435
14.94
14.96
spk
105th
M.157.13@79°
157.145
LOT
90°15'10" M
(90°13' Rec)
R=577.05
C=577.245
M 622.195 @74°
622.215
To 107th St. 12302-73 R=622.04
R=577.02
C=577.225
14.92
17.05
LOT
23.39
23.395
23.395
23.39
23.39
23.39

F.B. 986-71

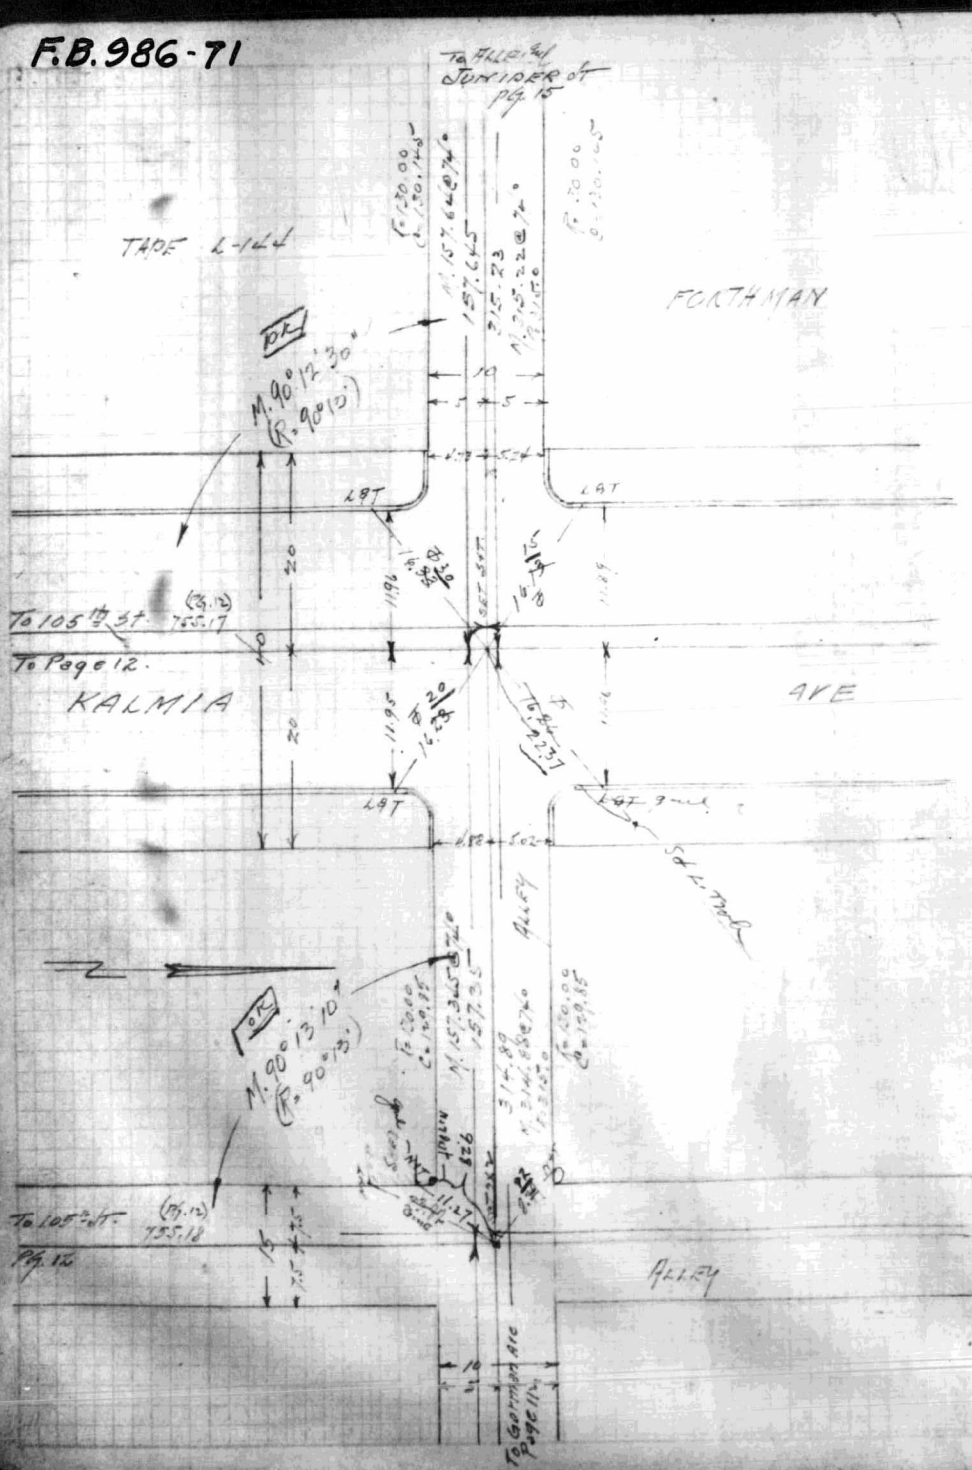

F.B. 986-72

13

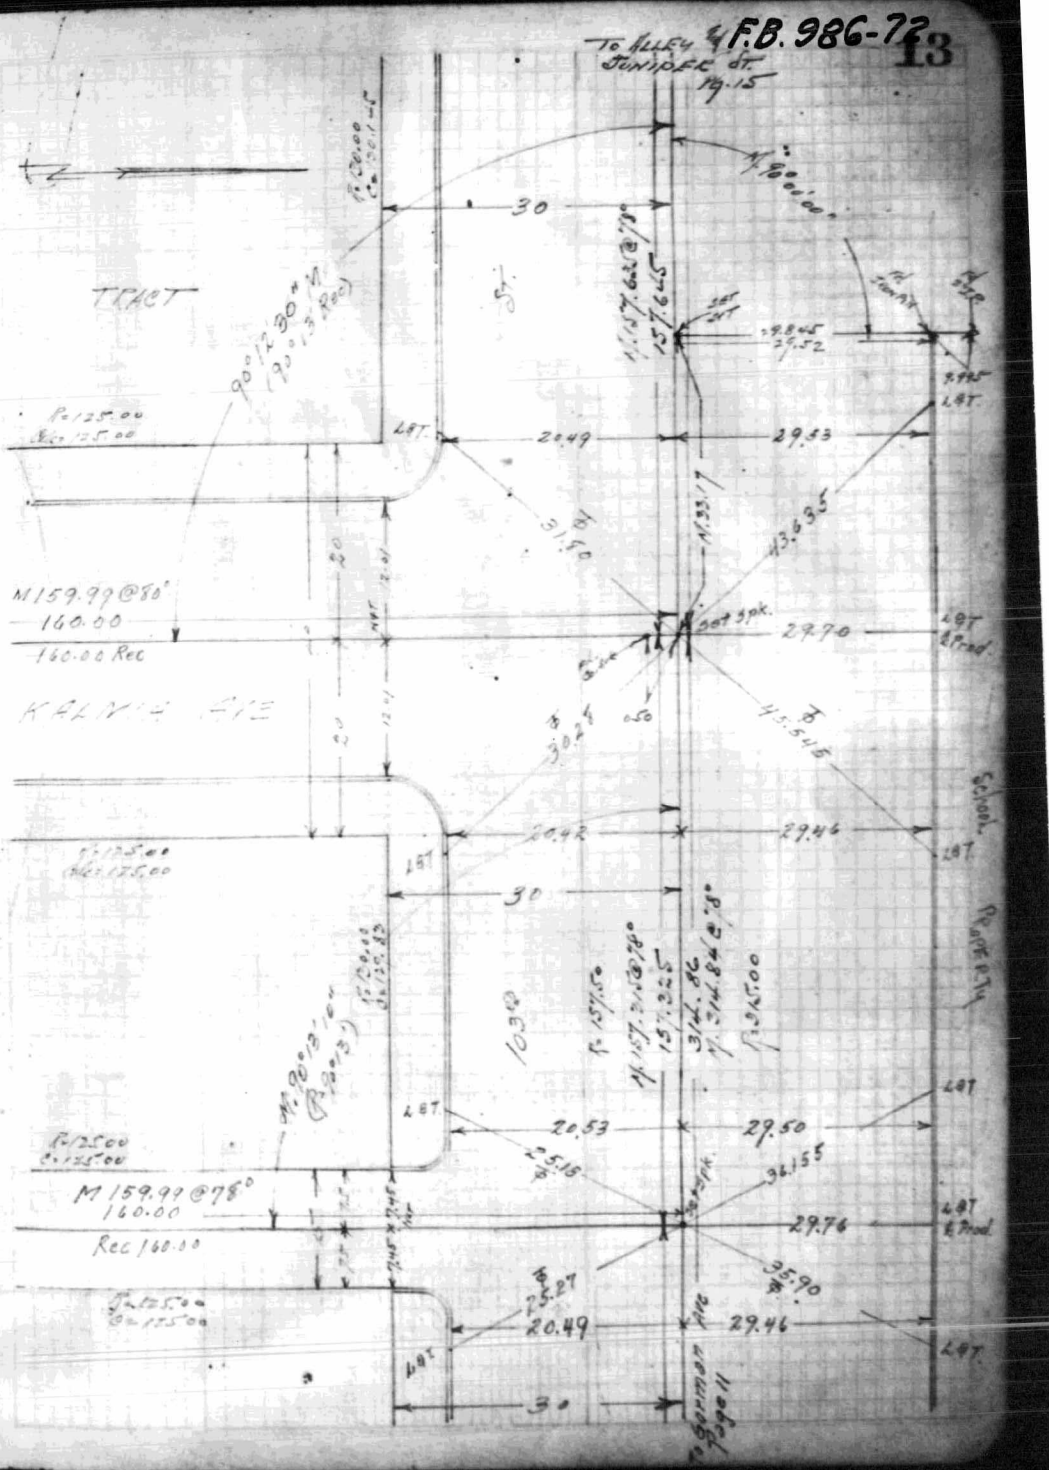

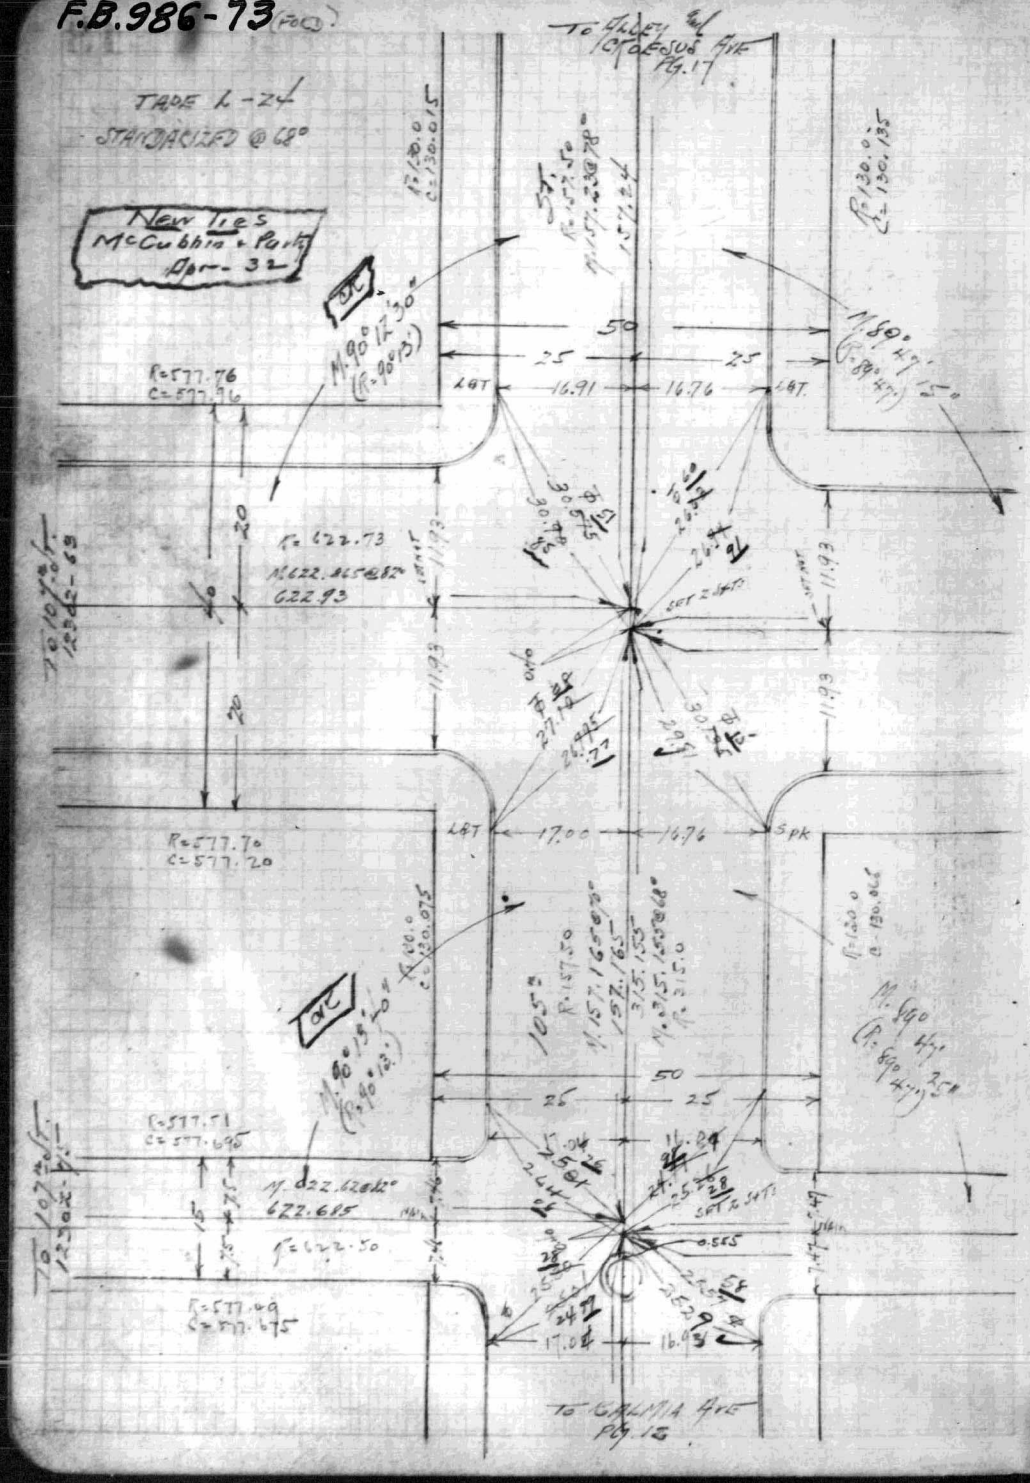
TO GALILEO 2nd
TO JESUS AVE
Pg. 17
TAPE L-24
STANDARDIZED @ 68°
New Ties
McCubbin + Park
Apr-32
R=577.76
C=577.96
R=622.73
N 622.465@82°
622.93
R=577.70
C=577.20
R=577.51
C=577.695
N 622.628@82°
622.615
T=622.50
R=577.49
C=577.675
LGT
SPK
50
25
16.91
16.76
17.00
17.04
16.84
11.93
TO GALILEO 2nd
Pg. 15

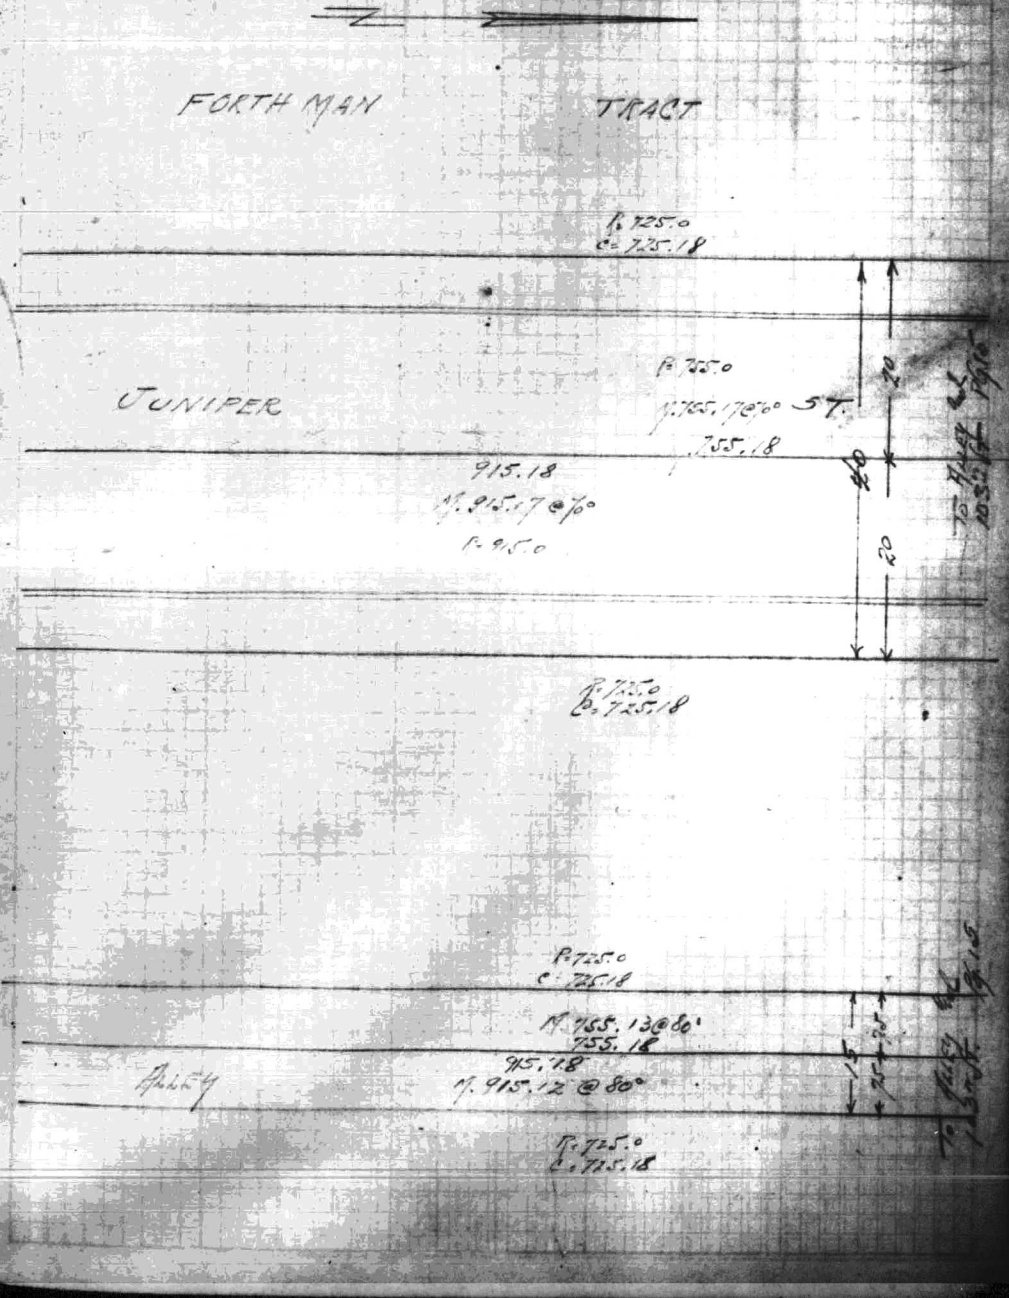
FORTH MAN
TRACT
JUNIPER
ST.
ALLEY
R=725.0
C=725.18
915.18
N 915.17@70°
T=915.0
N 765.13@80°
765.18
915.12@80°
T=725.0
C=715.18

F.B. 976-75

TAPE 2-2L
STANDARDIZED @ 68°

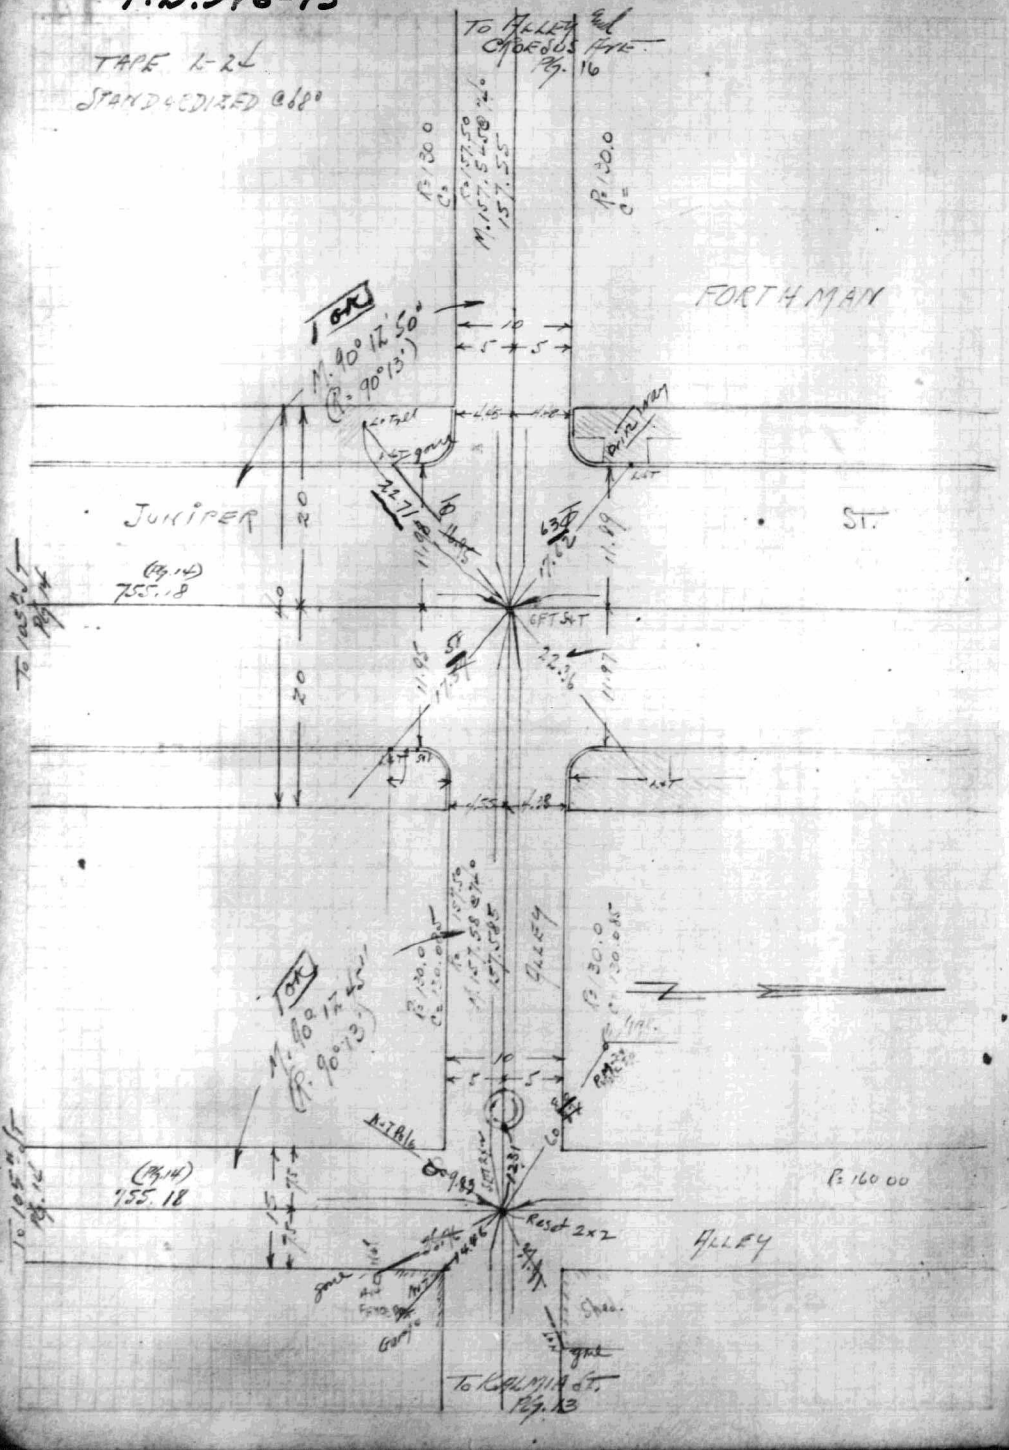
TO ALLEY + CROESUS AVE Pg. 16
FORTHMAN
TRACT
JUNIPER
ST.
ALLEY
R=160.00
TO RALMIA ST. Pg. 13
TO 105.2 ft
(Pg. 14)
755.18
M. 40°17'50"
(P=90°13')
R=130.0
C=
R=125.00
C=125.00
M. 160.00 @ 90°
160.00
20.52
31.21
37.83
60.39
20.12
20.60
24.04
37.835
36.77
48.51
25.98
20.50
30
103 ft
Reset 2x2
Gate
Shed
2x2 Post
2x2 Fence Post
2x2 Post
2x2 Post
2x2

TAPE L-24
STANDARDIZED @ 68°

To Alley
200 Dillon St.
Pg. 19

OK

N. 60° 11' 45" E.
R = 160.00

Groesos
(Pg. 17)
755.195

To 106 St.
Pg. 17

Reset SPK

FORTHMAN

N.T. — Fnce
Ft. of Ho.

OK

N. 90° 12' 20" E.
R = 160.00

Gate

755.19 (Pg. 17)

To 105 St.
Pg. 17

260.4 ALLEY

N.T. Cor Fence

To JUNIPER ST.
Pg. 15

Main St. Road

Gate
H&T
Fence Cor.

To Alley
200 Dillon St.
Pg. 19

R = 125.0
Δ = 25.0

N. 60° 11' 45" E.
R = 160.00

Fire.

N. 159.99 @ 78°
160.00

To 106 St.
Pg. 17

TRACT.

N. 90° 12' 20" E.
R = 160.00

N. 159.995 @ 72°
160.00

To 105 St.
Pg. 17

To JUNIPER ST.
Pg. 15

F.B. 976-79

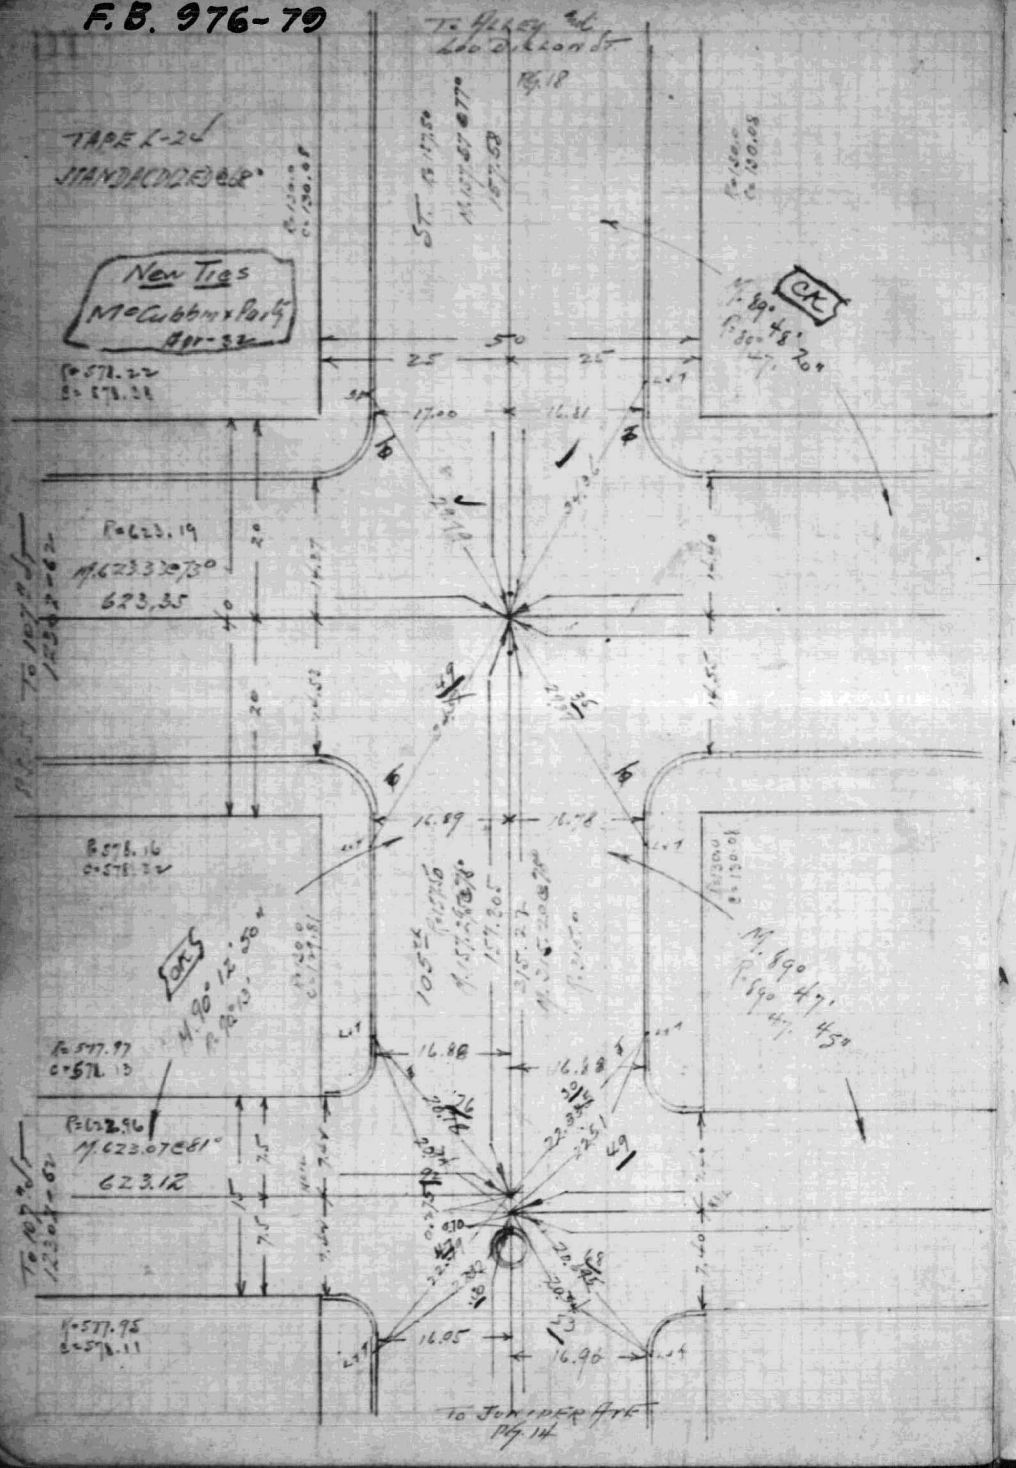

13105

F.B. 986-97

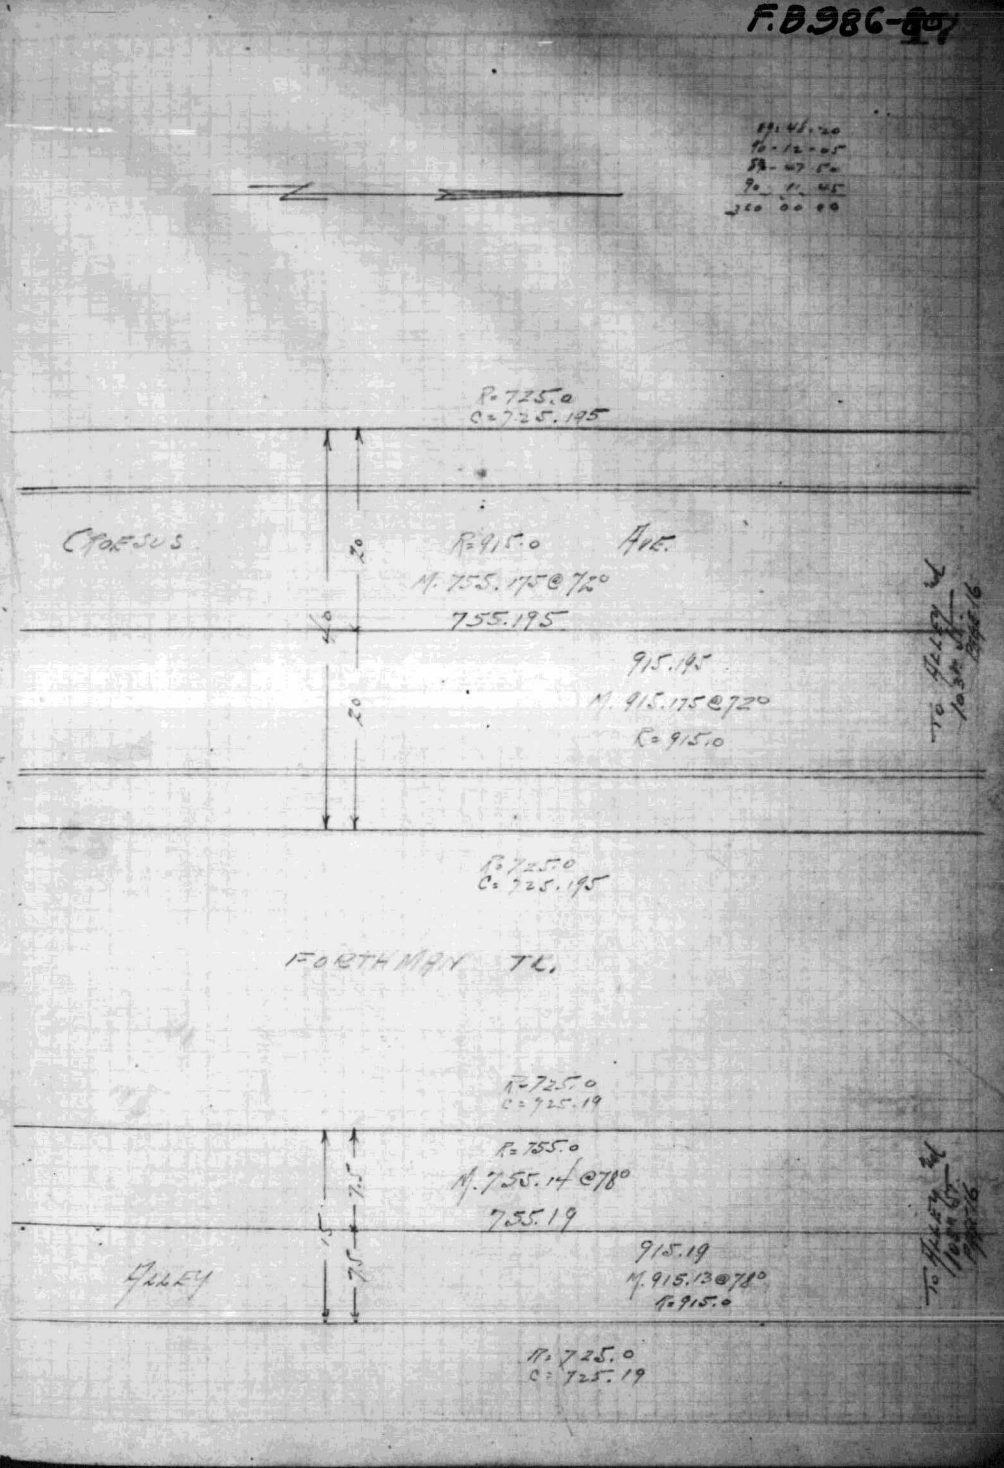

F.B. 976-81

F.B. 986-82 18

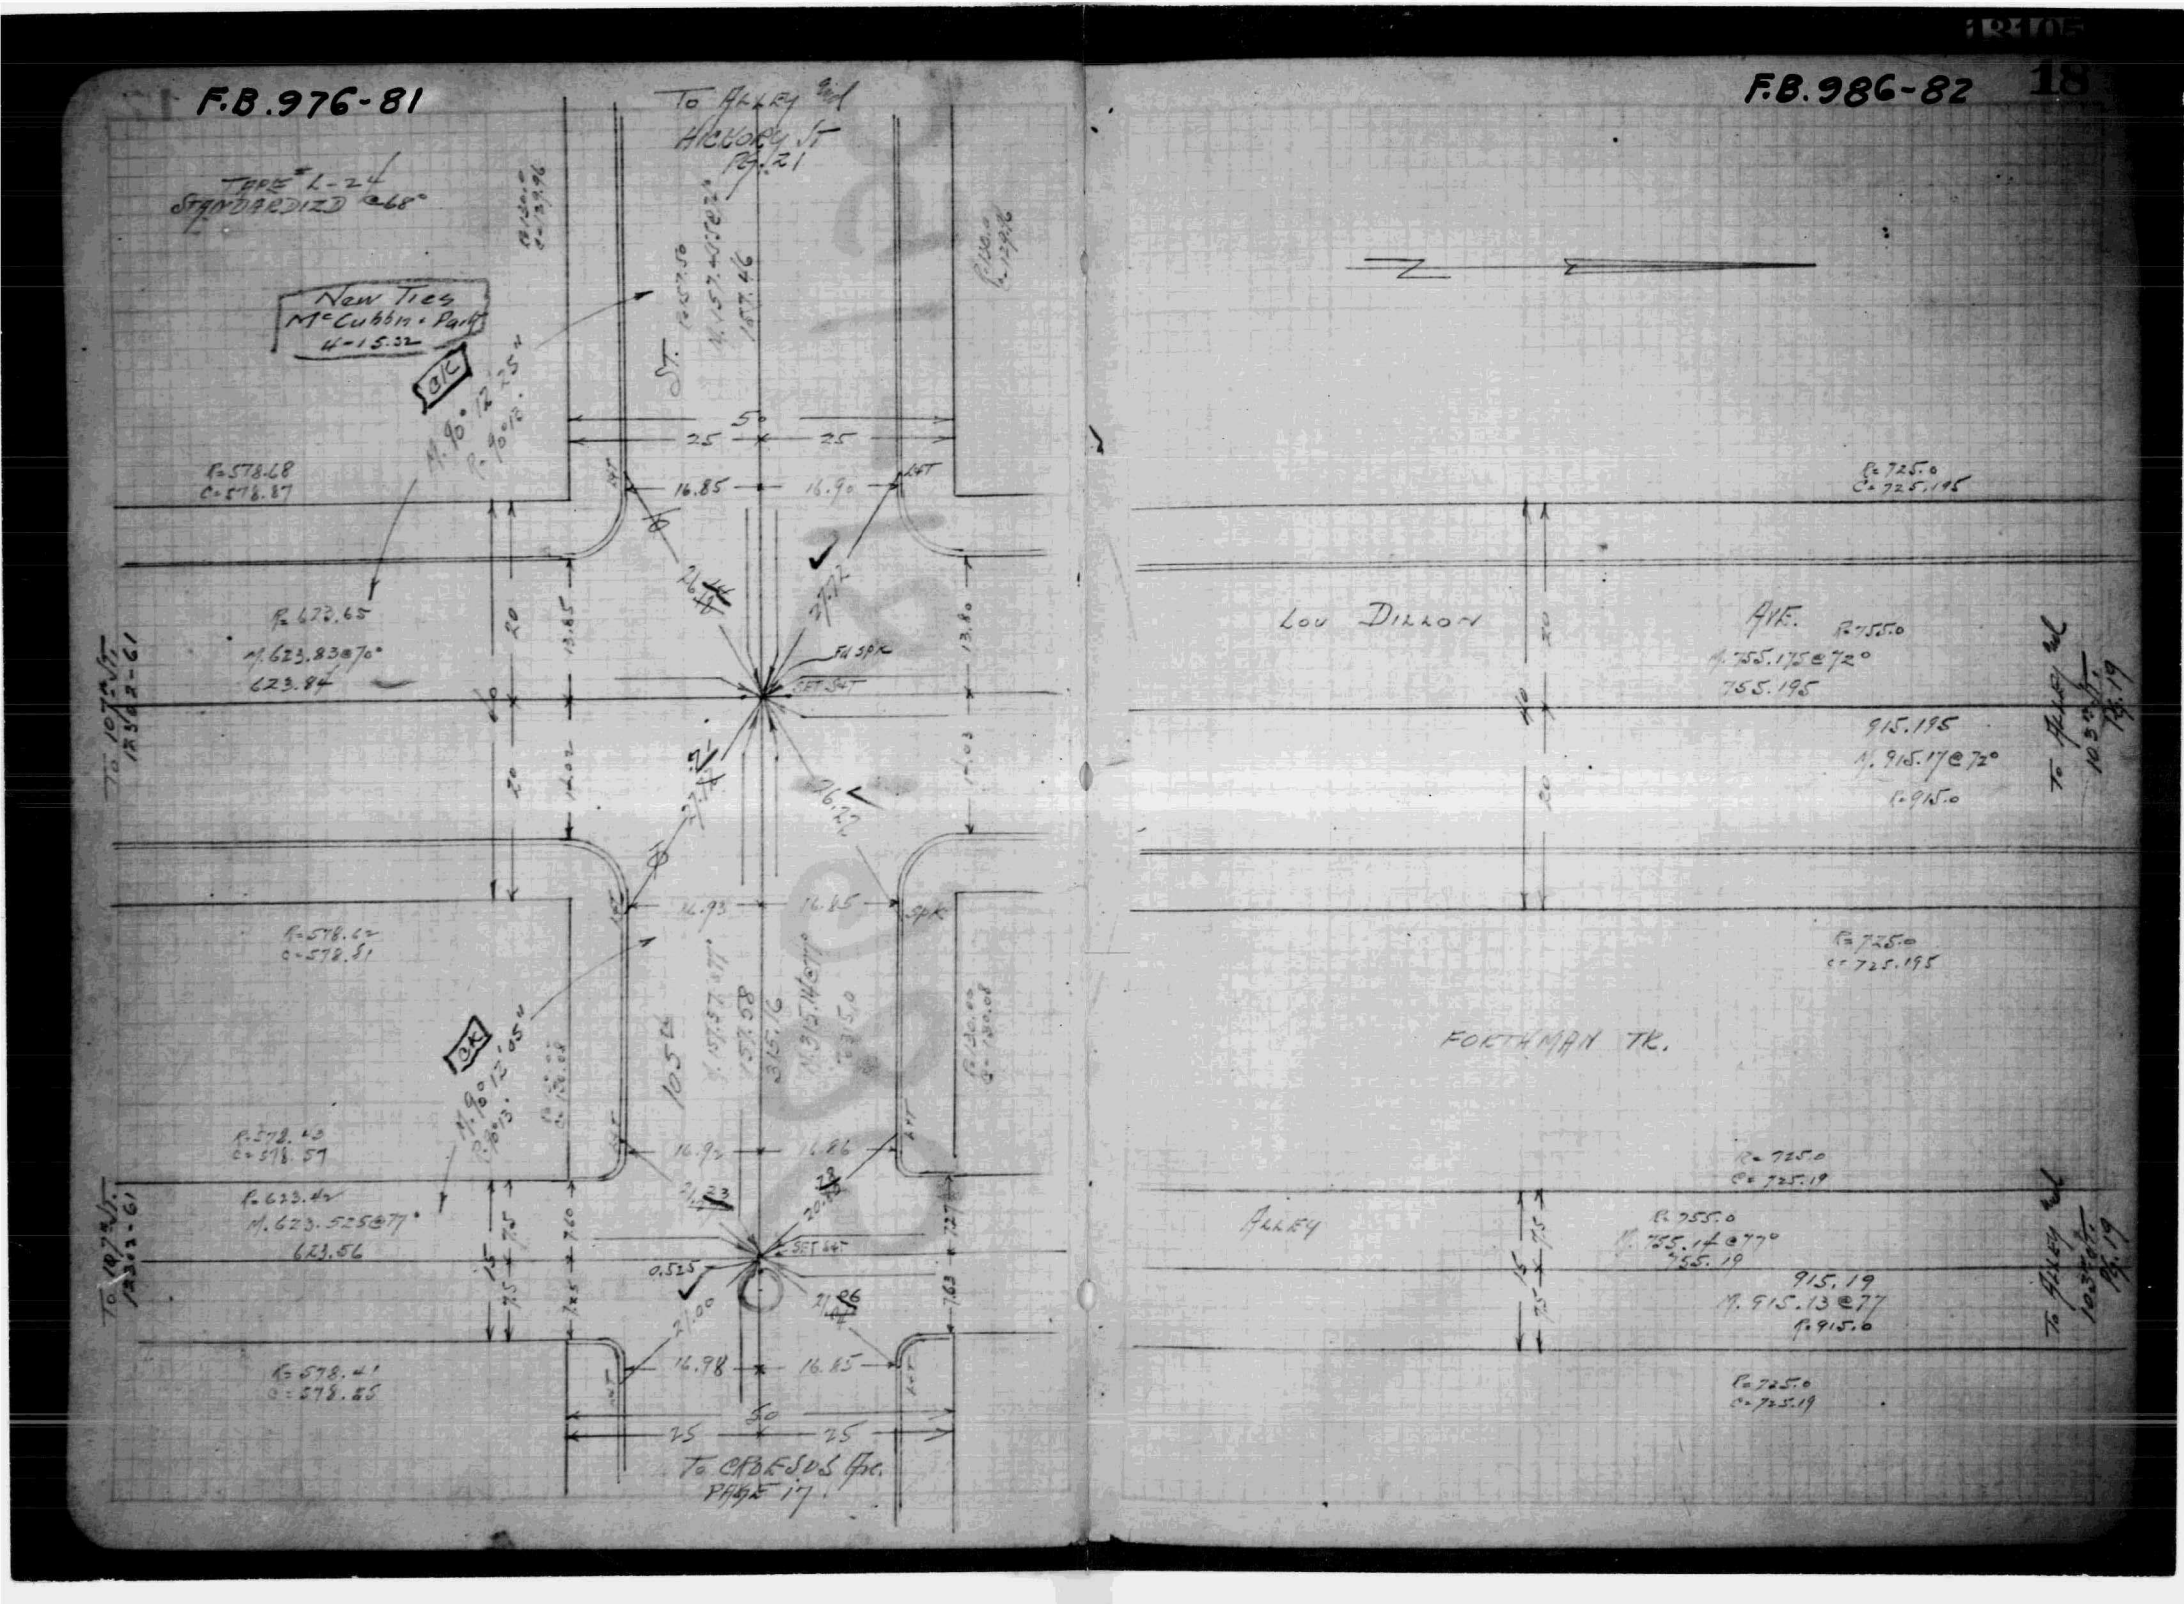

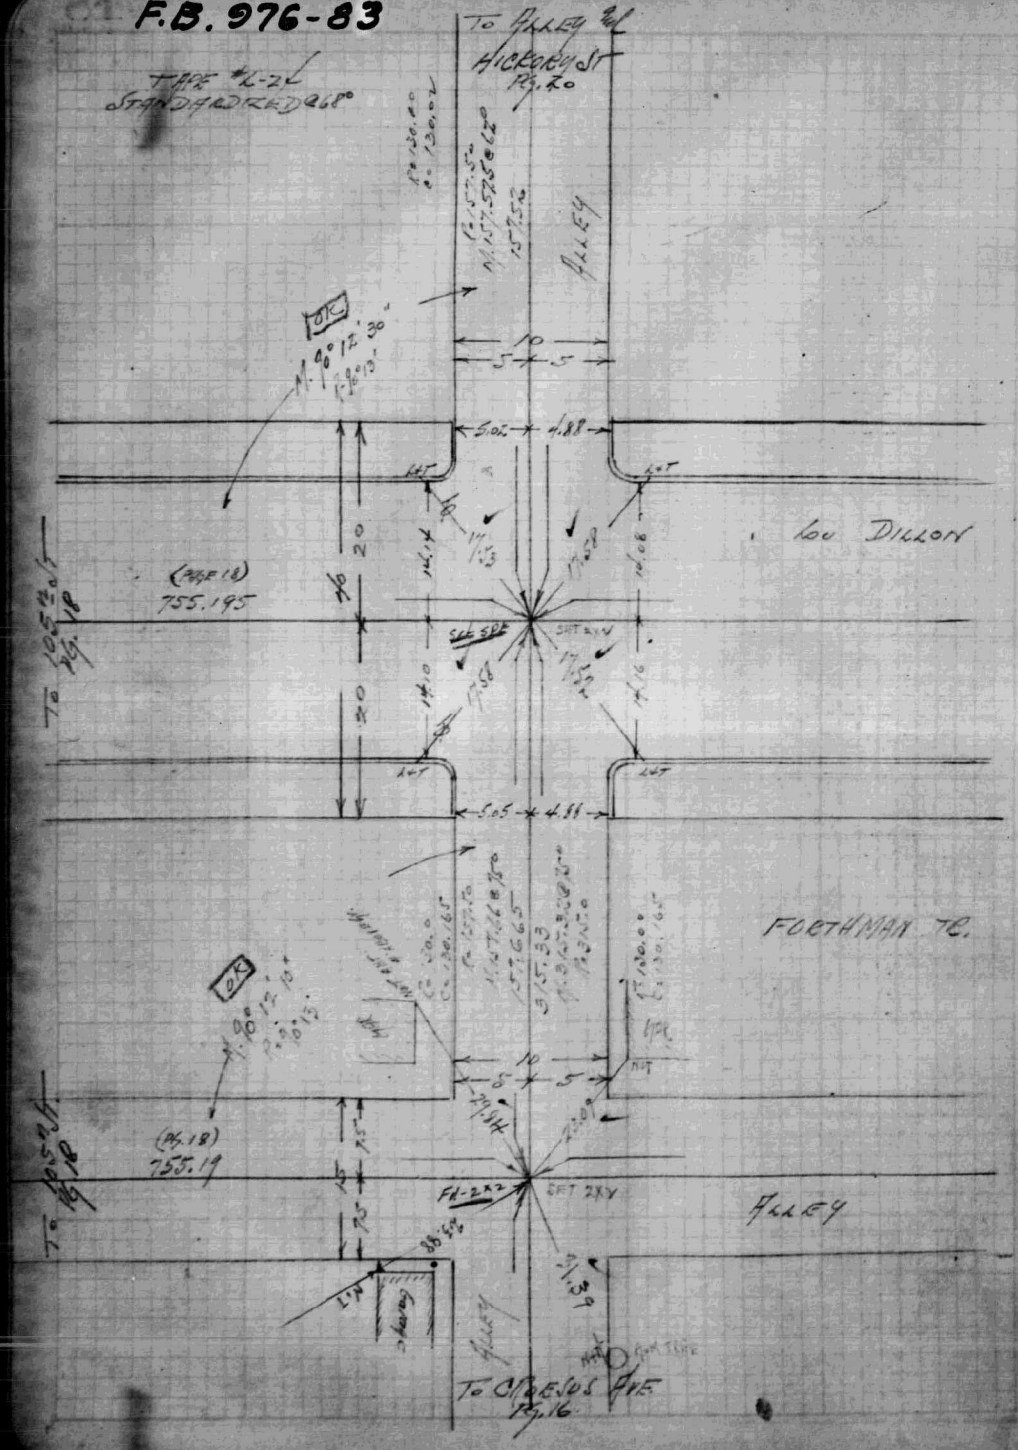
TO ALLEY &
HICKORY ST
Pg. 20
TAPE #L-2L
STANDARDIZED 68°
ALLEY
OK
N. 90° 12' 30" E
L=90.13'
10
5
5.02
4.88
HIT
LOT
LOU DILLON
(PAGE 18)
755.195
TO 105 & 107 Pg. 18
SET SPK
SET PK N
FORTHMAN TC.
OK
N. 90° 12' 30" E
90.13'
10.13'
(PG. 18)
755.19
FH-2X2
SET PK N
ALLEY
TO CROESUS AVE.
Pg. 16

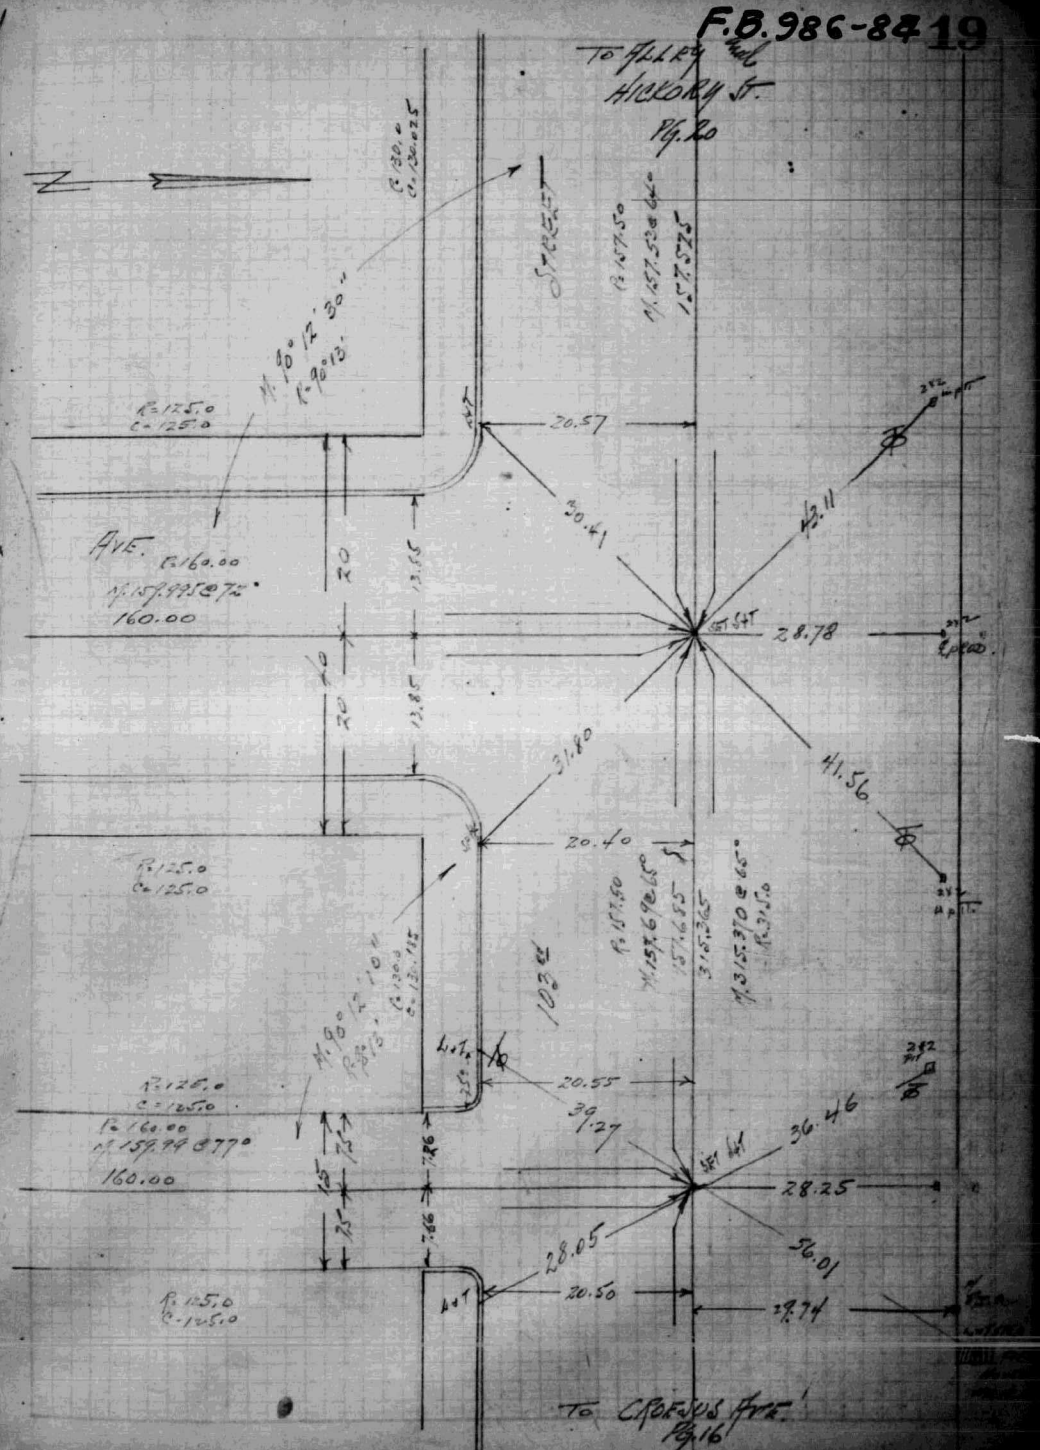
TO ALLEY
HICKORY ST.
Pg. 20
STREET
N. 90° 12' 30" E
L=90.13'
R=125.0
C=125.0
AVE.
R=160.00
N. 159.99 @ 7°
160.00
20.57
30.41
43.11
SET SPK
28.78
31.80
41.56
20.40
R=125.0
C=125.0
103 ST
20.55
39.27
36.46
28.25
28.05
56.01
20.50
29.74
TO CROESUS AVE.
Pg. 16

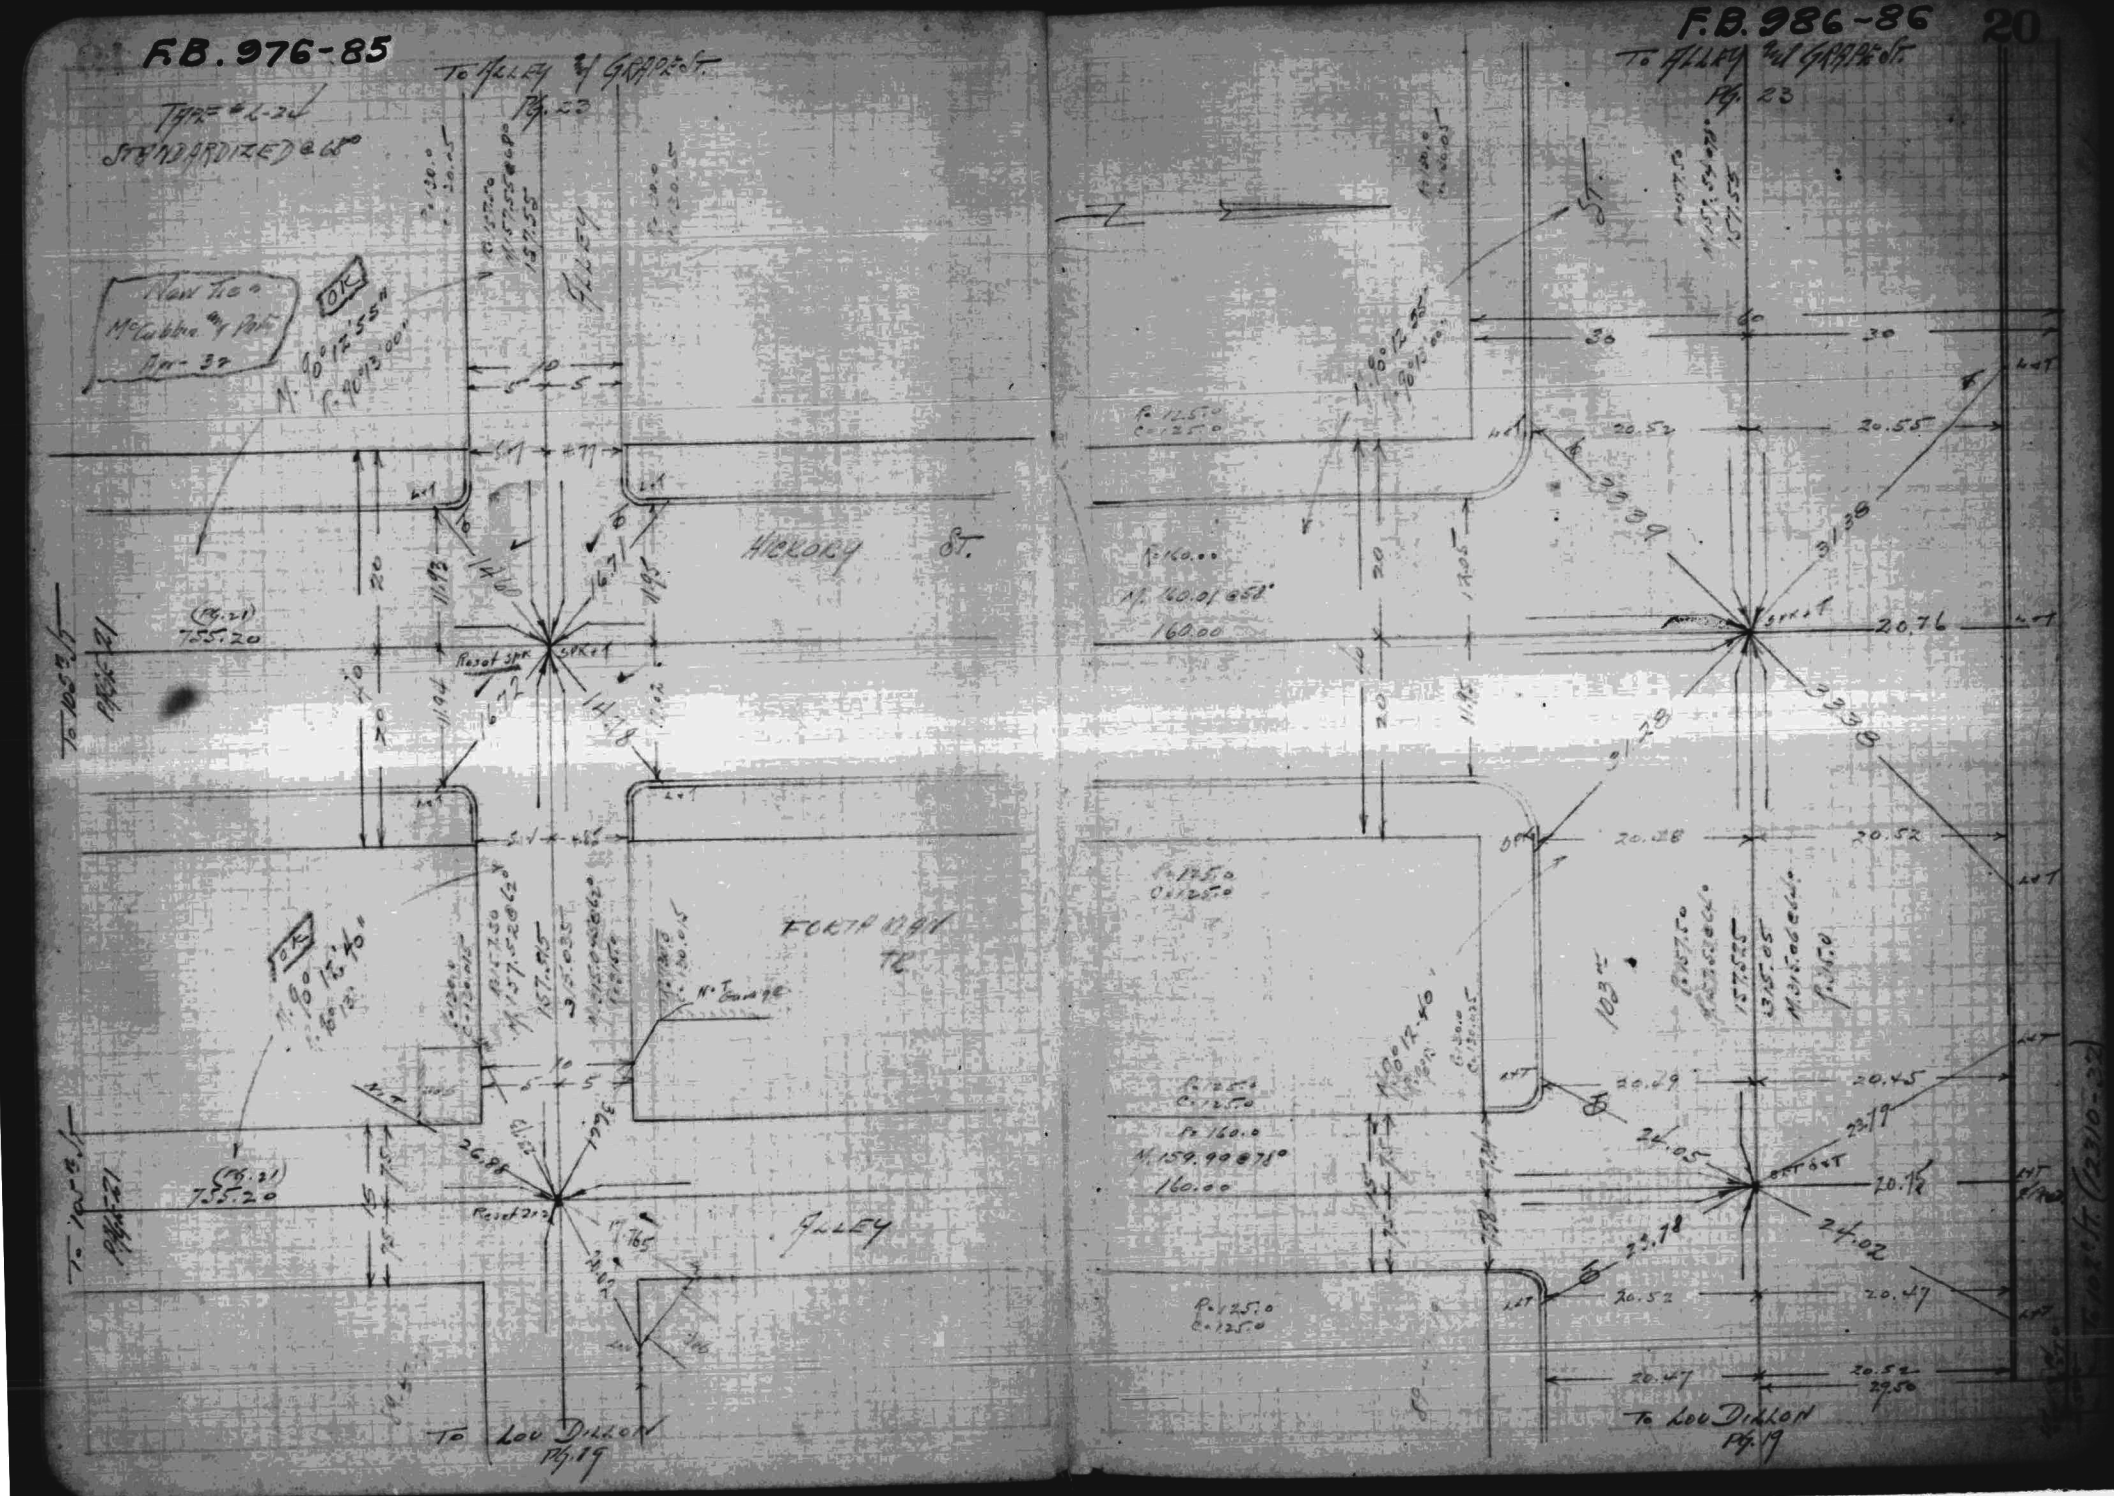
To Alley by Grade St.
Pg. 23
Type "L-24"
Standardized @ 6"
New Tie to McCubbin Mfg. Co. Mon-32
O.K.
N. 40°12'55" W.
C=40°13'00"
Hickory St.
(Pg. 21)
755.20
Reset Spk
Spk & T
Fourth Ave
Alley
To Lou Dillon
Pg. 19
To Alley by Grade St.
Pg. 23
N. 40°12'55" W.
160.00
Spk & T
20.76
20.52
20.55
20.28
20.49
20.45
24.05
24.02
20.47
20.52
29.50
To Lou Dillon
Pg. 19

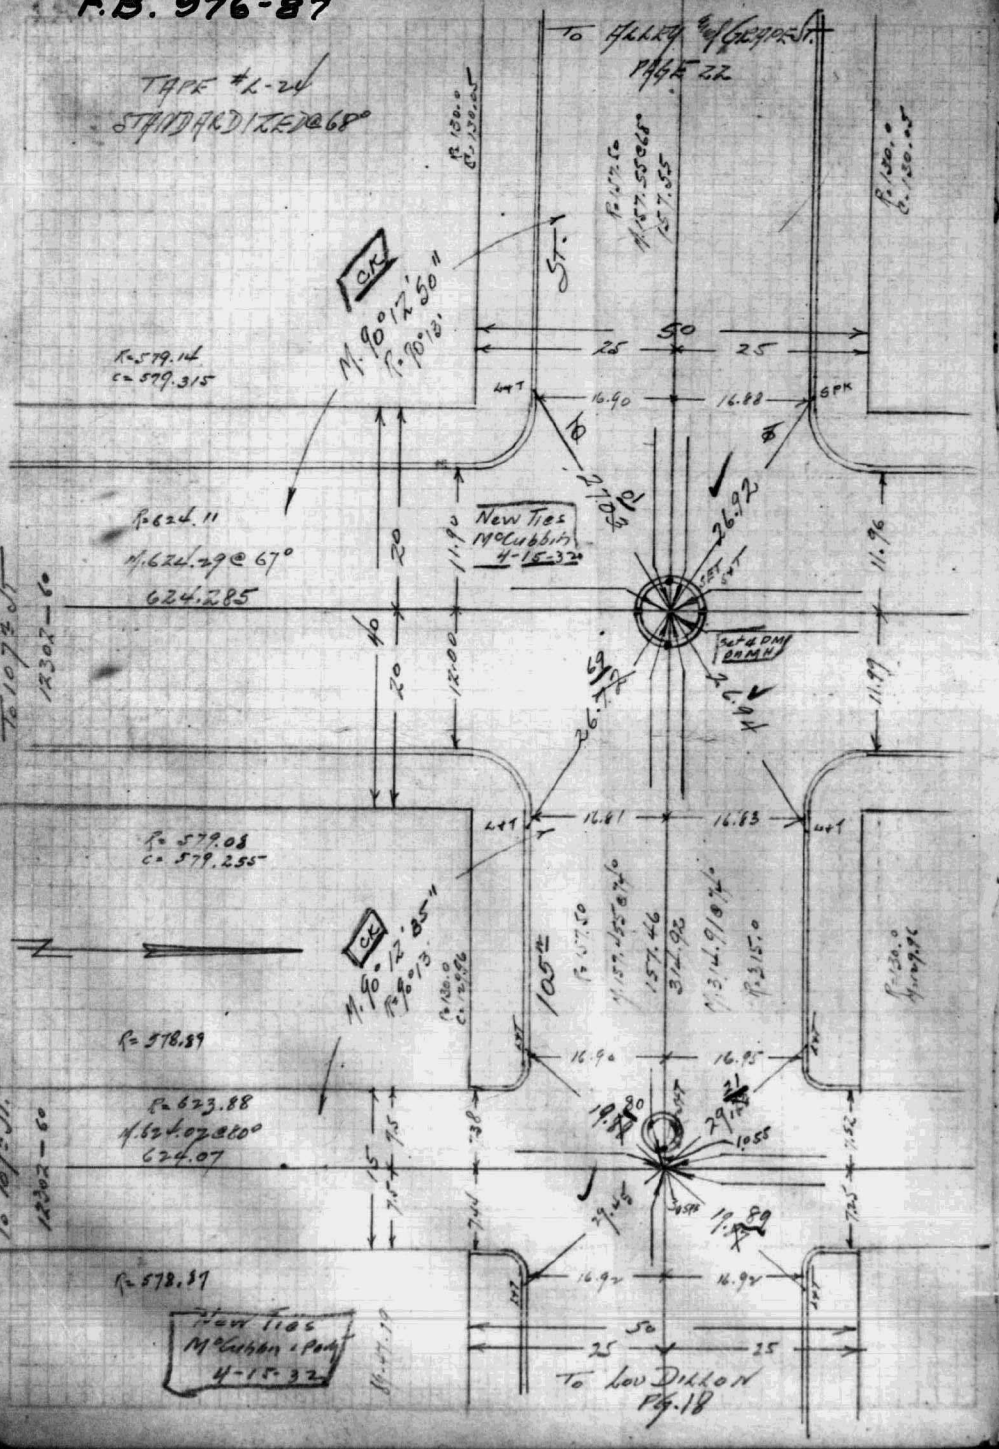
TAPE #L-24
STANDARDIZED @ 68°
To Alley E of Glenrose St.
Page 22
St.
N. 90° 12' 50"
E. 90° 13'
New Ties McCubbin 4-15-32
624.285
579.315
579.08
579.255
578.89
624.07
578.37
16.90
16.88
16.81
16.83
16.96
16.95
16.92
16.94
26.92
29.15
30.55
To Lou Dillon Pg. 18

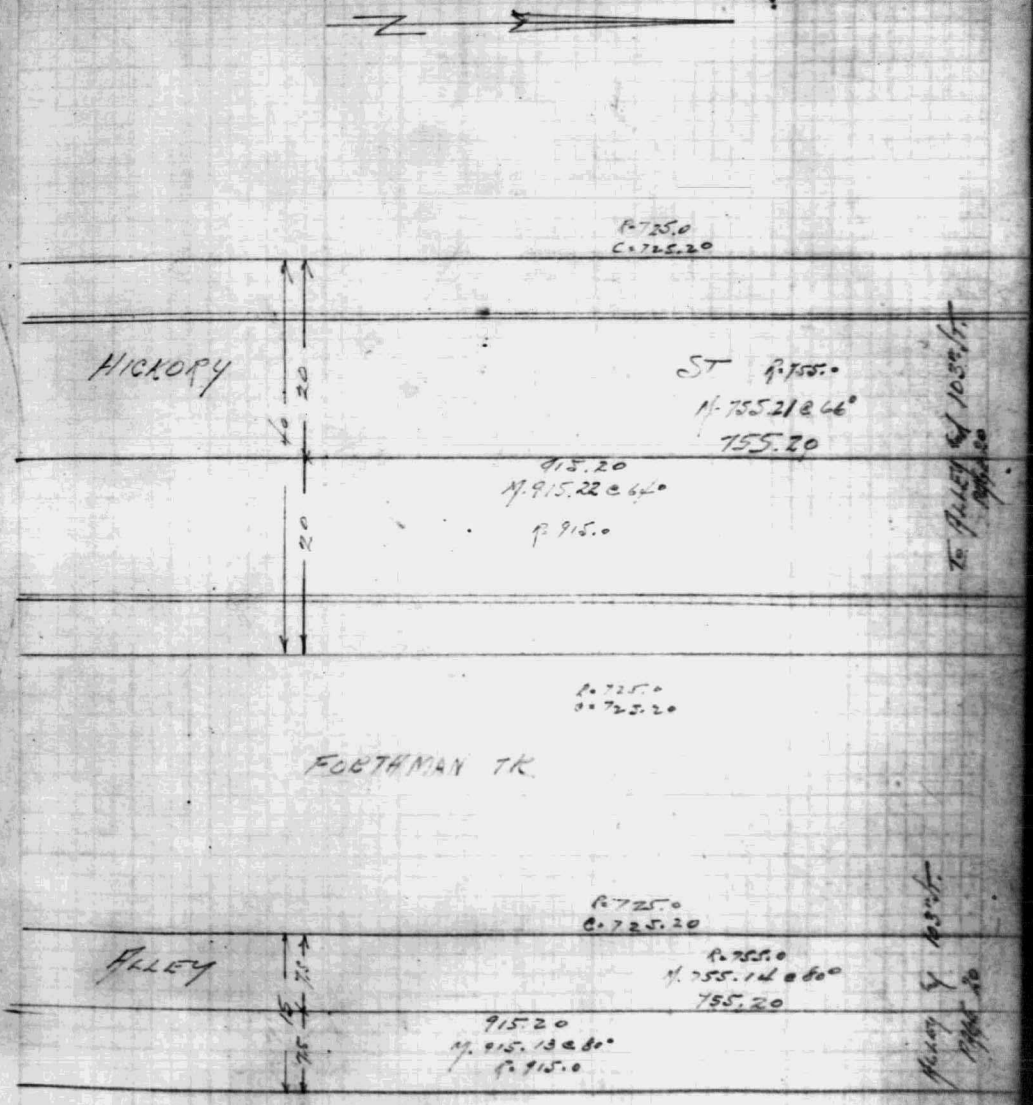
HICKORY
ST
755.20
915.20
N. 915.22 @ 64°
FORTHMAN TK
ALLEY
725.0
725.20
755.0
755.14 @ 80°
915.20
N. 915.13 @ 80°
915.0

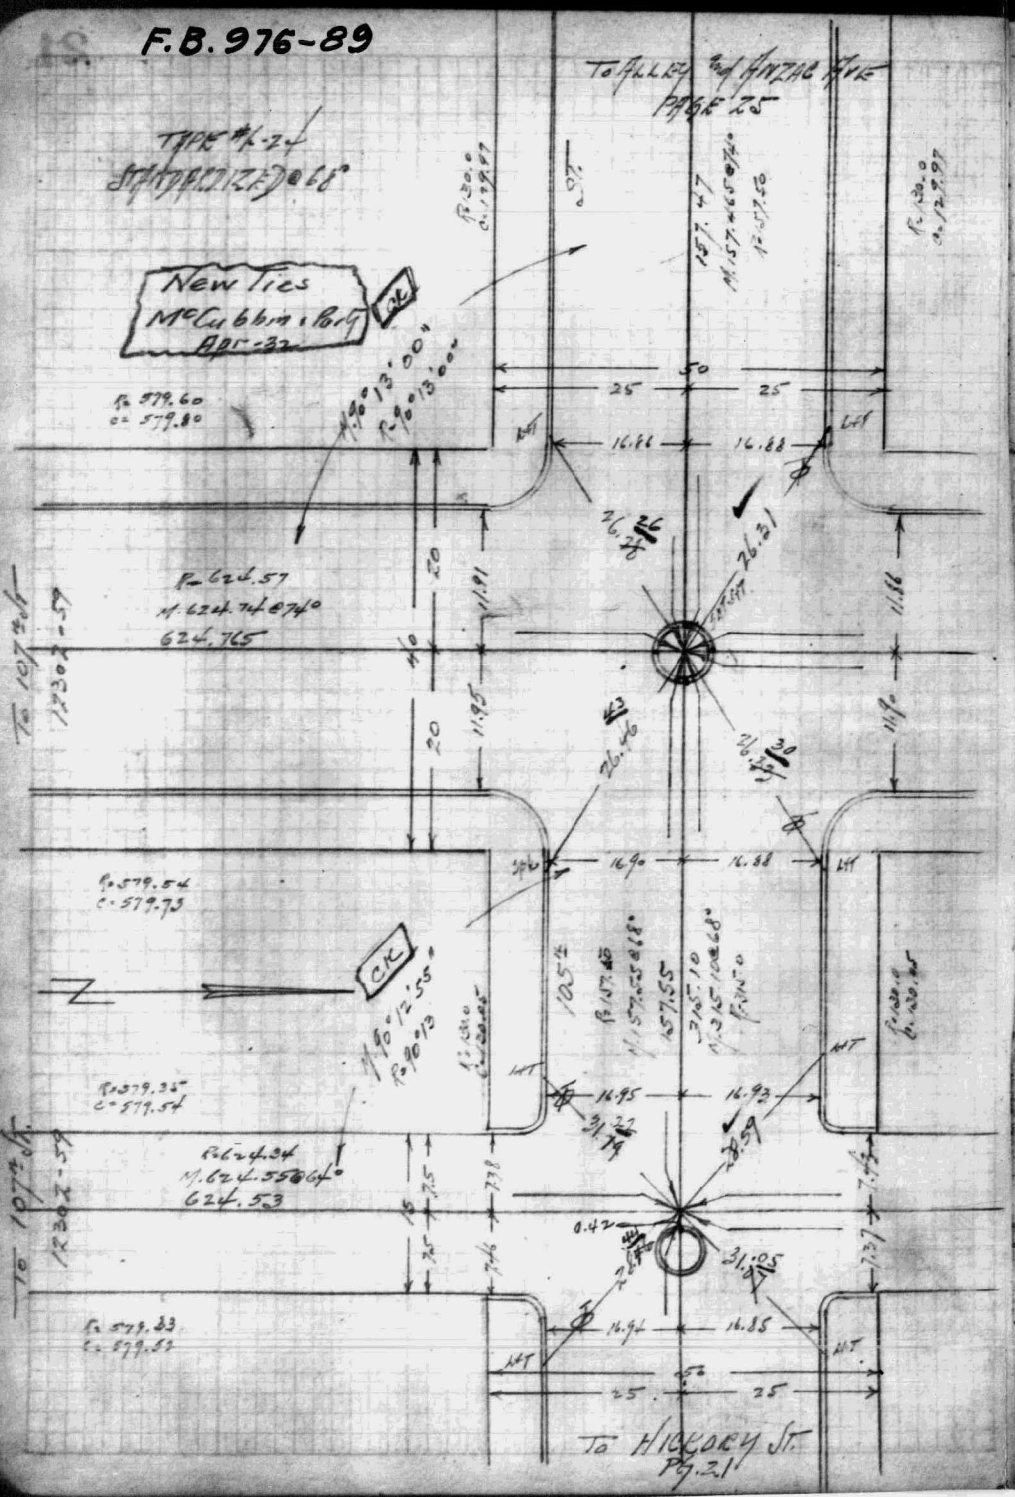
TO ALLEY and HINTON AVE
PAGE 25
TYPE #4-24
STRAIGHTENED @ 68°
New Ties
McCubbin & Port
Apr-32
CK
R=379.60
C=379.80
R=624.57
N.624.74 @ 74°
624.765
R=579.54
C=579.73
R=379.35
C=379.54
R=624.34
N.624.55 @ 64°
624.53
R=579.33
C=579.52
50
25
25
16.86
16.88
16.90
16.88
16.95
16.92
16.94
16.85
20
11.91
11.86
11.95
11.90
7.38
7.36
7.37
7.34
26.78
26.31
26.46
26.39
31.22
28.59
31.05
0.42
TO 107 Sub
1230 Z-59
TO 107 Sub
1230 Z-59
TO HICKORY ST.
PG. 21
R=725.0
C=725.21
GRAPE ST.
R=755.0
N.755.165 @ 77°
755.21
915.21
N.915.16 @ 77°
R=915.00
FORTHMAN TR
R=725.0
C=725.205
ALLEY
R=755.0
N.755.215 @ 66°
755.205
915.205
N.915.215 @ 66°
R=915.0
R=725.0
C=725.205
TO ALLEY by 103 Sub
Pg. 23
TO ALLEY by 103 Sub
Pg. 23

F.B. 976-91

To Alley & Ayzac Ave
Pg. 25

TYPE #4-24
STANDARDIZED @ 68°

FORTHMAN TR.

ALLEY

GRAPE ST.

(Mag. 22)
755.21

(Mag. 22)
755.205

ALLEY

To Astor St.
Pg. 20

F.B. 986-92

To Alley & Ayzac Ave
Pg. 24

23

ST.

103 SQ

E. GRAPE ST. PROPOSED

To Hickory St.
Pg. 20

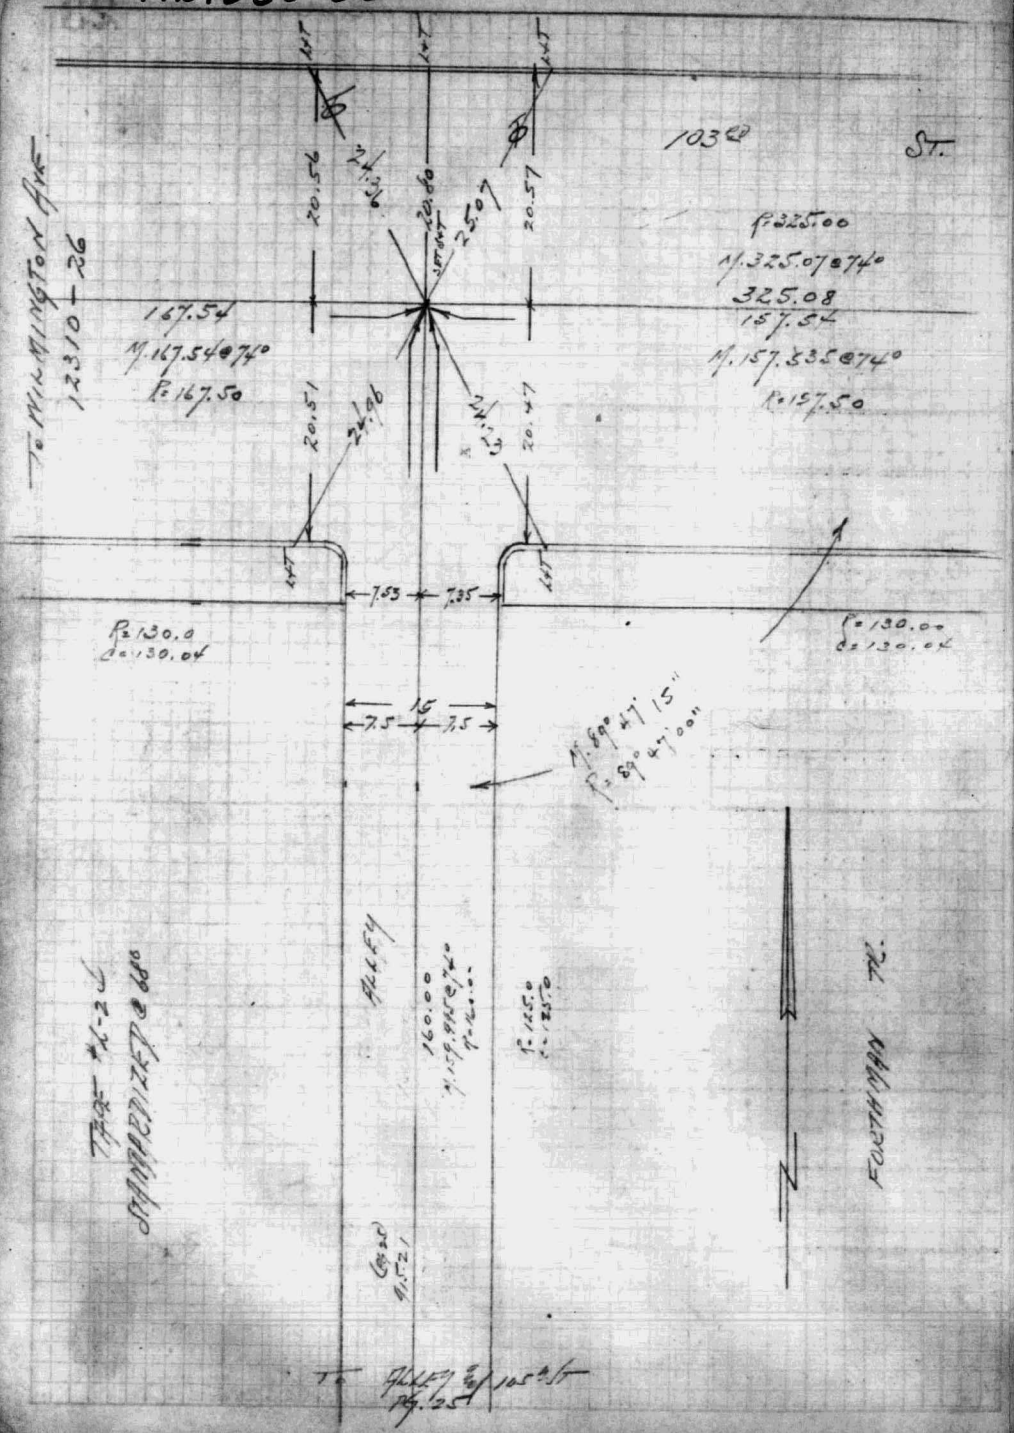
103rd
St.
To Hillsboro Pike
12310-26
167.54
N. 167.54 @ 74°
R=167.50
R=325.00
N. 325.07 @ 74°
325.08
157.54
N. 157.535 @ 74°
R=157.50
R=130.0
C=130.04
R=130.00
C=130.04
7.53
7.35
15
7.5
7.5
N. 89° 47' 15"
R=89° 47'00"
Fourthian Ave.
To Alley E/ 105th St
Pg. 25

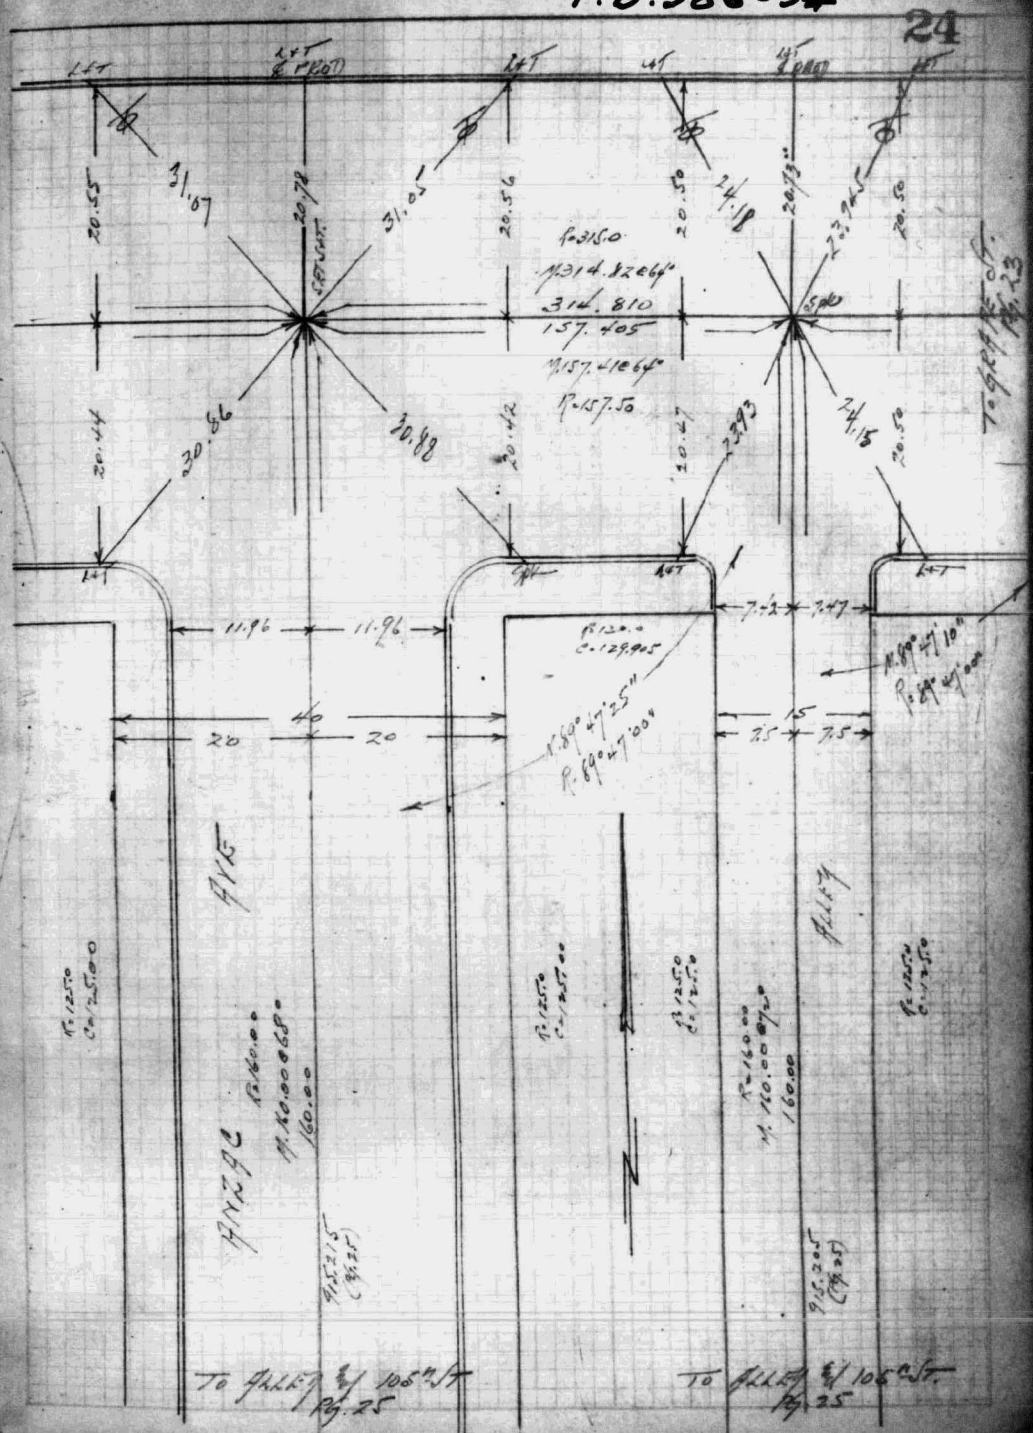
R=315.0
N. 314.82 @ 64°
314.810
157.405
N. 157.41 @ 64°
R=157.50
11.96
11.96
20
40
20
7.5
7.5
R=130.0
C=129.905
N. 89° 47' 25"
R=89° 47'00"
N. 89° 47' 10"
R=89° 47'00"
To Alley E/ 105th St
Pg. 25

F.B. 986-95

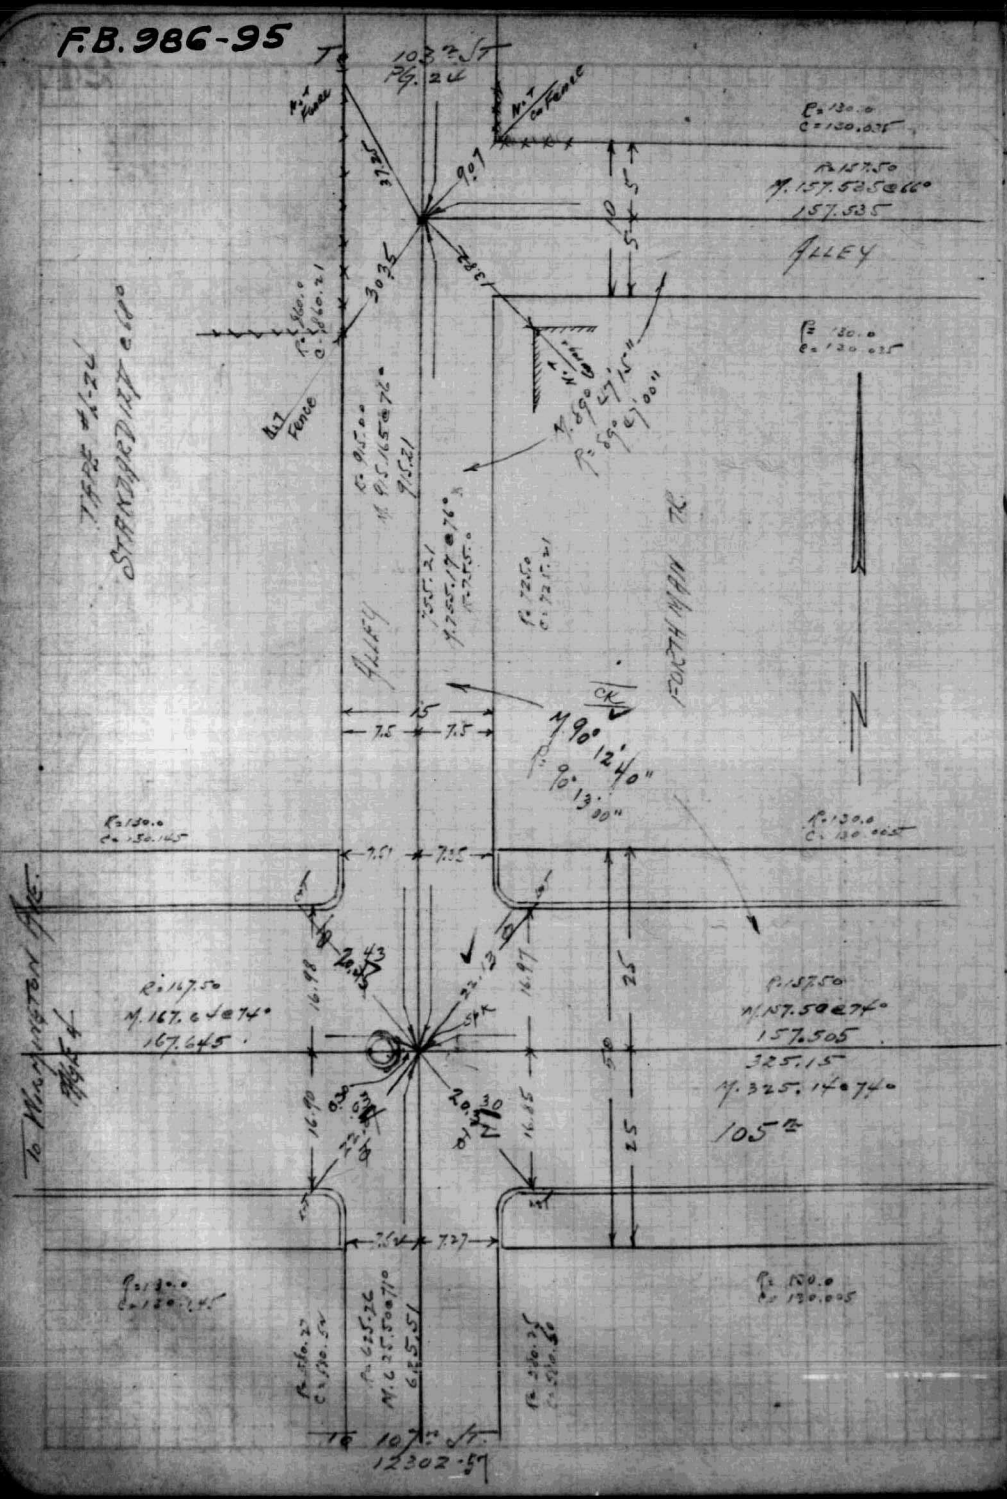

F.B. 986-96

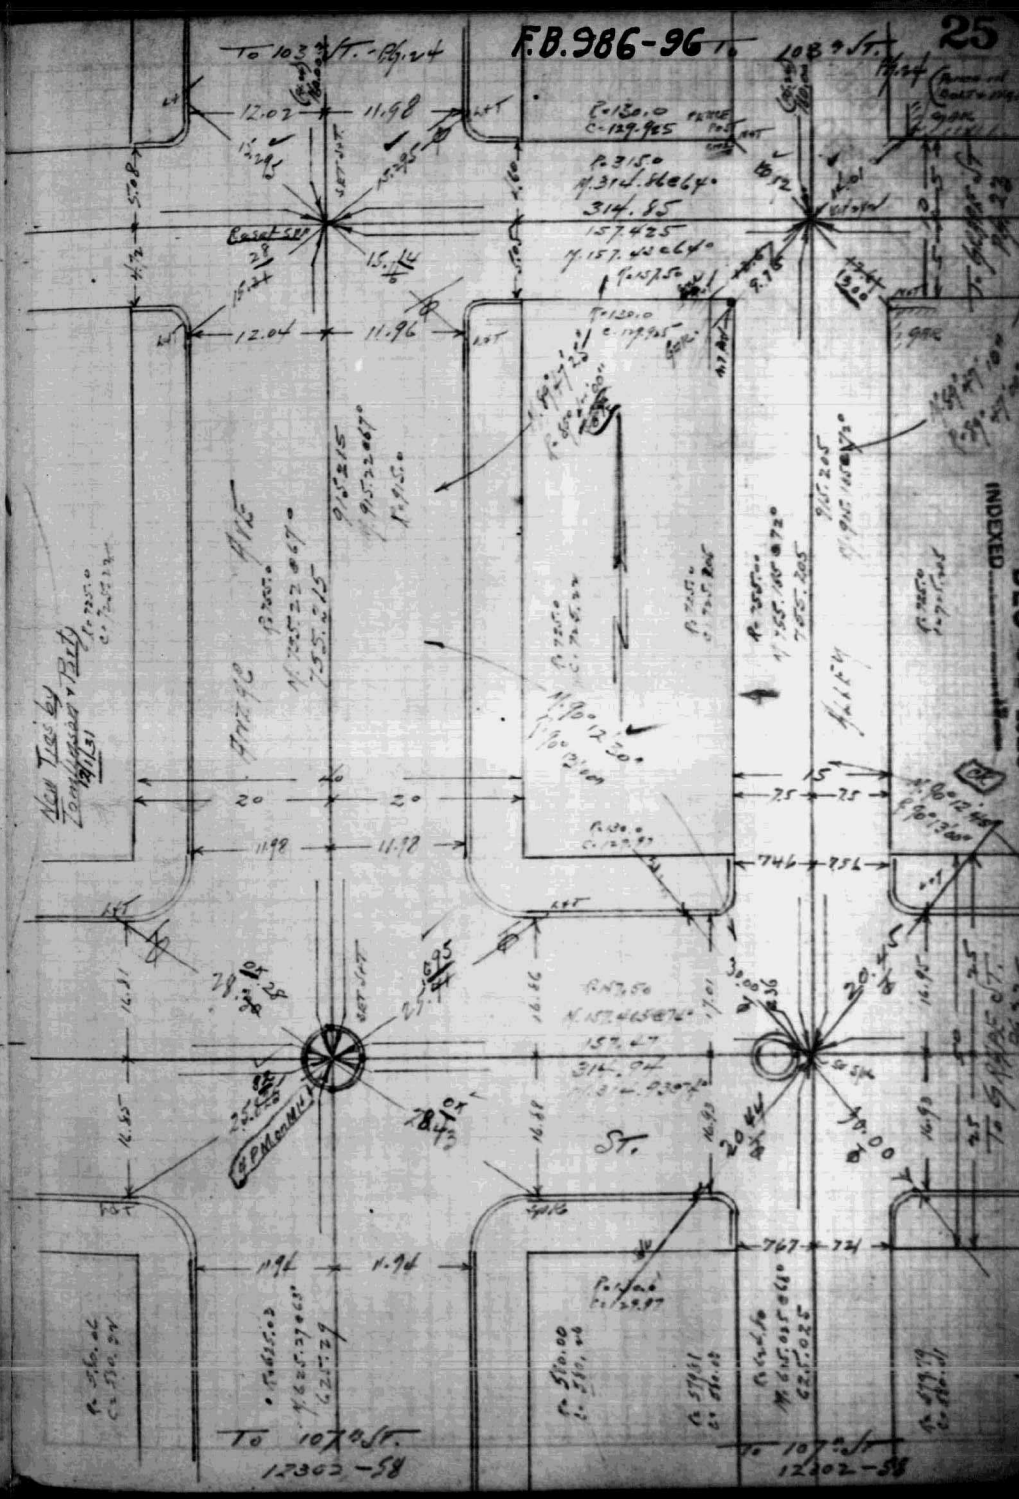

25

DEC 31 1928
INDEXED DEC 31 1928

P.E. R/W, At Santa Ana Bl. & Graham Ave.

Survey of P.E. R/W Santa Ana Line in connection with Santa Ana Blvd. (See Pg 5)

Survey to establish Ctr. Line

Angles, Distances, and Ties.

GE. 46901 Main Extension Dec. 1928

FORD
CAMPBELL, GRIESHEIMER
GALASSINI
CHAPMAN, BEALS

Alley So. of Santa Ana Blvd.
Graham Ave to 22678 E. of Graham.

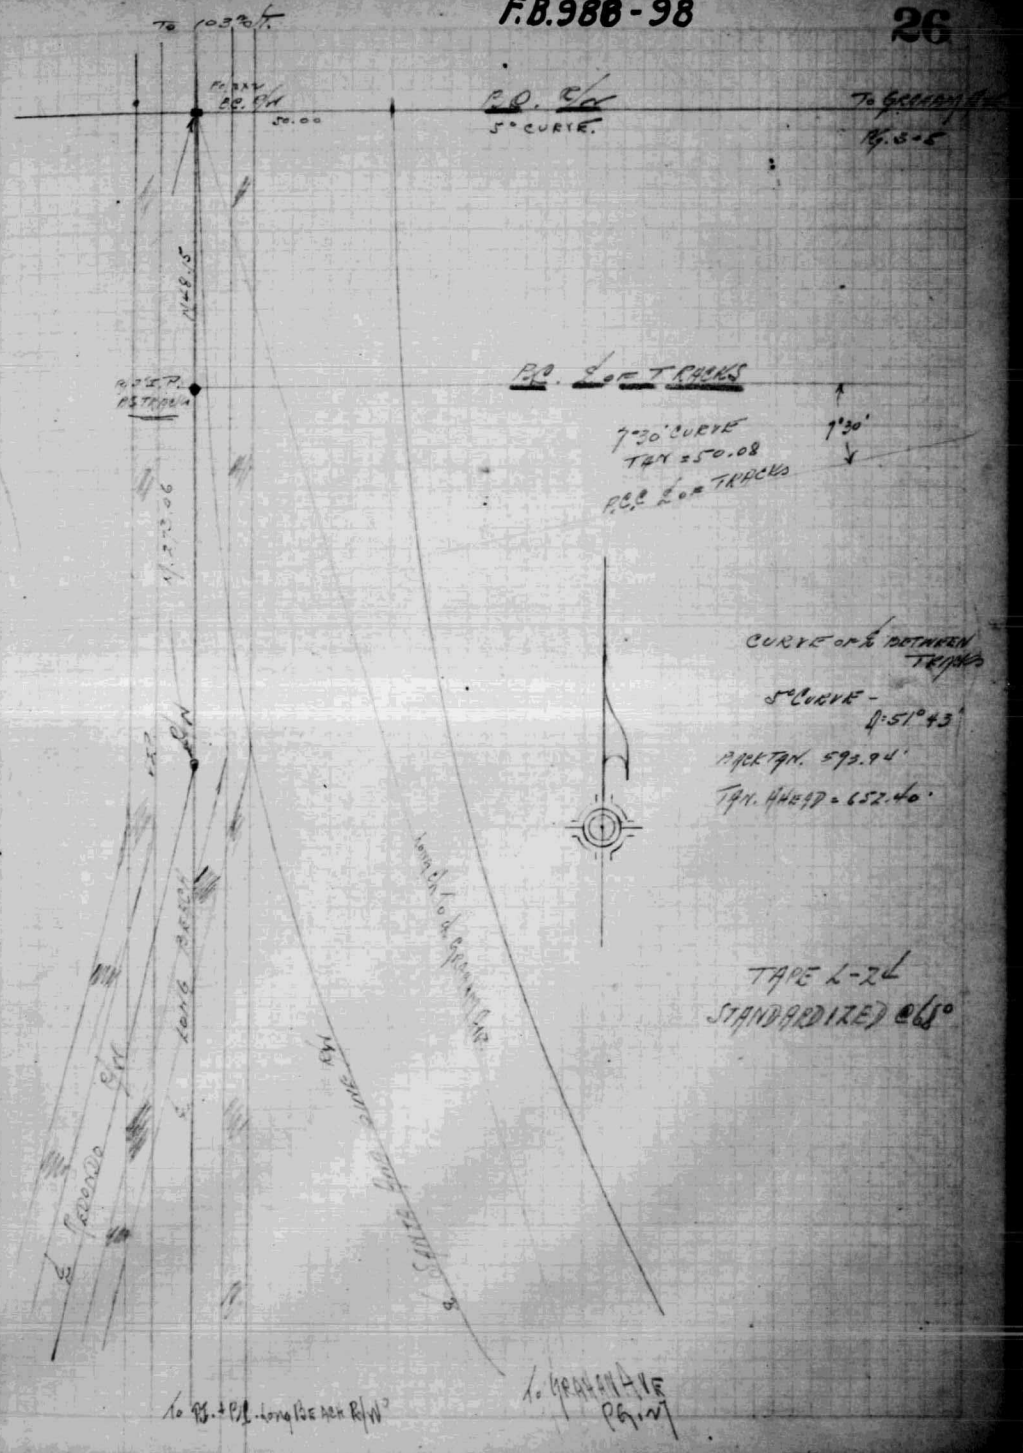

F.B. 986-99

F.B. 986-100 27

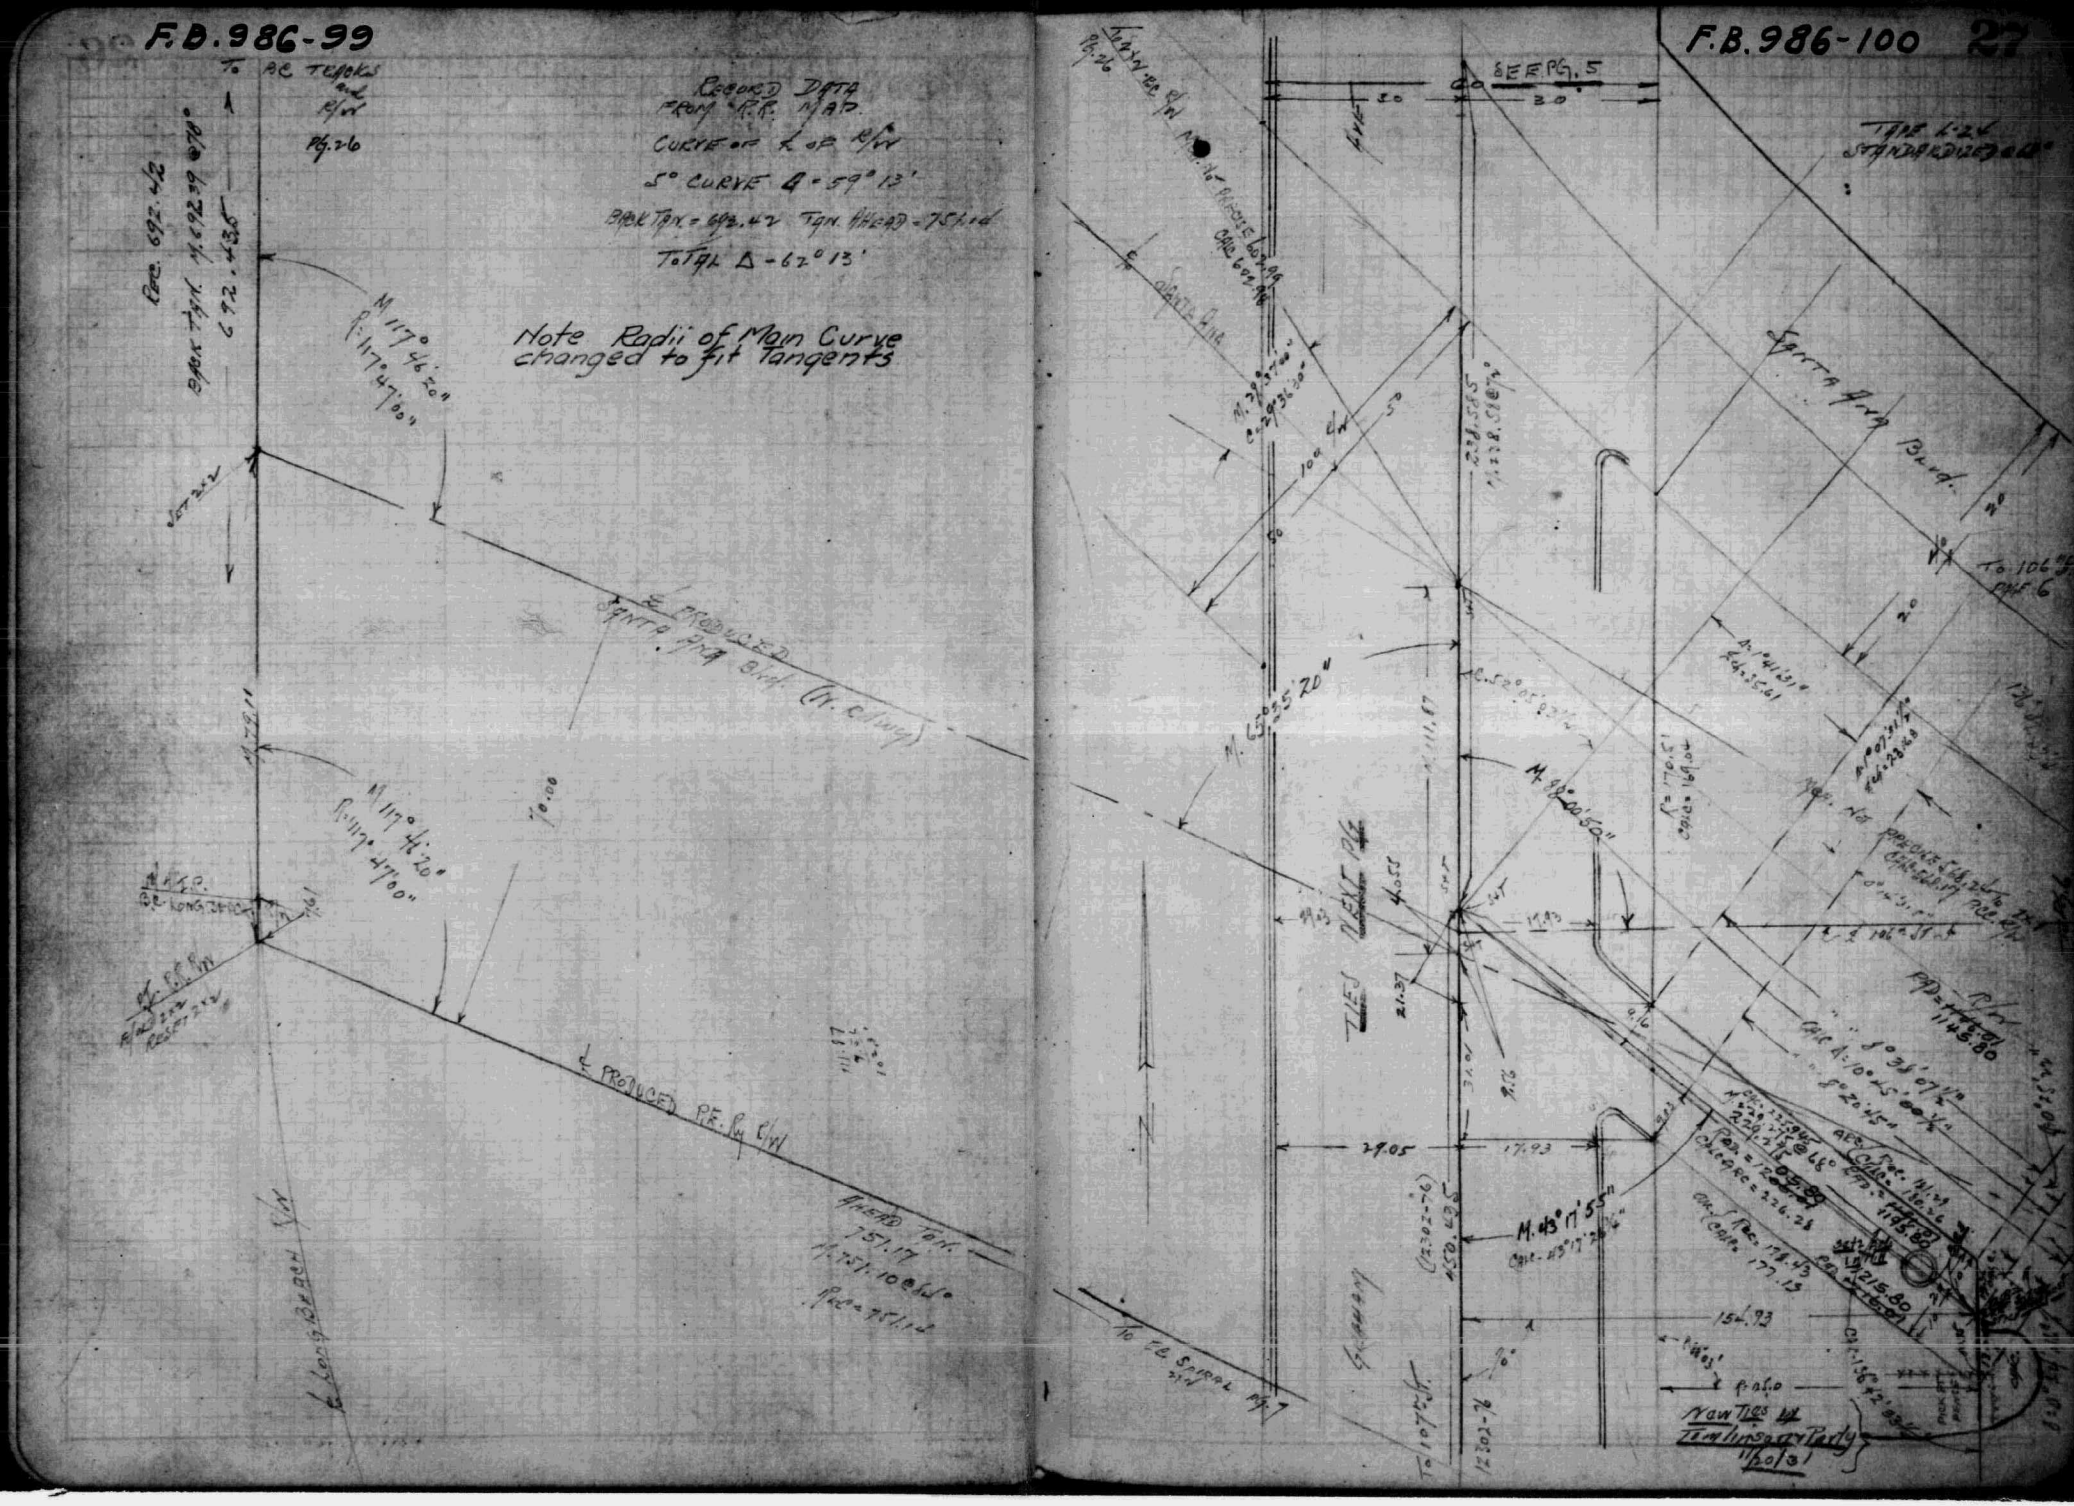
To AC Tracks and R/W Pg. 26
Rec. 692.42
Bak Tgt. N 69°29' 30" E 692.43
M 117° 46' 20"
R=117° 47' 00"
℄ PRODUCED SANTA FE Bnd. (Ex. 6 lanes)
M 117° 46' 20"
R=117° 47' 00"
P.O.T. P.C. LONG SPIRAL
℄ PRODUCED P.E. Ry C/W
Ahead Tgt. 751.17
M 751.10 @ 5°
Rec = 751.12
To P.E. Spiral Pt. 7
Record Data From R.R. Map
Curve on ℄ of R/W
5° Curve Δ = 59° 13'
Back Tgt = 692.42 Tgt Ahead = 751.12
Total Δ = 67° 13'
Note Radii of Main Curve changed to fit Tangents
Pg. 26
Atchison Topeka & Santa Fe R/W
Rec. 692.42
℄ Santa Fe
M 29° 37' 00"
C = 29° 36' 30"
M 5° 05' 20"
M 58° 00' 50"
TIE
Sta. 40+52
Sta. 41+11.87
Sta. 42+39.05
Sta. 42+57.98
Sta. 43+02.76
Sta. 43+50.62
M 43° 11' 55"
Sta. 43+17.24
Sta. 43+02.76
Sta. 42+50.62
Sta. 42+39.05
Sta. 42+21.12
Sta. 42+11.87
Sta. 41+40.52
Sta. 41+35.61
Sta. 41+07.31
Sta. 40+52.03
Sta. 40+41.52
Sta. 40+35.61
Sta. 40+07.31
Sta. 39+52.03
Sta. 39+41.52
Sta. 0+35.61
Sta. 0+07.31
Sta. 0+00
Sta. 0+00
Sta. 0+00

F.B. 986-101

INDEXED DEC 31 1928

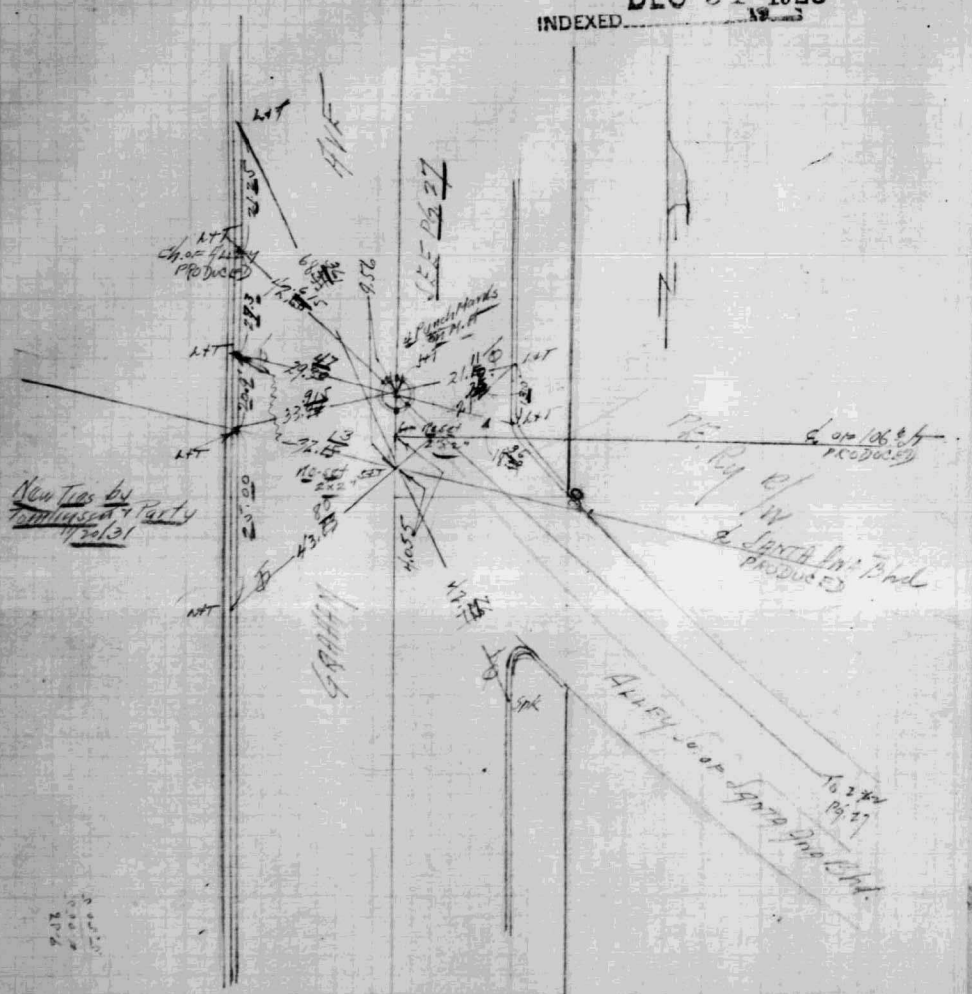

13105

F.B. 986-102 28

INDEXED DEC 31 1928

RE. PLAT OF SURVEY IN 9543-49-50-51

NEW TIES, ANGLES, & DISTANCES

GE 46901

Nov. 1928

FORD

CAMPBELL ... TO 196' E. of Alley E. of Loo Dillon

GIBSON

CHERRY ... TO 255' E. of Alley E. of Loi Dillon

... TO 110 ft.

9543-49-50-51

F.B. 986-103

F.B. 986-104

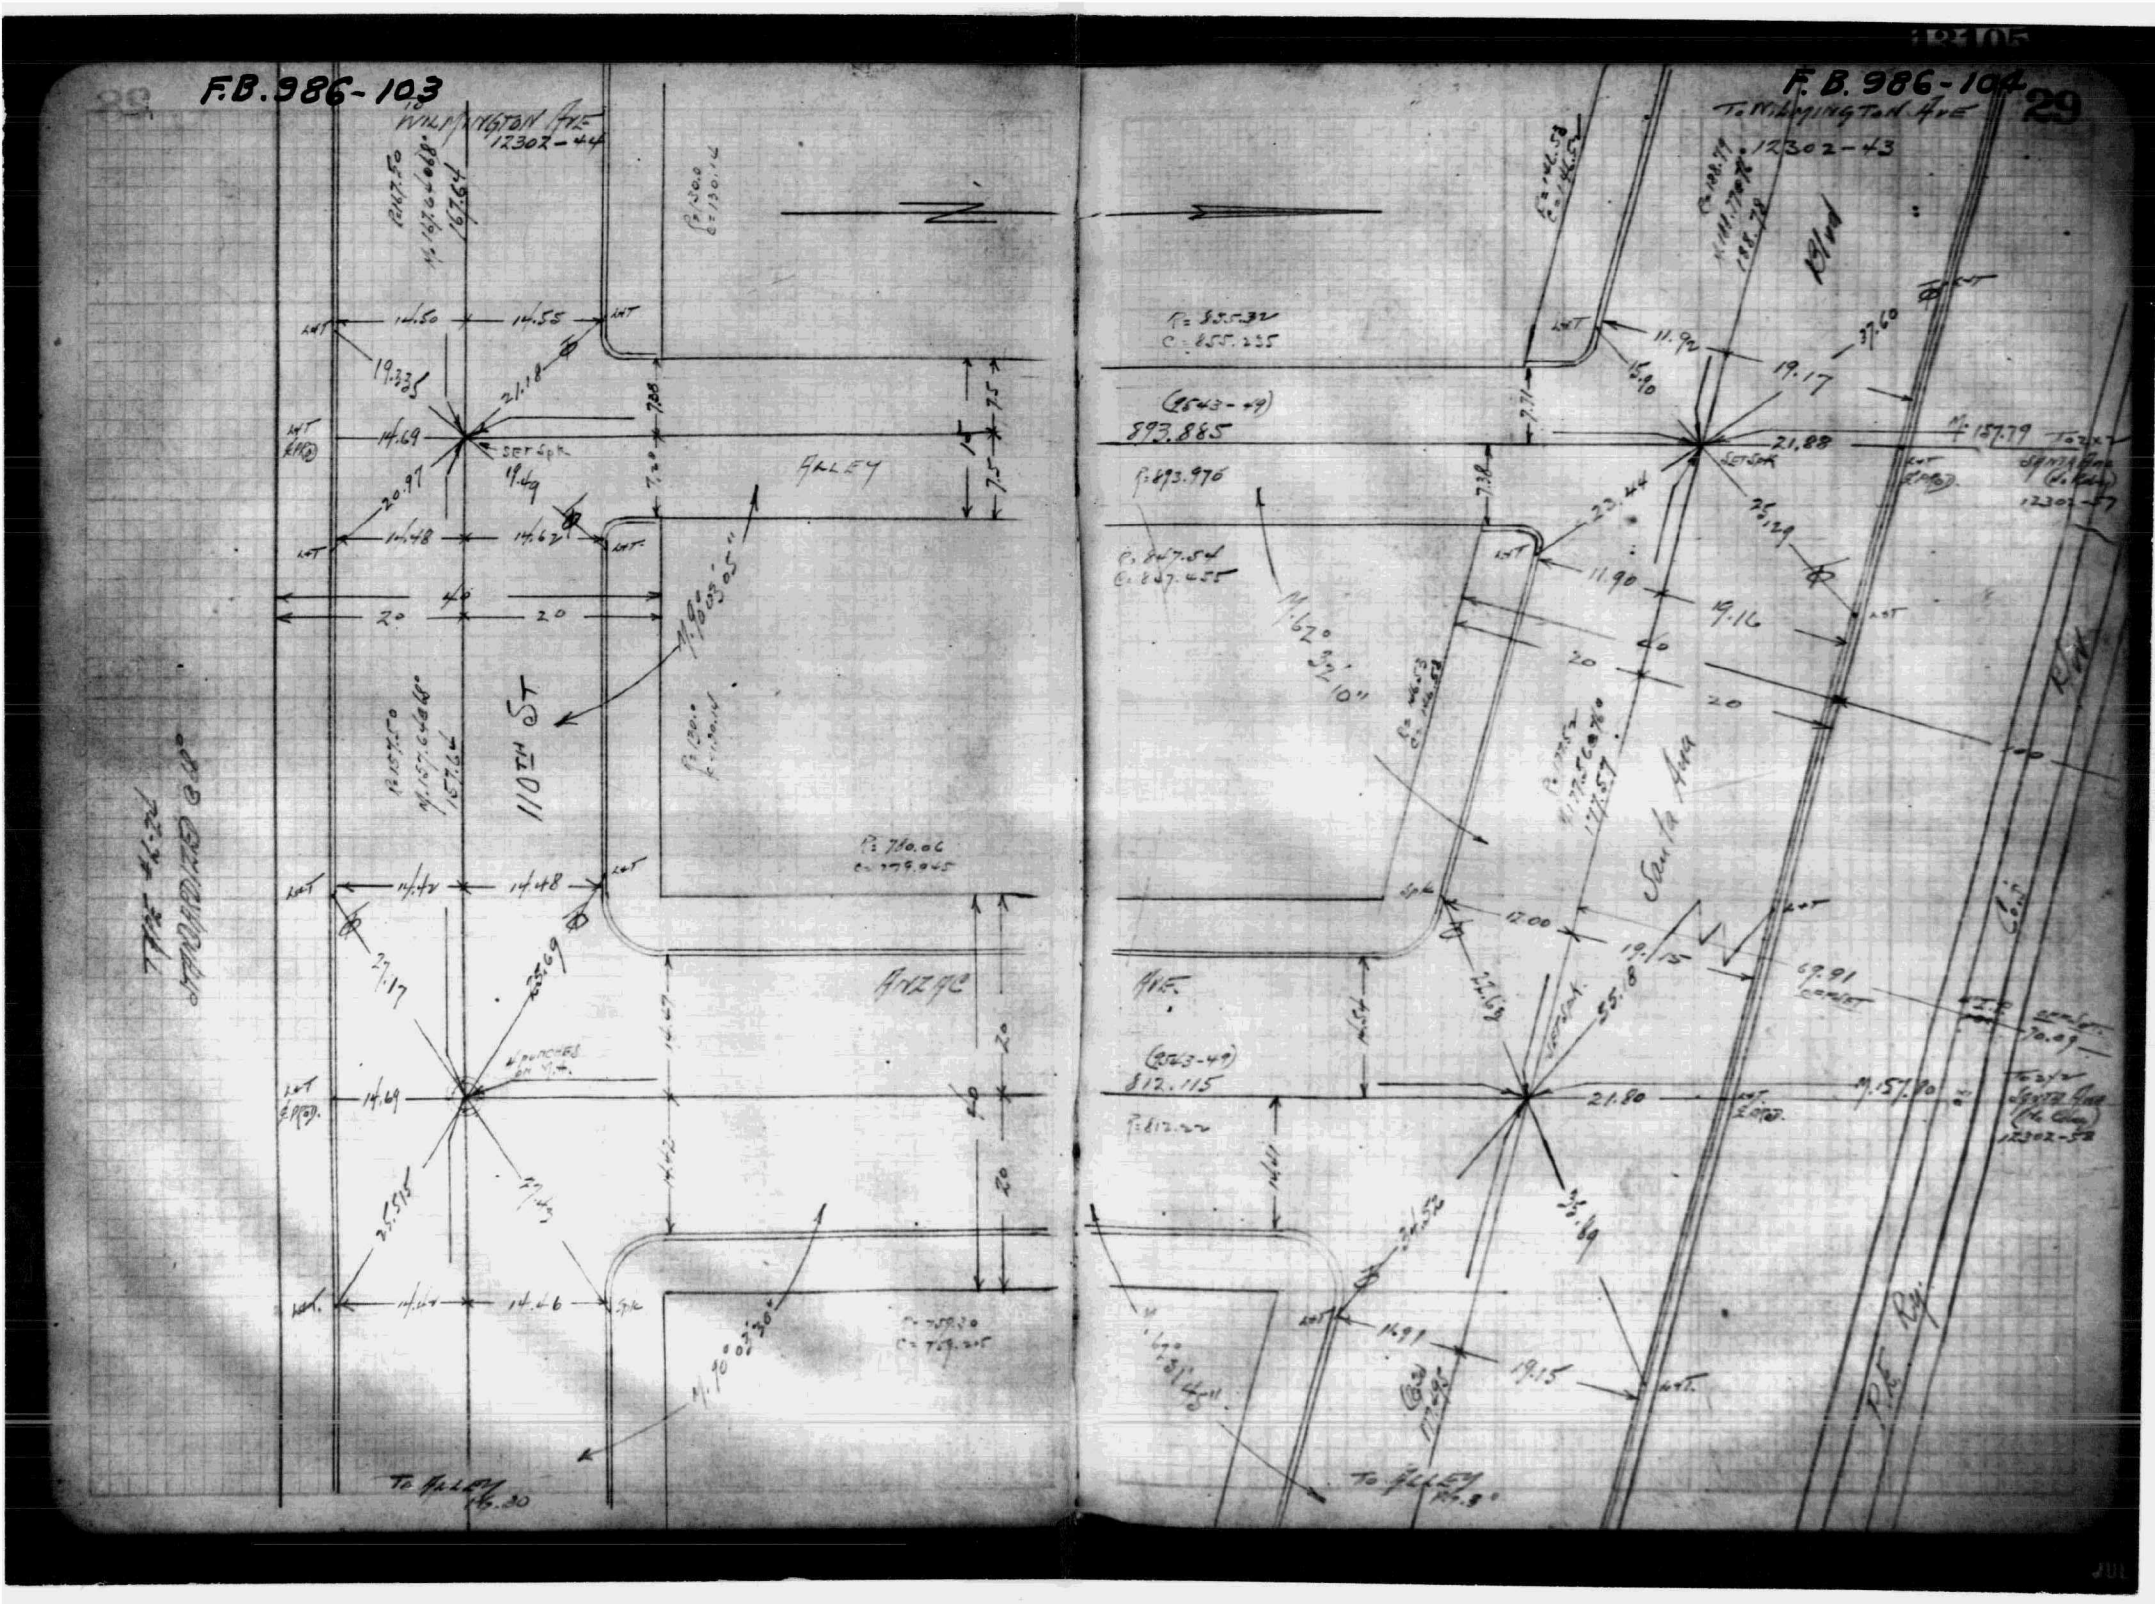

F.B. 986-105

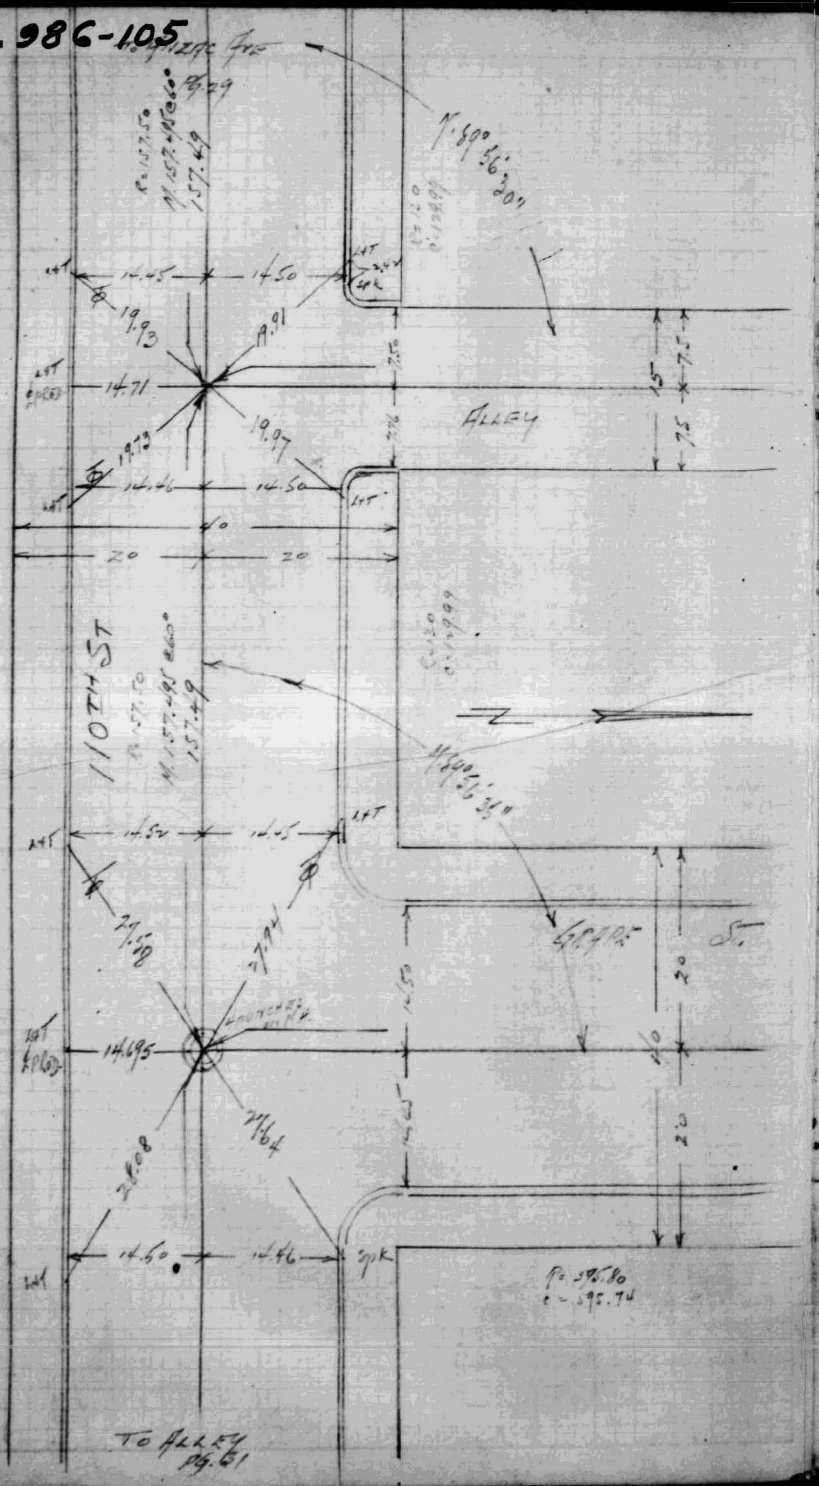

F.B. 986-106

30

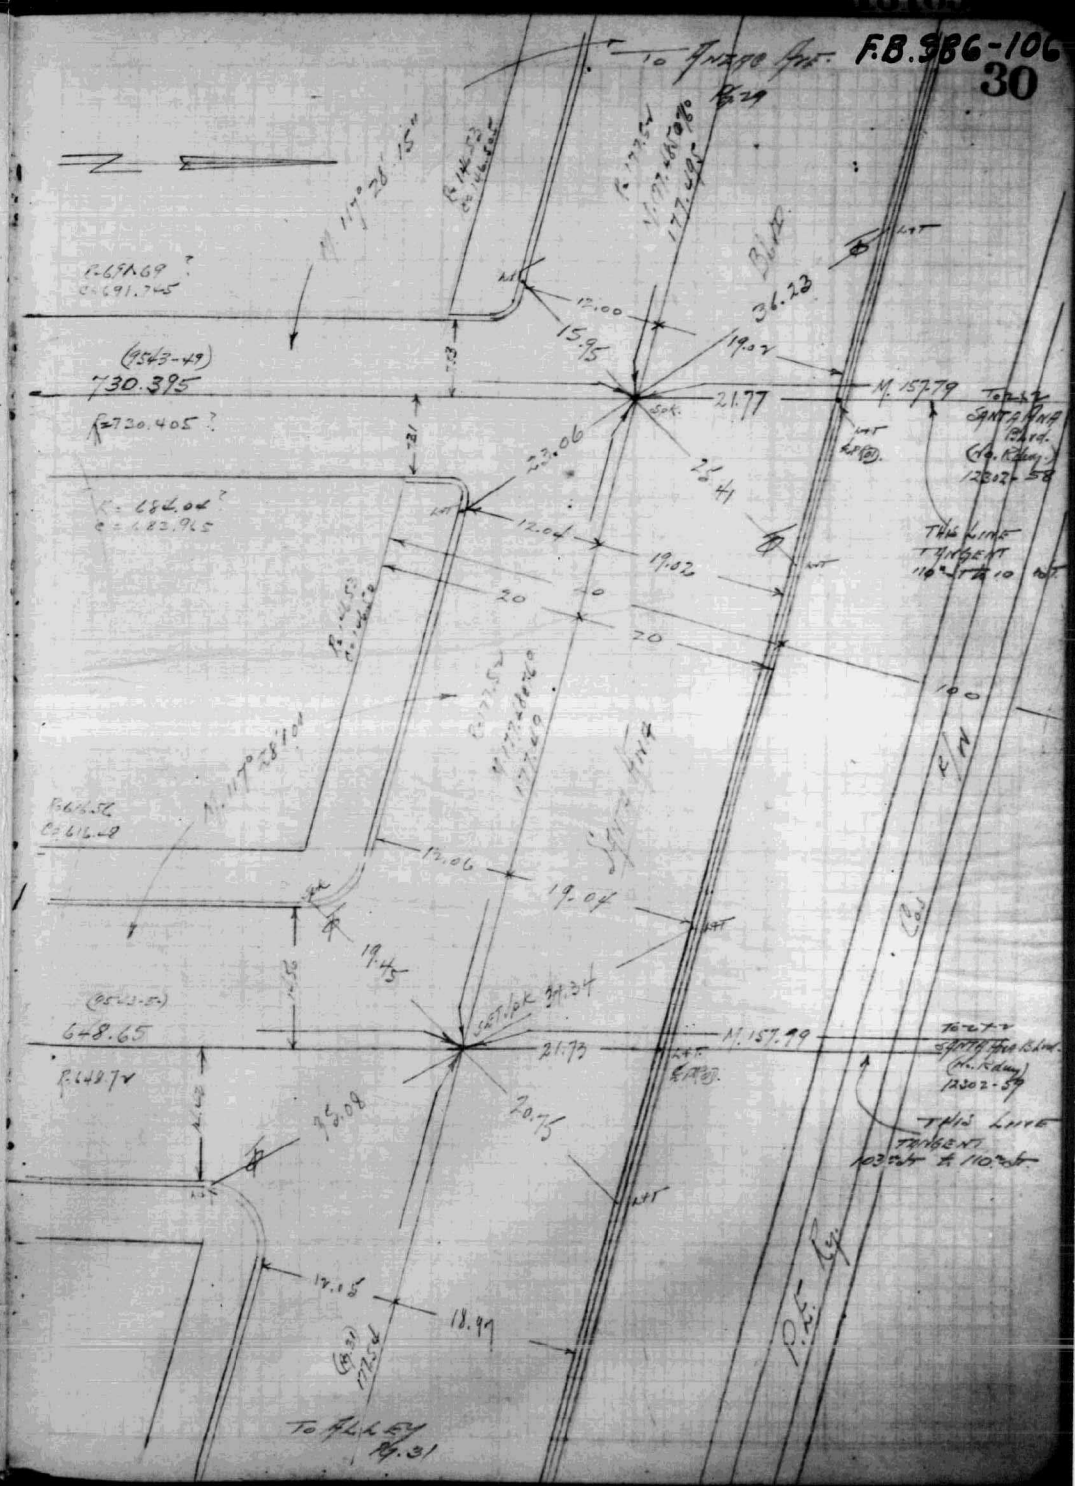

F.B. 986-107

F.B. 986-108

31

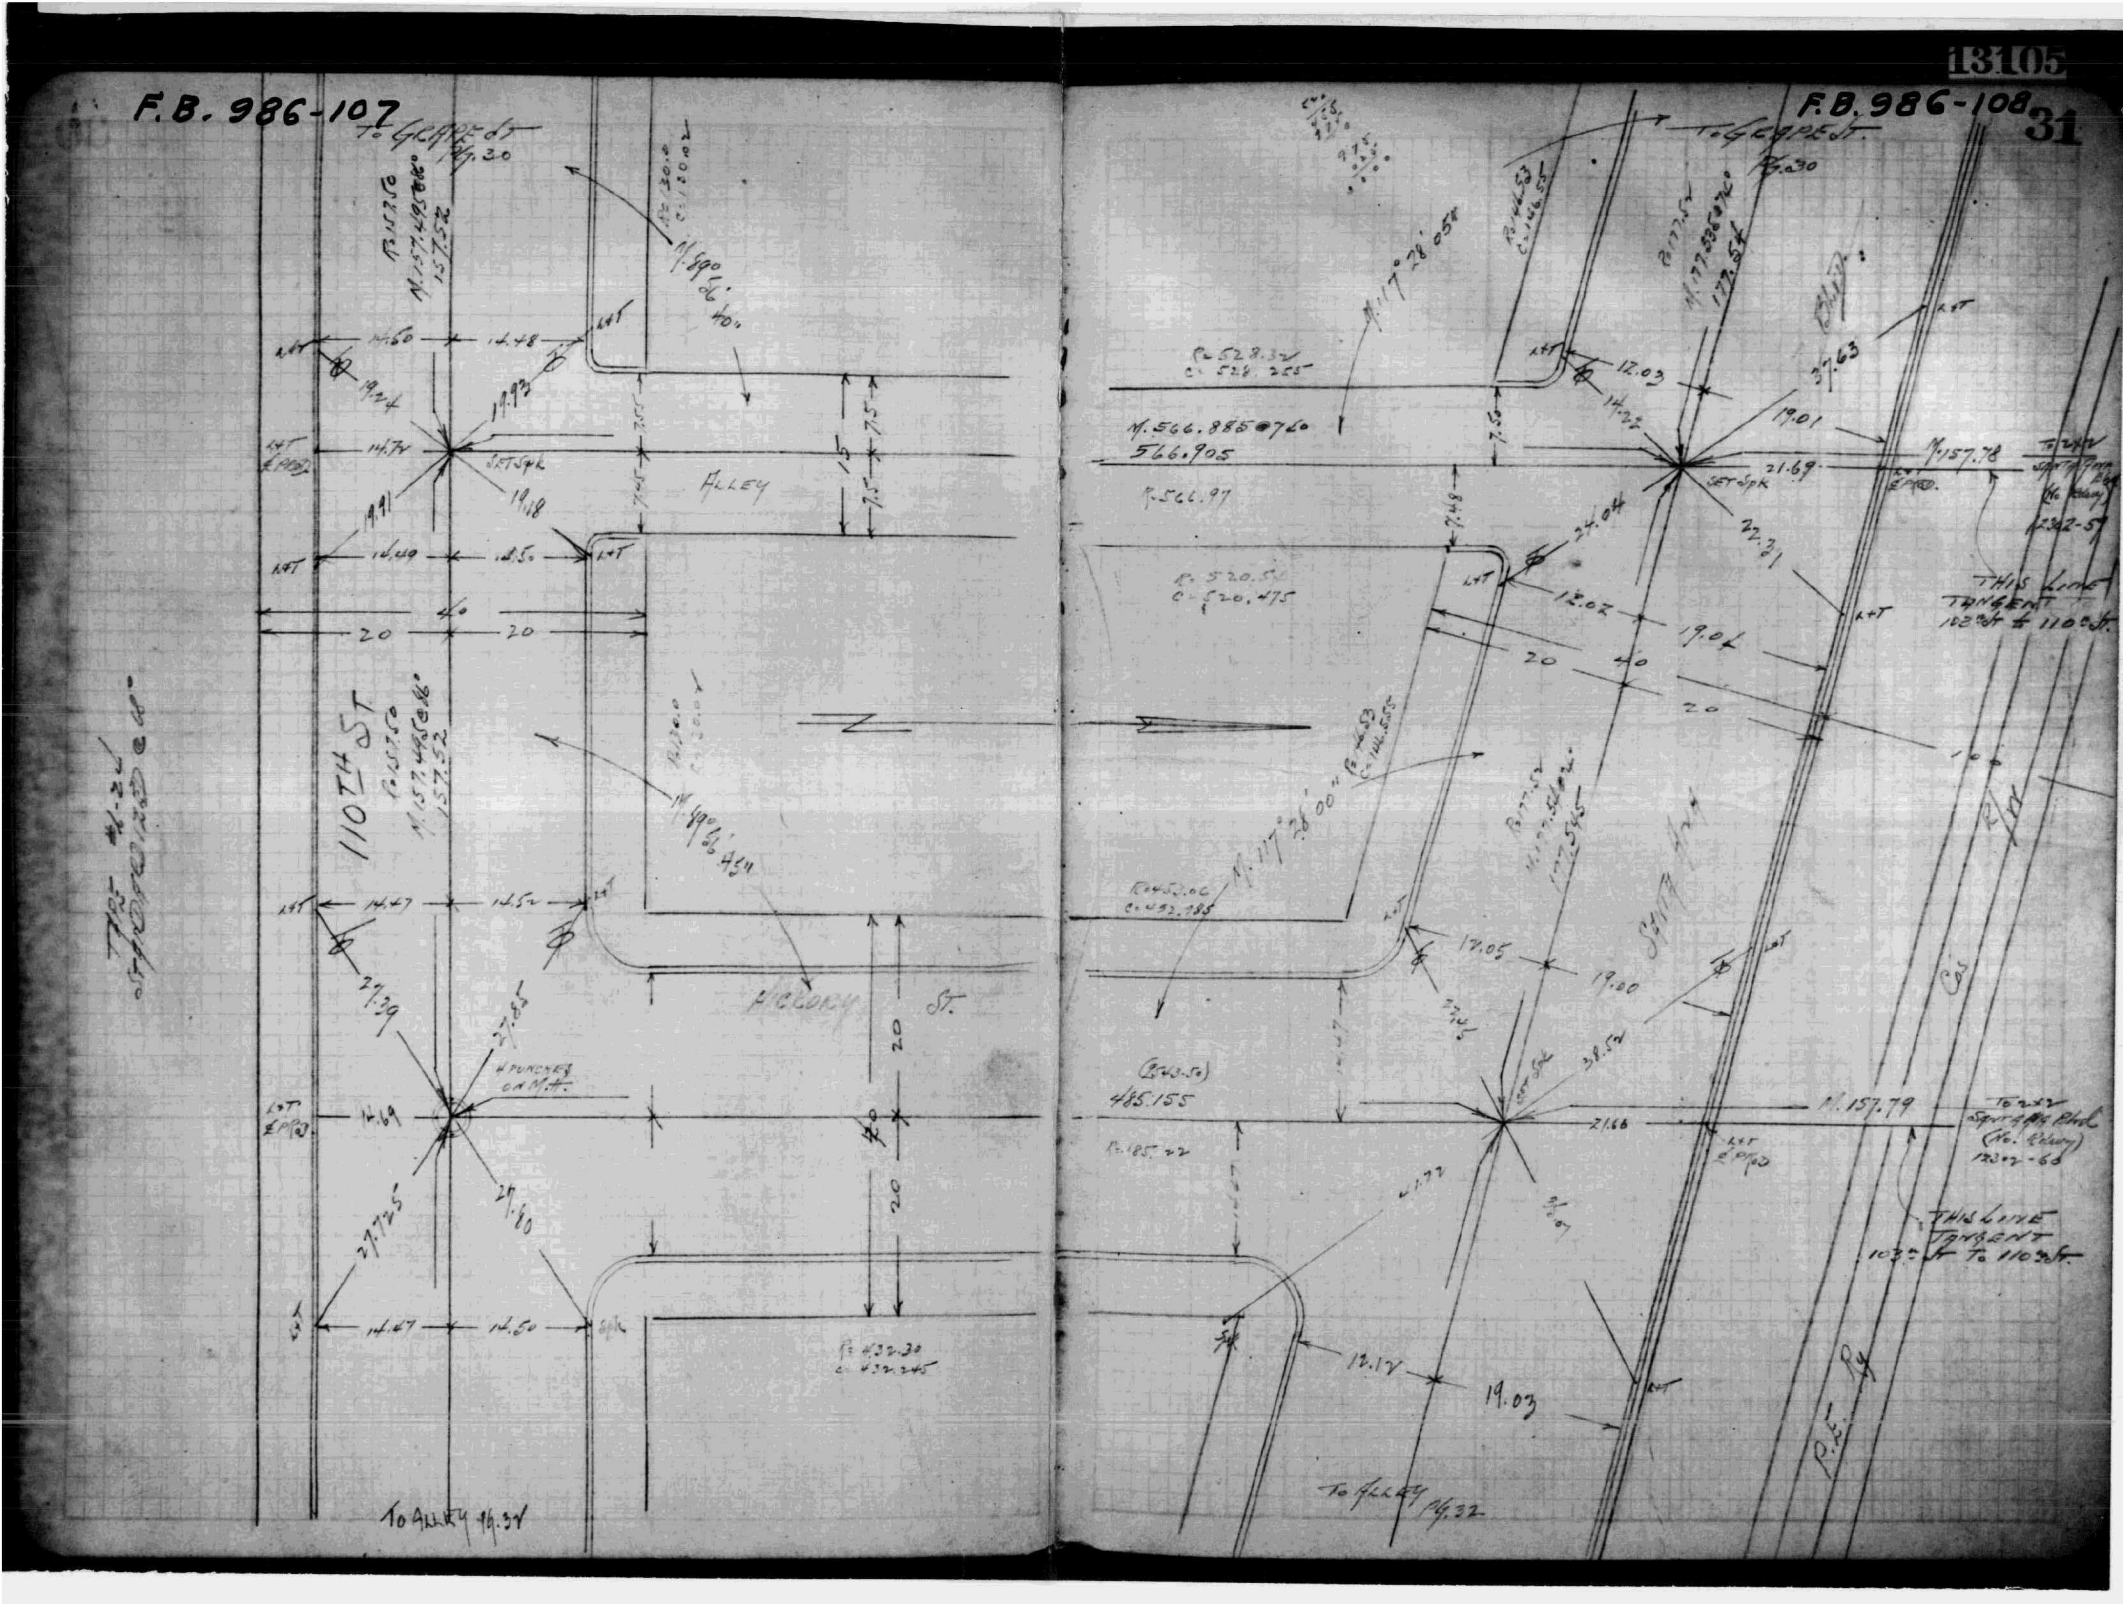

F.B. 986-109

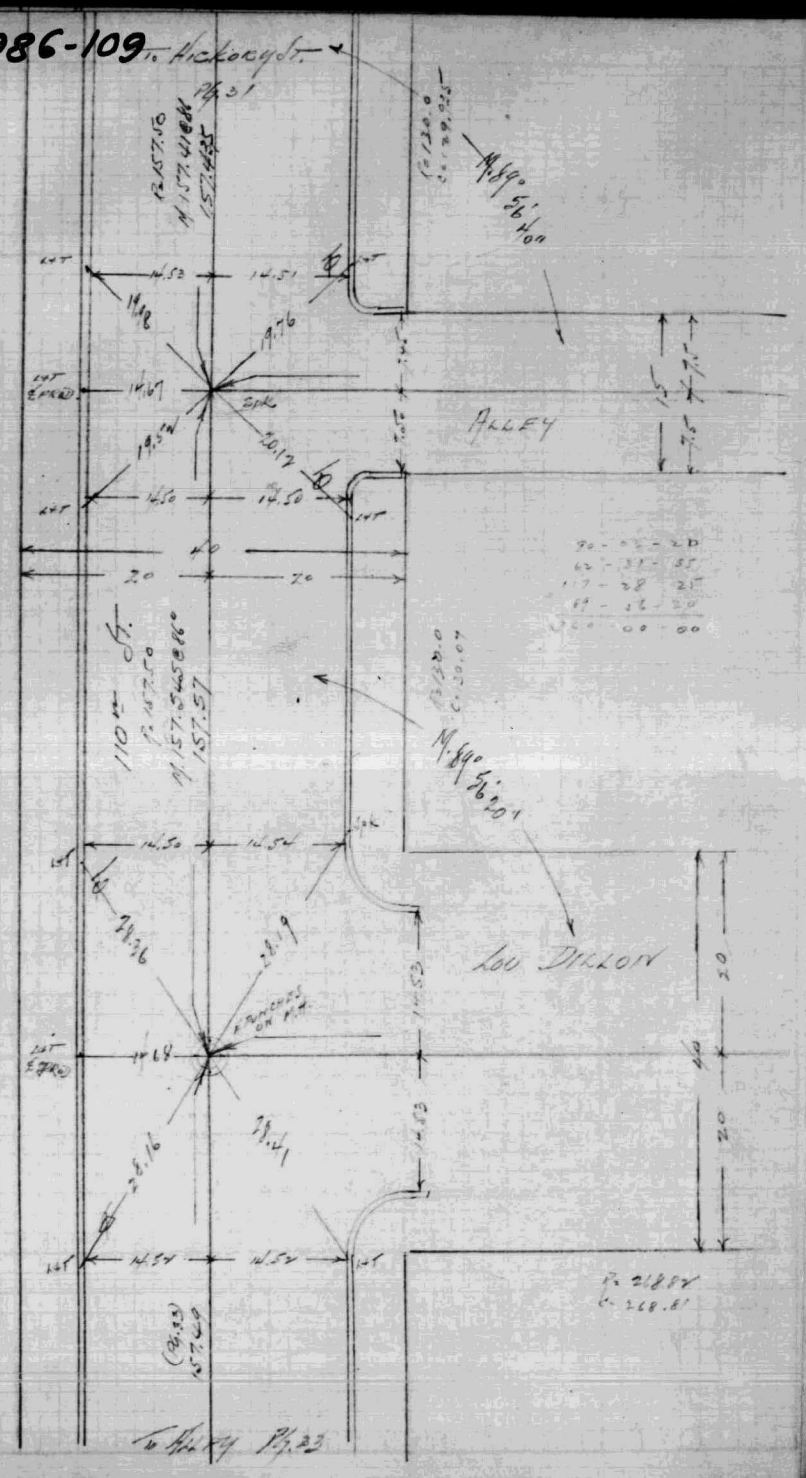

F.B. 986-110

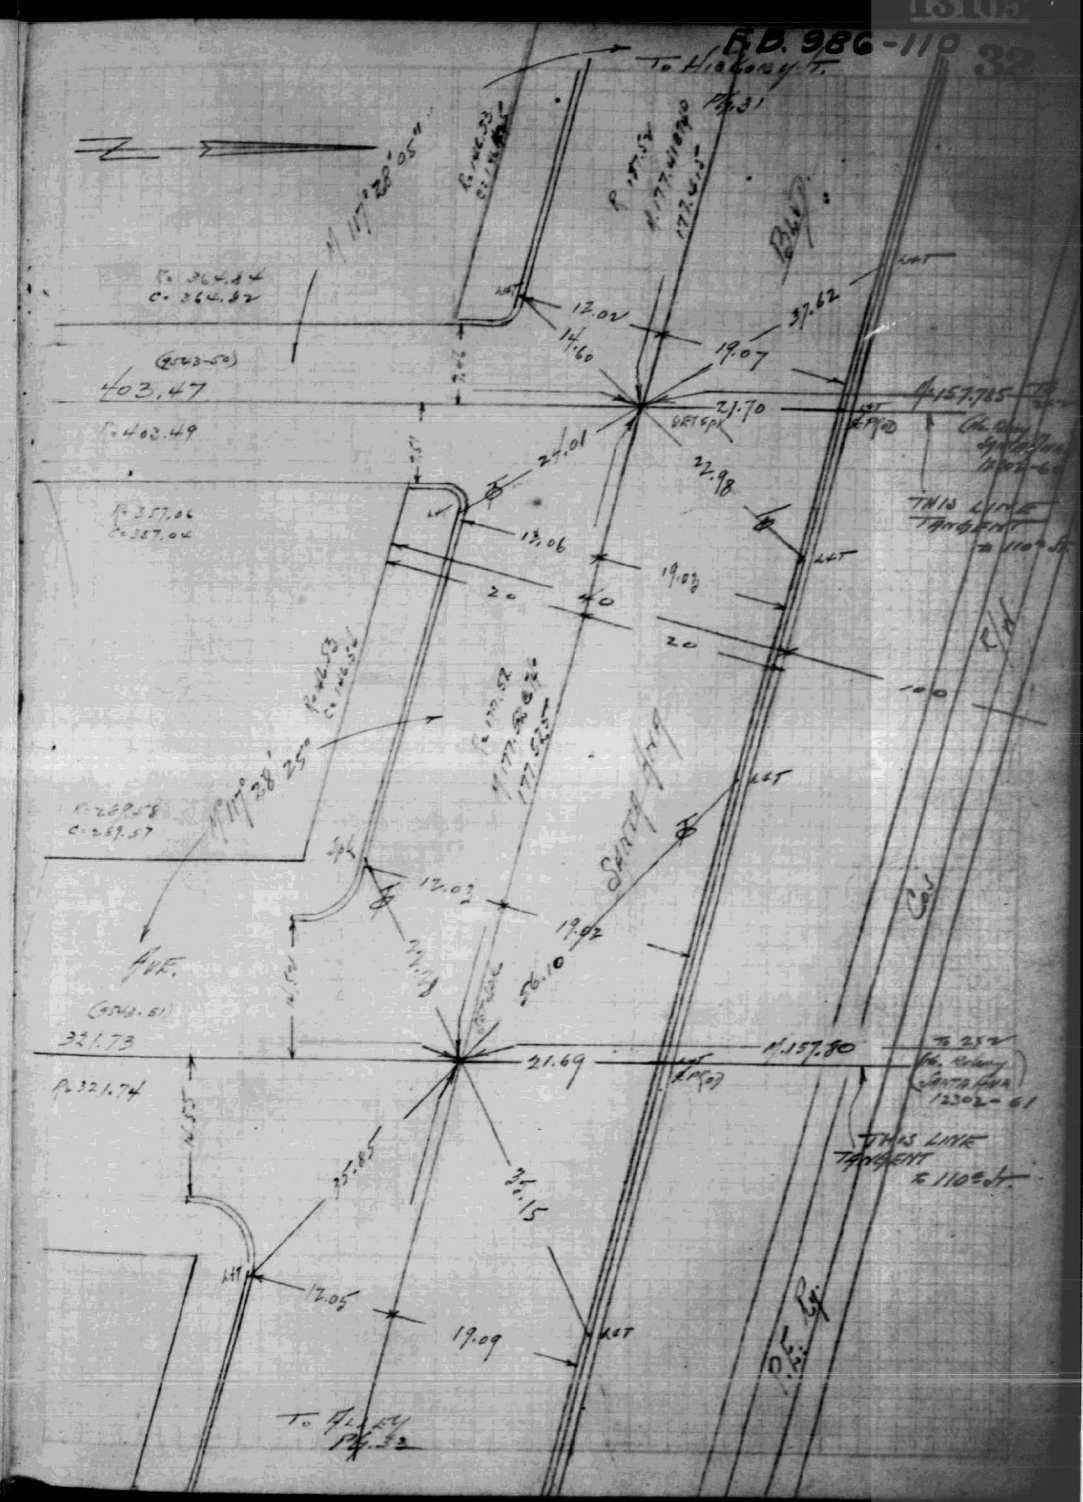

F.B. 986-111

To Lou Dillon Apts. Pg. 32

INDEXED DEC 31 1928

13105

F.B. 986-112

33

To Lou Dillon Apts. Pg. 32

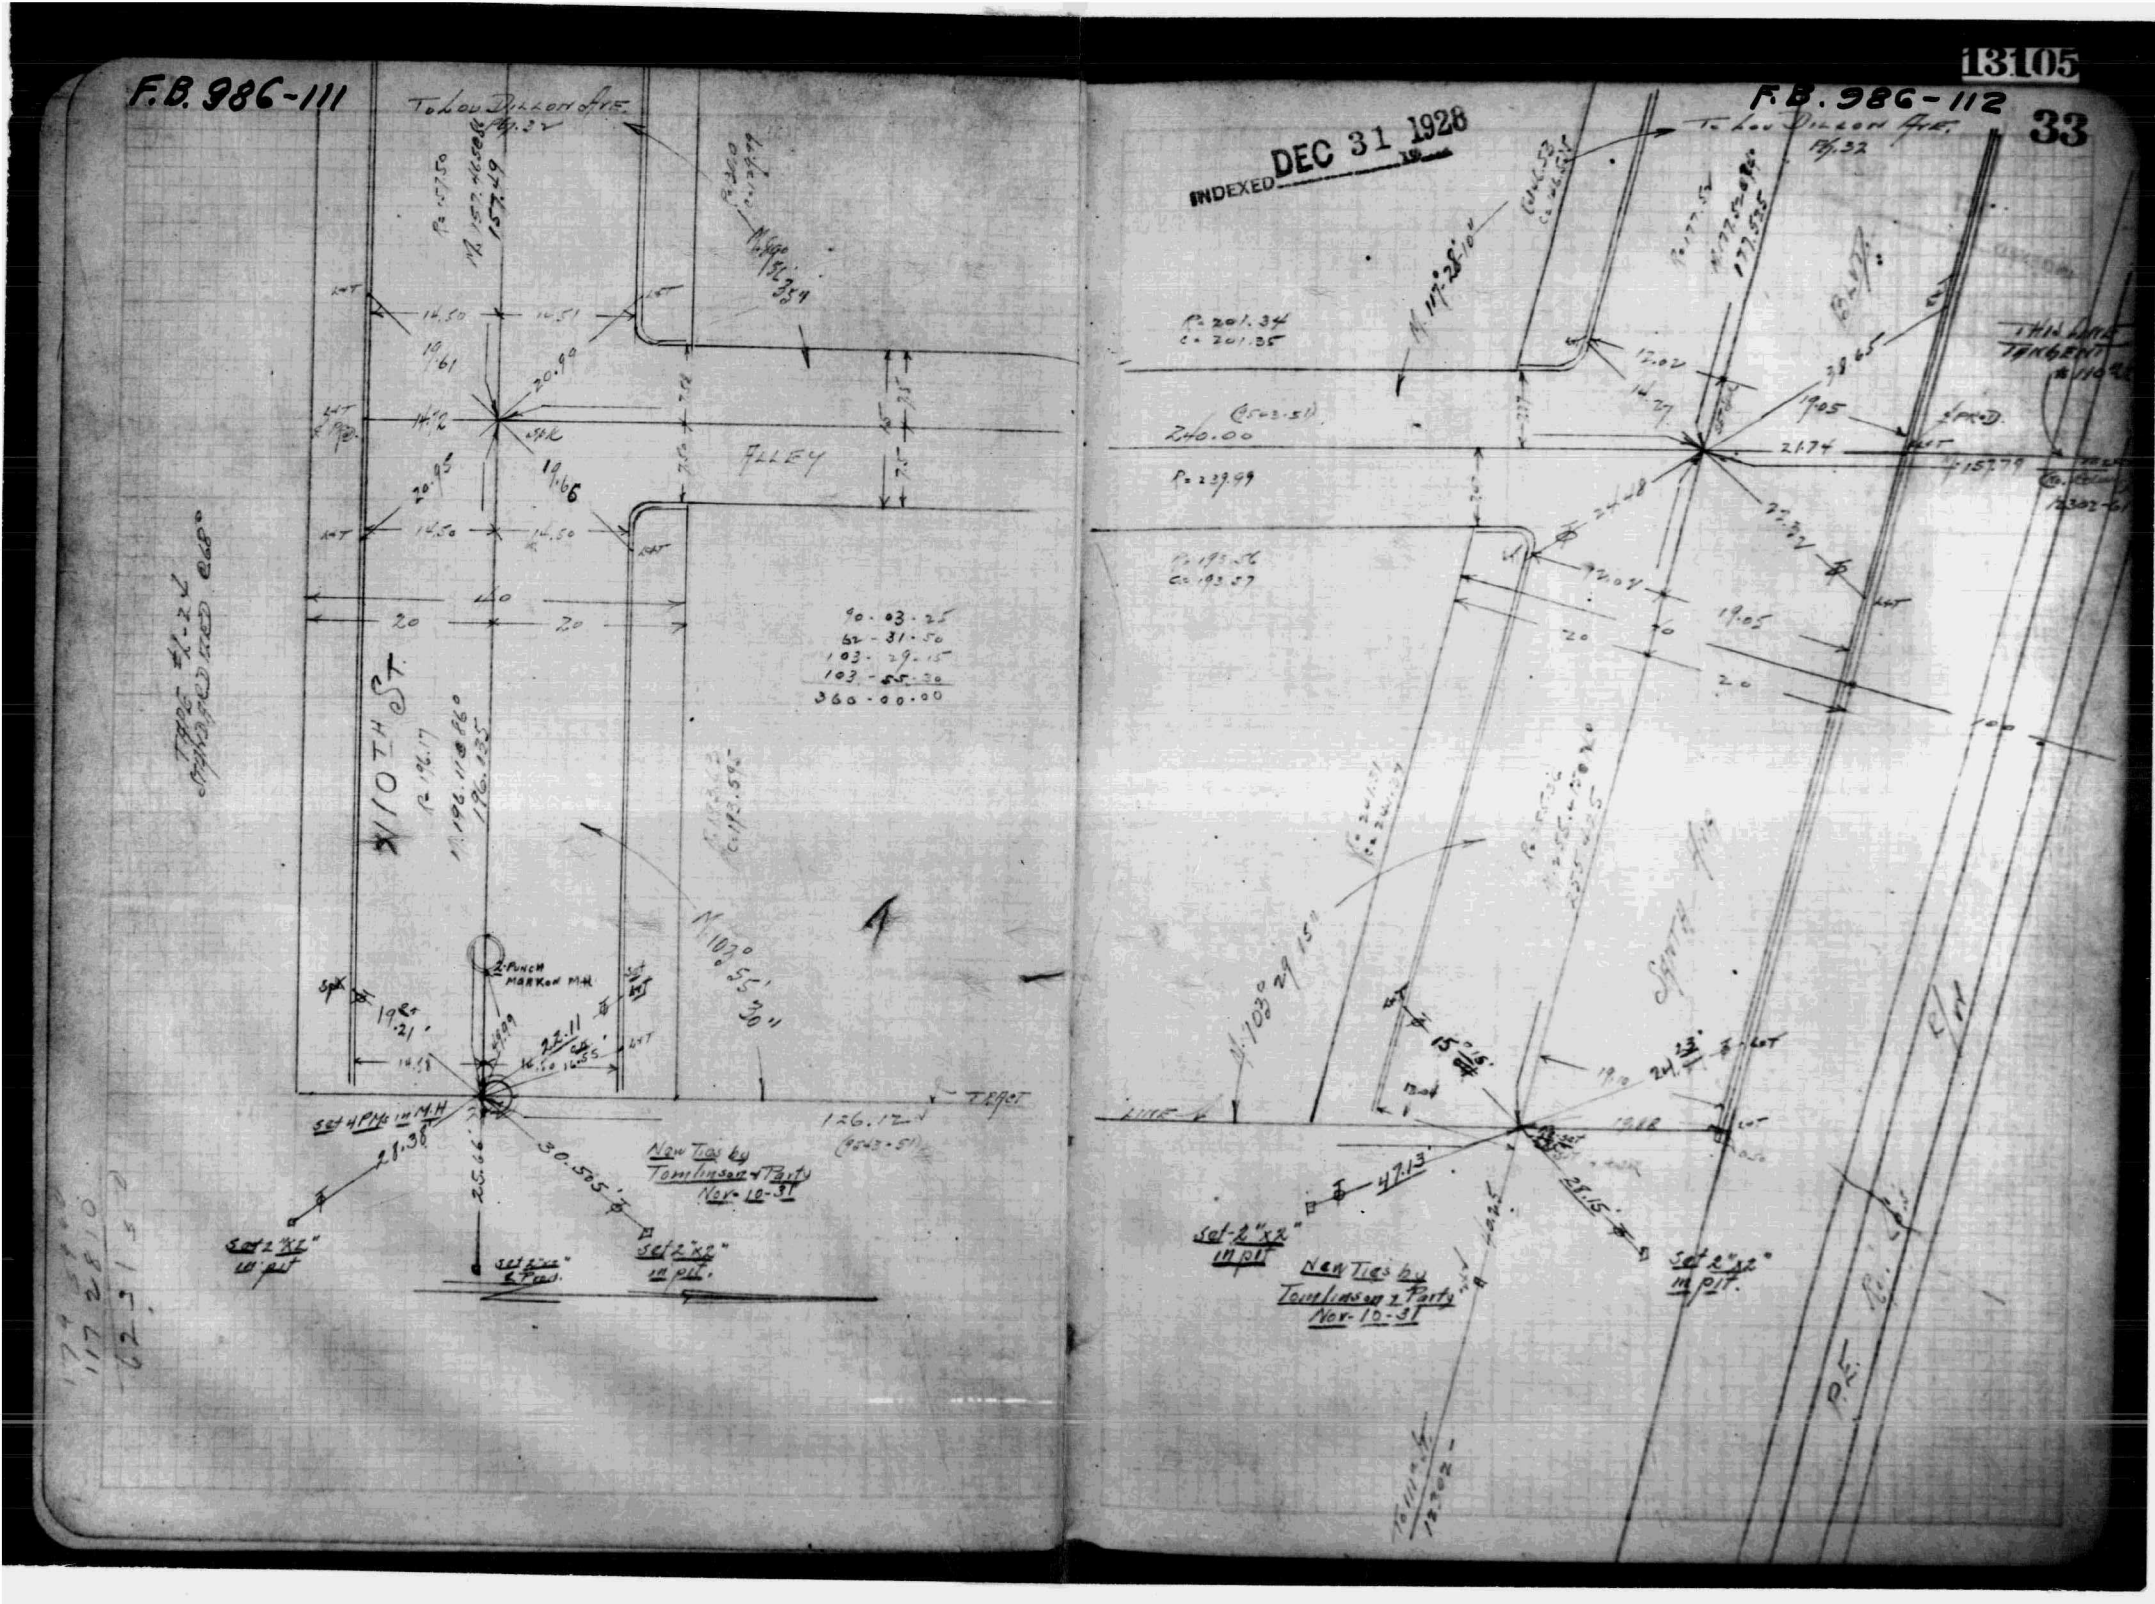

F.B. 986-113

INDEXED OCT 5 1929

GRAPE ST.

105TH ST TO 107TH ST.

HICKORY ST.

105TH ST TO 107TH ST.

CHECK PROPERTY LINE FRONTAGES

March 25-1929

Waller
Epstein
Nipper
Thayer

& This book Pg 21-22

12302-59

F.B. 986-114

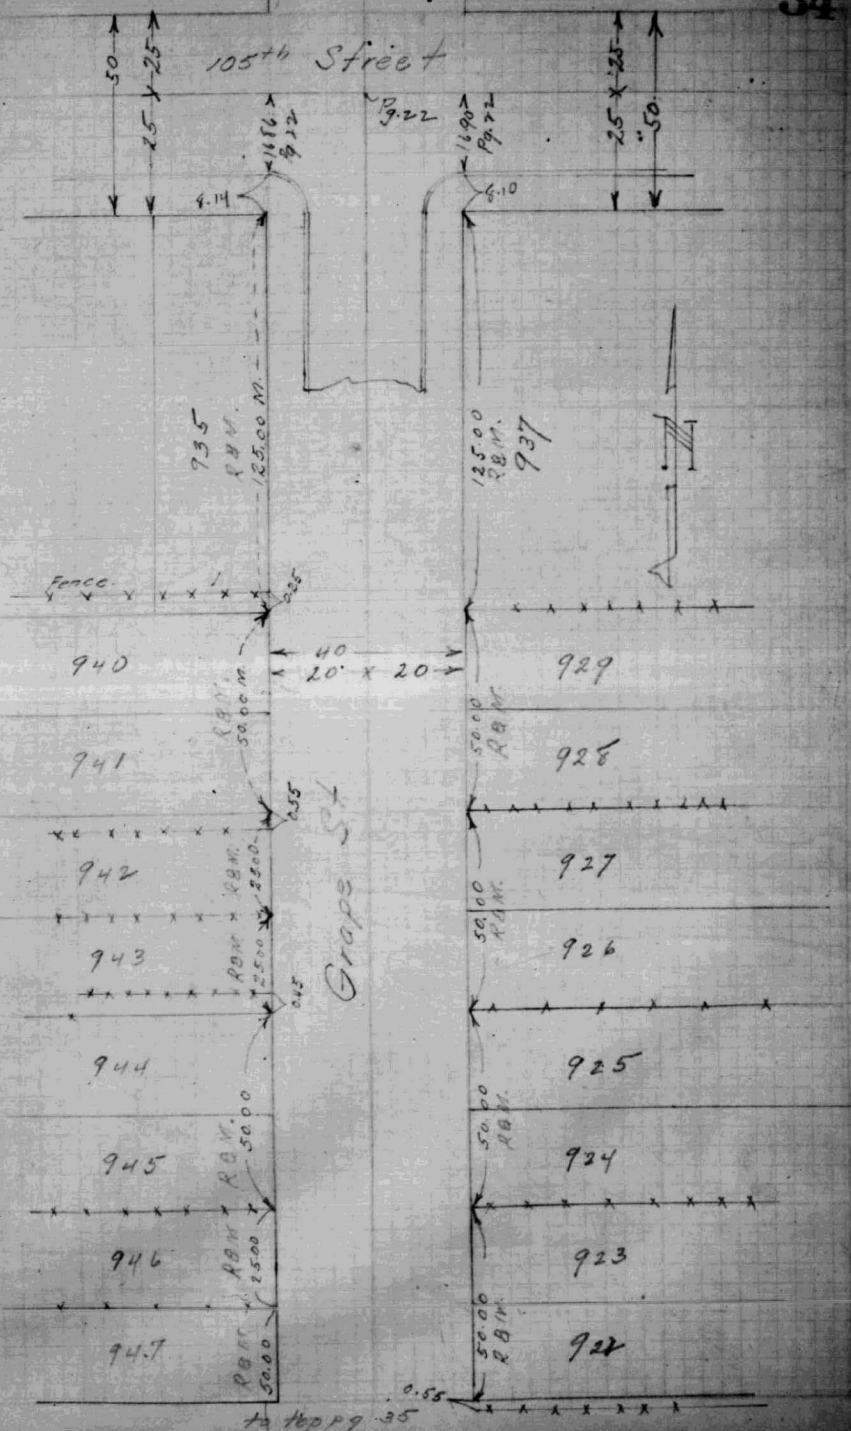

F.B. 986-115

to bottom pg 34

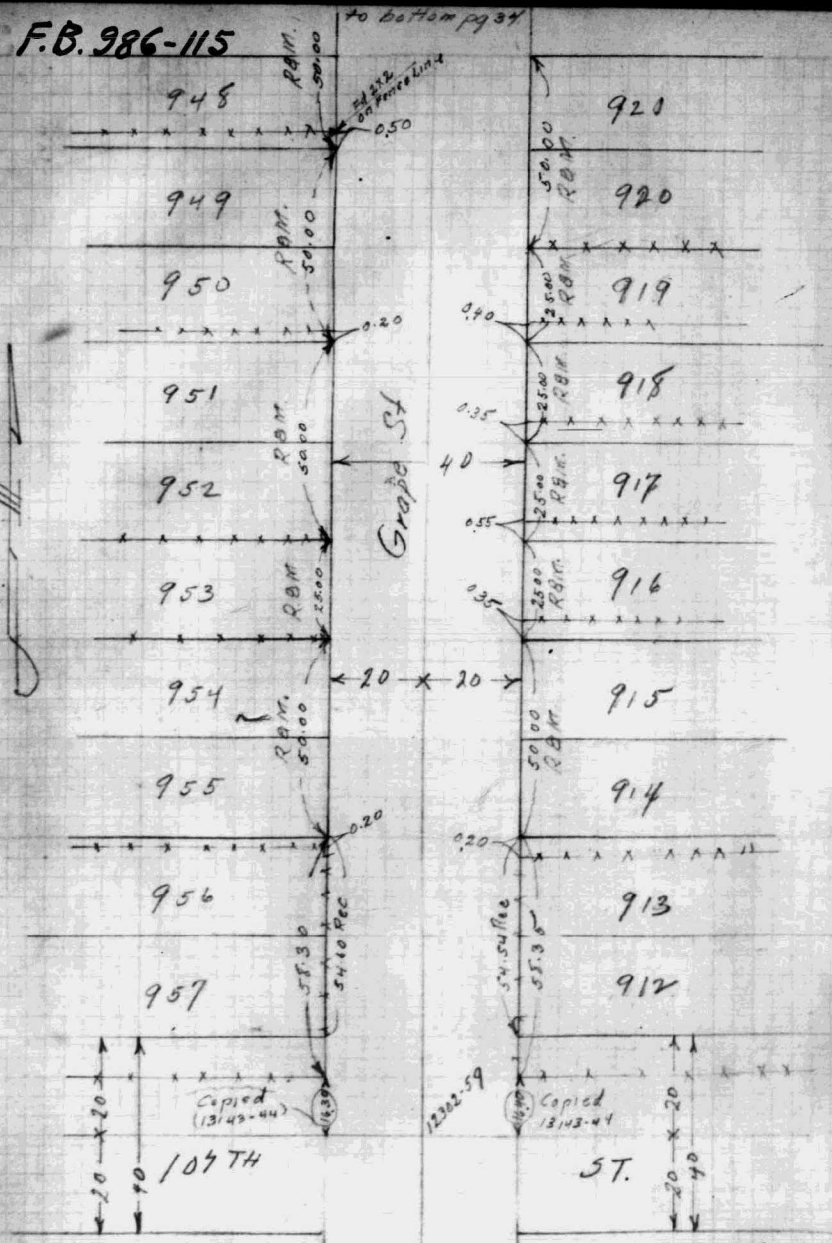

F.B. 986-116

35

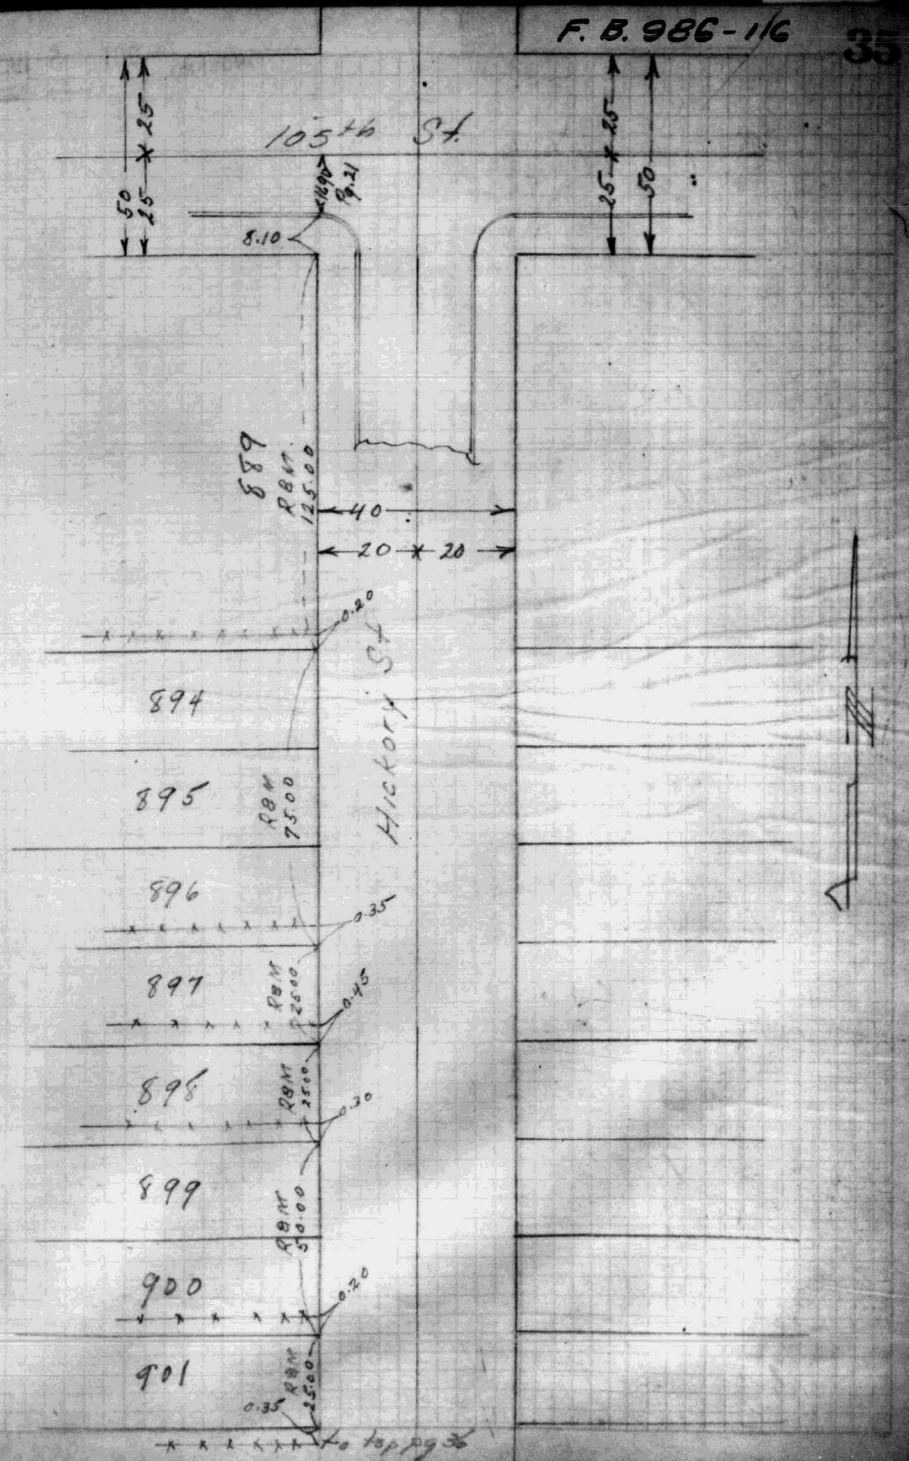

F.B. 986-117

to bottom pg 35

INDEXED OCT 5 1929

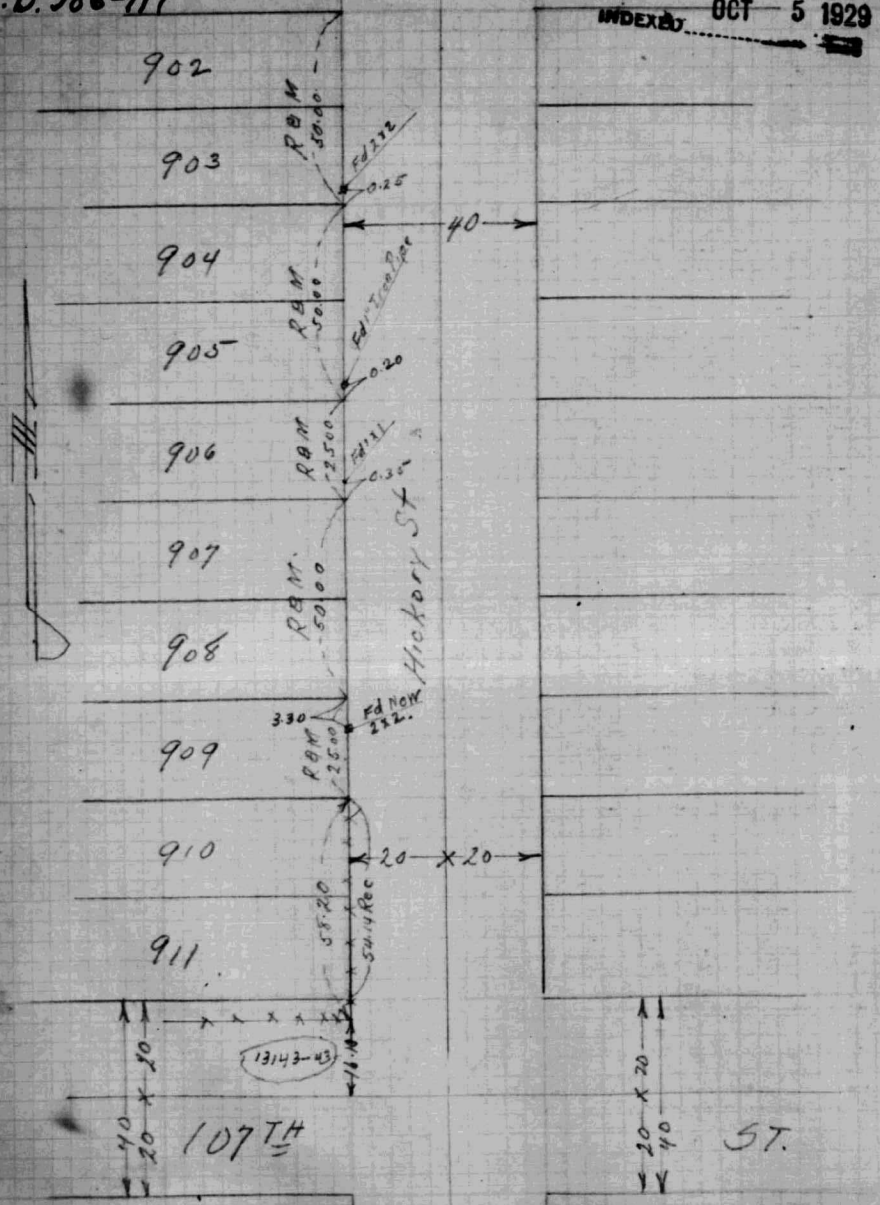

F.B. 986-118

INDEXED OCT 5 1929

F.B. 986-119

EAST CITY BOUNDARY E. of WEIGAND AVE.

103rd Street - To 107th Street

Survey (To Locate Boundary Line) & TIES

69226-OTW

Sept. 22-1929

Ridley
Gettman
Davis
Conklin

℄ Ref - 12302-69
Pages 9 & 10 this book

Tract 9196

Tract 10568

F.B. 986-120 37

103rd STREET

Fnd PK on M.H.
set cT
set spk
Fnd Spk
Fnd 2" Pipe Leaning
Fnd 2" Pipe
To Willamette
40.04
39.99
7.11
22.05
29.67
20.36
29.89
2.50
2.10
17.25.65
R. 25.30
290.75
19.65
30
90° 13' 15"
AVE
16000
20
40
N. 100° 11' 05"
R 100° 10' 25"
7'
90° 13' 15"
WEIGAND
755.16
Tract 9196
Rec. 670.33
M. 670.33
670.33
M. 670.32 @ 71°
Ely City Boundary
Transit Line
Pg 37
Pg 37
Pg 37
Pg 37

F.B. 986-121

School Grounds

105th

Page-9

STREET

Page-37

F.B. 986-122

38

20' 20
40

Tract 9196

Not Found

Fnd 3" Pipe

Not in Fence

Pl Point

20.04

20.08

Tract 10568

City Boundary

Transit Line

Rec 177.16
M 177.28

Fnd 2"

Replaced by Tie

Page-9

20 20
40

Pg-39

F.B. 986-123 Pg- 38

F.B. 986-124 Pg-38

INDEXED OCT 5 1929

18105

39

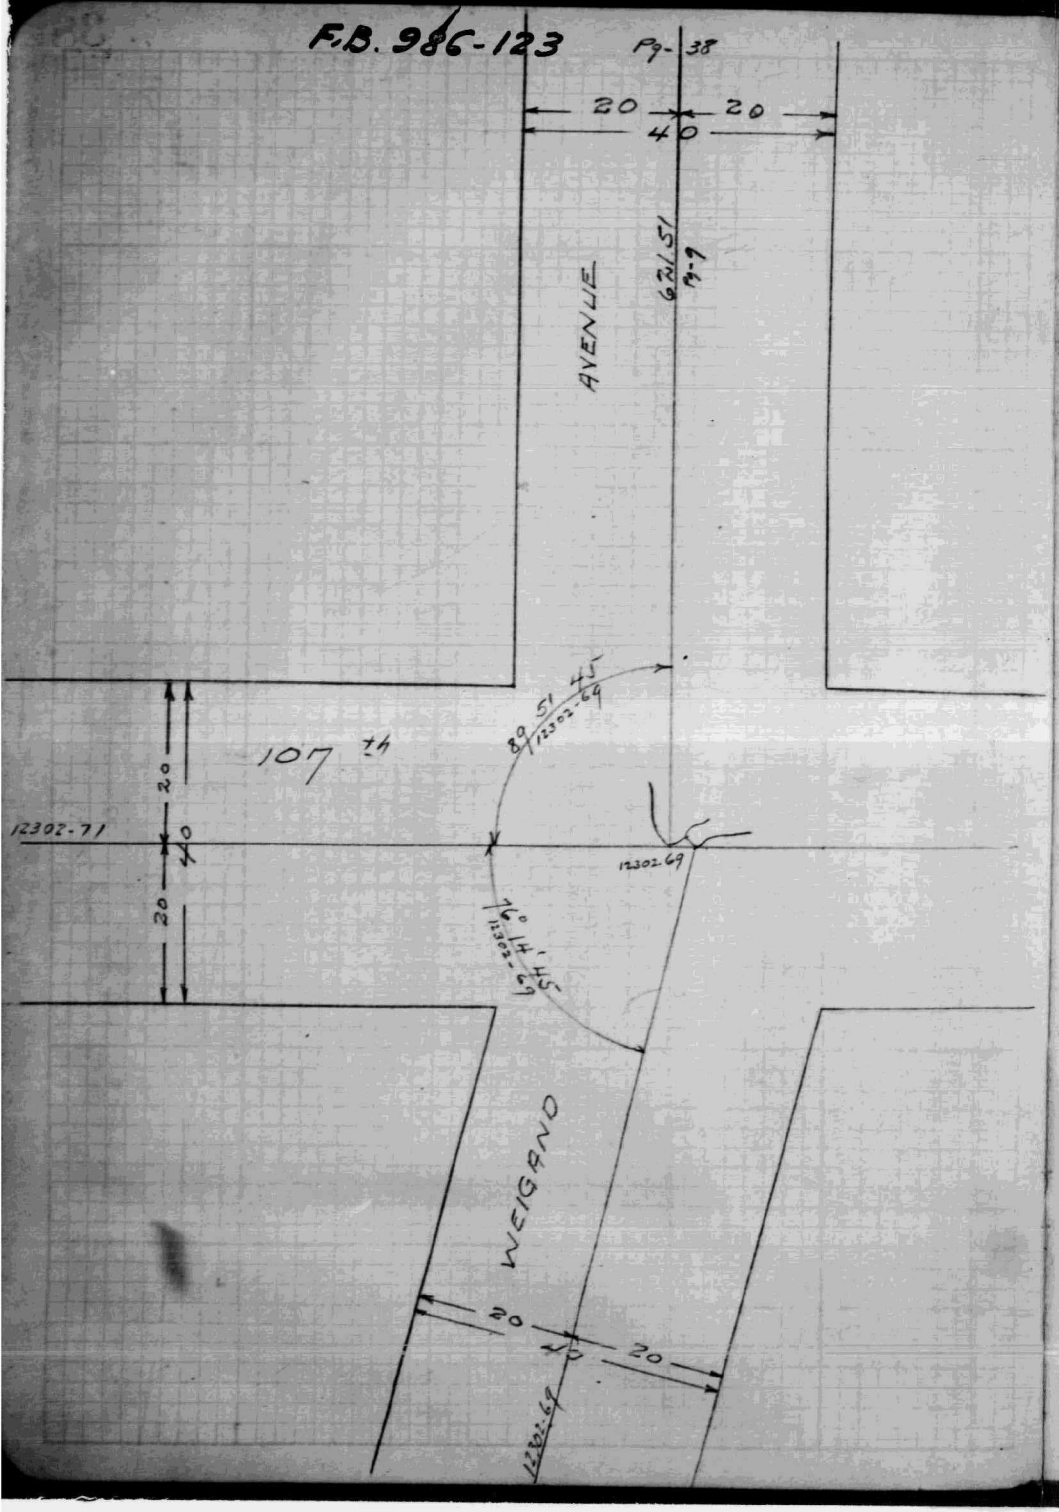

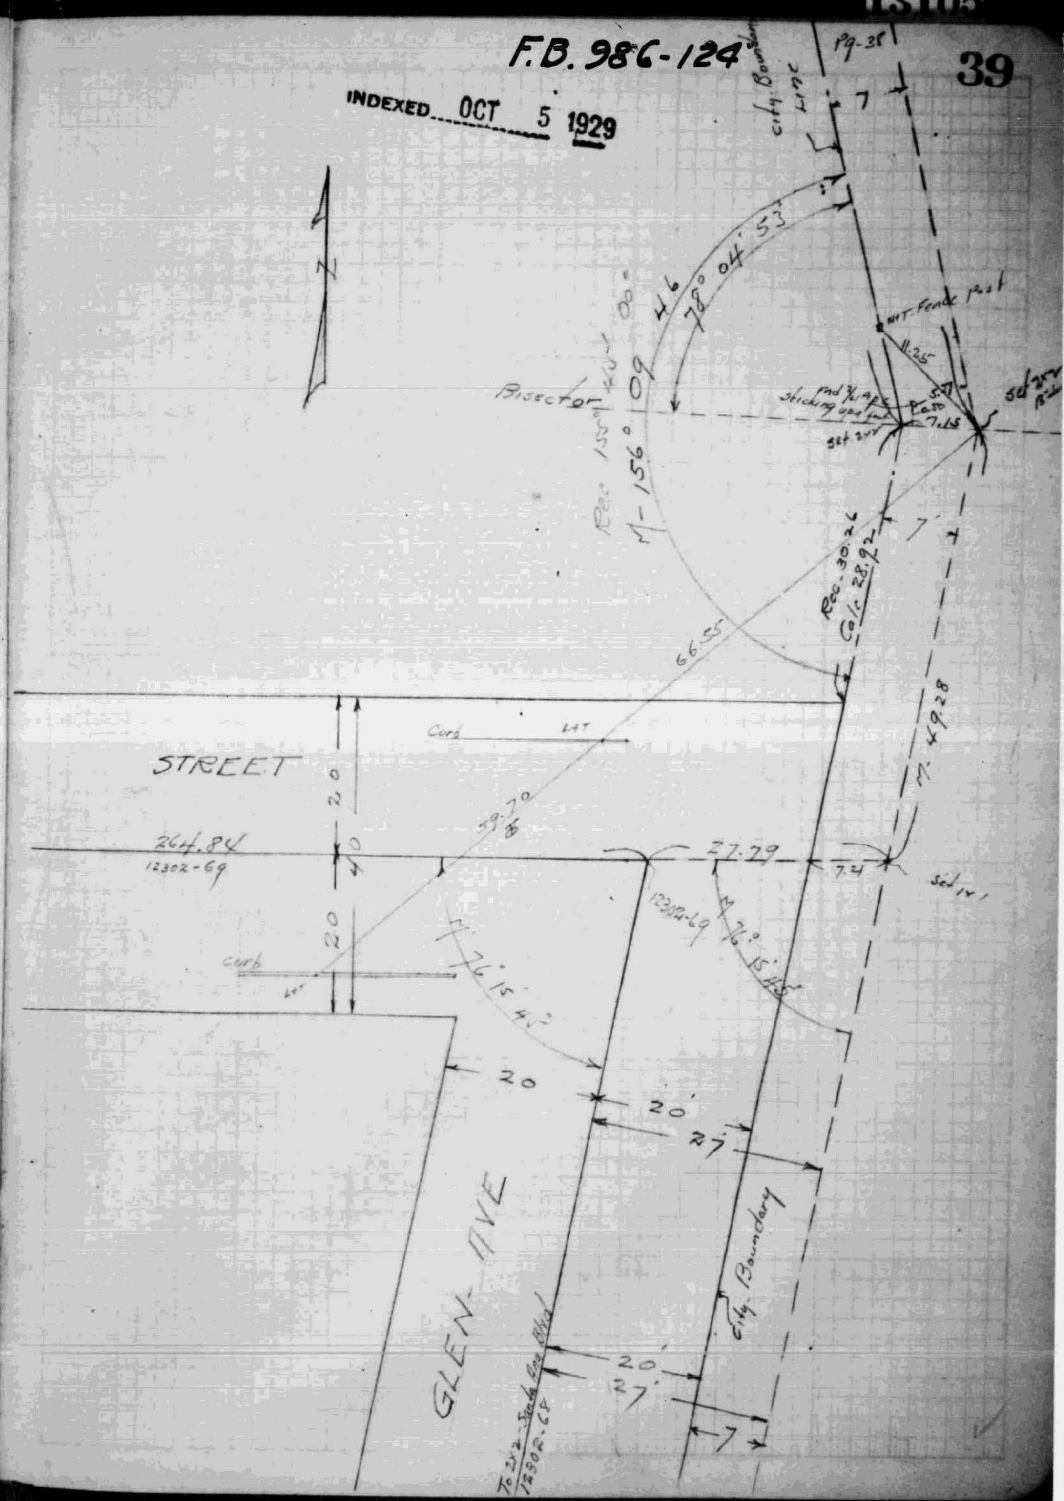

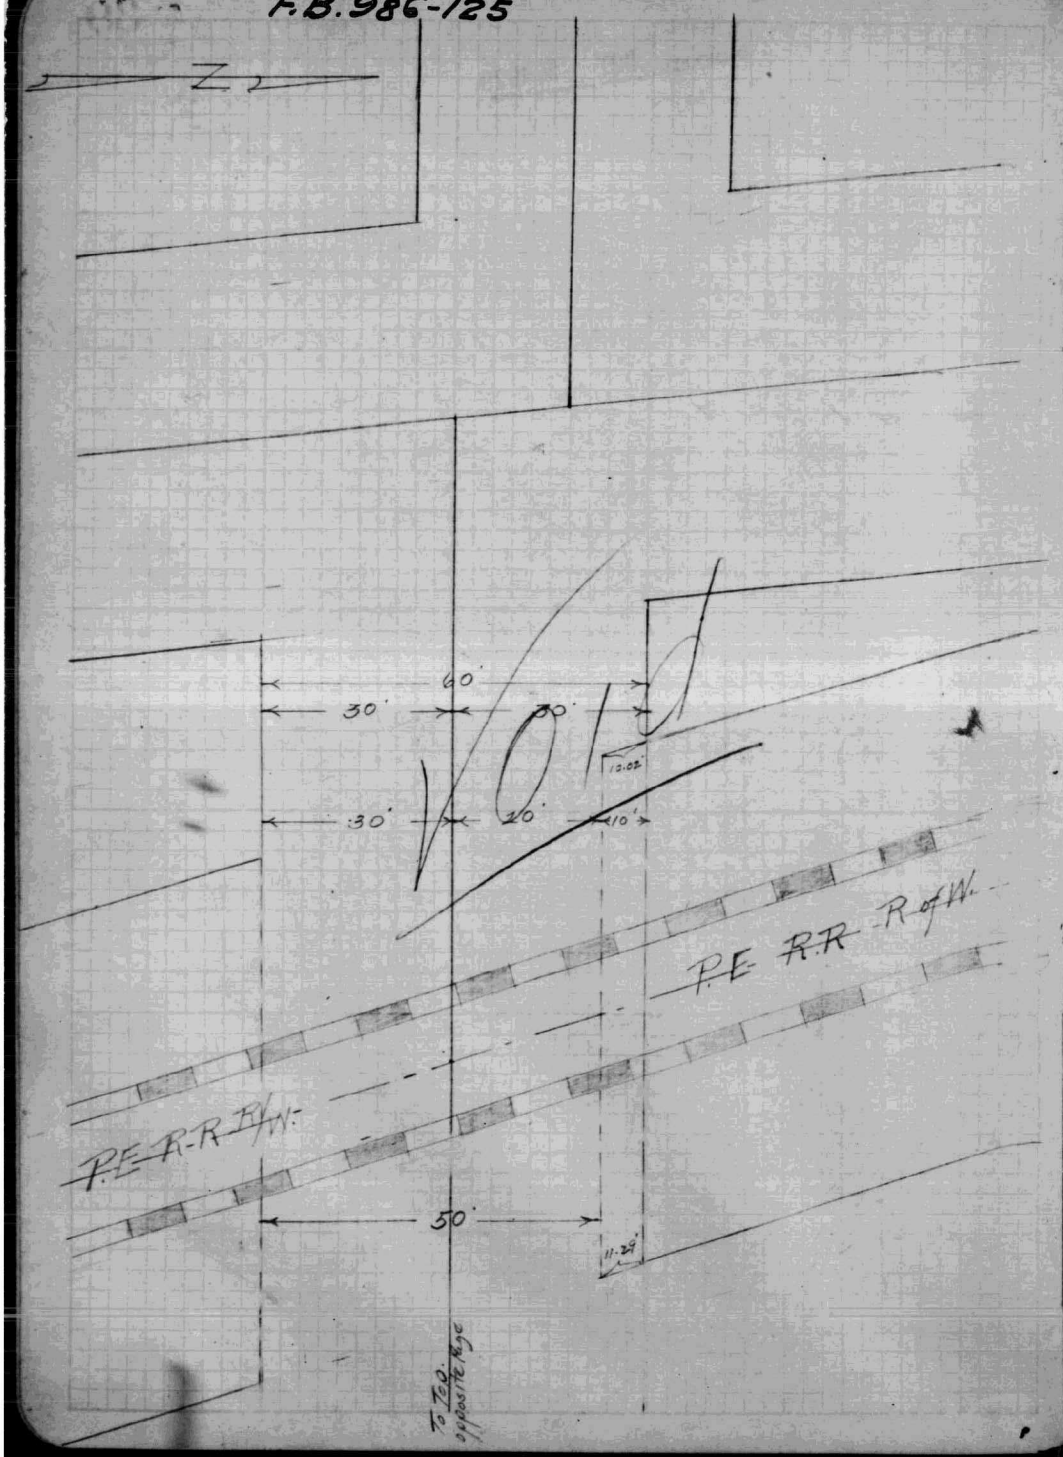
Z
60'
30'
30'
Void
12.02
30'
20'
10'
P.E. R.R. R/W.
P.E. R.R. R/W.
50'
11.29'
To T.P. opposite Edge

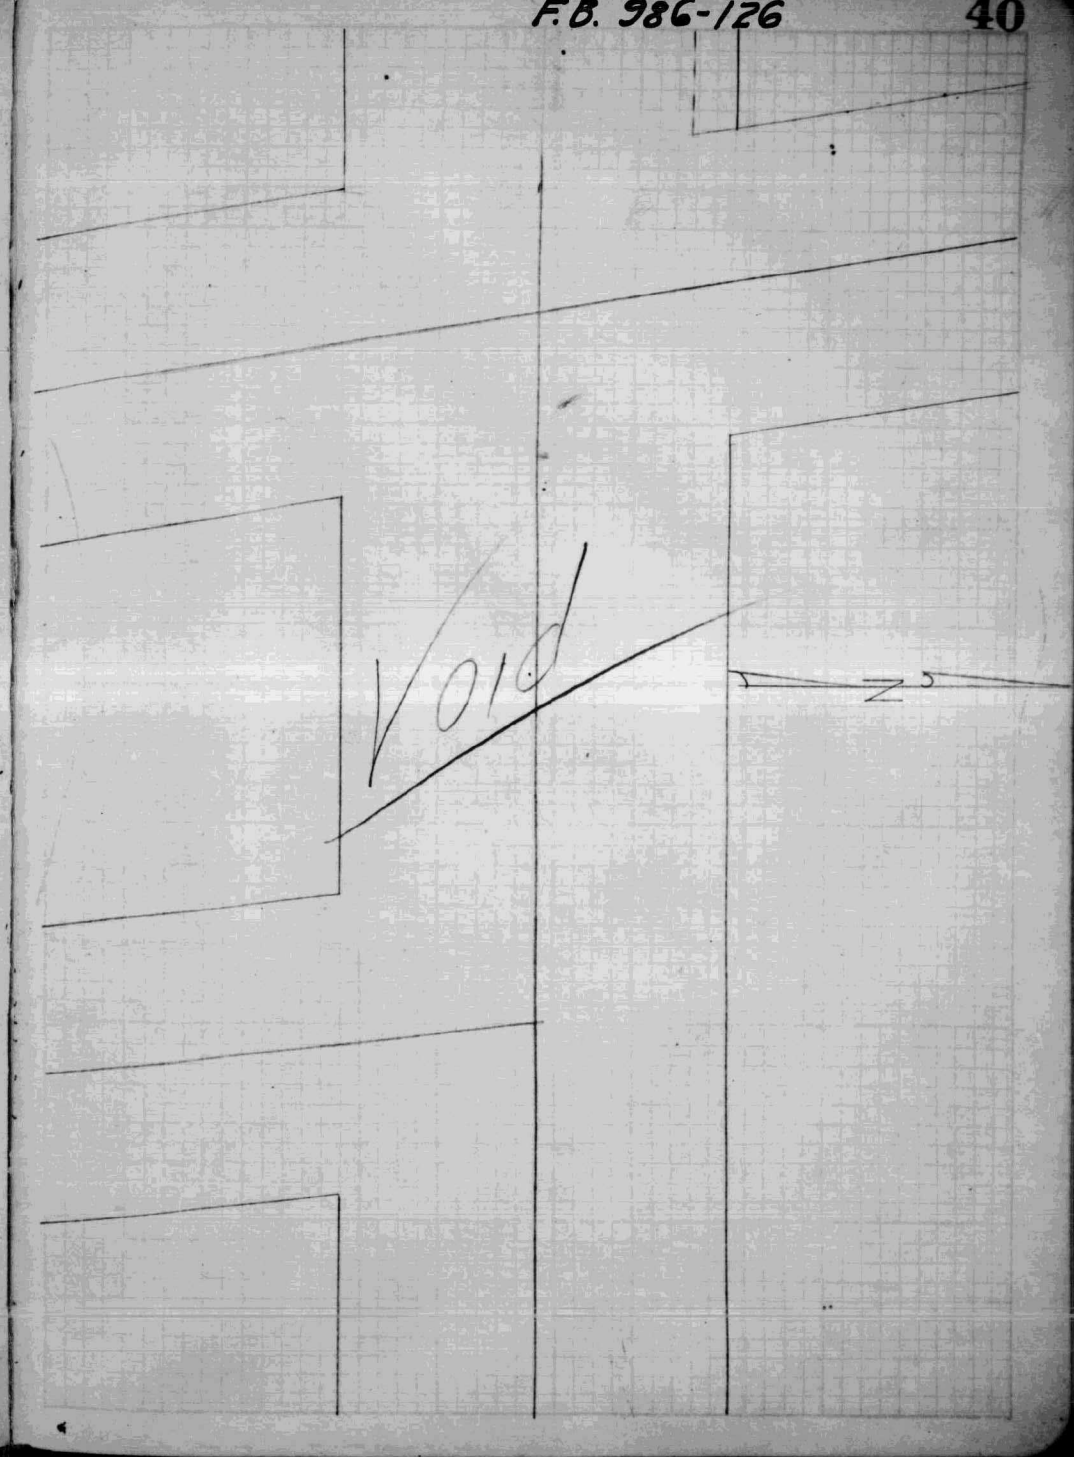
Void
Z

INDEXED APR 22 1932

F.B. 986-127

116TH ST

GLEN AVE TO WILMINGTON AVE

℄ TIES, ANGLES AND MEASUREMENTS.

11-88272

Oct- 7-31

TOMLINSON
EPSTEIN - Austin
DONKER
HORN-J.A.
KIPKE
Stein

℄ REF - 12302-40-54-55-56
12310-52

13105

F.B. 986-128

42

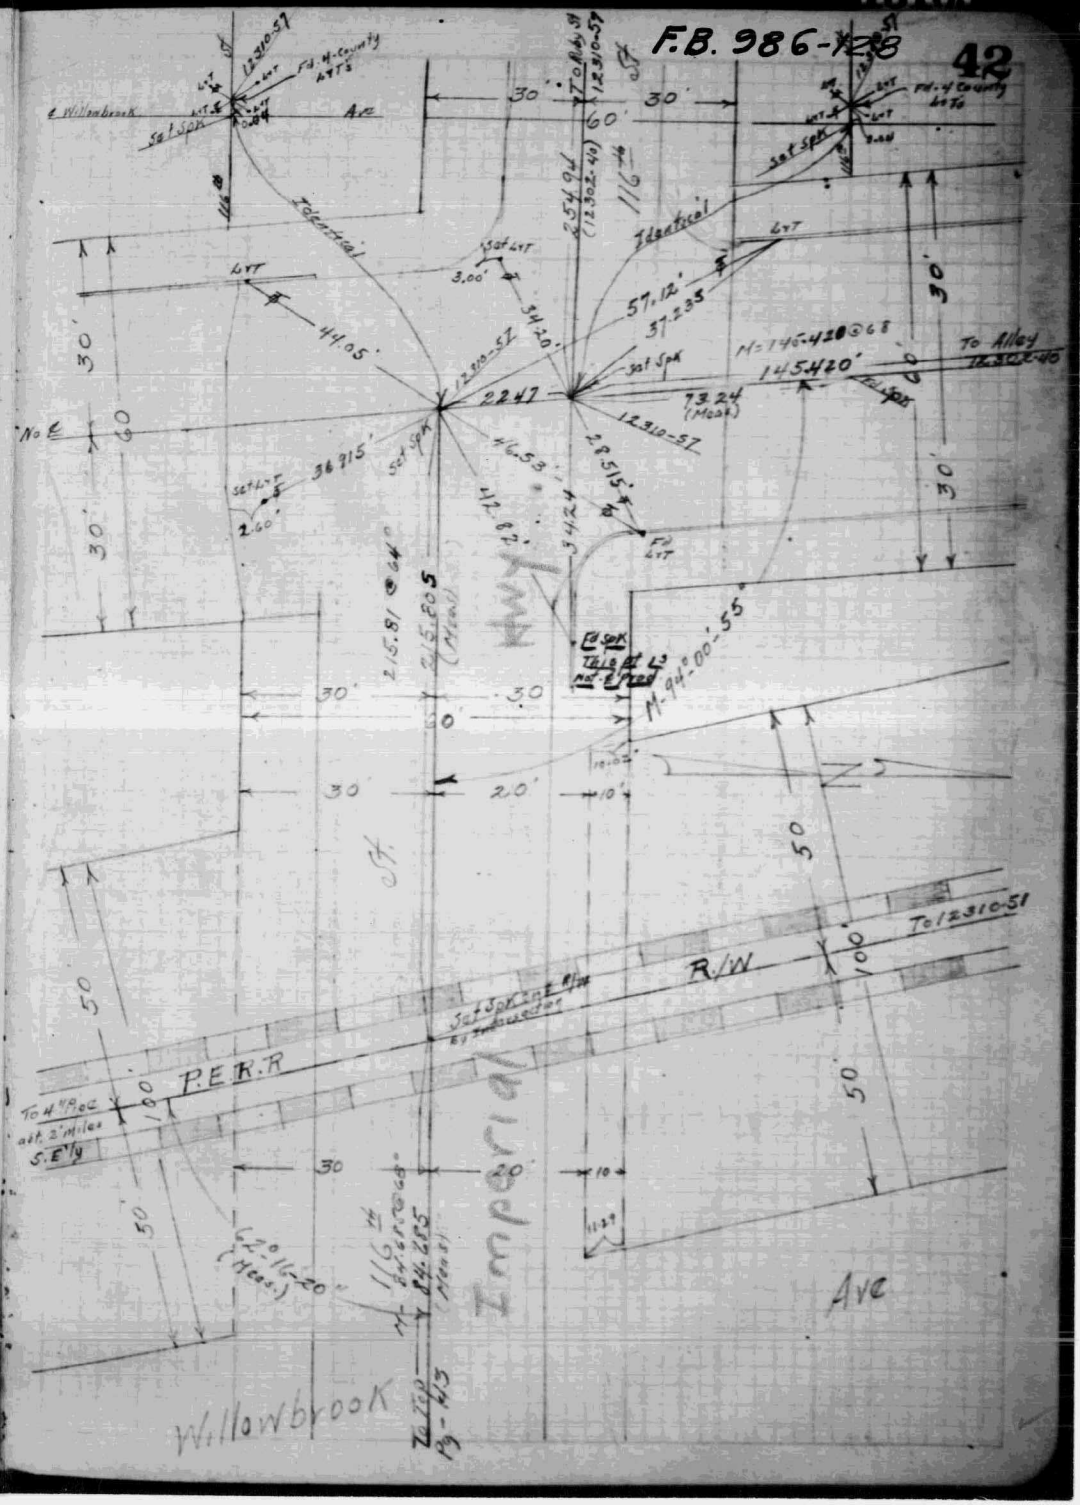

F.B. 986-129

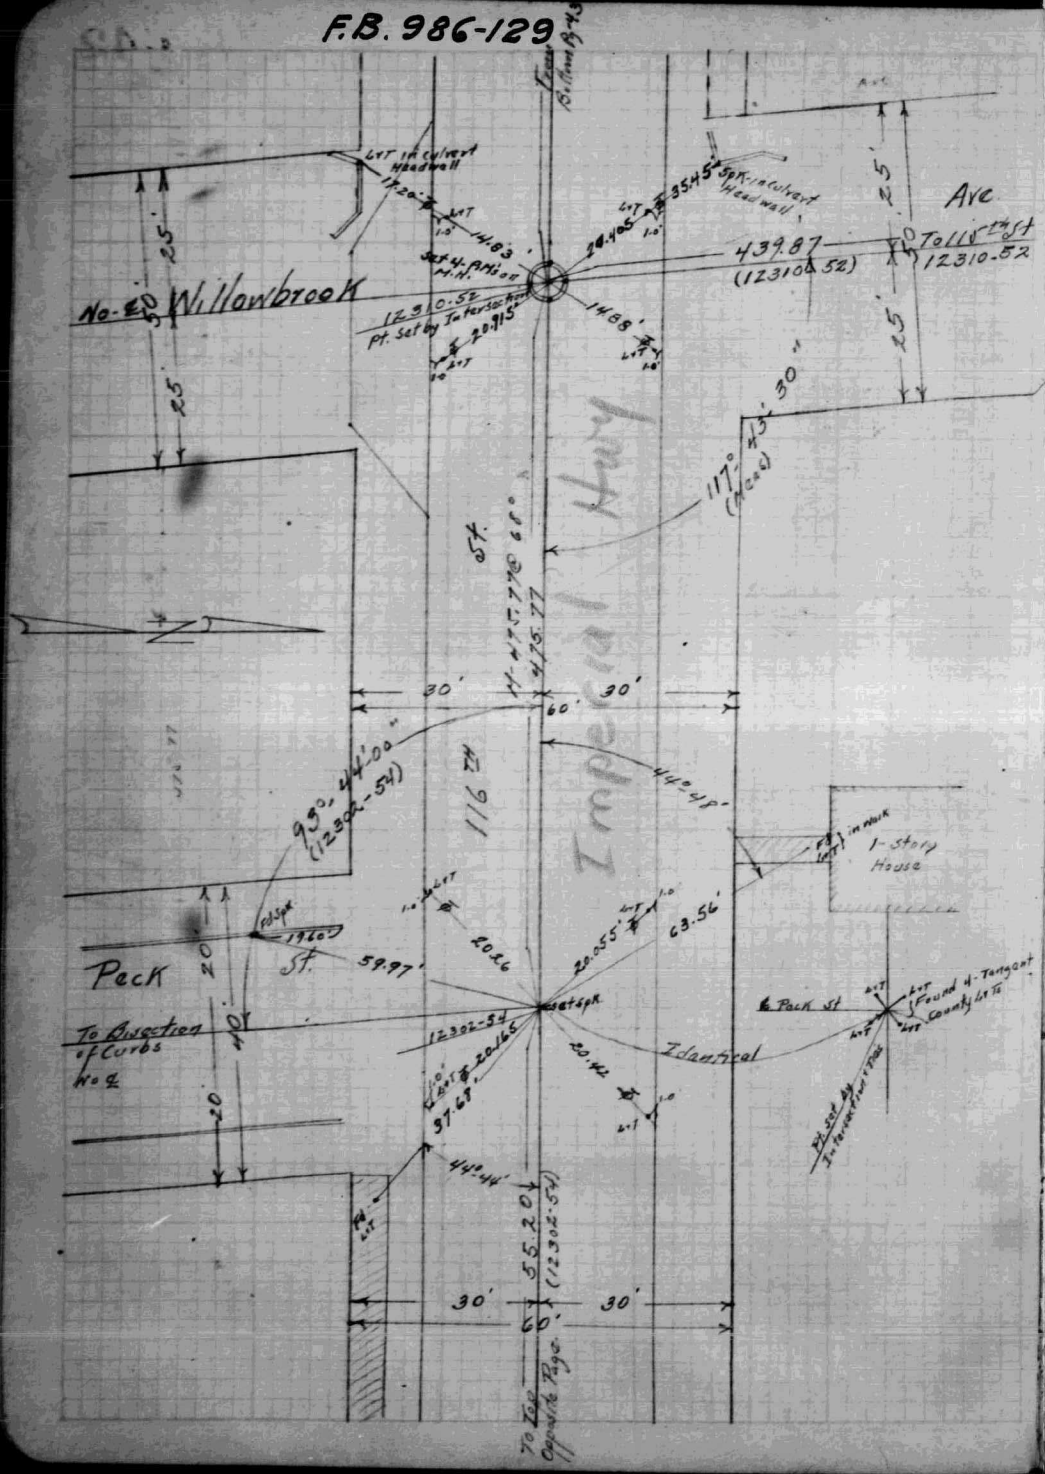

F.B. 986-130 43

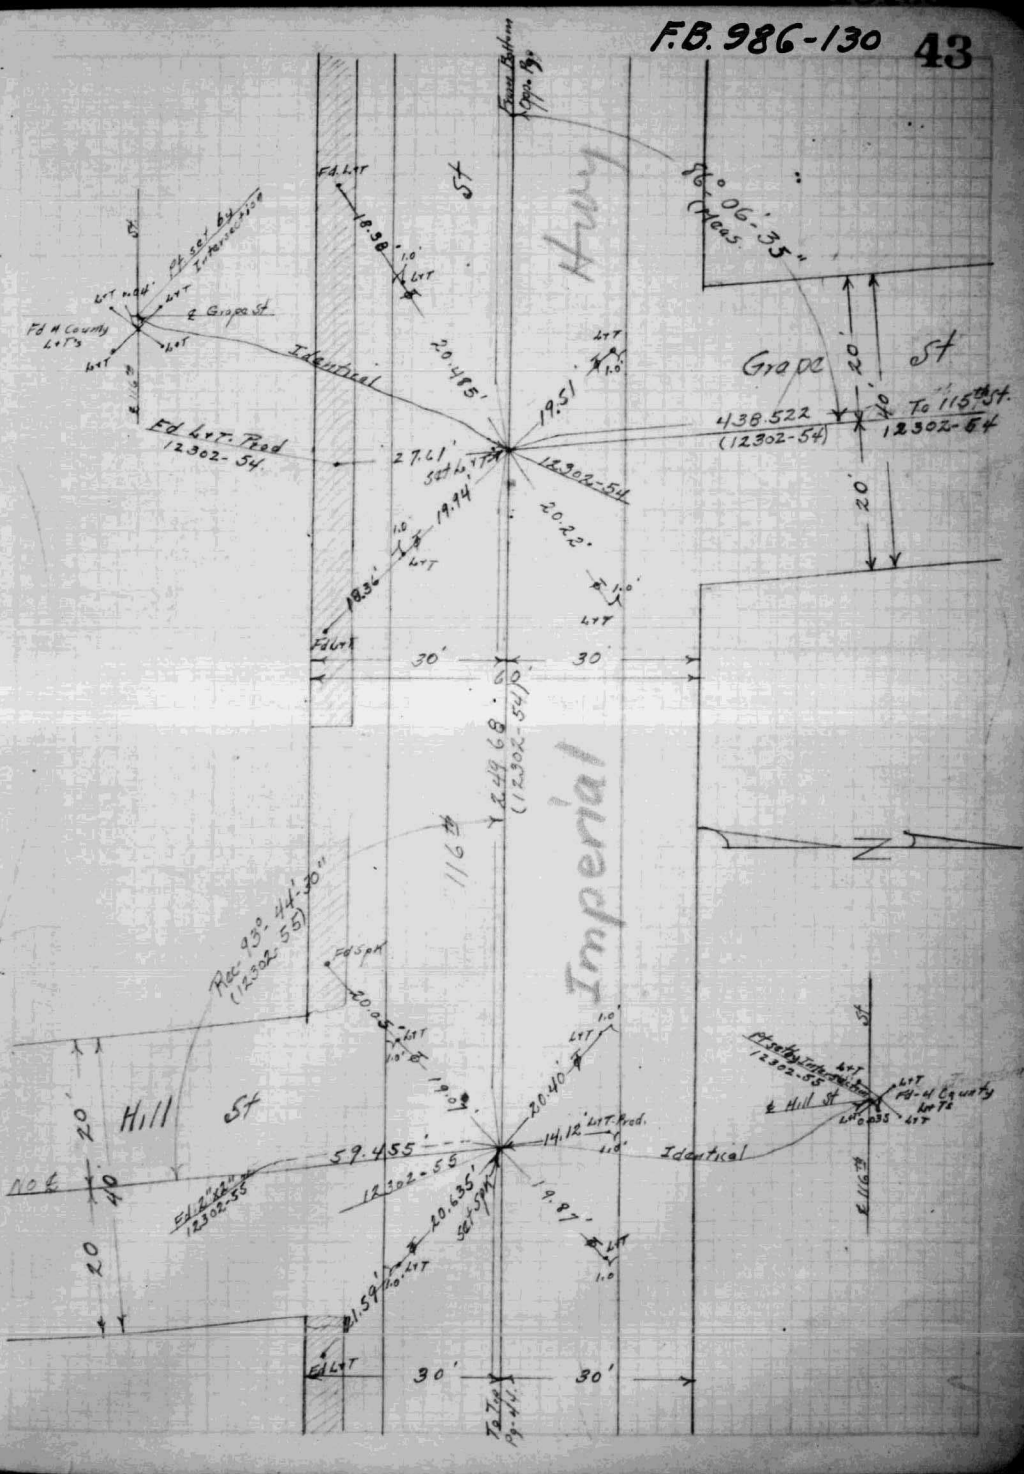
Imperial Hwy
Grape St
438.522
(12302-54)
To 115th St
12302-54
Fd Lyt. Prod
12302-54
Fd Lyt
Fd Spk
Identical
Hill St
Pk Set by Intersection
Fd 4 County Lyts
Fd 4" County Lyts
Pk Set by Intersection
Fd Lyt
Fd Spk
Rec. 990.44'-30" (12302-55)
59.455'
12302-55
Set Spk
Fd 4" County Lyts
Fd Lyt
To Top
116th St
Fd Lyt
Fd Lyt
Fd Lyt

F.B. 986-131

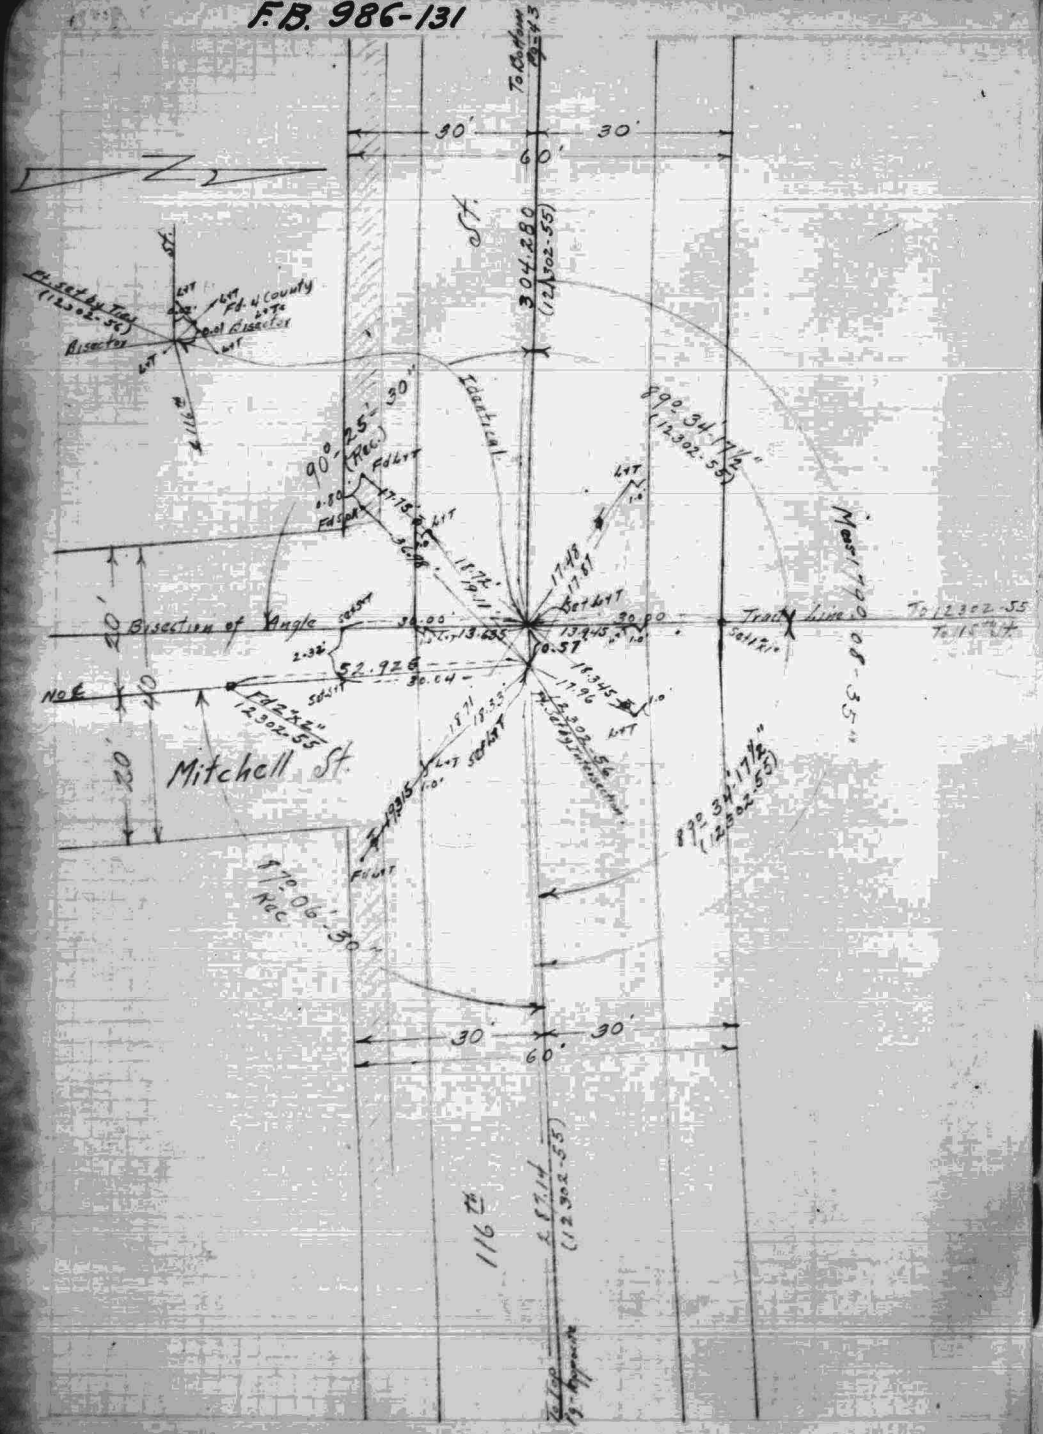

F.B.986-132 44

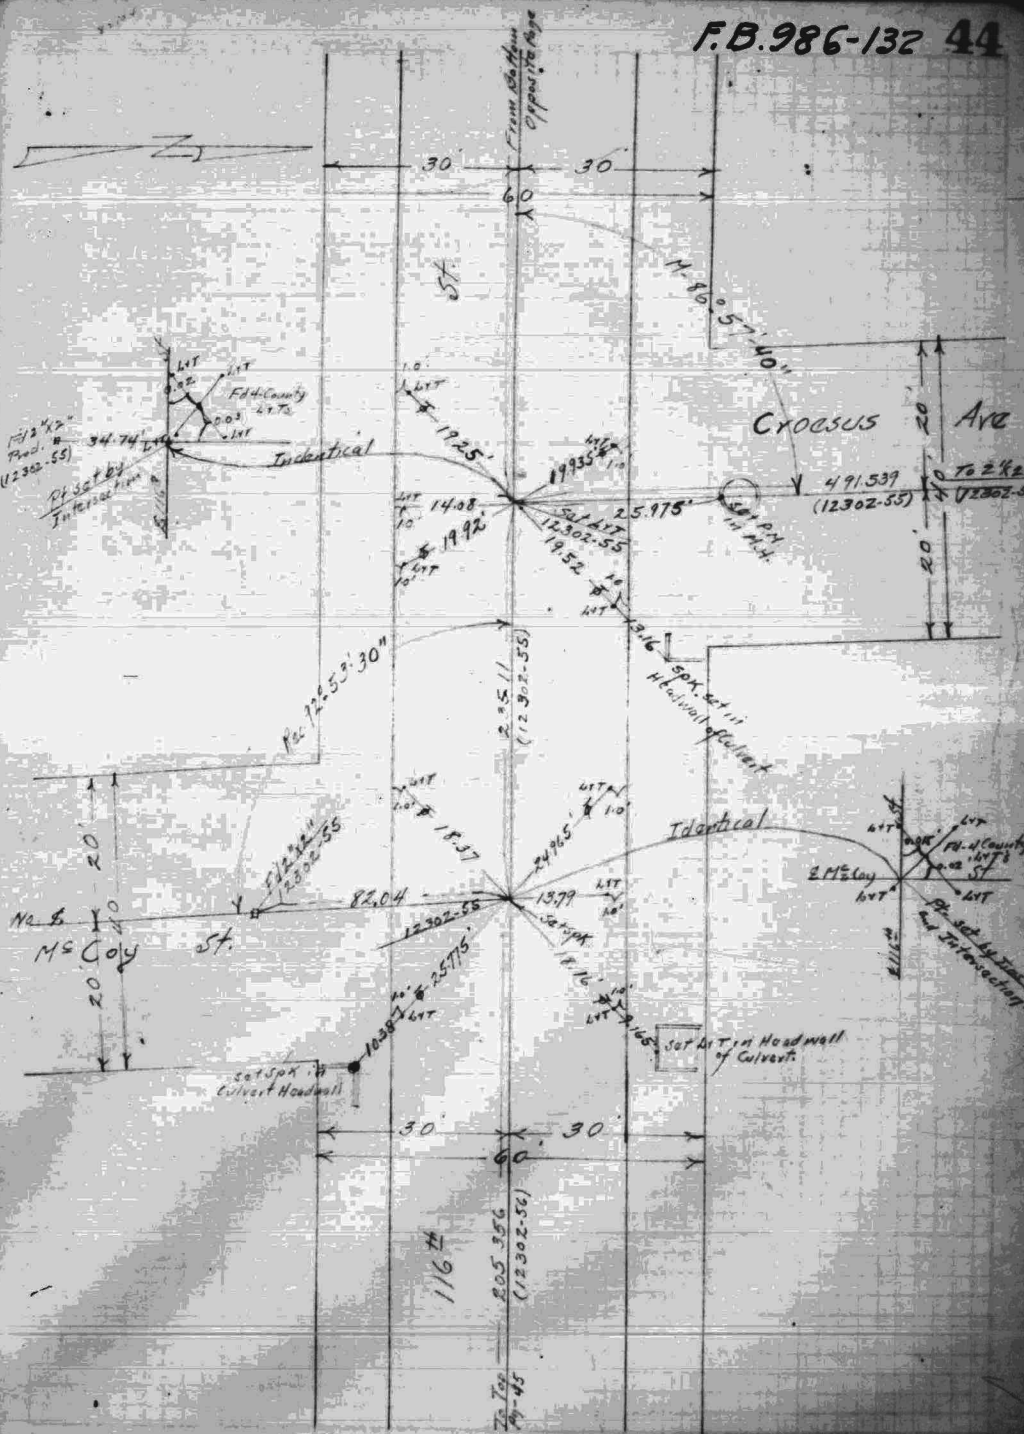

F.B. 986-133

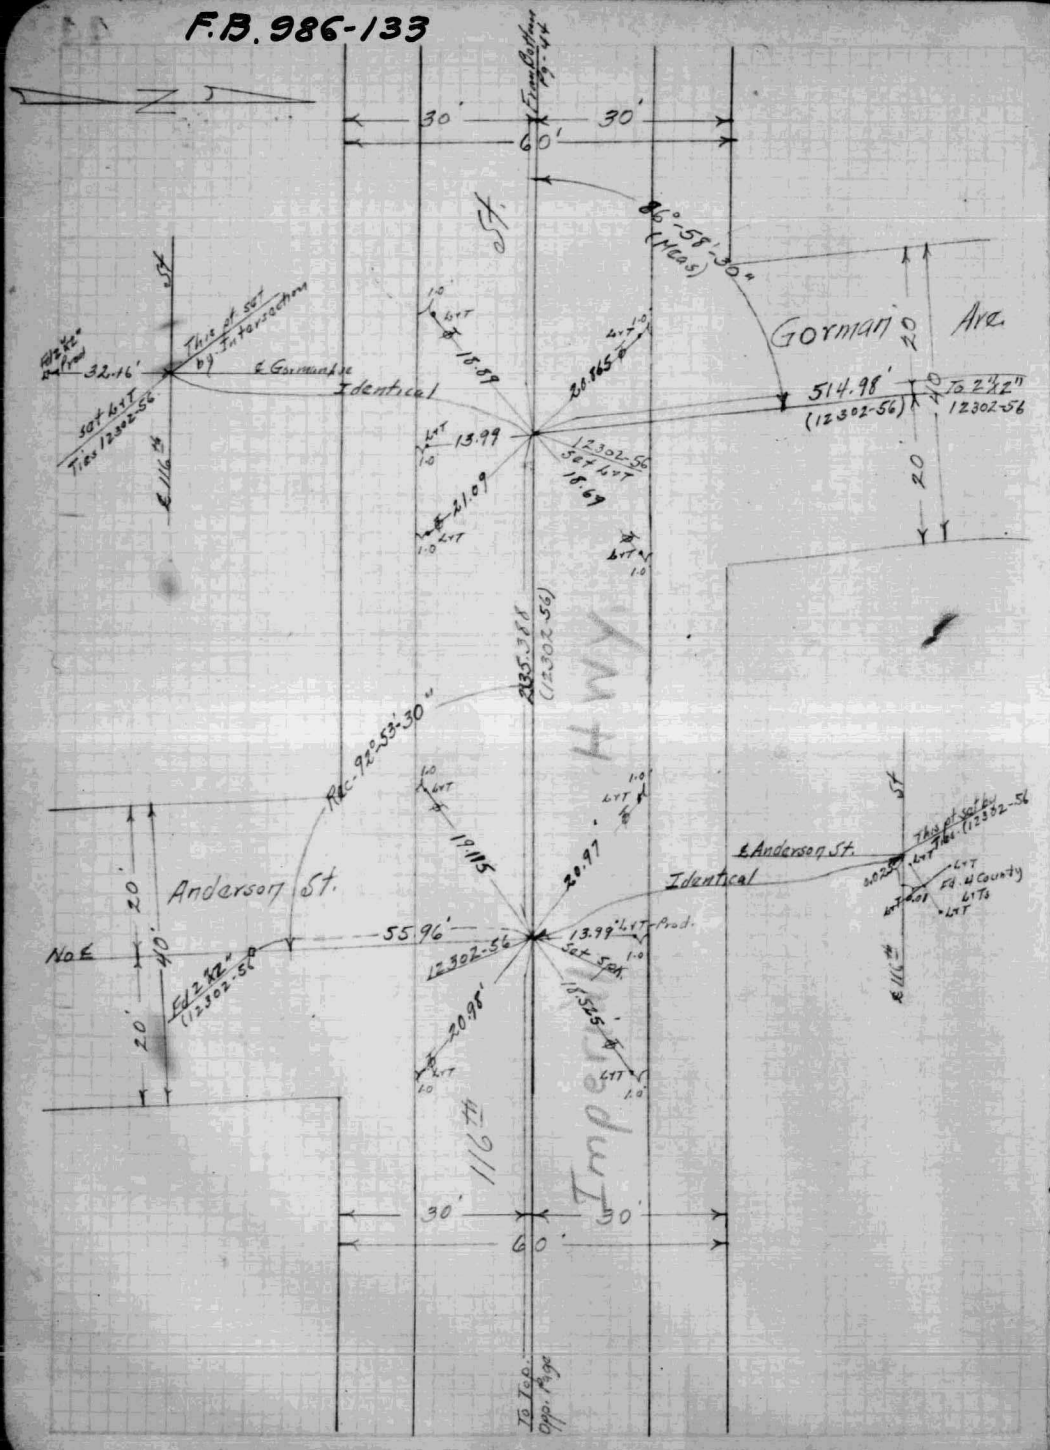

F.B. 986-134

INDEXED APR 22 1932

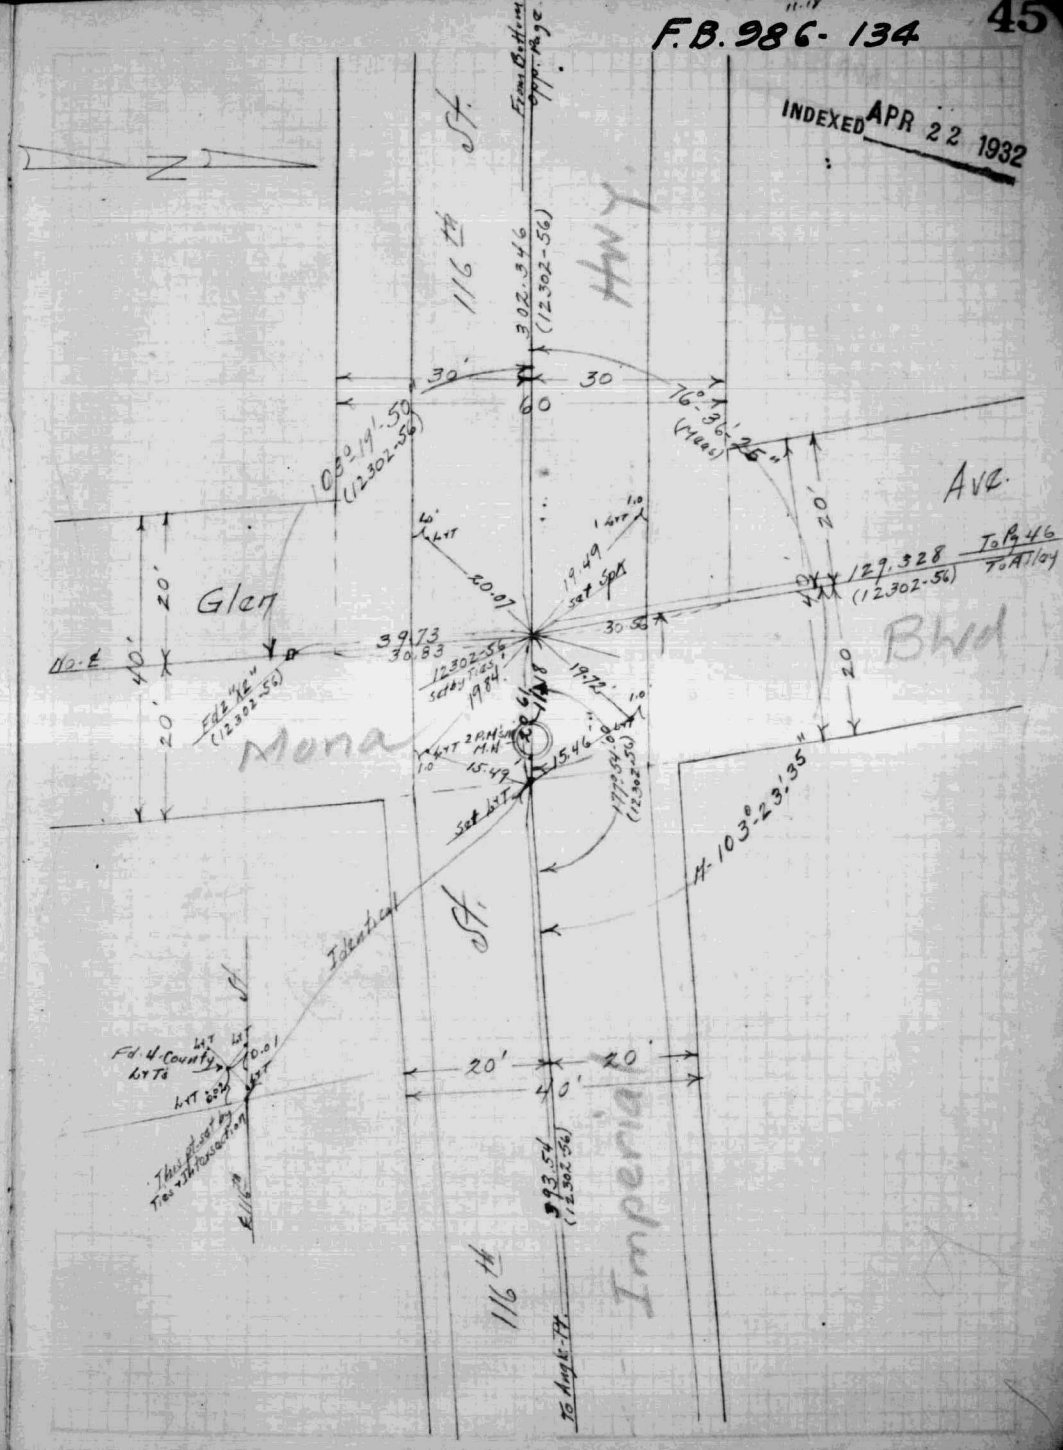

INDEXED APR 22 1932

F.B. 986-135

Mona Blvd
~~GLEN AVE~~

SANTA ANA BLVD TO 116TH ST

& TIES, ANGLES AND MEASUREMENTS

11-88272

NOV. 3-31

TOMLINSON
AUSTIN
DONKER
KIPKE

& REF. - 12302 - 49-50-52-56

F.B. 986-136 46

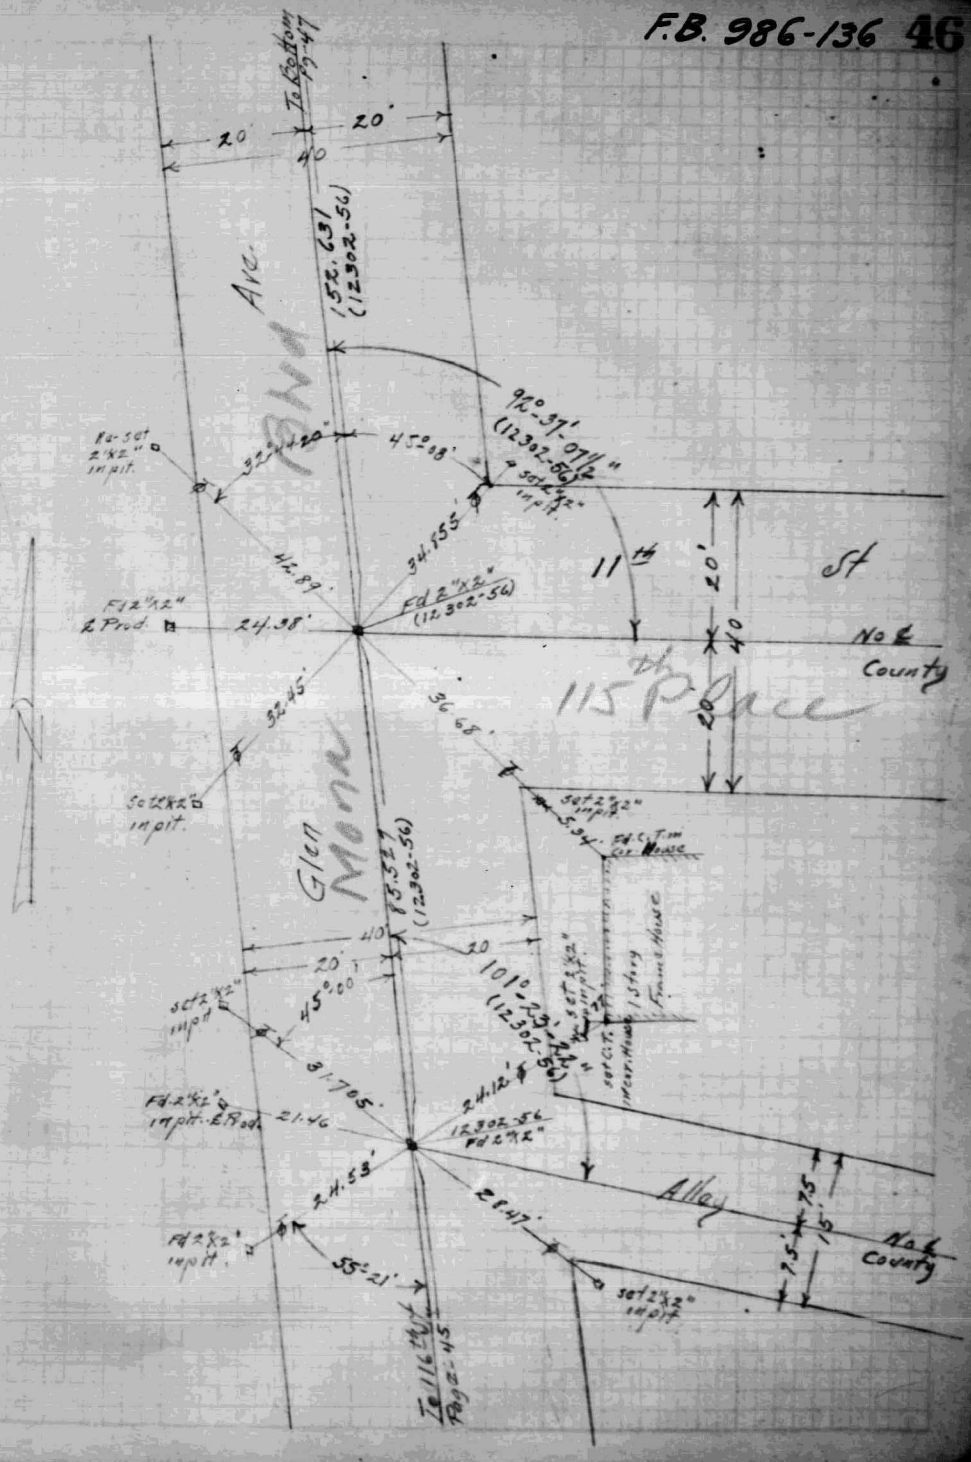

F.B. 986-137

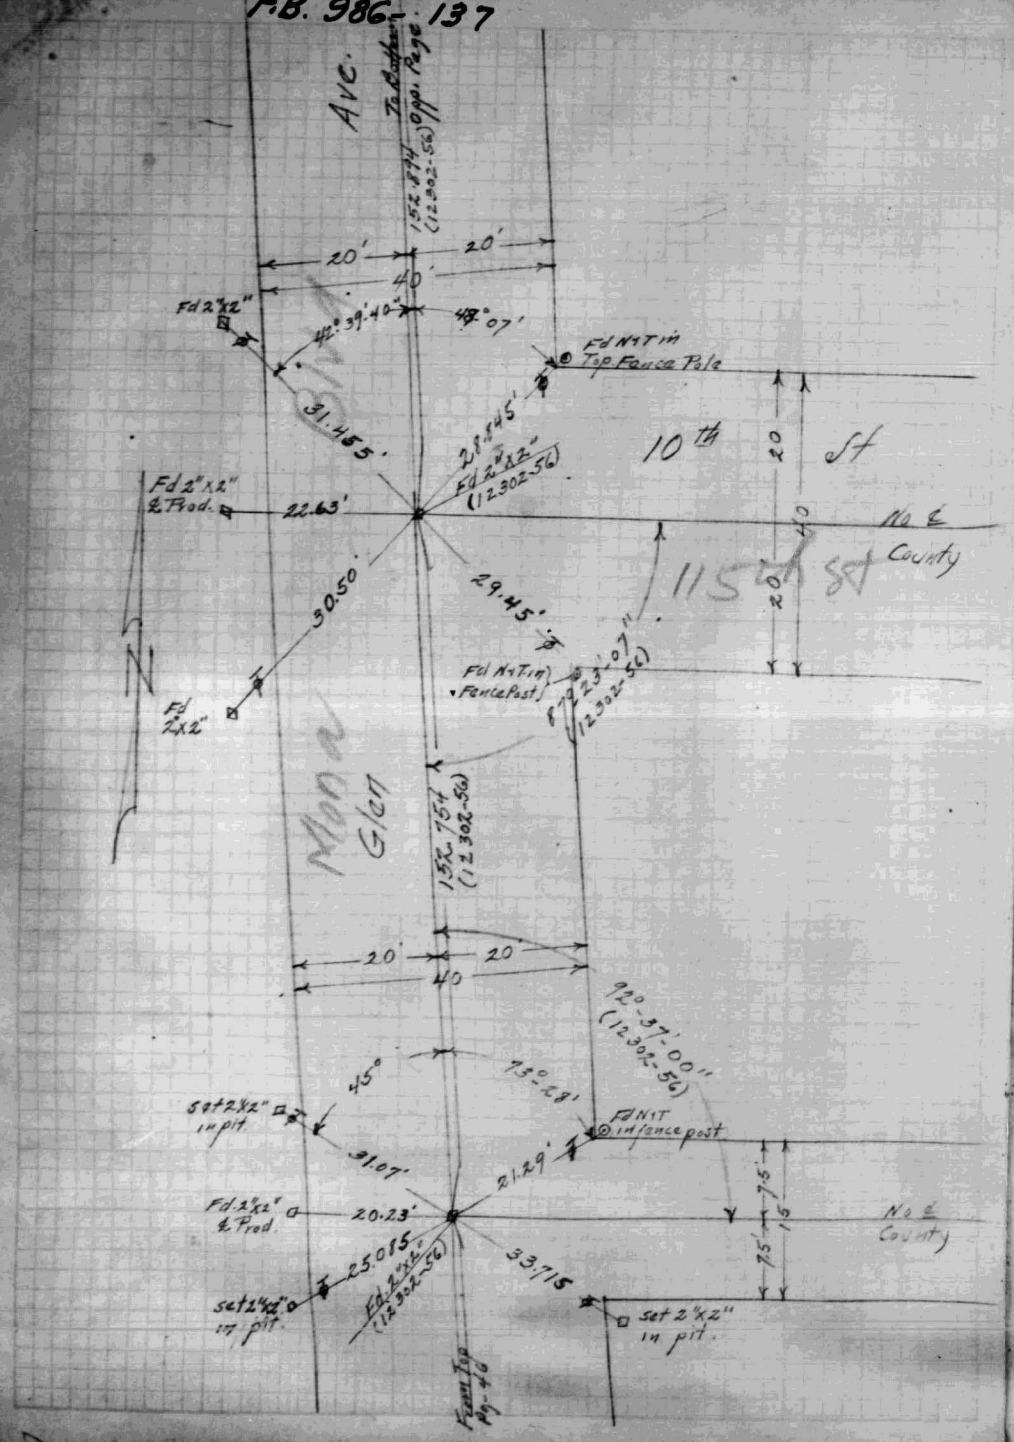

13105

F.B. 986-138 47

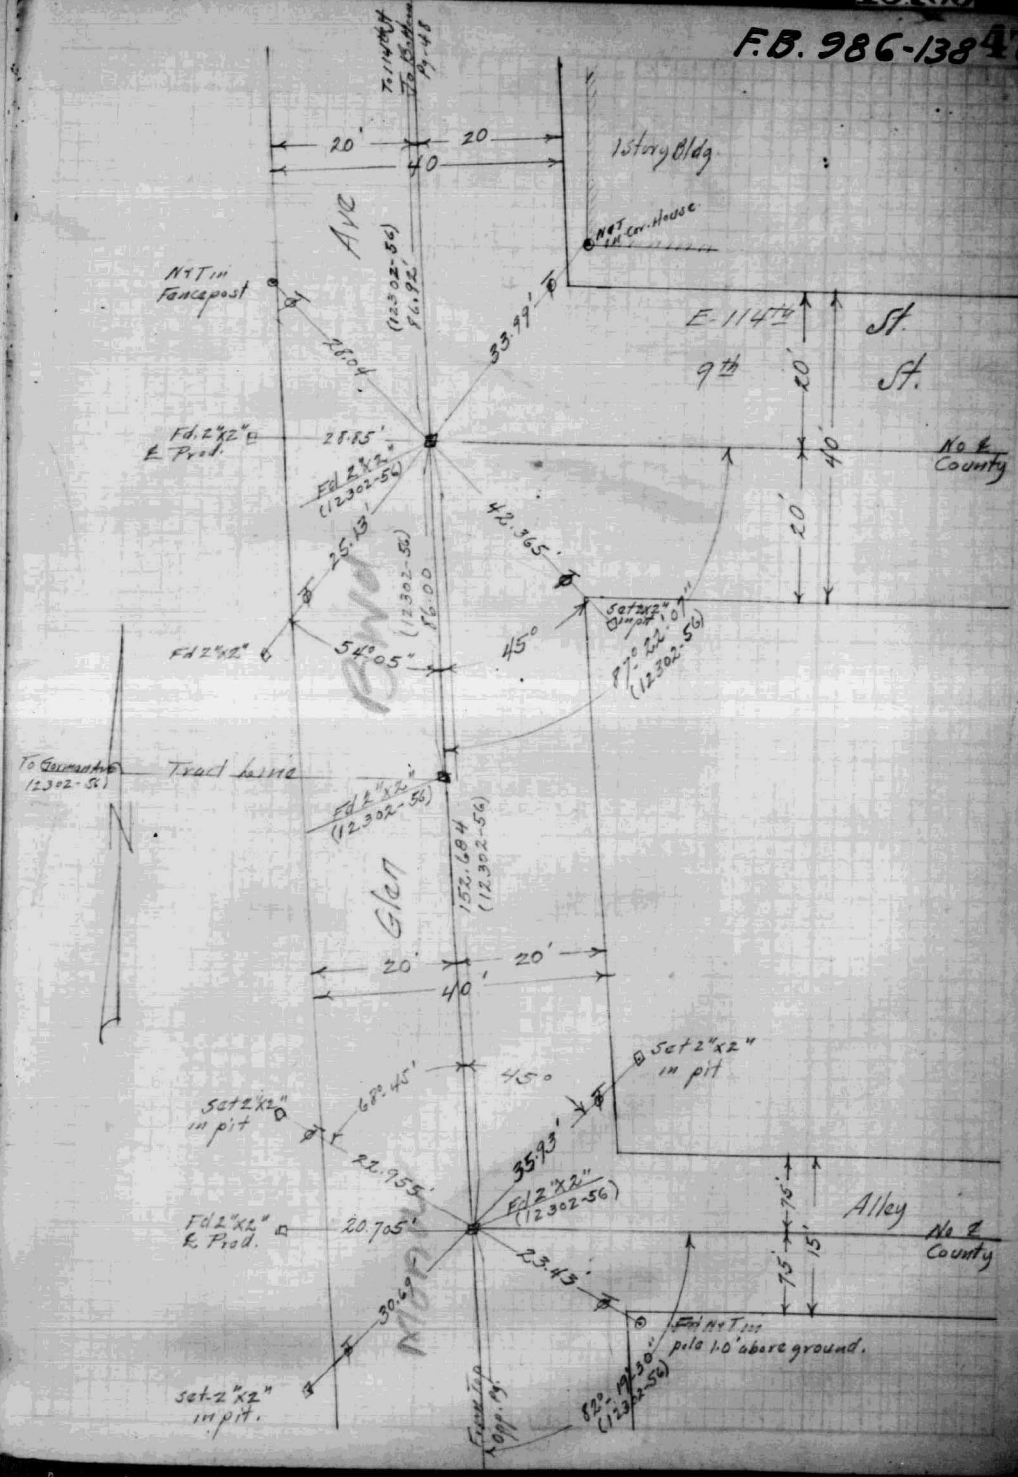

F.B. 986-139

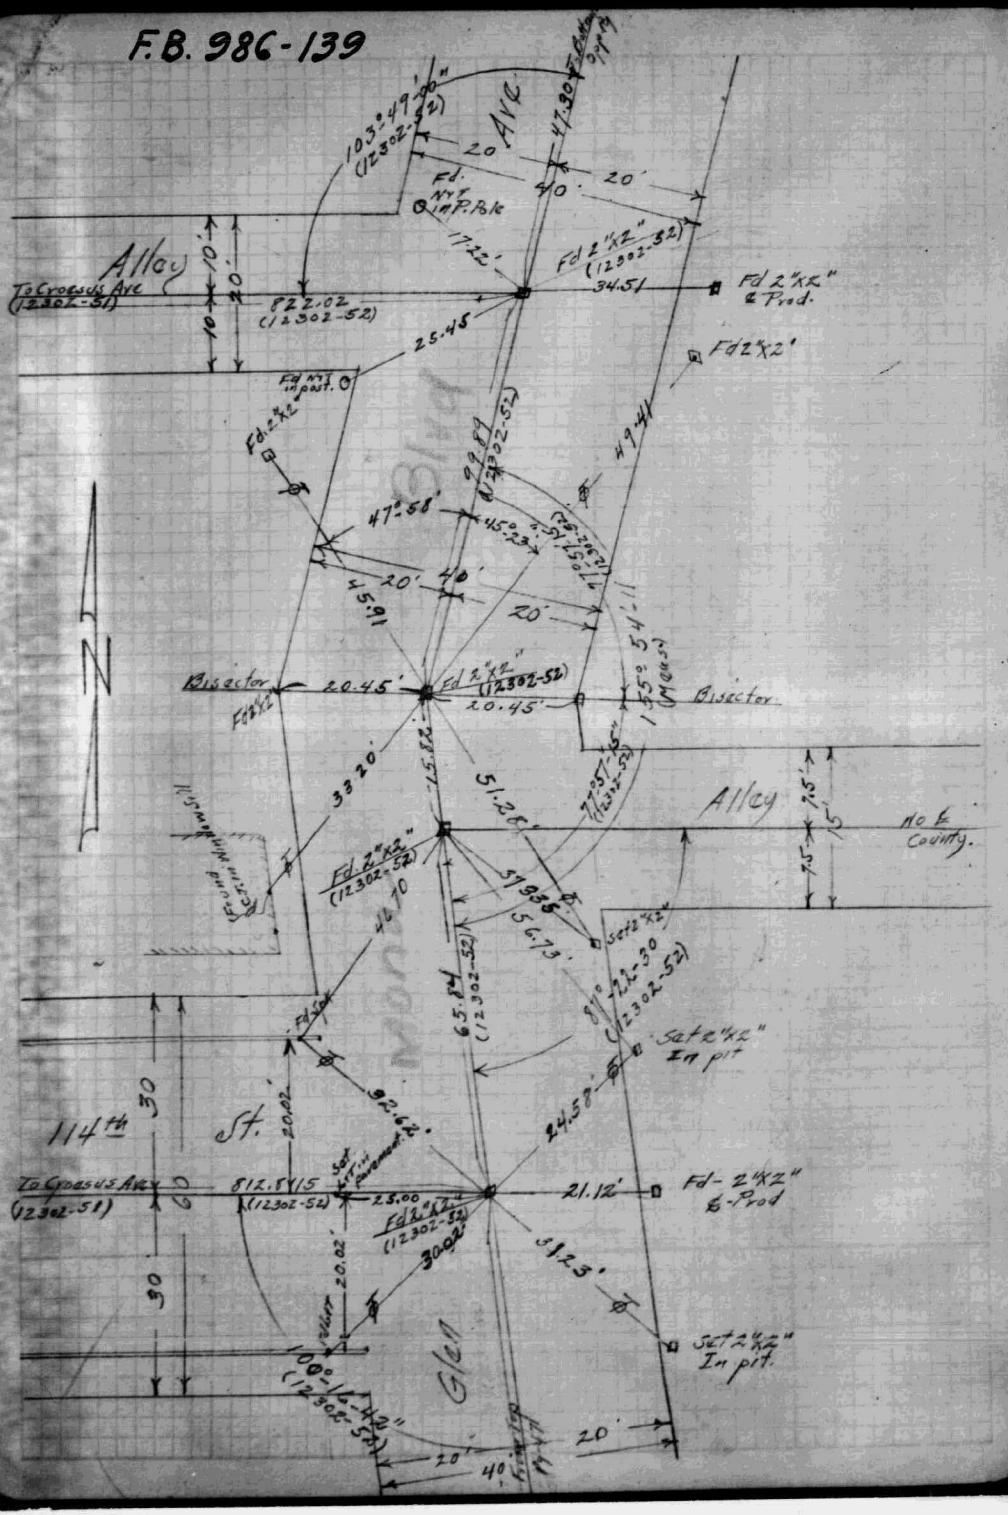

F.B. 986-140

48

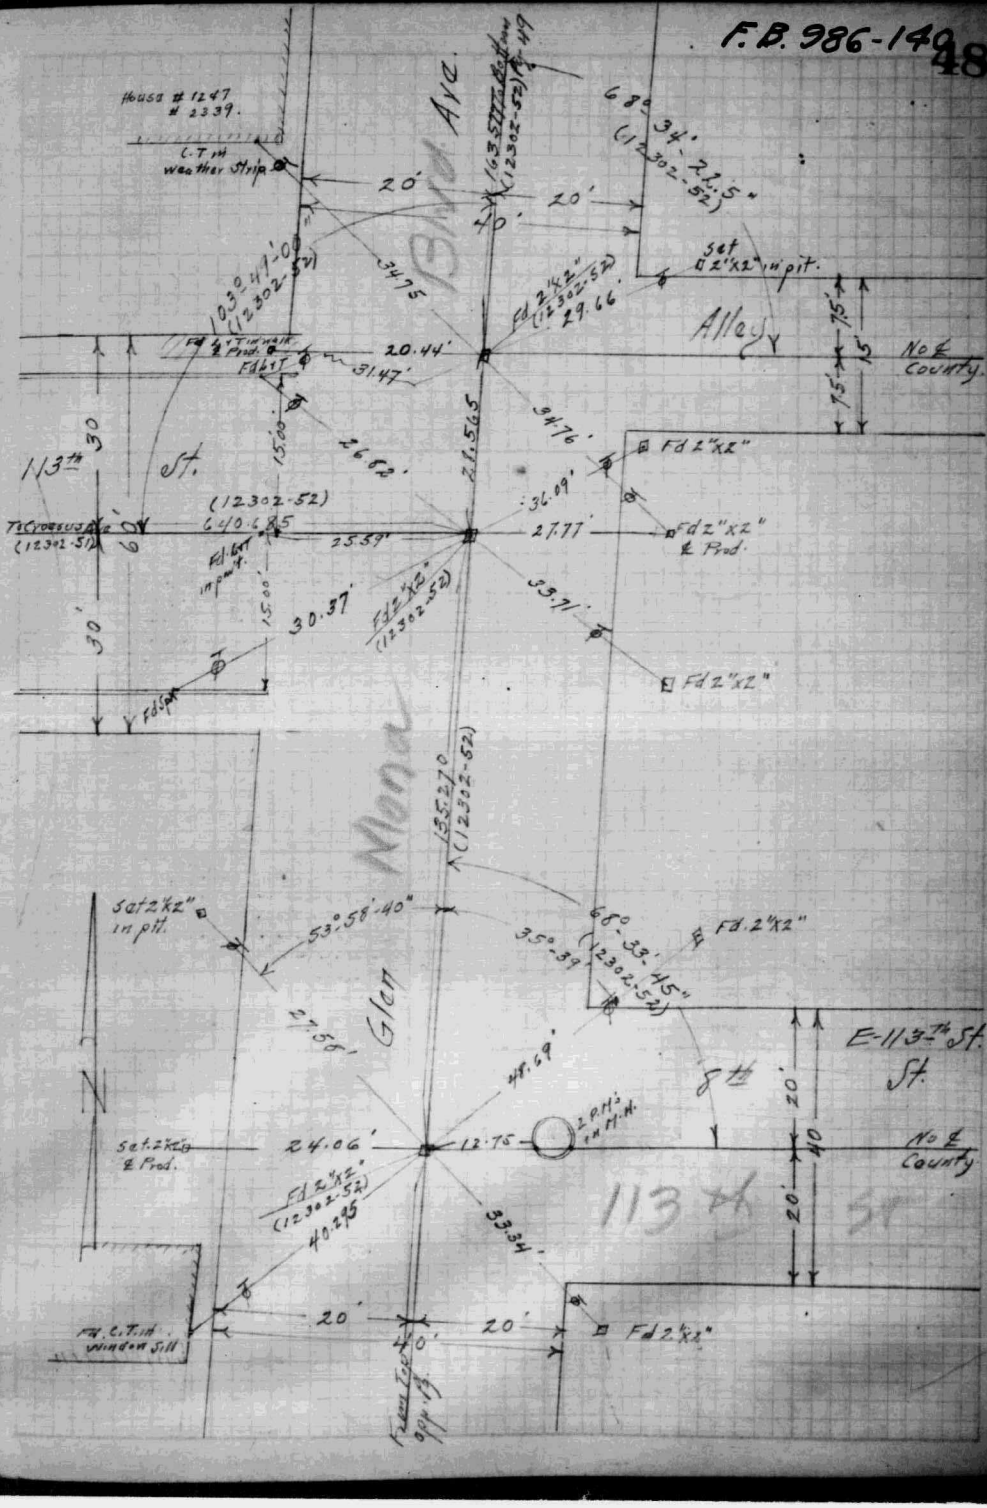

F.B. 986-141

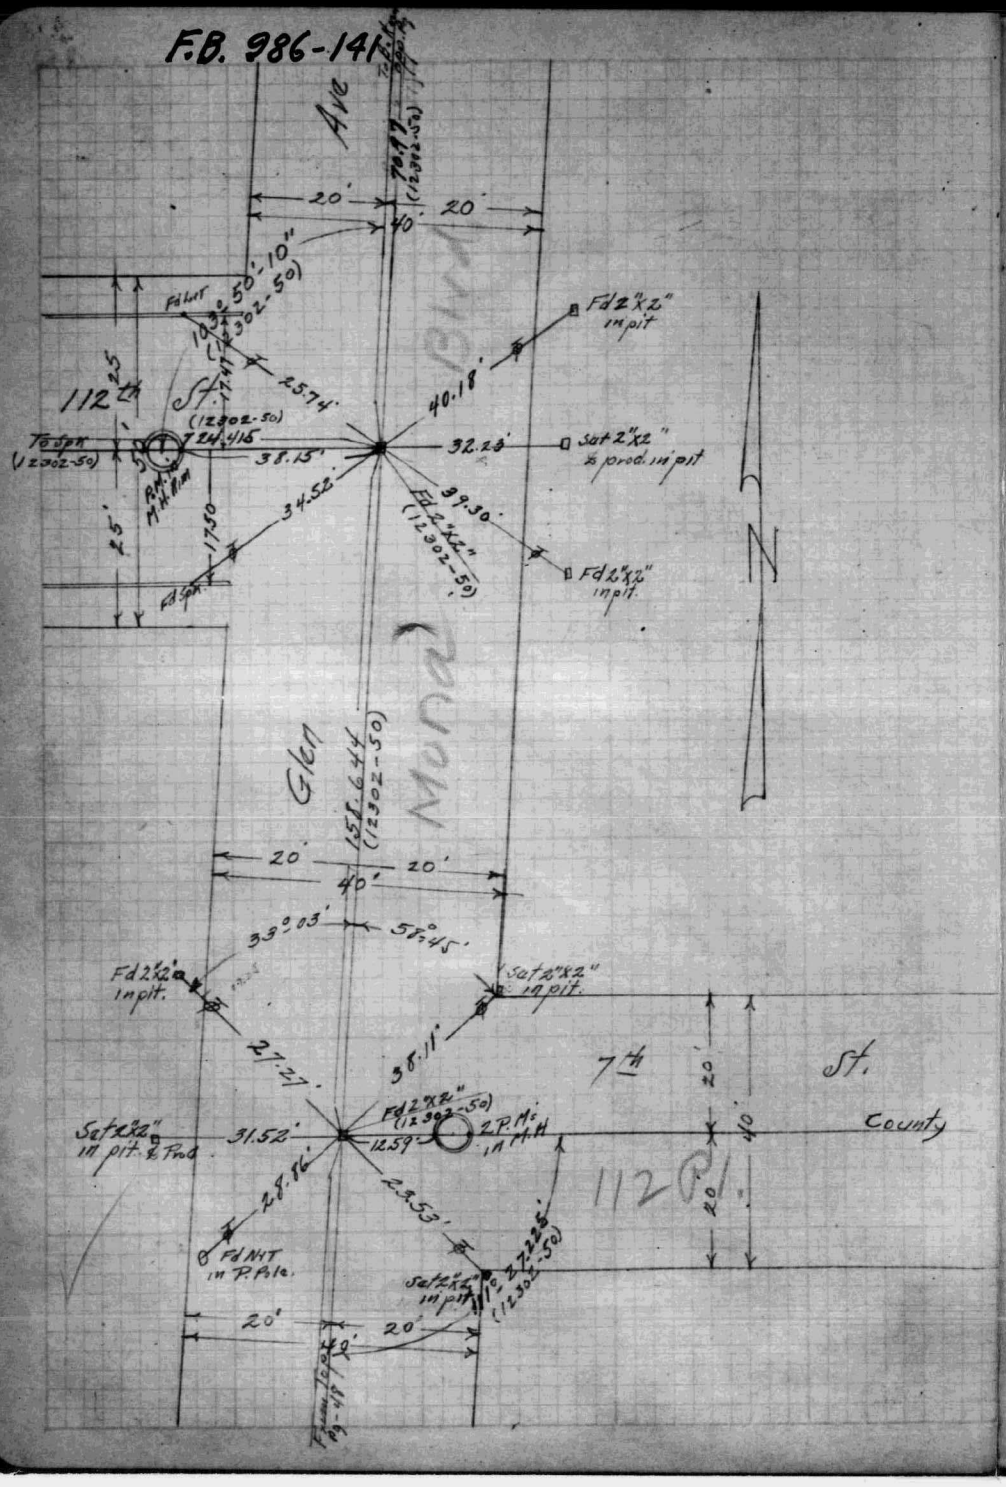

F.B. 986-142

49

APR 22 1932

INDEXED

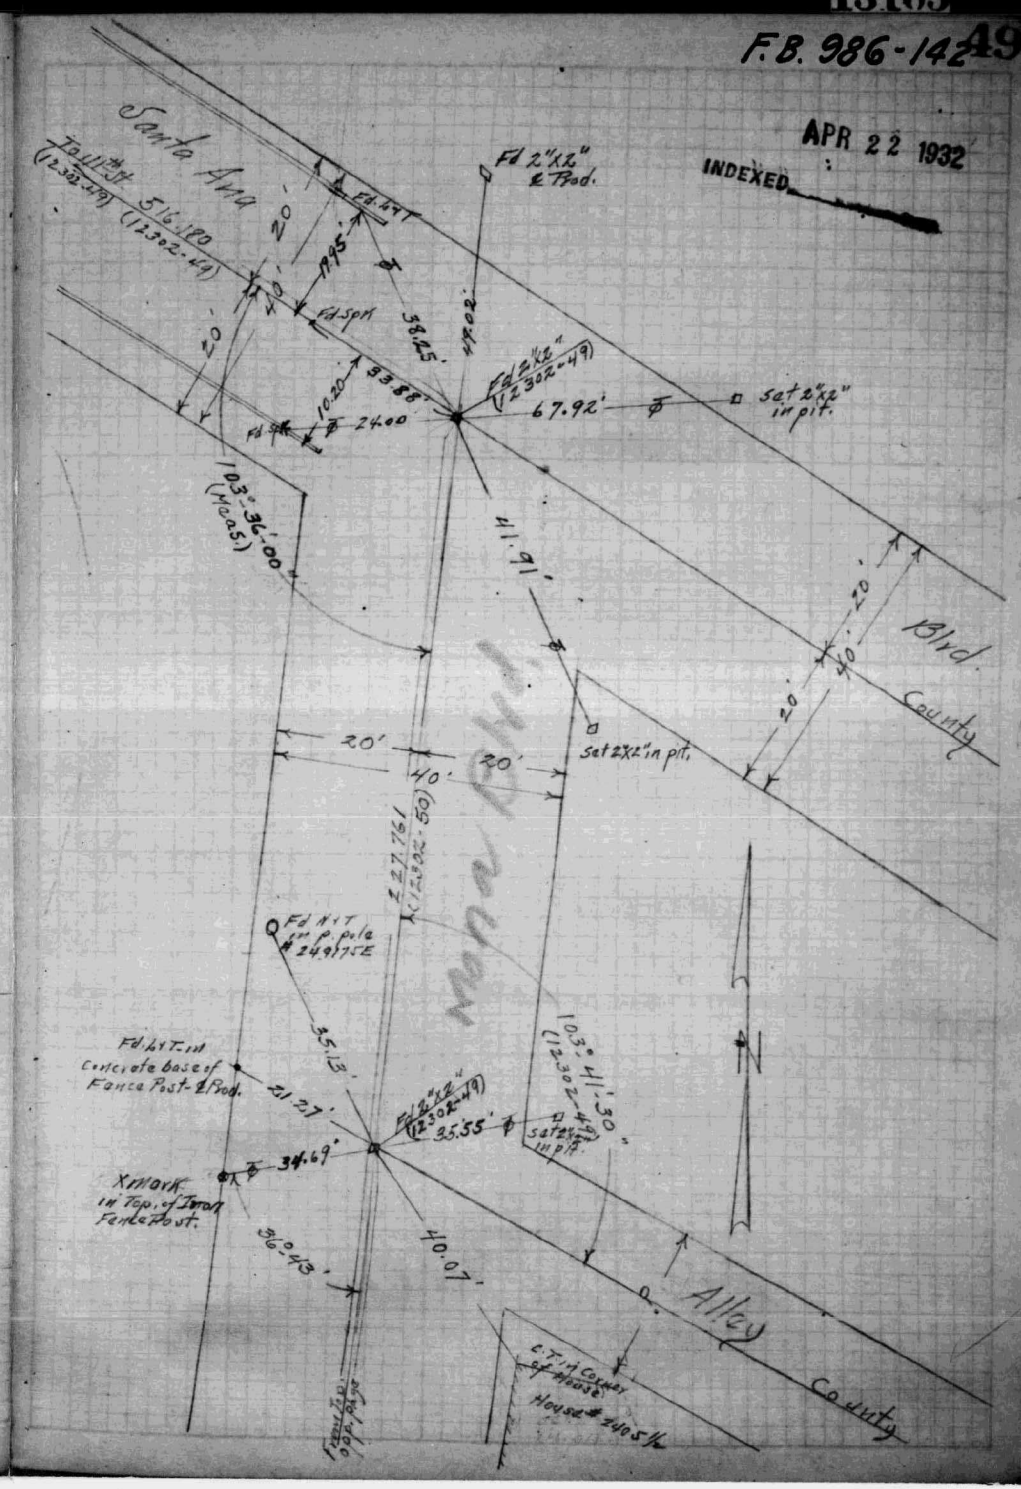

F.B 986-143

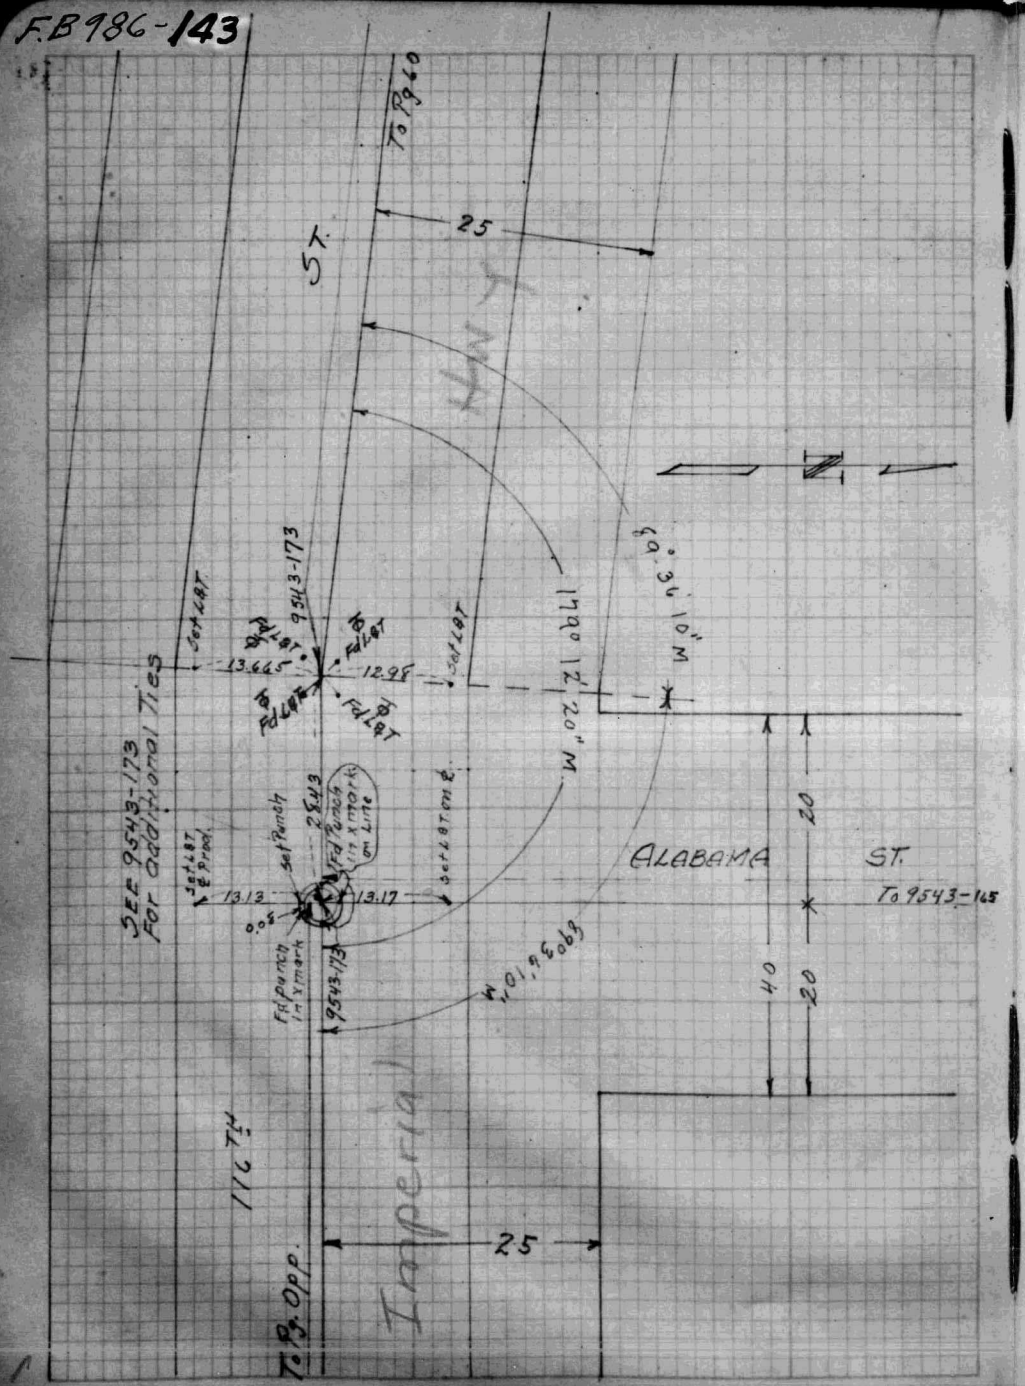
To P.960
ST.
25
Imperial Hwy
Set L&T
Fd L&T
Fd L&T
Set L&T
Set L&T
Fd L&T
Fd L&T
Set L&T
Set L&T
Fd L&T
Fd L&T
Set L&T

F.B. 986-145

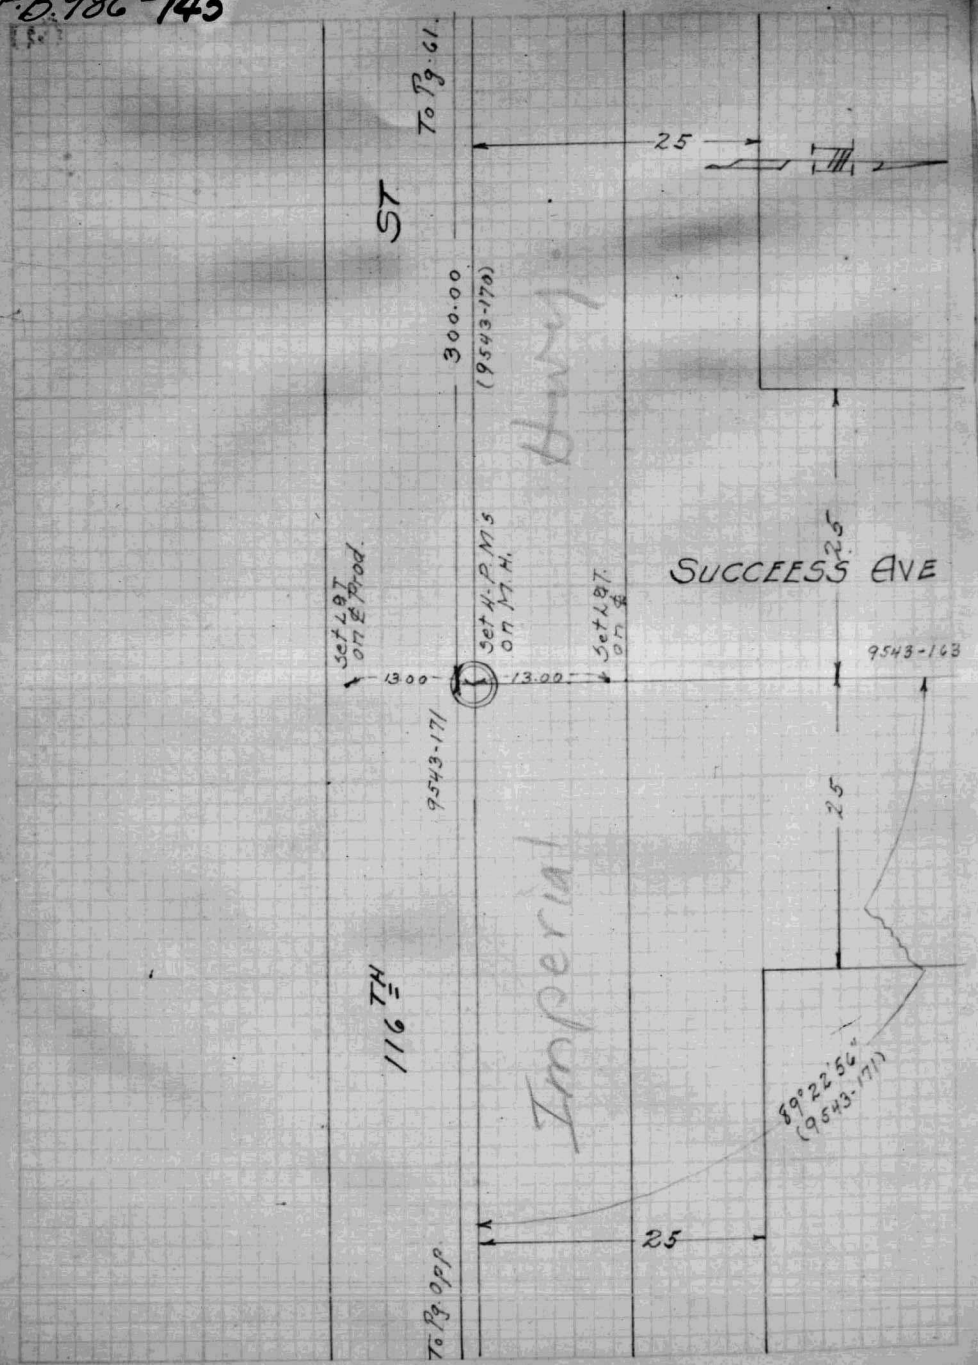

12310

F.B. 986-146

60

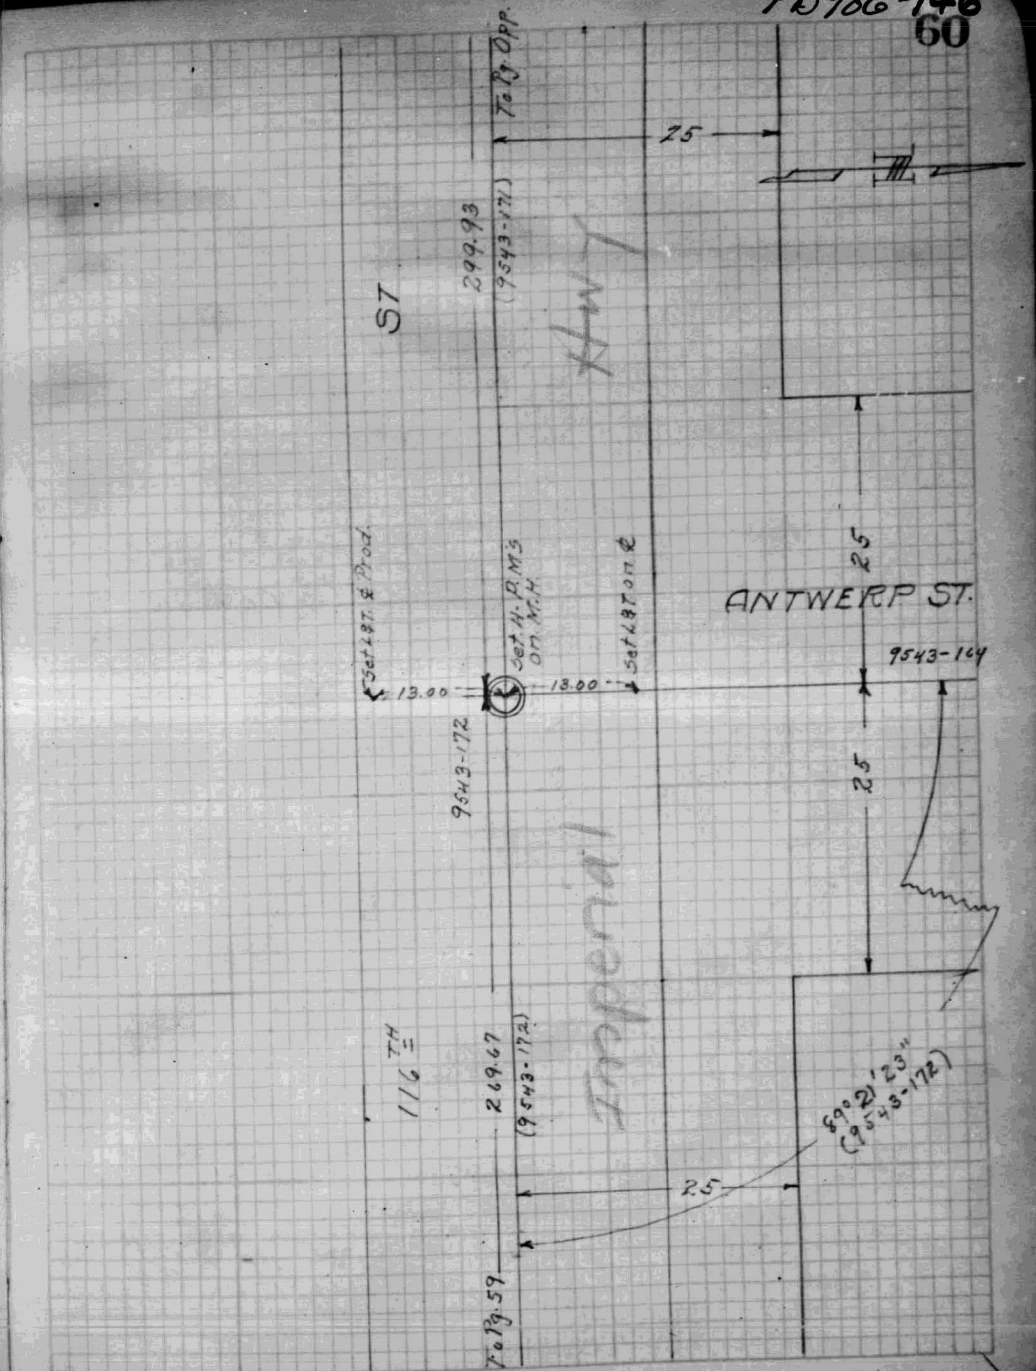

F.B. 986-147

12310

F.B. 986-148

61

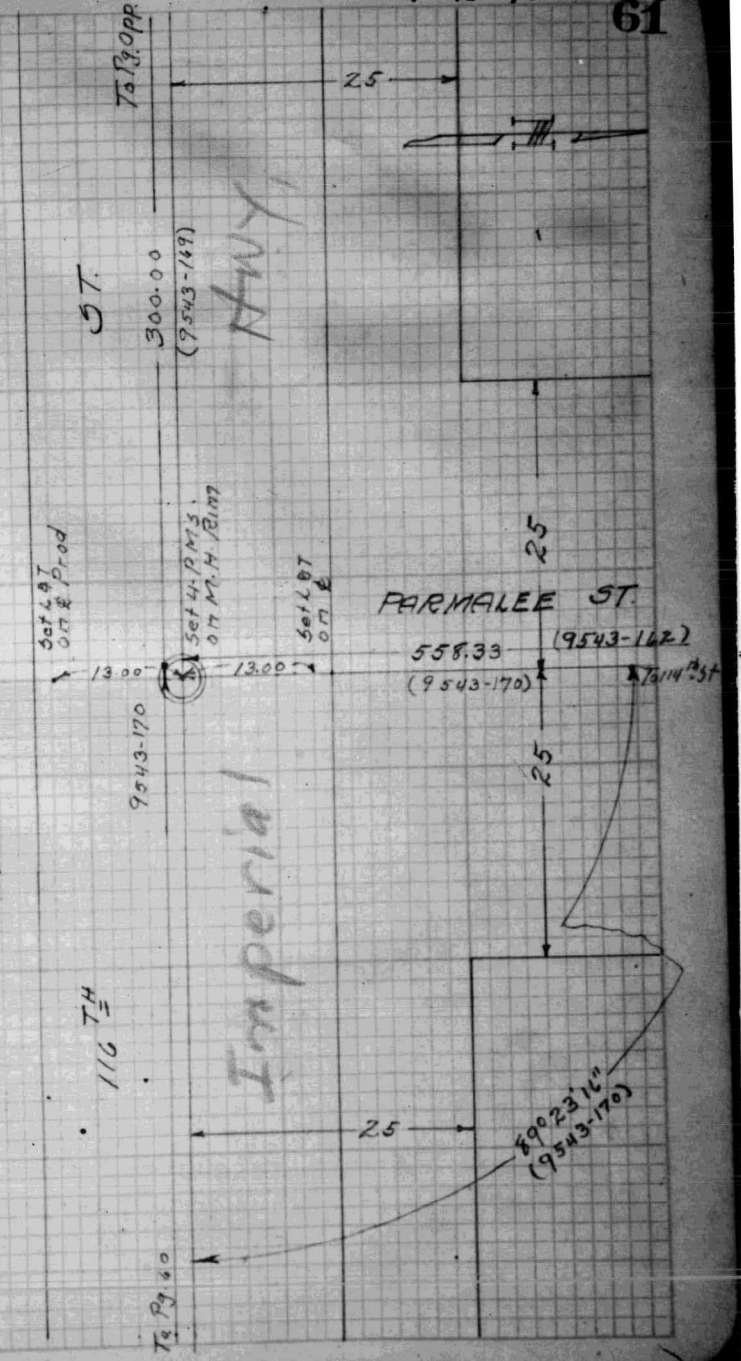

F.B. 986-149

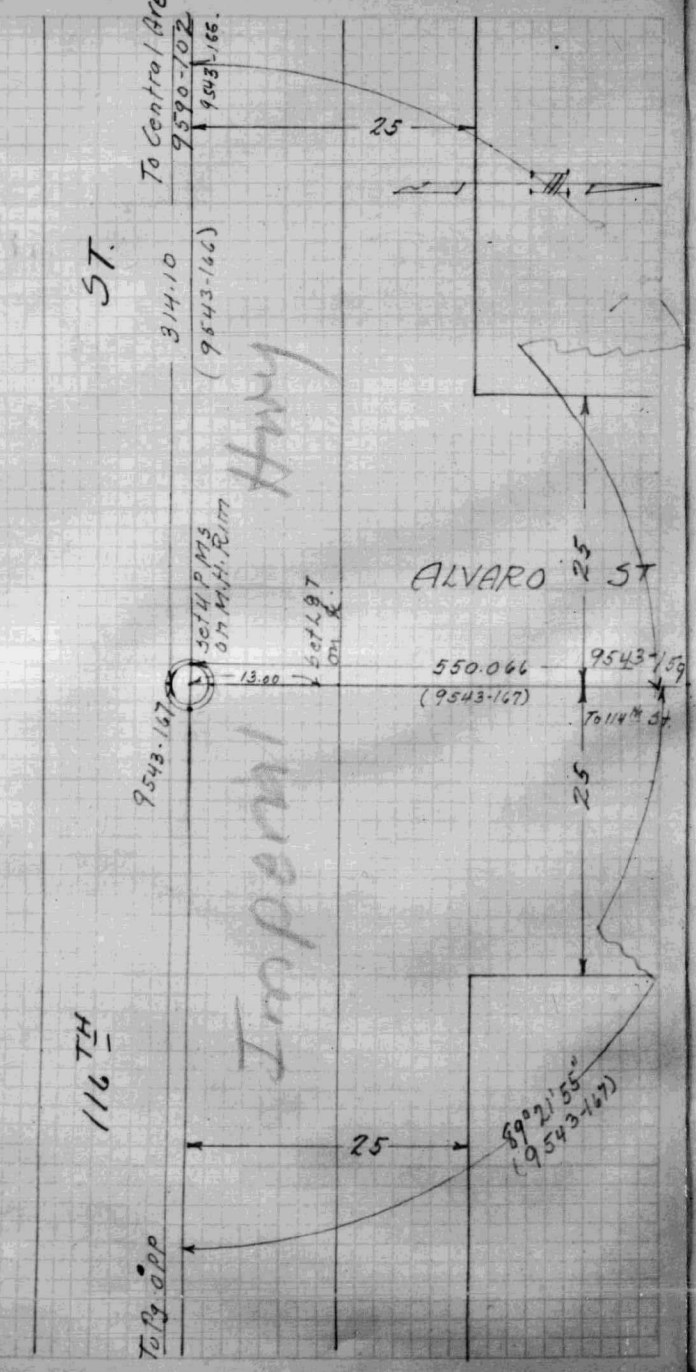

12310

F.B. 986-150
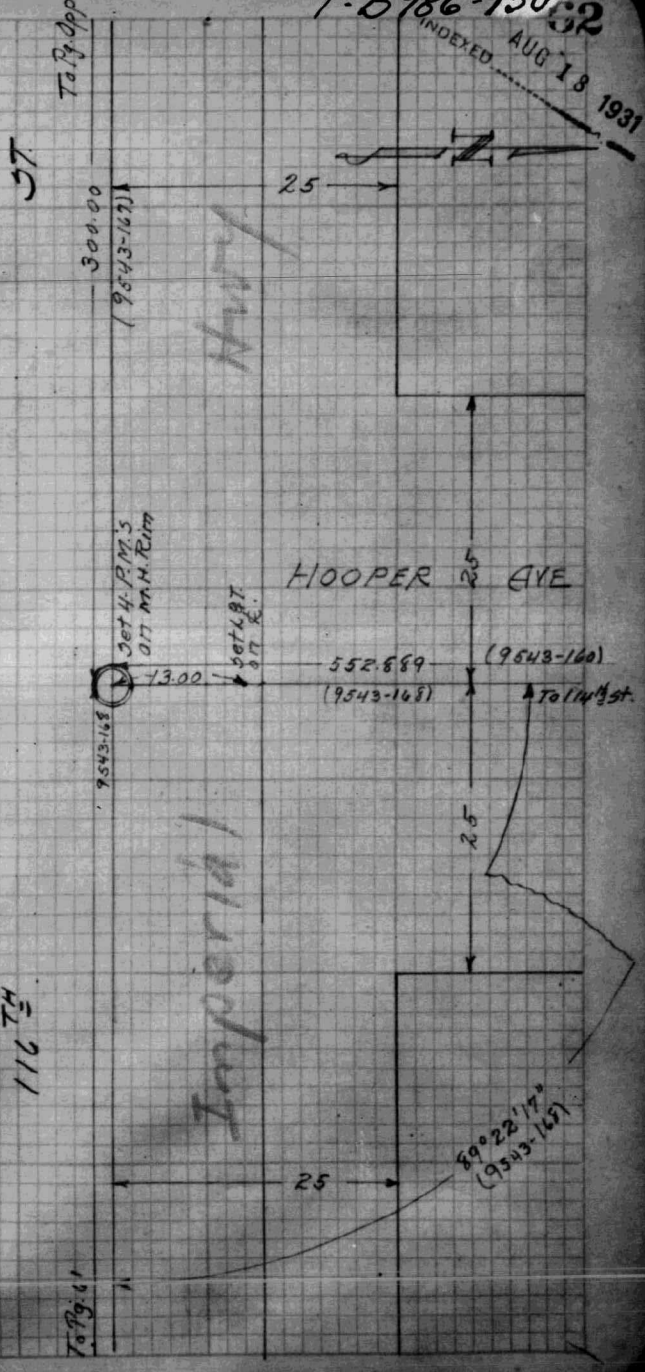
INDEXED AUG 18 1931