SCHWABACHER-FREY – 81144

R 6-8 SEABOARD ENGINEERING CO. - Tract 12124 - ¢ Ties - 219th, 220th Sts. at Salmon and McHelen Aves.

R 9-10 SEABOARD ENGINEERING CO. - Tract 16817 - ¢ Ties - Janisann and Kalein Aves. south of Sepulveda.

R 11-14 H. M. TEGART - Tract 15439 - ¢ Ties - Garfield Blvd. at Elmgate and Isabella at Elmgate.

R 15-21 TED M. WALSH - Tract 14709 - ¢ Ties - Chetney Dr., Willow Ave., Navilla Pl. fr Puente Ave. and Root Ave. Ely to Tract Line.

R 22 E. F. CARLANDER - Tract 16720 - ¢ Ties - Leroy and Rosemead Blvd.

R 23 LEONARD H. GOWDY - Tract 11902 - ¢ Ties - Balfour and PicoVista Sts.

R 24-26 LEONARD H. GOWDY - Tract 15667 - ¢ Ties - Millux Ave., Leonajoan, Eglise & Cord Aves. fr Balfour Nly to Tract Line.

R 27-28 LEONARD H. GOWDY - Tract 16062 - ¢ Ties - Eglise, Cord, Millux, Leonajoan Aves. fr Balfour to Dicky Sts.

BOOK 1064

1064-154

SCHWABACHER-FREY – 81144

R 29-31 LEONARD H. GOWDY - Tract 16063 - ¢ Ties - True Ave. at Klinedale Ave. and Cedartree Rd., also Anaheim Telegraph Rd. at True Ave. & Songfest Drive.

R 32 LEONARD H. GOWDY - Tract 16268 - ¢ Ties - Metro and Hasty Aves. from True Ave. to Songfest Dr., Cedartree Rd. and Anaheim Telegraph Road.

R 33-37 SEABOARD ENGINEERING CO. - Tract 10980 - ¢ Ties - from Sepulveda to 236th St. and fr Delores to Main Sts.

R 38-47 NEAL GARRETT - Tract 13830 - ¢ Ties - Crown Ave. fr Santa Inez Way to Westslope Lane, Orbit Lane, Mero Lane and Merita Place.

R 48- SEABOARD ENGINEERING CO. - Tract 15140 - ¢ Ties Dahana St. fr Winlock Rd. to Tandem Way.

R 51 SEABOARD ENGINEERING CO. - Tract 14172 - ¢ Ties at Eighth and Norman Aves.

R 52 SEABOARD ENGINEERING CO. - Tract 14339 - ¢ Ties

SCHWABACHER-FREY – 81144

at Sixth and Norman Aves.

R 53 SEABOARD ENGINEERING CO. - Tract 16273 - ¢ Ties on Herbert St. at Centinella Ave. and Grand View Blvd.

R 54-55 SEABOARD ENGINEERING CO. - Tract 16759 - ¢ Ties on Madison St. at Madison Ct. and Cricklewood St.

R 56-57 SEABOARD ENGINEERING CO. - Tract 16817 - ¢ Ties on Janisann Ave. at Kalein Dr.

R 58-60 NEAL GARRETT - Tract 16991 - ¢ Ties - on Alta Park Lane at Alta Canayada Dr.

R 61-67 ADAMS & ELLS - Tract 15896 - ¢ Ties Broadmere, Thieves, Luder and DeIco Aves. from Central to Hoyt Aves.

R 68-72 EMSON L. KNORR - Tract 16738 - ¢ Ties Tolano Ave. at Mardine, Shamwood, Idahome Sts. and Workman Ave.

R 73-74 SEABOARD ENGINEERING CO. - Tract 13994 - ¢ Ties Cricklewood St. fr Winlock Dr. to Raintree Ave.

BOOK 1064

SCHWABACHER-FREY – 81144

R 75-88 SEABOARD ENGINEERING CO. - Tr. 15139 - ¢ Ties Greenfeld Dr., Newton Dr., Madison Dr., Winlock Dr., Dalemead Dr. and Senefeld Drive in tract.

R 89-93 WM. H. FAIR, JR. - Tr. 15650 - ¢ Ties Saragosa St., Danby Ave., Choisser St., Milna Ave. from Pioneer to Norwalk Blvd.

R 94-102 SEABOARD ENGINEERING CO. - R.S. 65 - 16 - ¢ Ties Ave. K8 fr 20th St. W to 25th St. W; Ave. K 4 at 22nd St. W, and Ave. K at 22nd St. W.

R 103-104 SEABOARD ENGINEERING CO. - Tr. 16569 - ¢ Ties Newton St. from Pitcairn Way to Karby Way.

R 105-106 H. R. LITTLE - Tr. 16784 - ¢ Ties Ravista Lane from Palm Drive to Turnaround.

R 107-111 SEABOARD ENGINEERING CO. - Tr. 14749 - ¢ Ties Isis Ave., Glasgow Pl., Anza Ave. from 124th Pl to 127th Pl.

R 112-114 WM. H. FAIR, JR. - Tr. 16477 - ¢ Ties 4th St. at Catalina, Ocean View and Davista Drs

R 115-116 A. C. JOHNSON - R.S. 64-31 - ¢ Ties On Ave. J and Ave. J4 at 165th & 170th St. E.

CO.SUR. F.B.1064: 6

SEABOARD ENGINEERING CO.
8844 OLYMPIC BLVD.
BEVERLY HILLS, CALIFORNIA
PHONES: BRadshaw 2-6560 - CRestview 4-6073
MARK A. ROBIN, REG. C. E. 2059

Tract No. 12124
Jan-25-51
Note — All points are chisel cross in curb.
Chief C-Baile

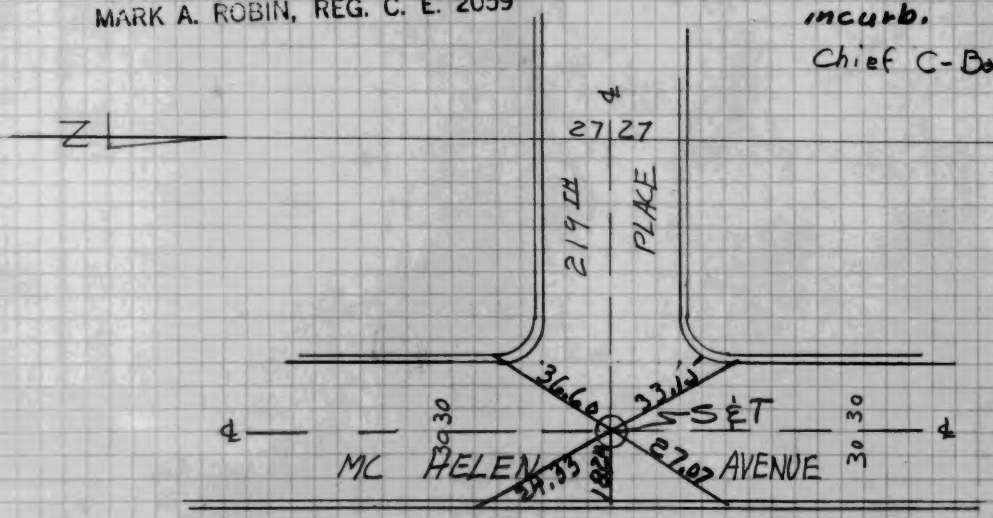

SEABOARD ENGR. CO.
Tract 12124

CO.SUR. F.B.1064:

CO.SUR. F.B.1064: 8

SEABOARD ENGR. CO.
Tract 12124

SEABOARD ENGINEERING CO.
8844 OLYMPIC BLVD.
BEVERLY HILLS. CALIFORNIA
PHONES: BRadshaw 2-6560 - CRestview 4-6073
MARK A. ROBIN, REG. C. E. 2059

Tract No. 12124 Chief C-Baile
M.B. 261-38, 39, 40
Note - All points are chisel cross in curb.
Jan - 25 - 51

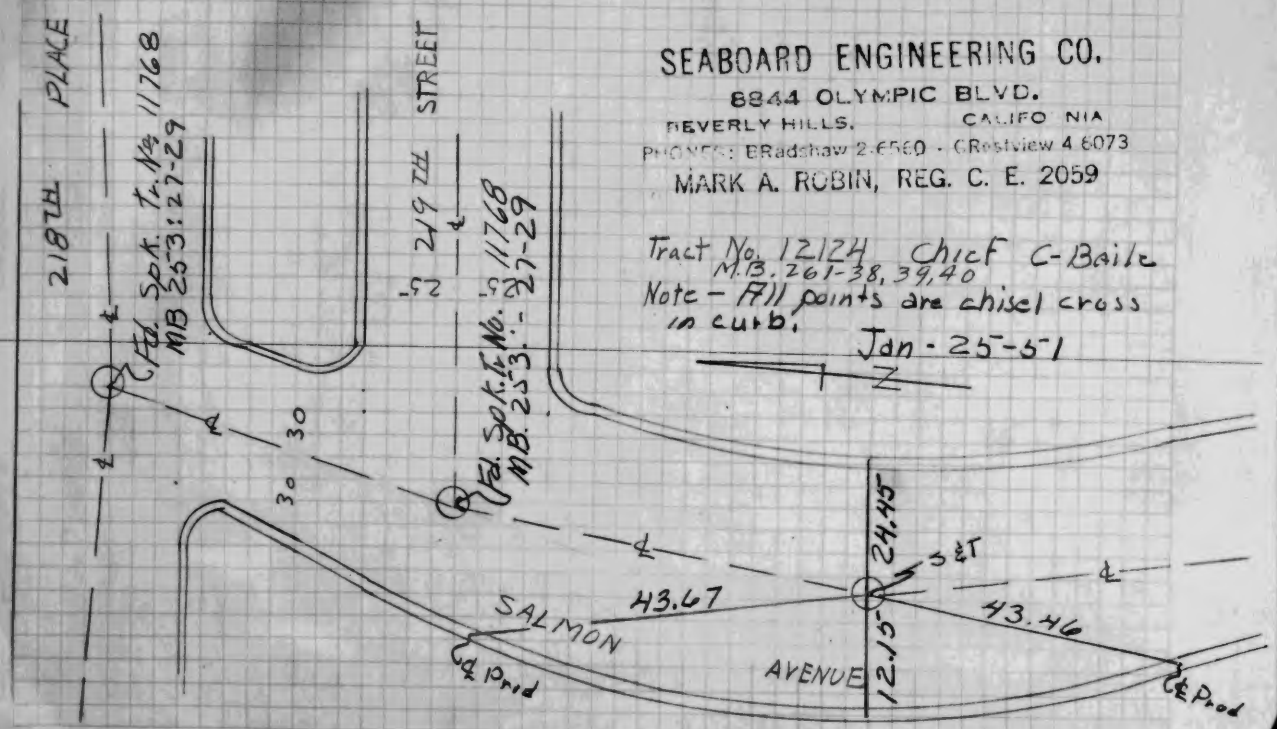

C.S. F.B.1064: 7

SEABOARD ENGINEERING CO.
8844 OLYMPIC BLVD.
BEVERLY HILLS. CALIFORNIA
PHONES: BRadshaw 2-6560 - CRestview 4-6073
MARK A. ROBIN, REG. C. E. 2059

Tract No. 12124
Jan - 25 - 51
Note - All points are chisel cross in curb.
Chief - C-Baile

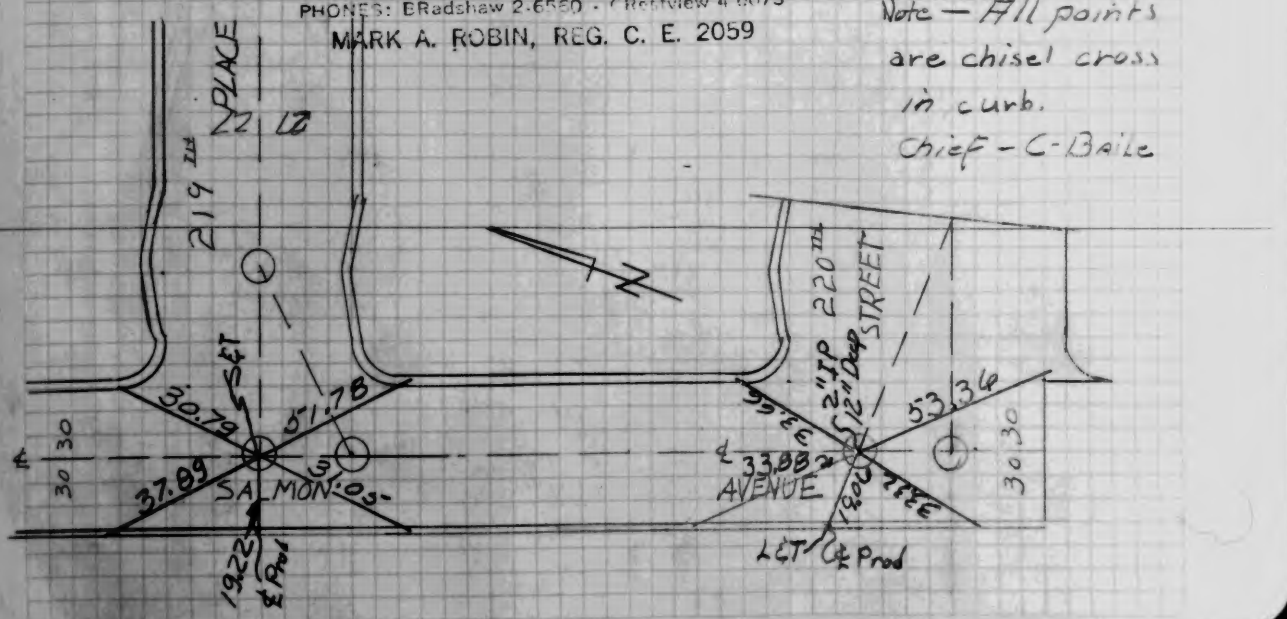

Tract No 16817 Culver City

Not to Scale.
Chief = Estabrook
Seaboard Engineering Co

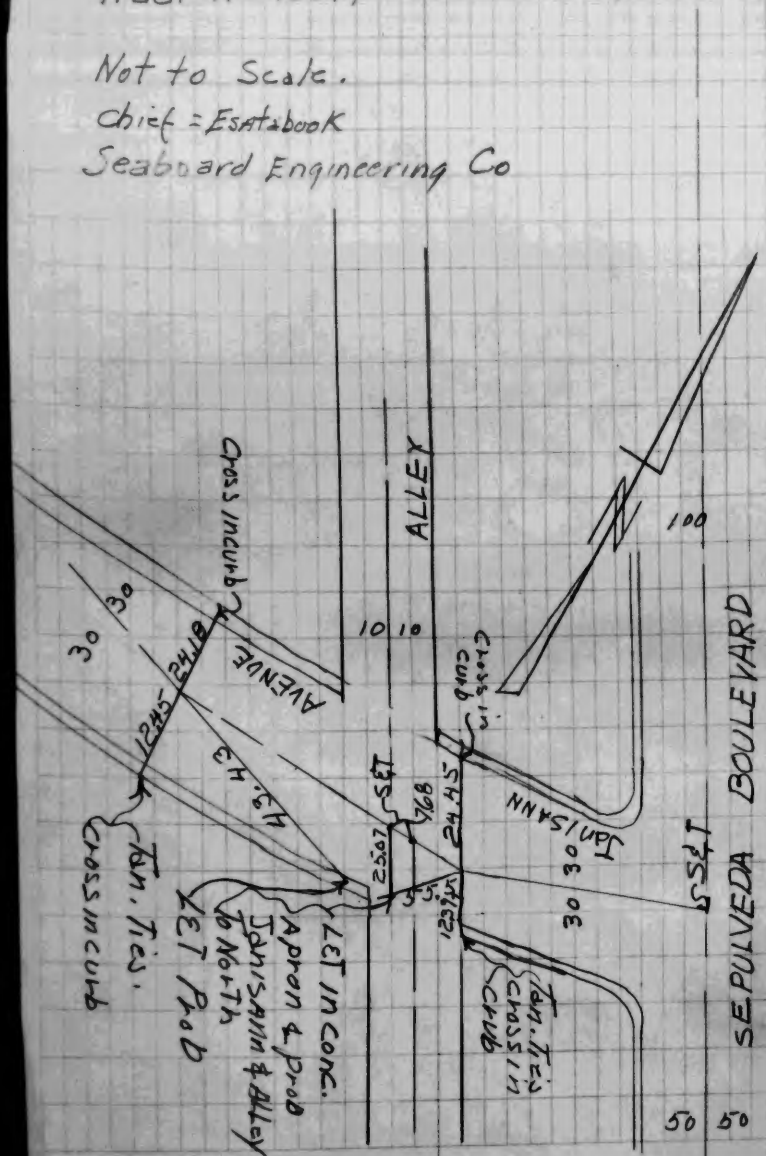
SEPULVEDA BOULEVARD
JANISANN
ALLEY
AVENUE
Cross in curb
Cross in curb
Cross in curb
Tan. Tie
Cross in curb
Tan. Tie
Cross in curb
LET in Conc.
Apron & Prob
Janisann & Alley
To North
LET Prob
Cross in curb
Tan. Tie.
Cross in curb
SET
SET
SET
SET
SET
SET
LET
LET
L

H. M. TEGART
Tract 15439

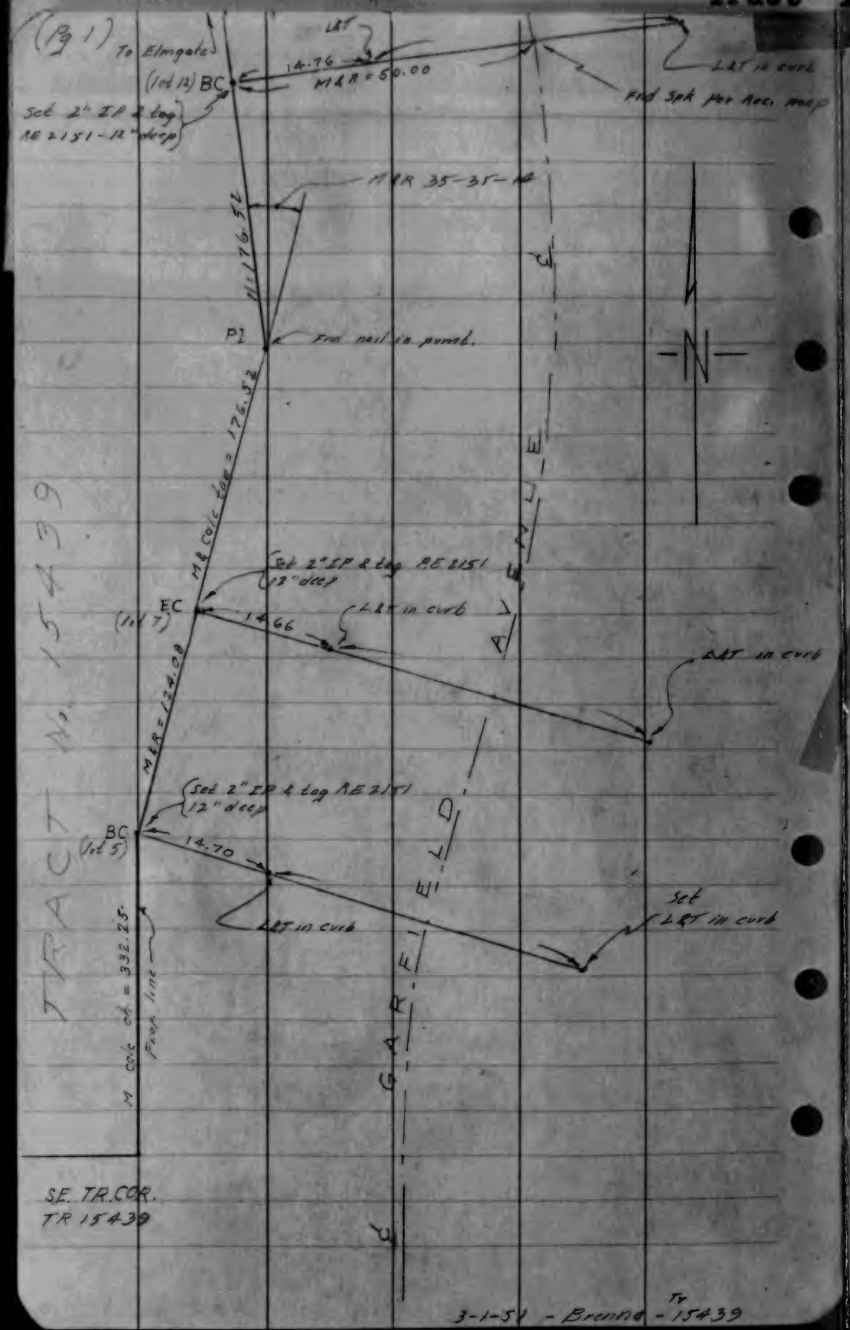

3-1-51 - Brenna - Tr 15439

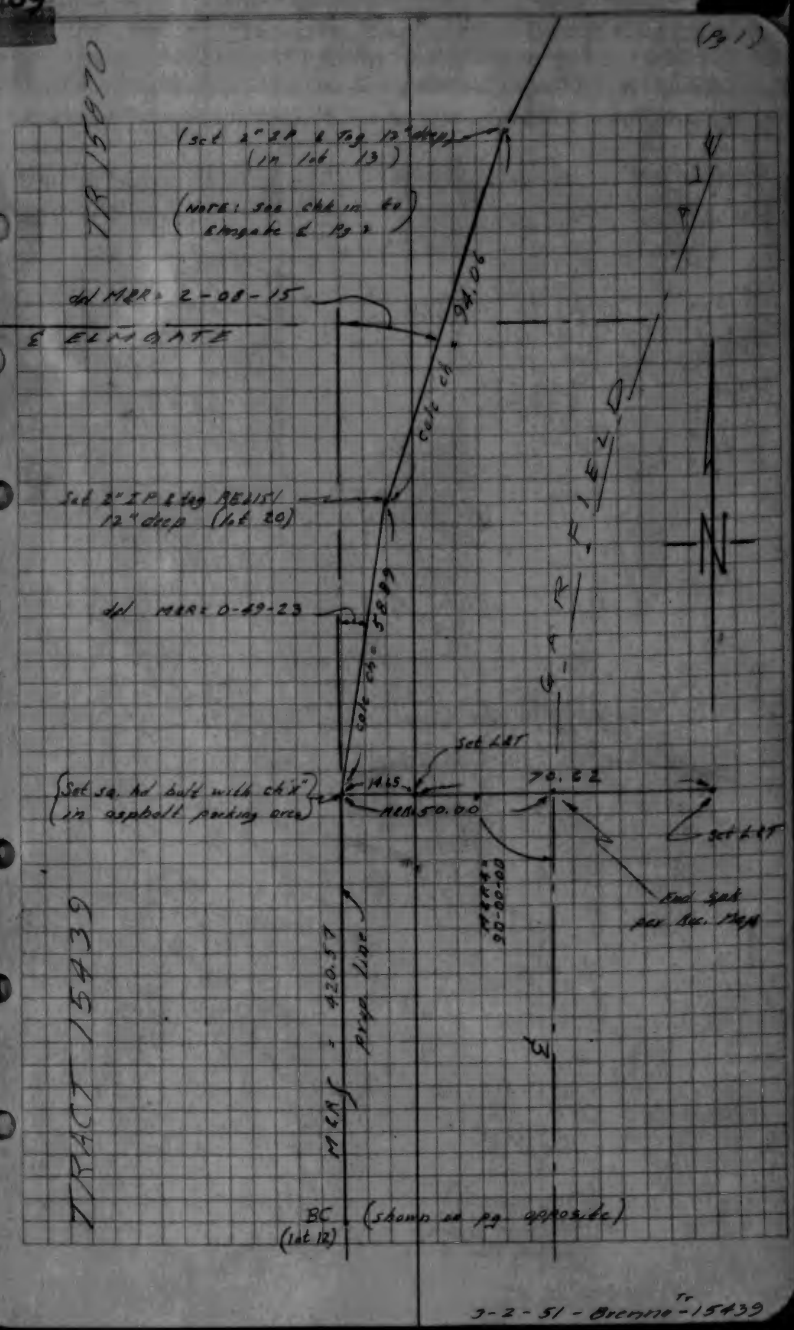

3-2-51 - Brenna - Tr 15439

H. M. TEGART
Tract 15439

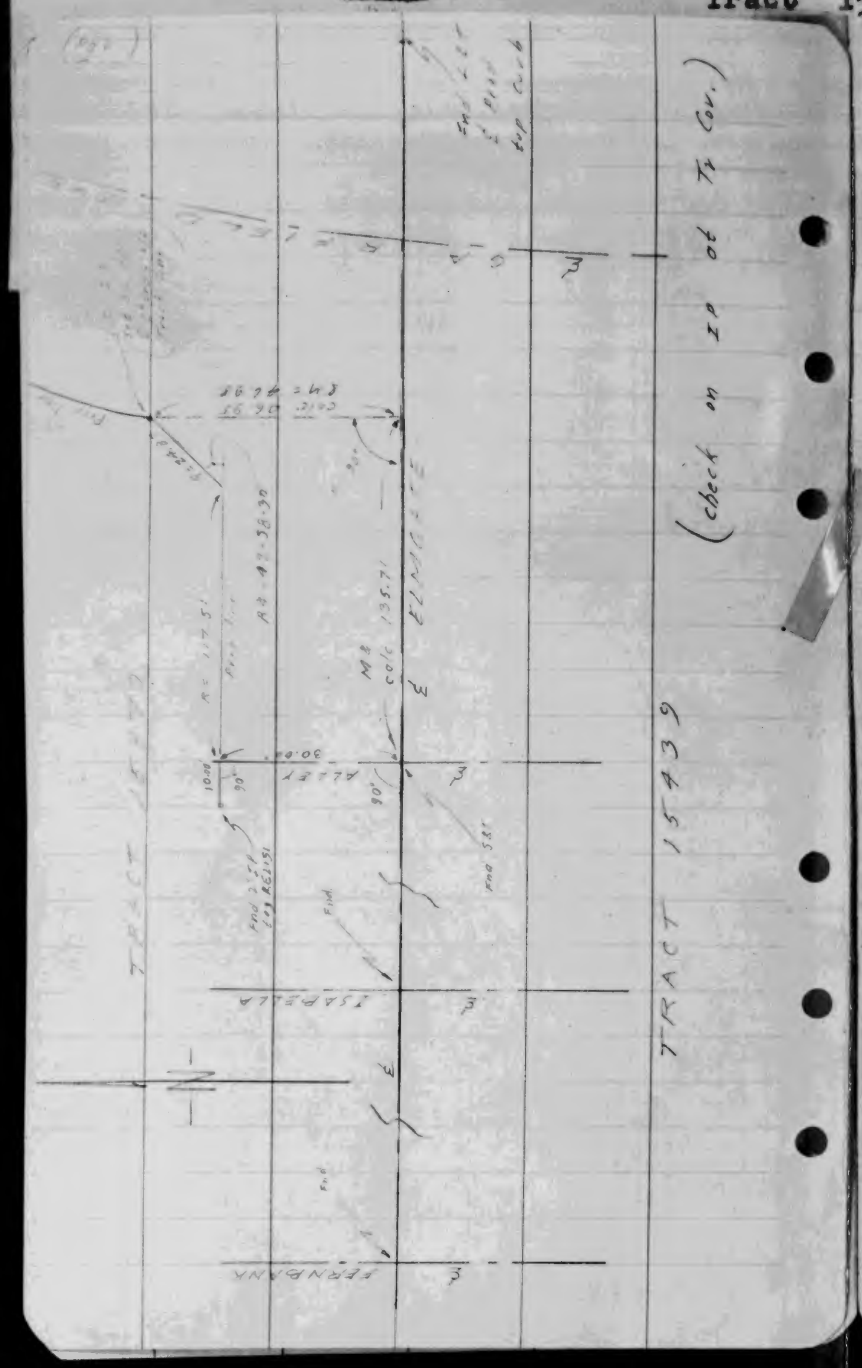

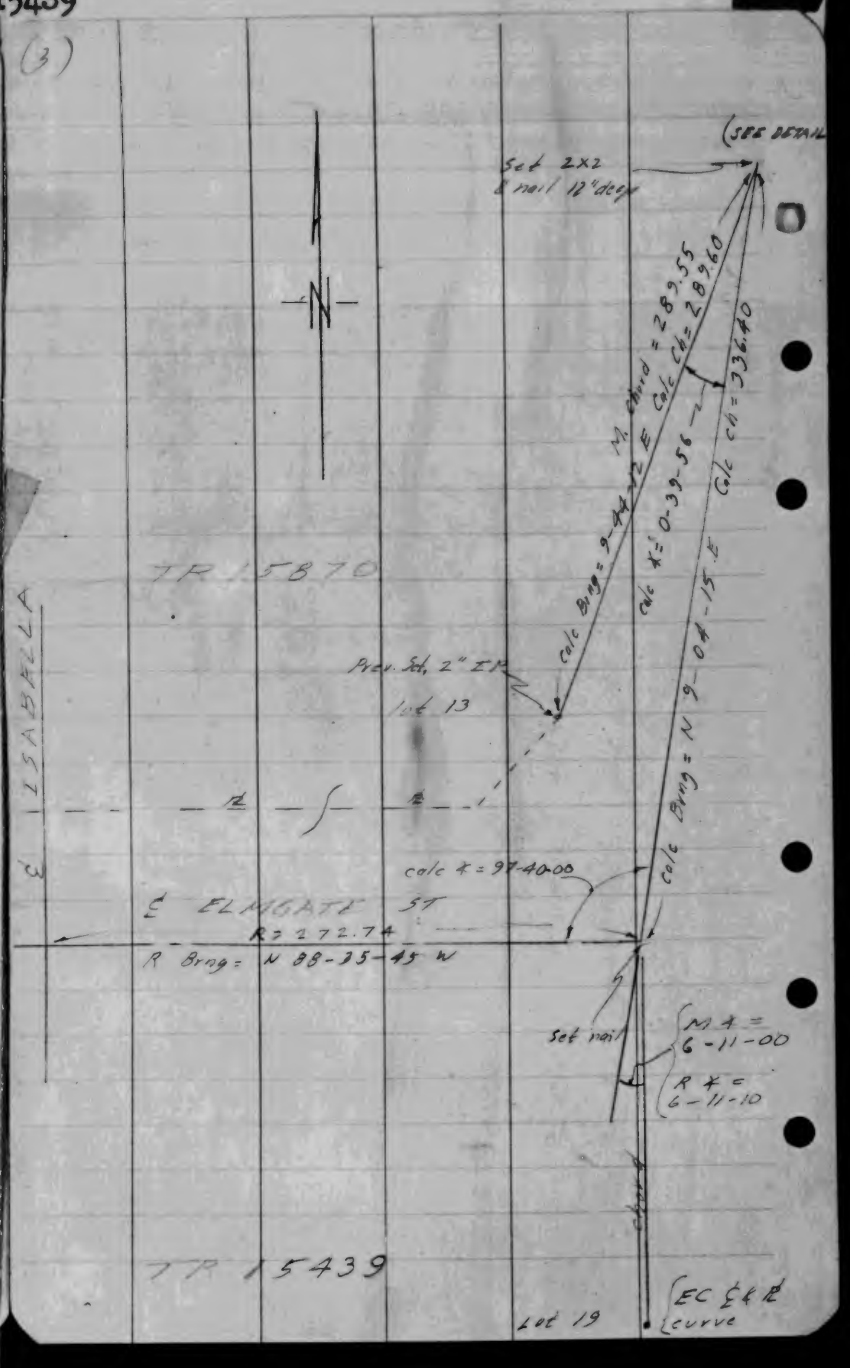

TED M. WALSH
Tract 14709

Surveyed by
TED M. WALSH
Civil Engineer R.E. 6371

Center Line Ties
Tract No 14709

M.B. 373-32,33,34

Sept 27, 1950
Forkert
Bryant
Nesmith

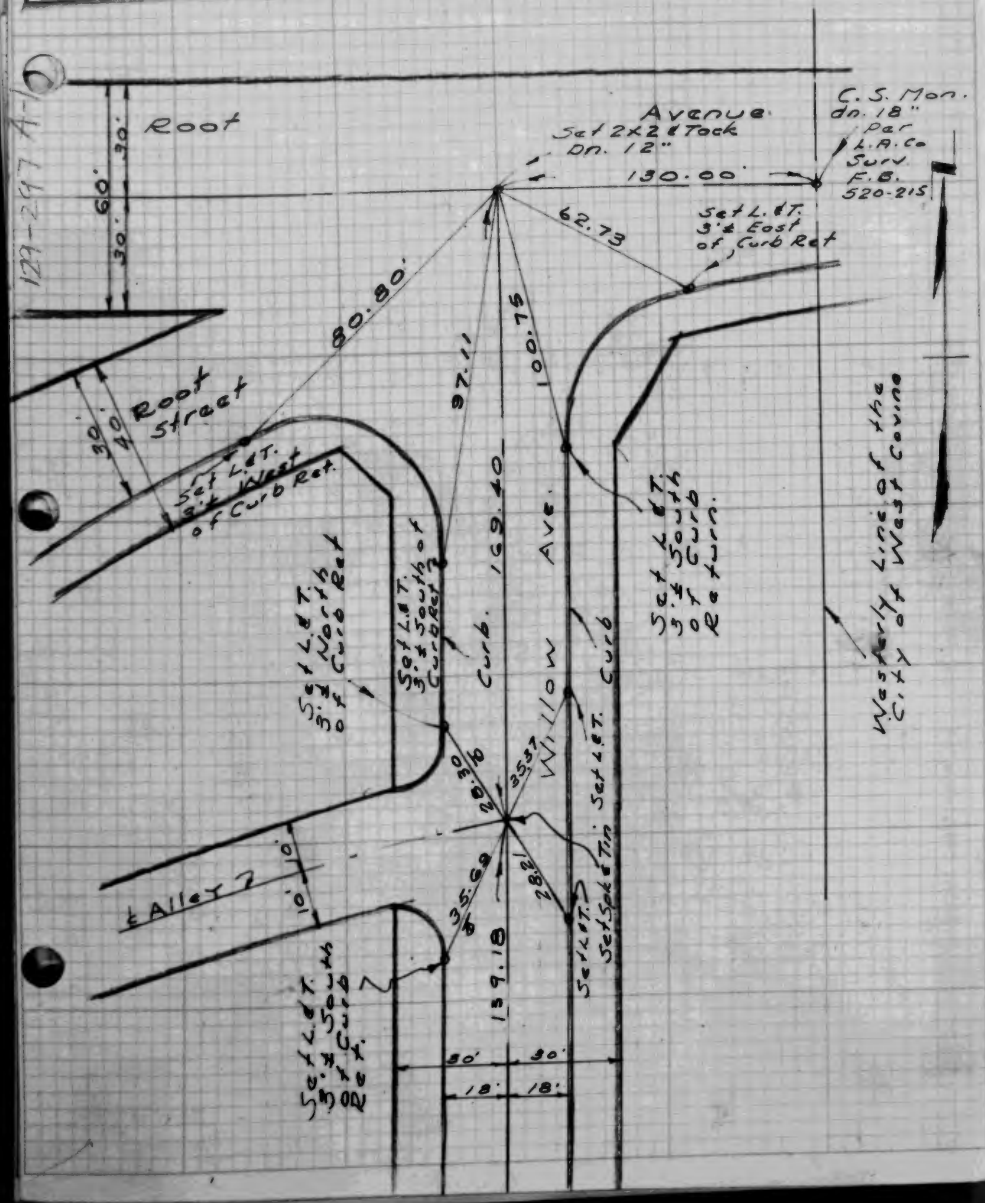

Center Line Ties
Tract No 14709

Surveyed by
TED M. WALSH
Civil Engineer R.E. 6371

Sept. 27, 1950
Forkert
Bryant
Nesmith

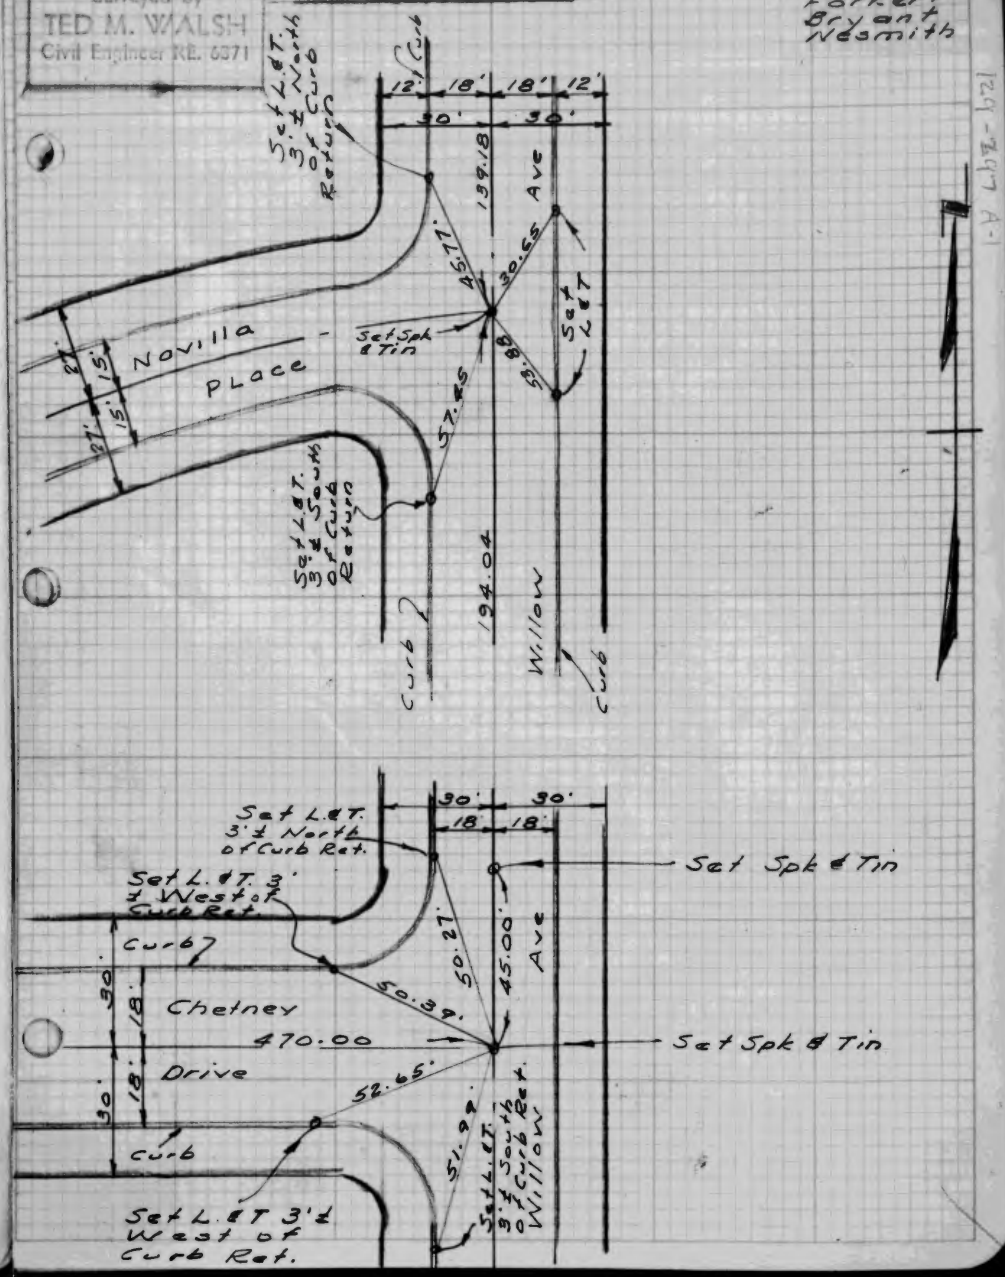

TED M. WALSH
Tract 14709

Surveyed by
TED M. WALSH
Civil Engineer RE 6371

Center Line Ties
Tract No 14709

Sept. 27, 1950
Forkert
Bryant
Nesmith

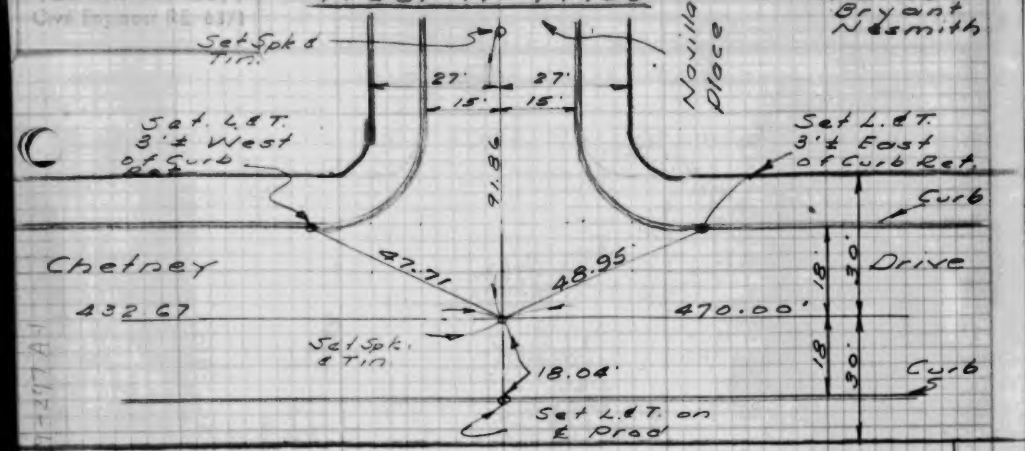

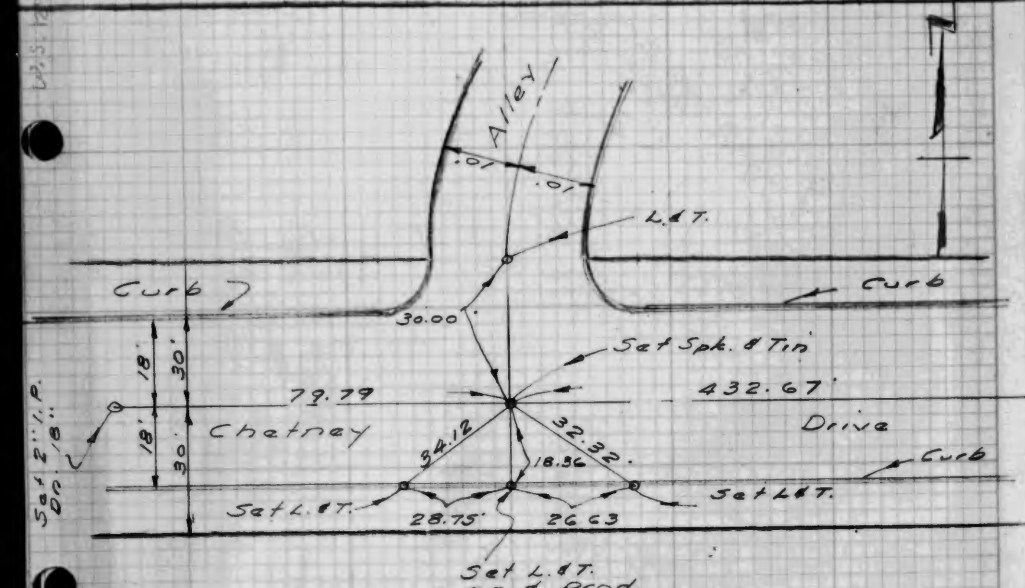

Surveyed by
TED M. WALSH
Civil Engineer RE 6371

Center Line Ties
Tract No 14709

Sept. 27, 1950
Forkert
Bryant
Nesmith

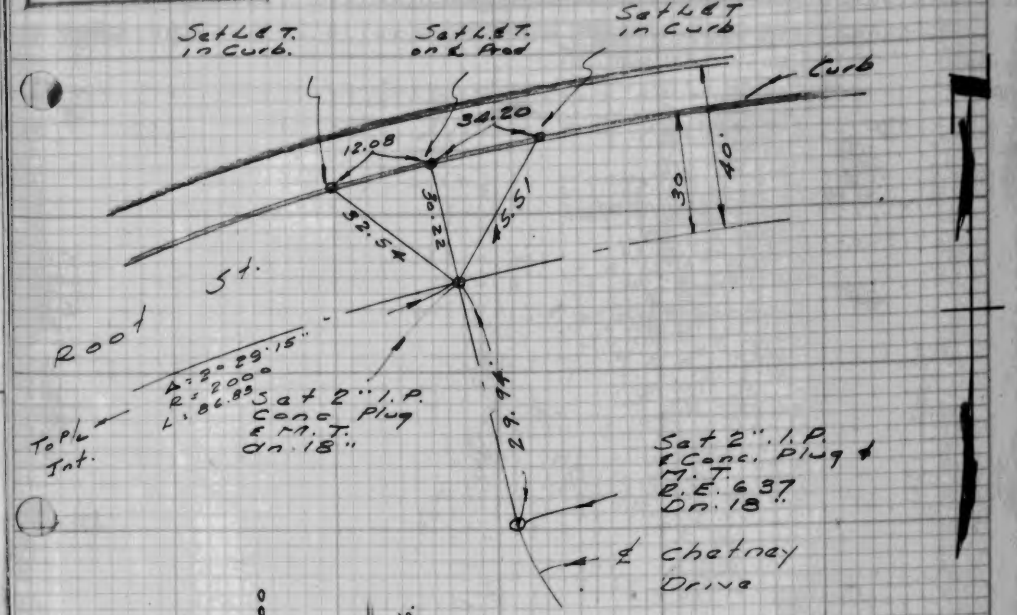

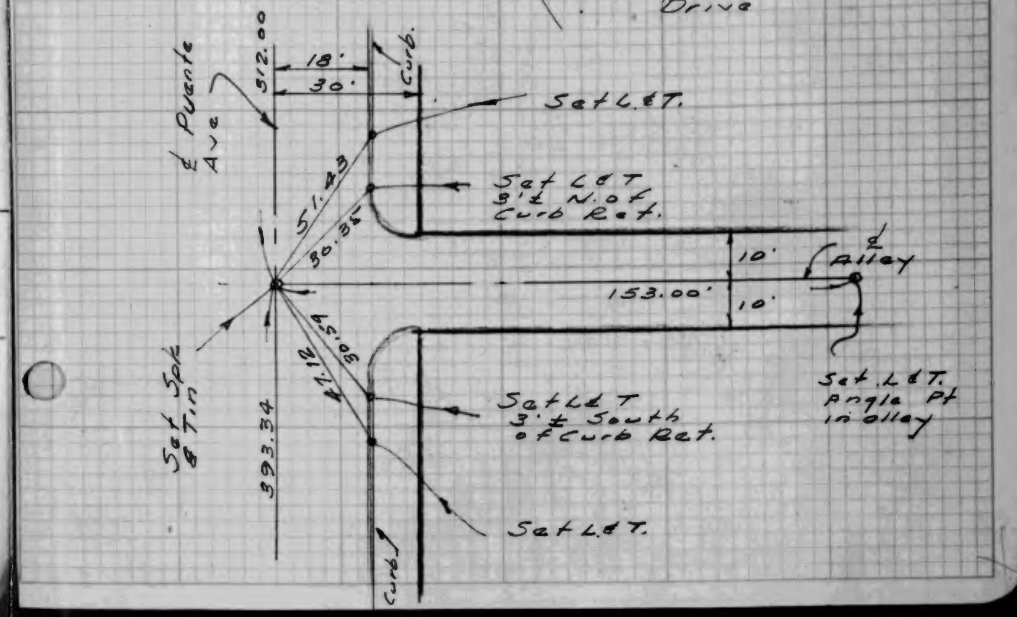

Surveyed by
TED M. WALSH
Civil Engineer RE. 6371

Center Line Ties
Tract No 14709

(5)

Sept. 27, 1950
Forkert
Bryant
Nesmith

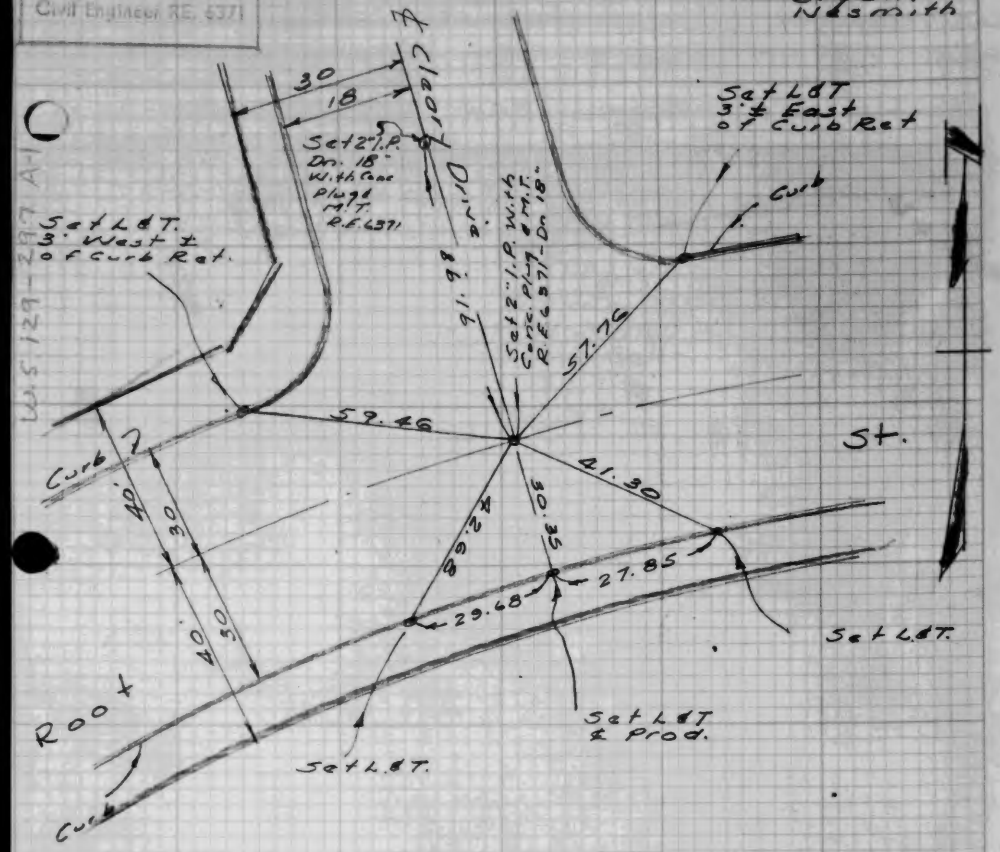

Center Line Ties
Tract No 14709

(6)

Feb. 19, 1961
Brown
Pecor
Hoyt

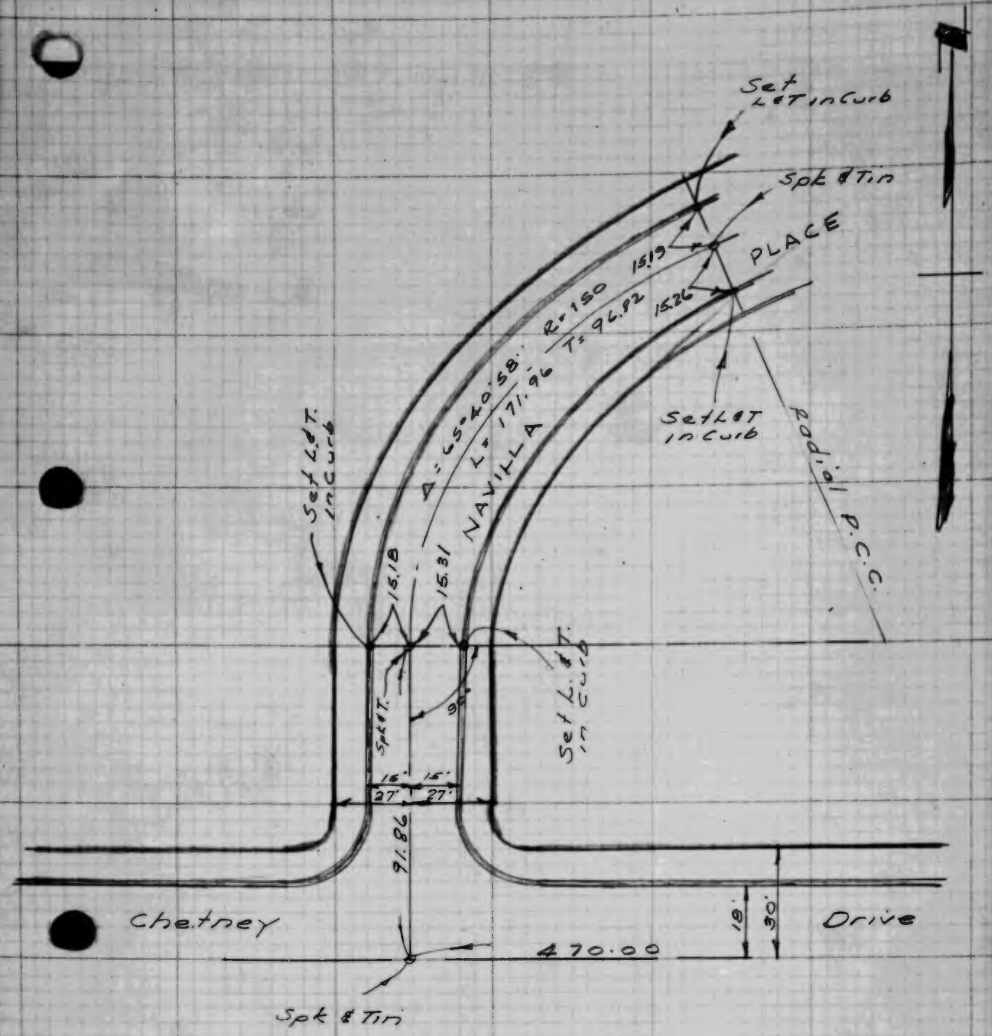

TED M. WALSH
Tract 14709

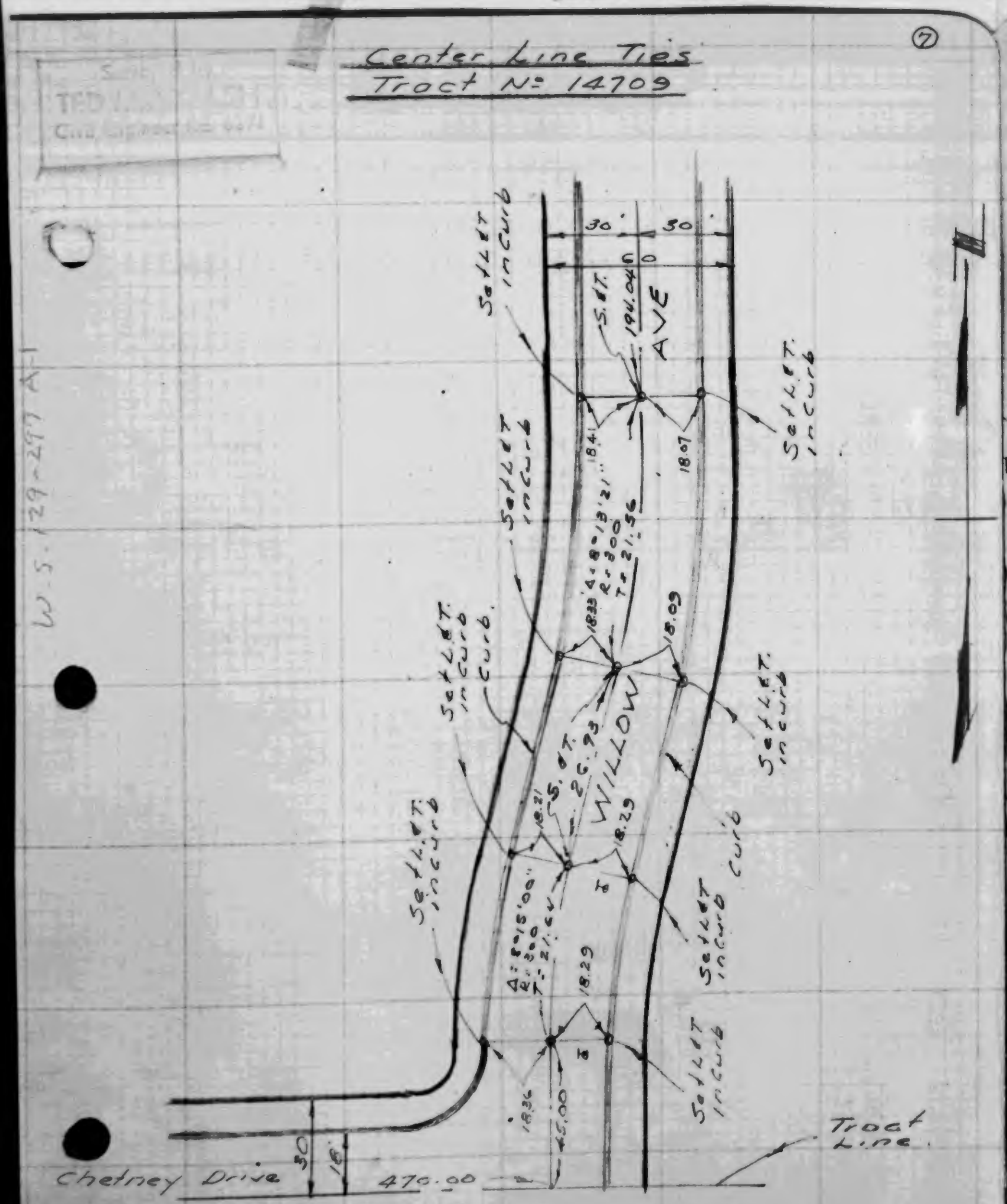

E. F. CARLANDER
Tract 16720

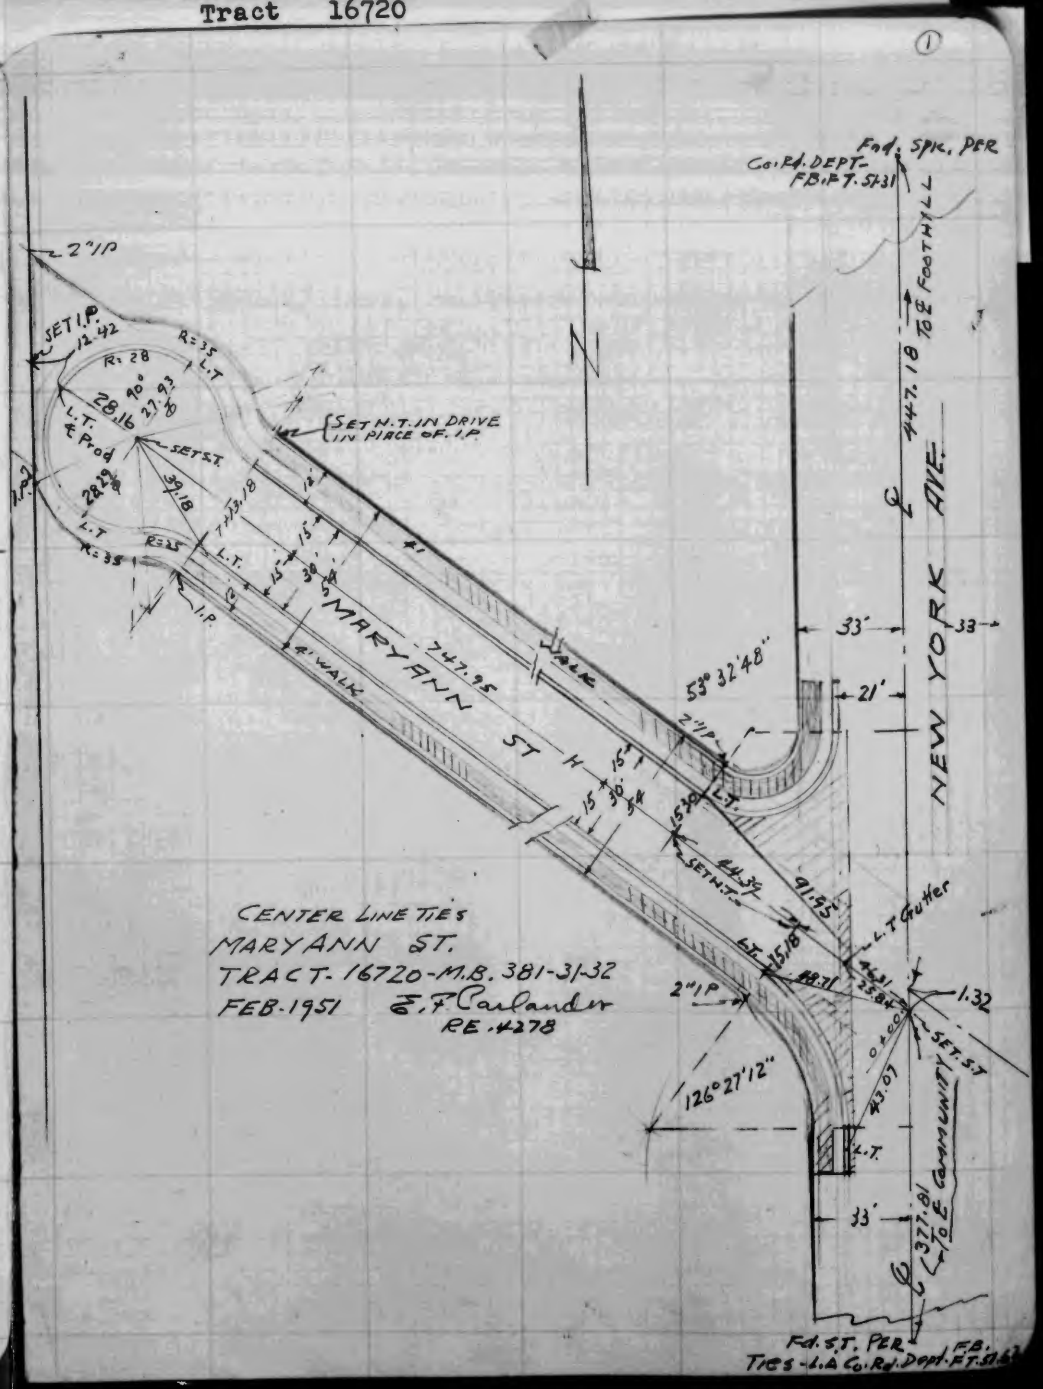

LEONARD H. GOWDY
Tract 11902

(1)

CENTER LINE TIES
TRACT No 11902
M.B. 380-27,28

ROSEMEAD BLVD.
LEROY STREET

LEONARD H. GOWDY
R.E. 4823

July 1, 1950

LEONARD H. GOWDY
Tract 15667

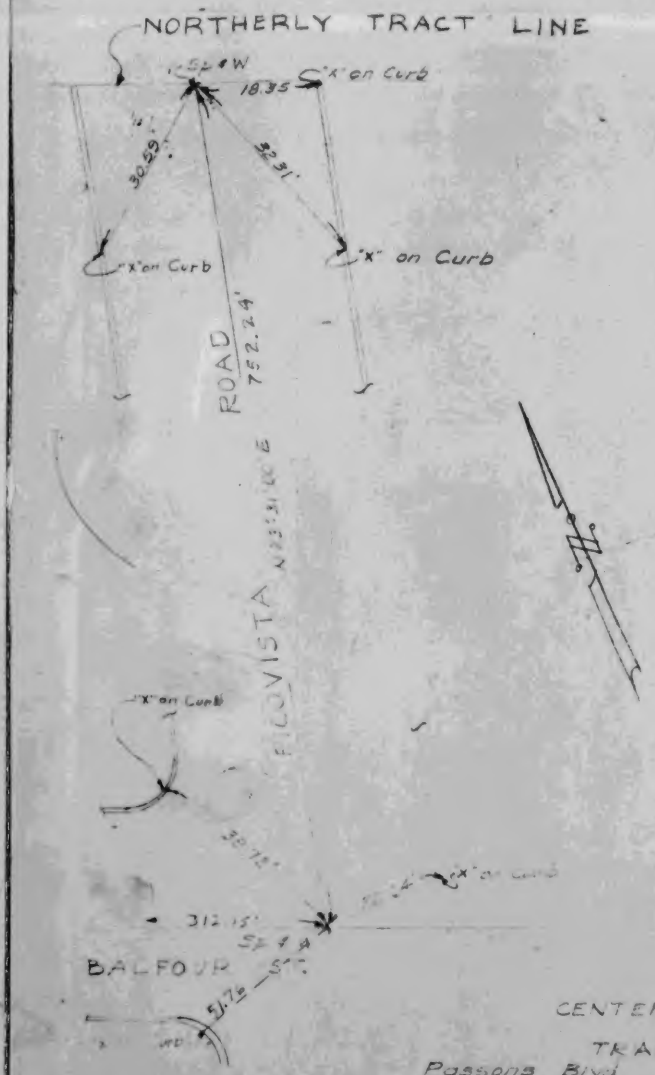

CENTER LINE TIES
in
TRACT No 15667 M.B. 348-29,30

Passons Blvd
Eglise Avenue
Cord Avenue
Millux Avenue
Leondjohn Avenue
Picovista Road
Balfour Street

Sheet 1 of 3

Sept 15 1949

Leonard H Gowdy
R.E. 4823

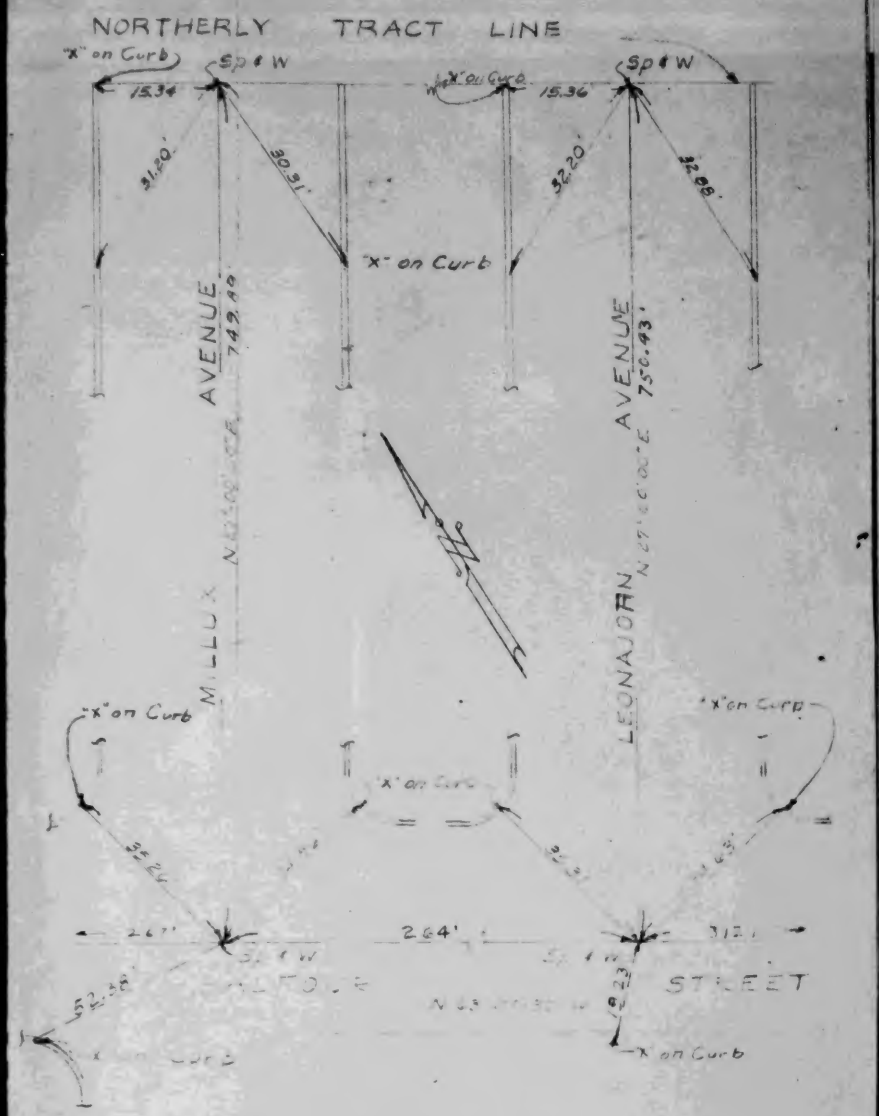

Sheet 2 of 3

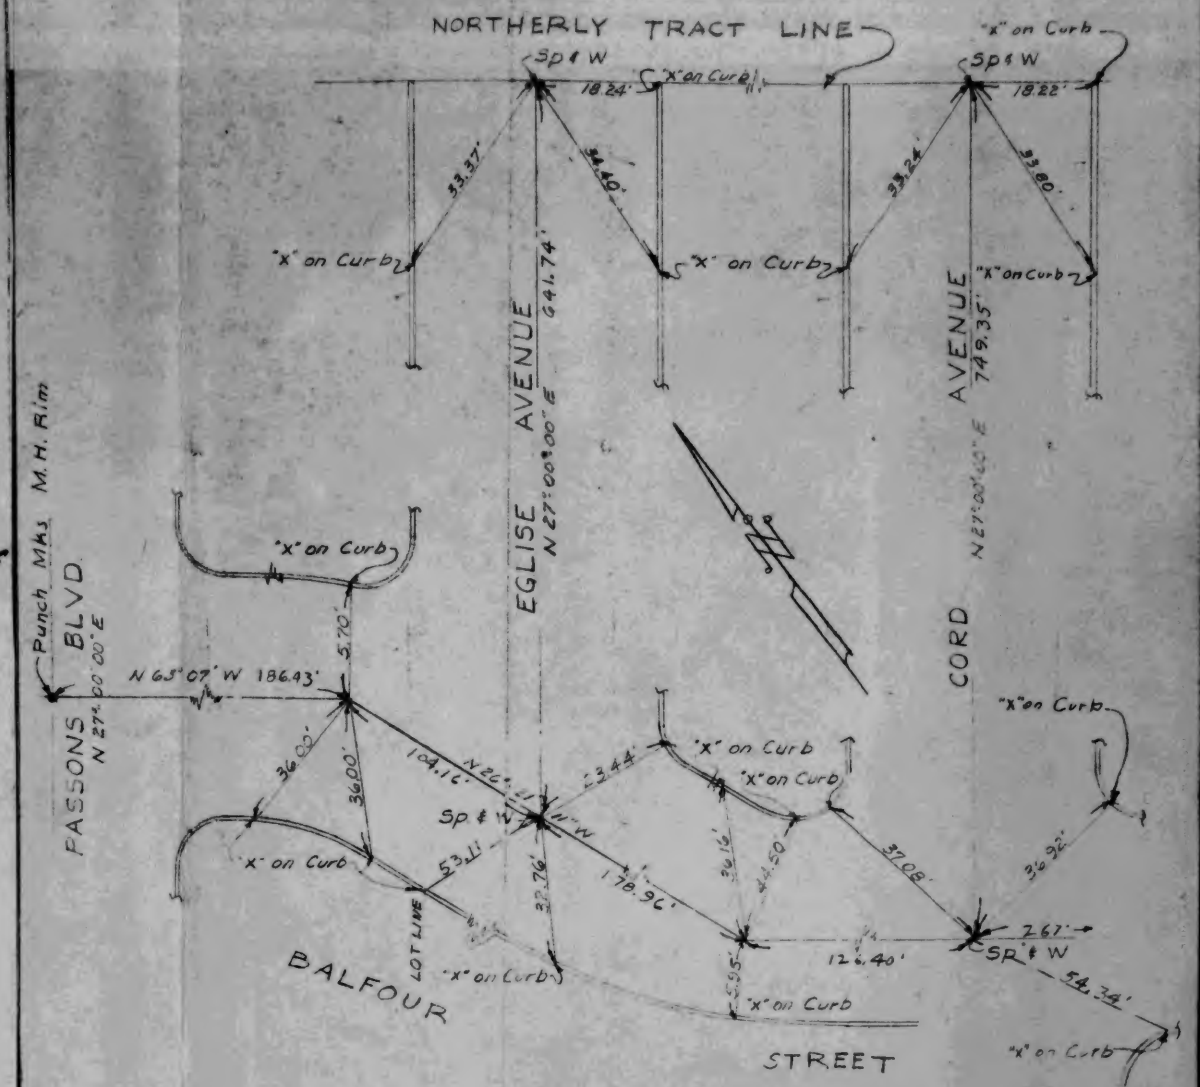

TRACT Nº 15667
Sheet 3 of 3

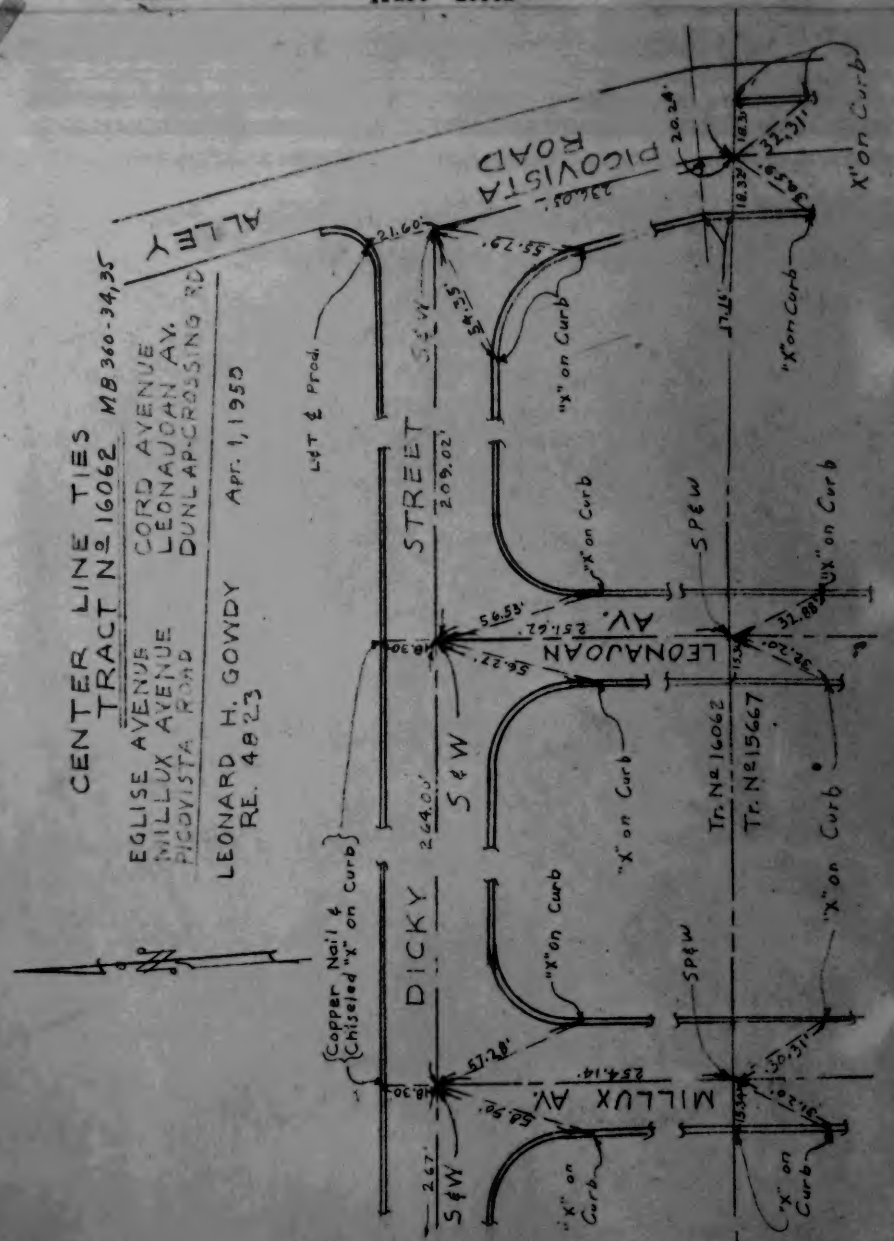
CENTER LINE TIES
TRACT Nº 16062 MB 360-34,35
EGLISE AVENUE
MILLUX AVENUE
PICOVISTA ROAD
CORD AVENUE
LEONAUDAN AV.
DUNLAP-CROSSING RD
LEONARD H. GOWDY
RE. 4823
Apr. 1, 1955
ALLEY
PICOVISTA ROAD
STREET
LEONAUDAN AV.
DICKY
MILLUX AV.
Tr. Nº 16062
Tr. Nº 15667
Copper Nail & Chiseled "X" on Curb
Lot & Prod.
"X" on Curb
SP&W
S&W
Sheet 1 of 2

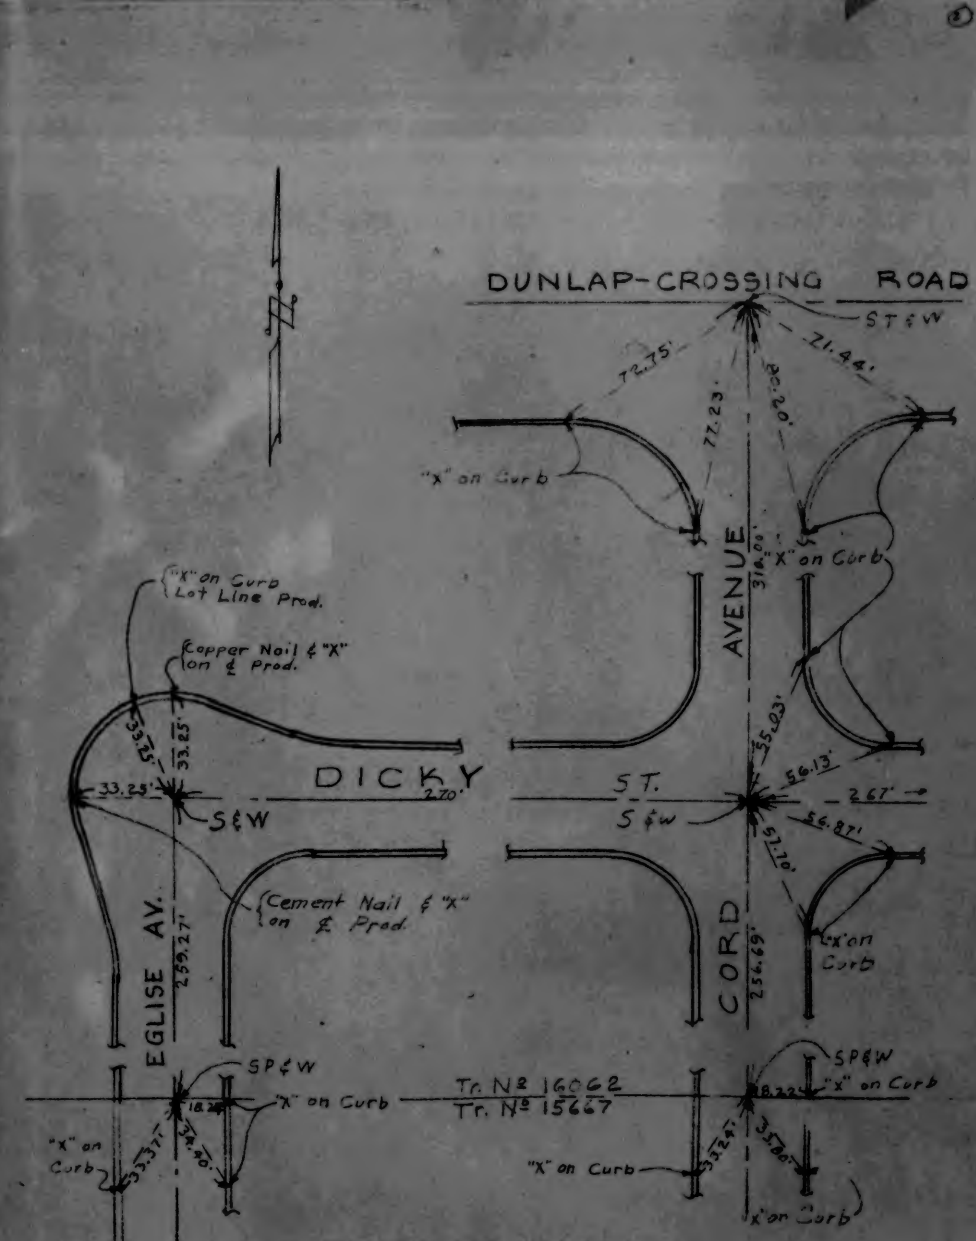
DUNLAP-CROSSING ROAD
ST&W
"X" on Curb
"X" on Curb
Lot Line Prod.
Copper Nail & "X" on & Prod.
Cement Nail & "X" on & Prod.
DICKY
ST.
S&W
S&W
AVENUE
CORD
EGLISE AV.
SP&W
"X" on Curb
Tr. Nº 16062
Tr. Nº 15667
"X" on Curb
"X" on Curb
TRACT Nº 16062
Sheet 2 of 2

LEONARD H. GOWDY
Tract 16063

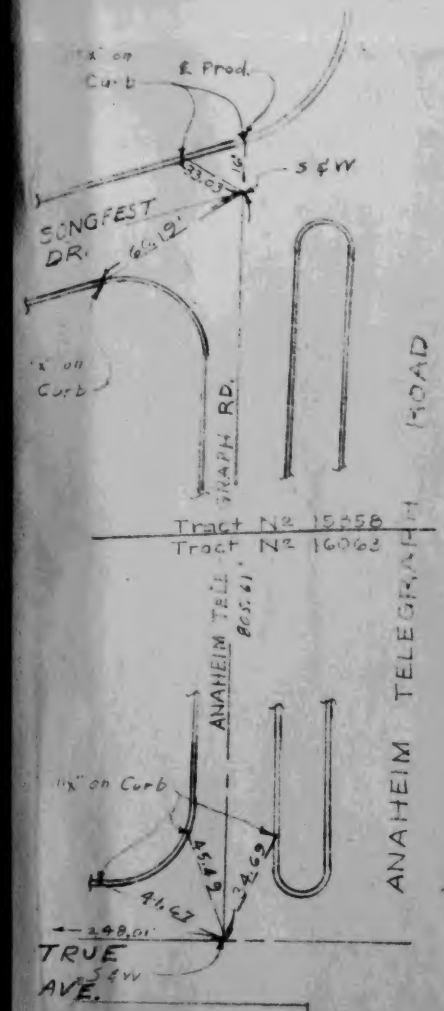

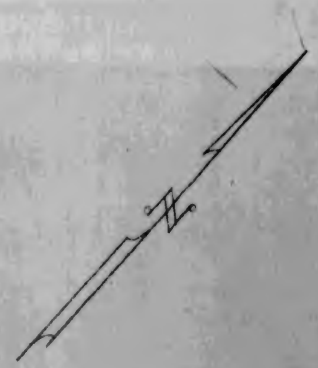

CENTER LINE TIES
TRACT Nº 16063 MB 377-45,46

TRUE AVENUE CEDARTREE ROAD
KLINEDALE AV. METRO STREET
ANAHEIM TELEGRAPH RD.

LEONARD H. GOWDY
R.E. 4823

JULY 1, 1950

Sheet 1 of 3

LEONARD H. GOWDY
Tract 16063

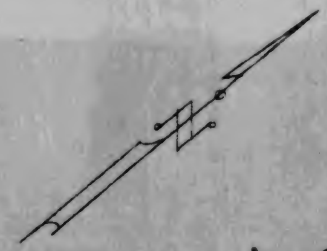

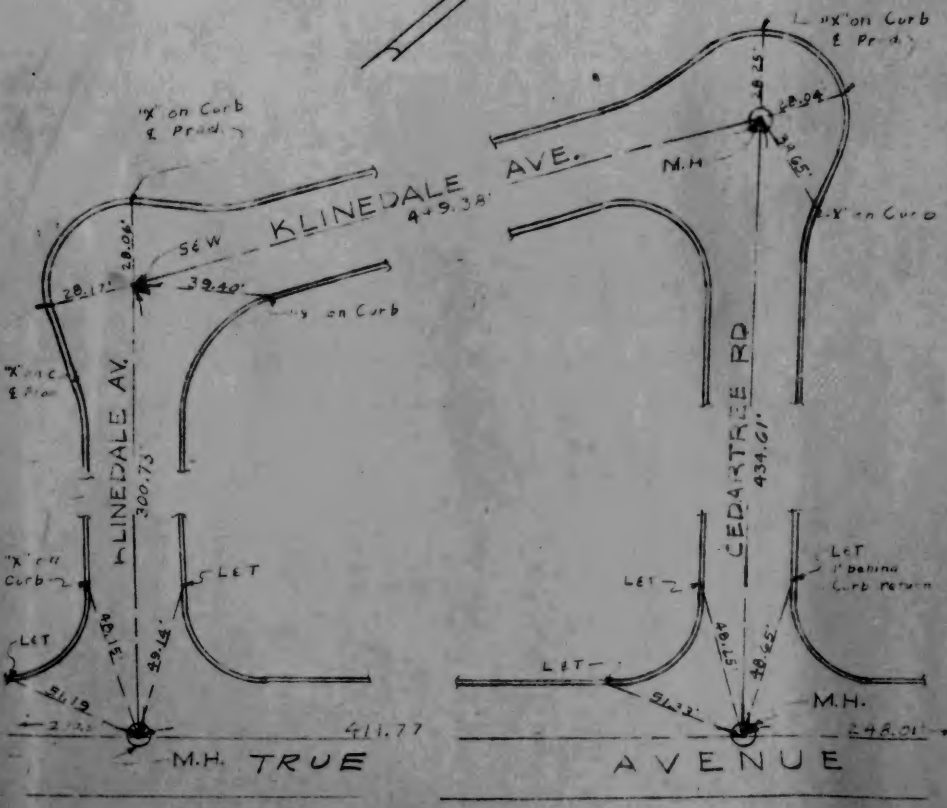

TRACT Nº 16063
Sheet 2 of 3

LEONARD H. GOWDY
Tract 16063

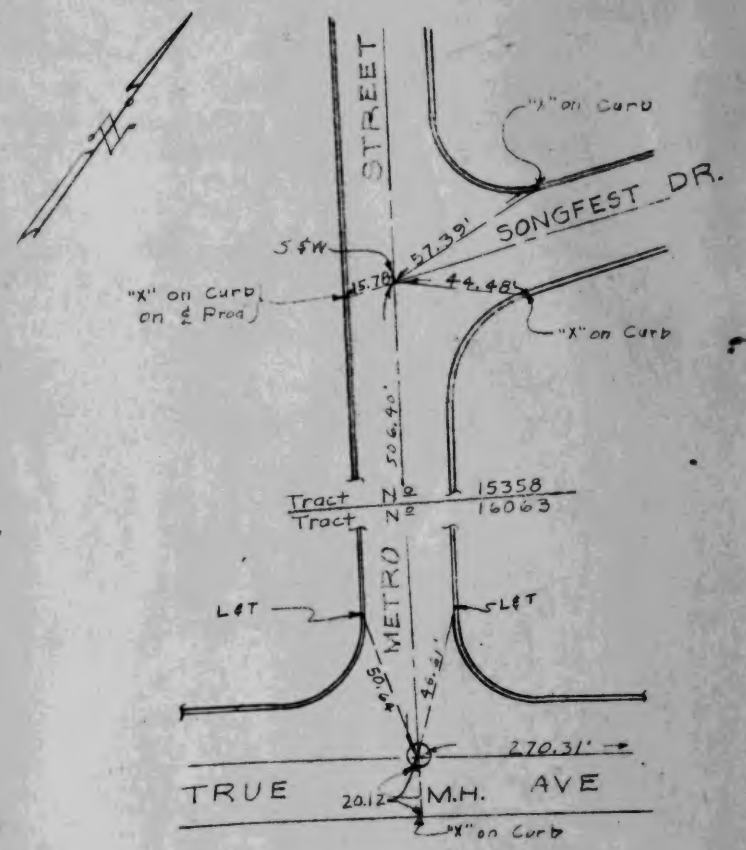

TRACT Nº 16063
Sheet 3 of 3

LEONARD H. GOWDY
Tract 16268

CENTER-LINE TIES
TRACT Nº 16268
M.B. 385-39,40

Leonard H. Gowdy
R.E.4823
June 1, 1950

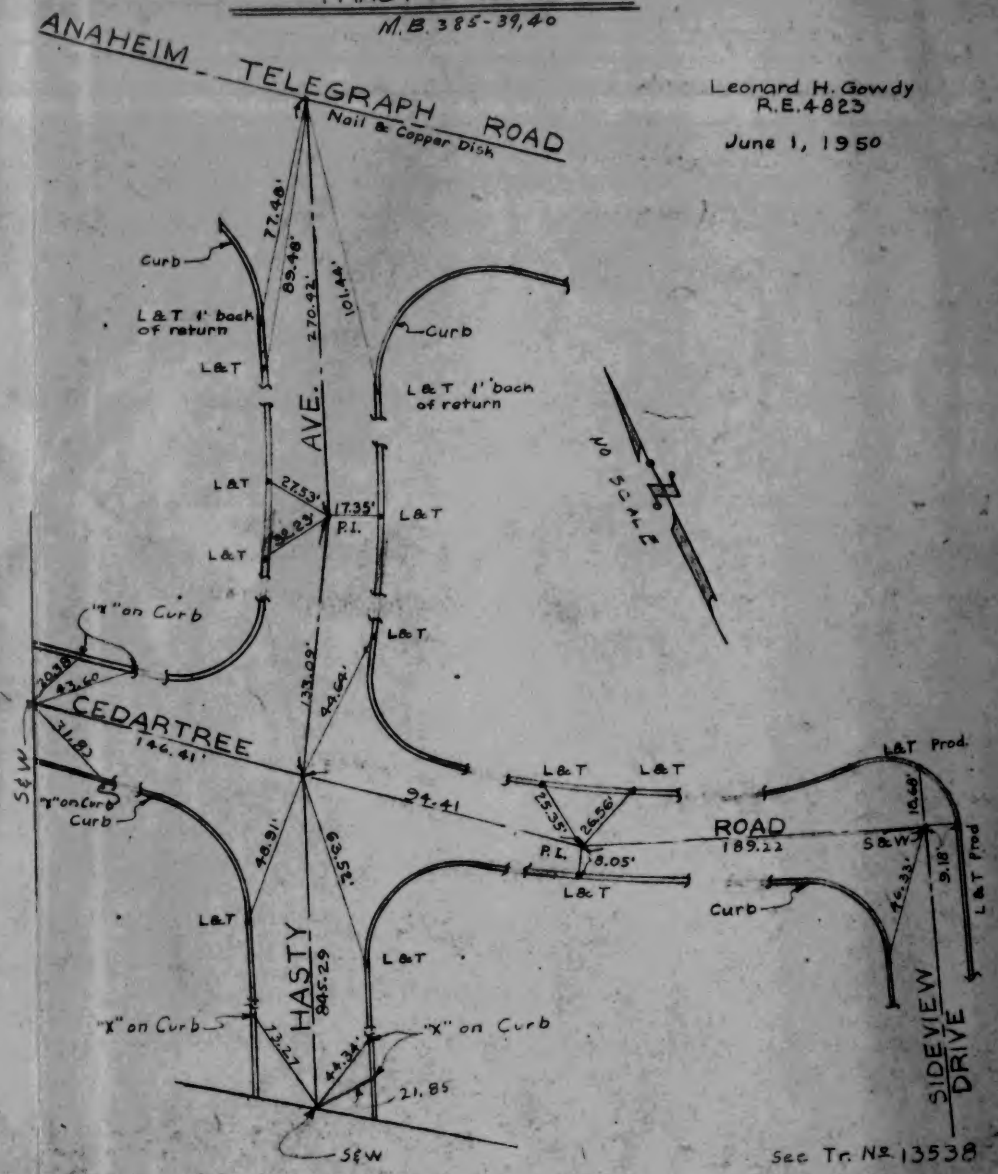

See Tr. Nº 13538

SHEET 1 OF 1

①

SEABOARD ENGINEERING CO.
8844 OLYMPIC BLVD.
BEVERLY HILLS, CALIFORNIA
PHONES: BRadshaw 2-6560 · CRestview 4-6073
MARK A. ROBIN, REG. C. E. 2059

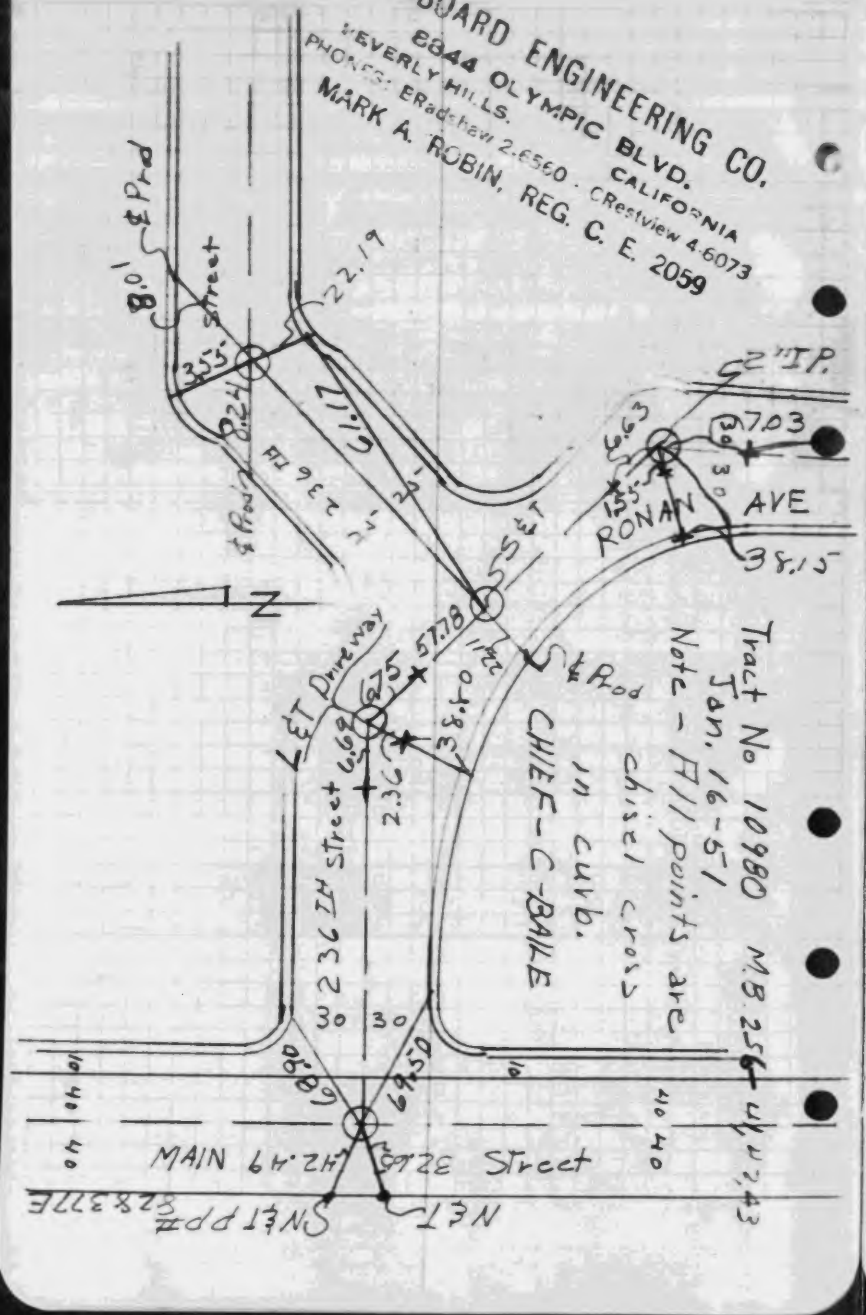

②

SEABOARD ENGINEERING CO.
8844 OLYMPIC BLVD.
BEVERLY HILLS, CALIFORNIA
PHONES: BRadshaw 2-6560 · CRestview 4-6073
MARK A. ROBIN, REG. C. E. 2059

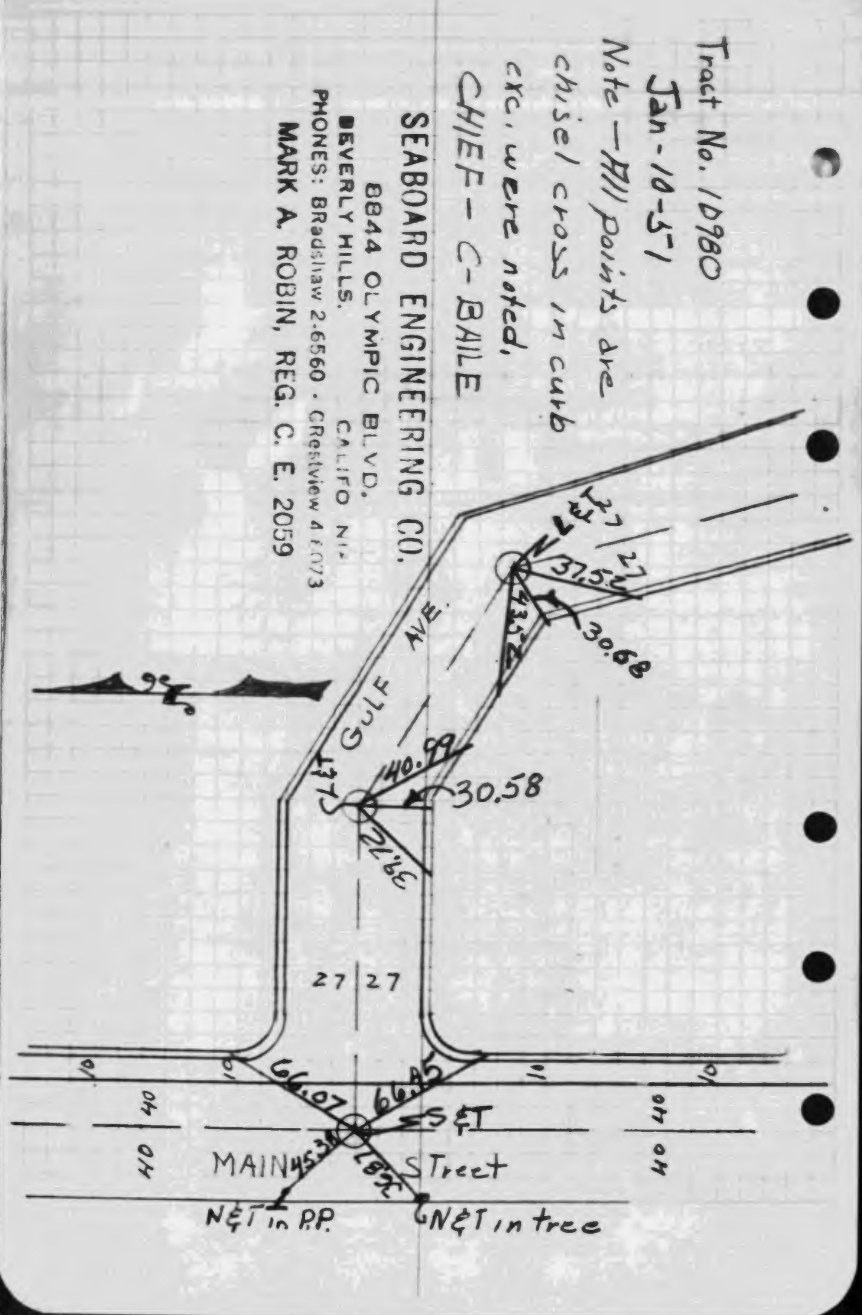

SEABOARD ENGINEERING CO.
Tract 10980

SEABOARD ENGINEERING CO.
8844 OLYMPIC BLVD.
BEVERLY HILLS, CALIFORNIA
PHONES: BRadshaw 2-6560 - CRestview 4-6073
MARK A. ROBIN, REG. C. E. 2059

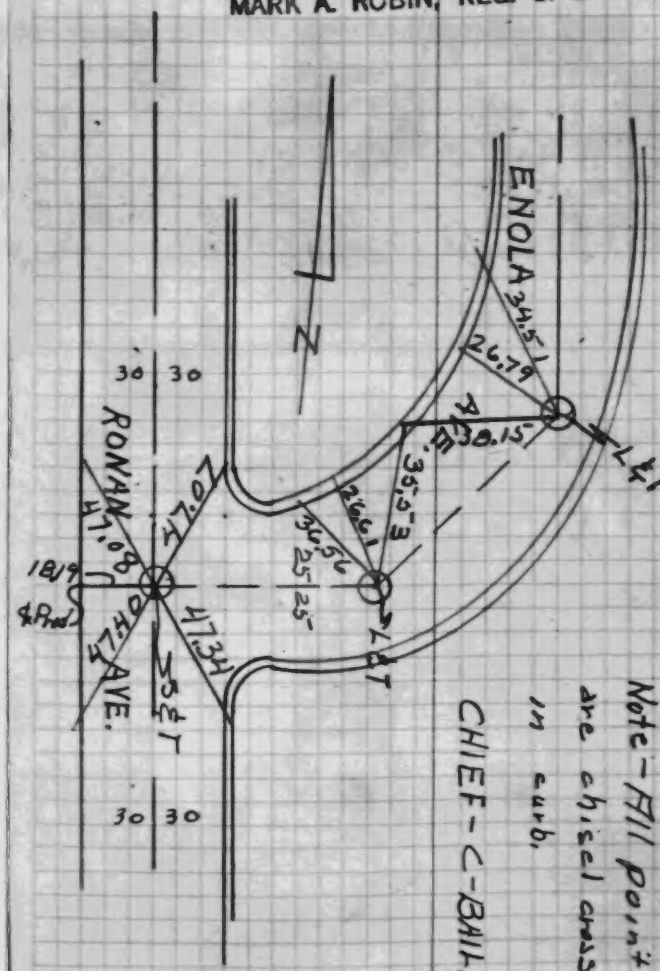

Tract No. 10980
Jan. 16-51
Note - All points are chisel cross in curb.

CHIEF-C-BAILE

SEABOARD ENGINEERING CO.
8844 OLYMPIC BLVD.
BEVERLY HILLS, CALIFORNIA
PHONES: BRadshaw 2-6560 - CRestview 4-6073
MARK A. ROBIN, REG. C. E. 2059

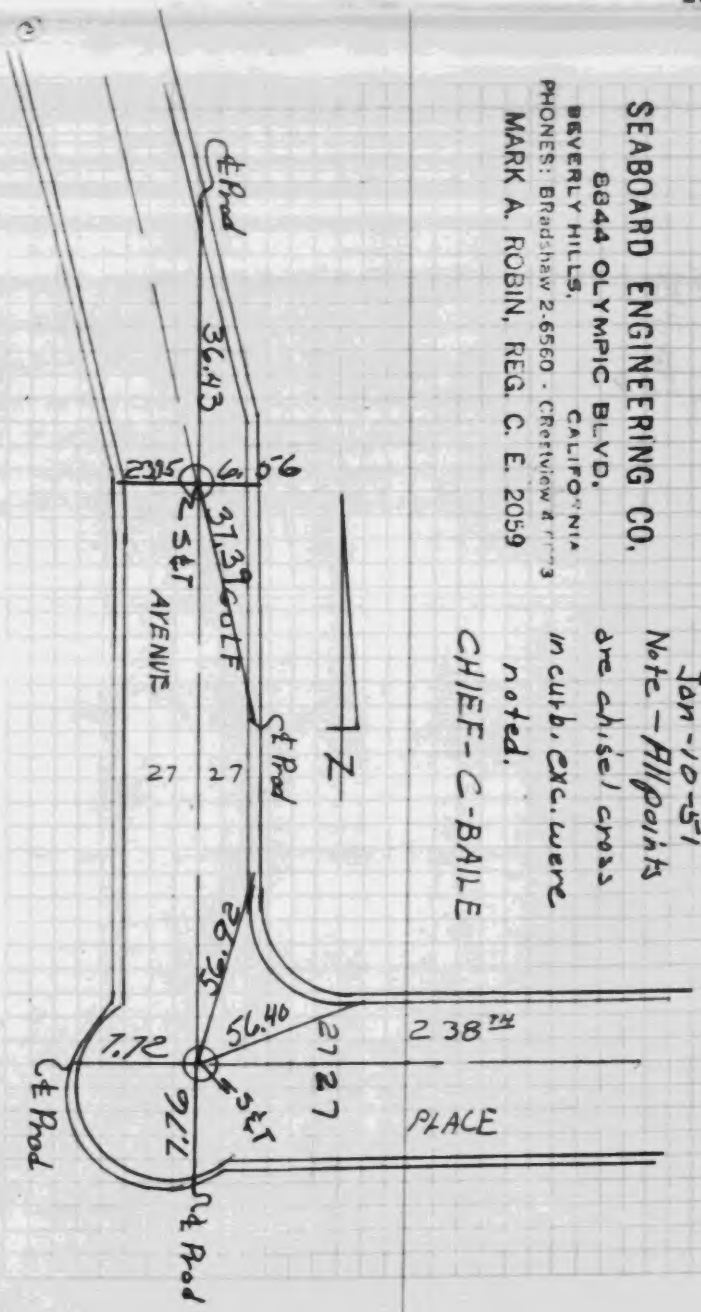

Tract No. 10980
Jan-10-51
Note - All points are chisel cross in curb, exc. were noted.

CHIEF-C-BAILE

Tract No. 10980

Note - All points are chisel cross in curb.

SEABOARD ENGINEERING CO.
8844 OLYMPIC BLVD.
BEVERLY HILLS, CALIFORNIA
PHONES: BRadshaw 2-6560 · CRestview 4-6073
MARK A. ROBIN, REG. C. E. 2059

NEAL GARRETT
Tract 13830

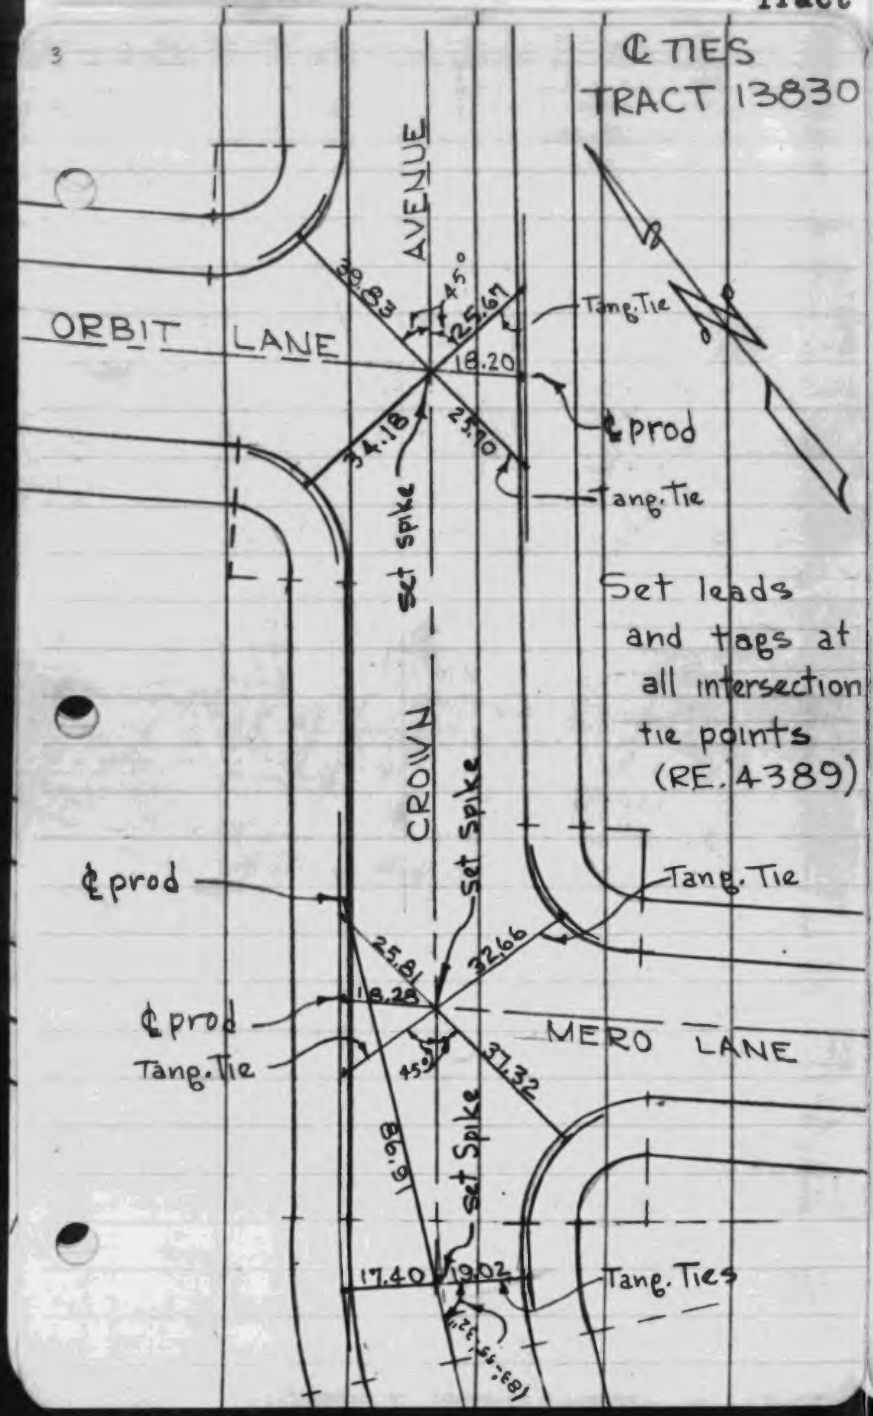

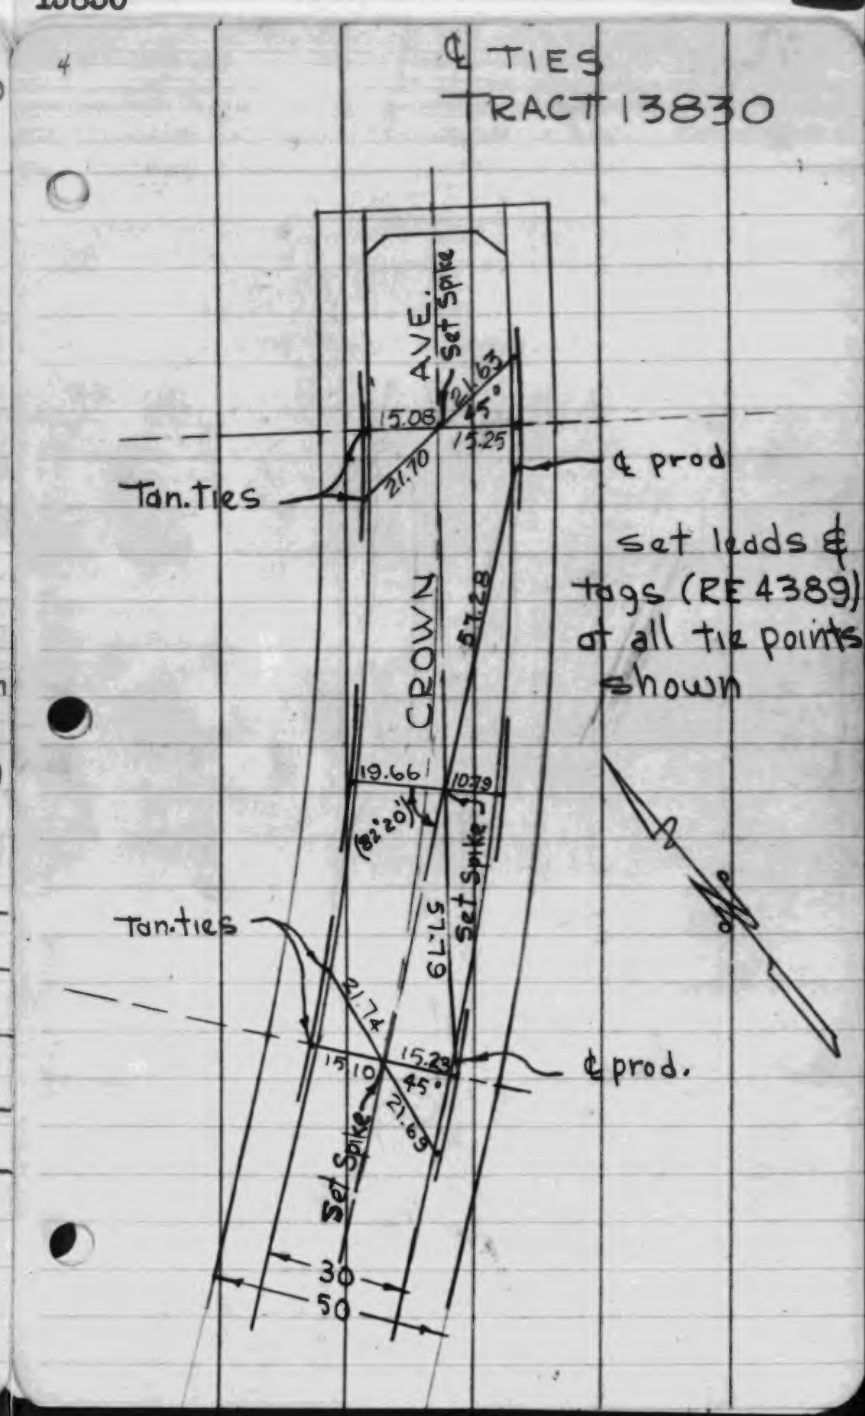

NEAL GARRETT
Tract 13830

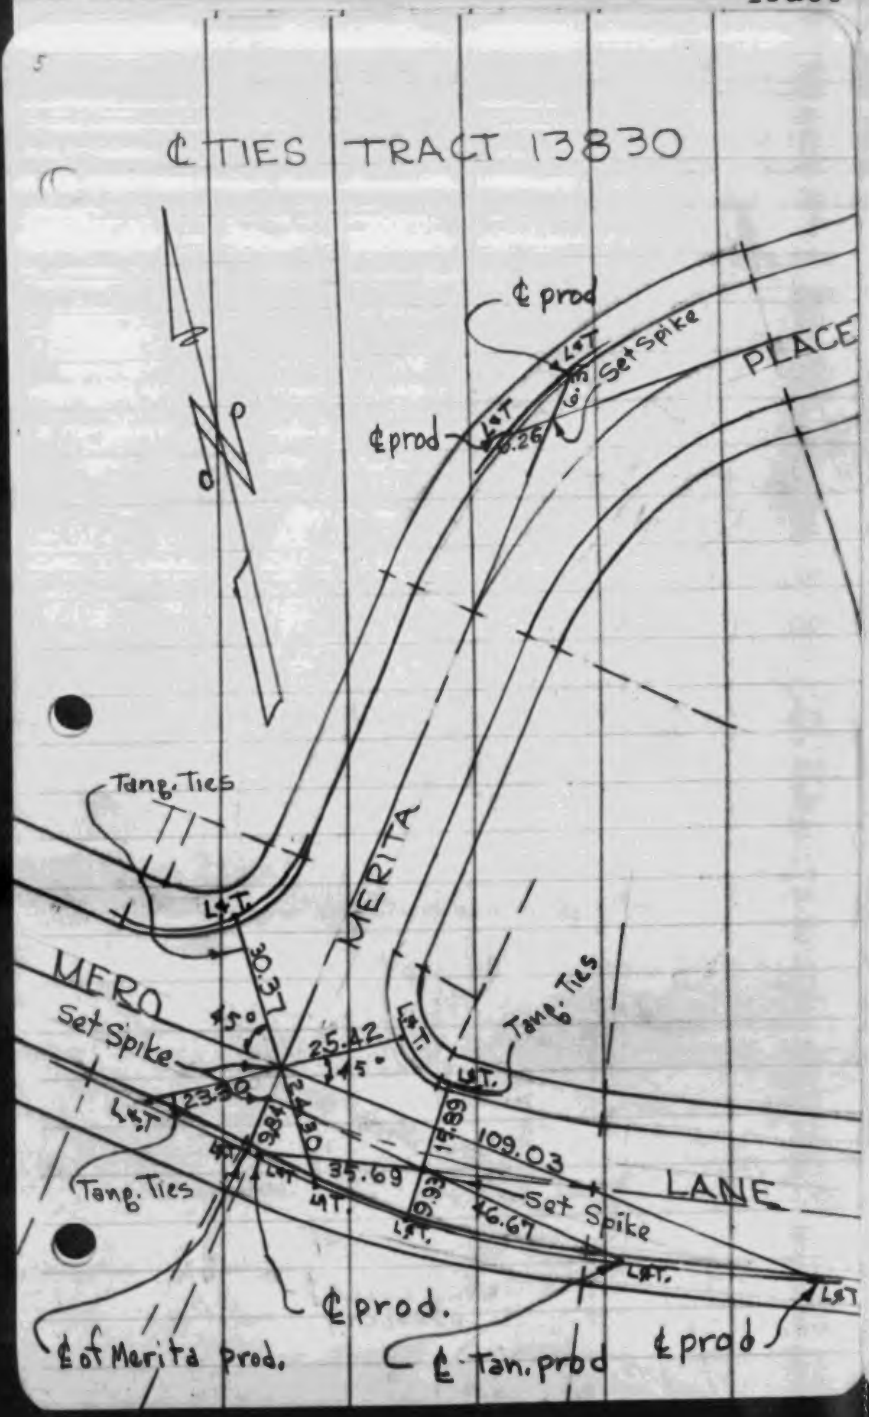

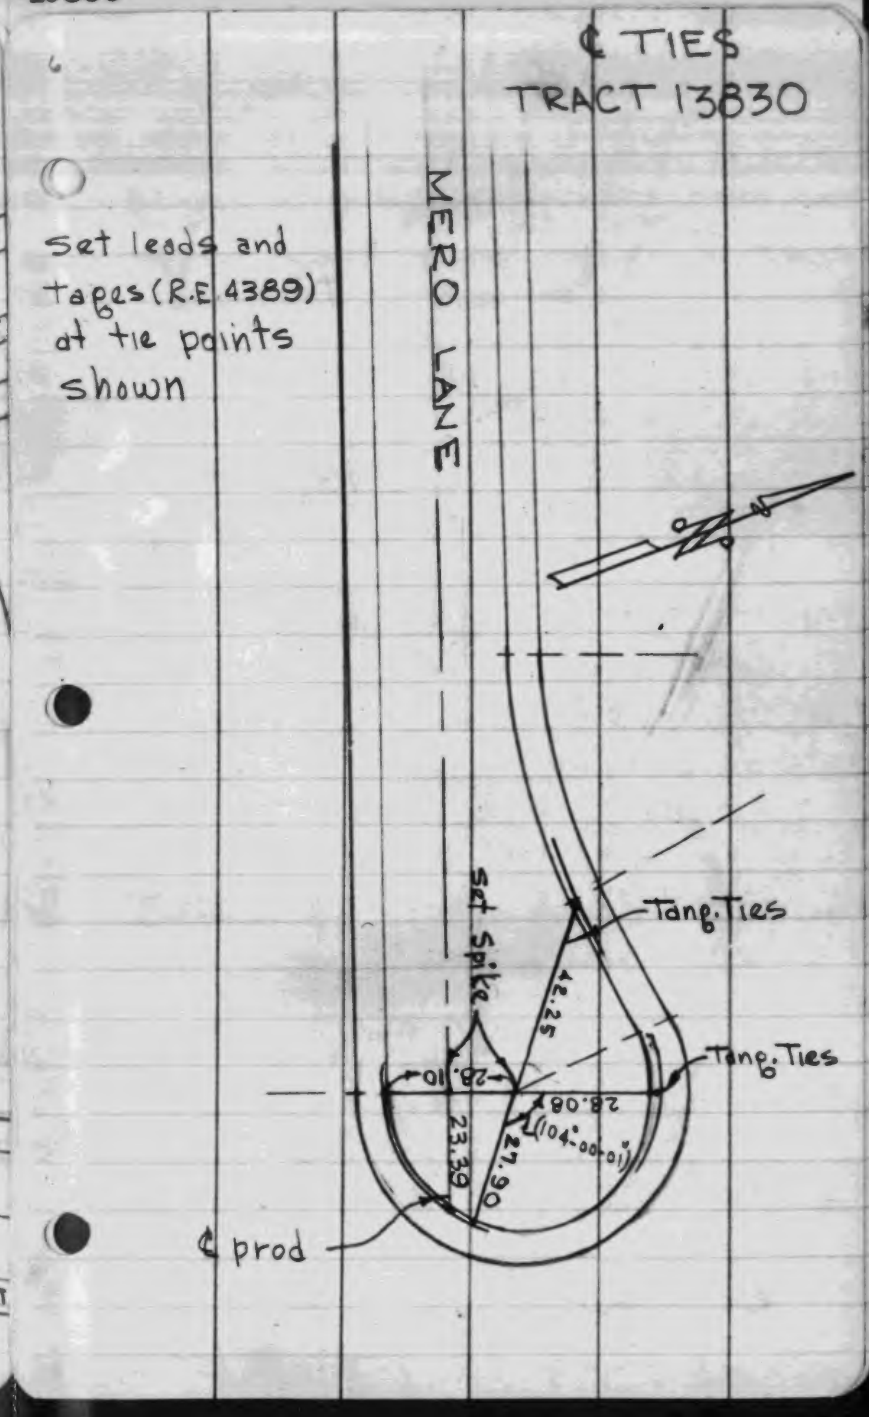

NEAL GARRETT
Tract 13830

7

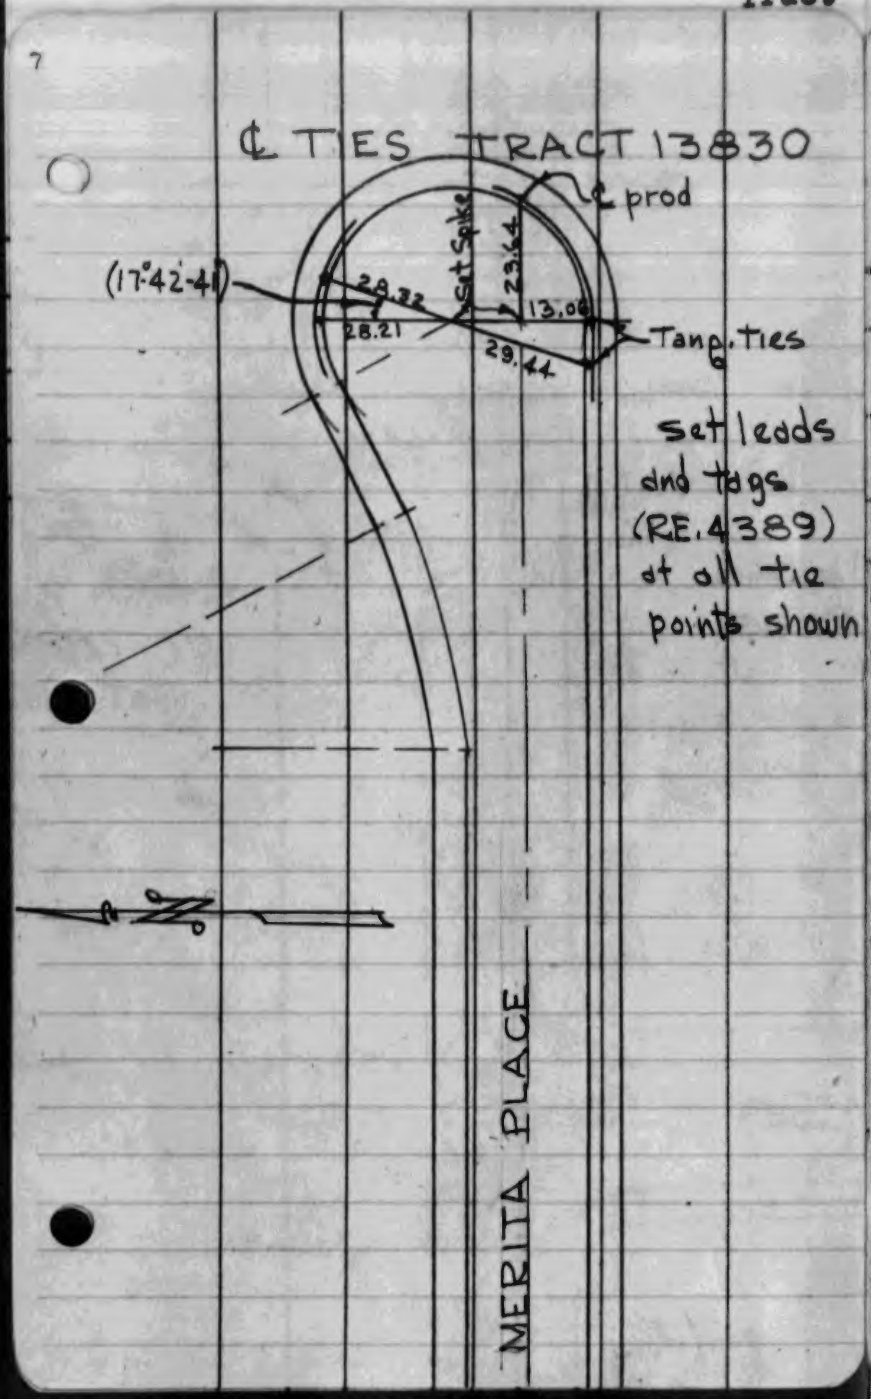

8

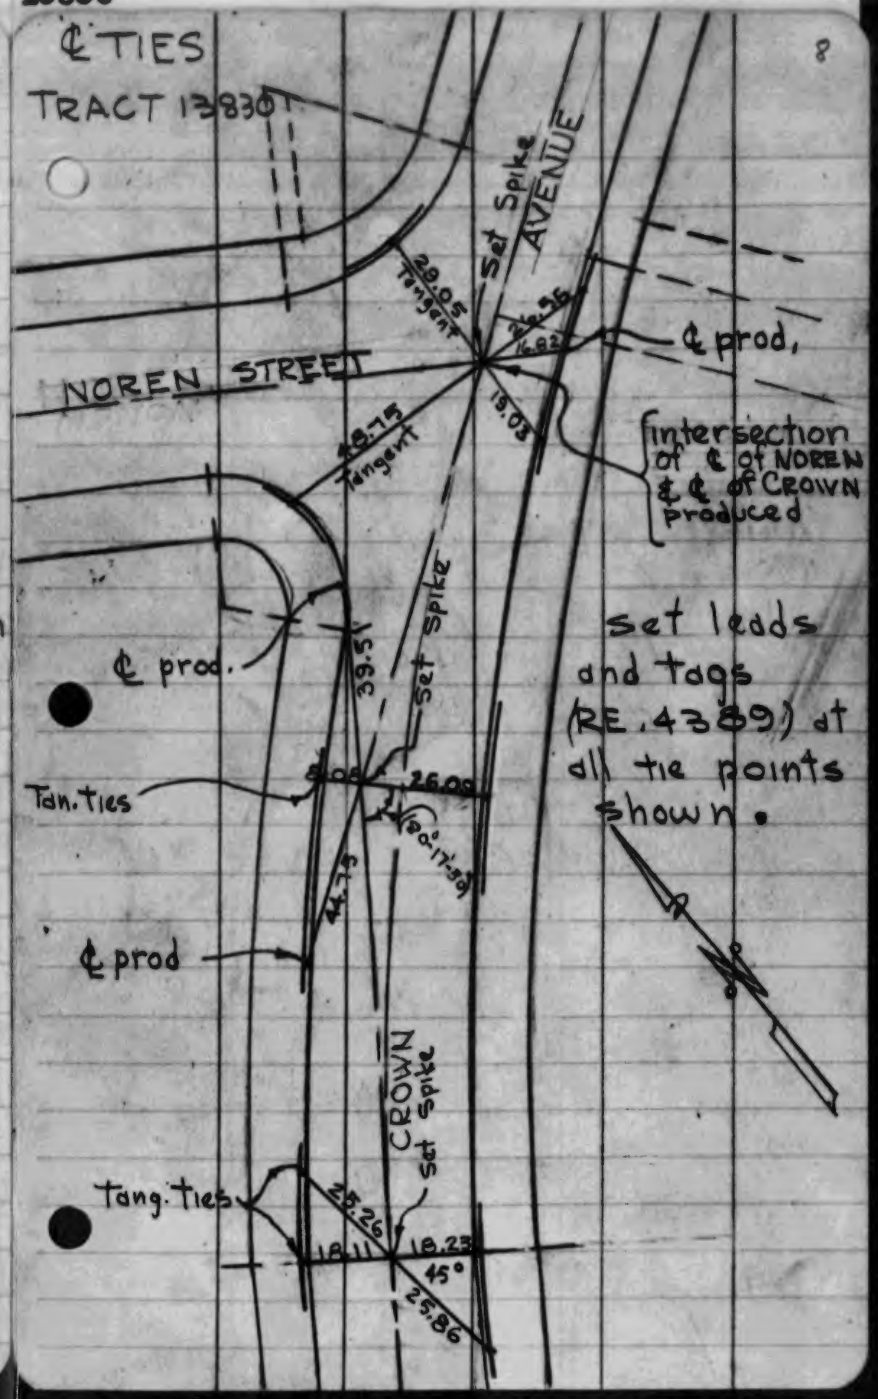

NEAL GARRETT
Tract 13830

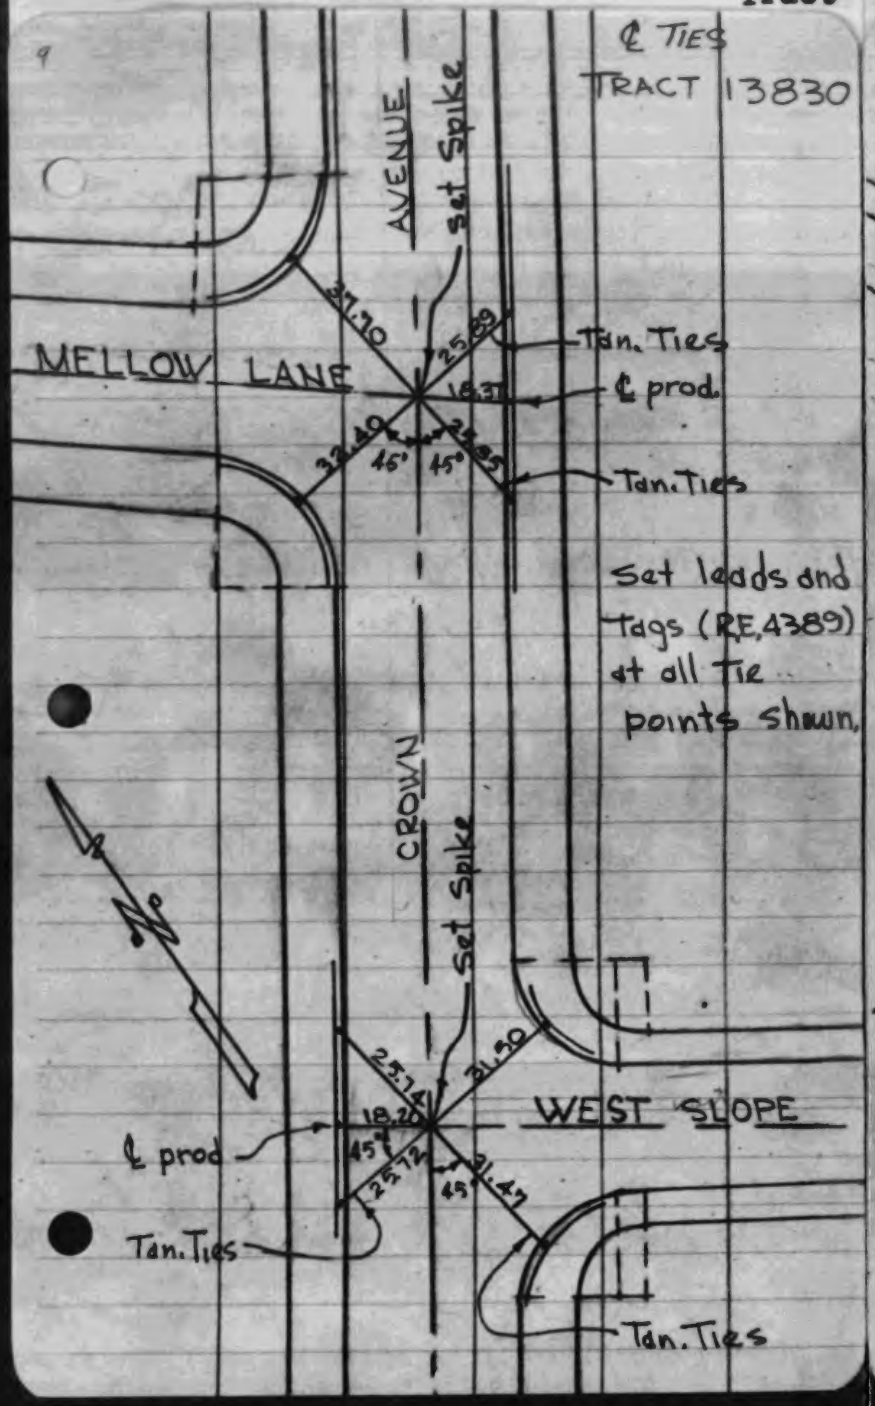

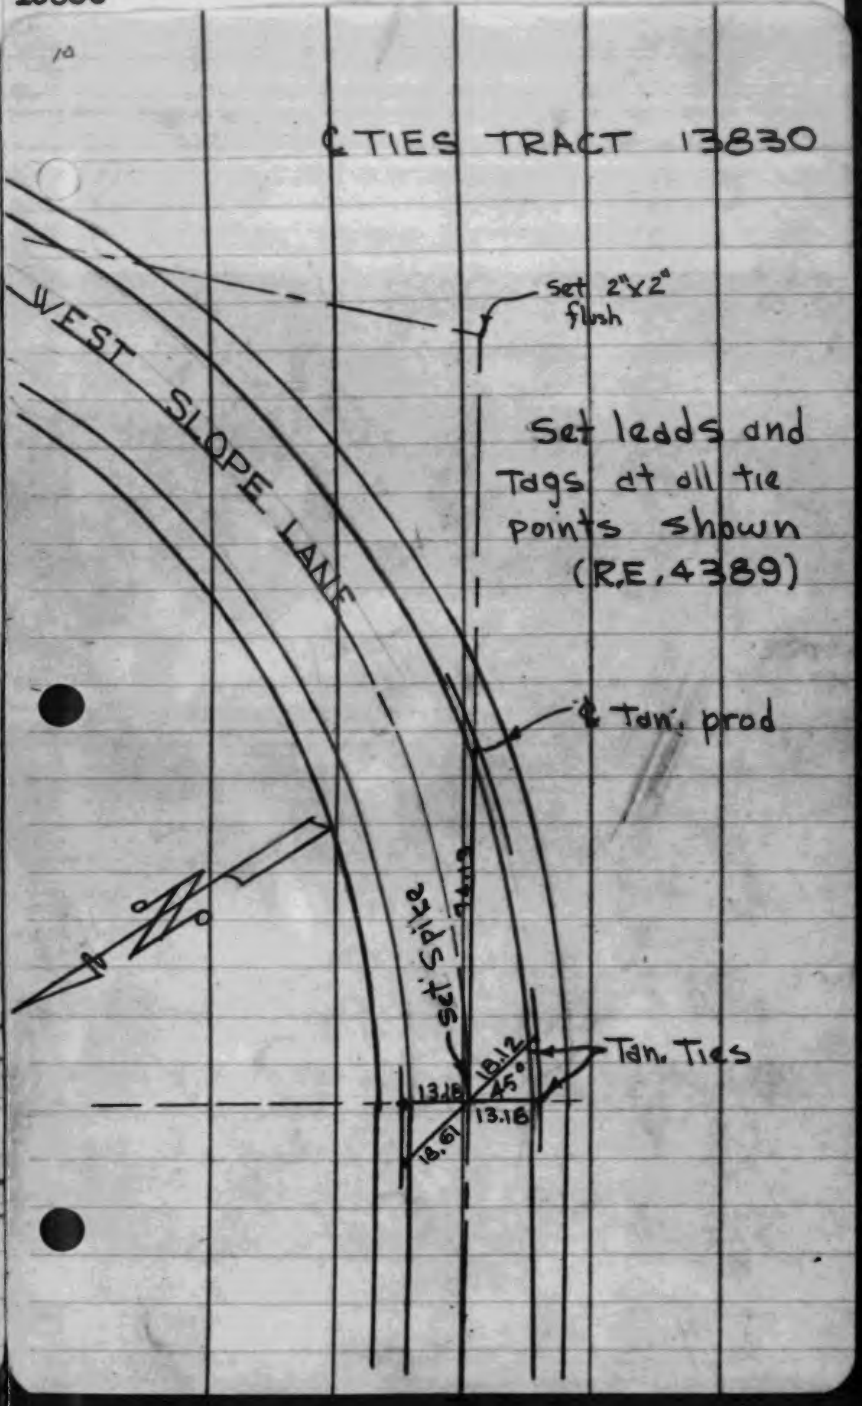

NEAL GARRETT
Tract 13830

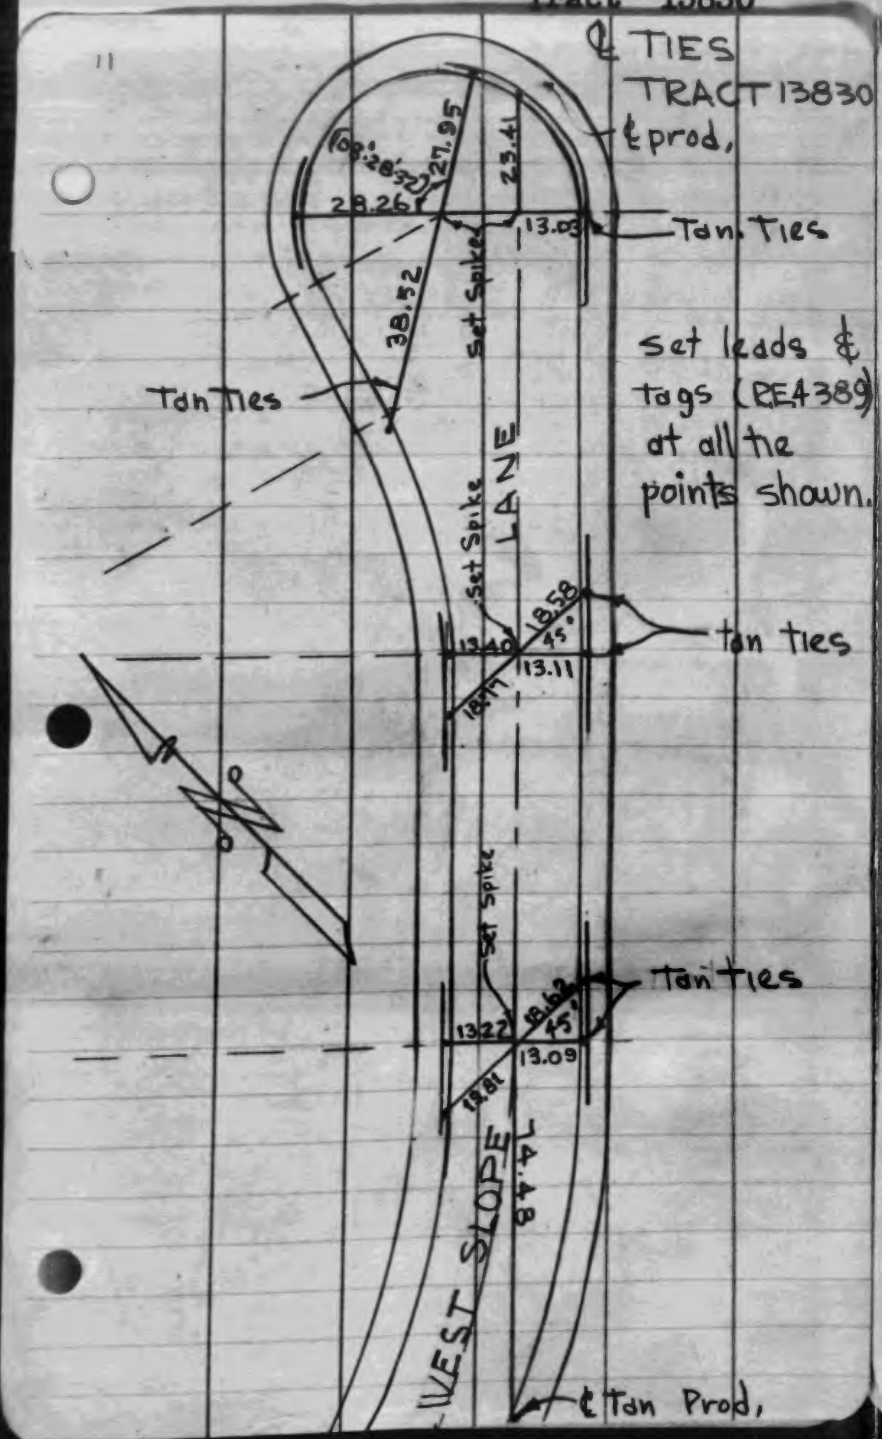

TRACT No. 15140
M.B. 356-44, 45, 46
℄ TIES
City of Torrance
JAN 1951

G.R. Estabrook
Don Pordee
R. Bryant

SEABOARD ENGINEERING CO.
8844 OLYMPIC BLVD.
BEVERLY HILLS. CALIFORNIA
PHONES: BRadshaw 2-6560 - CRestview 4-6073
MARK A. ROBIN, REG. C. E. 2059

SEABOARD ENGINEERING CO.
Tract 15140

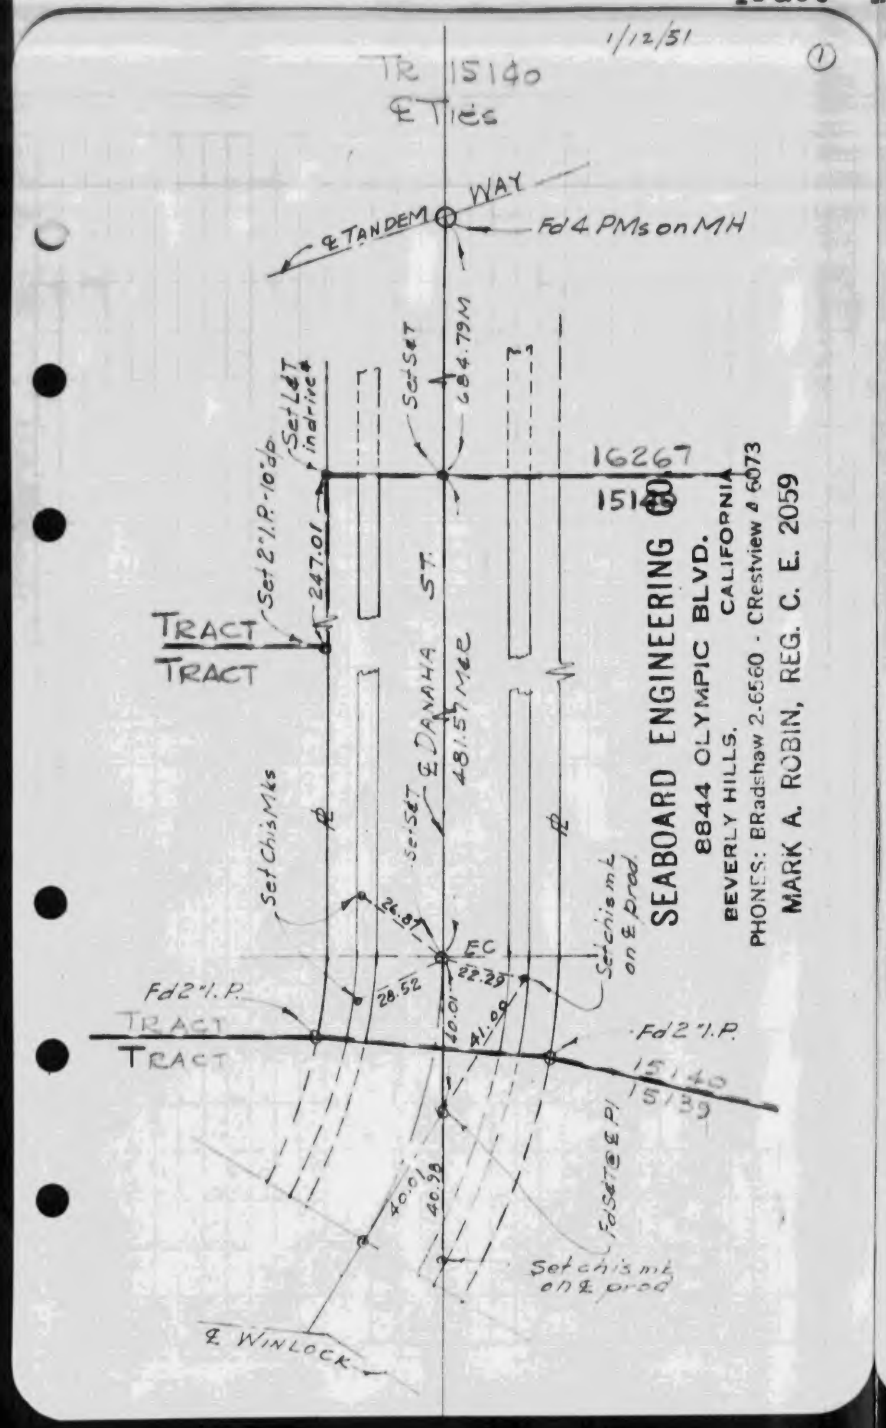

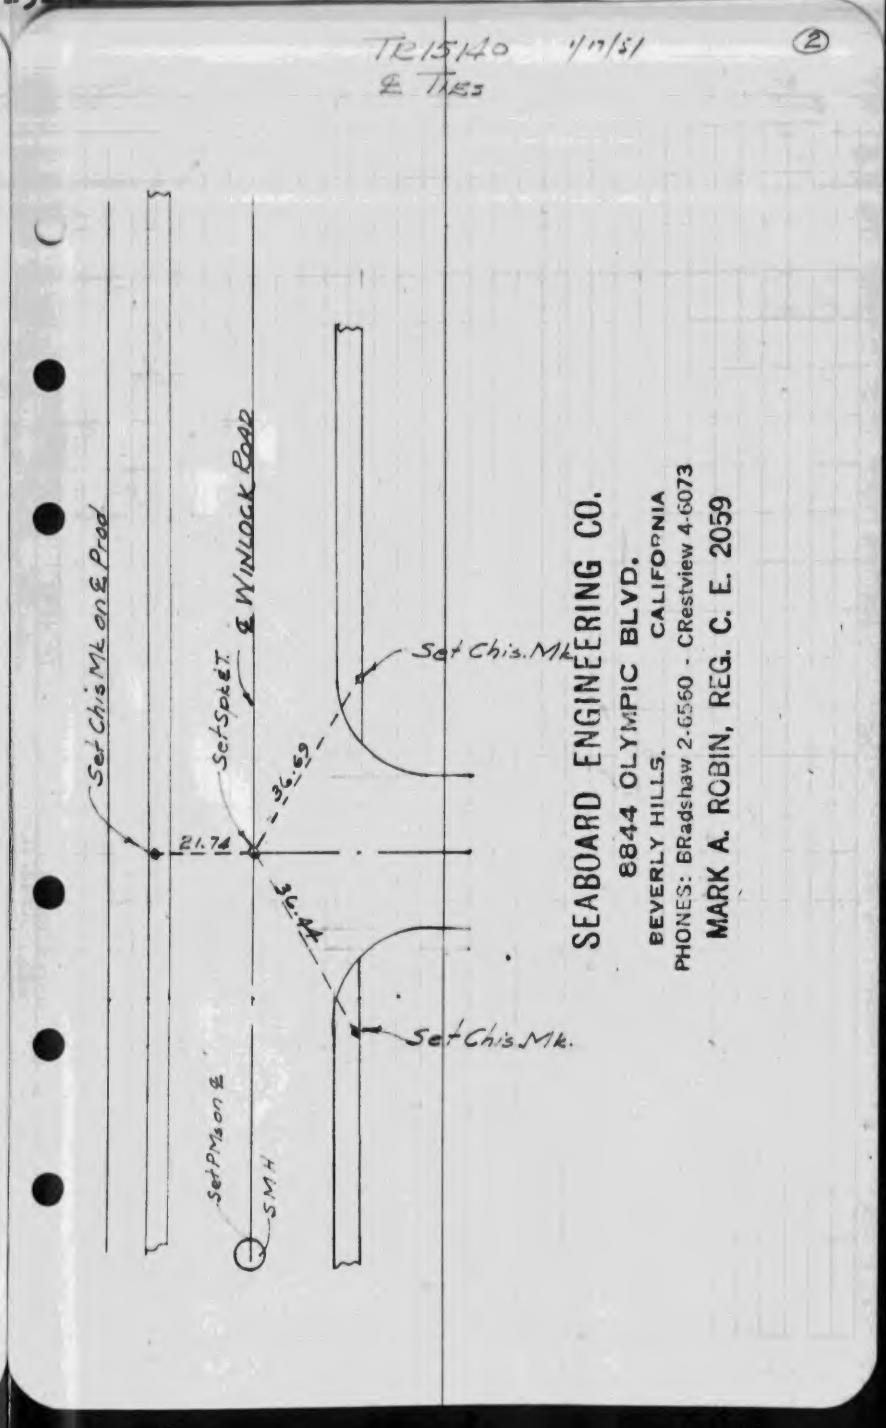

SEABOARD ENGINEERING CO.

Tract 14172

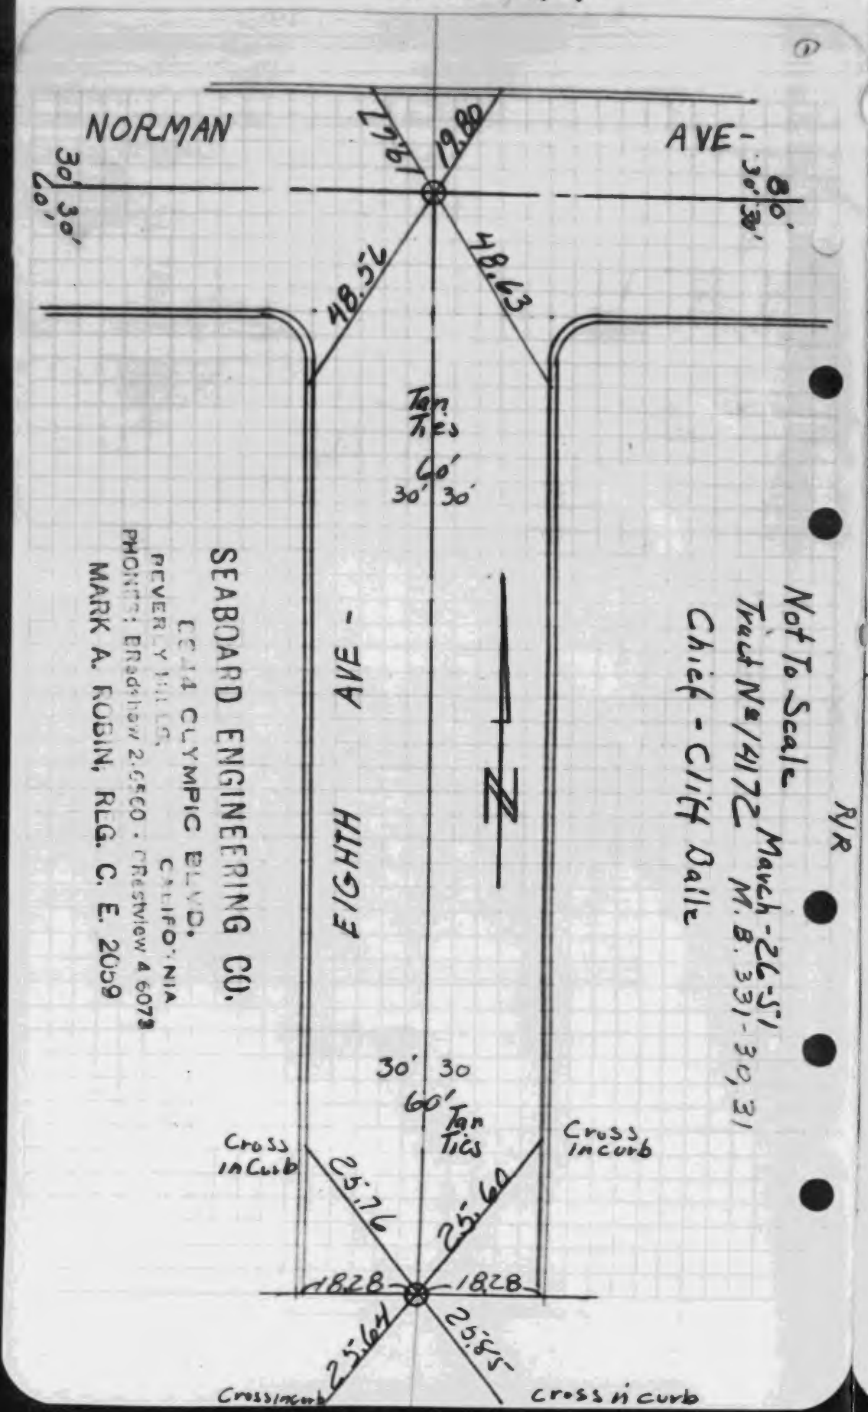

Tract 14339

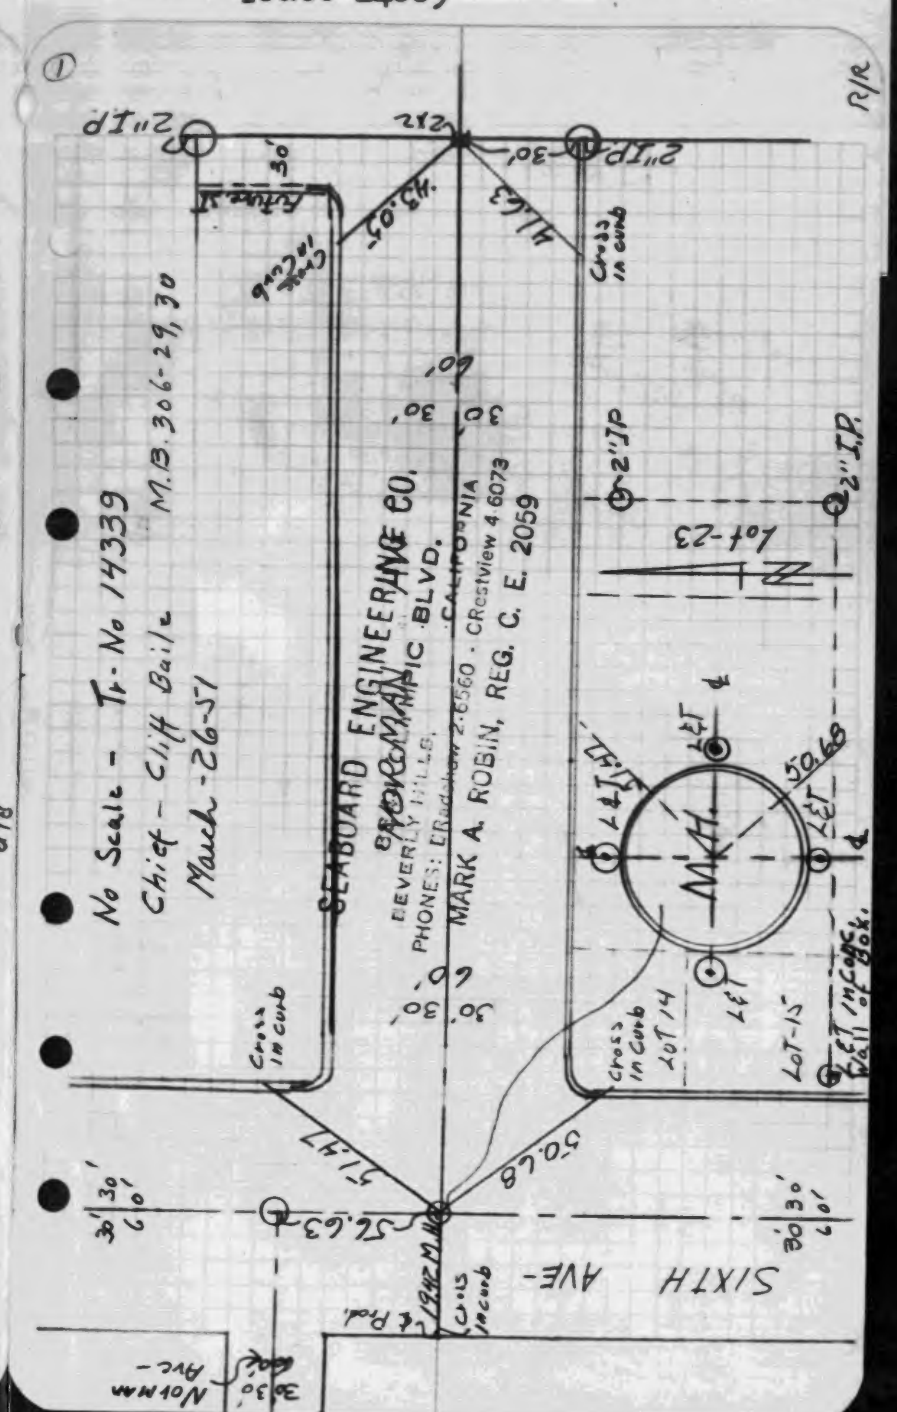

Tract 16273

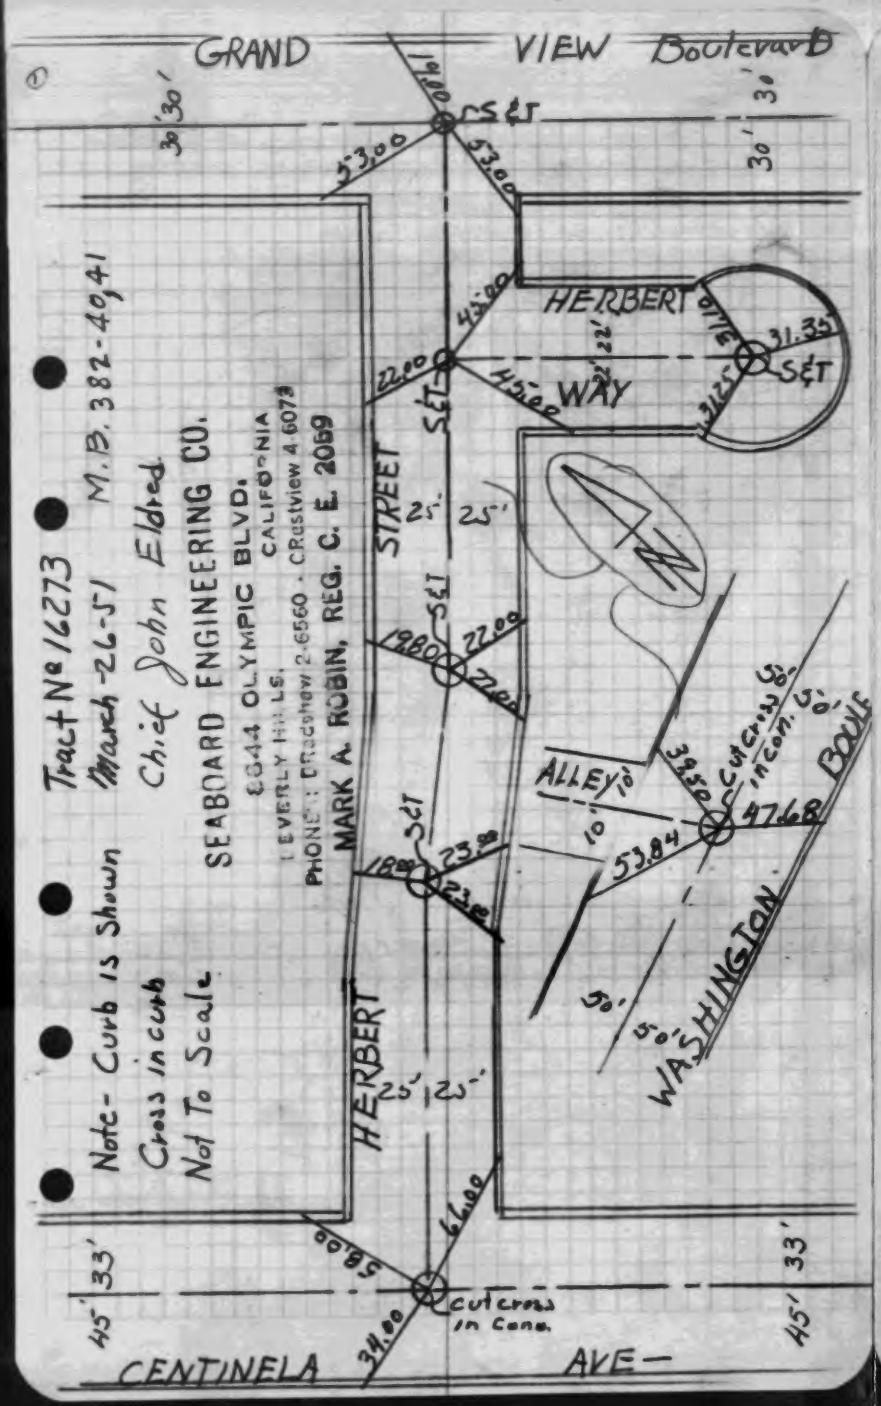

Tract 16759

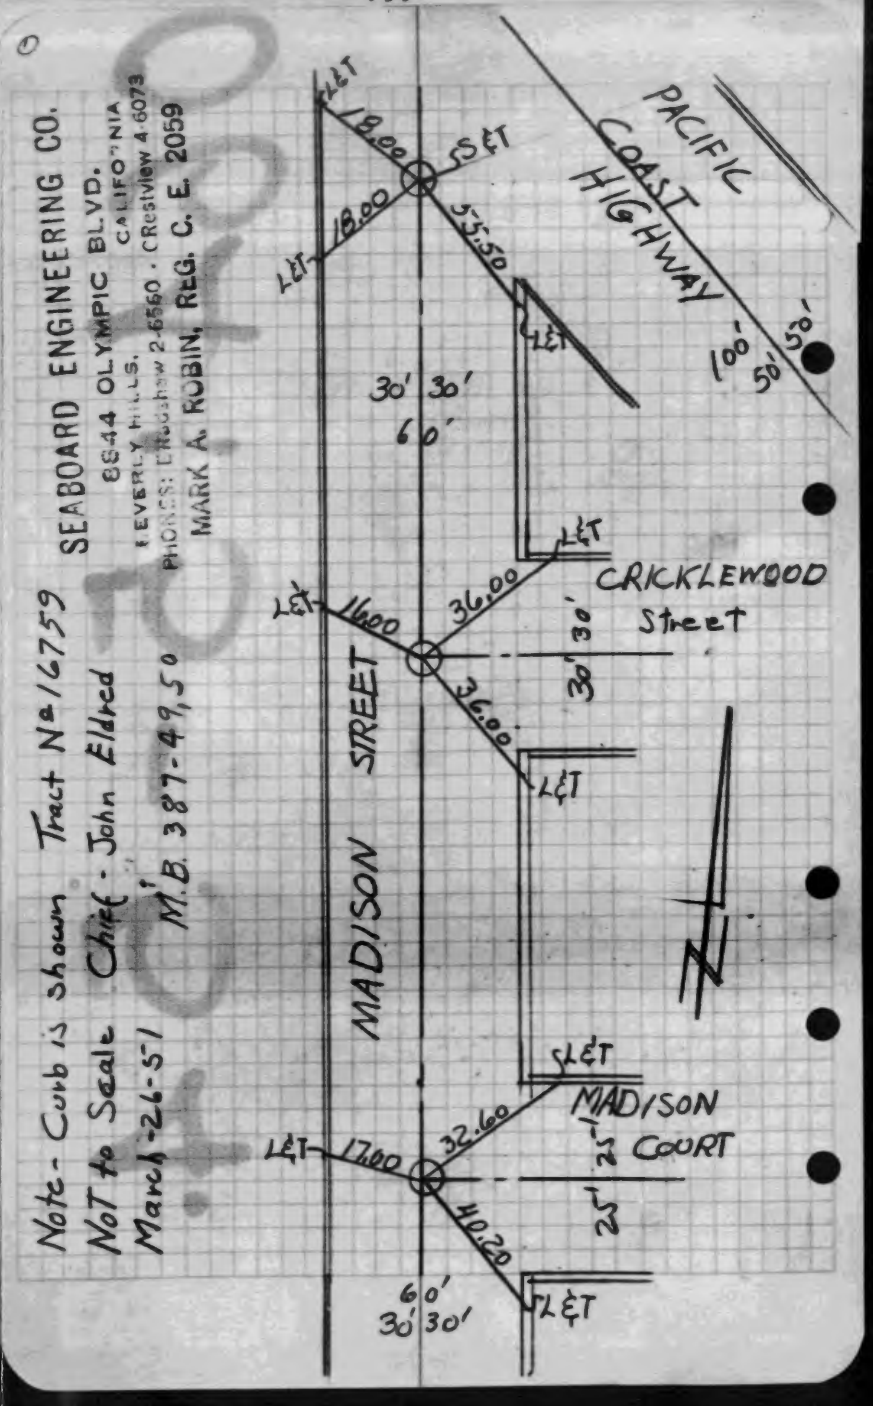

Note —
Curb is shown
LET's in curb

March-26-51
Chief - John Eldred
Tract № 16759

SEABOARD ENGINEERING CO.
8844 OLYMPIC BLVD.
BEVERLY HILLS, CALIFORNIA
PHONES: BRadshaw 2-6560 - CRestview 4-6073
MARK A. ROBIN, REG. C. E. 2059

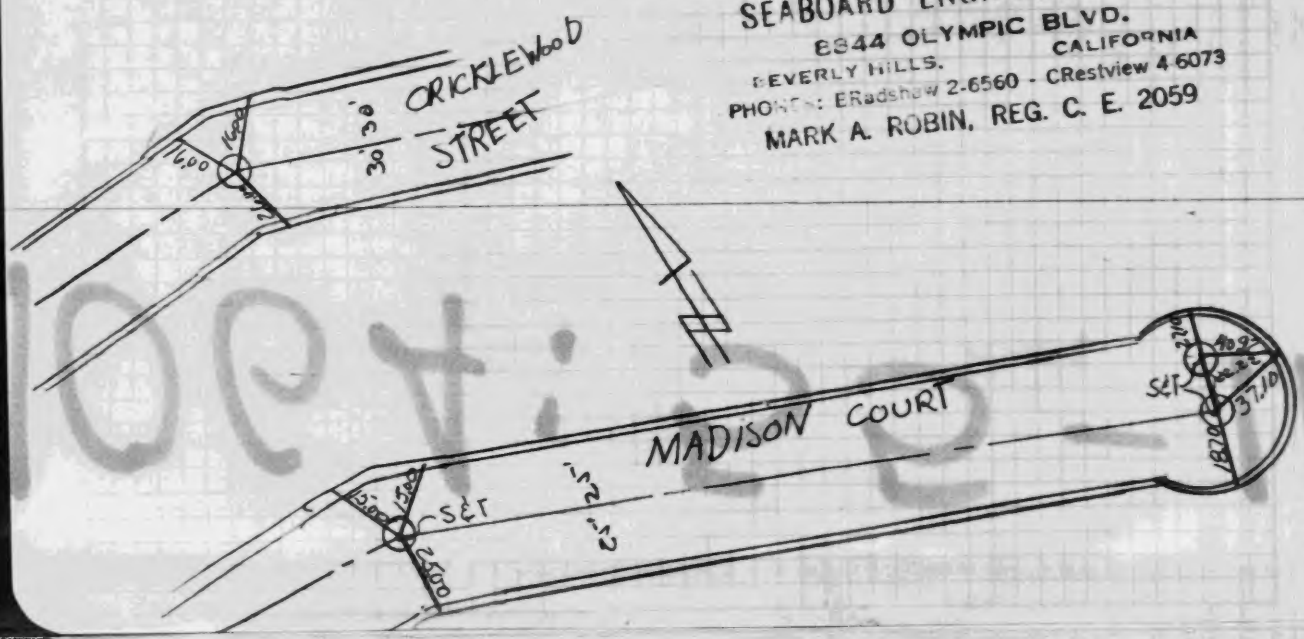

CO.SUR. F.B.1064:55 Tract 16759 SEABOARD ENGINEERING CO.

Tract № 16817 March-26-51
Note — Not to Scale
Curb is shown
Cross in curb.
M.B 385-45,46,47
Chief John Eldred

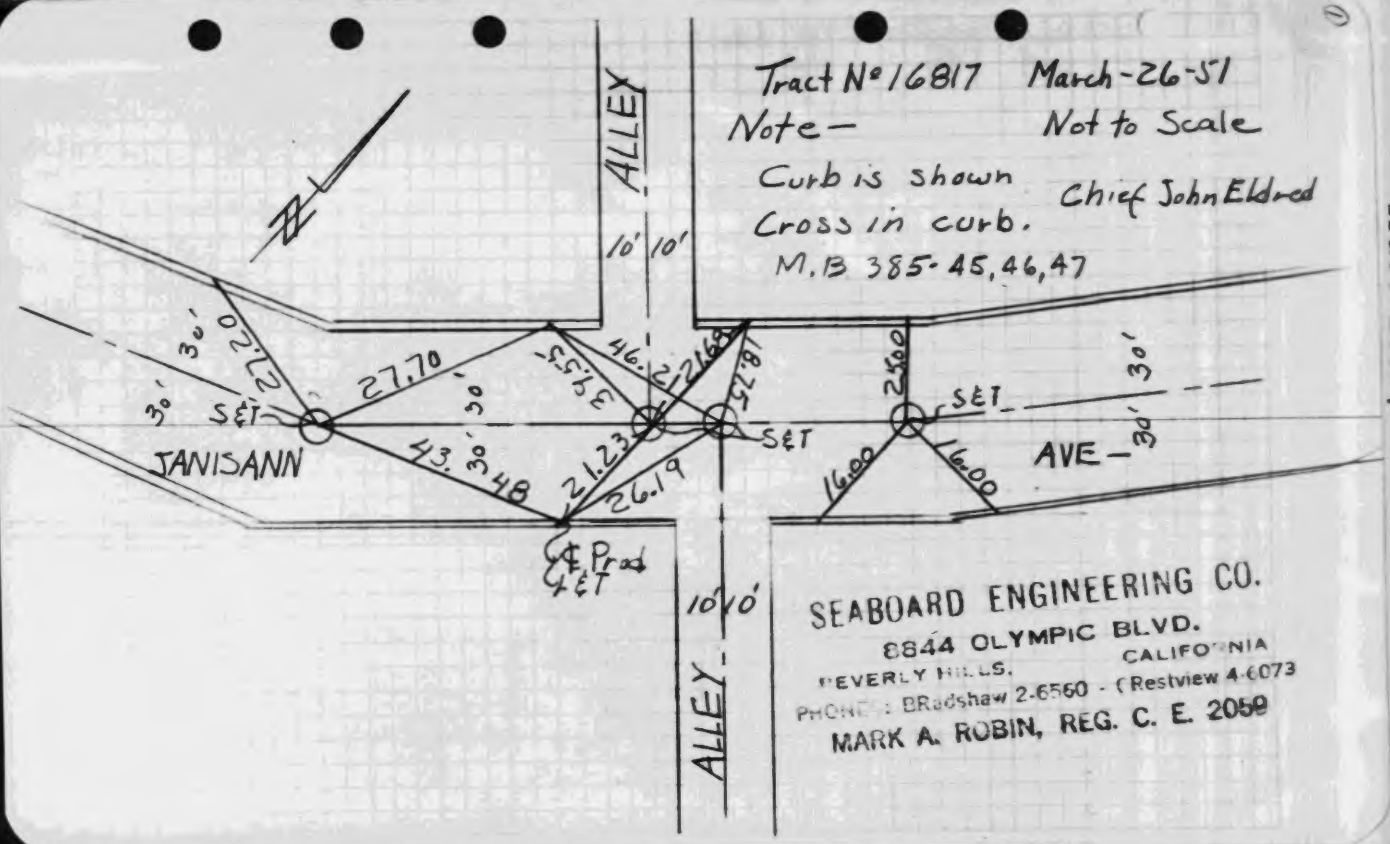

SEABOARD ENGINEERING CO.
8844 OLYMPIC BLVD.
BEVERLY HILLS, CALIFORNIA
PHONES: BRadshaw 2-6560 - CRestview 4-6073
MARK A. ROBIN, REG. C. E. 2059

CO.SUR. F.B.1064:56 Tract 16817 SEABOARD ENGINEERING CO.

SEABOARD ENGR. CO.
Tract 16817

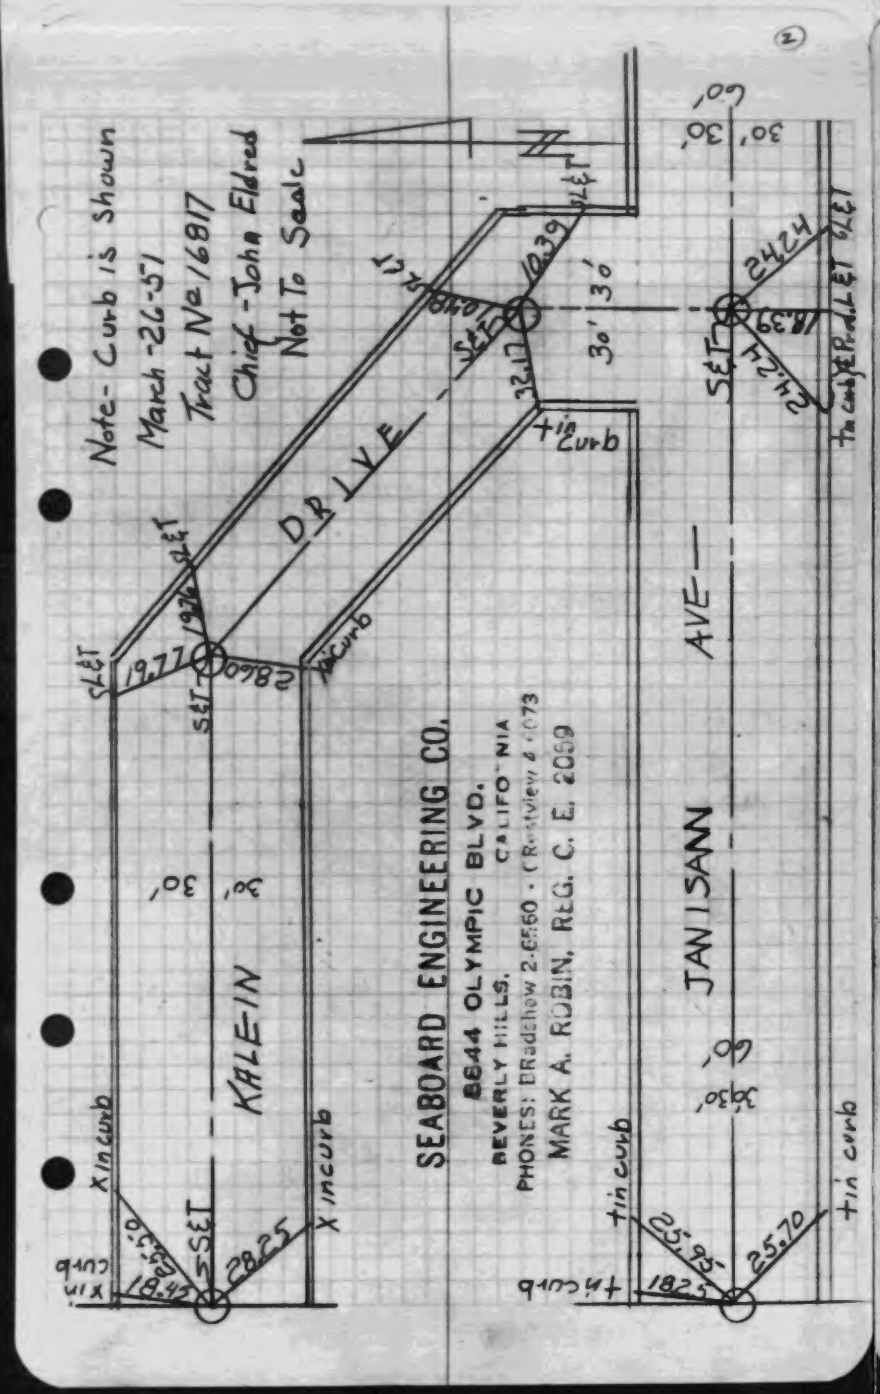

NEAL GARRETT
Tract 16991

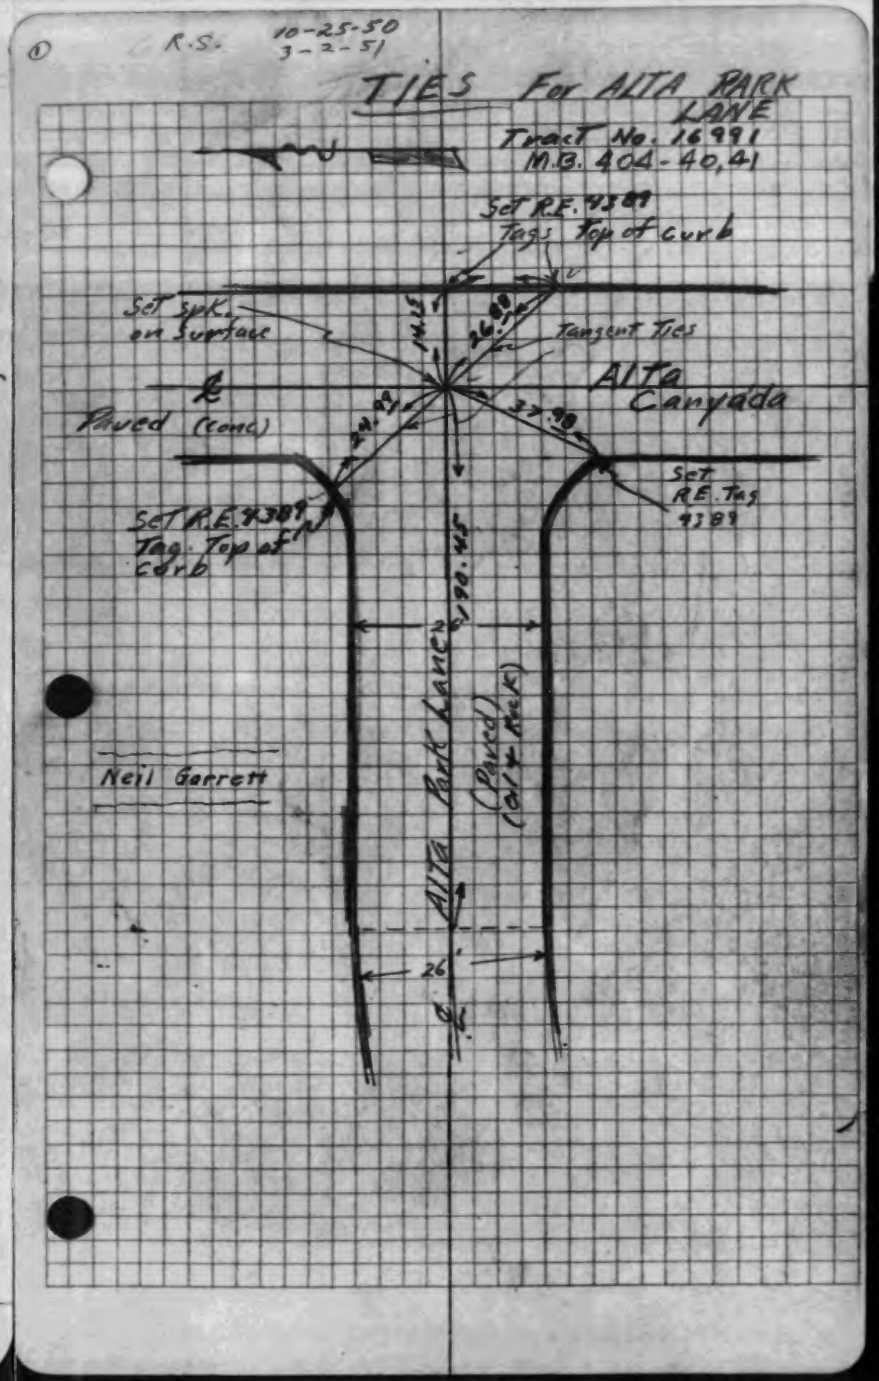

NEAL GARRETT
Tract 16991

R.S. - 10-25-50
3-2-51

TIES - ALTA PARK LANE

Tract No. 16991

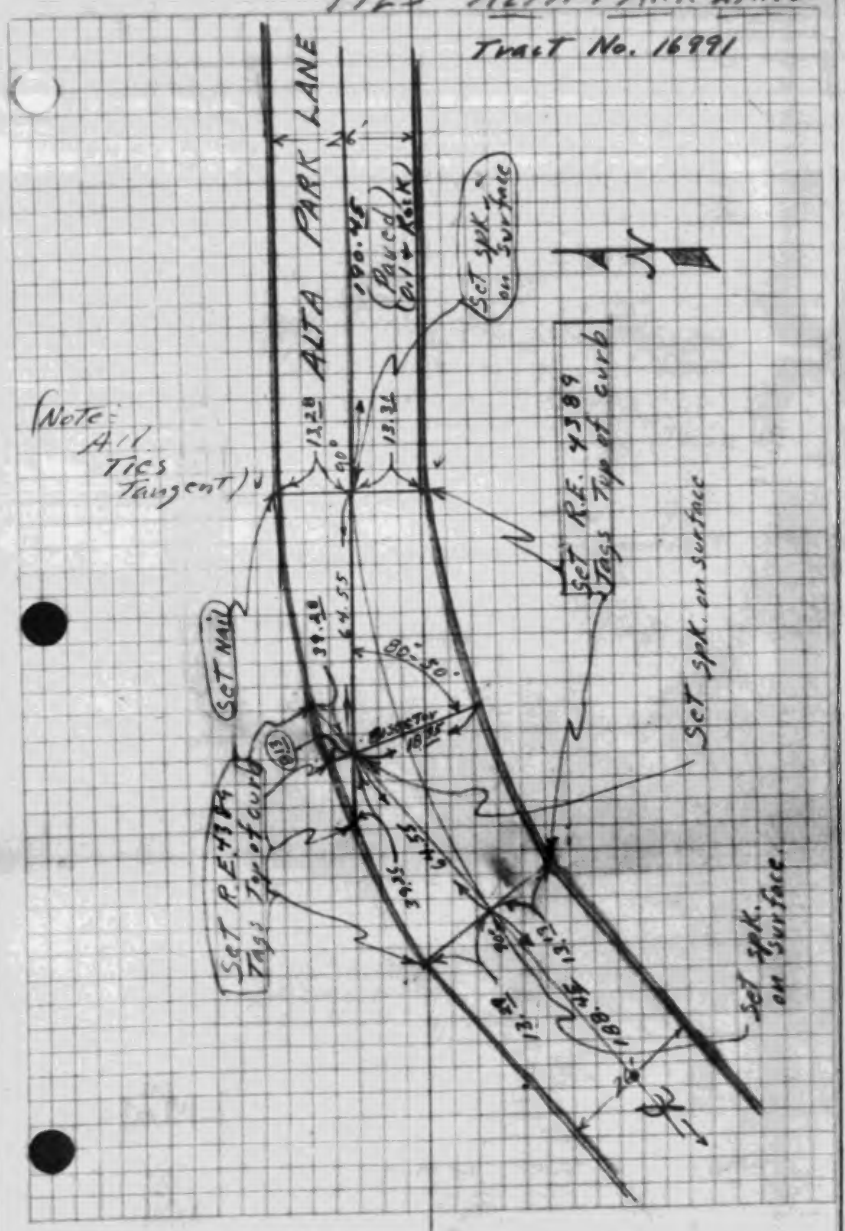

Ties - ALTA PARK LANE

Tract No. 16991

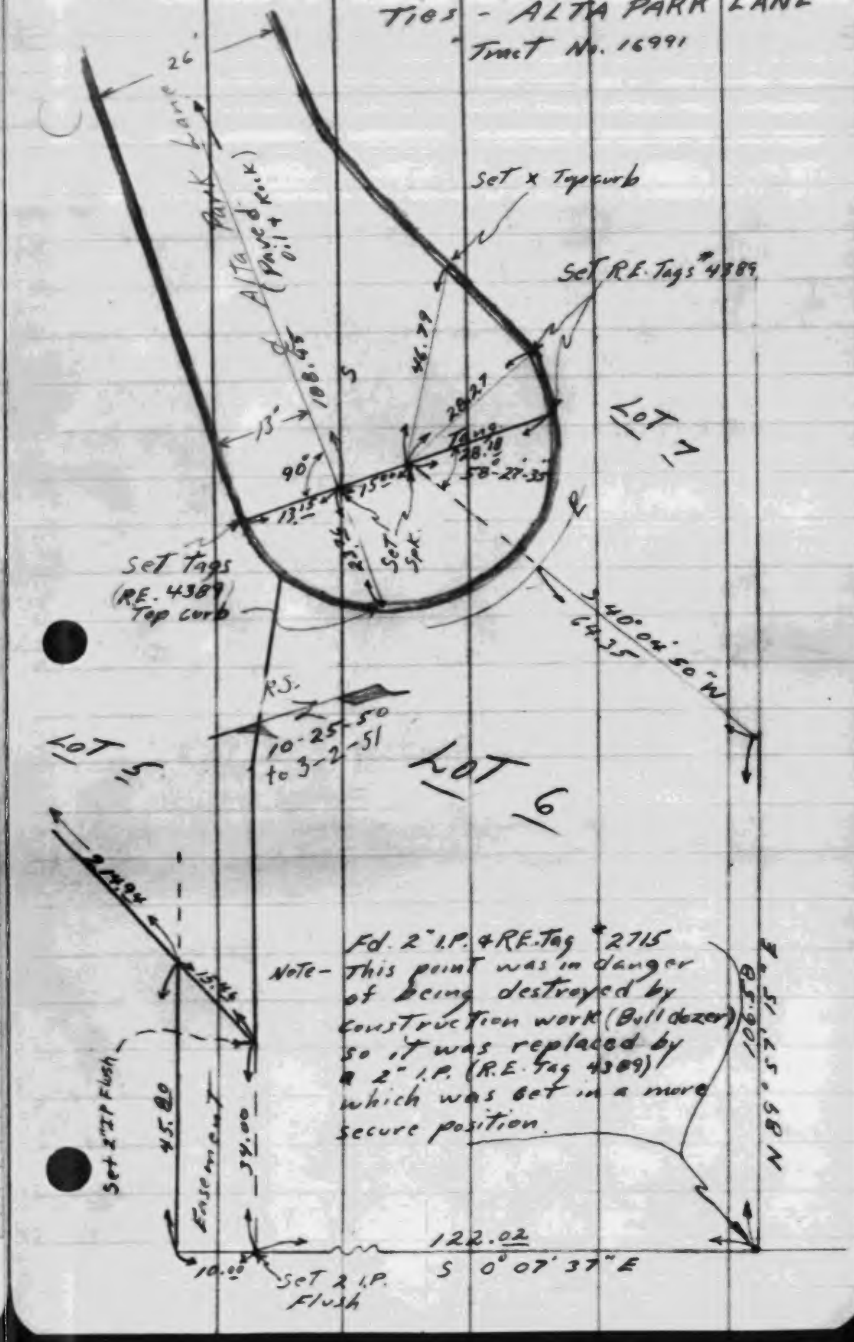

TRACT № 15896
℄ TIES INDEX MAP
M.B. 367-22,23

ADAMS & ELLS
F.B. 204
Sept. 1950

SHEET 1 OF 7 SHEETS

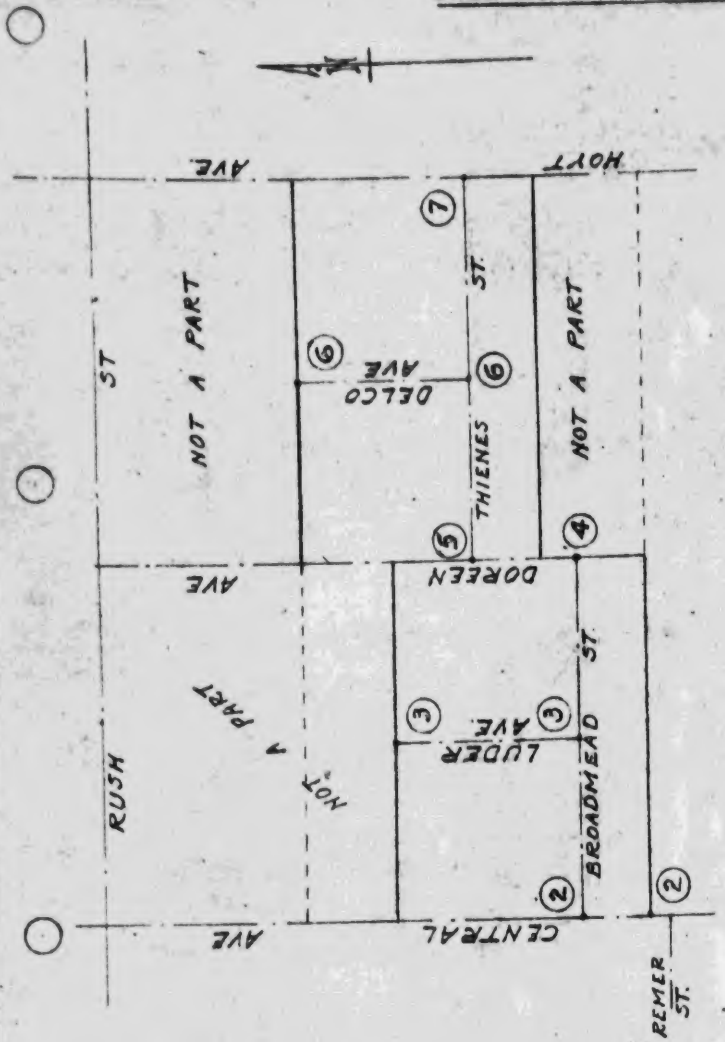

TRACT № 15896
℄ TIES AT CENTRAL AVE.
& BROADMEAD ST.
& SO. LINE OF TRACT

ADAMS & ELLS
F.B. 204-75
Jan. 1951

SHEET 2 OF 7 SHEETS

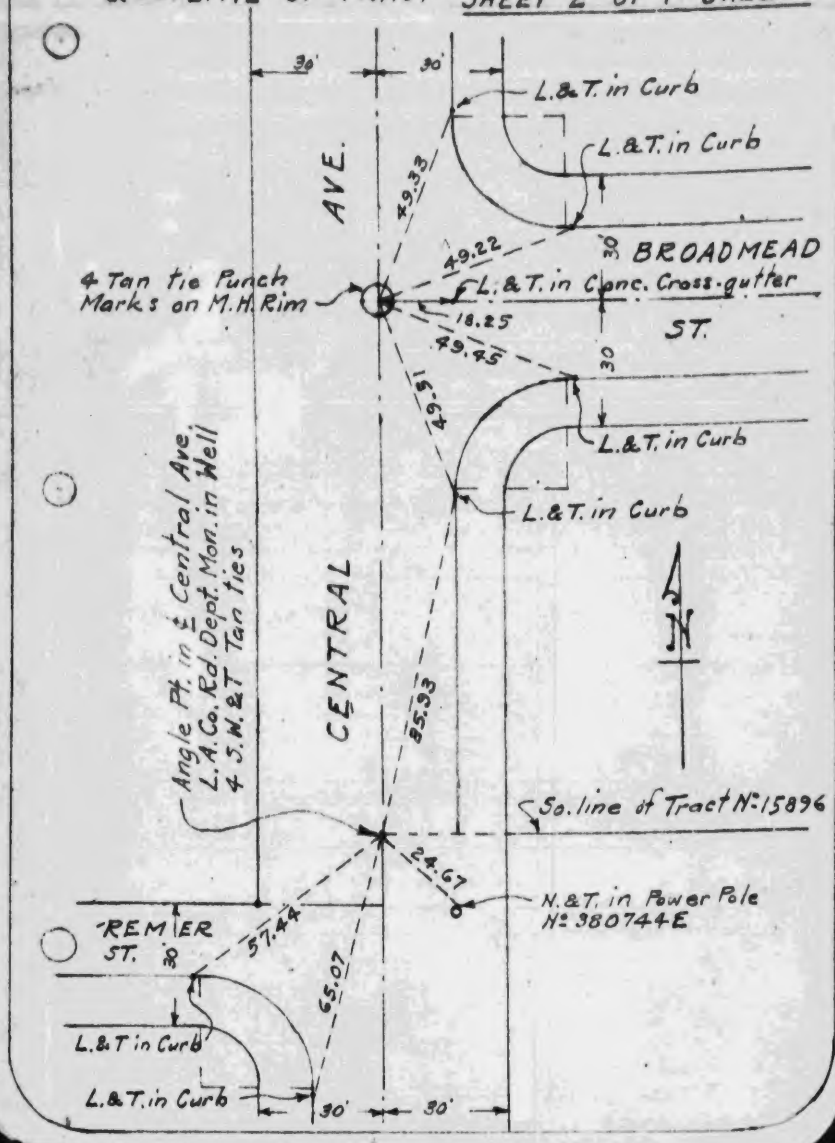

TRACT Nº 15896
℄ TIES ON LUDER AVE.
AT BROADMEAD ST.
& N. BOUNDARY OF TRACT

ADAMS & ELLS
F.B. 204-75
Jan. 1951

SHEET 3 OF 7 SHEETS

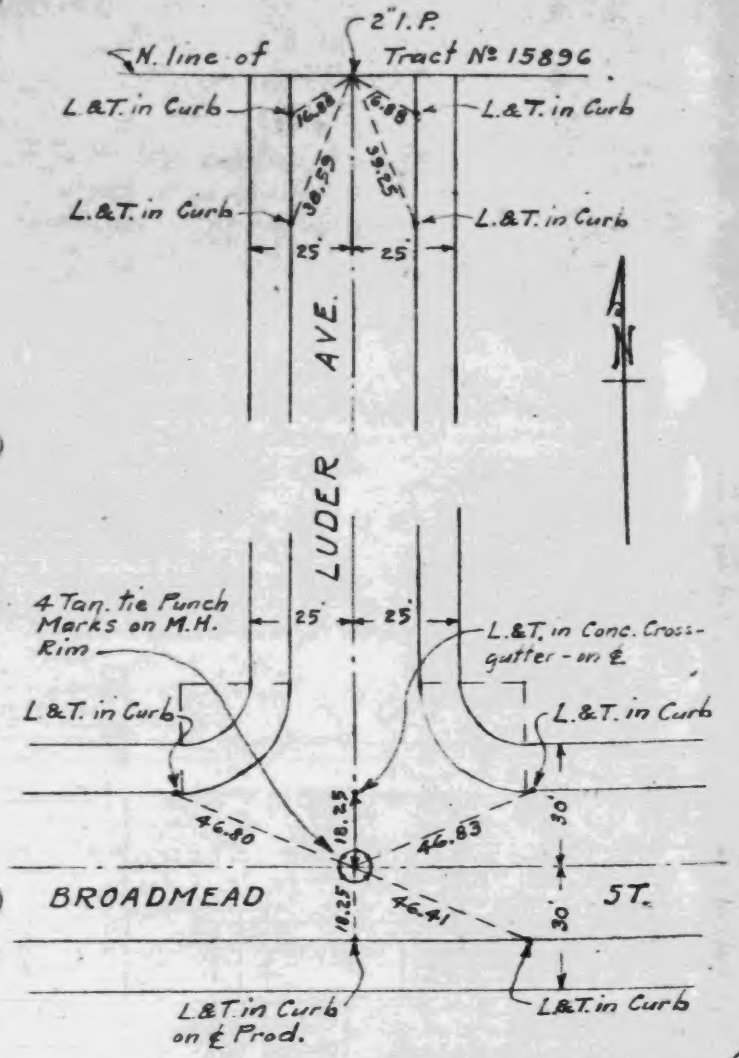

TRACT Nº 15896
℄ TIES AT DOREEN AVE.
& BROADMEAD ST.

ADAMS & ELLS
F.B. 204-75
Jan. 1951

SHEET 4 OF 7 SHEETS

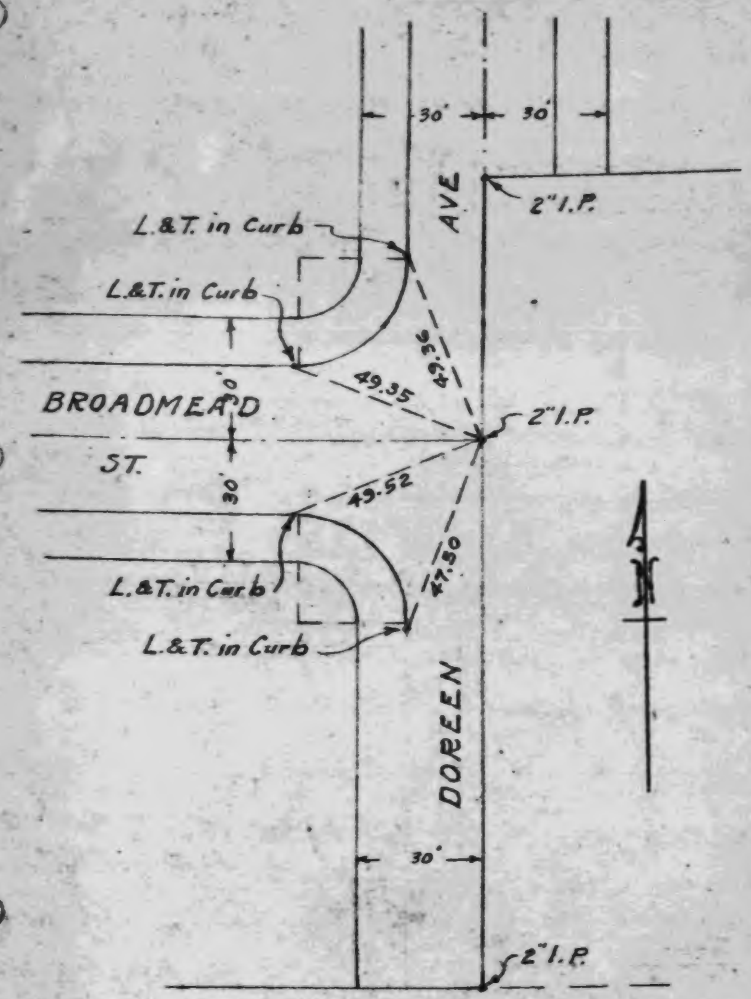

TRACT № 15896
℄ TIES AT DOREEN AVE.
& THIENES ST.

ADAMS & ELLS
F.B. 204-75
Jan. 1951

SHEET 5 OF 7 SHEETS

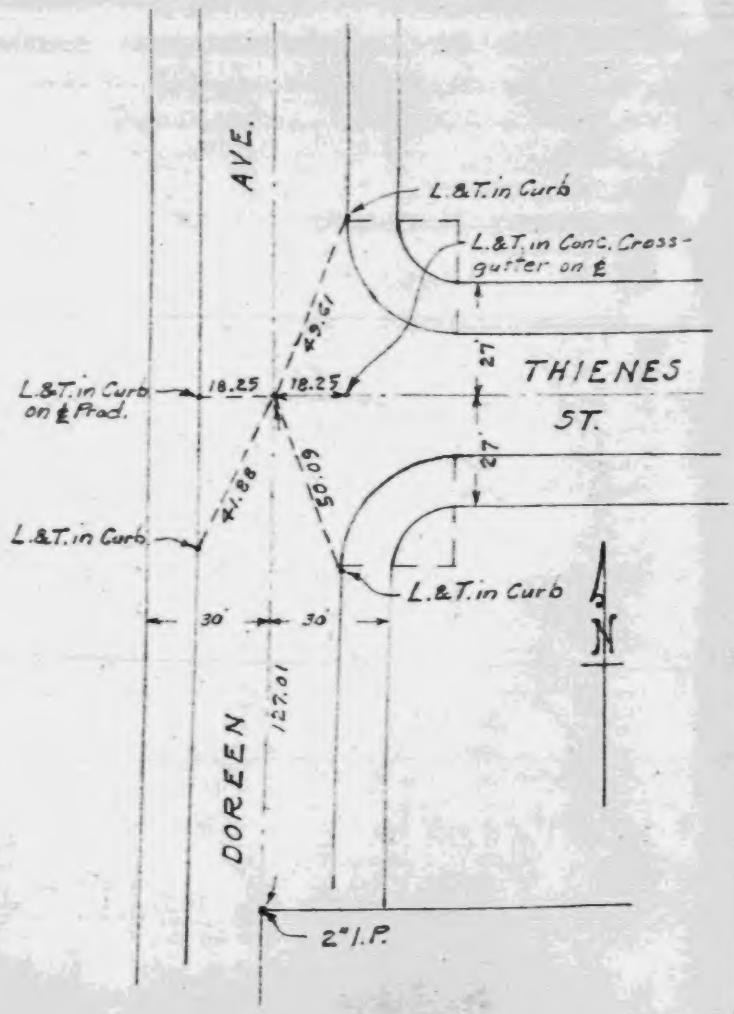

TRACT № 15896
℄ TIES AT DELCO AVE.
& THIENES ST.

ADAMS & ELLS
F.B. 204-75
Jan. 1951

SHEET 6 OF 7 SHEETS

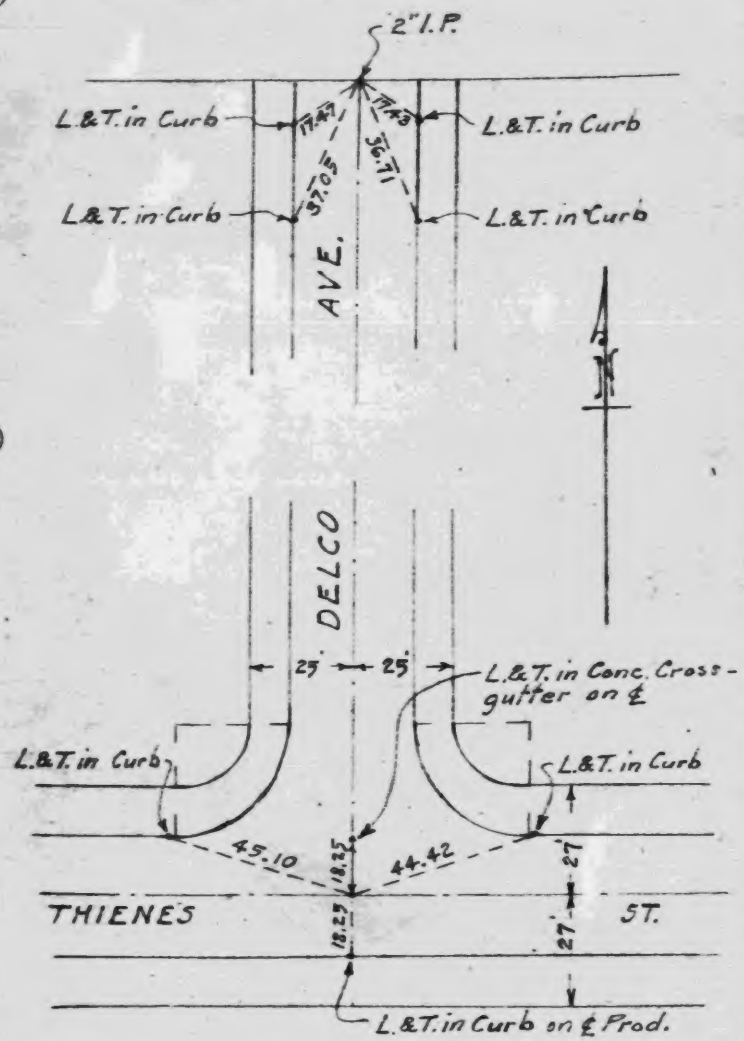

ADAMS & ELLS
Tract 15896

TRACT No 15896
& TIES AT HOYT AVE
& THIENES ST.

ADAMS & ELLS
F.B. 204-75
Jan. 1951

SHEET 7 OF 7 SHEETS

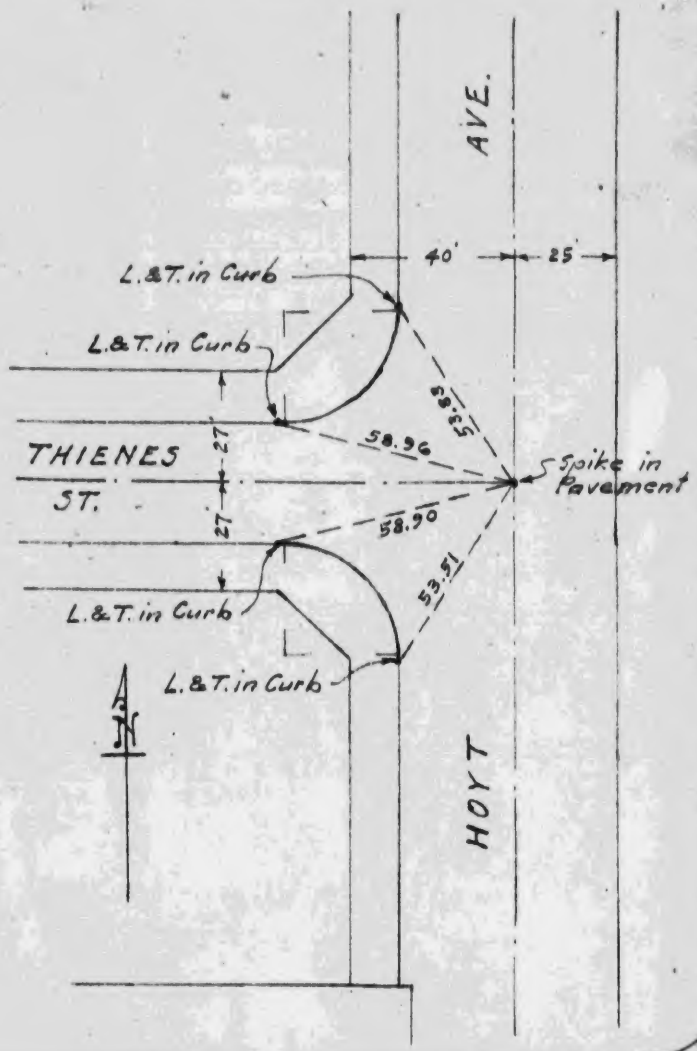

EMSON L. KNORR
Tract 16738

~ STREET INTERSECTIONS ~
CENTERLINE PIPE TIES

TRACT No. 16738

Emson L. Knorr
R.E. No. 6941

March 10, 1951

1.

Intersection Toland Ave. & Mardina Str.

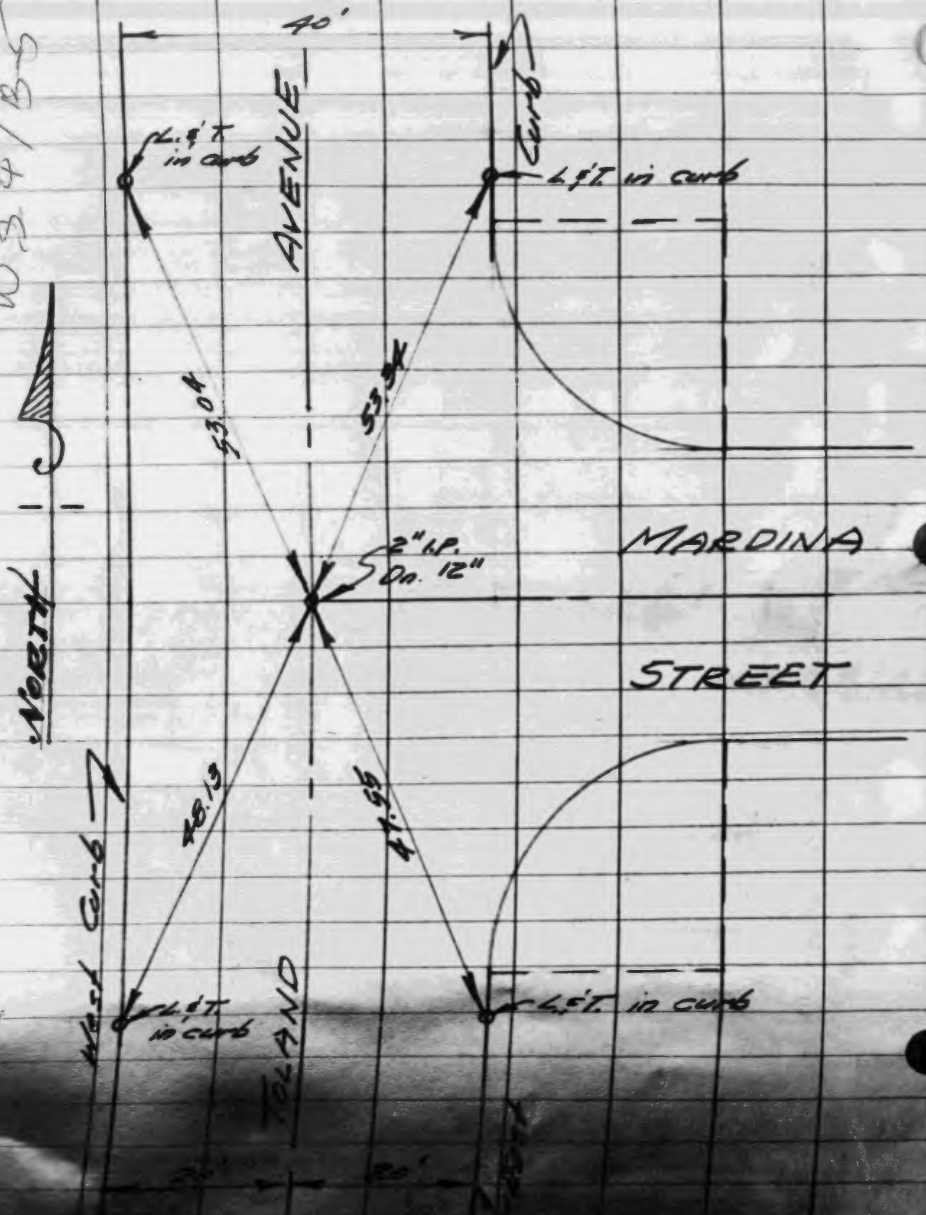

2.

Intersection Toland Ave. & Shamwood Str.

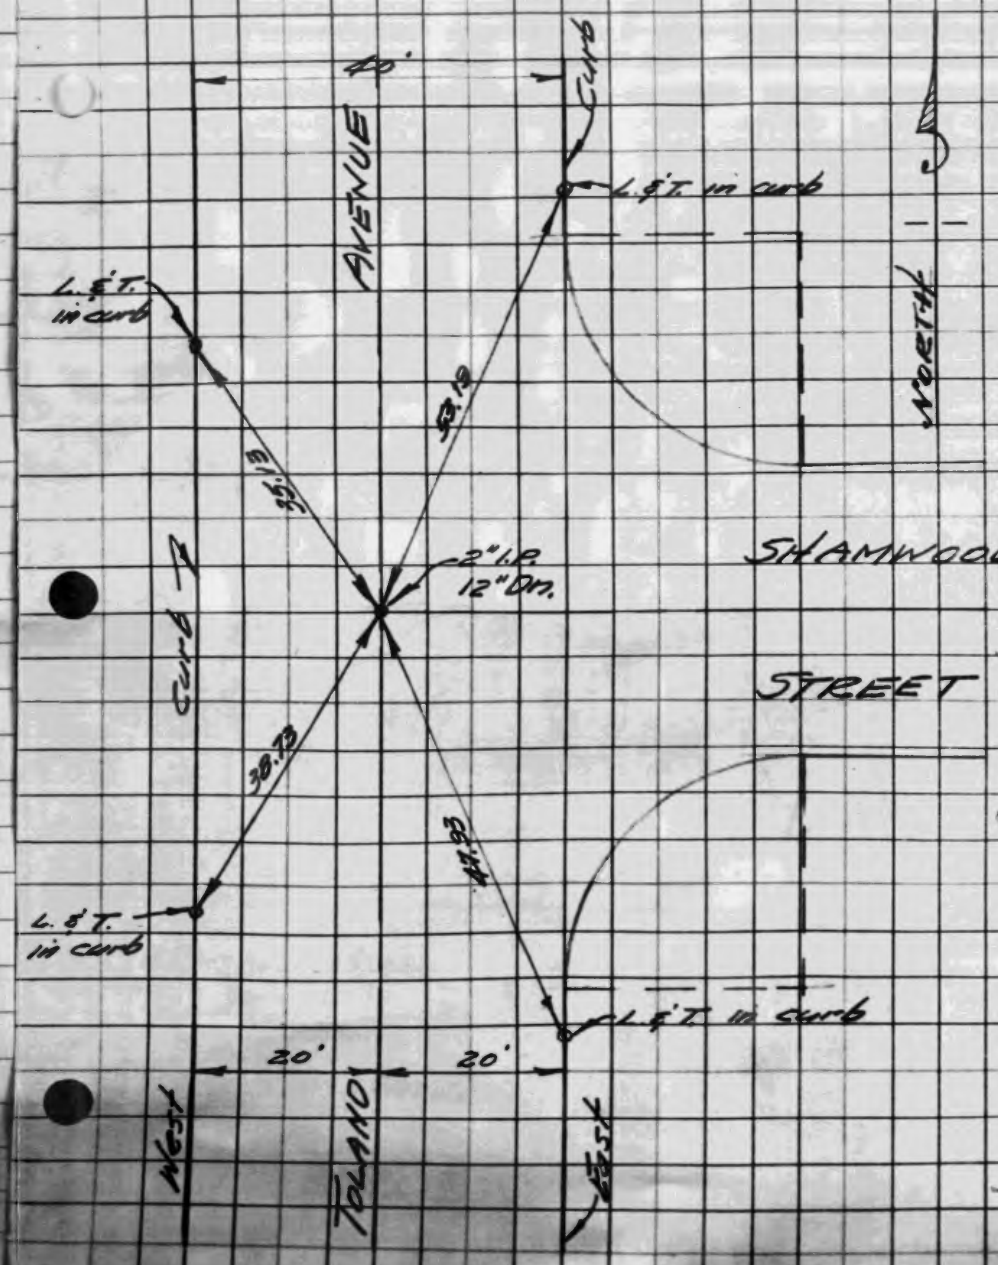

EMSON L. KNORR
Tract 16738

3.

Intersection Toland Ave. & Idahome Str.

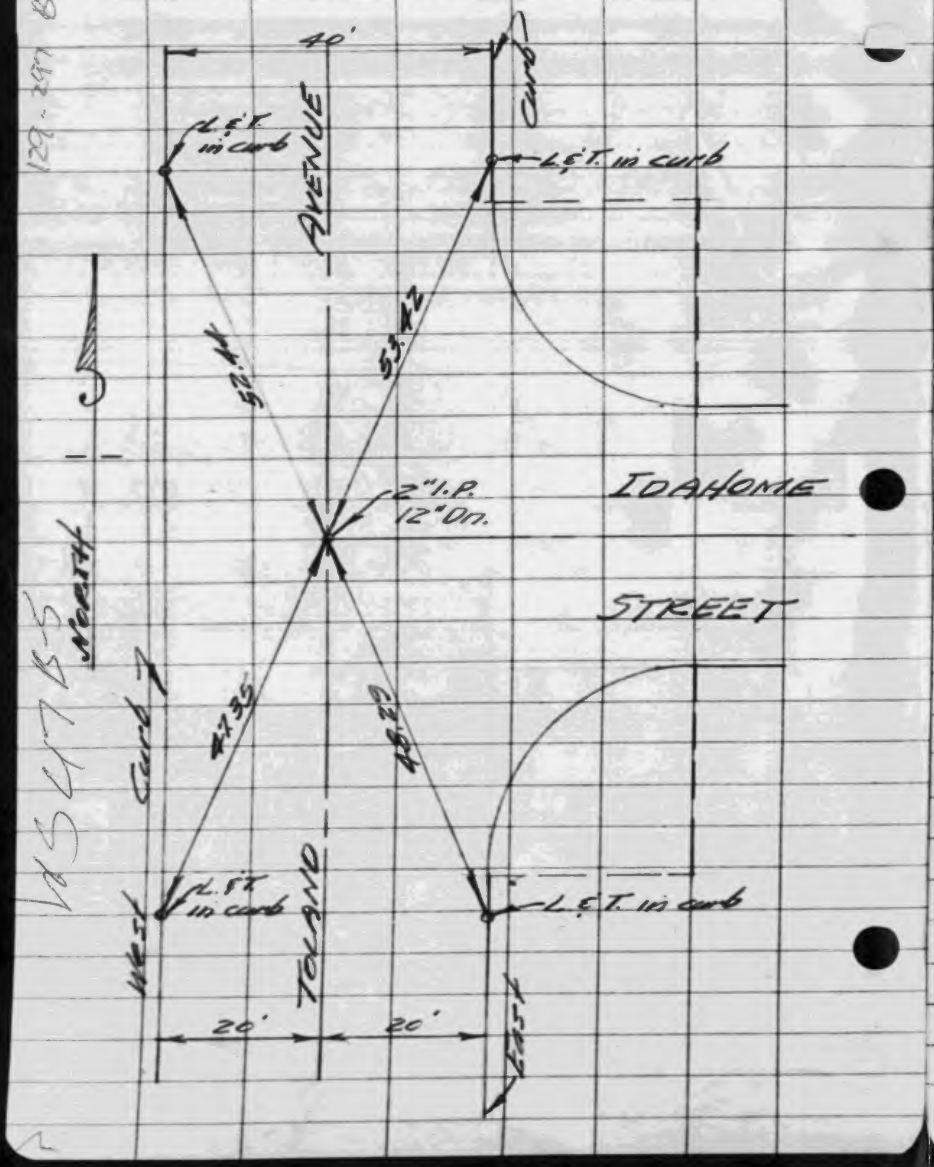

4.

Intersection Toland Ave. & Workman Ave.

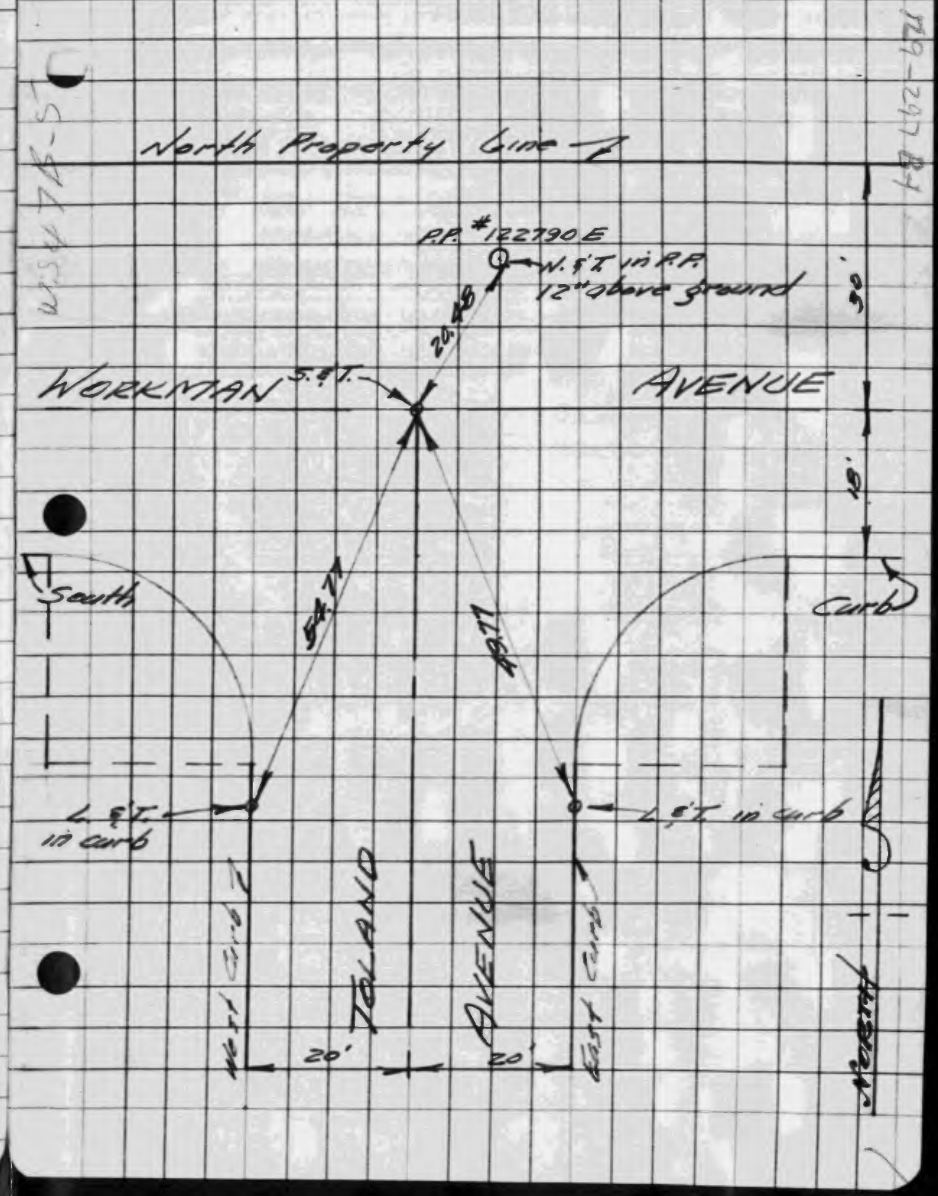

SEABOARD ENGINEERING CO.
Tract 13994

①

MB 375-49,50

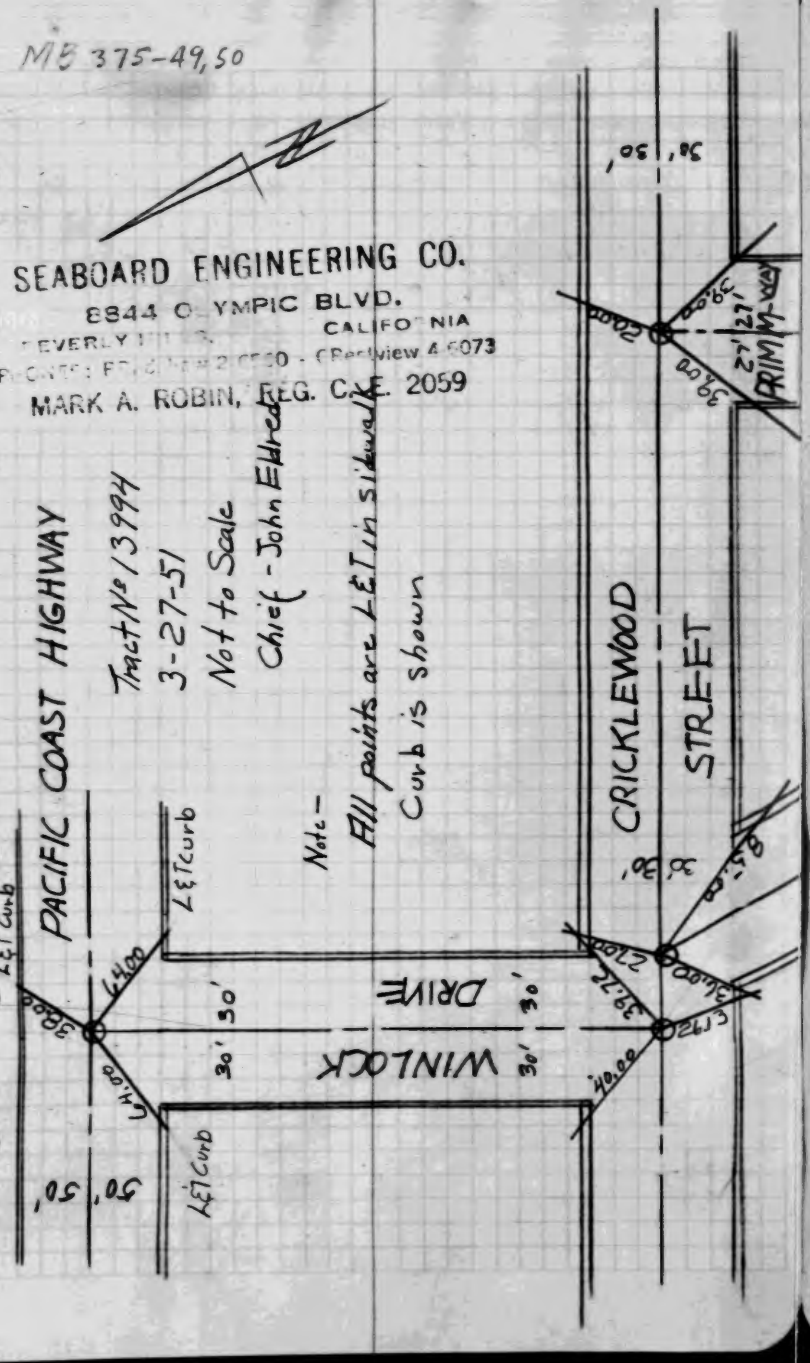

②

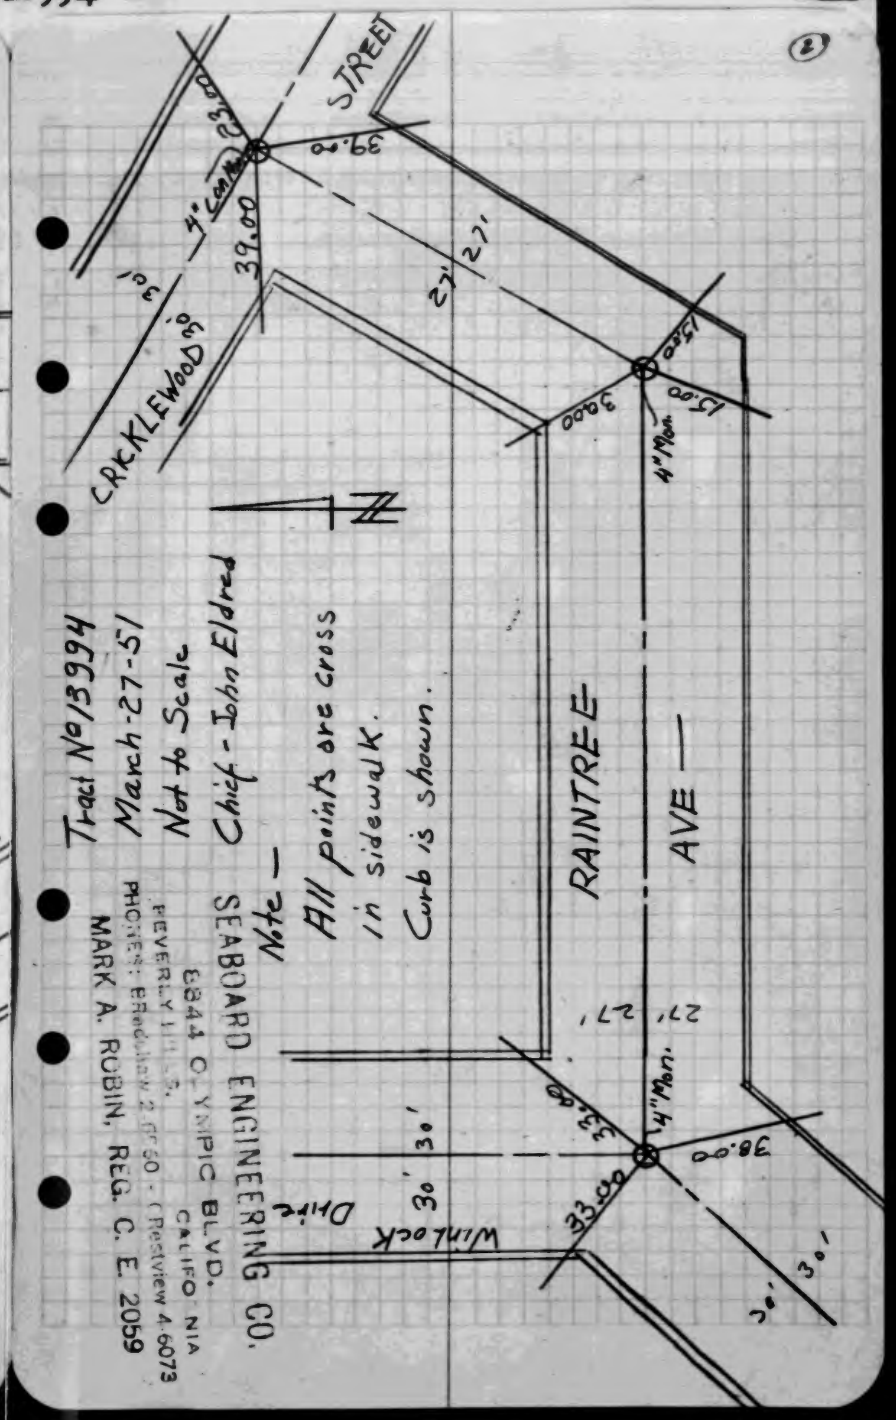

SEABOARD ENGINEERING CO.
Tract 15139

GENERAL NOTES

I

1.) No scale for sketches, northerrons are approx. only, side lines unless labeled "℄" are curb or back of walk

2.) Where ties are shown to "lot lines produced" set points are approximate only, unless tie was to a "found" pt.

3.) All "set" ties are chiseled crosses except as shown

4.) Ties not marked "℄" are not tangent ties.

II

1.) Index on pg 2.

1/8/51 ①

Tr. 15139 - ℄ Ties

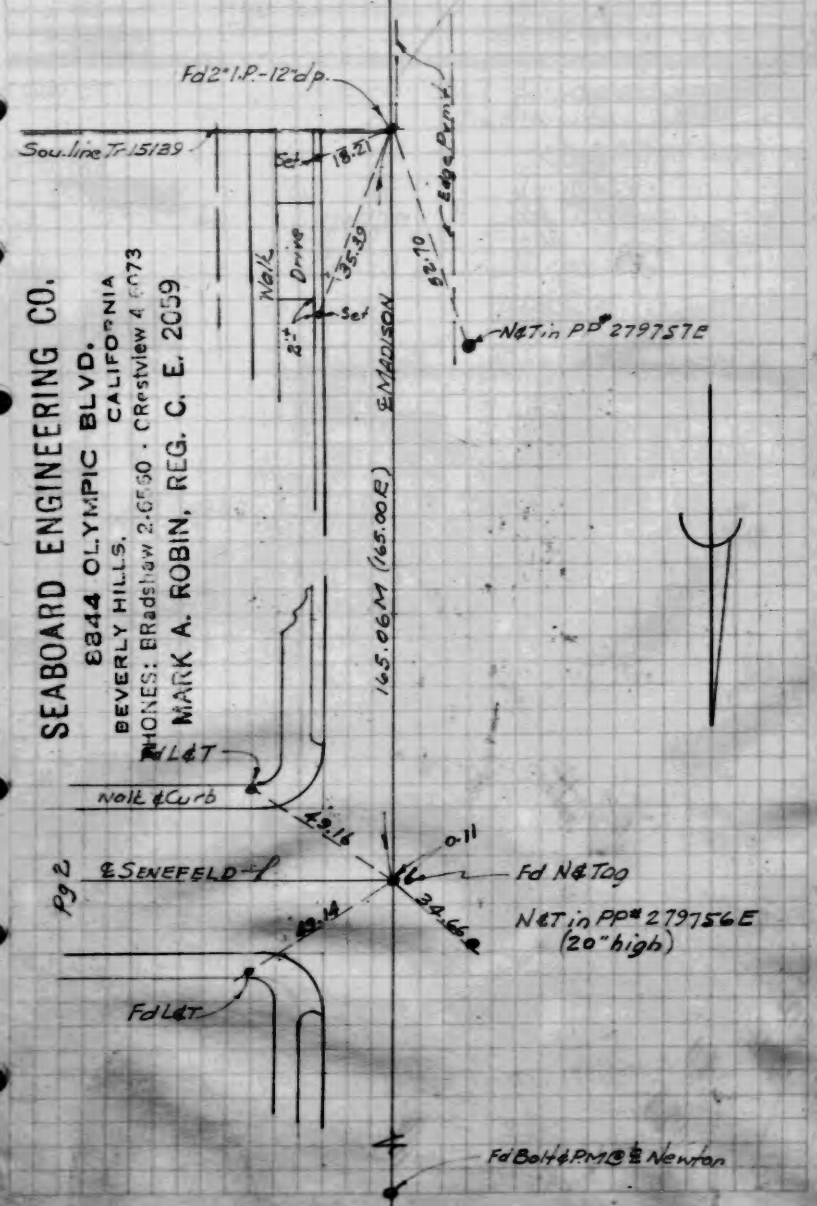

SEABOARD ENGINEERING CO.
Tract 15139

INDEX

Streets	Page
Newton & Madison	1
" " Senefeld	9
" " Winlock	8
Senefeld bet. Newton & Madison	2
" & Alley Sly of Newton	2
Winlock fr. Ely Tr. line to Dalemead	3 & 4
Dalemead fr. Winlock to E. Tract Line	5
Winlock fr. Dalemead to Danaha	6 & 7
Danaha fr Winlock to E. Tr. Line	7
Alley Sly of Newton	10
" Nly of Newton (West end)	11
" " " " (East end)	12

1/8/51 (2)

Tr. 15139
& Ties

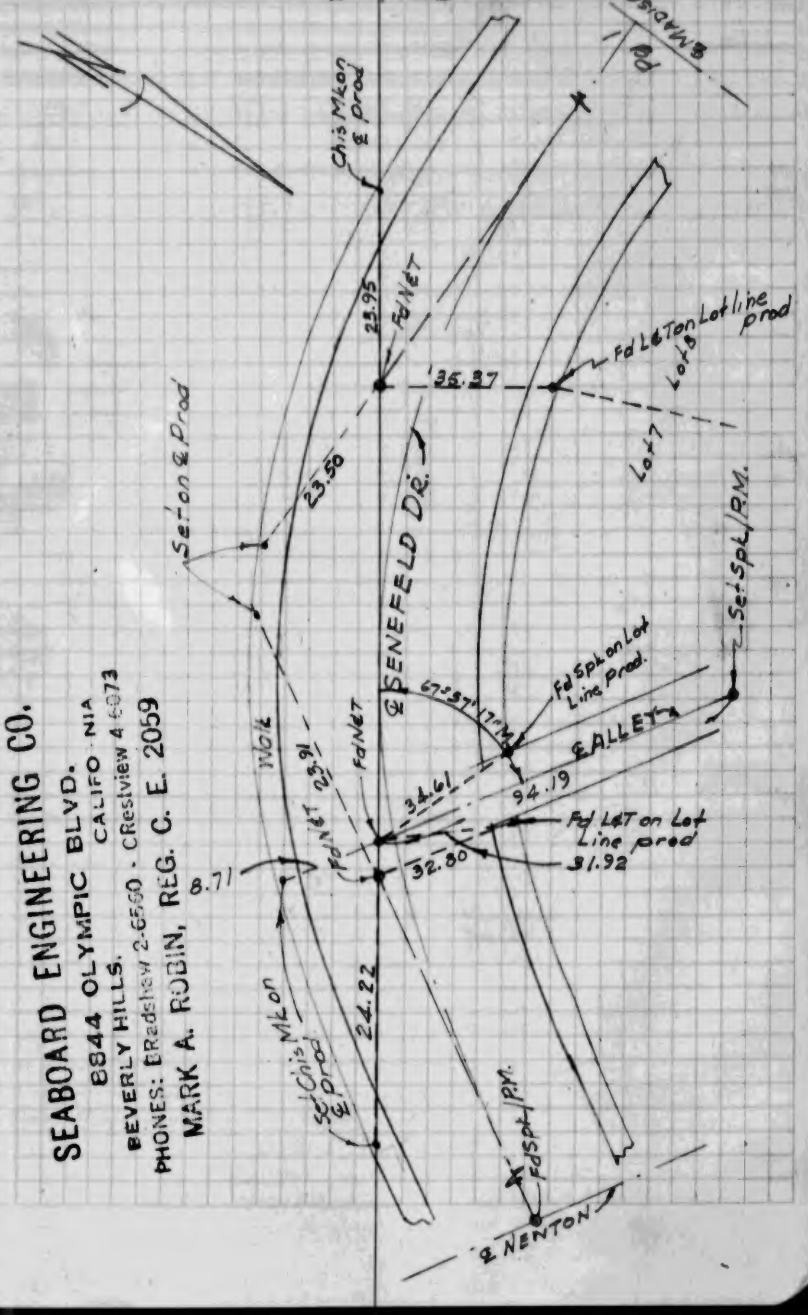

SEABOARD ENGINEERING CO.
Tract 15139

1/8/51 ③

Tr. 15139
℄ Ties

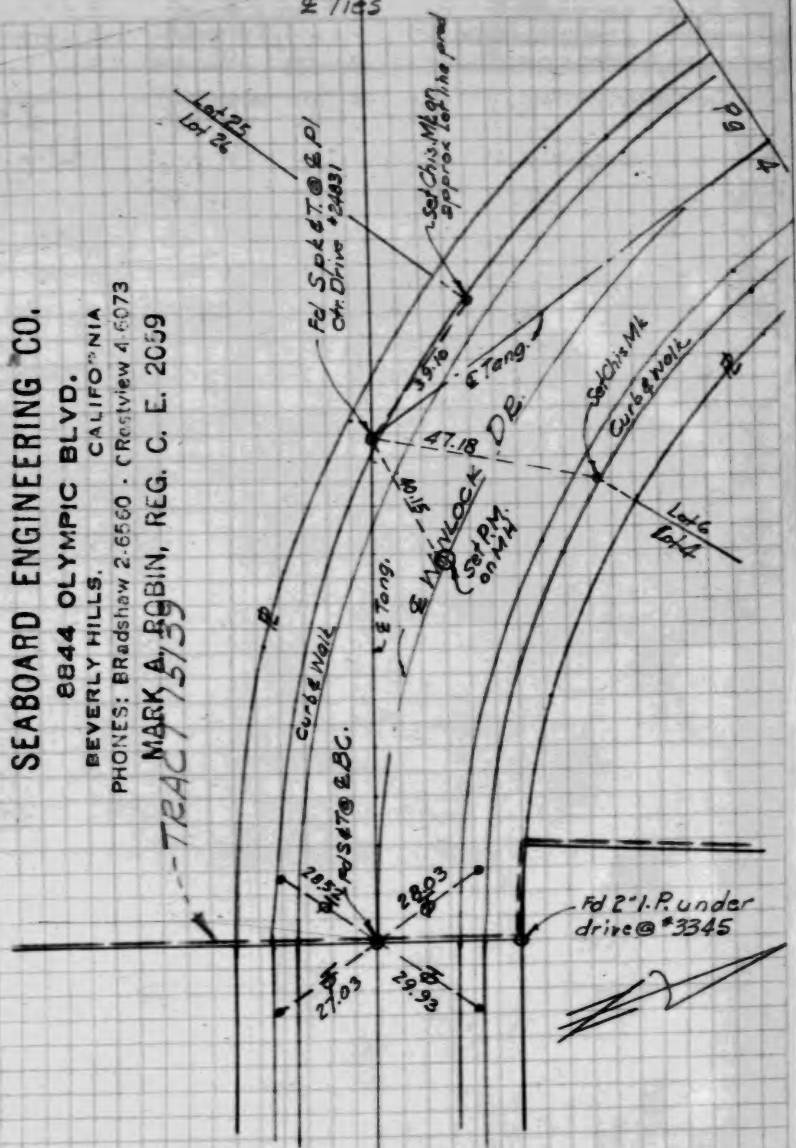

SEABOARD ENGINEERING CO.
8844 OLYMPIC BLVD.
BEVERLY HILLS. CALIFORNIA
PHONES: BRadshaw 2-6560 · CRestview 4-6073
MARK A. ROBIN, REG. C. E. 2059

TRACT 15139

Tr. 15139
℄ Ties

1/8/50 ④

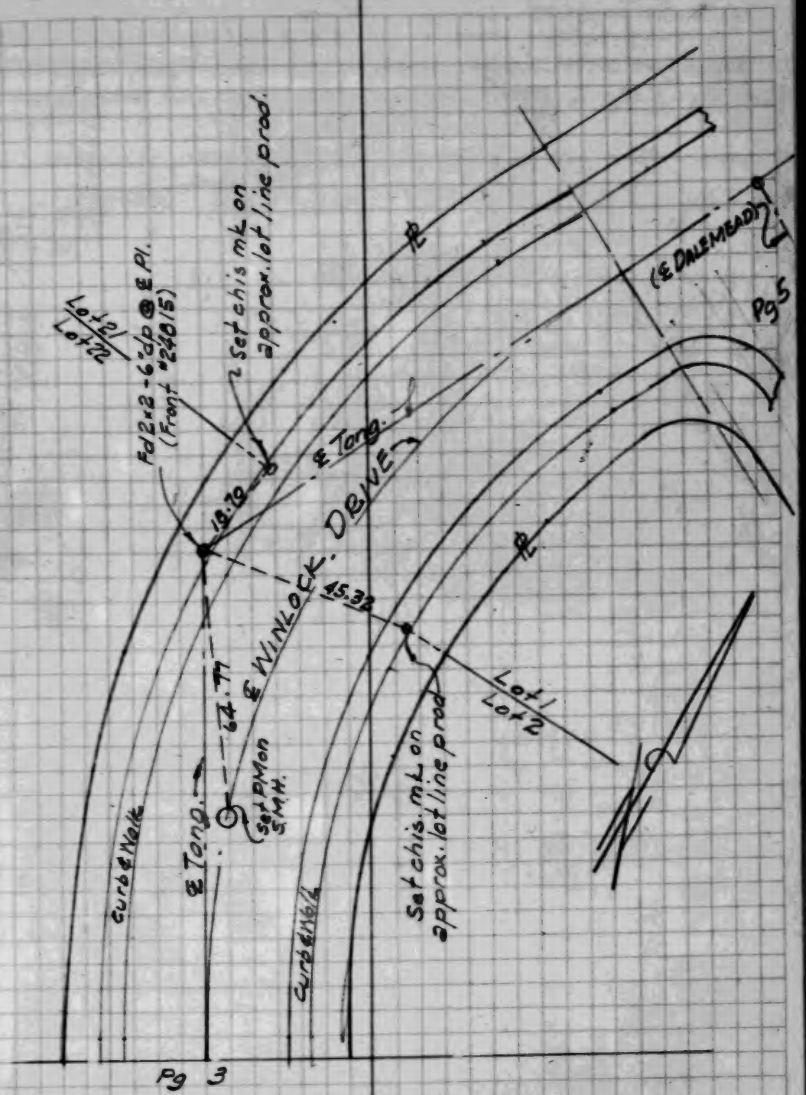

SEABOARD ENGINEERING CO.
8844 OLYMPIC BLVD.
BEVERLY HILLS. CALIFORNIA
PHONES: BRadshaw 2-6560 - CRestview 4-6073
MARK A. ROBIN, REG. C. E. 2059

SEABOARD ENGINEERING CO.
Tract 15139

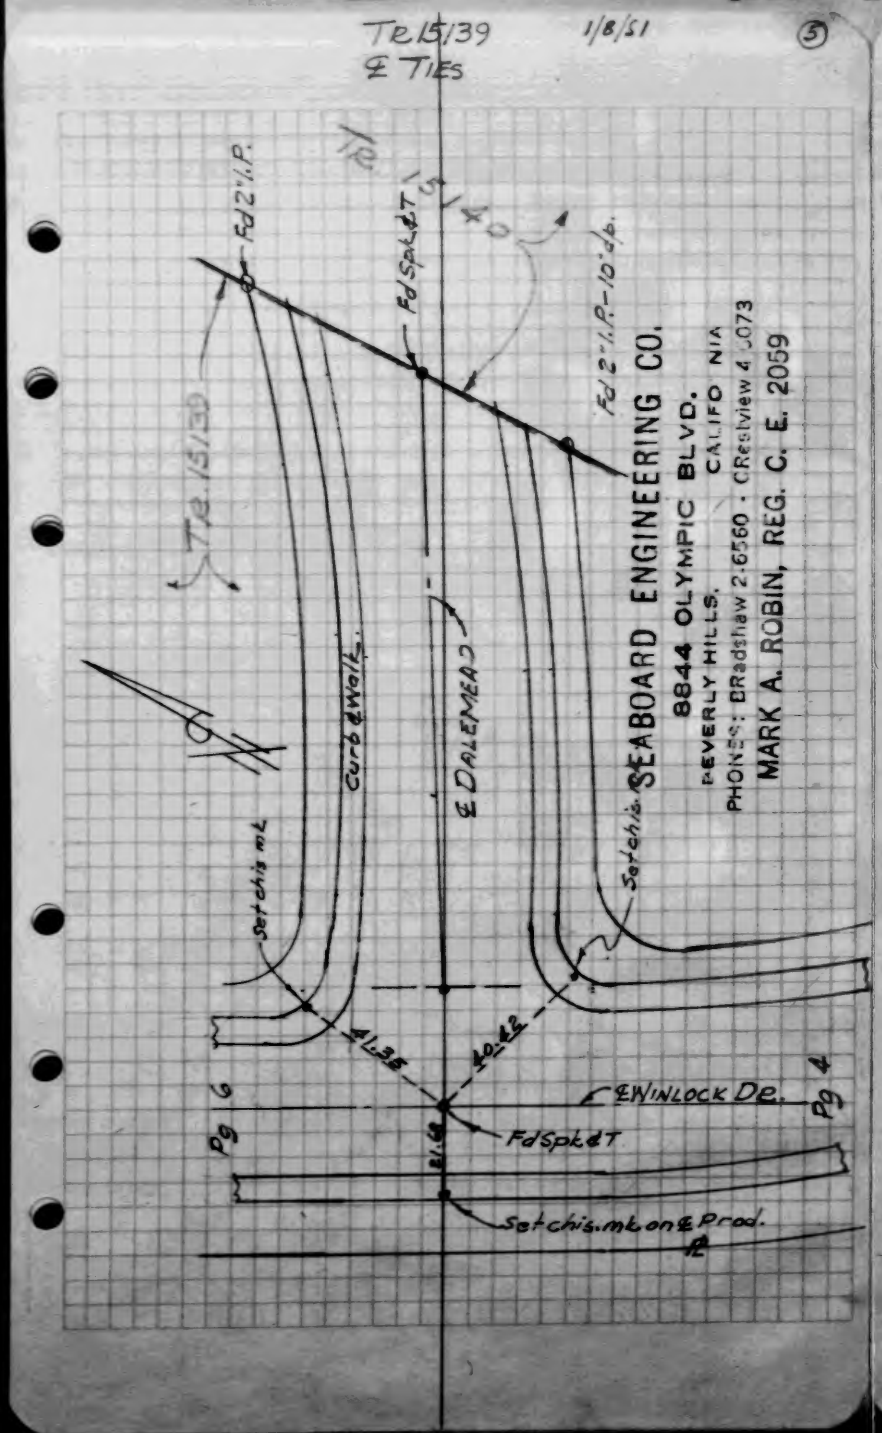

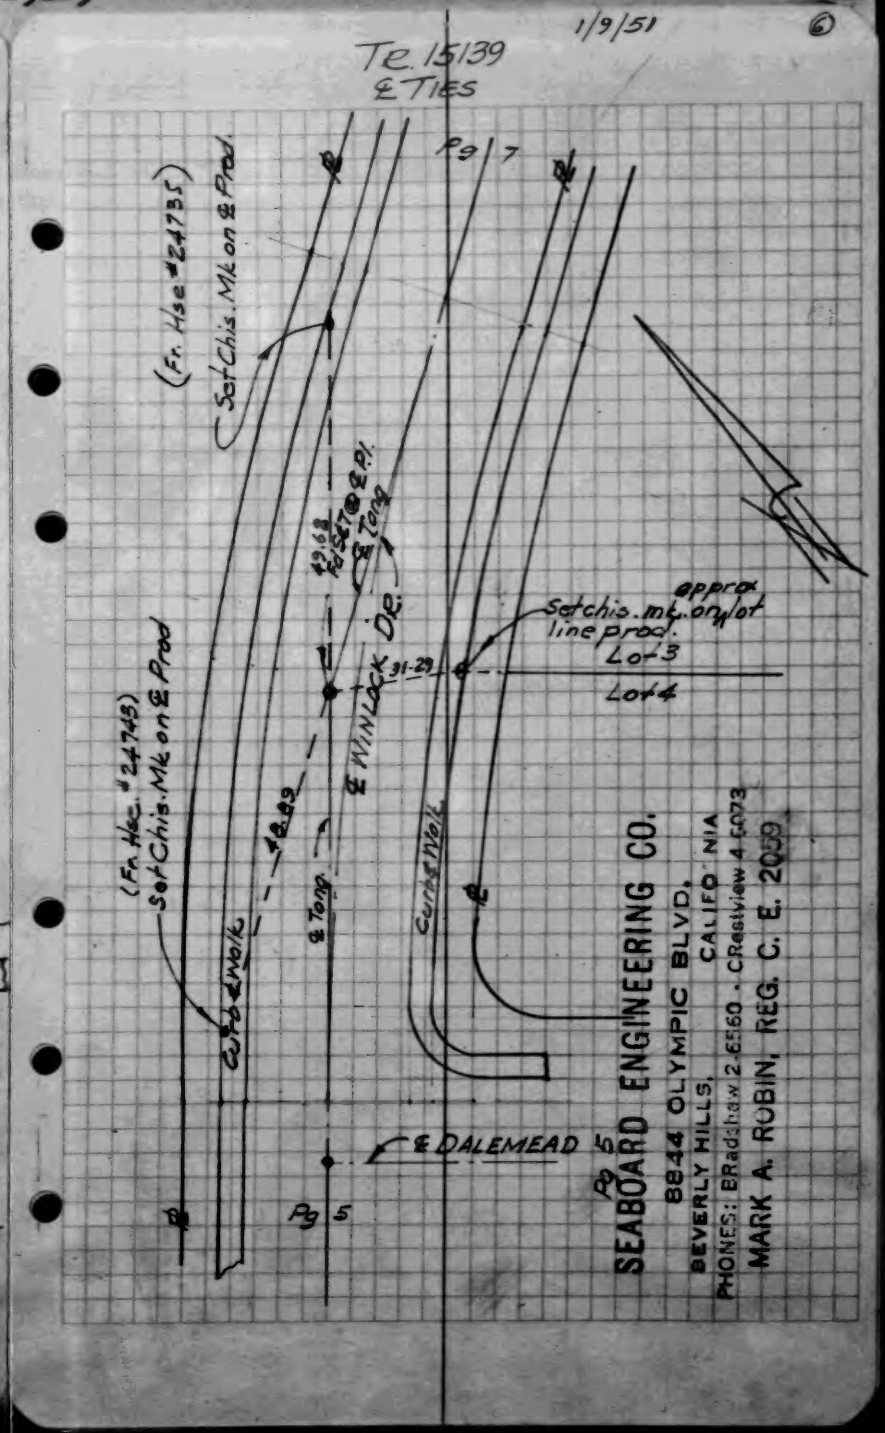

SEABOARD ENGINEERING CO.
Tract 15139

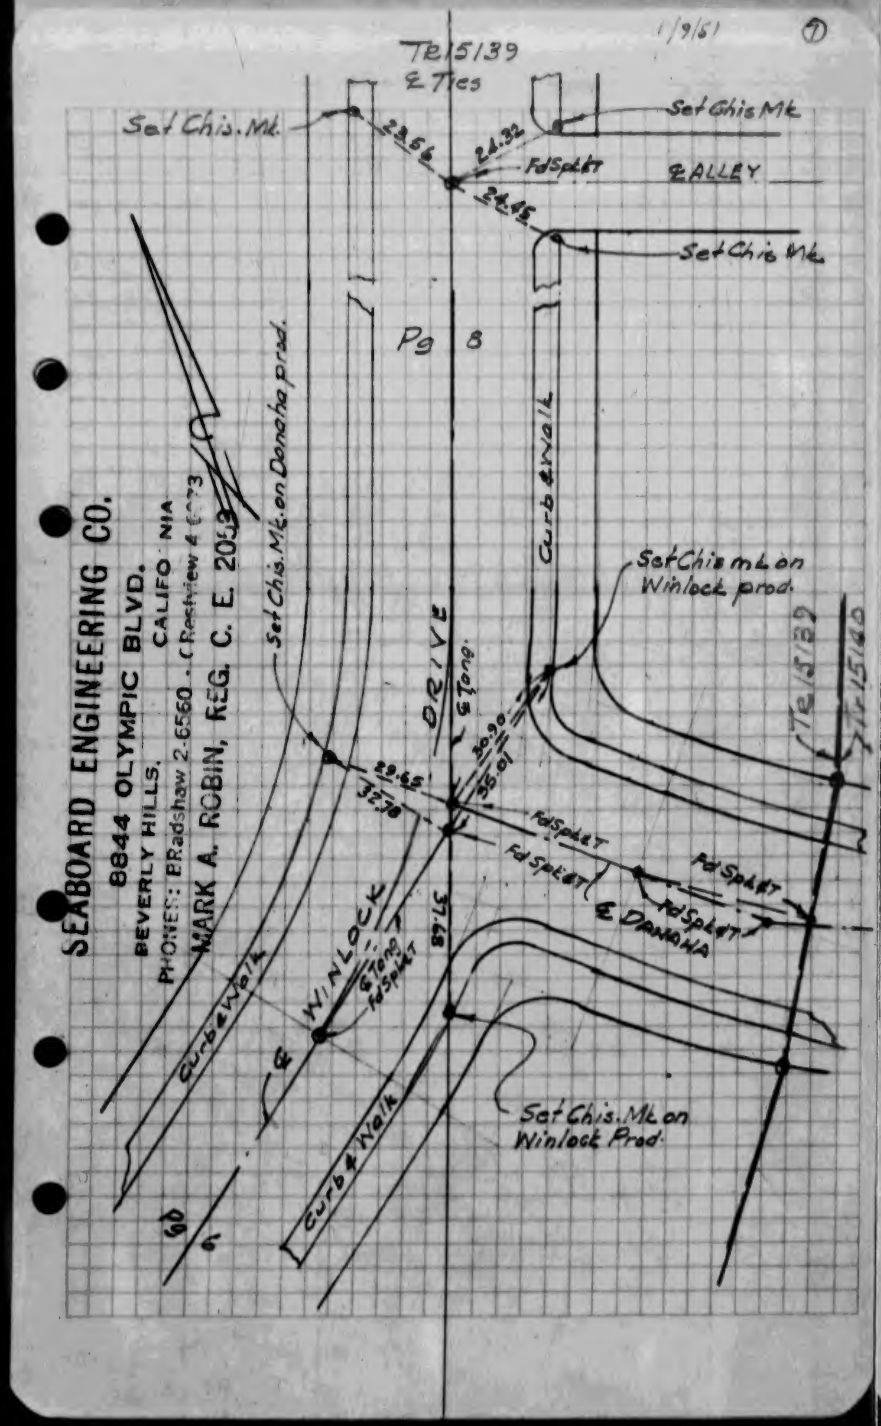

SEABOARD ENGINEERING CO.
8844 OLYMPIC BLVD.
BEVERLY HILLS, CALIFORNIA
PHONES: BRadshaw 2-6560 - CRestview 4-6073
MARK A. ROBIN, REG. C. E. 2059

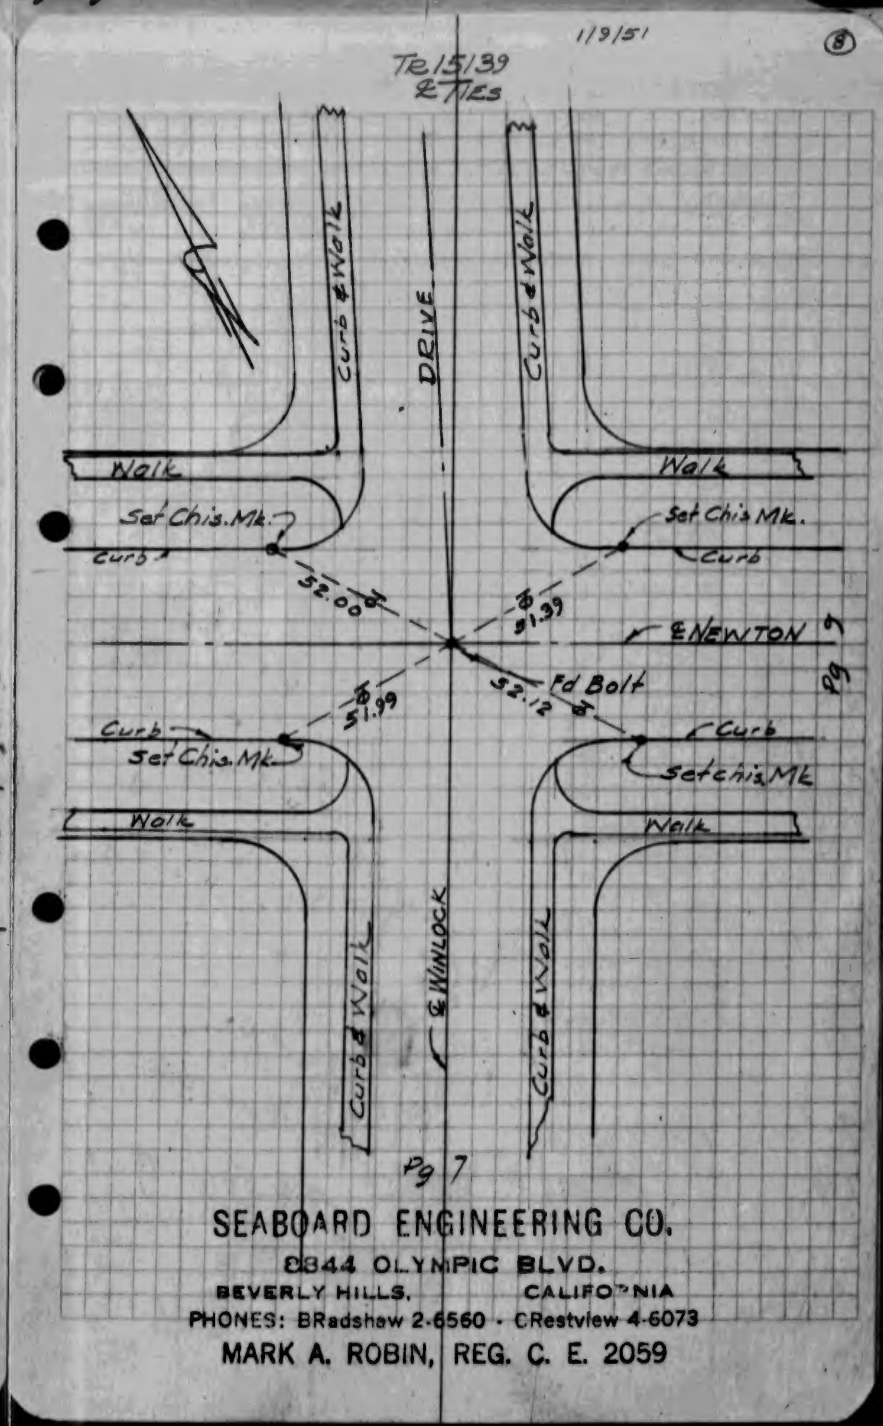

SEABOARD ENGINEERING CO.
8844 OLYMPIC BLVD.
BEVERLY HILLS, CALIFORNIA
PHONES: BRadshaw 2-6560 - CRestview 4-6073
MARK A. ROBIN, REG. C. E. 2059

SEABOARD ENGINEERING CO.
Tract 15139

Te. 15139
& Ties

1/9/51

(9)

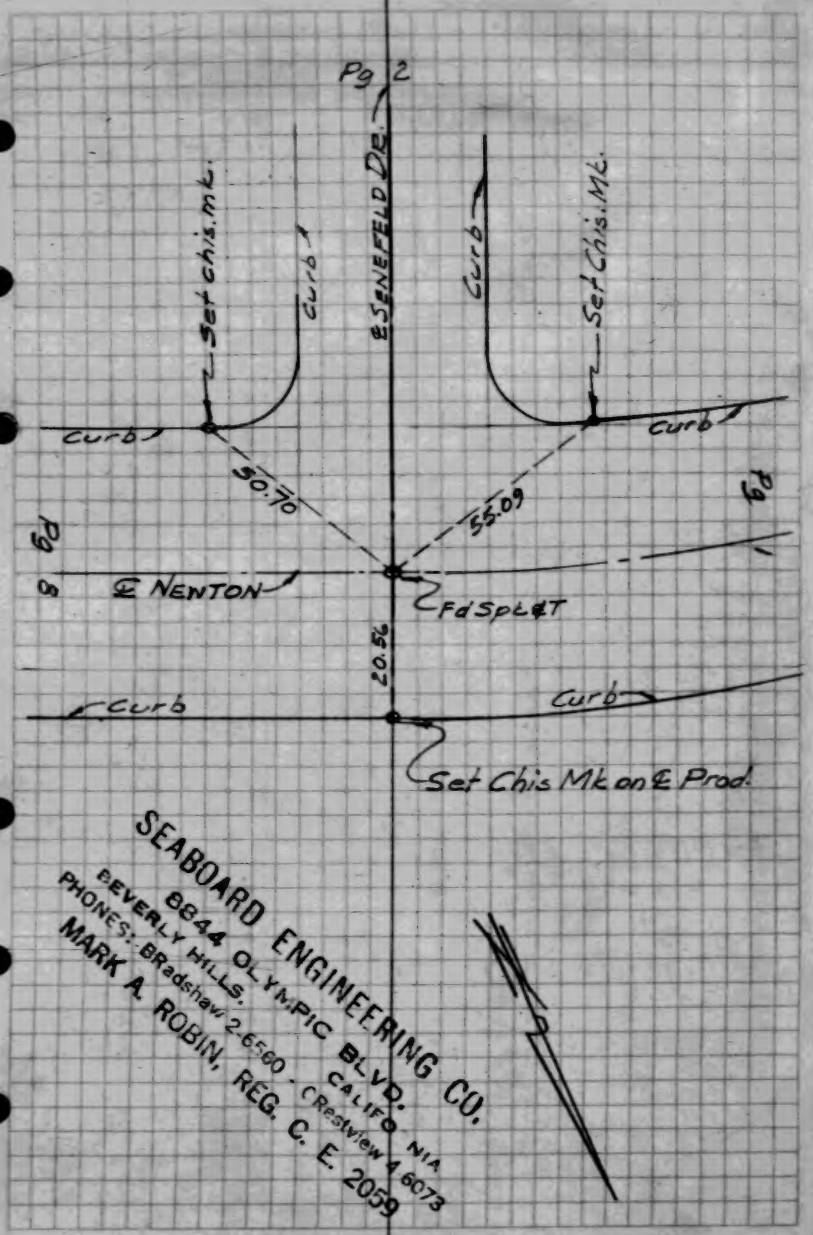

Te. 15139
& Ties

1/9/51

(10)

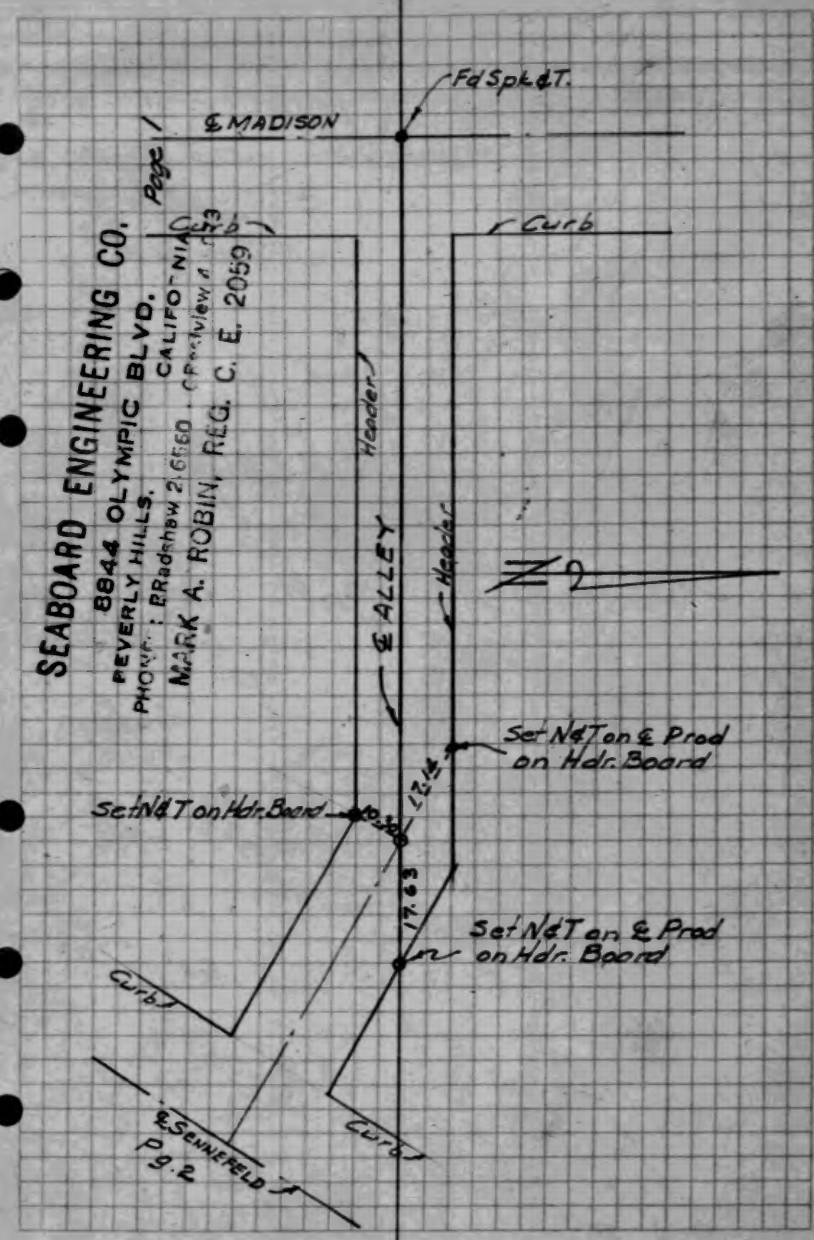

SEABOARD ENGINEERING CO.
Tract 15139

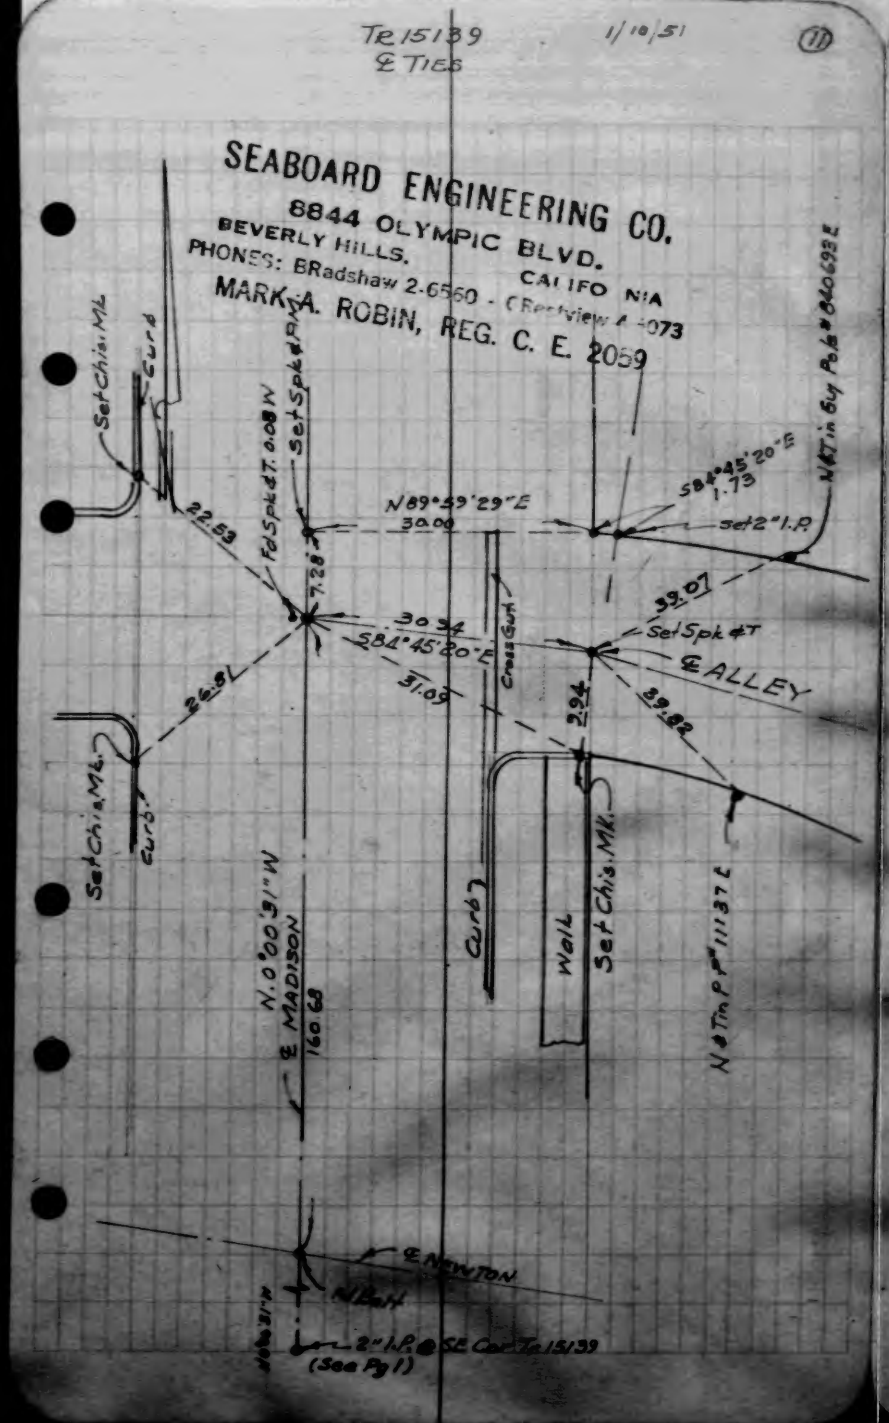

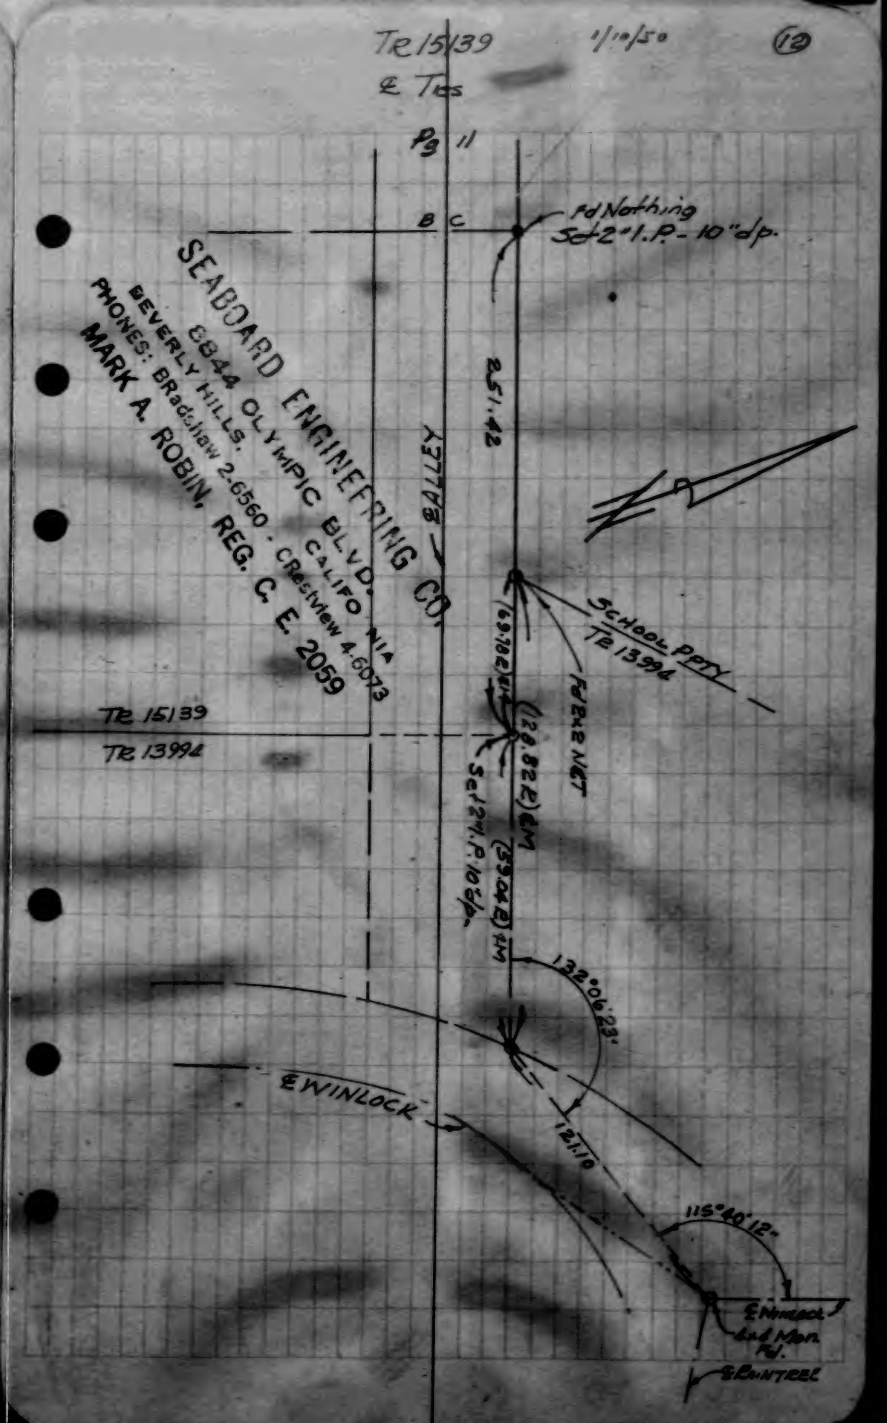

WM. H. FAIR JR.
Tract 15650

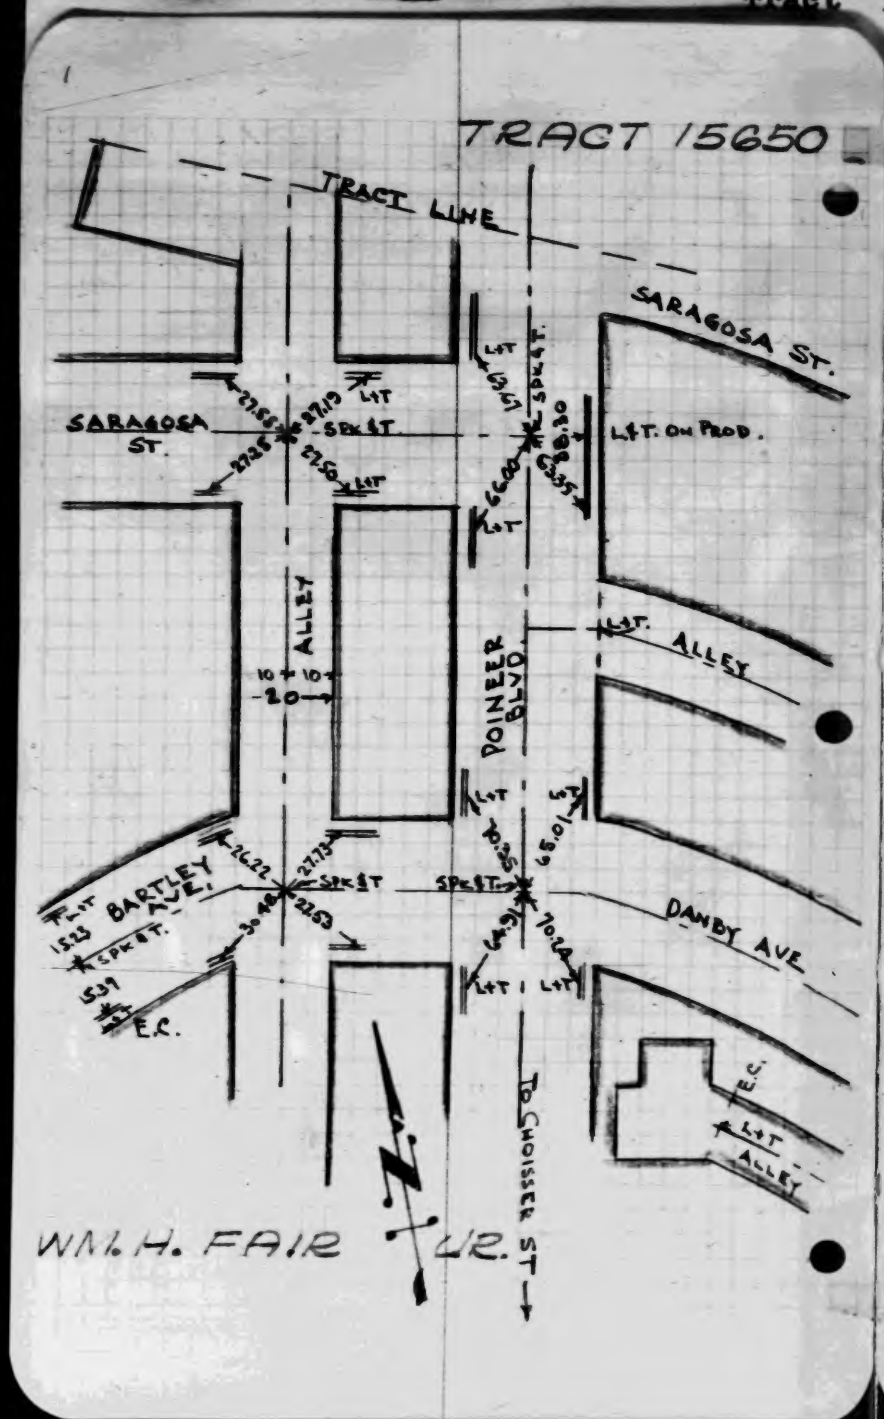

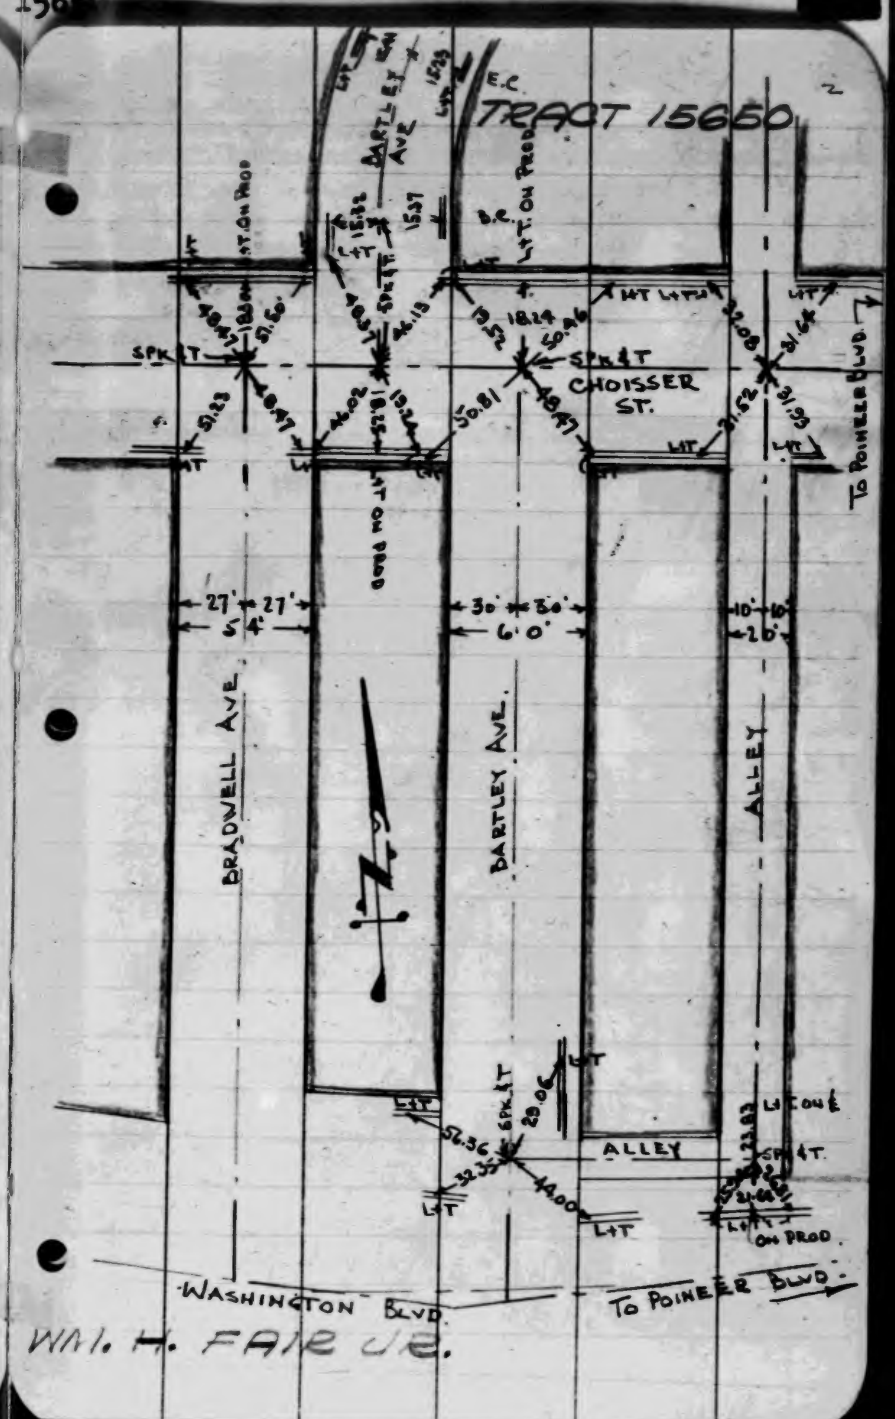

WM. H. FAIR JR.
Tract 15650

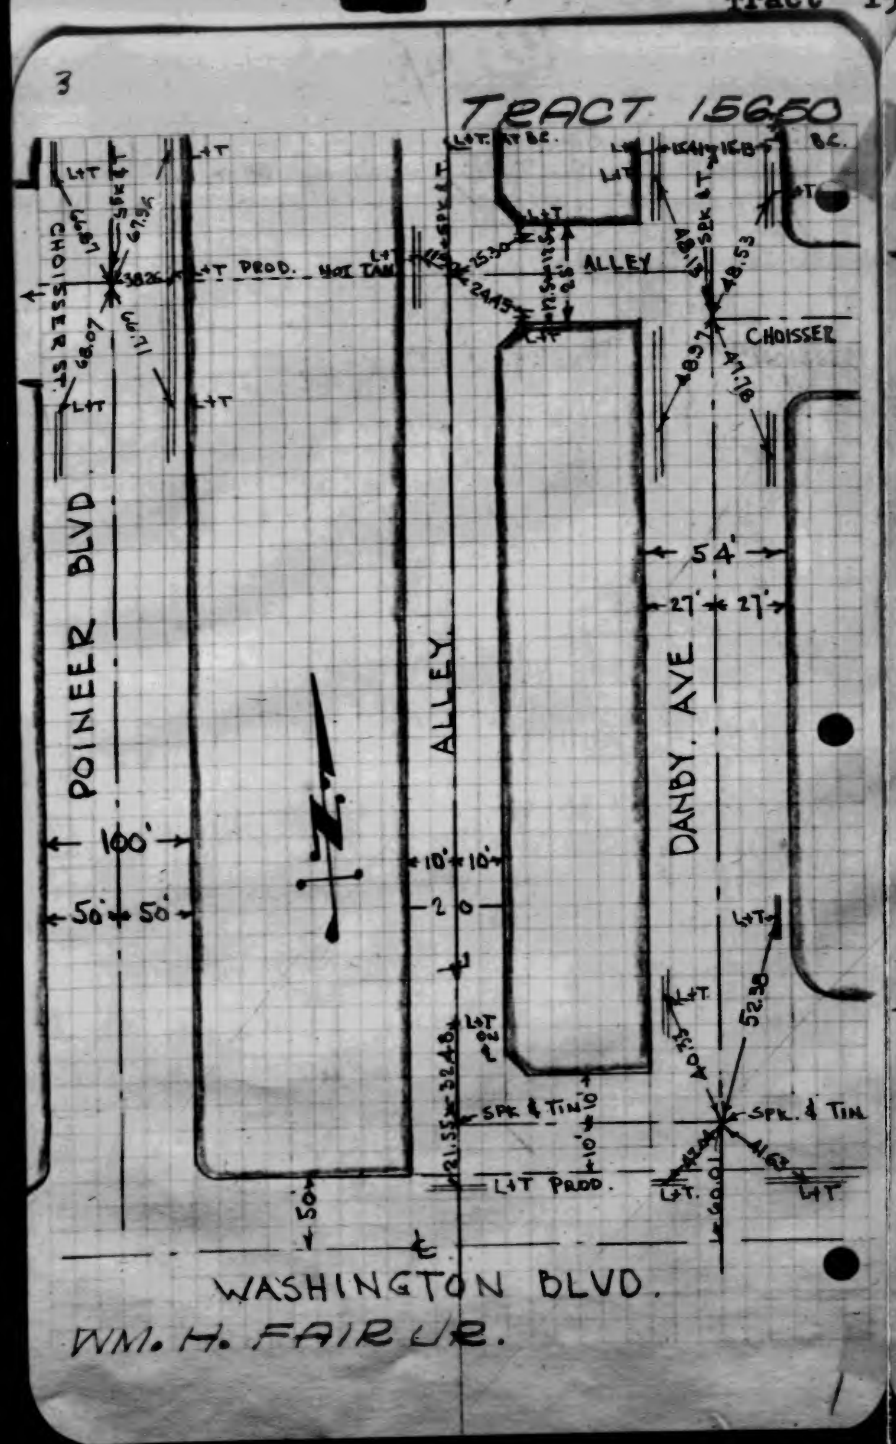

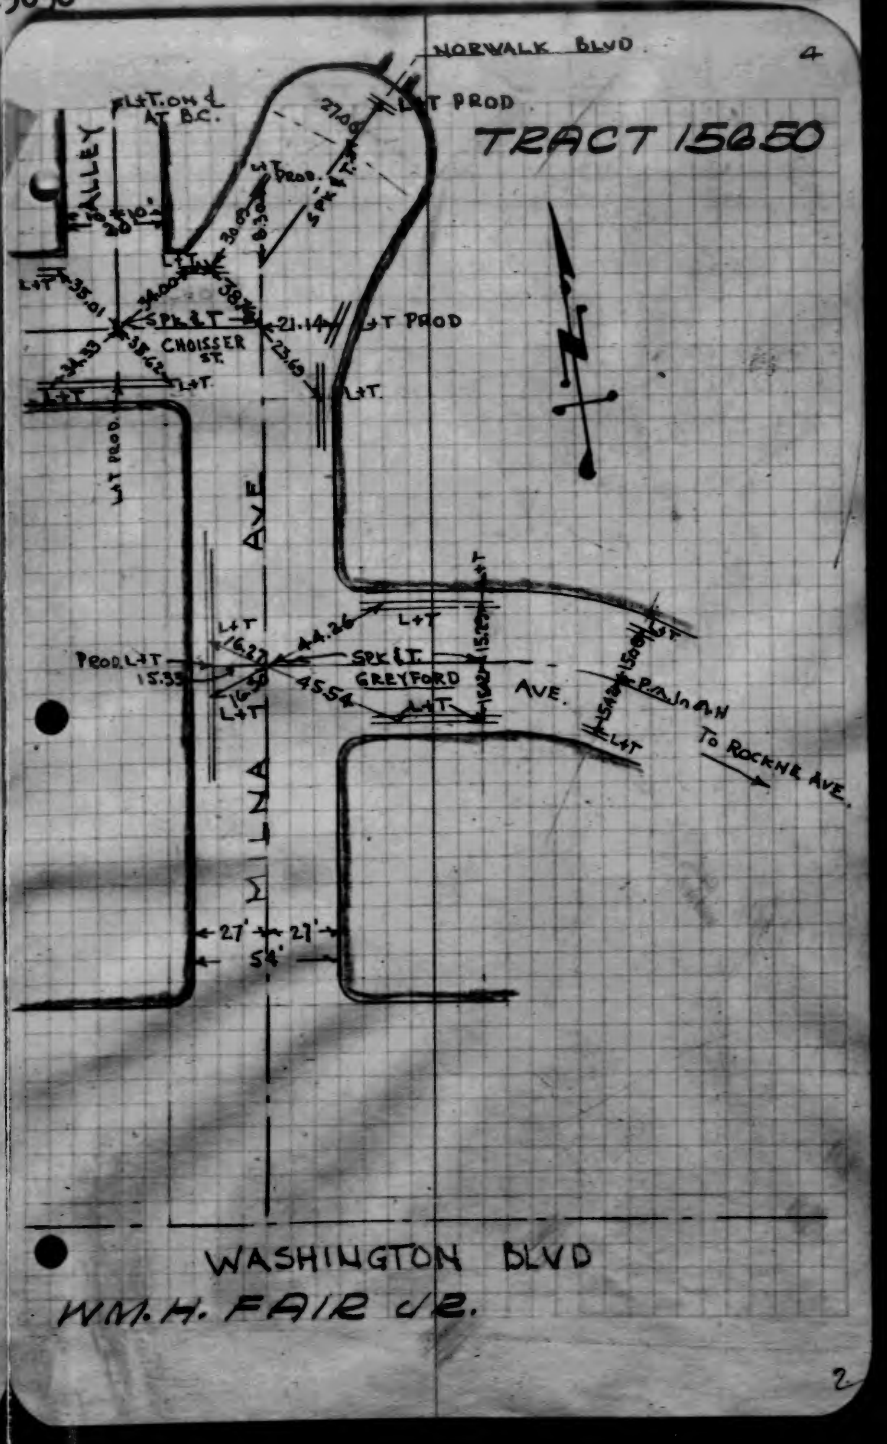

WM. H. FAIR JR.
Tract 15650

5

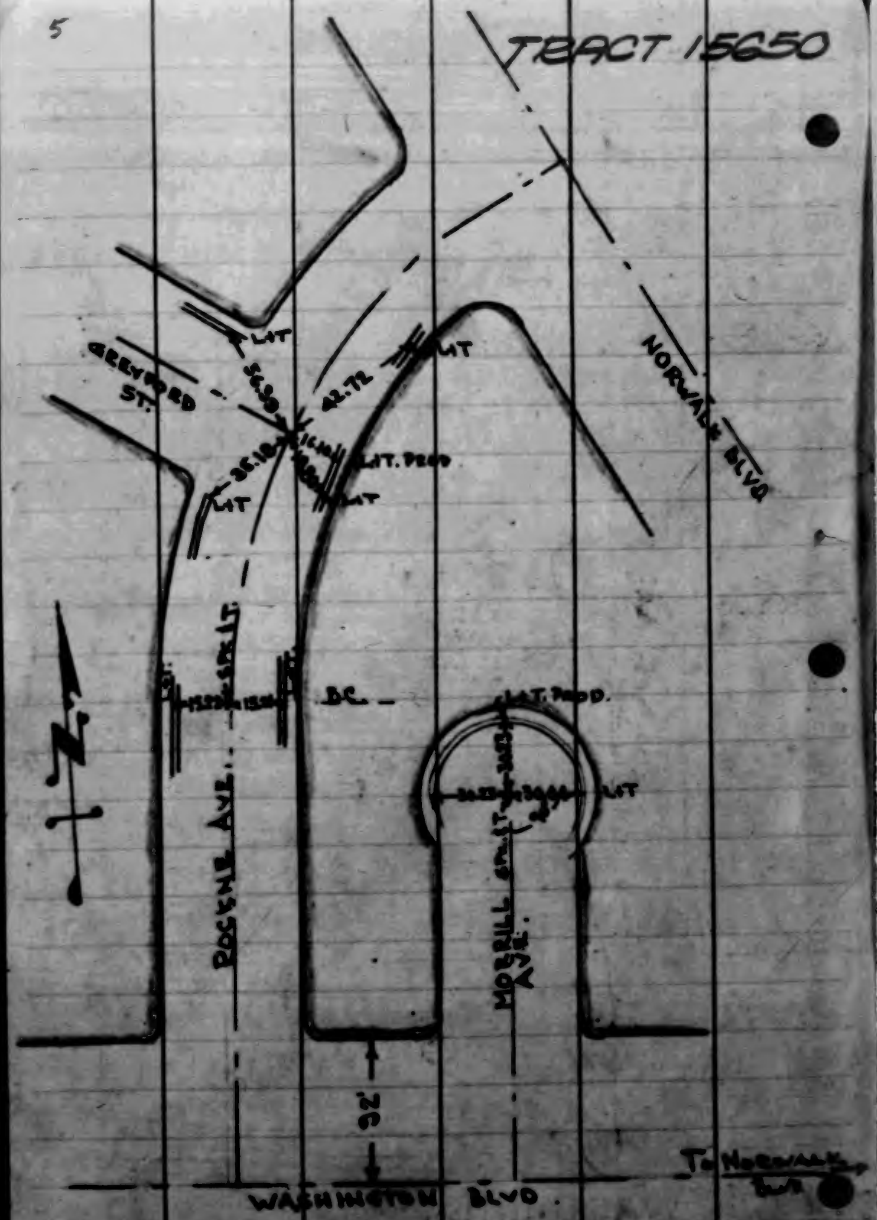

WM. H. FAIR JR.

& Ties R.S. 65-16
(R.S. 1753)
Sec. 29-T-7-12-W

For

EDWIN C. POST

SEABOARD ENG. CO

& Ties to R.S. 65-16
IN
SEC. 29 T7NR12W

1755

AK ①

℄ Ties R.S. 65-16

Sec 29 - T-7-N R-12-W 3-9-51

Cliff Baile

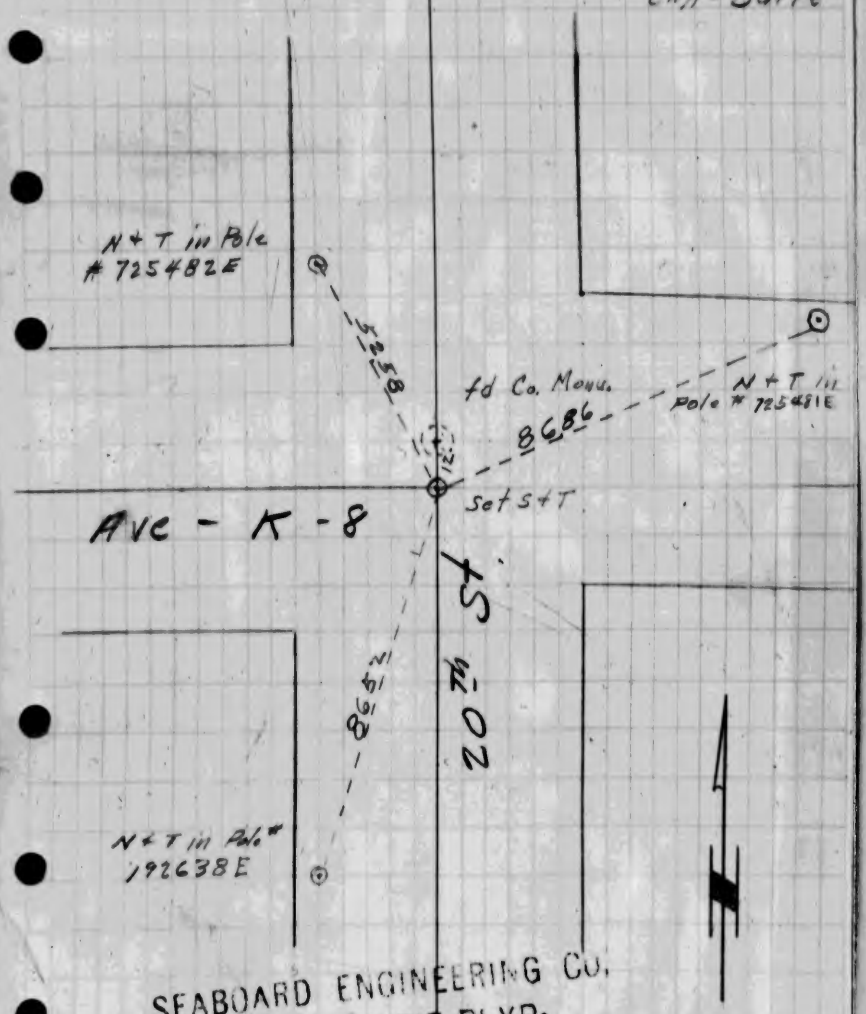

SEABOARD ENGINEERING CO.
8844 OLYMPIC BLVD.
BEVERLY HILLS. CALIFORNIA
PHONES: BRadshaw 2-6560 . CRestview 4-6073
MARK A. ROBIN, REG. C. E. 2059

℄ Ties R.S. 65-16

For Sec 29 T-7N R-12-W

Cliff Baile

K ②

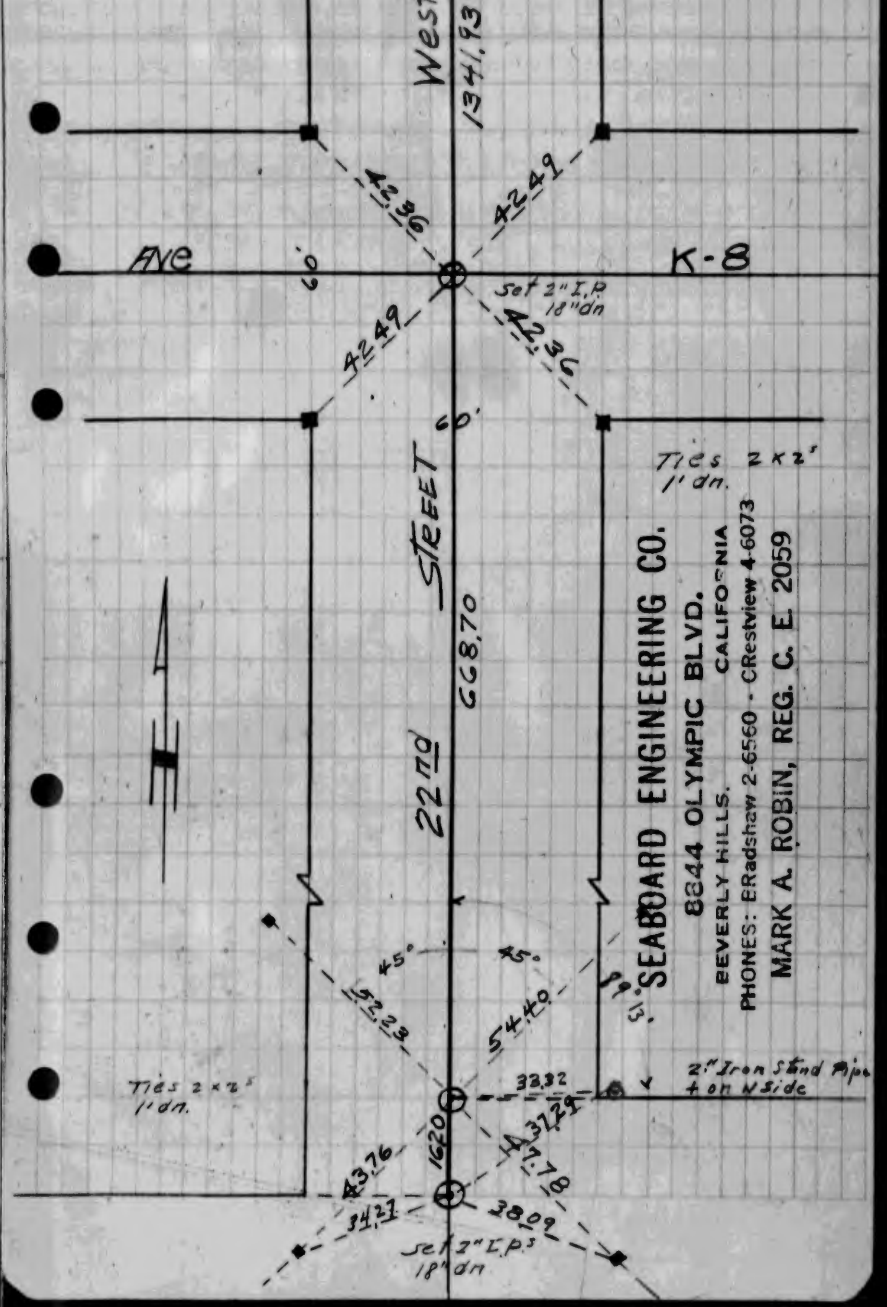

SEABOARD ENGINEERING CO.
8844 OLYMPIC BLVD.
BEVERLY HILLS. CALIFORNIA
PHONES: BRadshaw 2-6560 - CRestview 4-6073
MARK A. ROBIN, REG. C. E. 2059

ok ③

℄ Ties R.S. 65-16

Sec. 29 T-7N-R-12-W 3-9-51

Cliff Baile

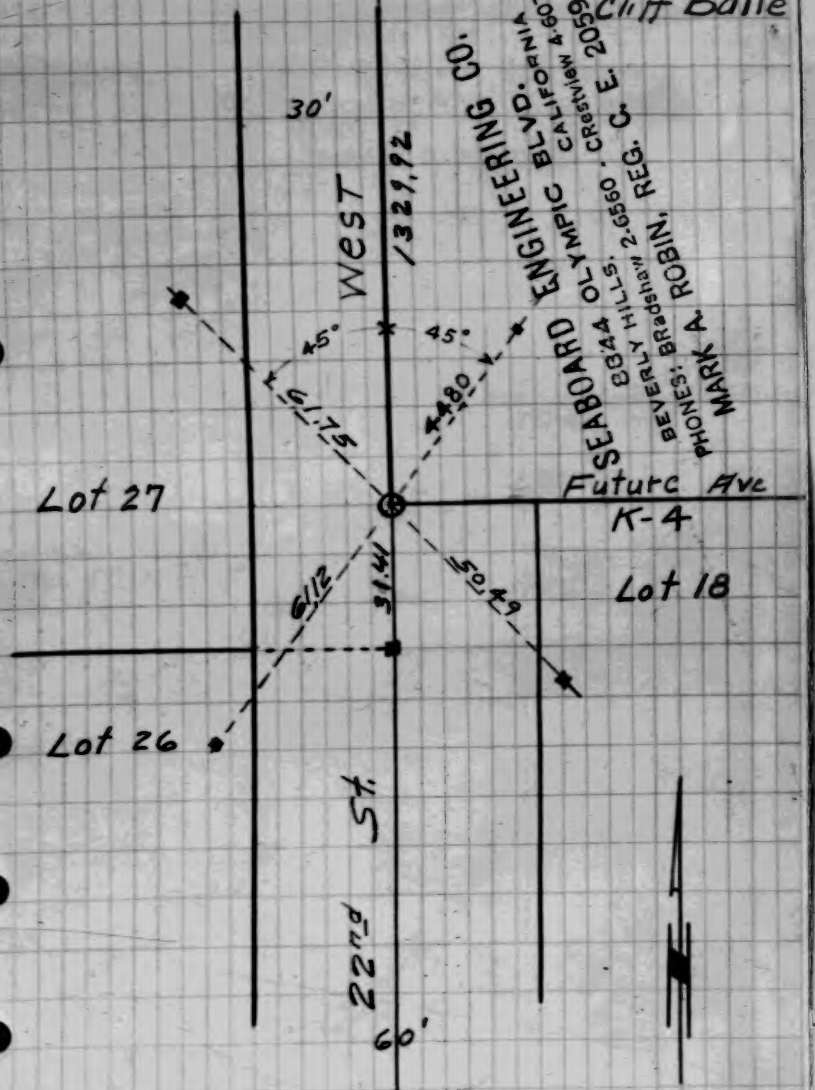

SEABOARD ENGINEERING CO.
8844 OLYMPIC BLVD.
BEVERLY HILLS. CALIFORNIA
PHONES: BRadshaw 2-6560 · CRestview 4-6073
MARK A. ROBIN, REG. C. E. 2059

ok ④

℄ Ties RS 65-16

Sec. 29 T-7-N-R-12-W

3-9-51

Cliff Baile

SEABOARD ENGINEERING CO.
8844 OLYMPIC BLVD.
BEVERLY HILLS. CALIFORNIA
PHONES: BRadshaw 2-6560 - CRestview 4-6073
MARK A. ROBIN, REG. C. E. 2059

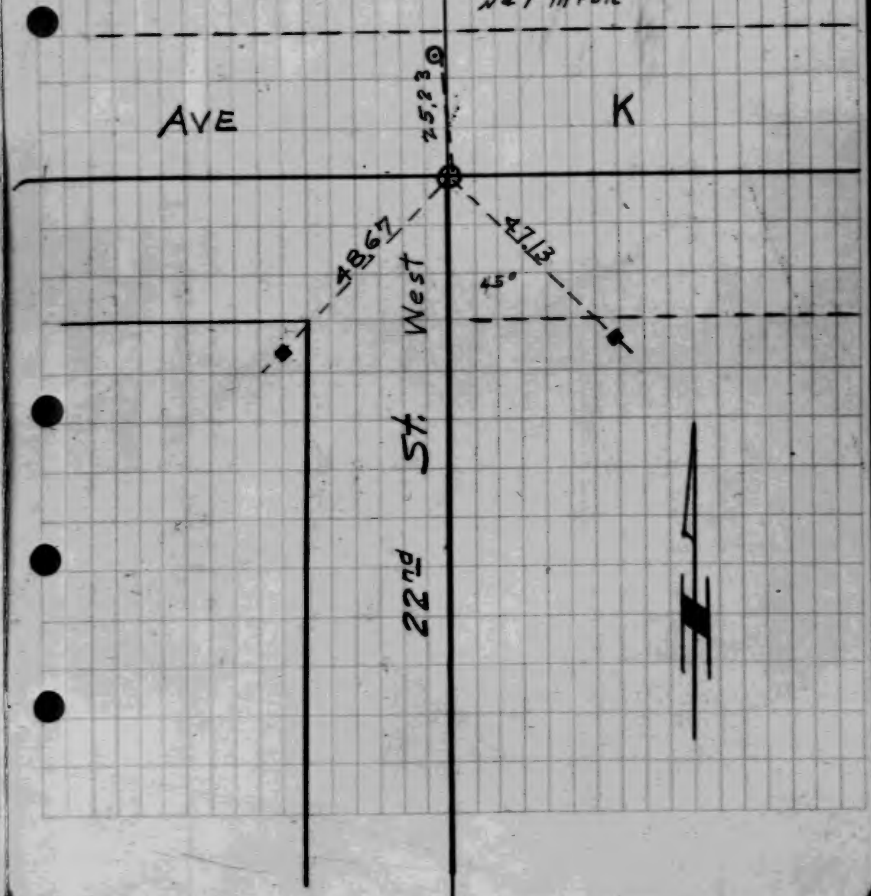

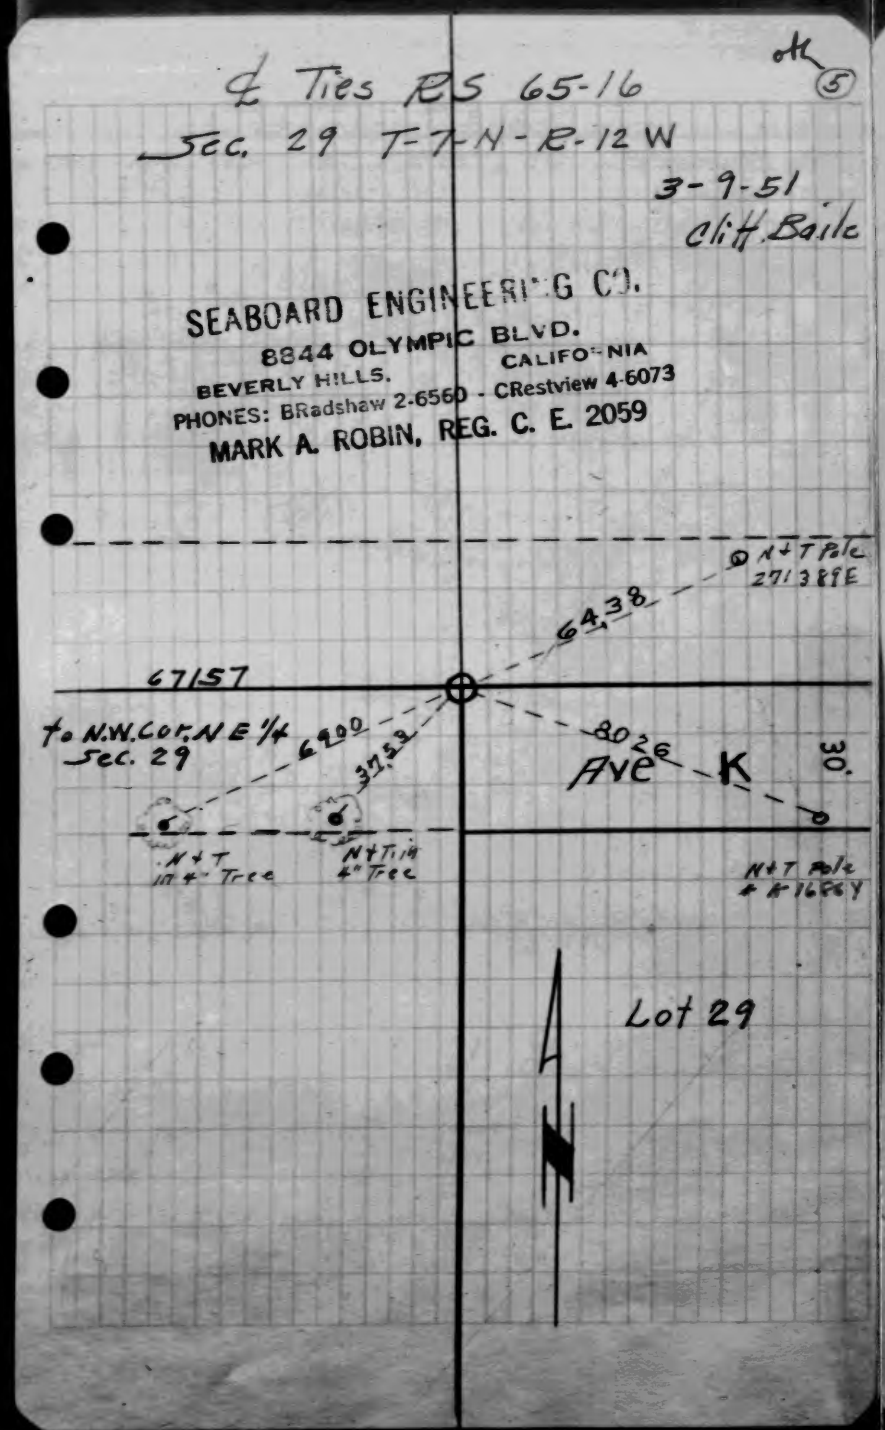
℄ Ties RS 65-16
Sec. 29 T-7-N-R-12 W
3-9-51
Cliff. Baile
SEABOARD ENGINEERING CO.
8844 OLYMPIC BLVD.
BEVERLY HILLS. CALIFORNIA
PHONES: BRadshaw 2-6560 - CRestview 4-6073
MARK A. ROBIN, REG. C. E. 2059
N+T Pole 271389E
64.38
67157
to N.W. Cor. NE 1/4 Sec. 29
69.00
37.53
80.26
Ave K
30'
N+T in 4" Tree
N+T in 4" Tree
N+T Pole # R 16969
Lot 29

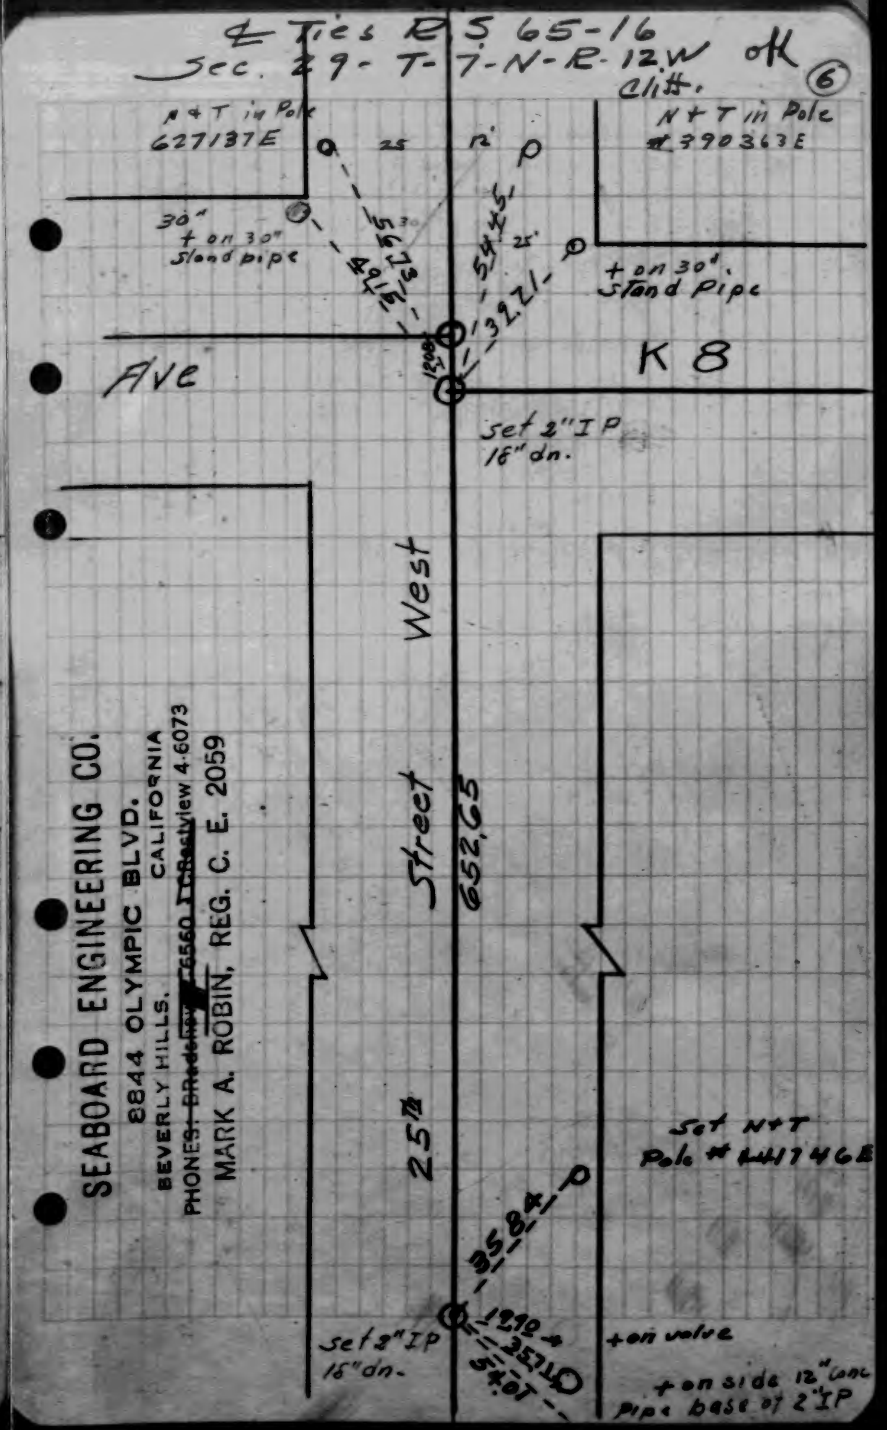
℄ Ties RS 65-16
Sec. 29 - T-7-N-R-12W
Cliff.
N+T in Pole 627137E
N+T in Pole # 390363E
30" + on 30" Stand pipe
+ on 30" Stand Pipe
Ave
K 8
Set 2" IP 18" dn.
West
Street
652.65
25th
SEABOARD ENGINEERING CO.
8844 OLYMPIC BLVD.
BEVERLY HILLS. CALIFORNIA
PHONES: BRadshaw 2-6560 - CRestview 4-6073
MARK A. ROBIN, REG. C. E. 2059
Set N+T Pole # 441746E
Set 2" IP 18" dn.
+ on valve
+ on side 12" conc pipe base of 2" IP

CO. SUR. F.B. 1064: 101

SEABOARD ENGINEERING CO.
8844 OLYMPIC BLVD.
BEVERLY HILLS. CALIFORNIA
PHONES: BRadshaw 2-6560 - CRestview 4-6073
MARK A. ROBIN, REG. C. E. 2059

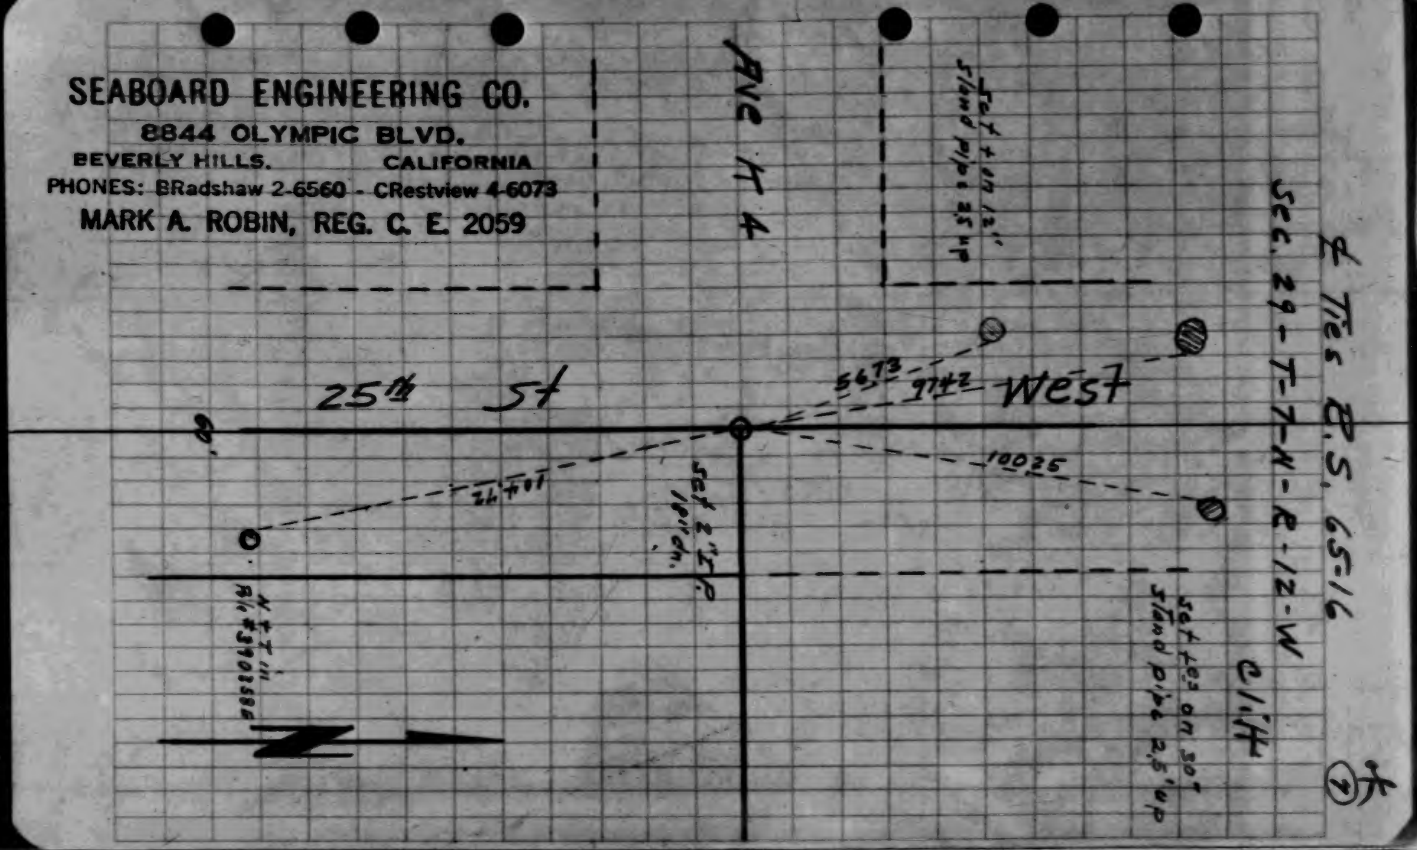

SEABOARD ENGINEERING CO.
R. S. 65-16

CO. SUR. F.B. 1064: 102

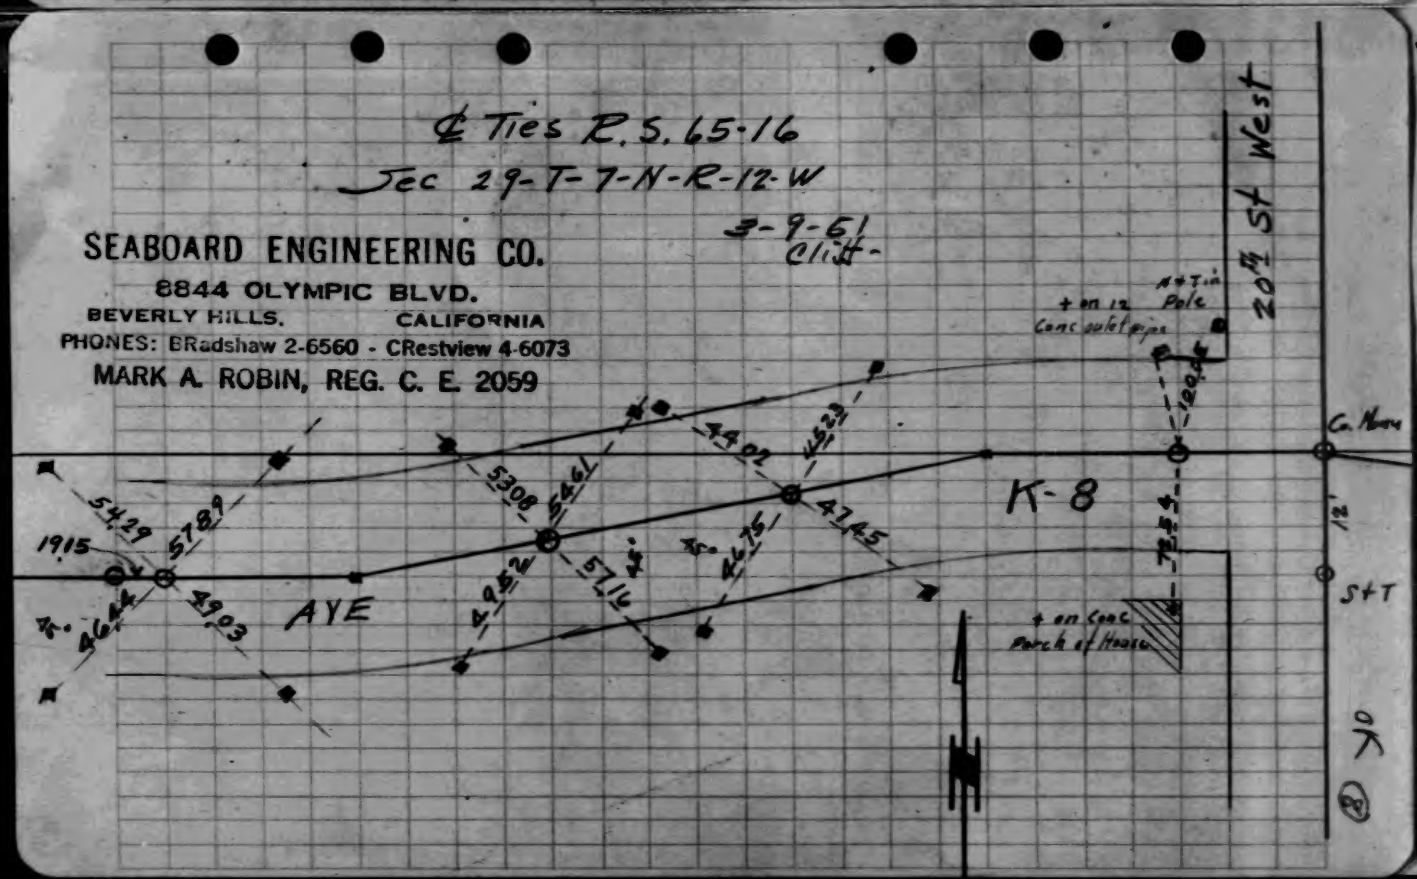

①

Tract № 16569 March 27-51
Not to Scale
Chief - John Eldred

Note - All points are L&T in curb,
Curb is shown

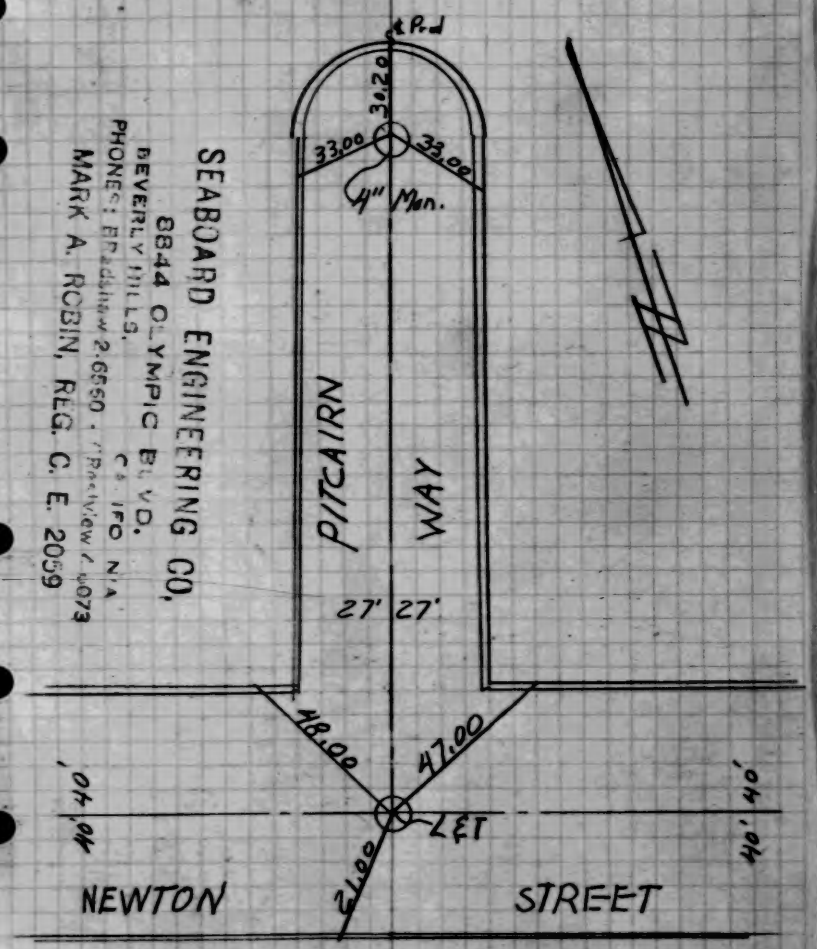

SEABOARD ENGINEERING CO.
8844 OLYMPIC BLVD.
BEVERLY HILLS, CALIFORNIA
PHONES: BRadshaw 2-6560 - CRestview 4-4073
MARK A. ROBIN, REG. C. E. 2059

②

MB.380-38,39

Tract № 16569 March-27-51
Not to Scale
Chief - John Eldred

Note - All points are L&T in curb.
Curb is shown

SEABOARD ENGINEERING CO.
8844 OLYMPIC BLVD.
BEVERLY HILLS, CALIFORNIA
PHONES: BRadshaw 2-6560 - CRestview 4-4073
MARK A. ROBIN, REG. C. E. 2059

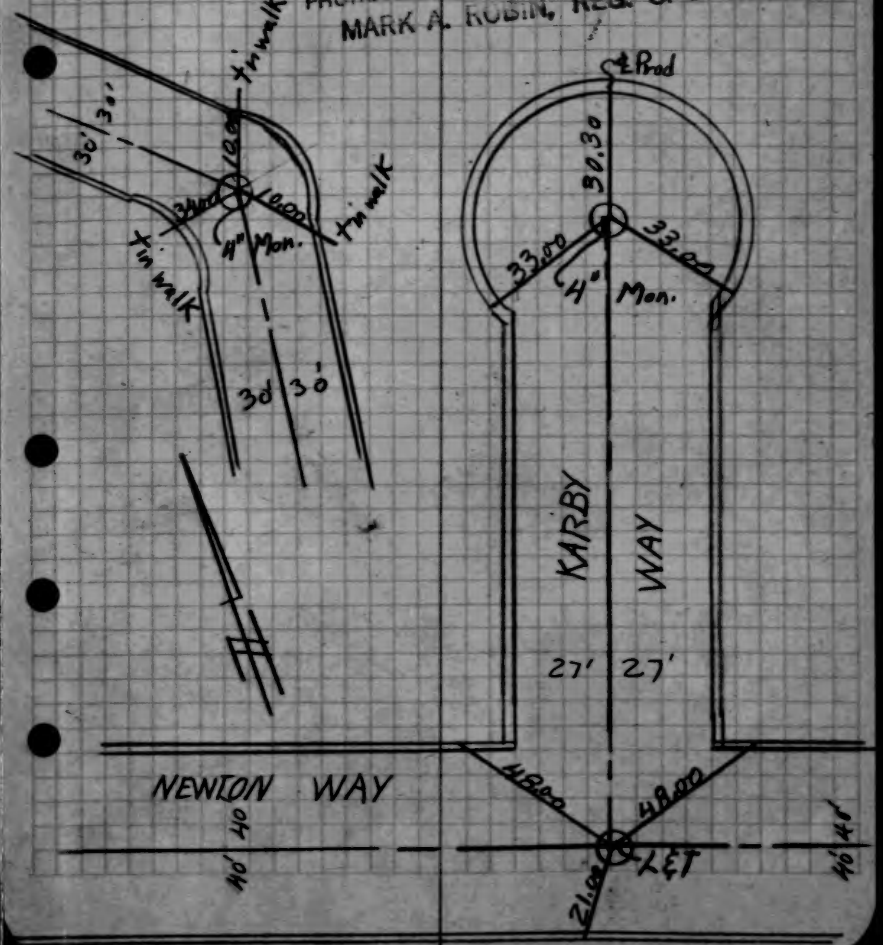

CENTER LINE TIES TRACT NO 16784
E.D. RICHARDS R.E. 2715
MARCH 1951

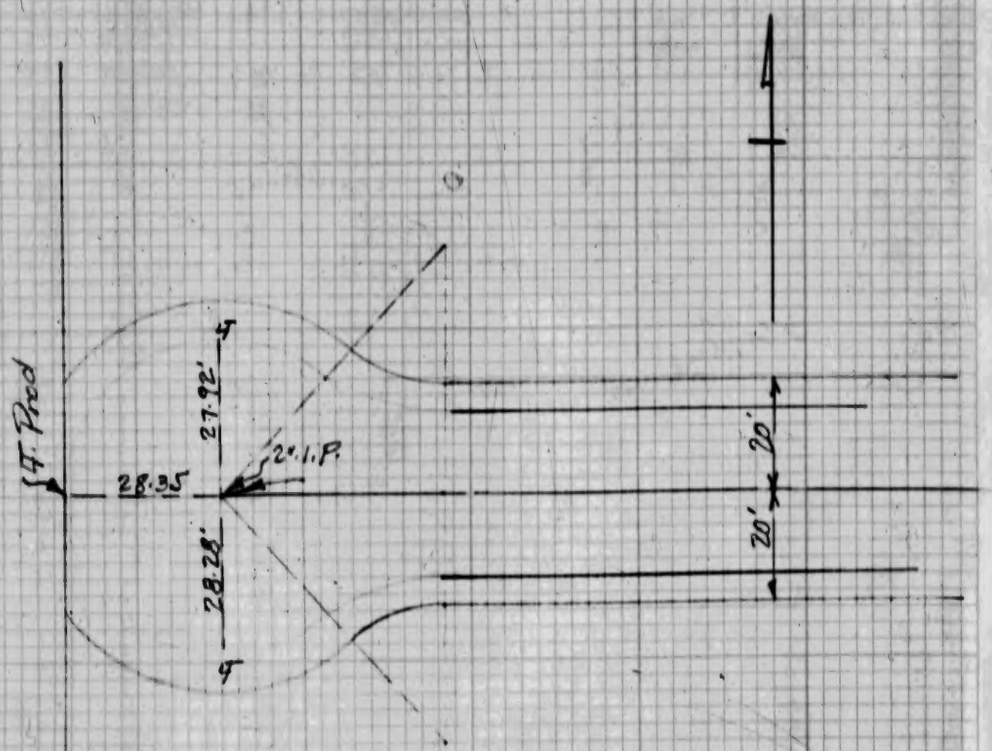

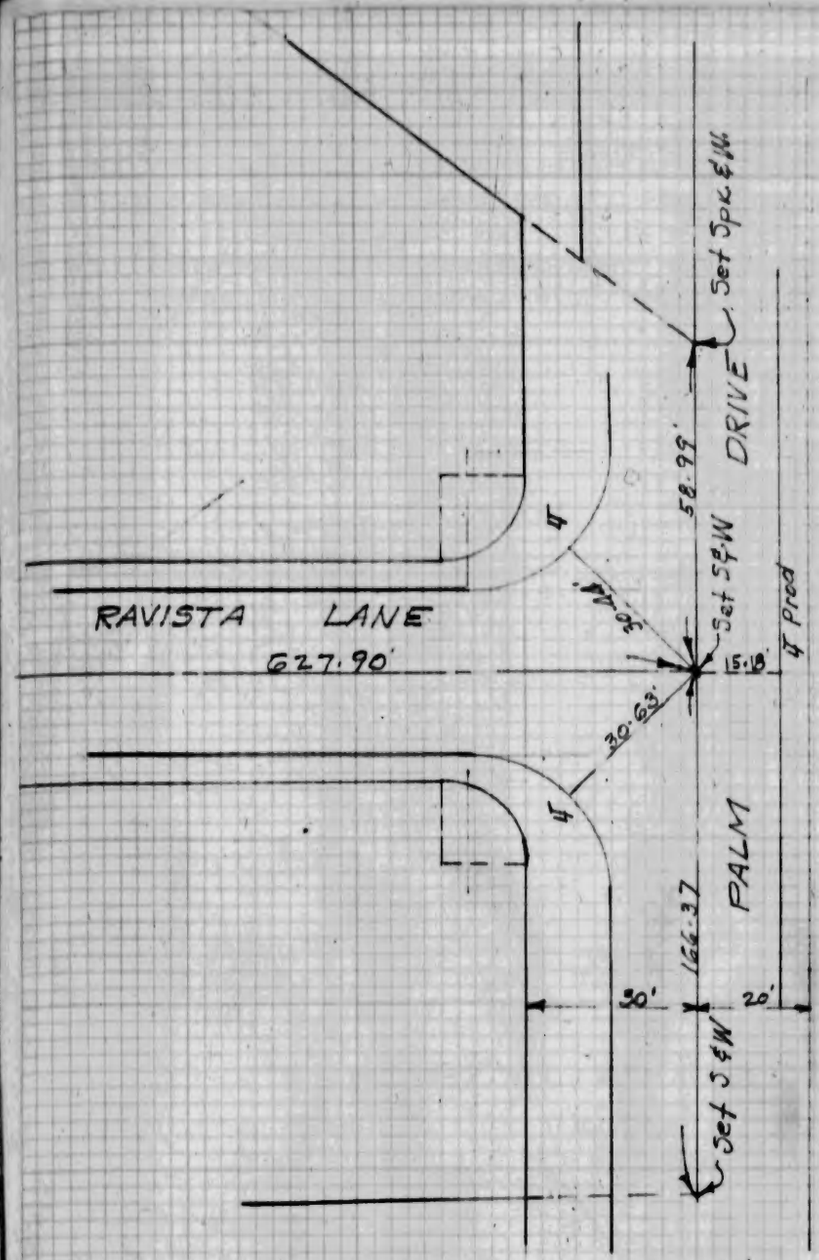

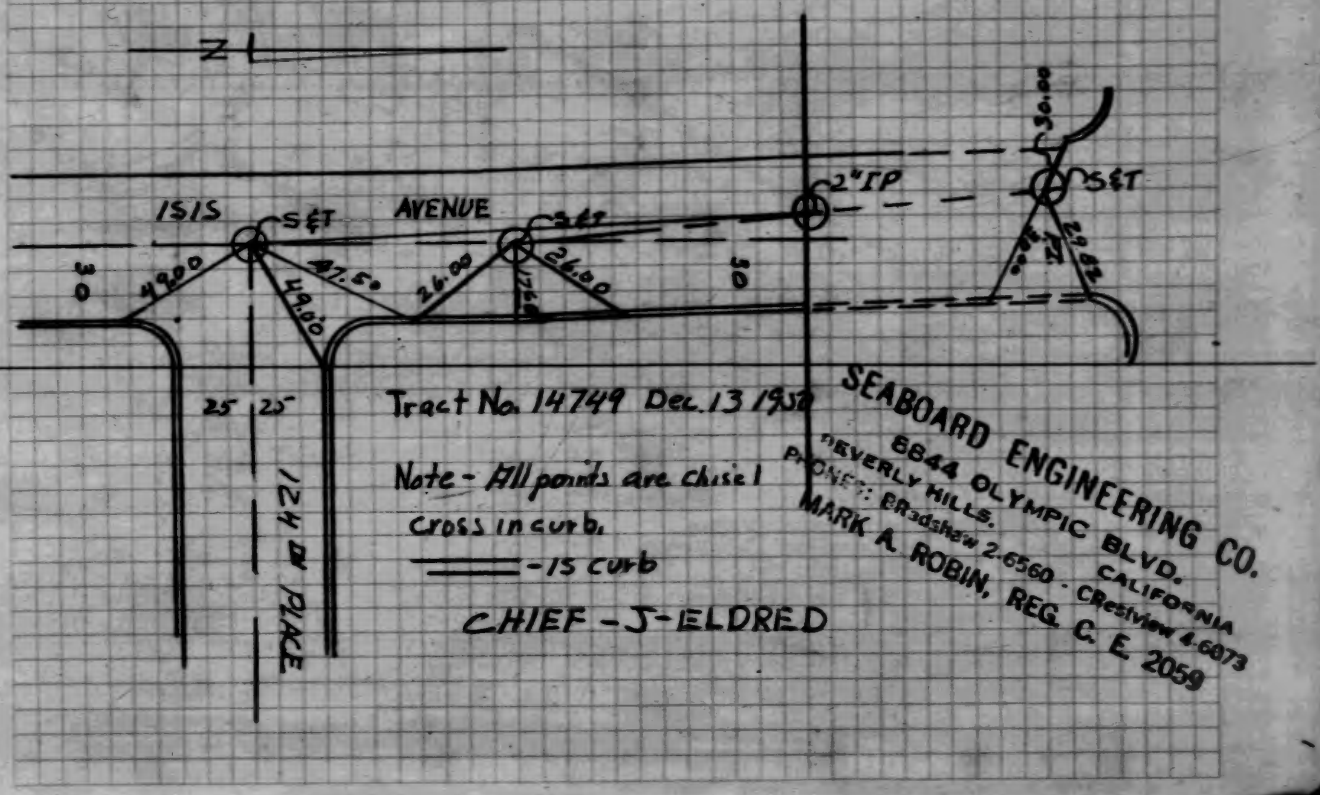

Tract No. 14749 Dec. 13 1950

Note - All points are chisel cross in curb.

——— -15 curb

CHIEF - J - ELDRED

SEABOARD ENGINEERING CO.
8844 OLYMPIC BLVD.
BEVERLY HILLS. CALIFORNIA
PHONES: BRadshaw 2-6560 - CRestview 4-6073
MARK A. ROBIN, REG. C. E. 2059

Tract No 14749 Dec 13 1950

Note - All points are chisel cross in curb curb is shown

Chief. J. ELDRED

SEABOARD ENGINEERING CO.
8844 OLYMPIC BLVD.
BEVERLY HILLS. CALIFORNIA
PHONES: BRadshaw 2-6560 - CRestview 4-6073
MARK A. ROBIN, REG. C. E. 2059

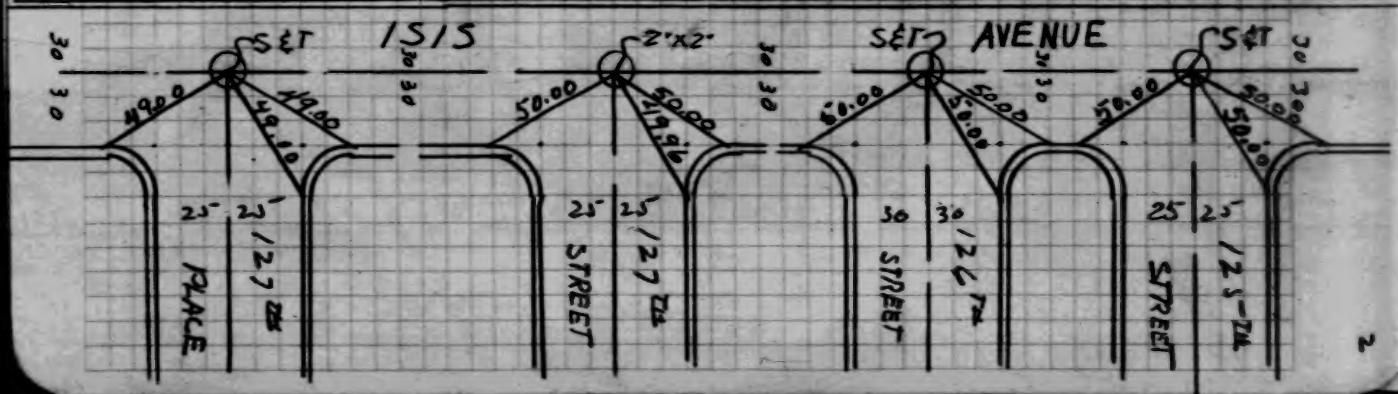

CO.SUR. F.B.1064: 110

SEABOARD ENGINEERING CO.
Tract 14749

4

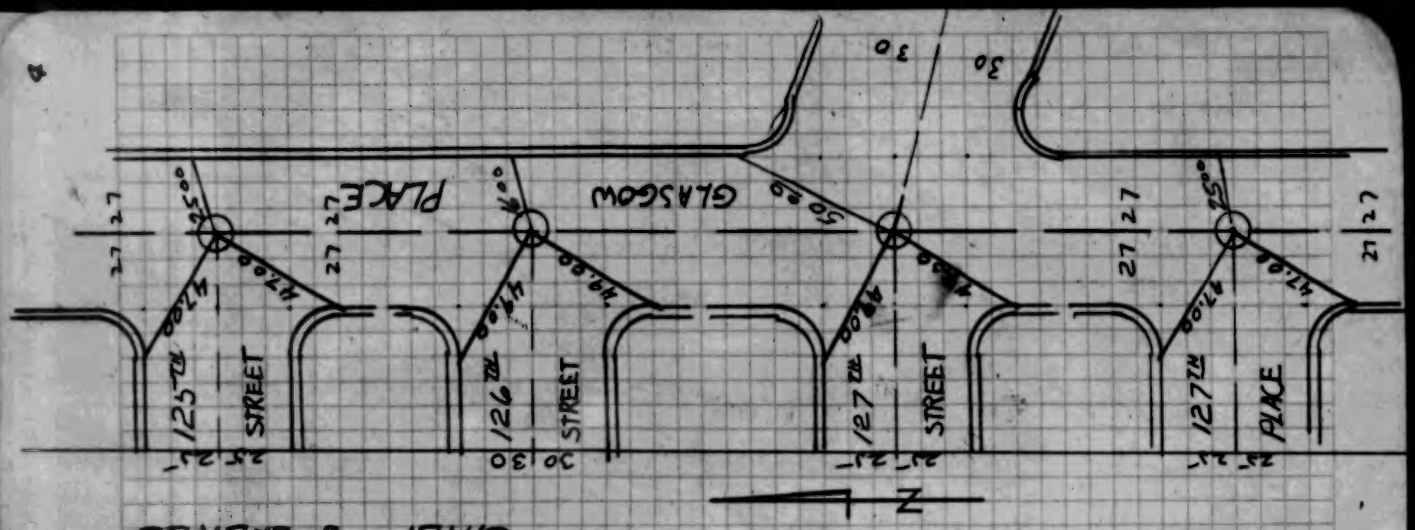

SEABOARD ENGINEERING CO.
8844 OLYMPIC BLVD.
BEVERLY HILLS, CALIFO NIA
PHONES: BRadshaw 2-6300 · CRestview 4-6073
MARK A. ROBIN, REG. C. E. 2059

Tract No. 14749 Dec. 13, 1950
M.B. 368-(18-22)
Note - All points are chisel cross in curb
curb is shown

CHIEF - J-ELDRED

CO.SUR. F.B.1064: 109

3

SEABOARD ENGINEERING CO.
8844 OLYMPIC BLVD.
BEVERLY HILLS, CALIFO NIA
PHONES: BRadshaw 2-6300 · CRestview 4-6073
MARK A. ROBIN, REG. C. E. 2059

CHIEF- J-ELDRED

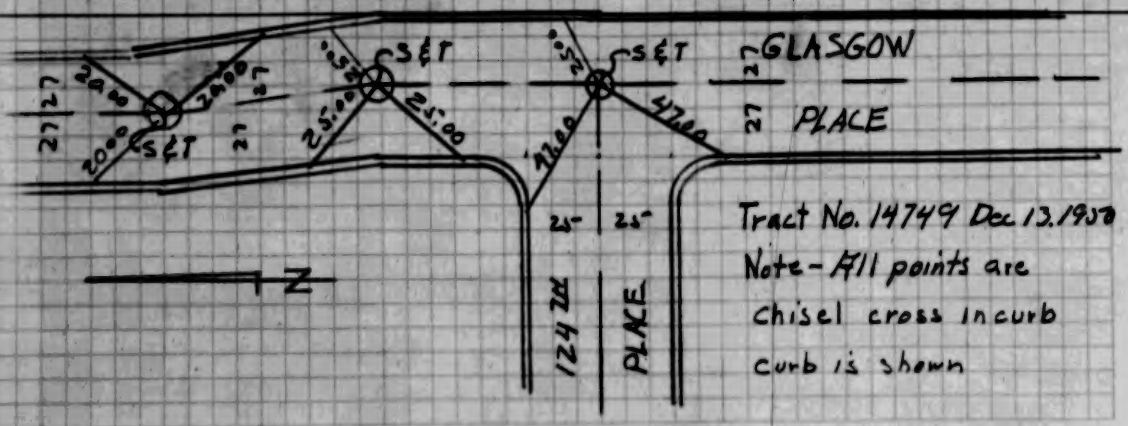

Tract No. 14749 Dec. 13, 1950
Note - All points are chisel cross in curb
curb is shown

SEABOARD ENGR. CO.
Tract 14749

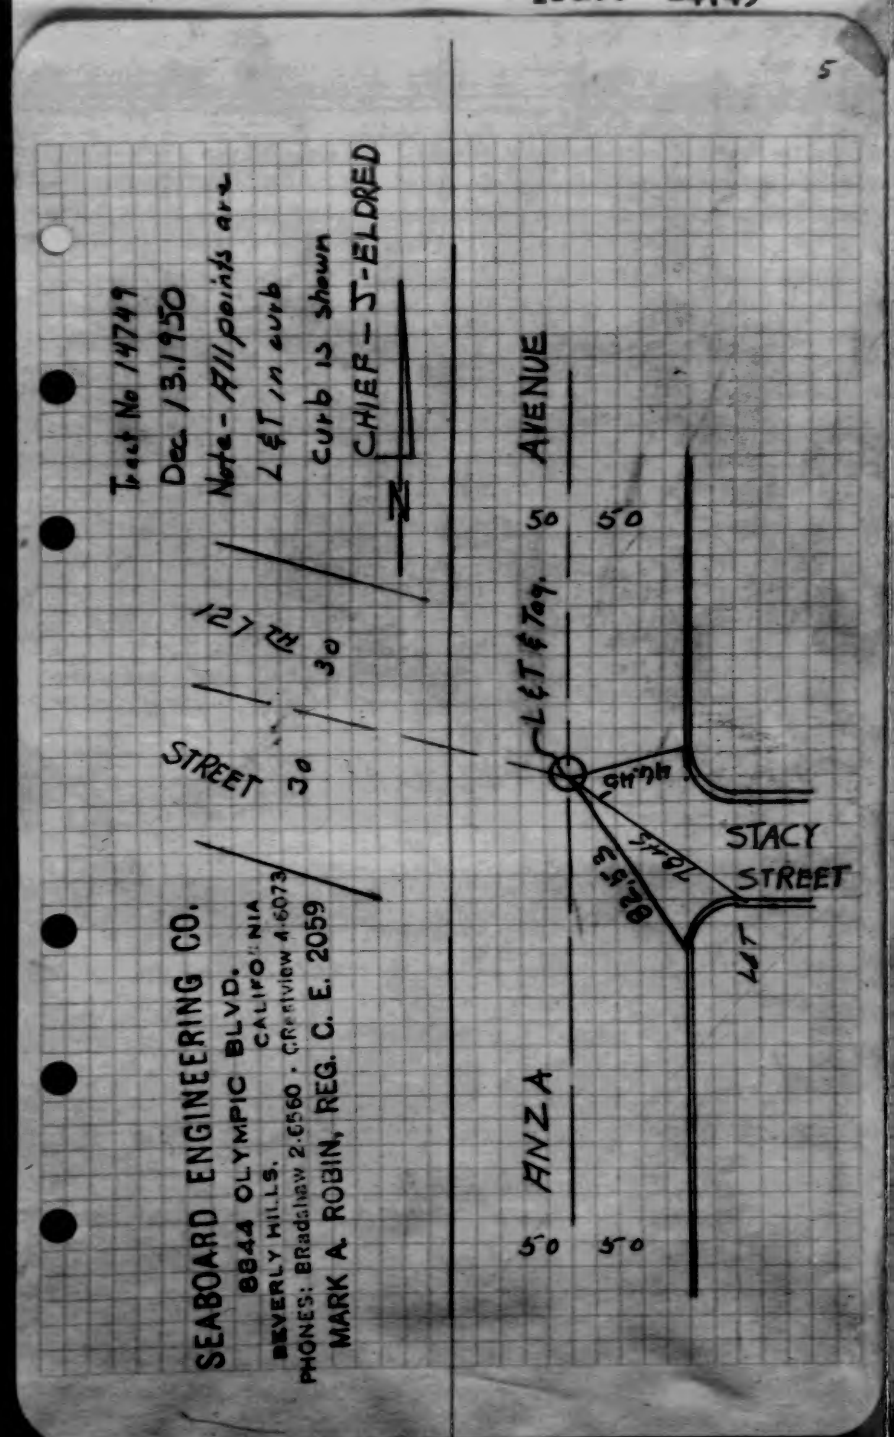

WM. H. FAIR JR.
Tract 16477

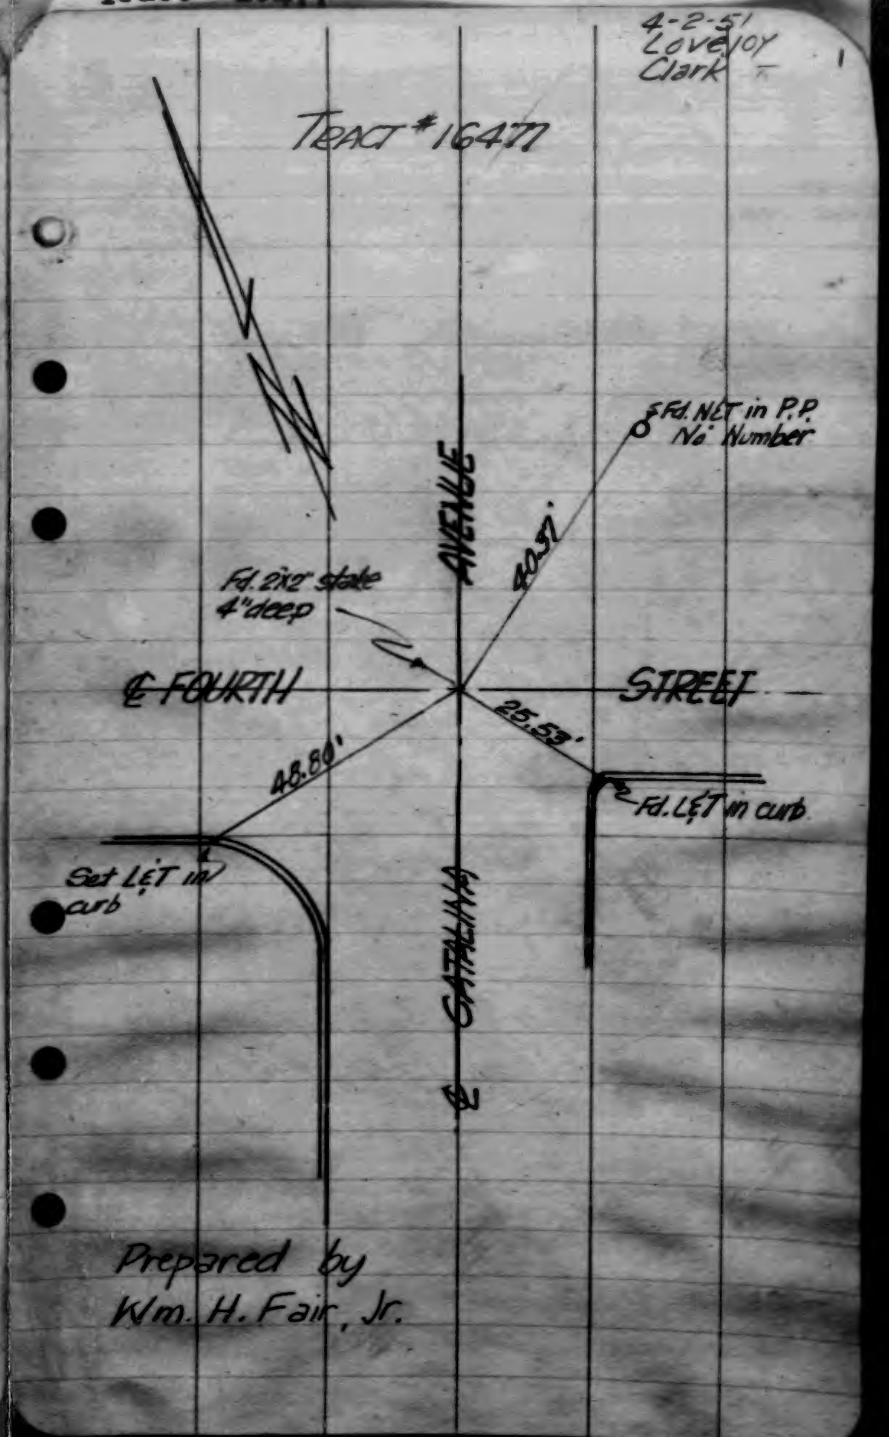

WM. H. FAIR, JR.
Tract 16477

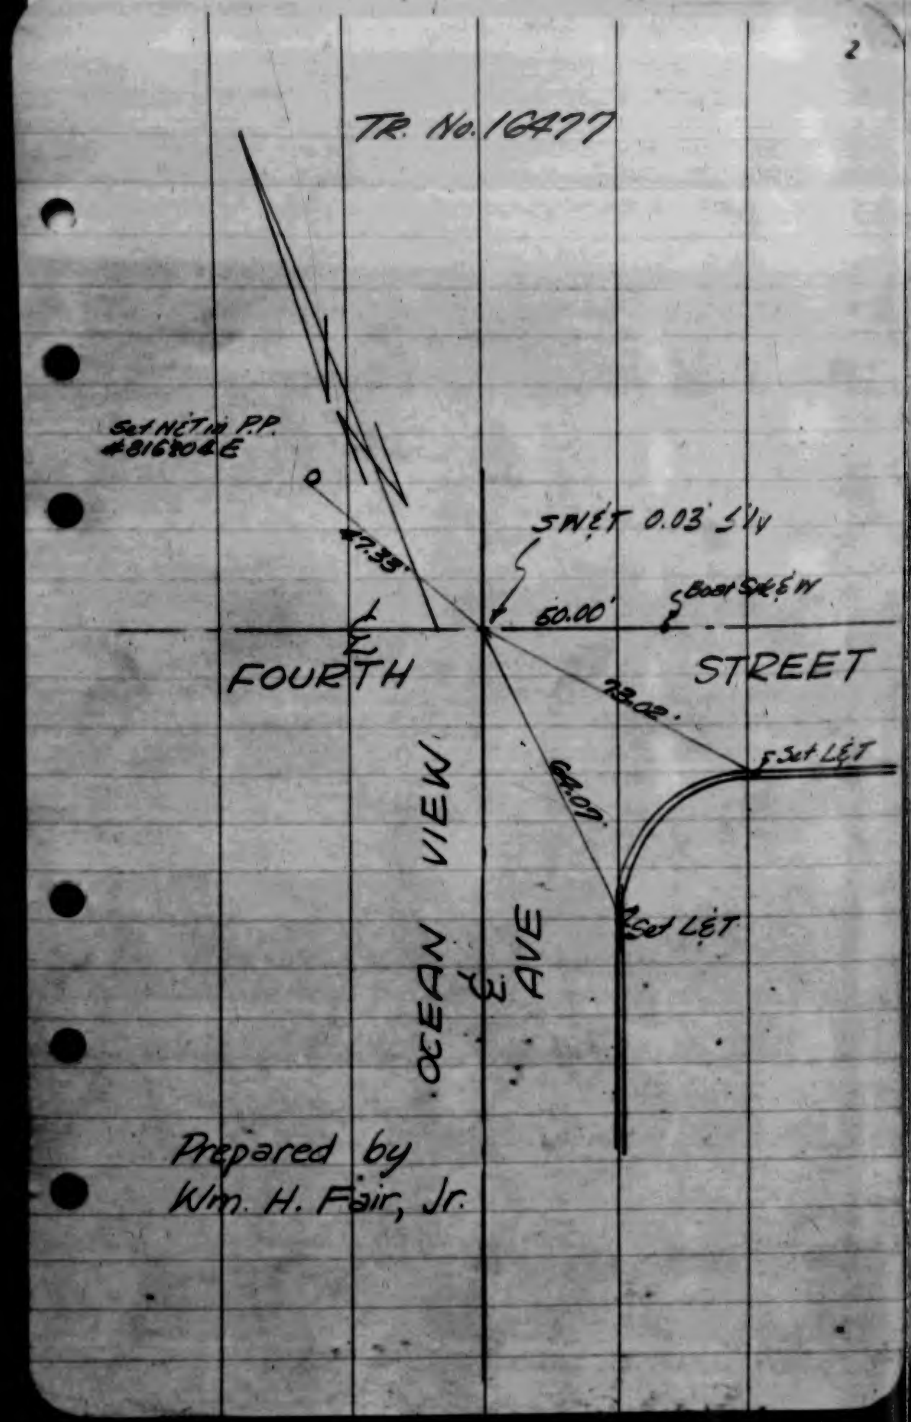

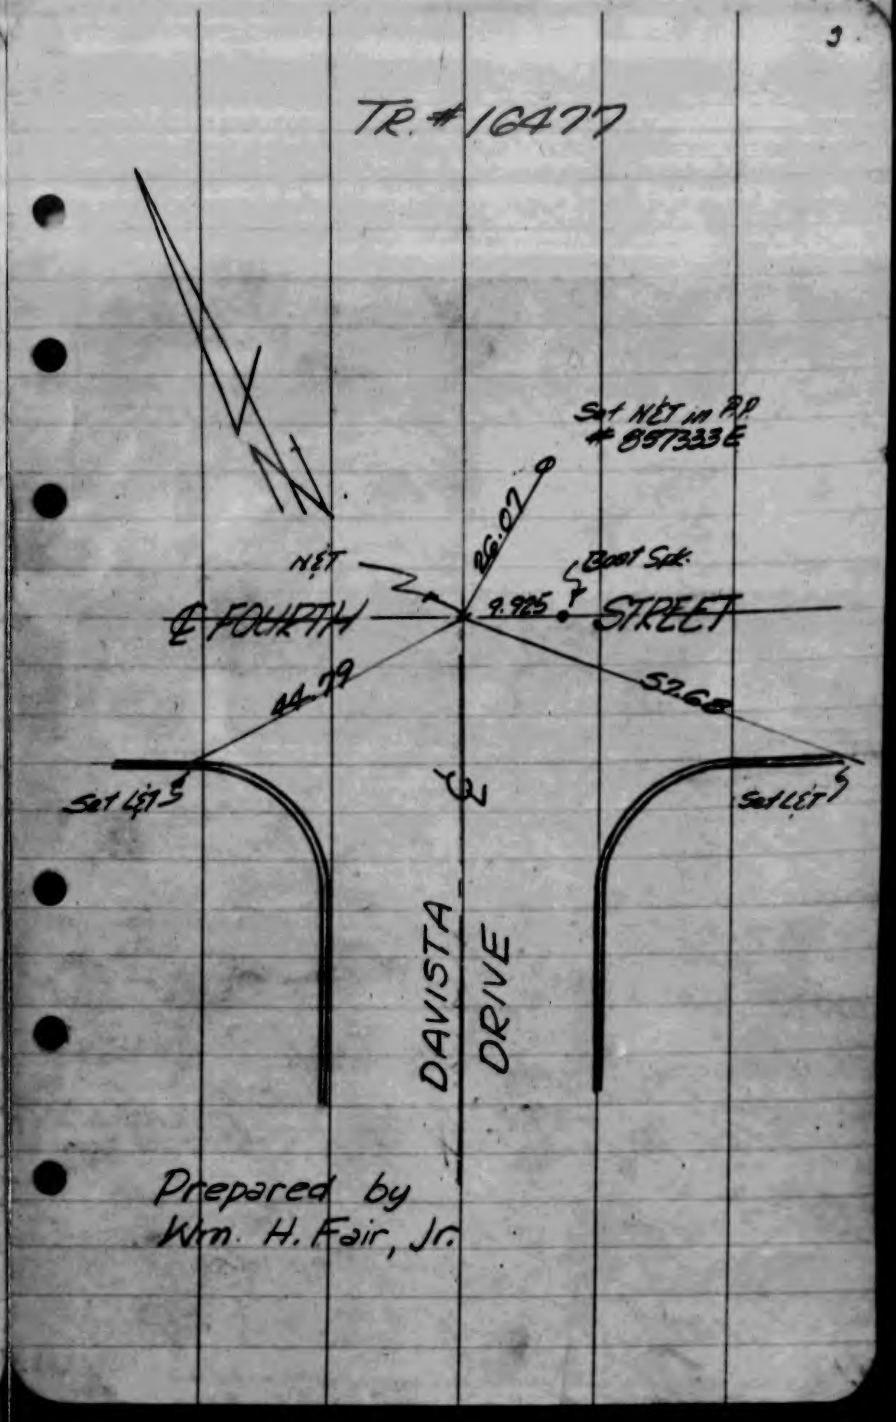

A. C. JOHNSON
R.S. 64-31

90

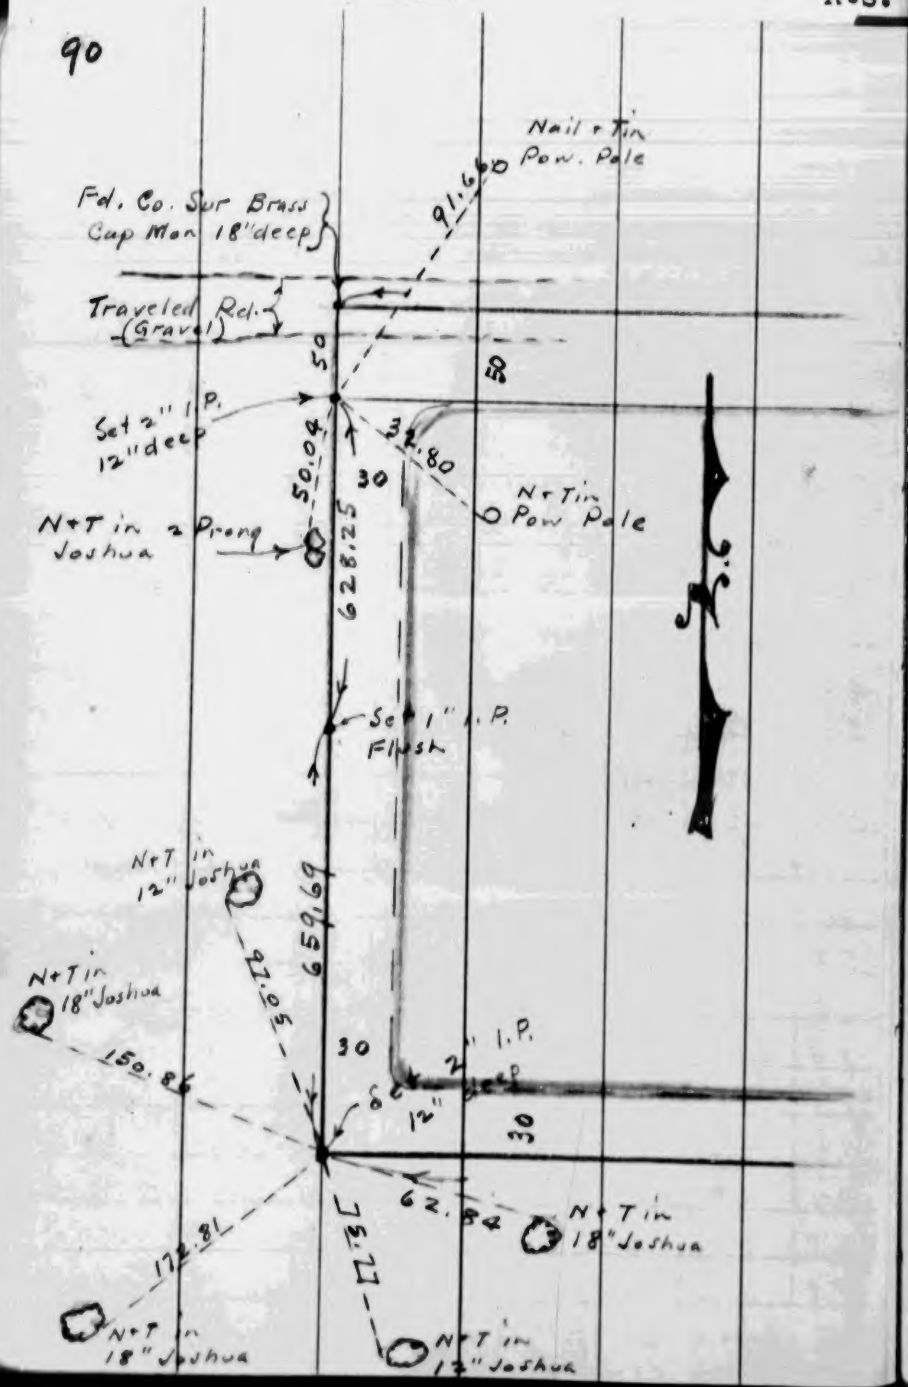

91

R.S. 1616

R.S. 64-31
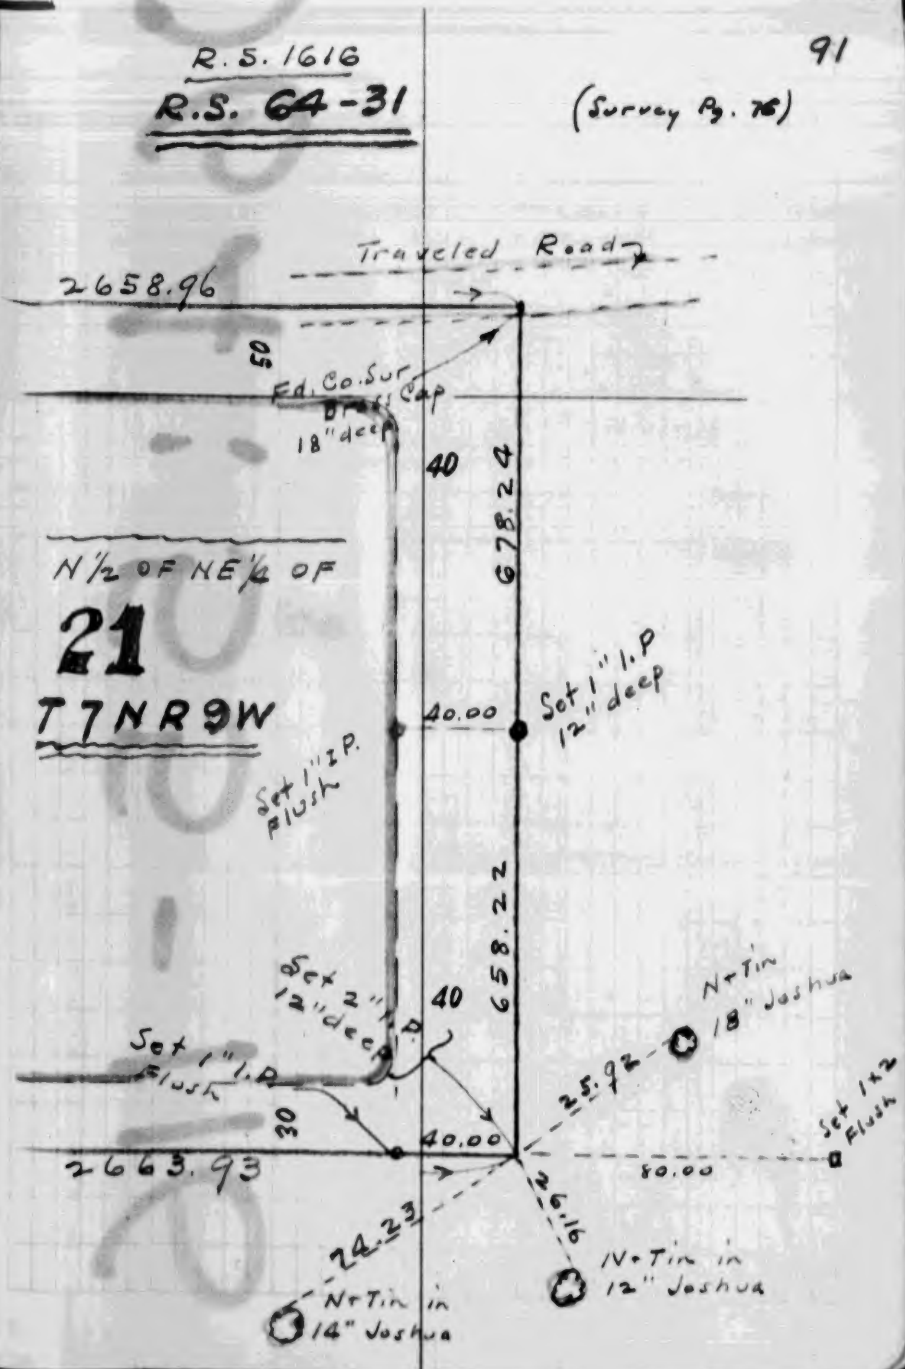
(Survey Bk. 76)