The original pages of this book are of poor quality. Care has been taken to make the best scans possible. If necessary you can arrange to see the original book at:

Department of Public Works

900 S. Fremont Ave

Survey Public Counter

Alhambra, CA 91803

12310

F.B. 1330-31

INDEXED DEC 28 1928

# SURVEY TO ESTABLISH CENTER LINE.

## ANGLES, DISTANCES, AND TIES

GE 4601 WATTS ANNEXATION JULY 30 1928

FORD
CAMPBELL
GALASSINI
MILLER

| | | | |
|---|---|---|---|
| | GRAHAM AVE | 100th ST | TO 103rd ST |
| | BEACH ST | " | " |
| | HOLMES AVE | " | 102nd ST. |
| | BANDERA ~~AVE~~ ST. | " | 295.0' SO OF 100th ST |
| | WILMINGTON AVE | " | 103rd ST. |
| | ANZAC AVE | 97th ST | 102nd ST. |
| | GRAPE ST | " | " " |
| | HICKORY " | " | " " |
| REVISED MAP FILED (1-3-M-2-7-8) | 97th STREET | WILMINGTON AVE | CROESUS Ave. ~~CITY, BEXAR~~ |
| | 100th " | GRAHAM AVE | 167± E. of Hickory St. |
| | 102nd " | " " | " " " |
| | 103rd " | " " | WILMINGTON AVE |
| | 1st ALLEY N'ly of BEACH ST | 100th ST | 295.0' SO OF 100th ST |
| | 1st " " " HOLMES AVE | " " | 102nd ST |
| | 1st " " " BANDERA | " " | 295.0' SO OF 100th ST |
| | 1st ALLEY W'ly of ANZAC AVE. | 97th ST. | 102nd ST |
| | 1st " " " GRAPE ST. | " " | " " |
| | 1st " " " HICKORY ST. | " " | " " |

TAPE L-24
STANDARDIZED 68°

12310

F.B. 1330-32

21

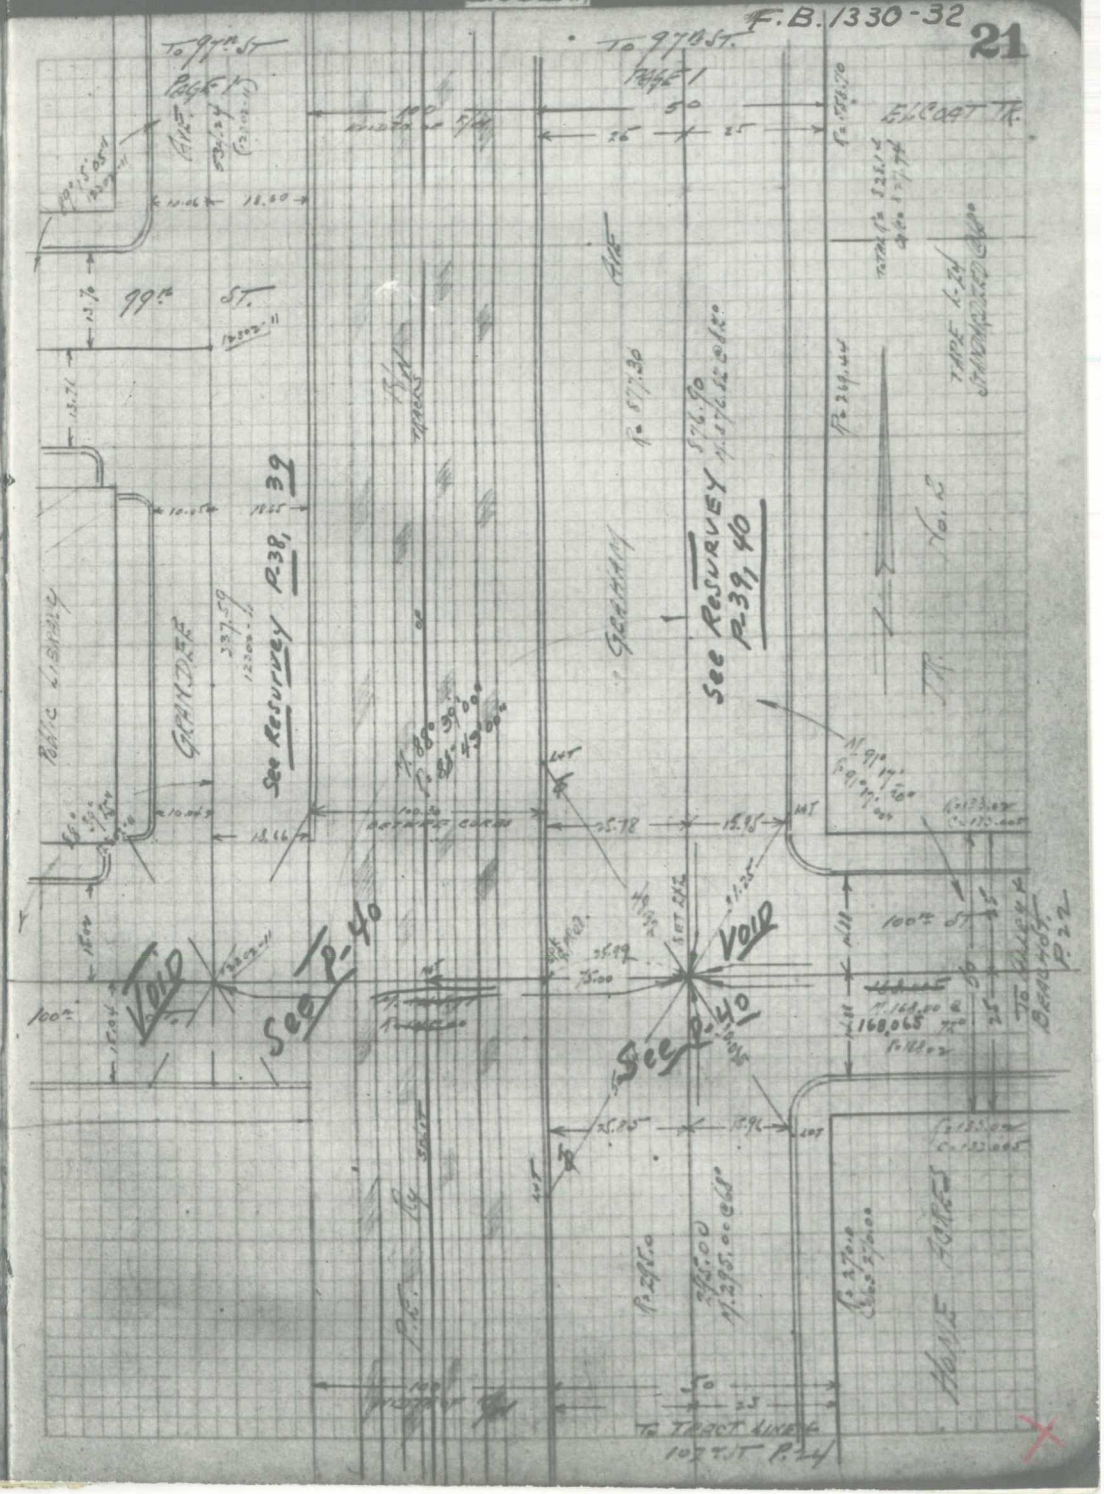

12310

F.B.1330-33

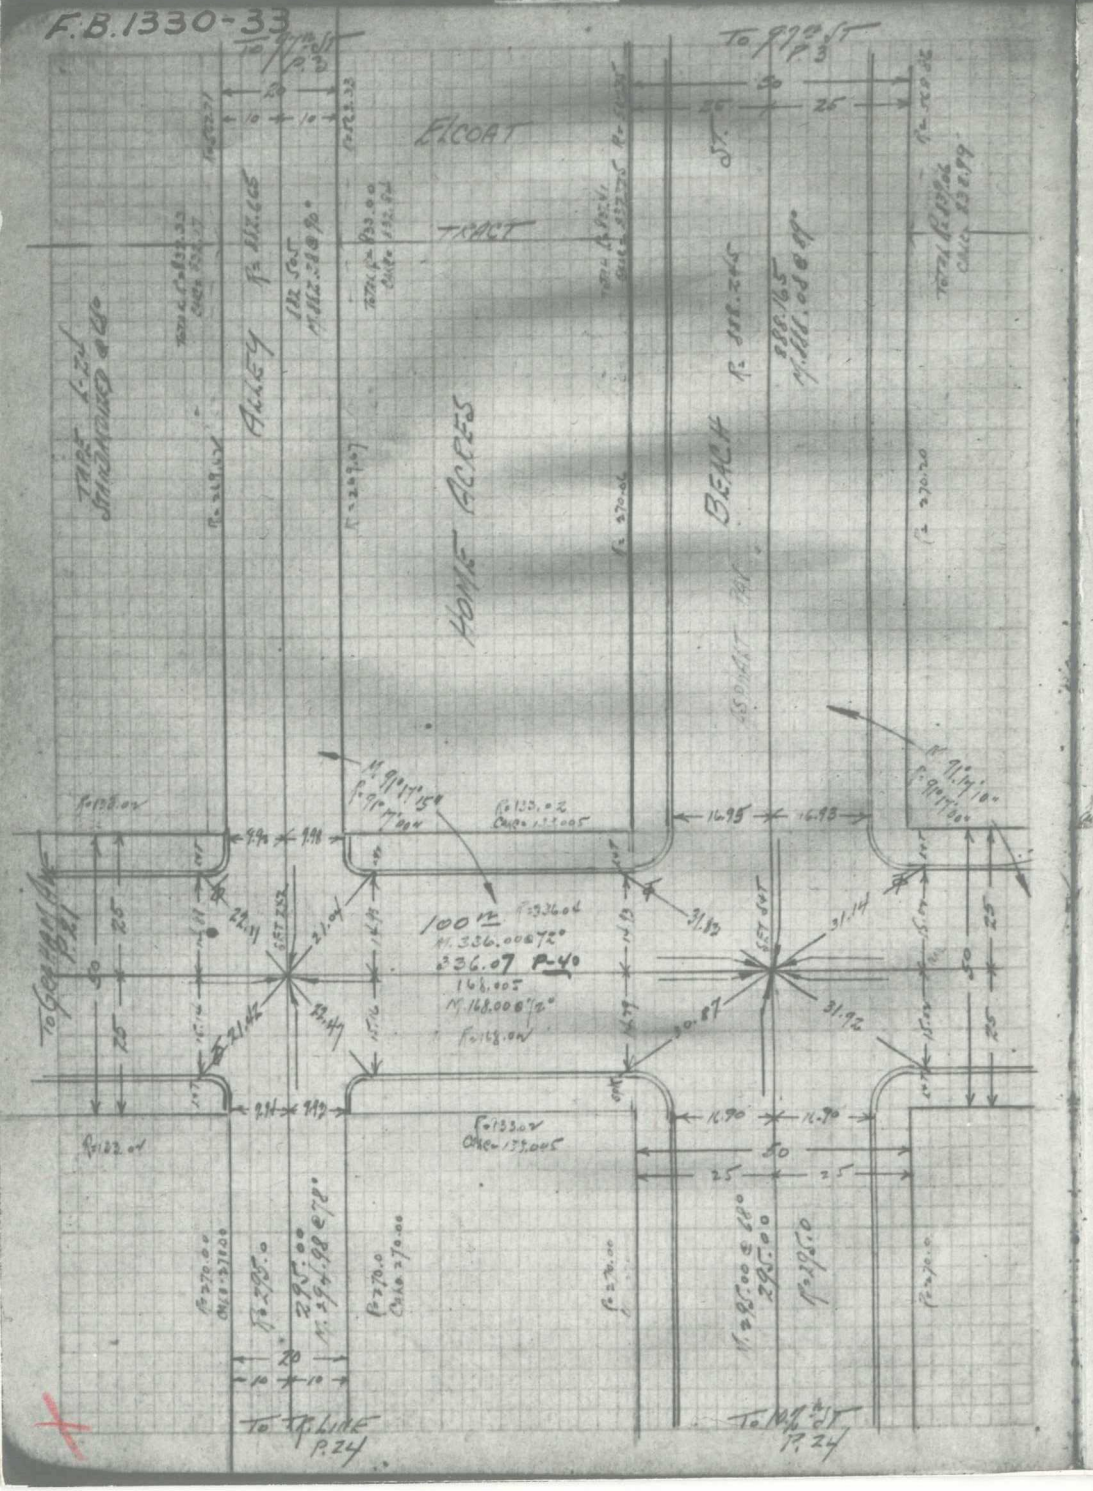


12310

F.B.1330-34

22

WS 7.1 B-6

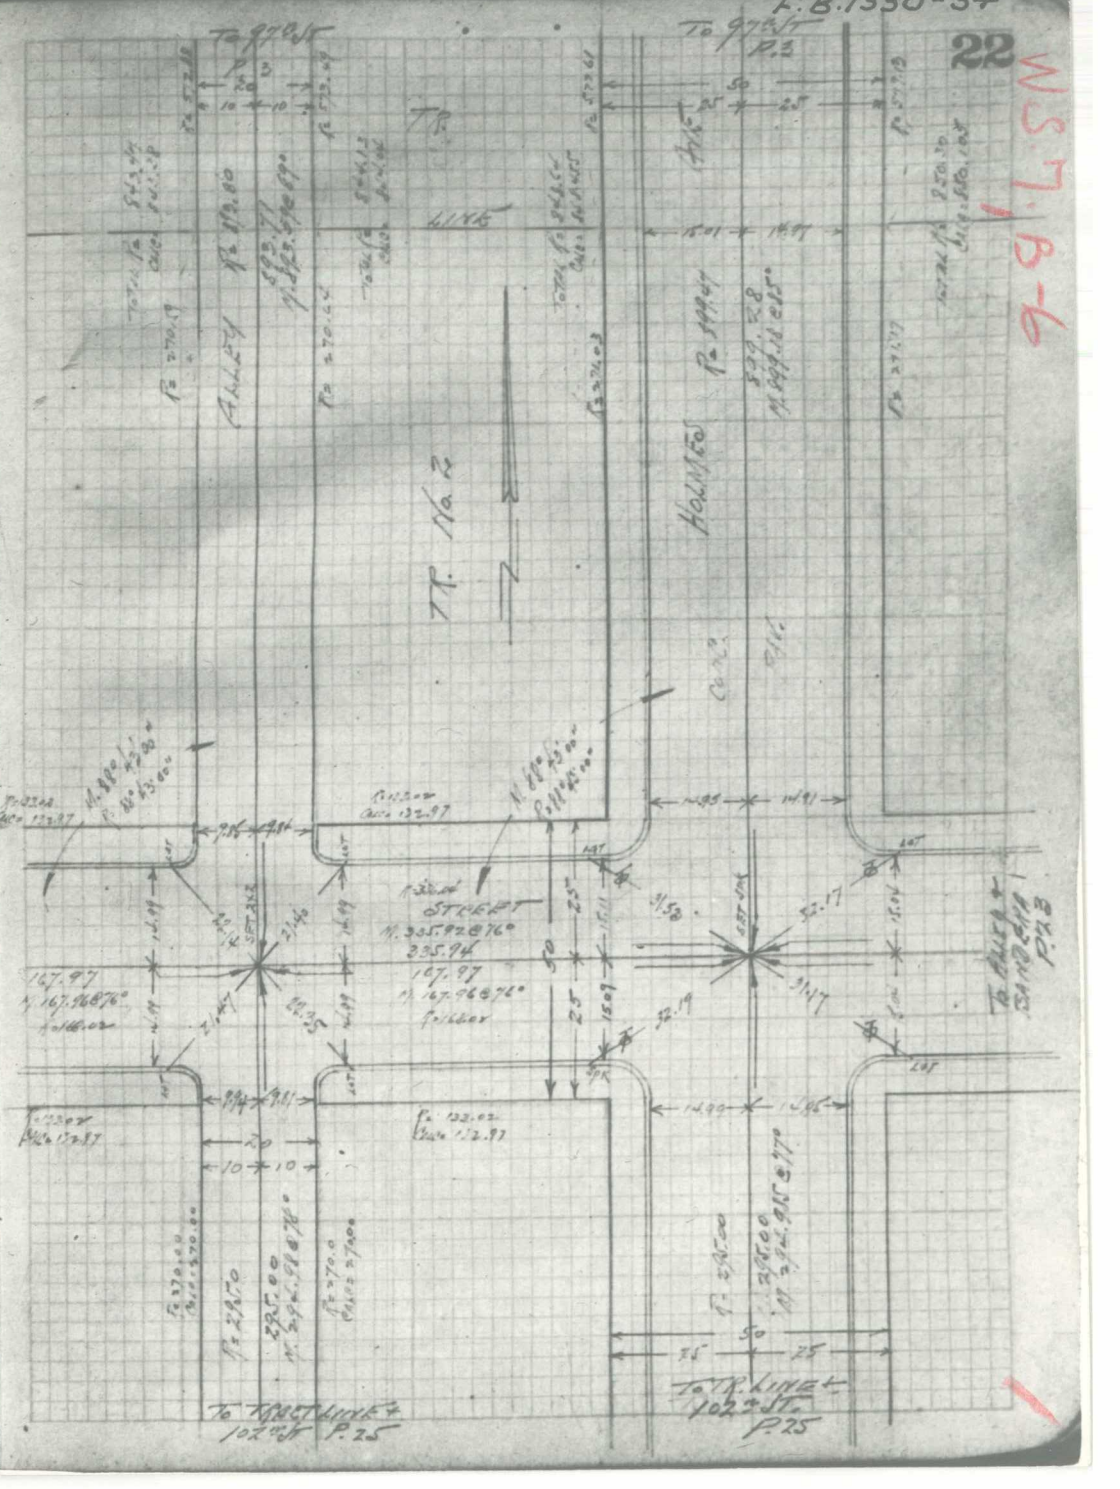

12310

F.B. 1330-35

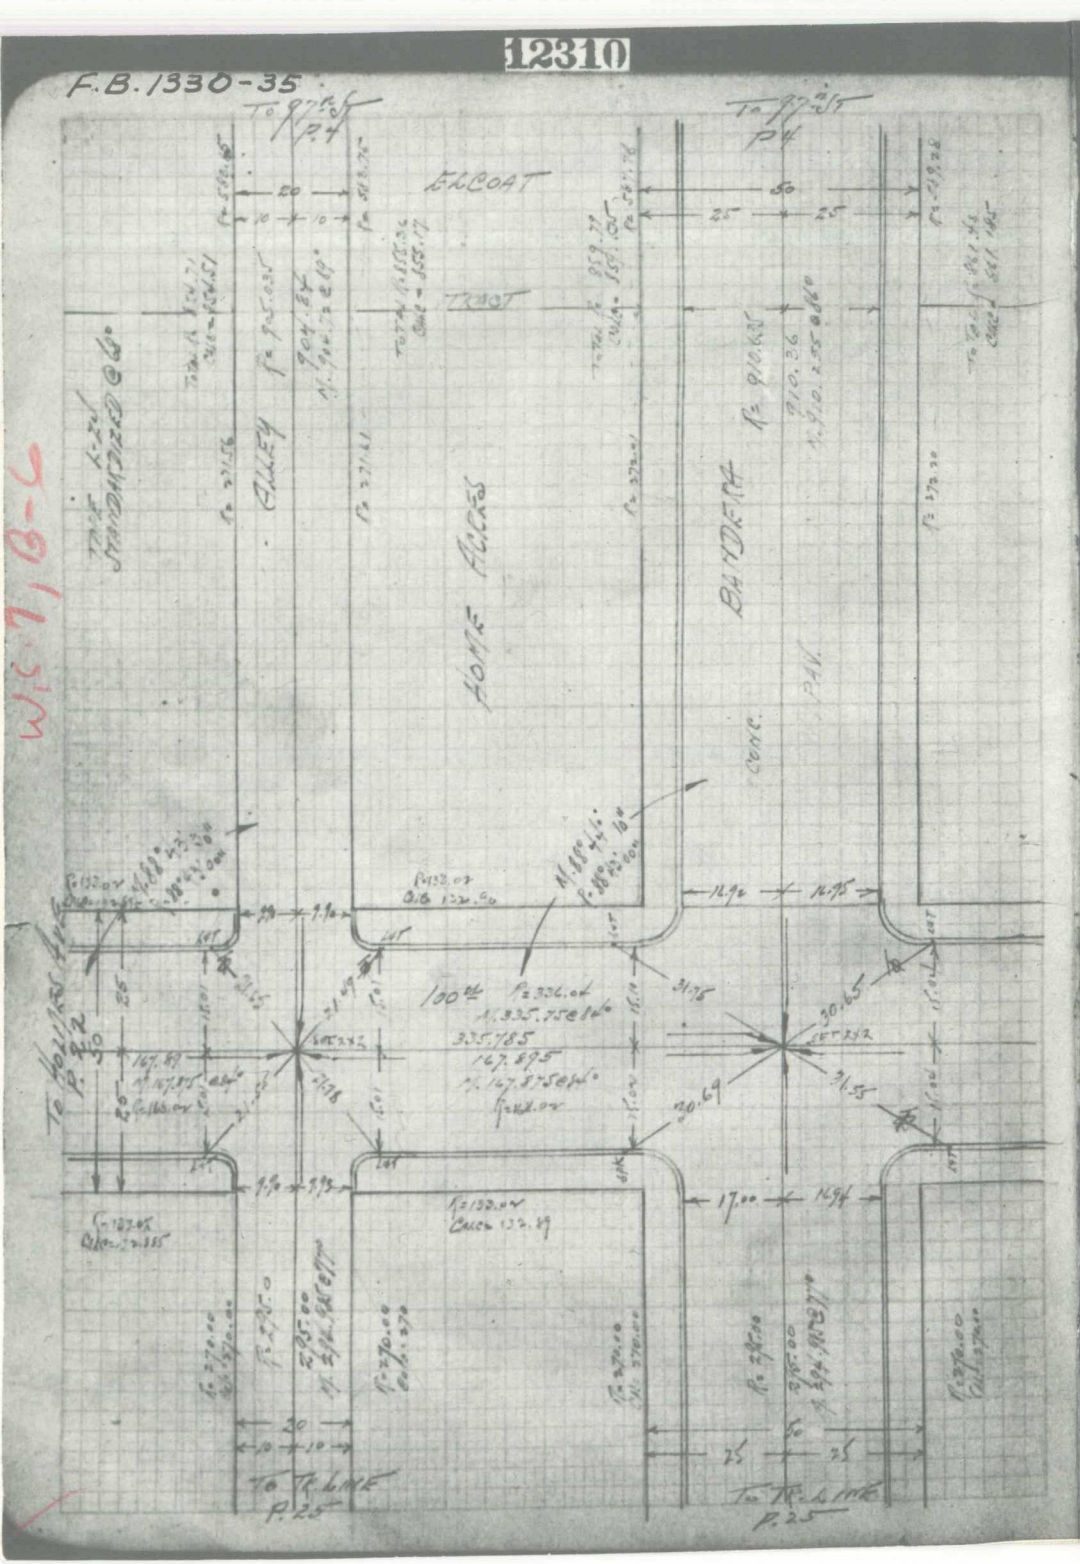


12310

F.B. 1330-36

23

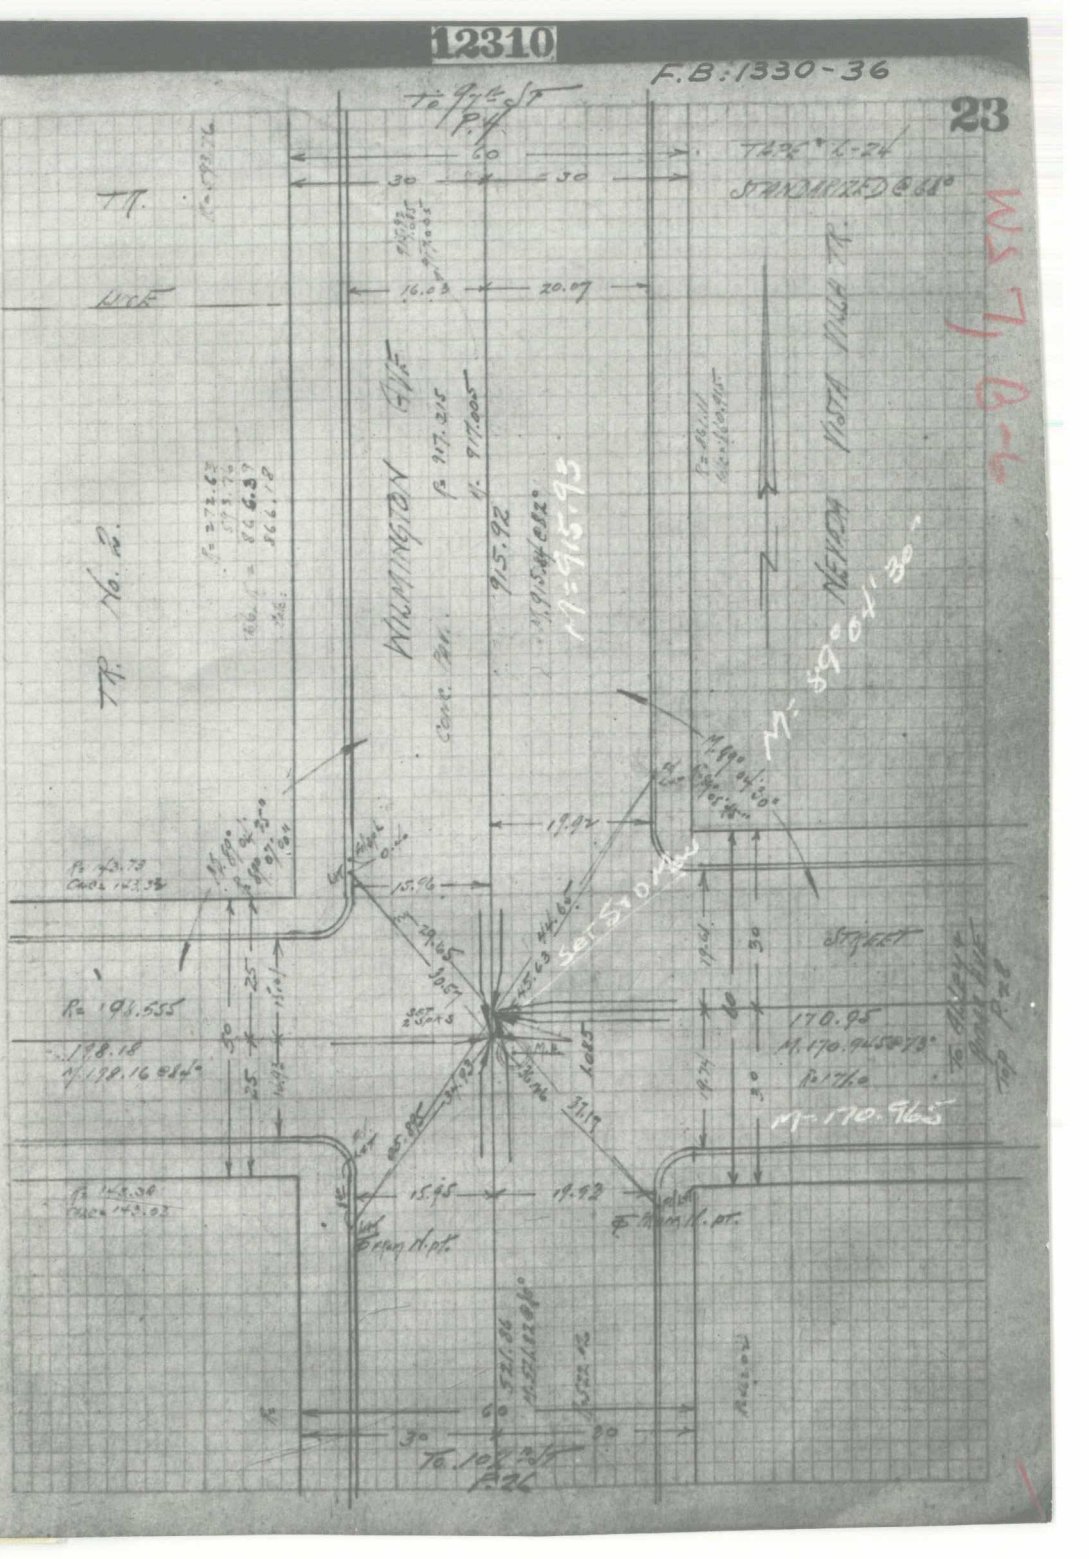

12310

F.B. 1330-37

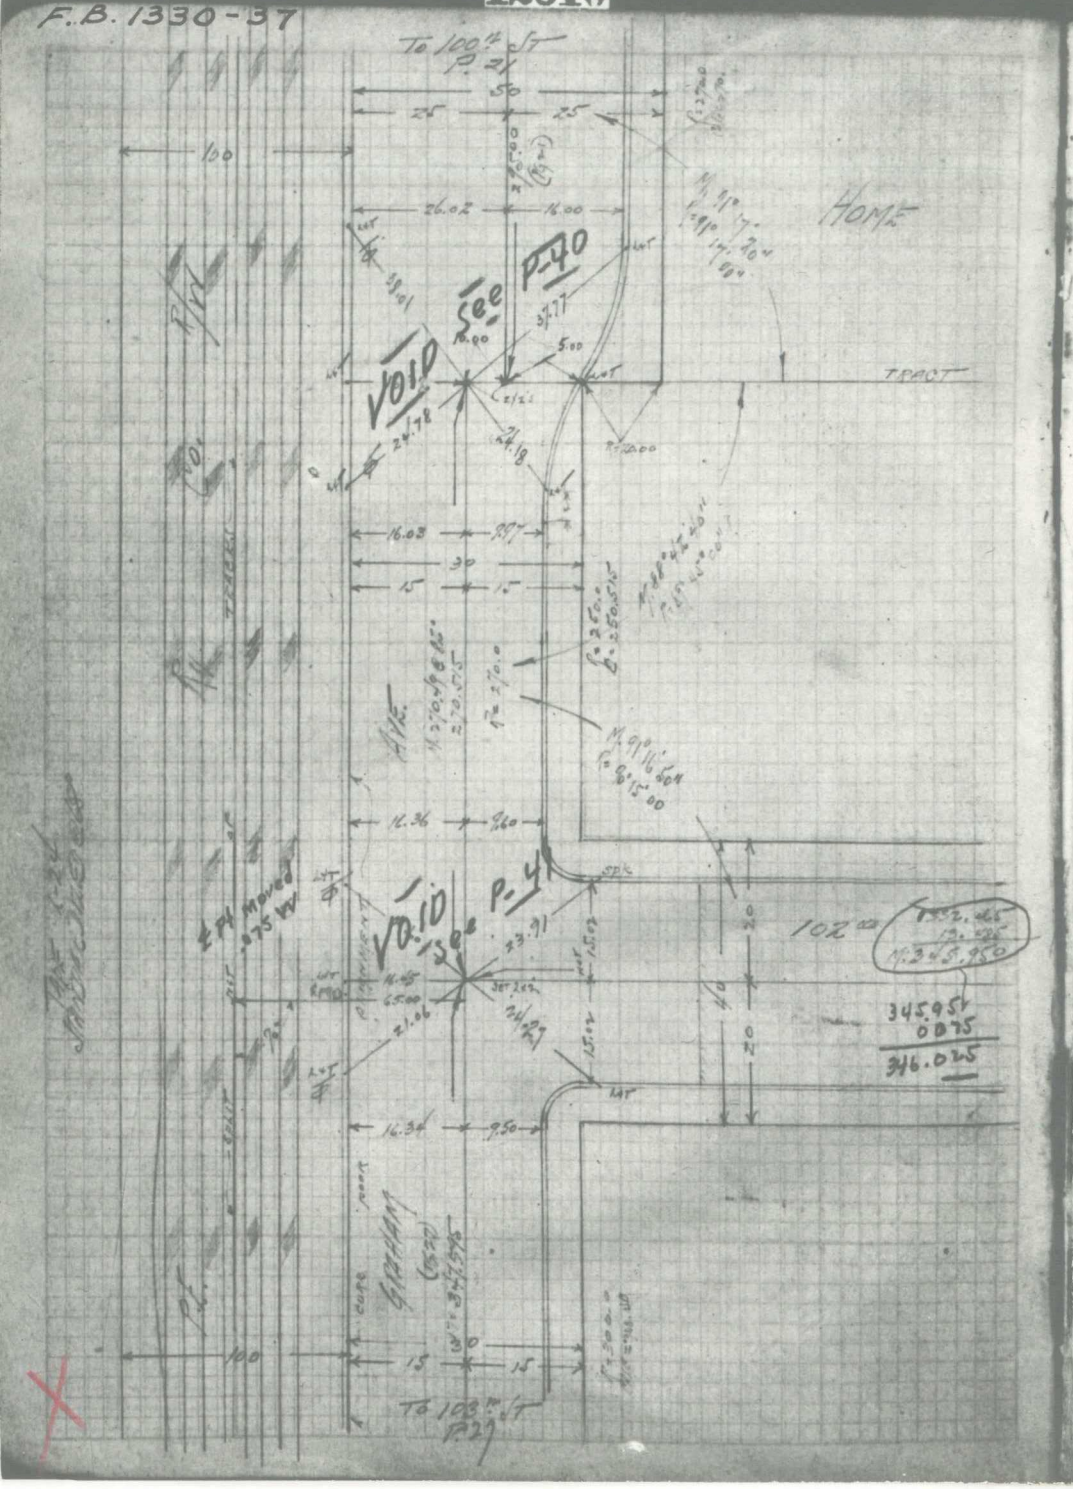


12310

F.B. 1330-38

24

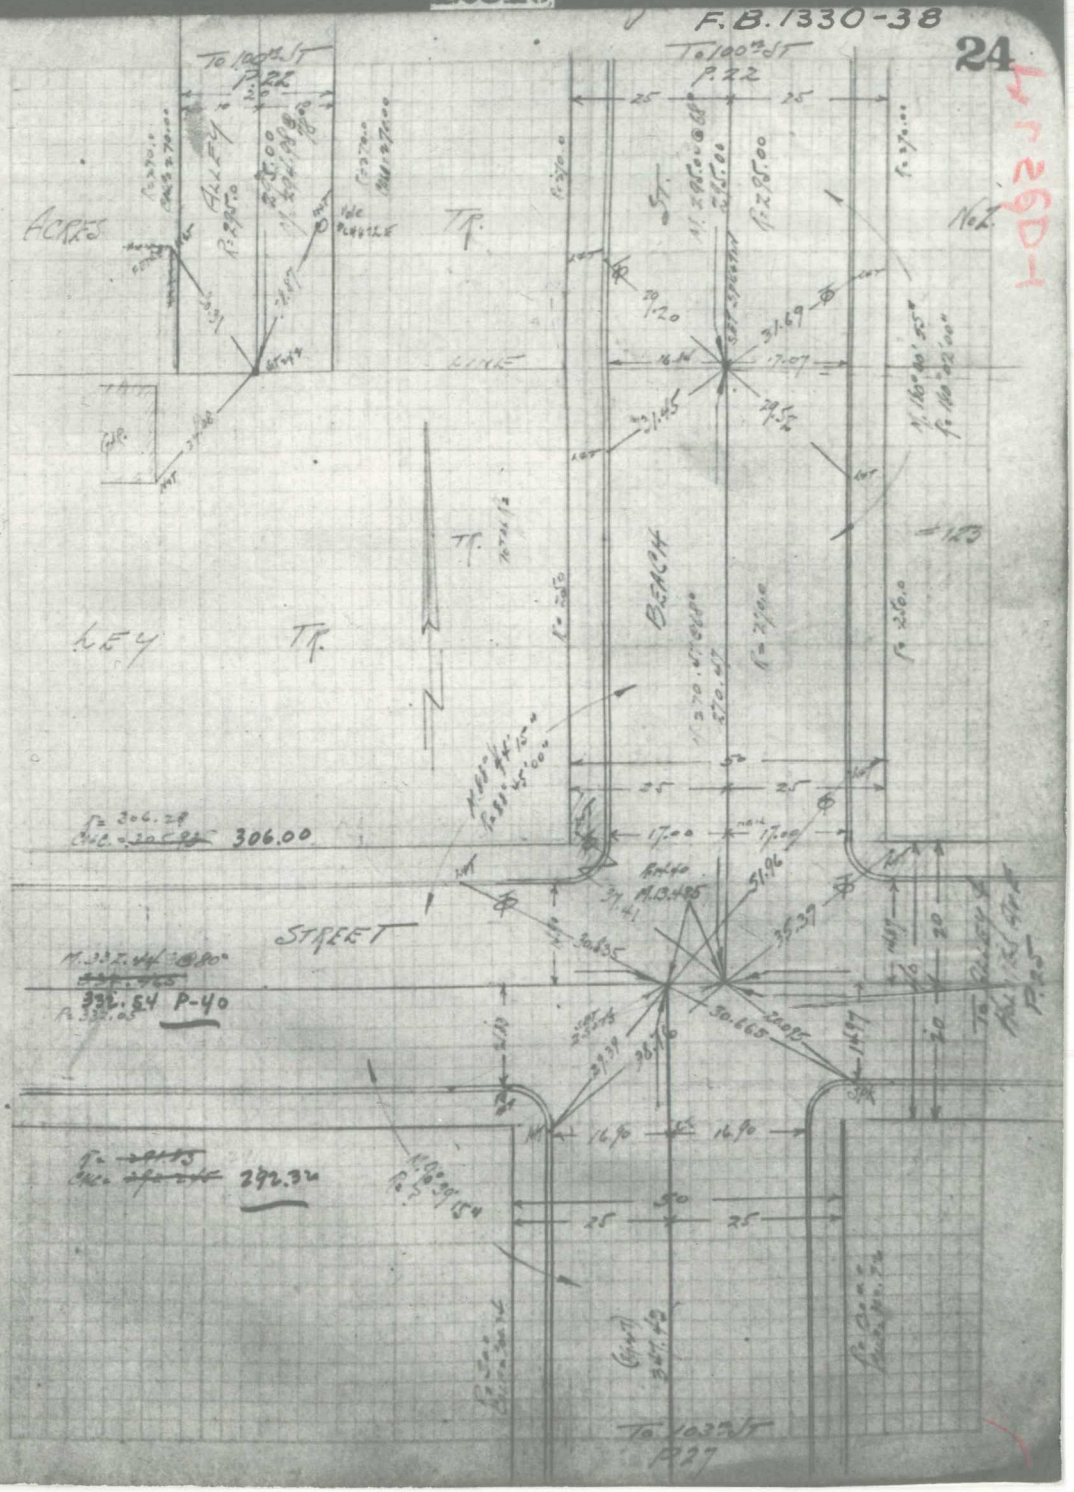

12310

F.B. 1330-39

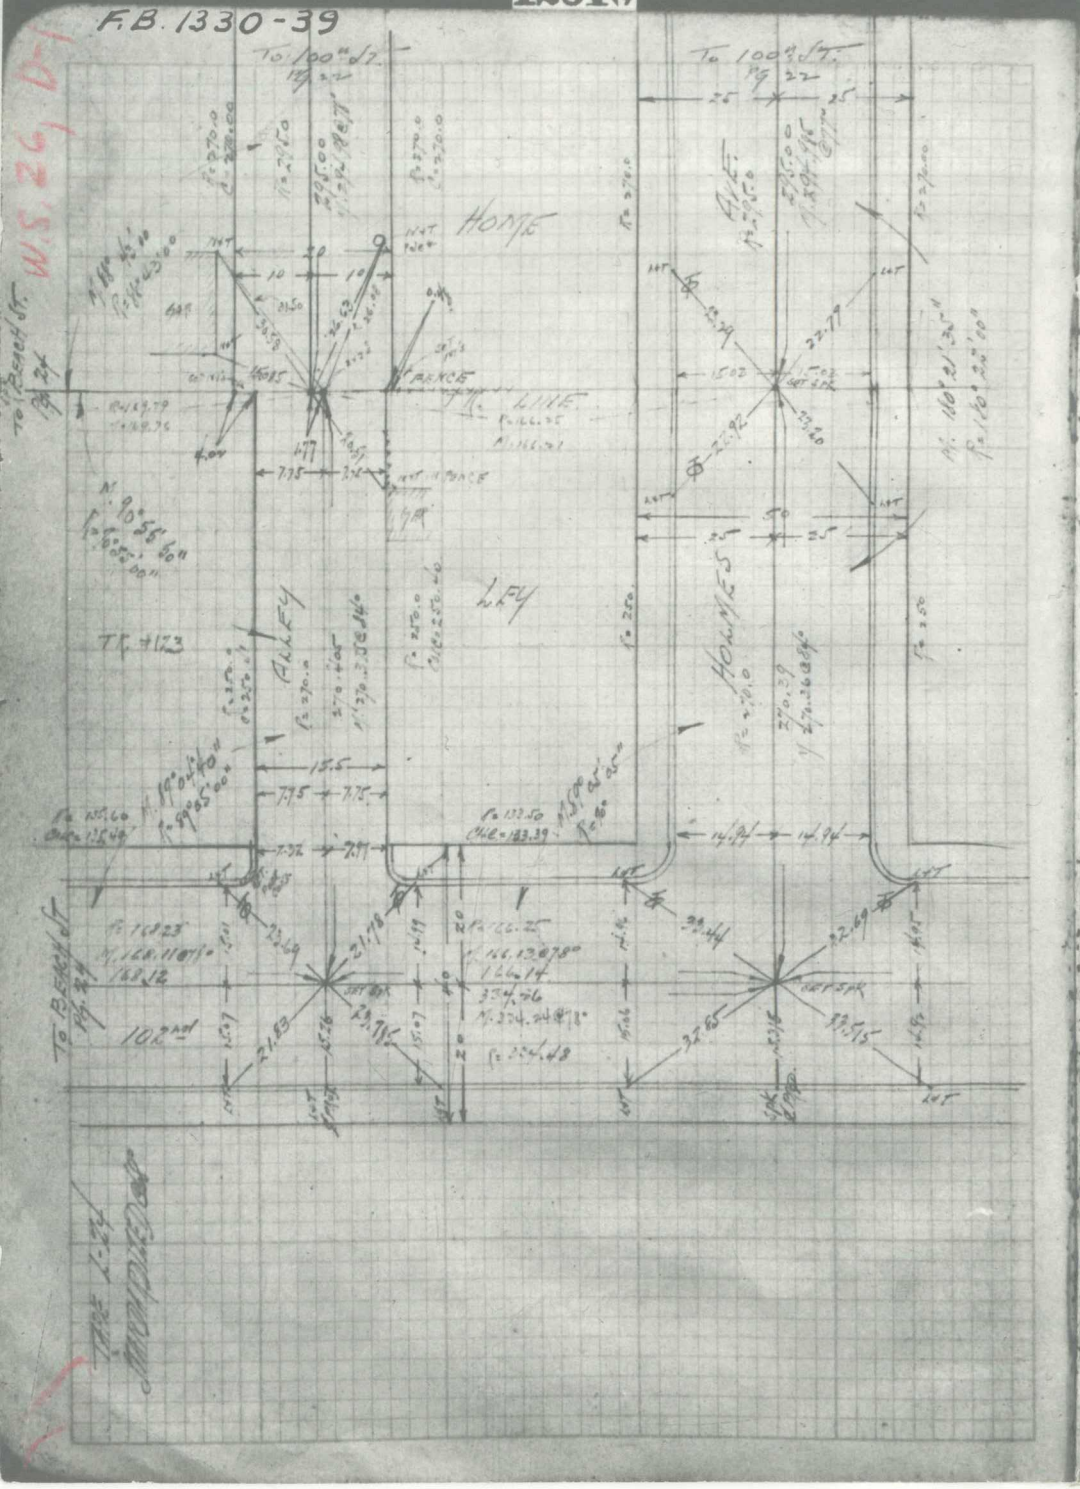


WS 26, D-1

12310

F.B. 1330-40

25

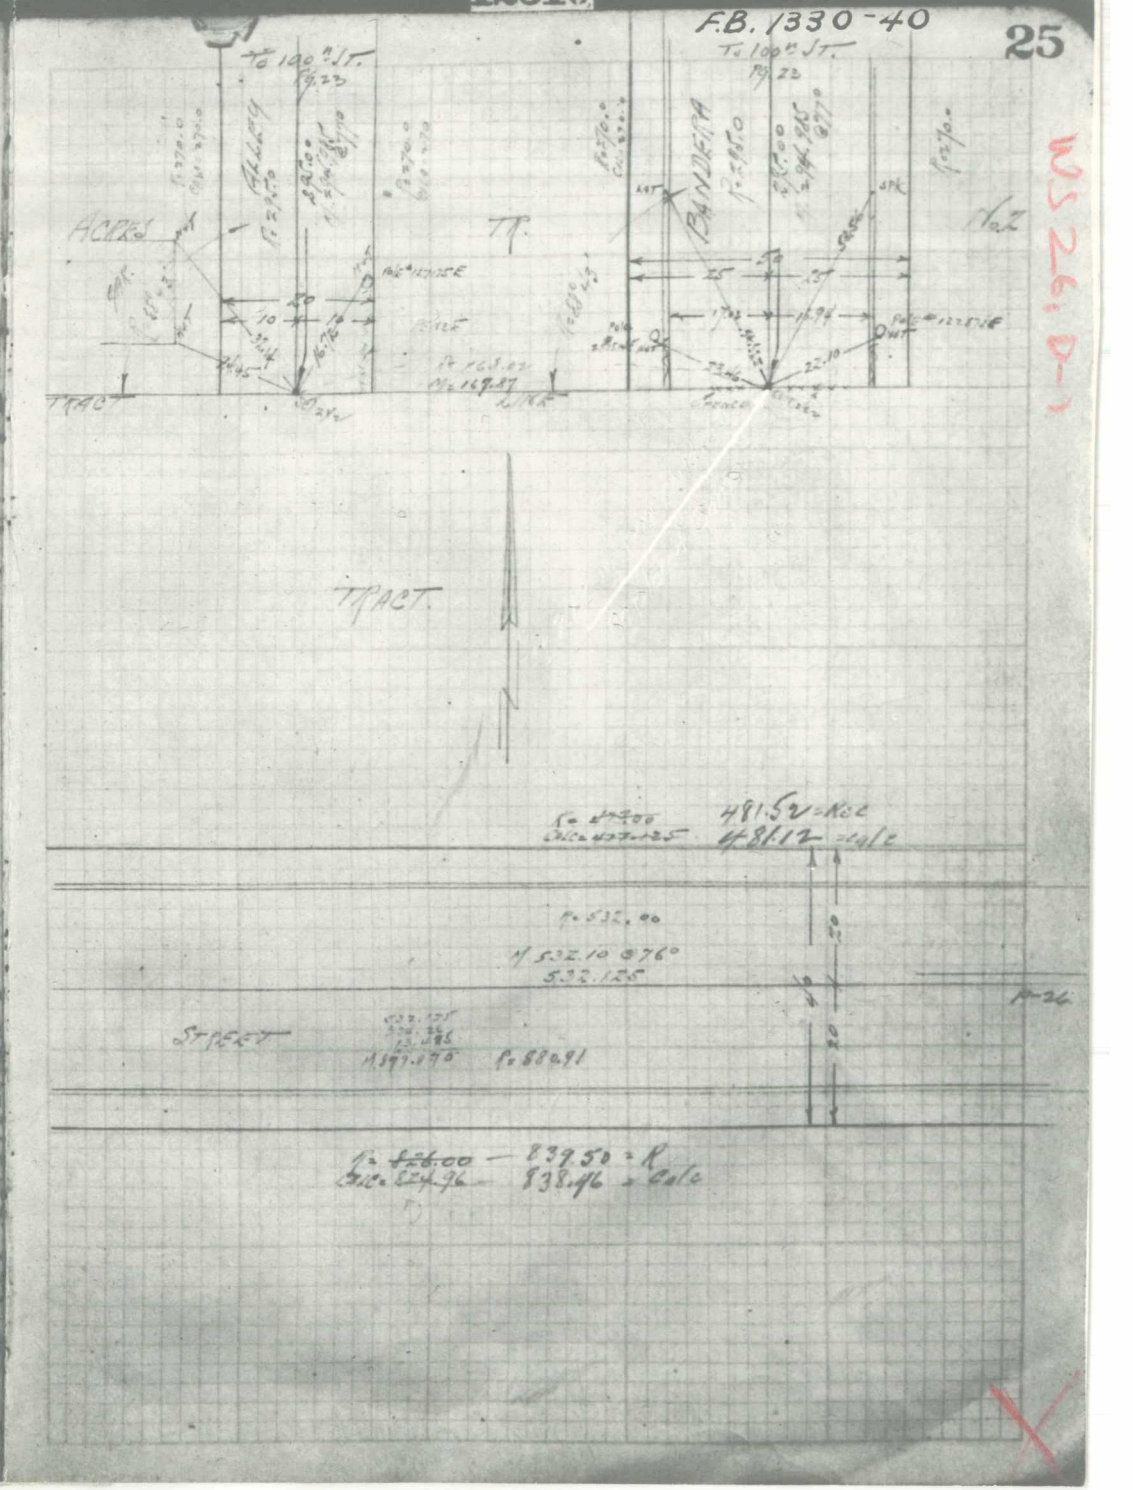


WS 26, D-1

F.B. 1330 - 40-A

F.B. 1330 - 40-B

L.A. City F.B. 12310

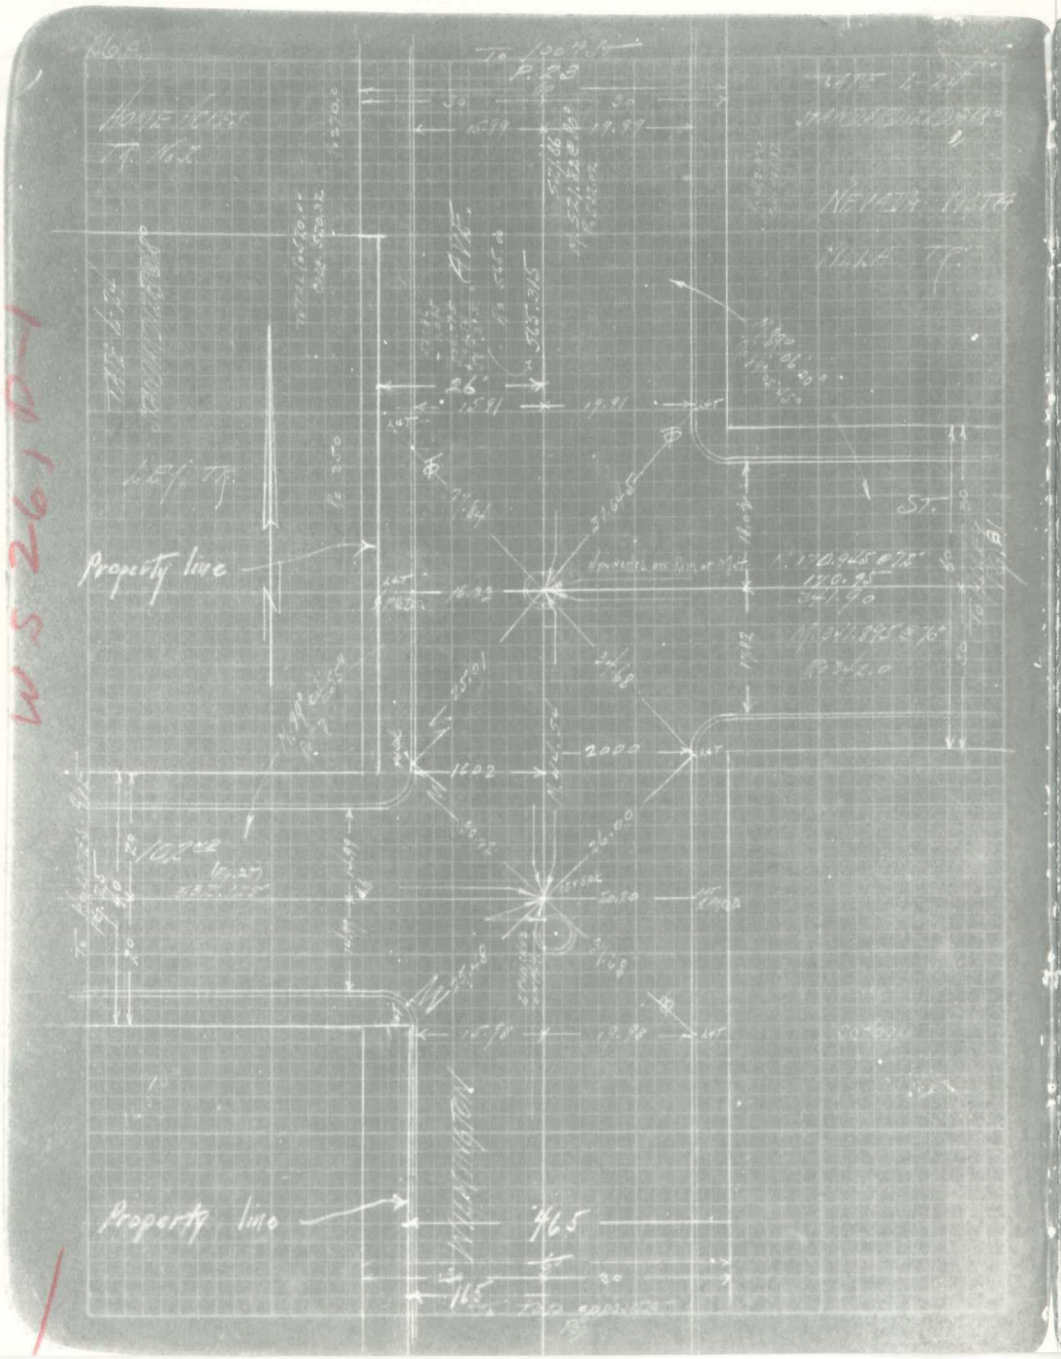


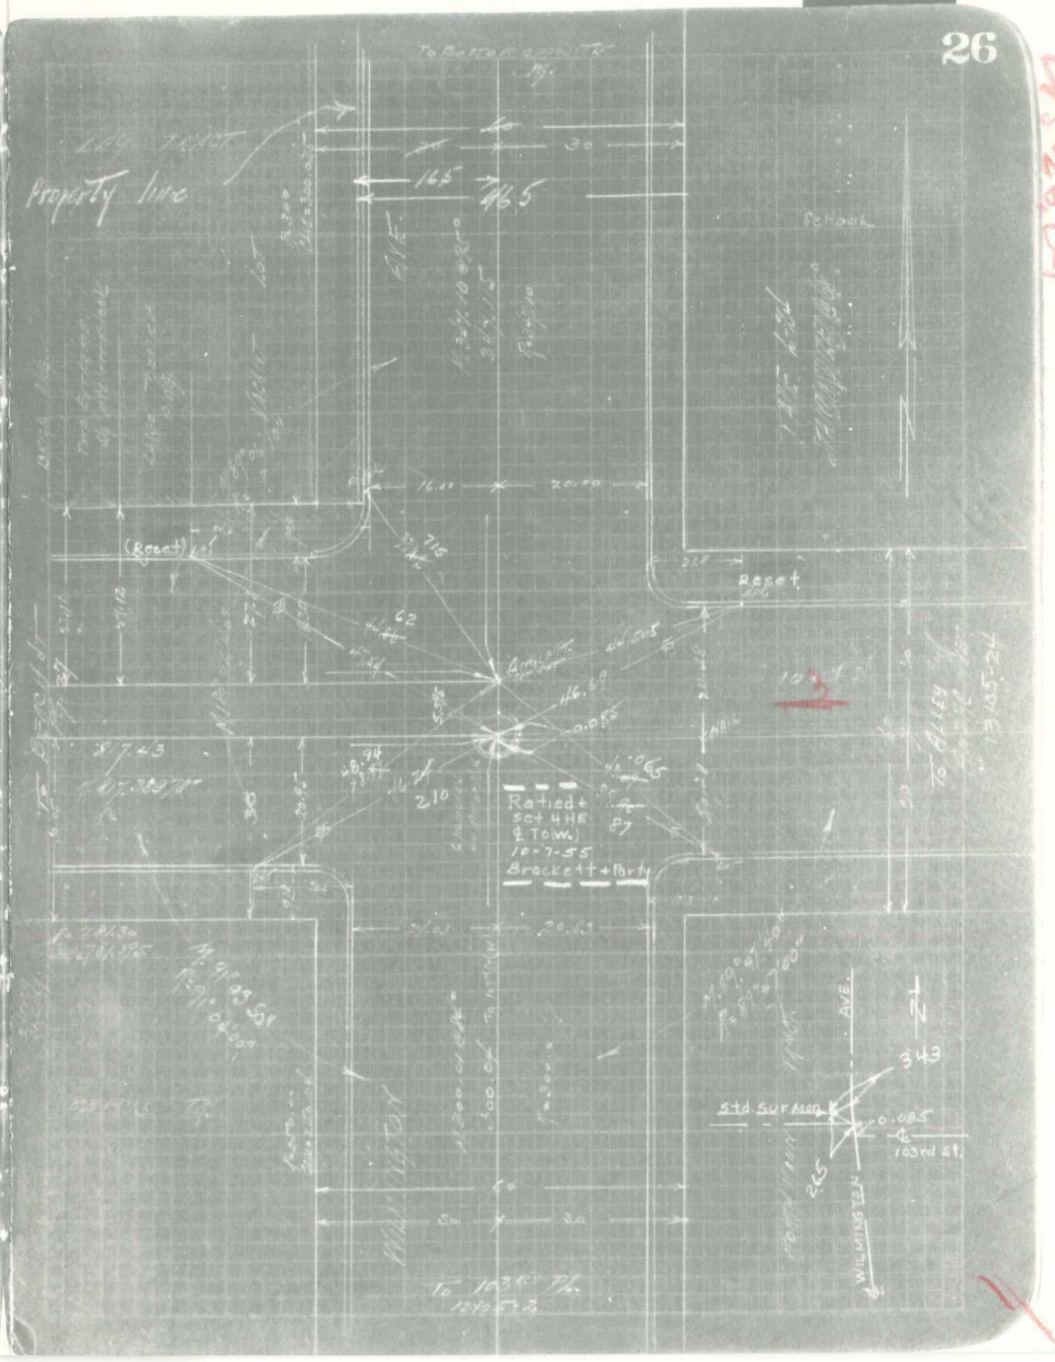

12310

F.B. 1330-41

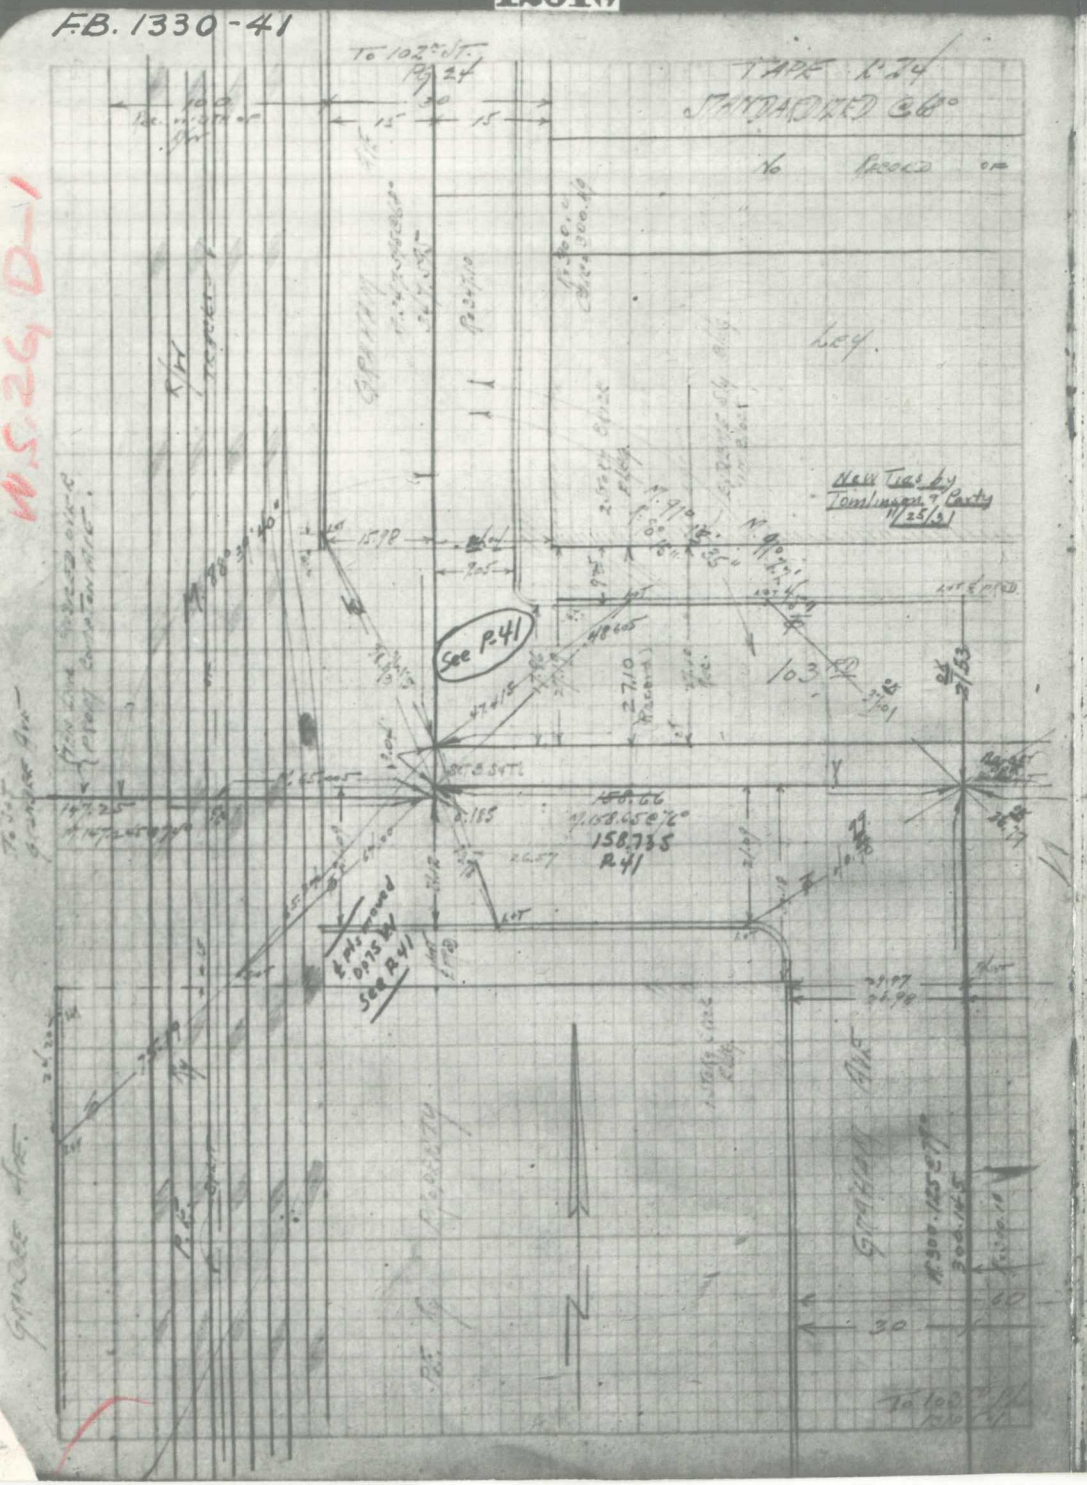


12310

F.B. 1330-42

27

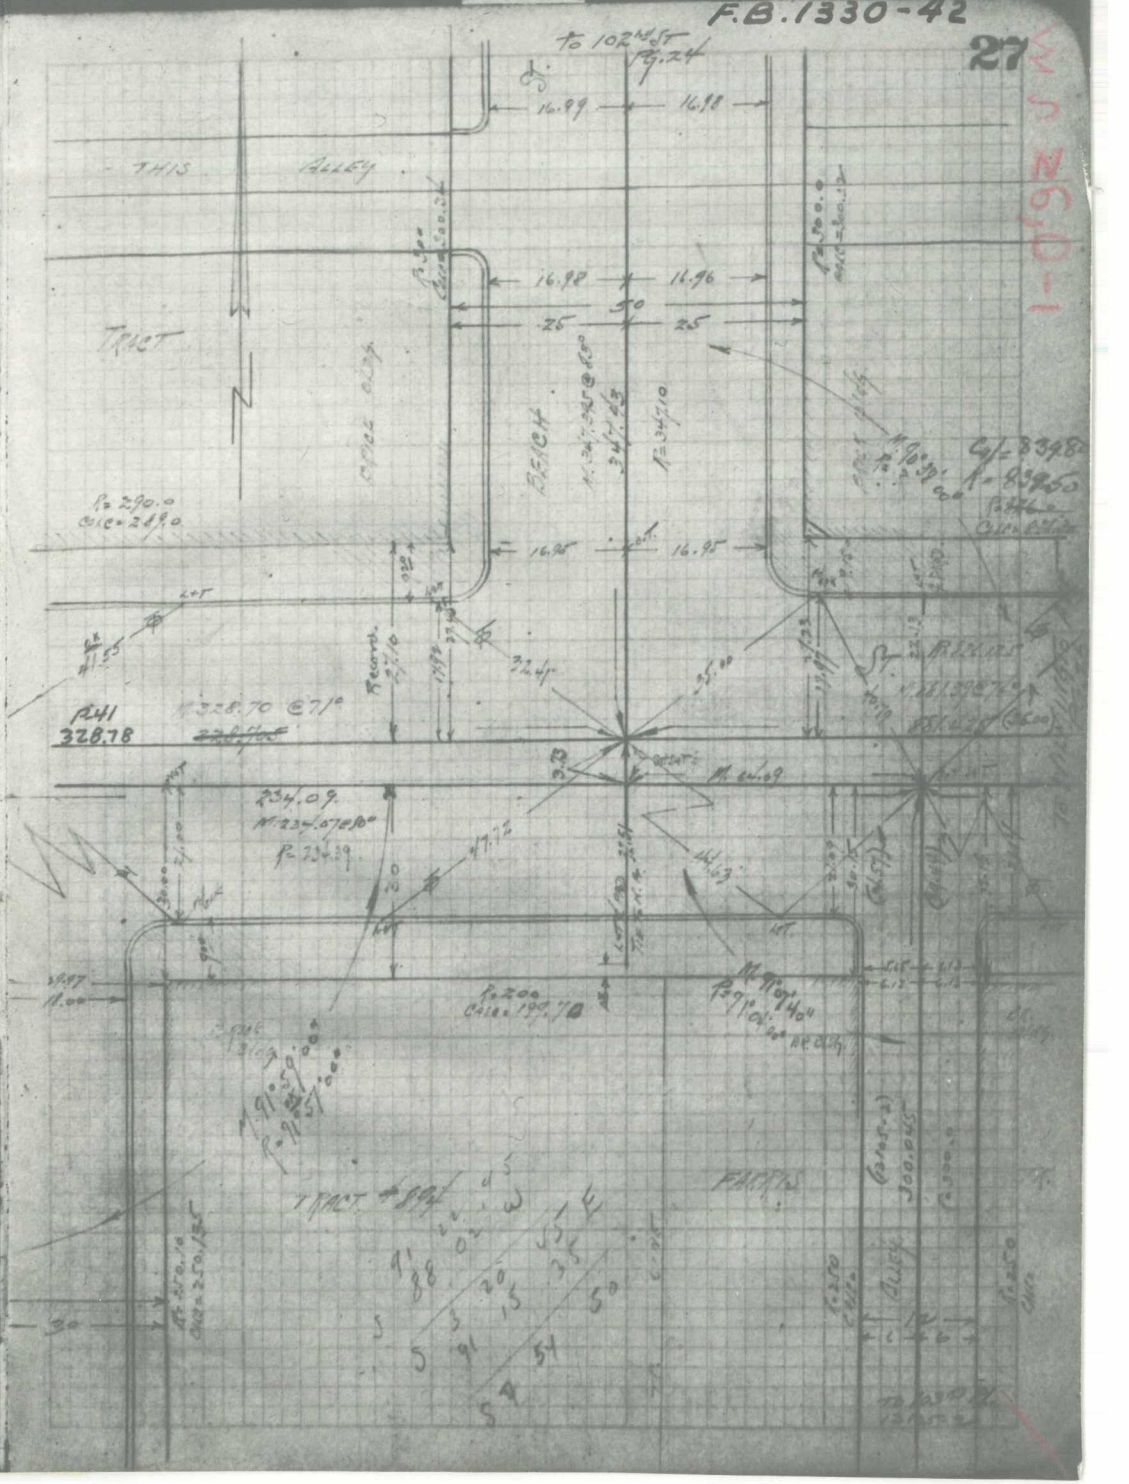

12310

F.B. 1330-43

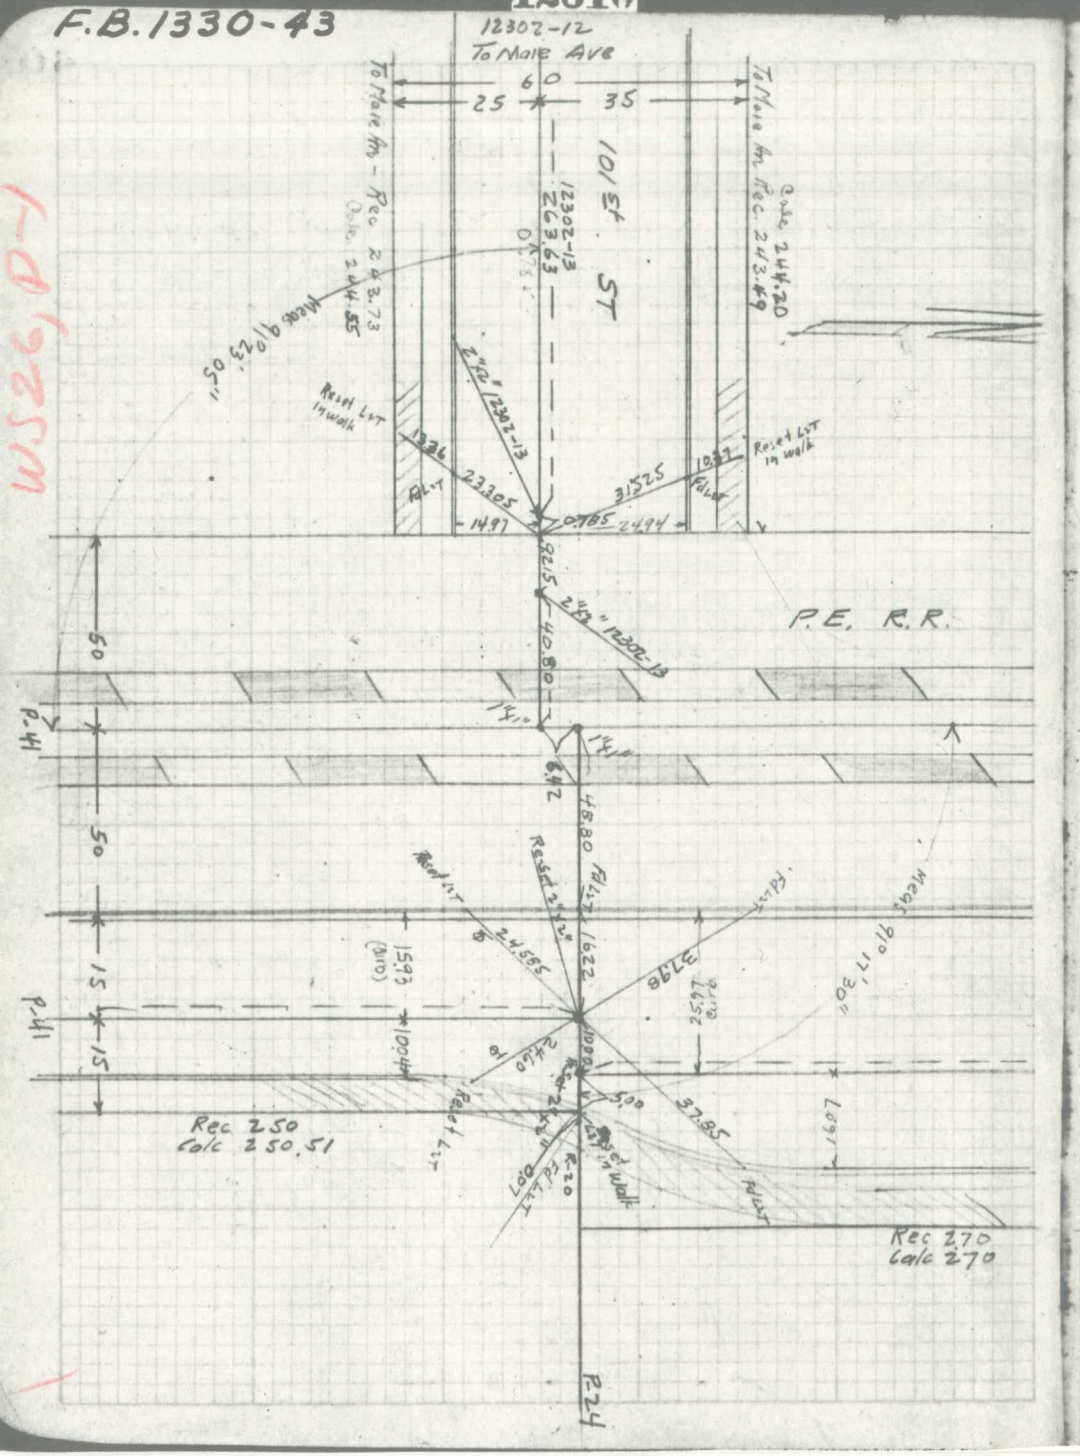


12310

F.B. 1330-44

40

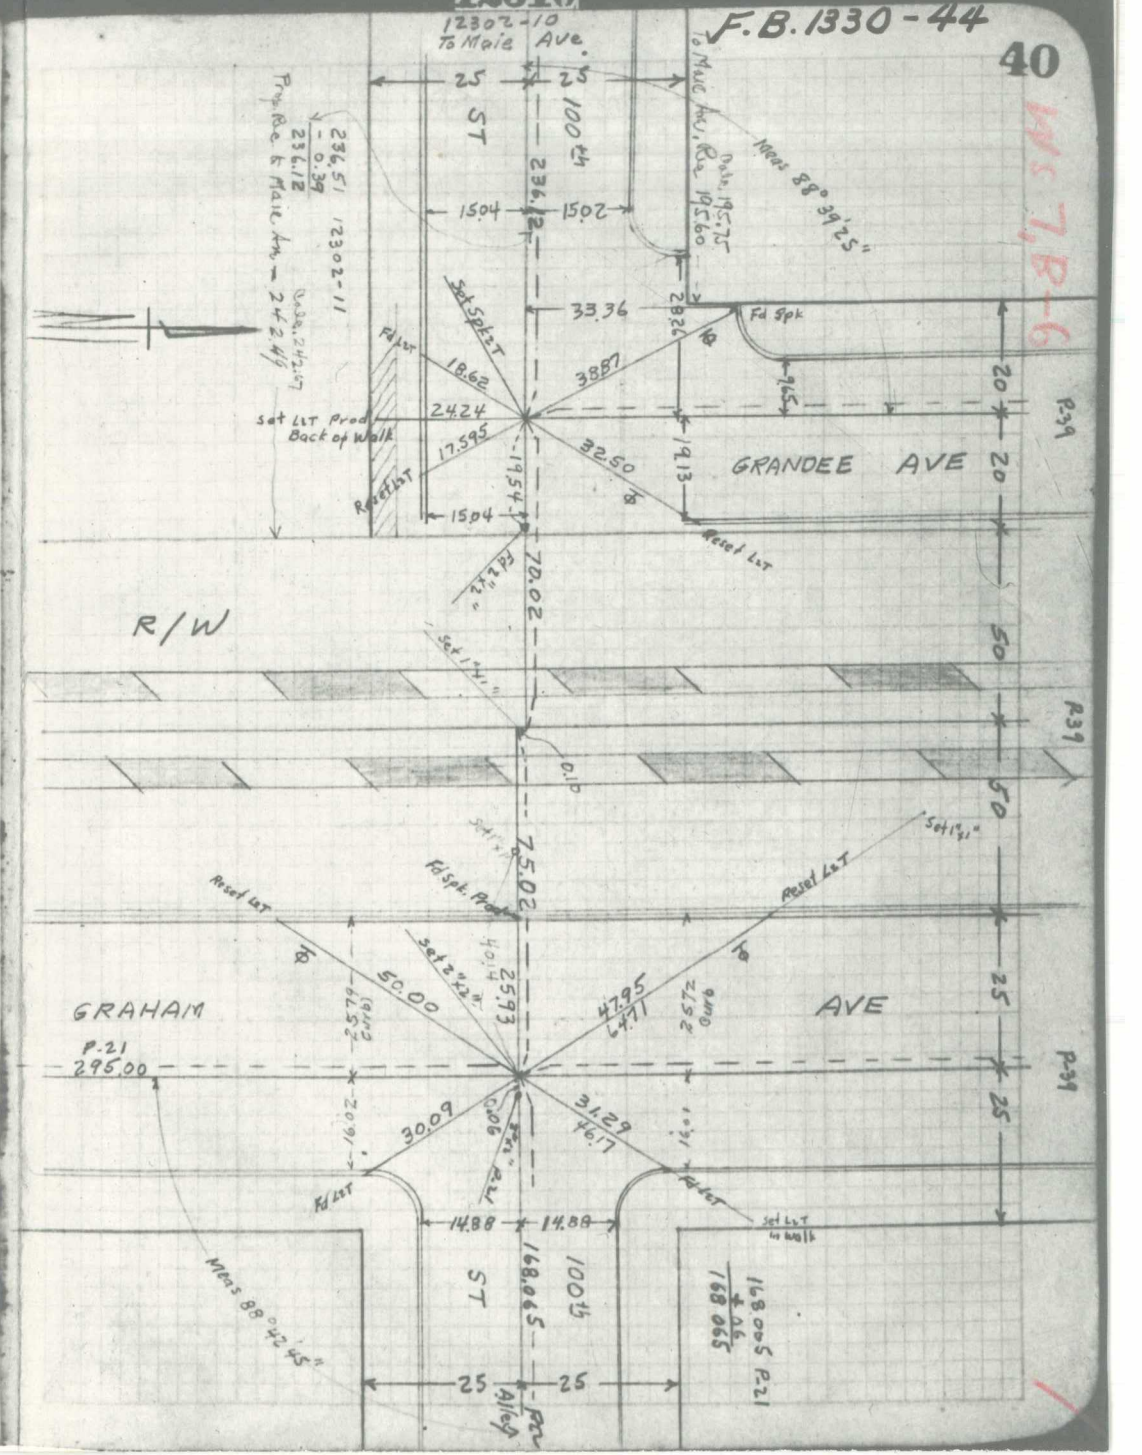


WS26, D-1

WS 7, B-6

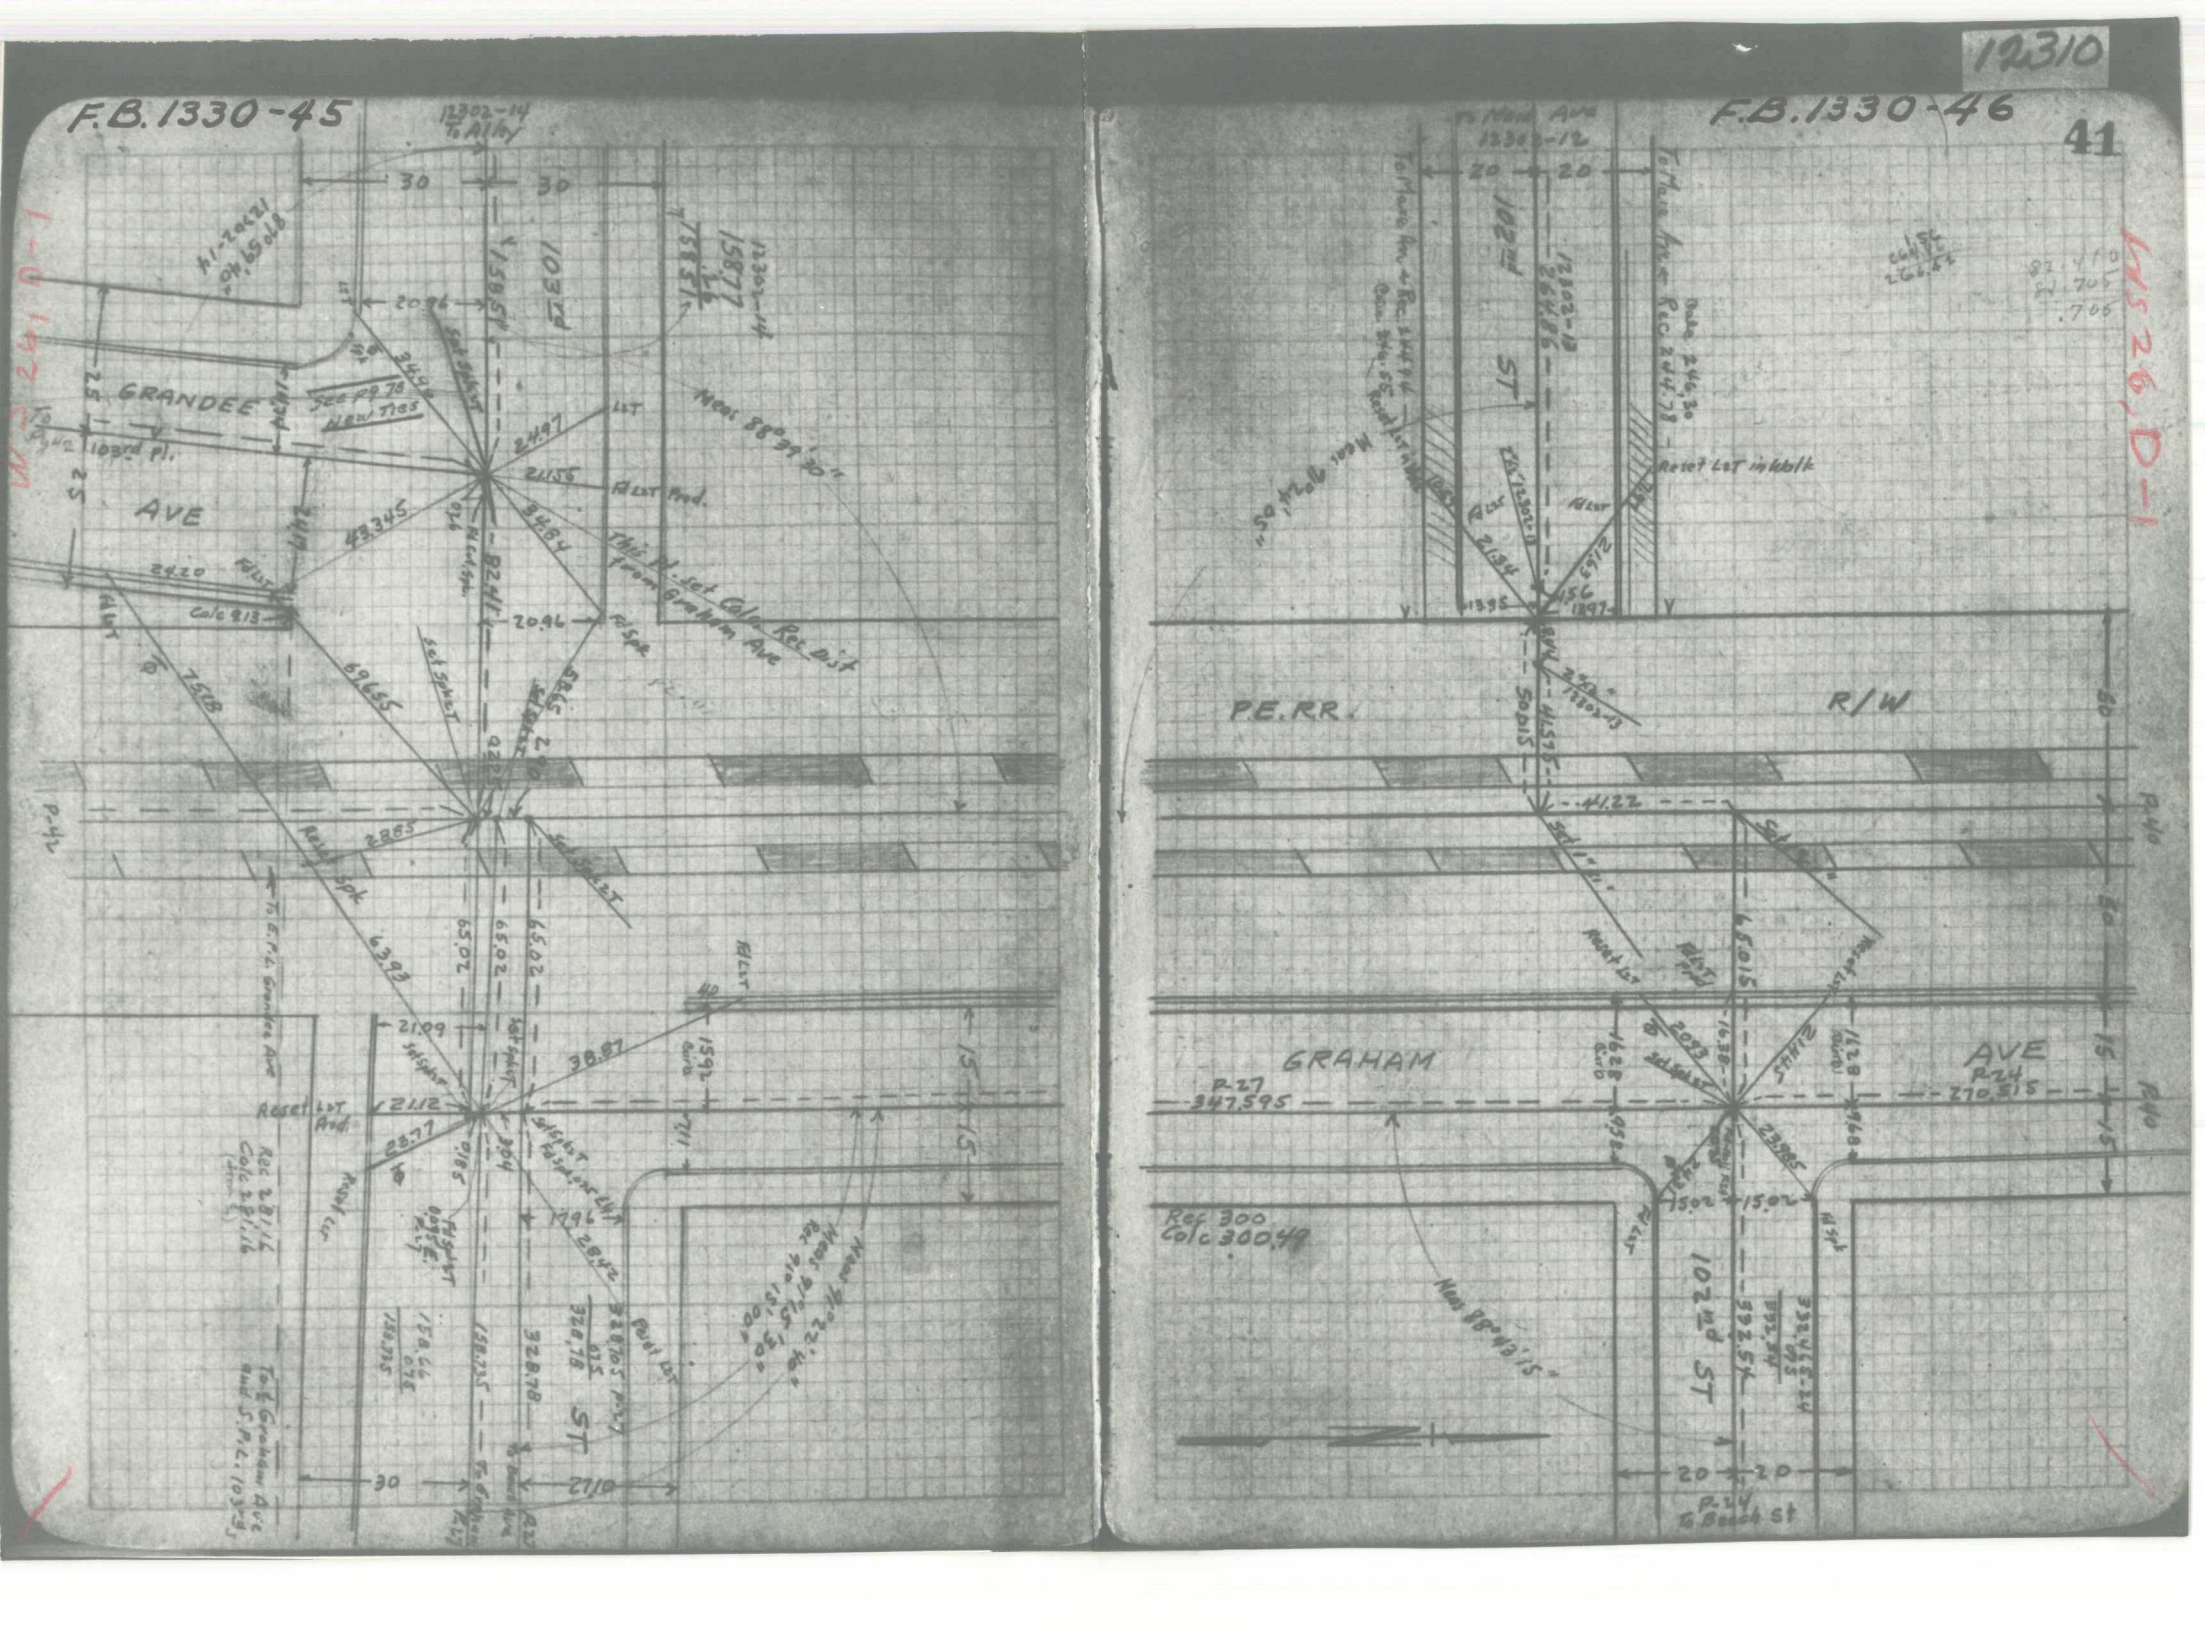
F.B. 1330-45
12310
F.B. 1330-46
41
GRANDEE AVE
103rd PL.
103rd ST
102nd ST
GRAHAM AVE
P.E.RR. R/W
Reset LOT in blk
Reset LOT
Reset Spk
Reset Cor
Reset Mon
Meas 88°39'30"
Meas 91°15'30"
Meas 91°22'30"
Meas 91°49'15"
Ref 300
Calc 300.49
347.595
270.515
328.18
328.78
328.95
332.95
592.54
Set Spike

12310

F.B. 1330-47

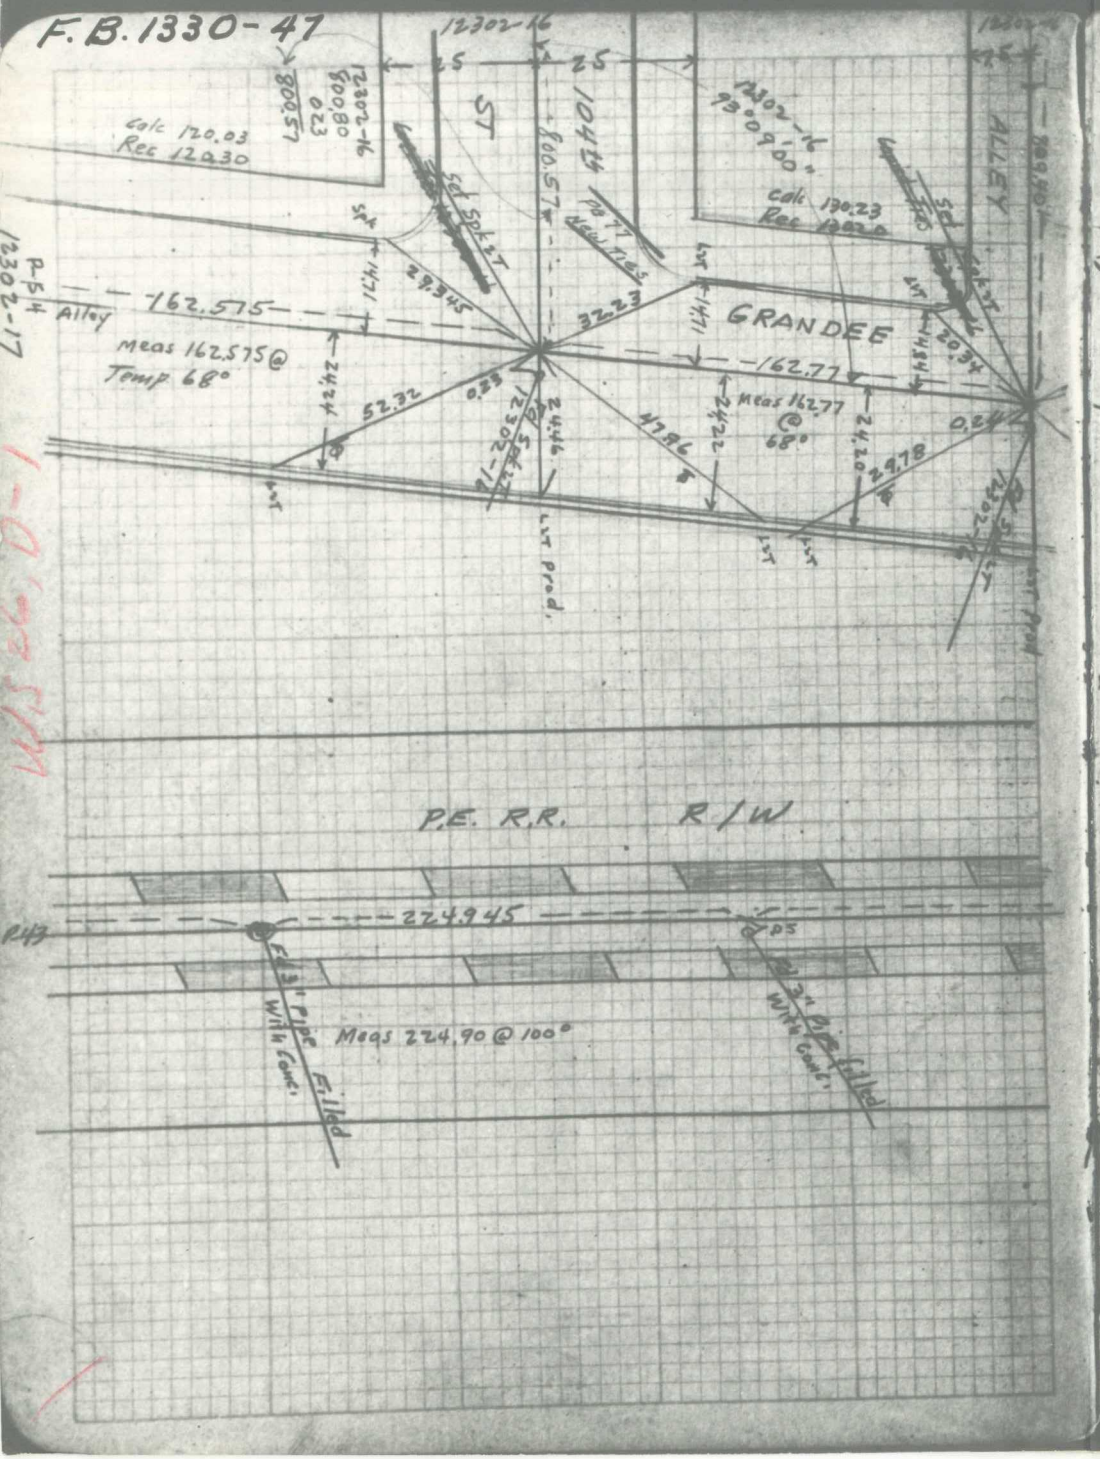


F.B. 1330-48

42

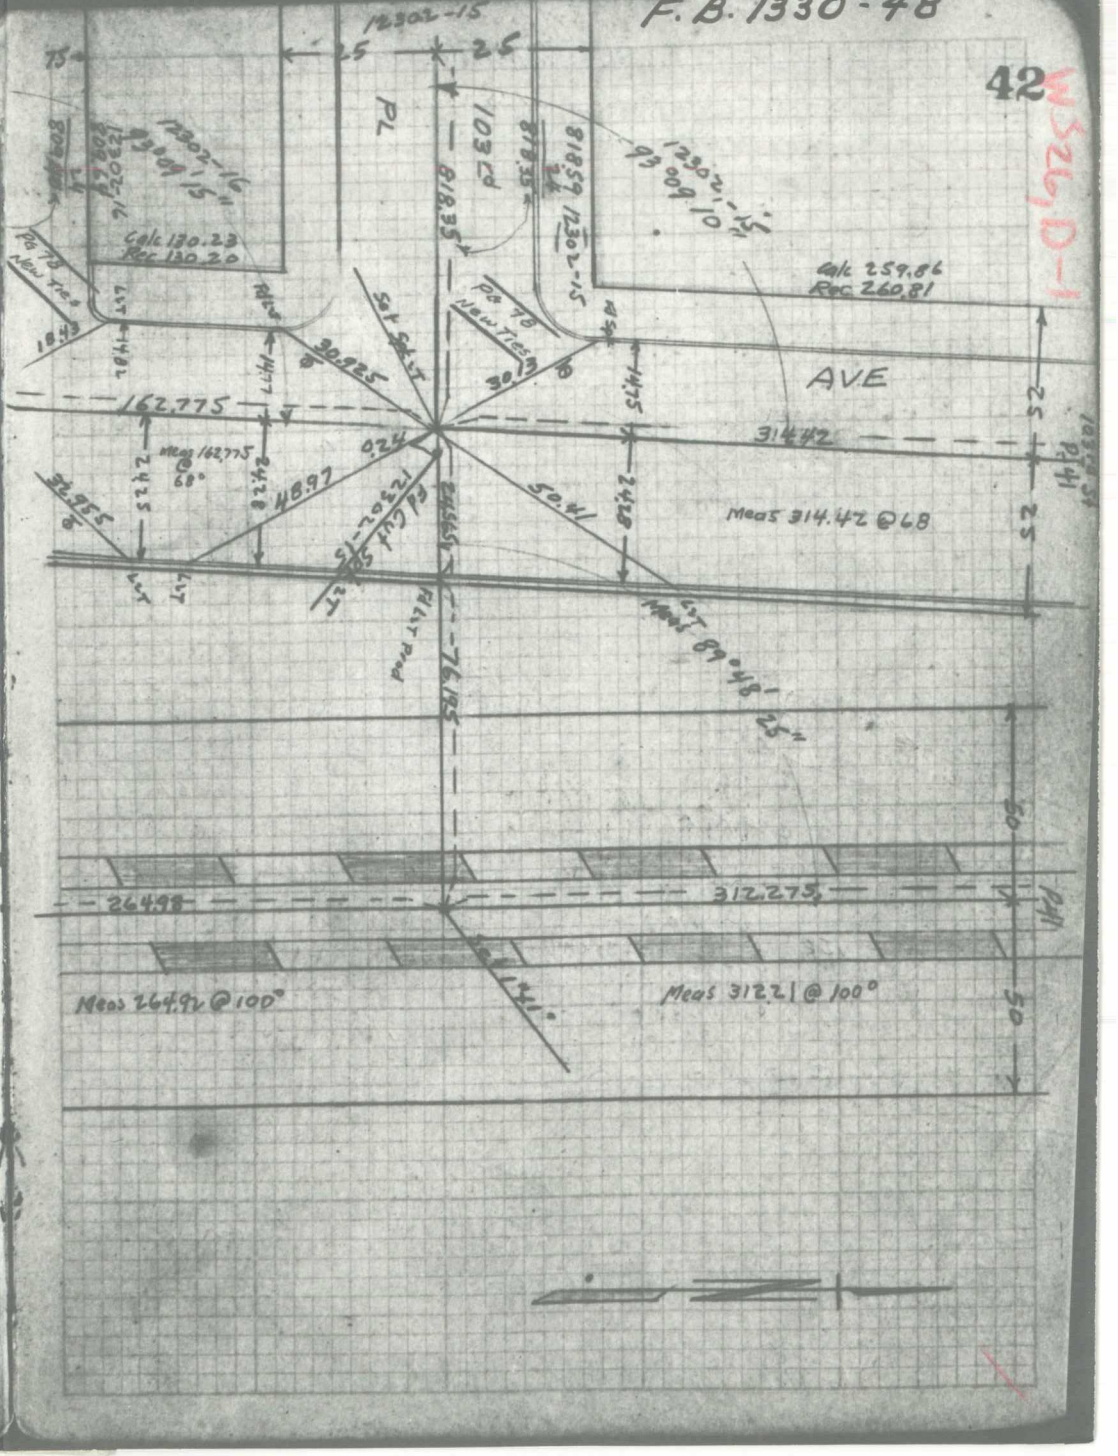

F.B. 1330-49

MAY 10 1955

INDEXED

COMPTON AVENUE
103rd St to Alley S. of 106th St.

GRANDEE AVENUE
103rd St. to Alley S. of 106th St

103RD STREET
Grandee Ave to Compton Ave

Retie & Angles, distances and Ties

MAY 9, 1955

Thun, O.K.
Dunn
Ward
Lyons

& Ref 12302-18, 19, 17, 16, 15, 14
12310-41, 42, 54, 55, 56

Tape L-566 100' @ 68°F 20163 pull

12310

To pg. 73 Rt F.B. 1330-50

72

MS. 26, P-1

F.B. 1330-49

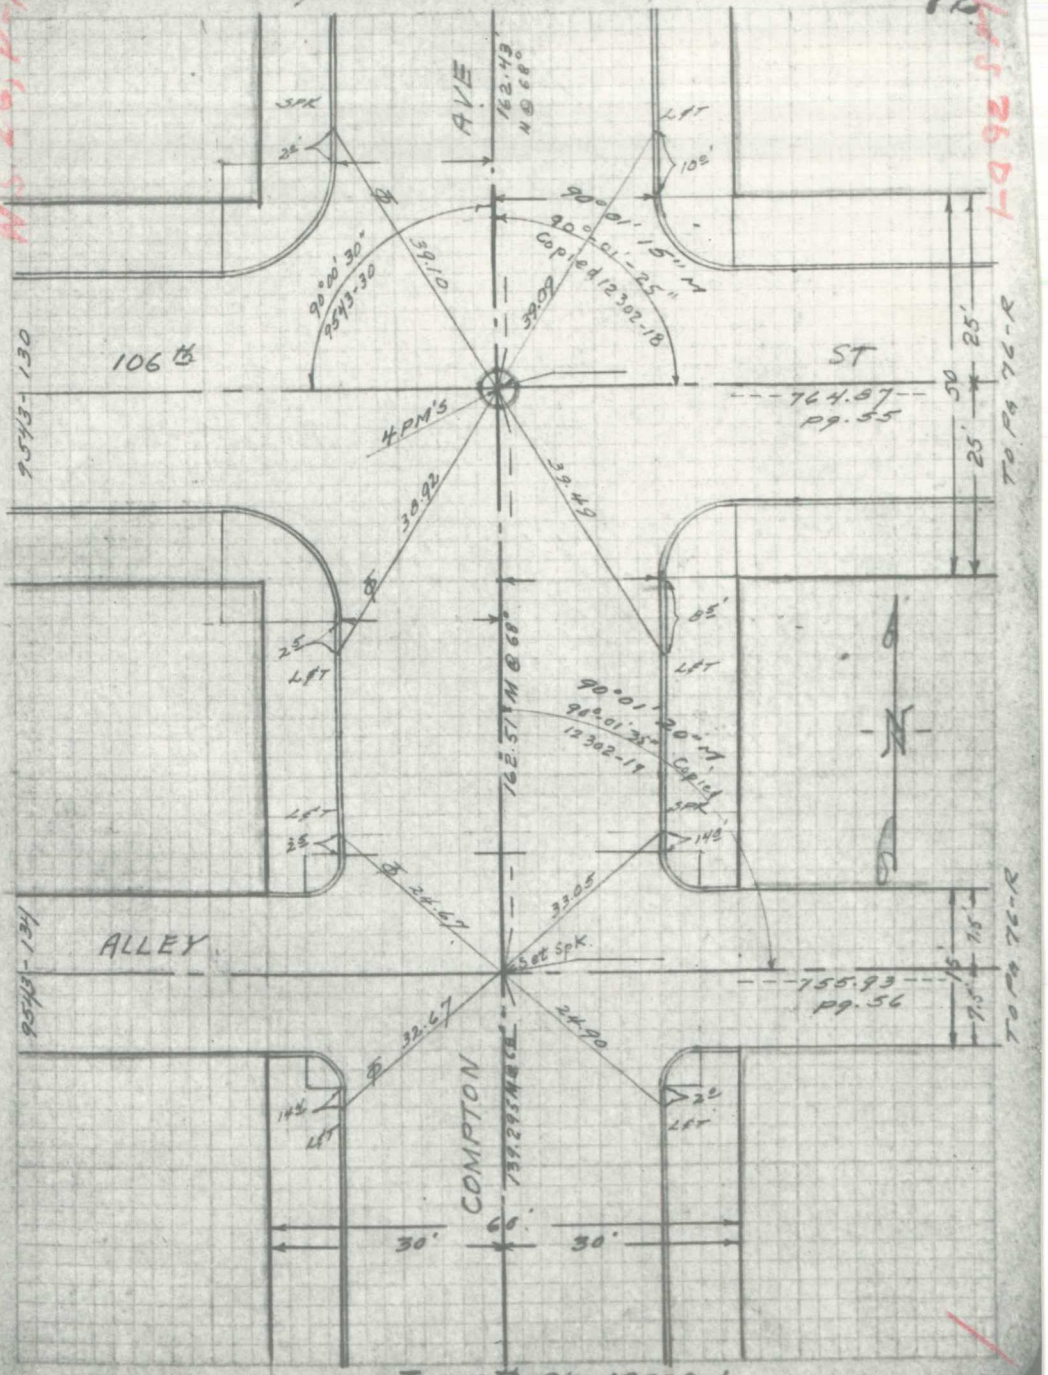

12310

F.B. 1330-51

To Bot. opp pg.

W.S. 26, D-1

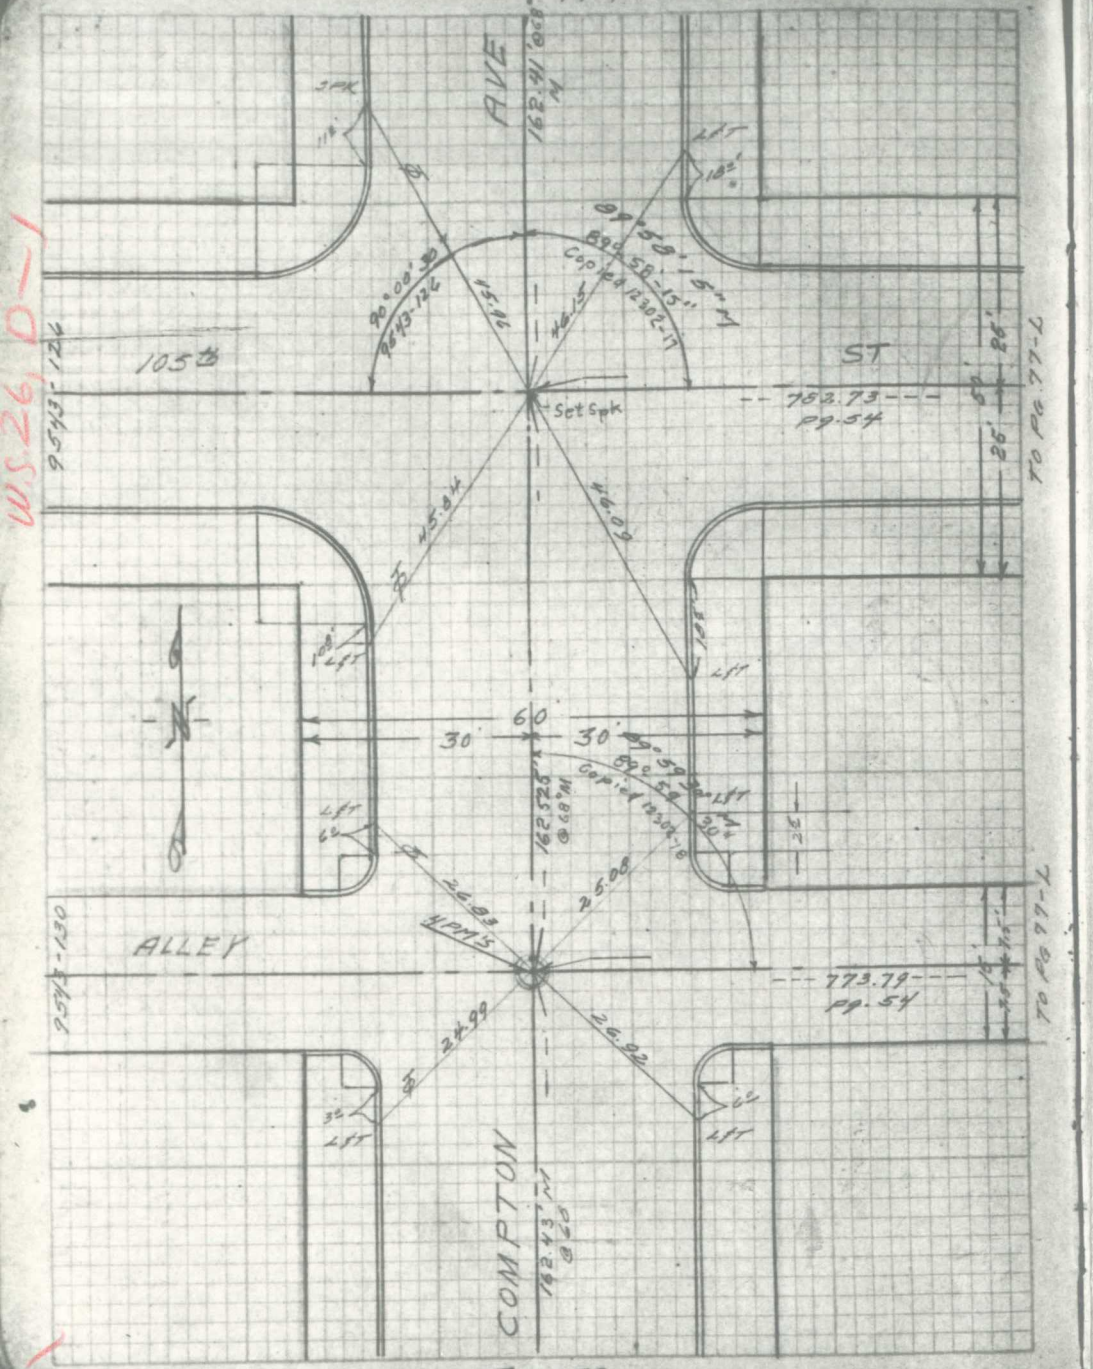


Top pg 72

F.B. 1330-52

To Bot. pg. 74 Lt.

73

W.S. 26, D-1

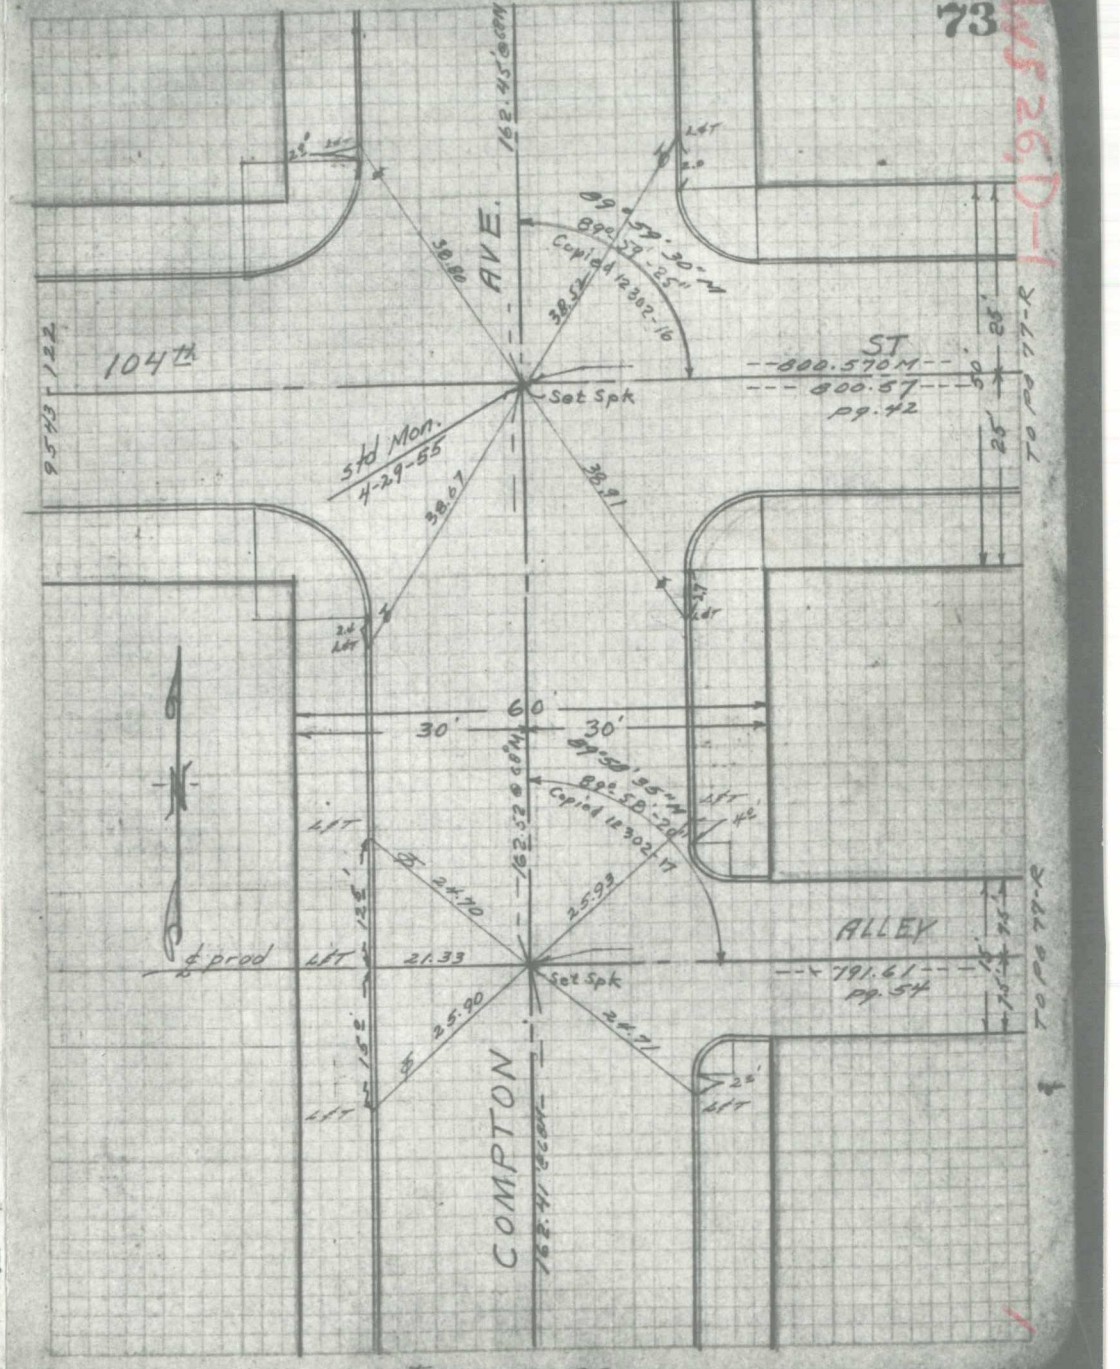


Top opp pg

12310

F.B. 1330-53

To Bot. opp. pg.

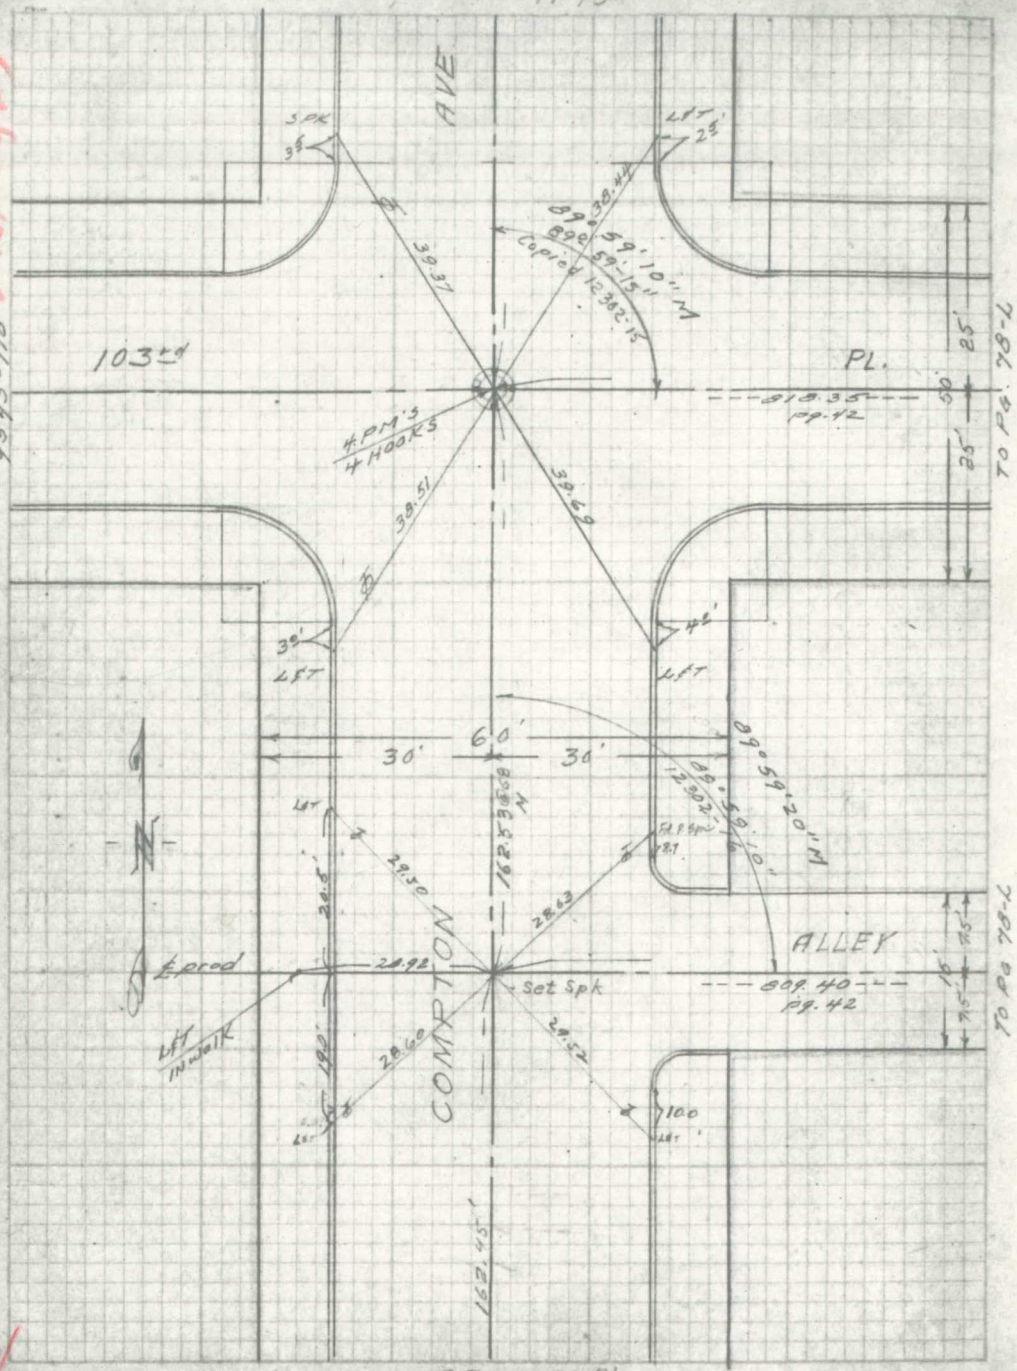


W.S. 26D-1

9543-118

F.B. 1330-54

74

To 1022 St (12302-12)

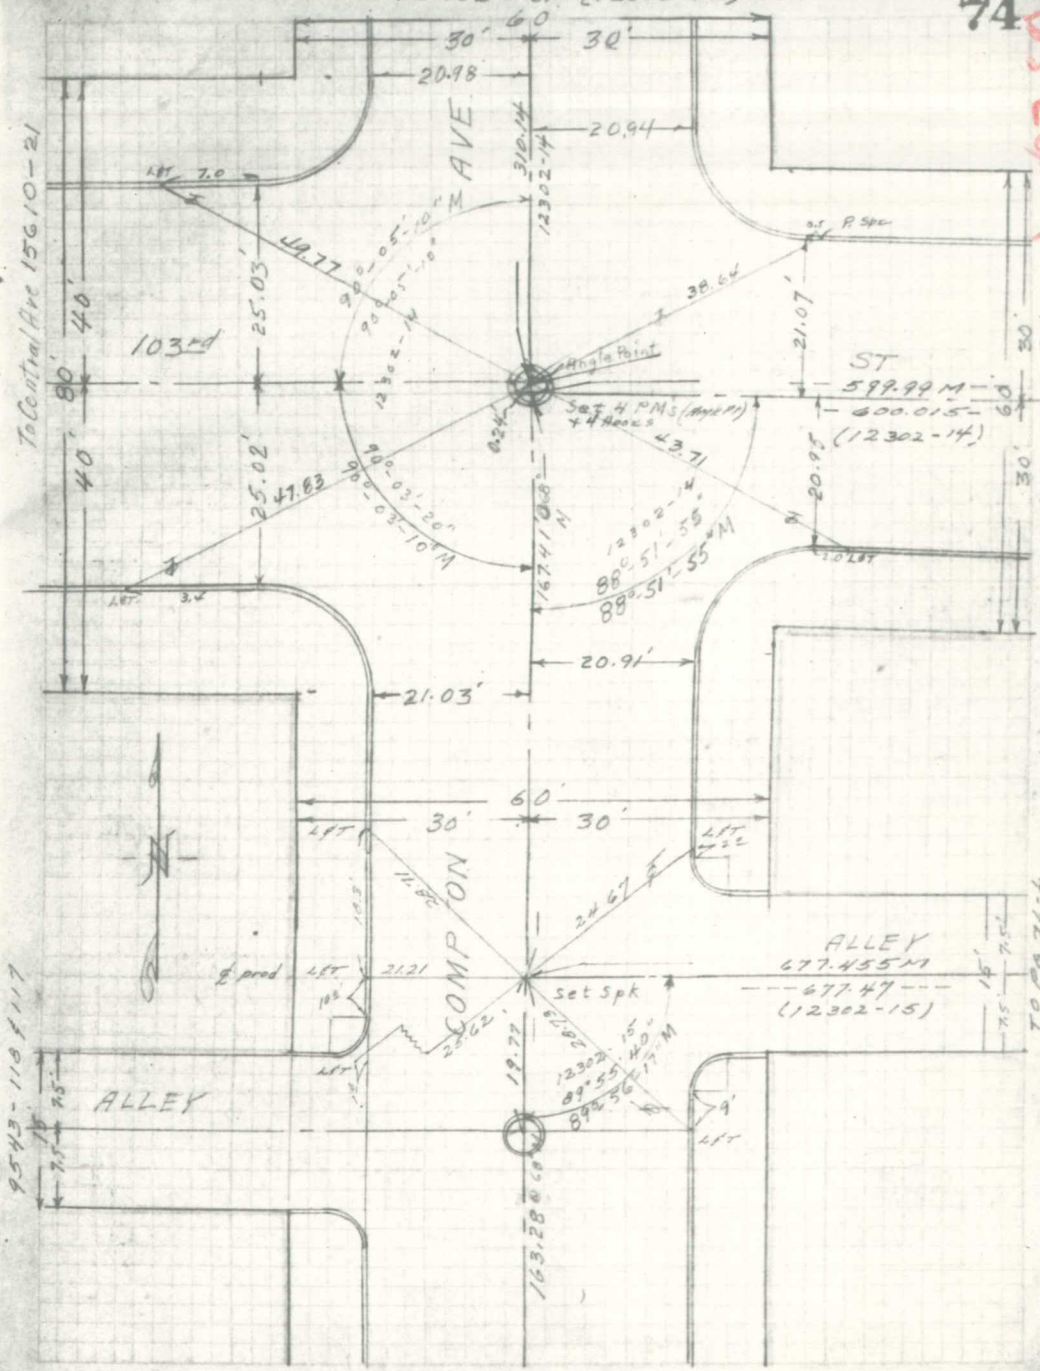


W.S. 26D-1

9543-118

12310

F.B. 1330-55

F.B. 1330-56 75

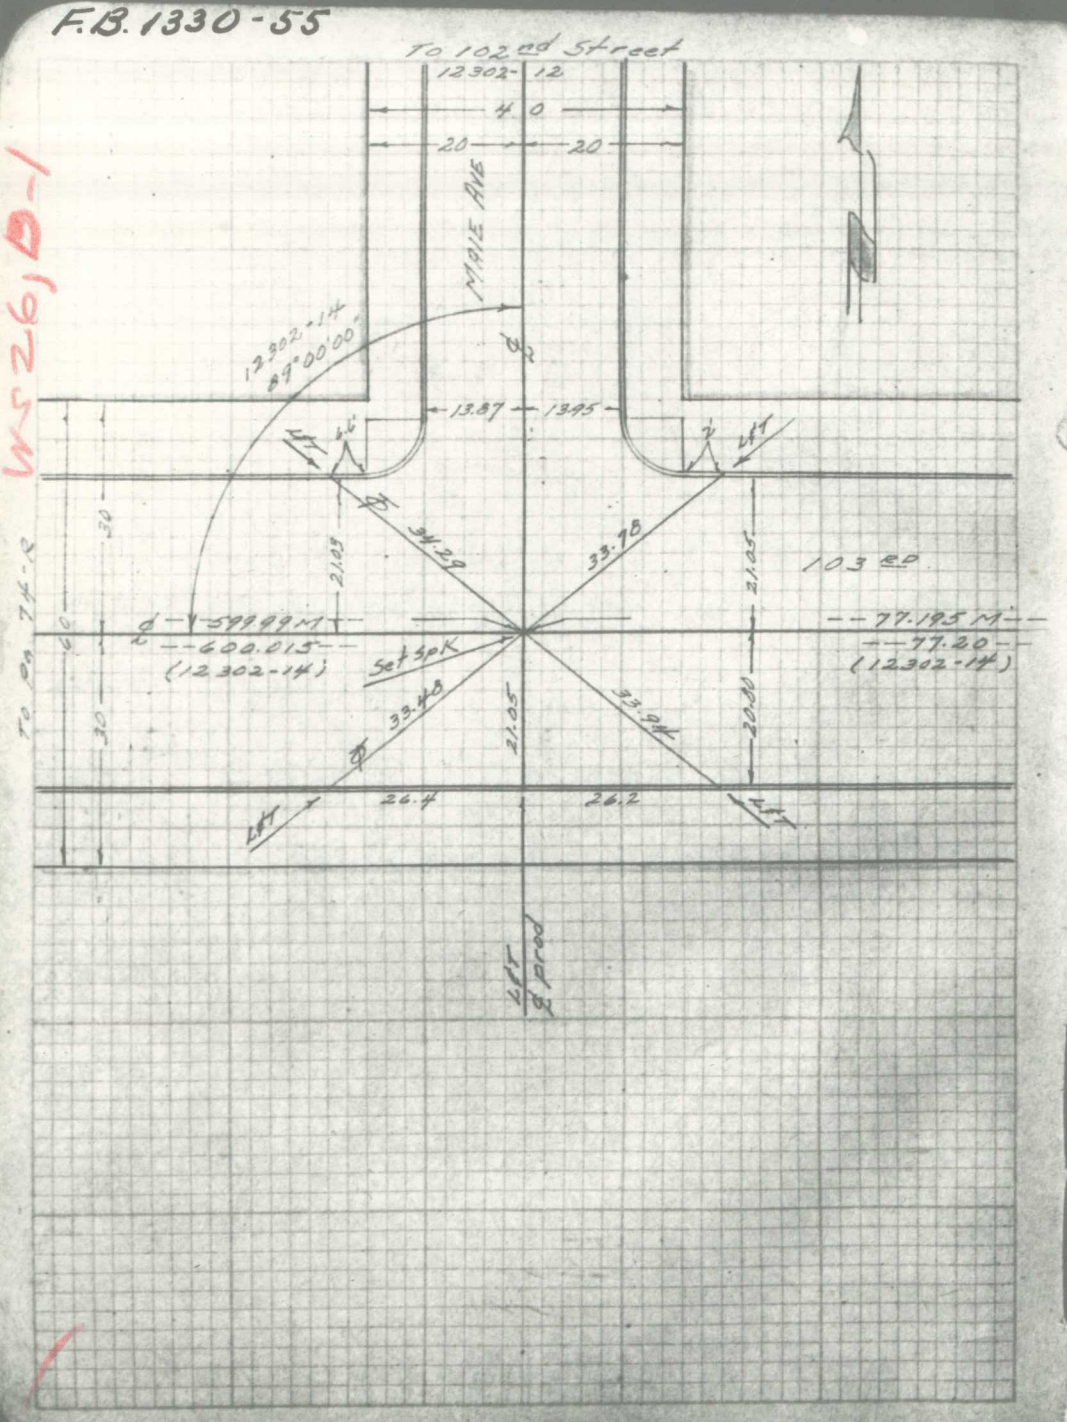


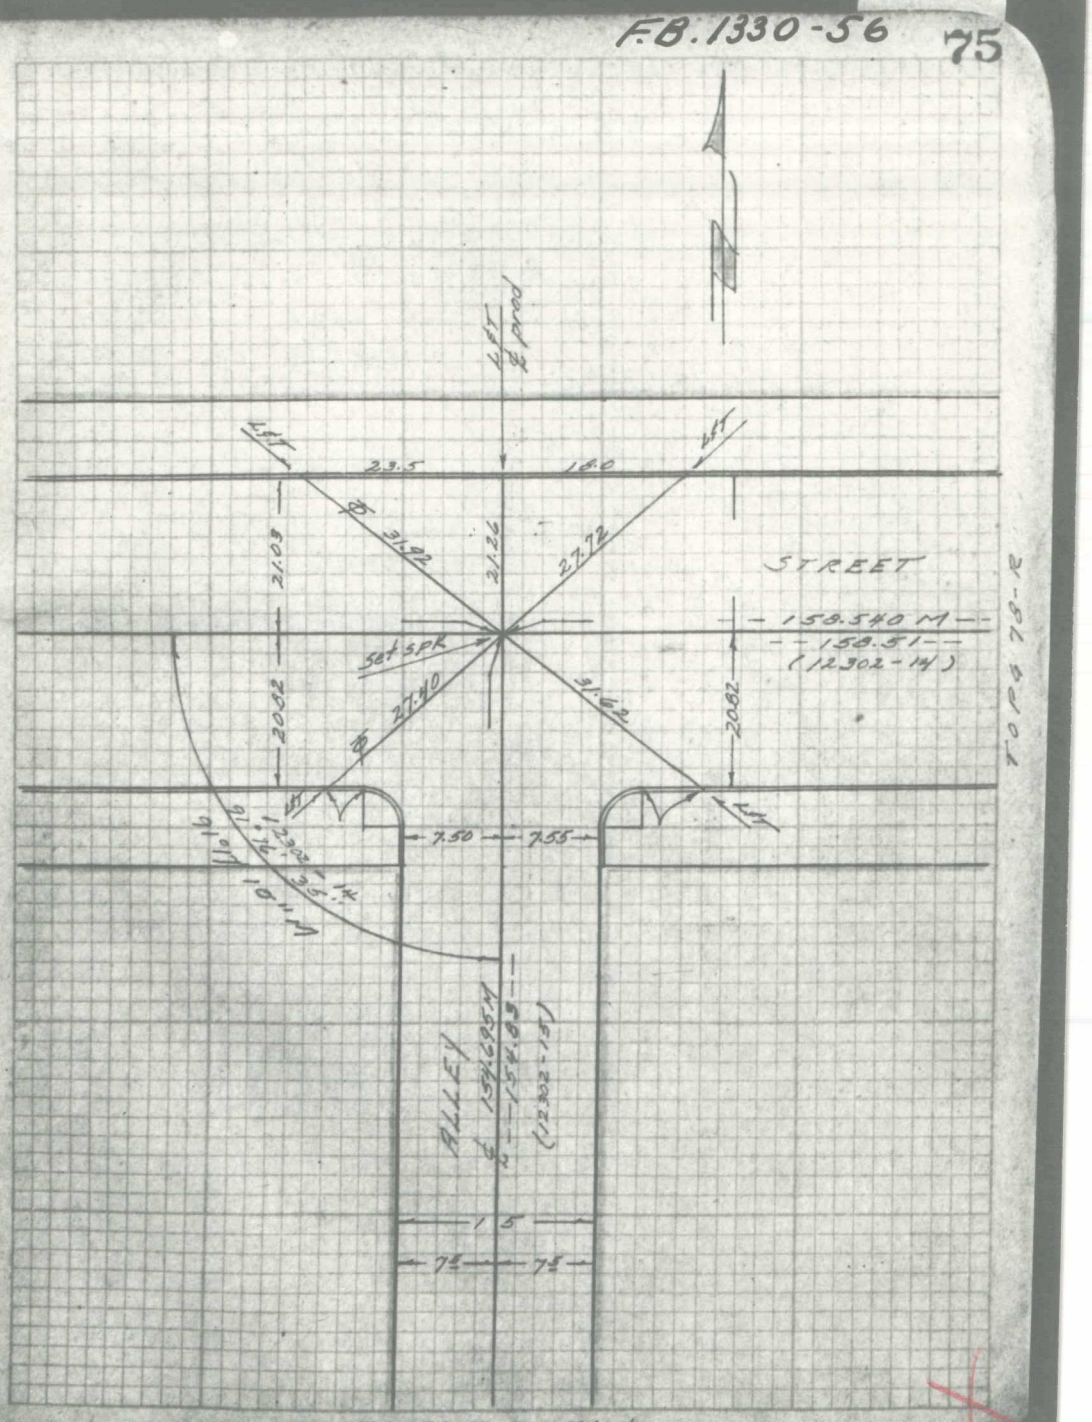

F.B. 1330-57

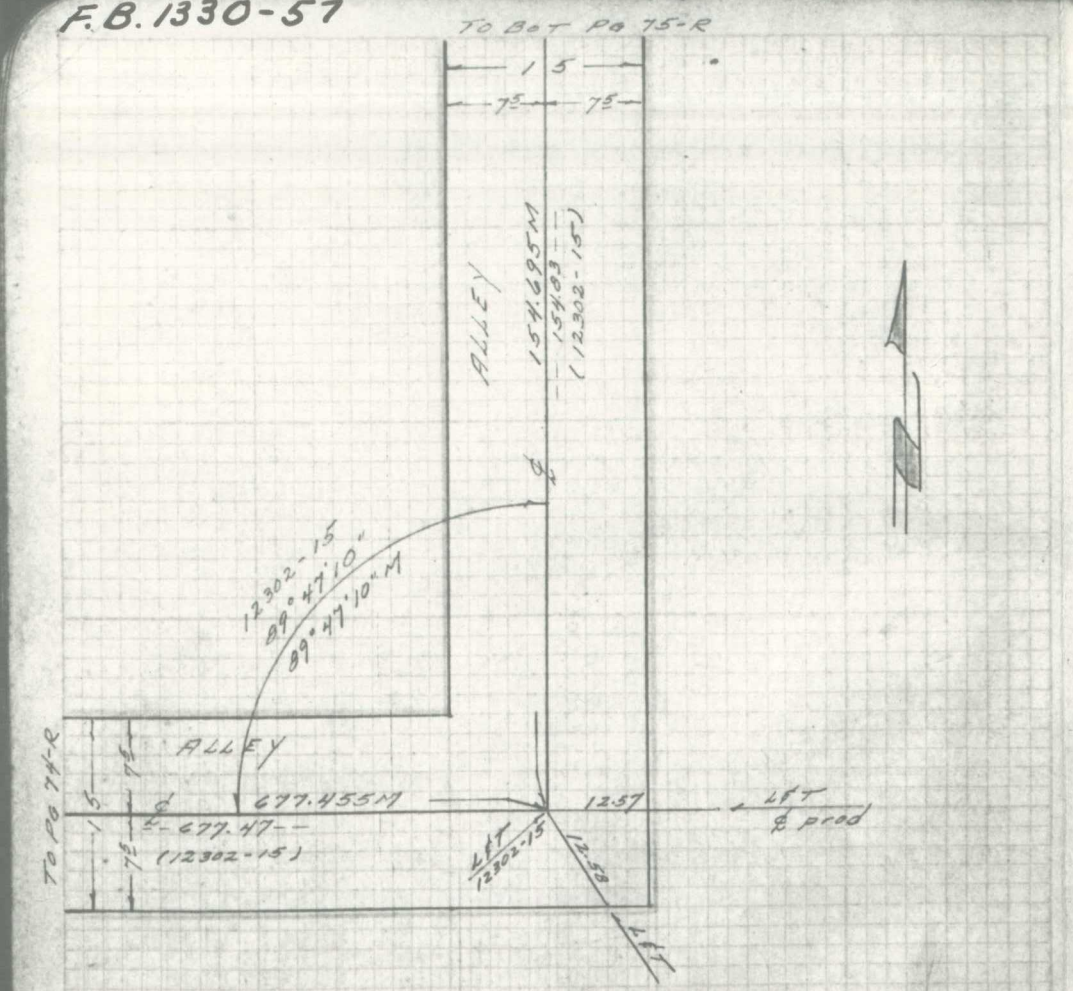


12310

F.B. 1330-58

76

WS 2604

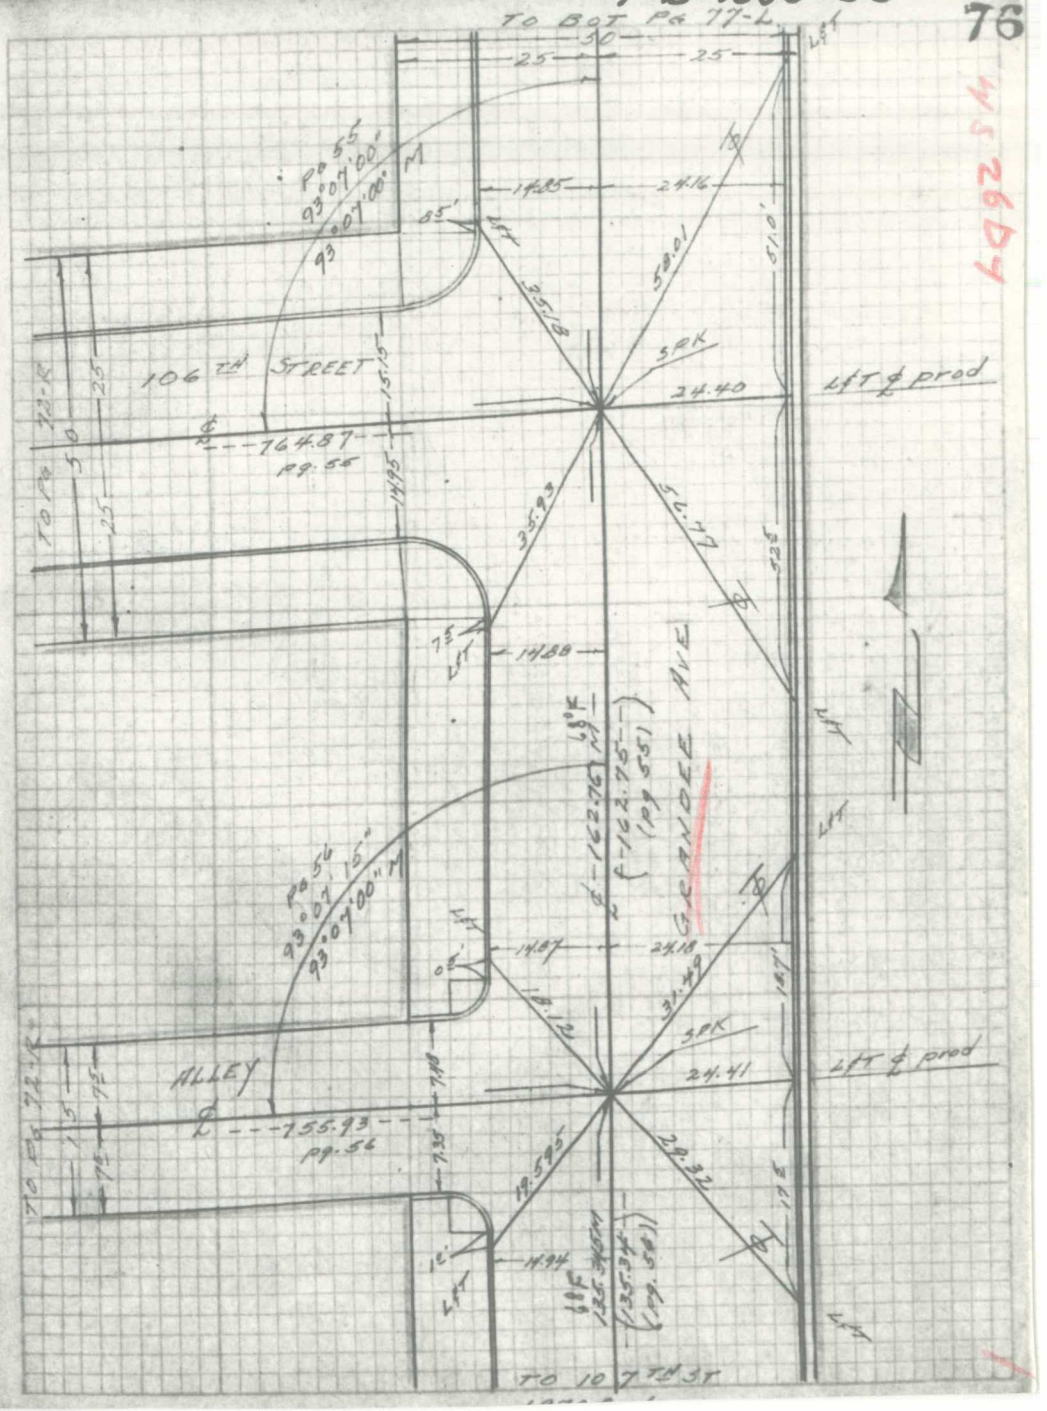

12310

F.B. 1330-59

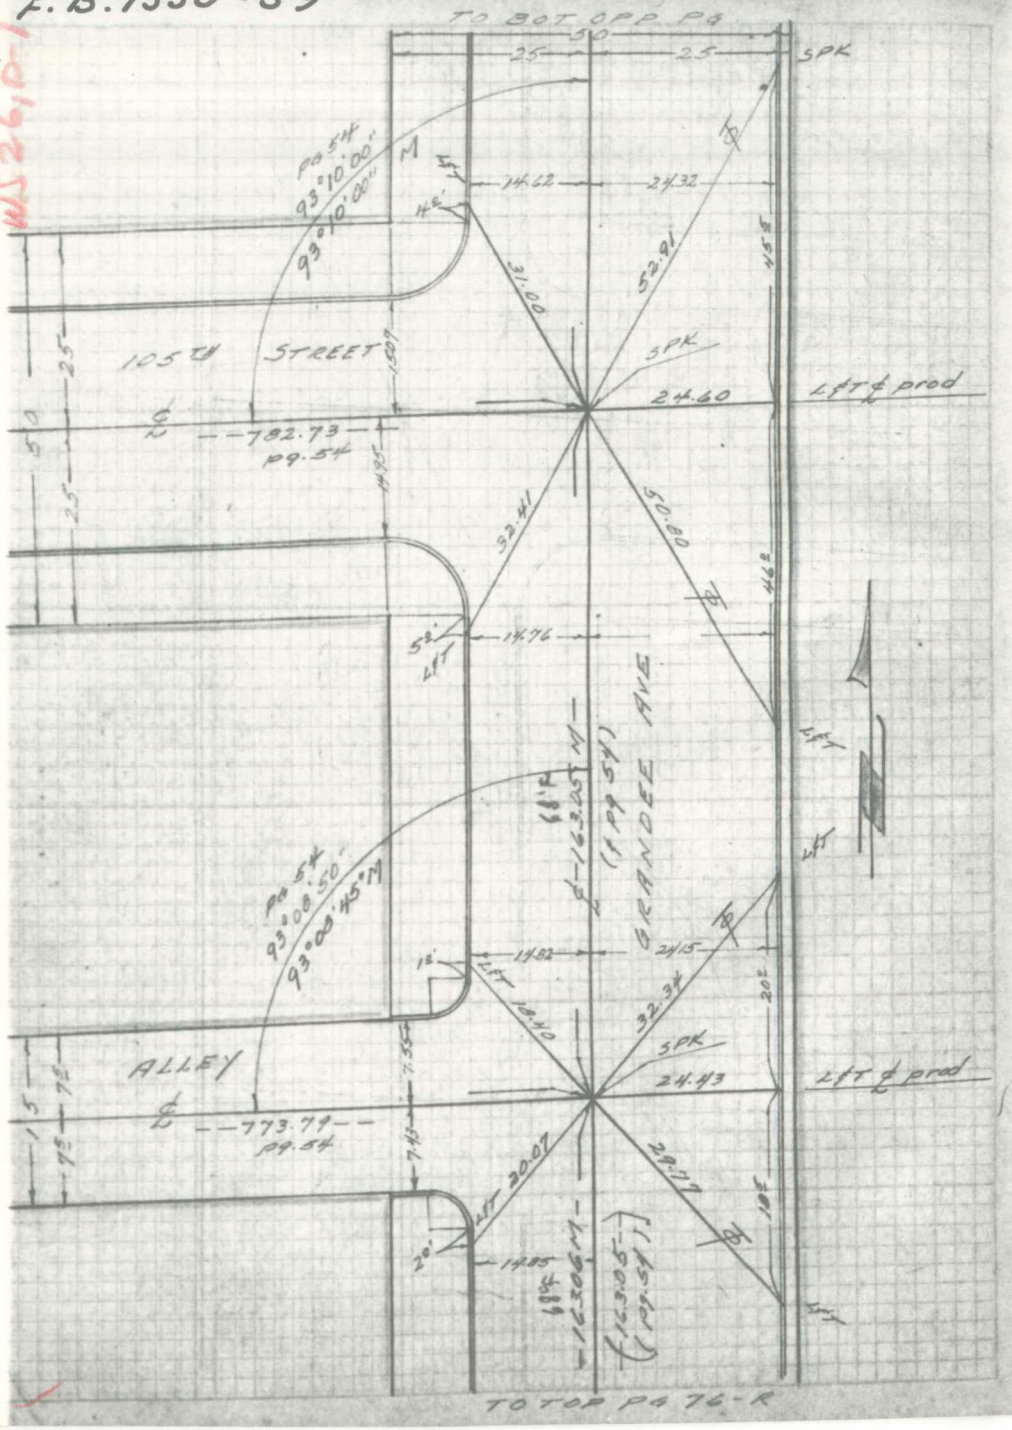


F.B. 1330-60

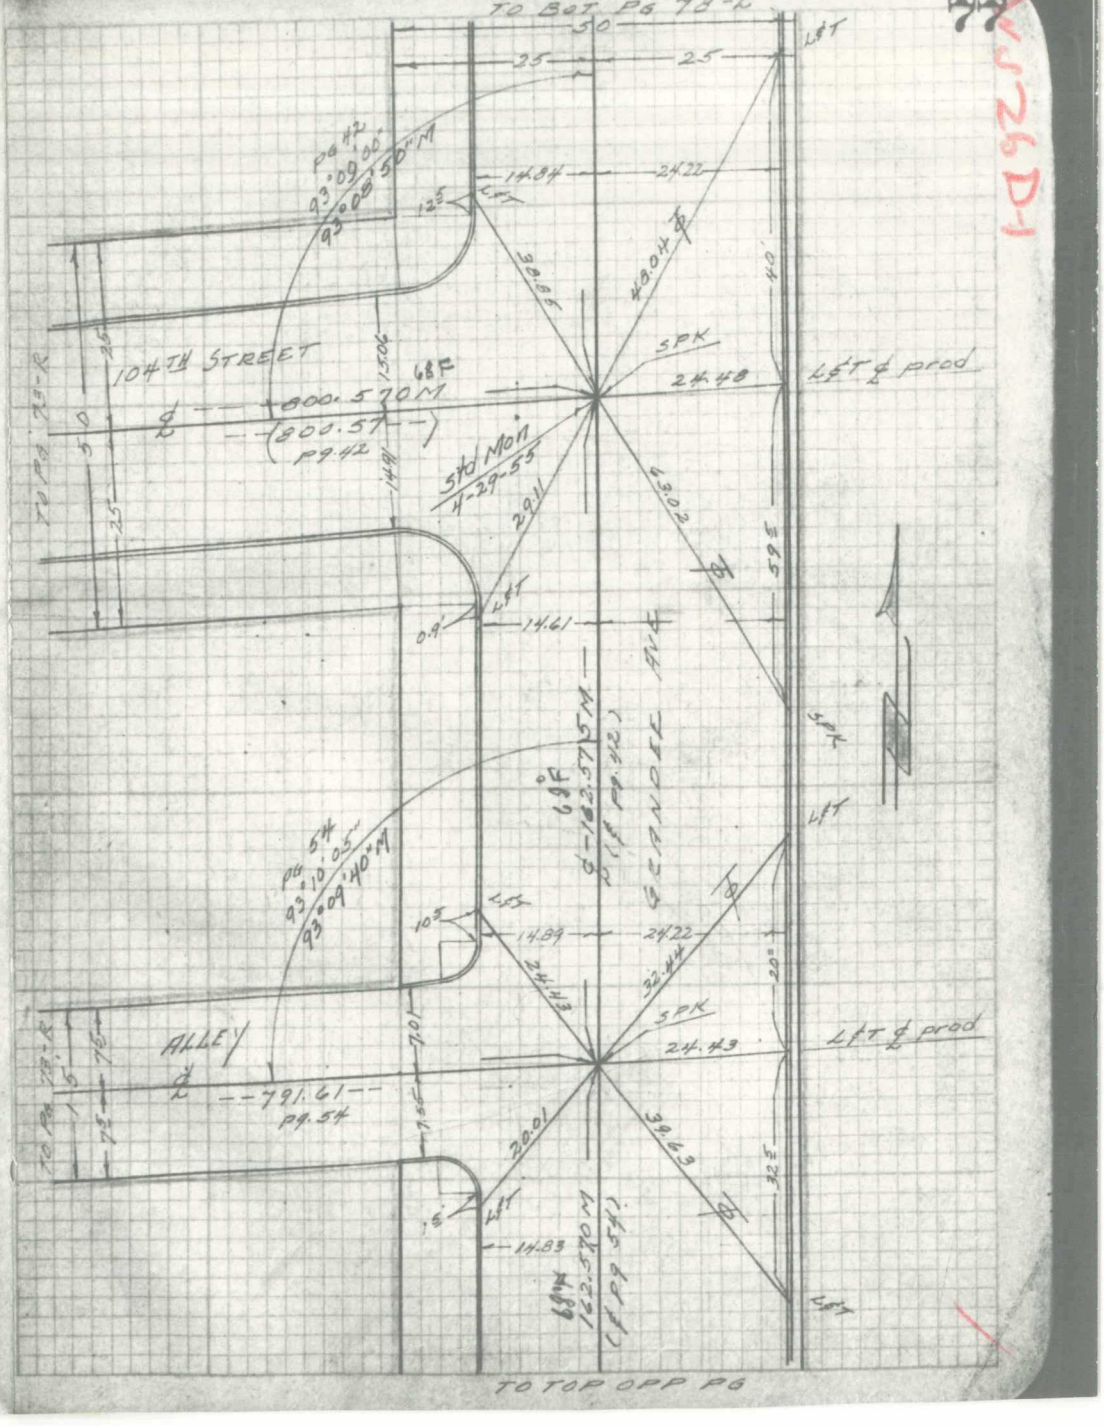

12310

F.B. 1330-61

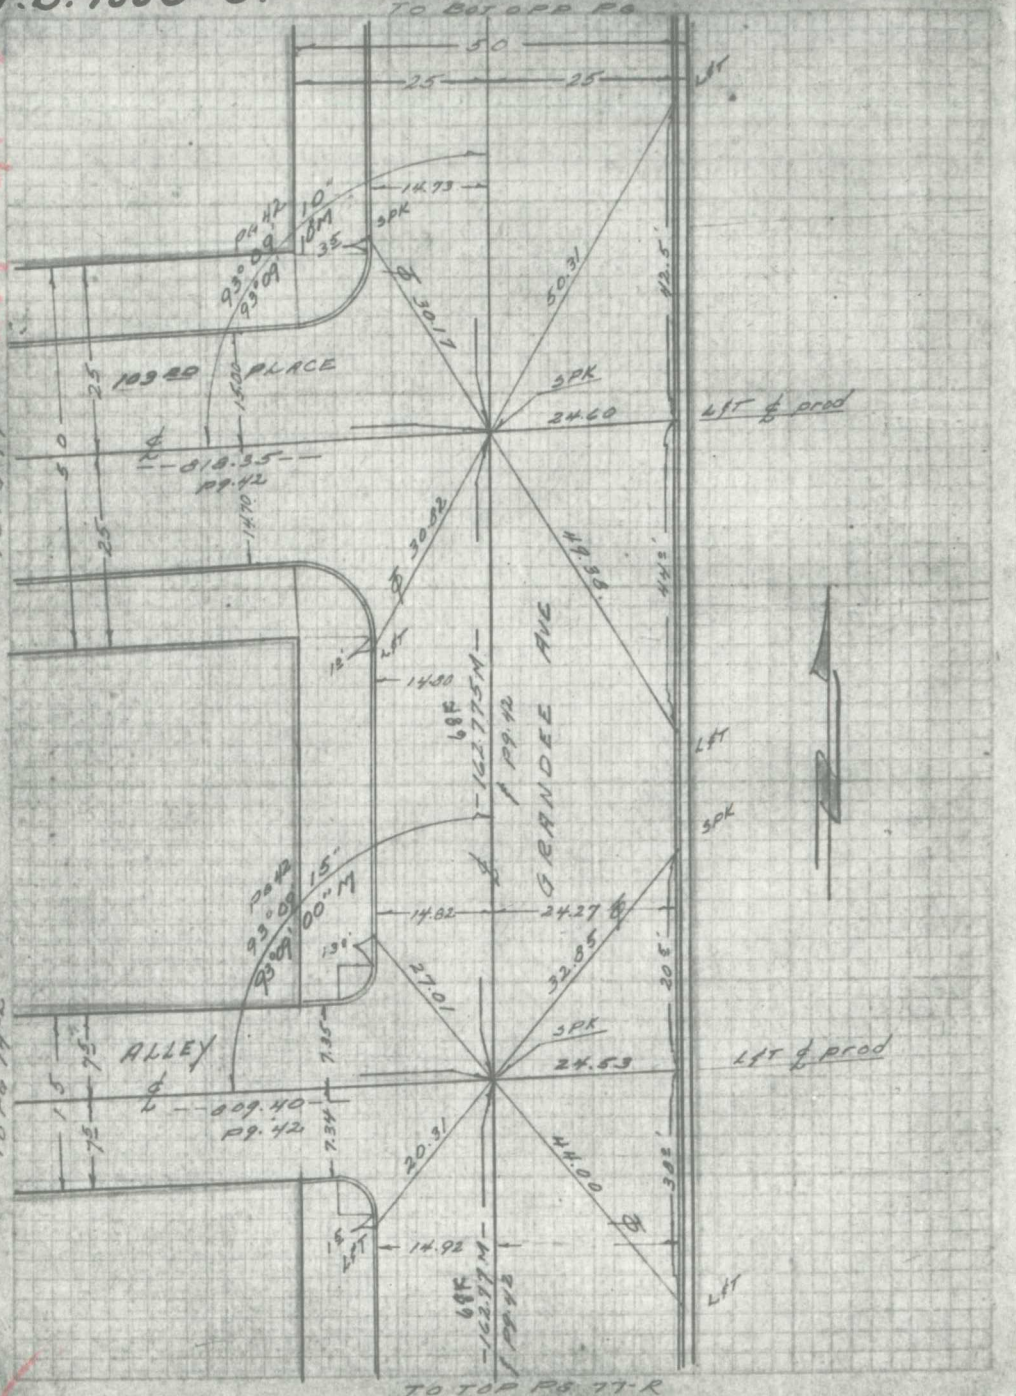


F.B. 1330-62

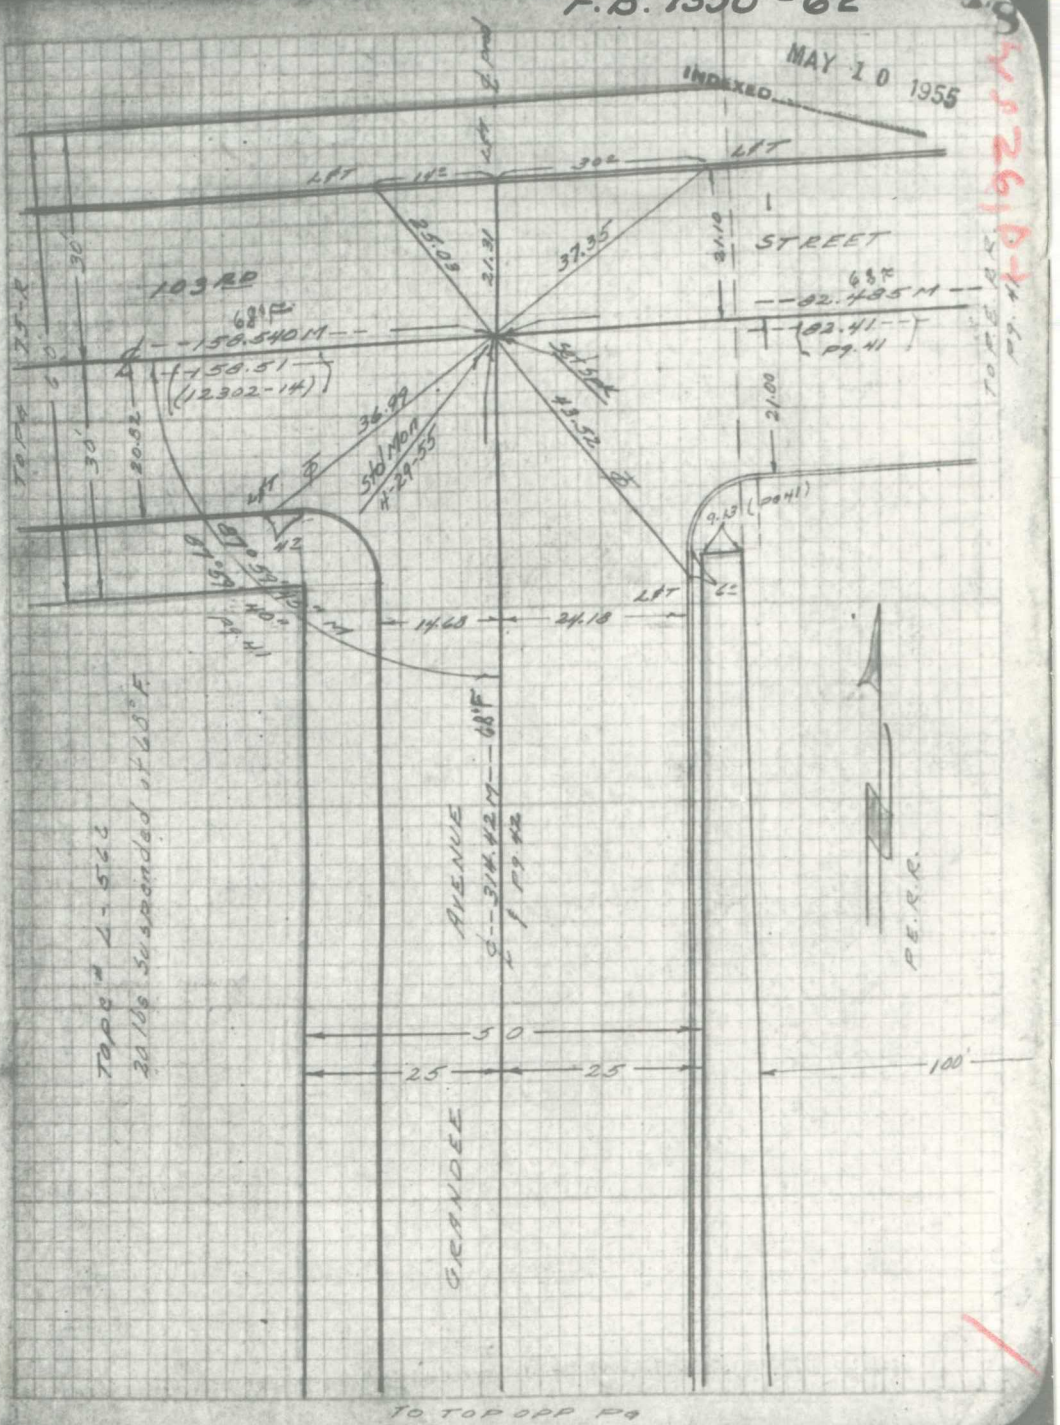

13105

F. B. 1330-63

INDEXED DEC 31 1928

SURVEY TO ESTABLISH CENTER LINE.

ANGLES, DISTANCES, AND TIES.

GE #6901 WATTS ANNEXATION Nov. 1928

FORD
CAMPBELL
GALASSINI
MILLER & SEALS

GRAHAM AVE 103rd Pl to SANTA ANA Blvd
WILMINGTON AVE " " " " "
103rd Pl. WILMINGTON AVE TO GRAHAM
104th St. " " " "
105th St. " " " "
106th St " " SANTA ANA Blvd.
107th St " " " " "
SANTA ANA BLVD " " GRAHAM AVE
ALLEY W. of WILMINGTON AVE 103rd Pl to ALLEY So. OF 105th St.
ALLEY So. OF 103rd Pl. WILMINGTON AVE to ALLEY W. of WILMINGTON
" " " 104th St " " ALLEY W. of WILMINGTON
" " " 105th St. " " " "
" " " 106th St " " SANTA ANA BLVD.

TAPE L-24
STD @ 68°

13105

F. B. 1330-64

1

TAPE L-24
STANDARDIZED @ 68°

To 103rd St 12310-27

AVE.

New Ties by Tomlinson & Party 11/24/31

103RD PLACE

TRACT #9917

To 104th St 12310-27

GRAHAM AVE.

FAIRFIELD TRACT.

F. B. 1330 - 65

F. B. 1330 - 66

L. A. City F. B. 13105

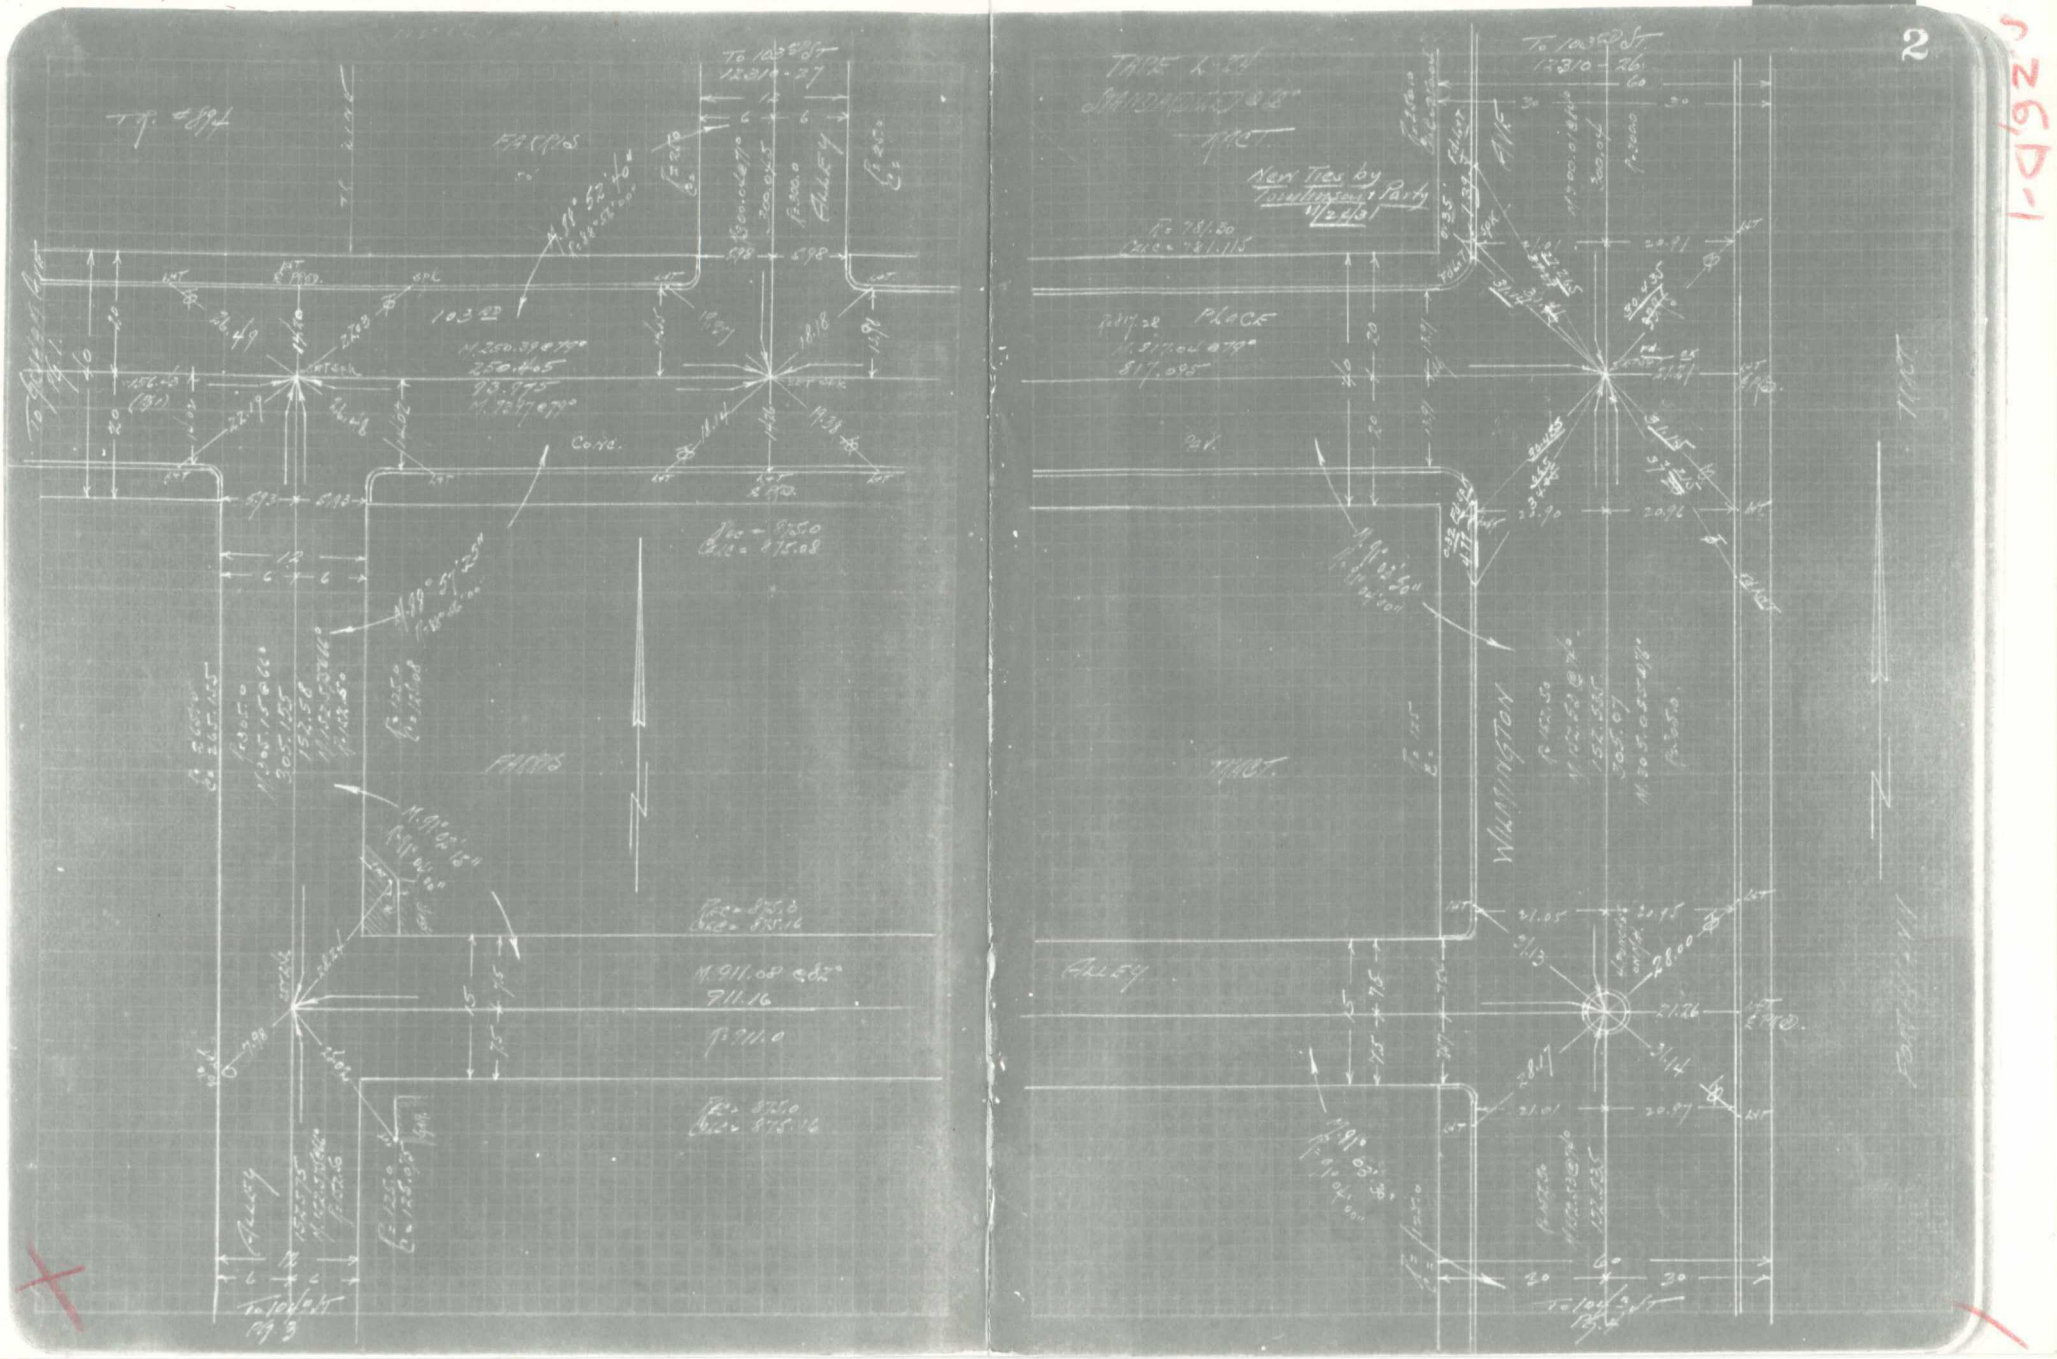

F.B. 133-67

F.B. 1330-68

L.A. City F.B. 13105

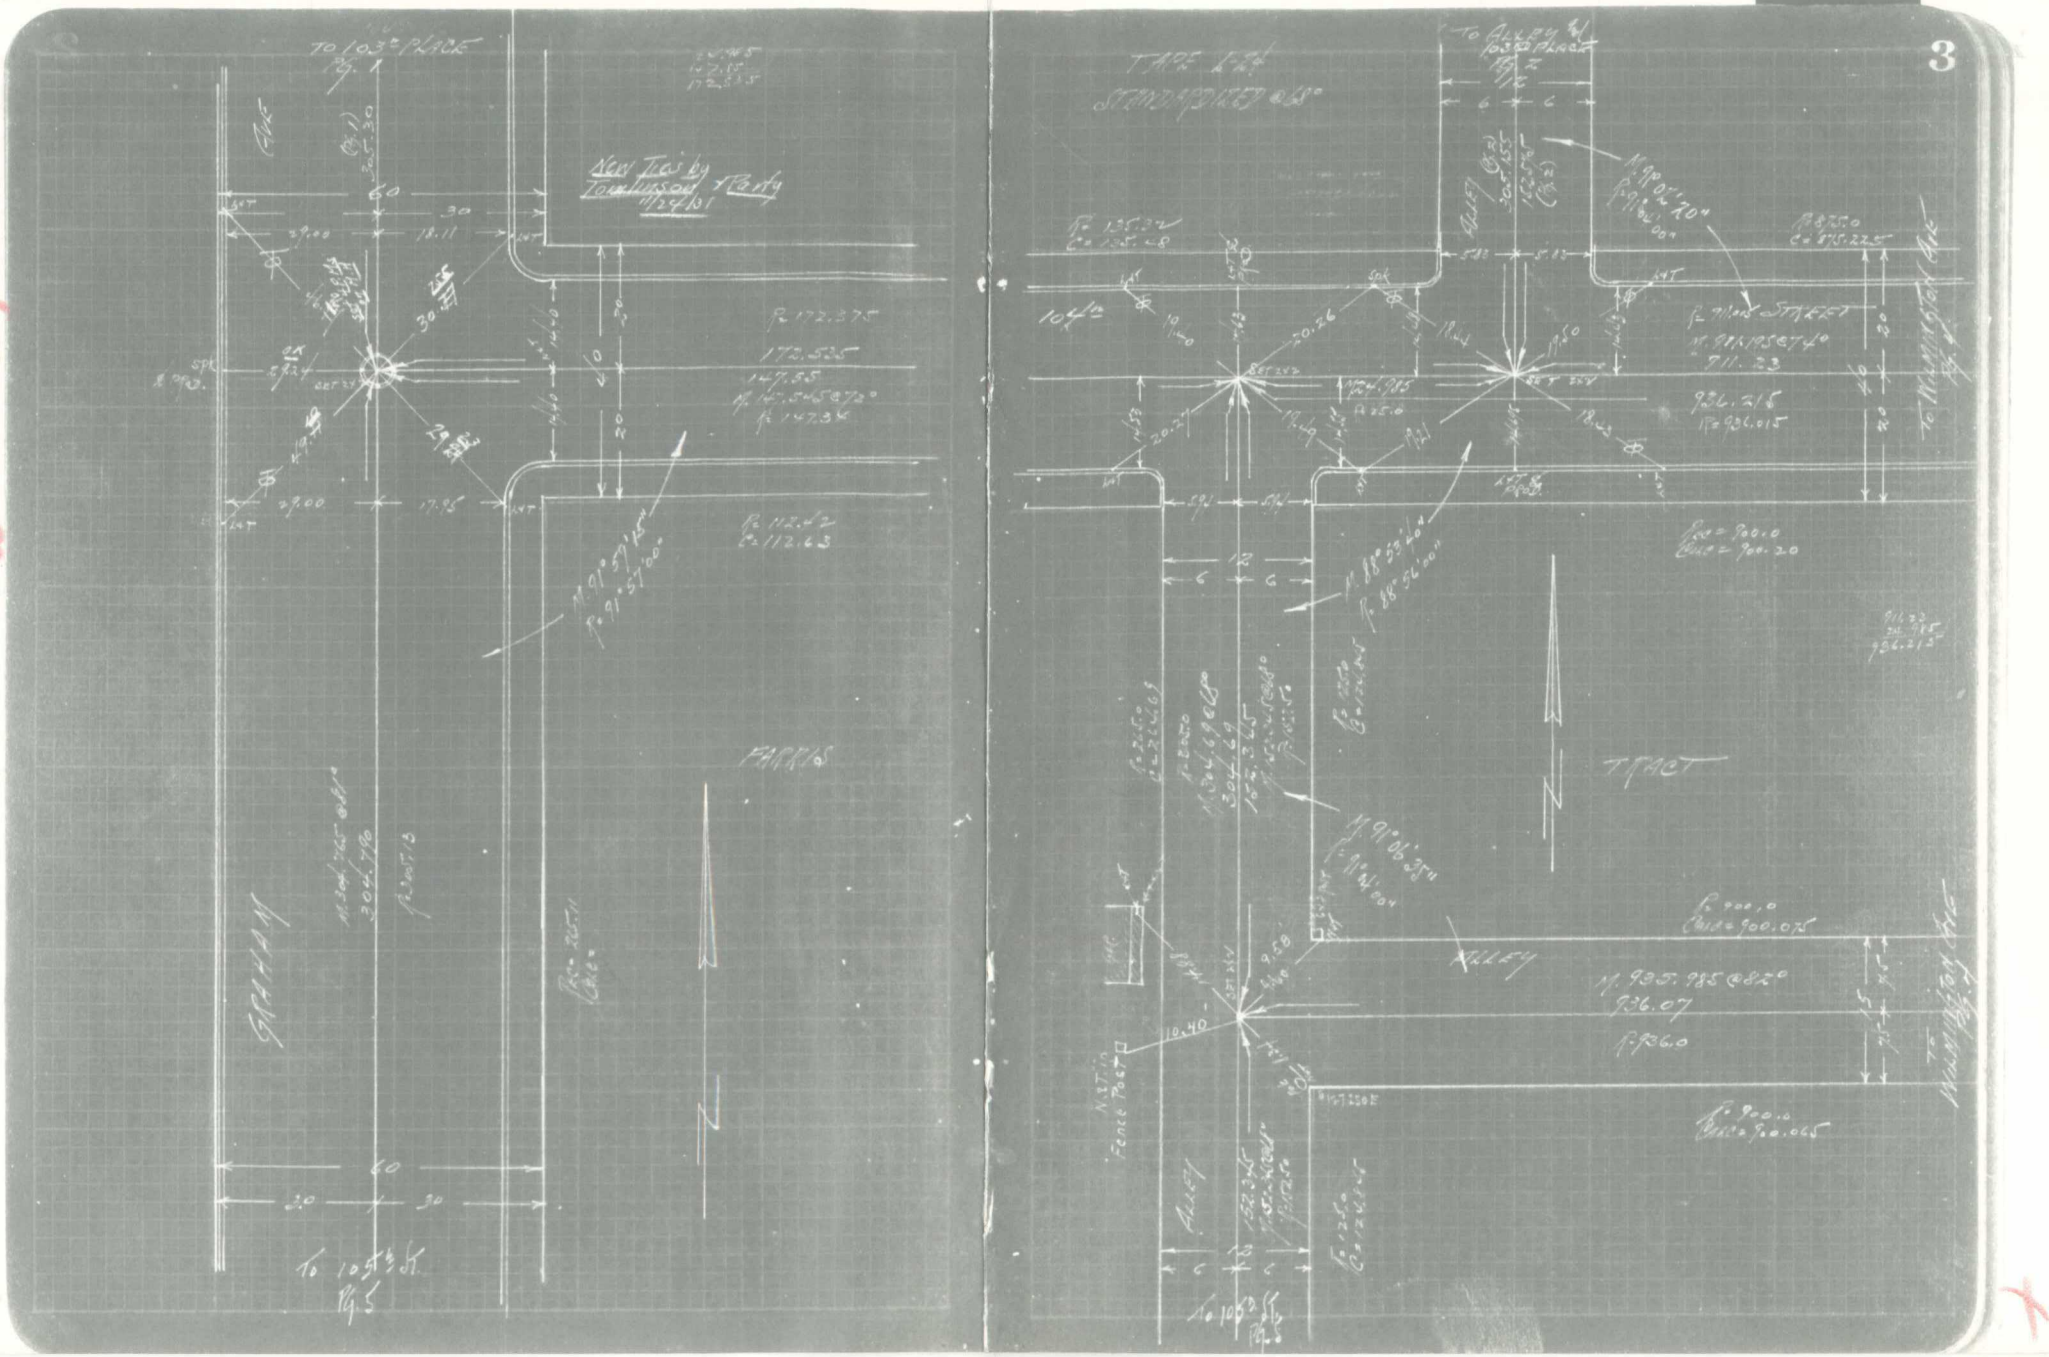

F.B. 1330 - 69

F.B. 1330 - 70

L.A. City F.B. 13105

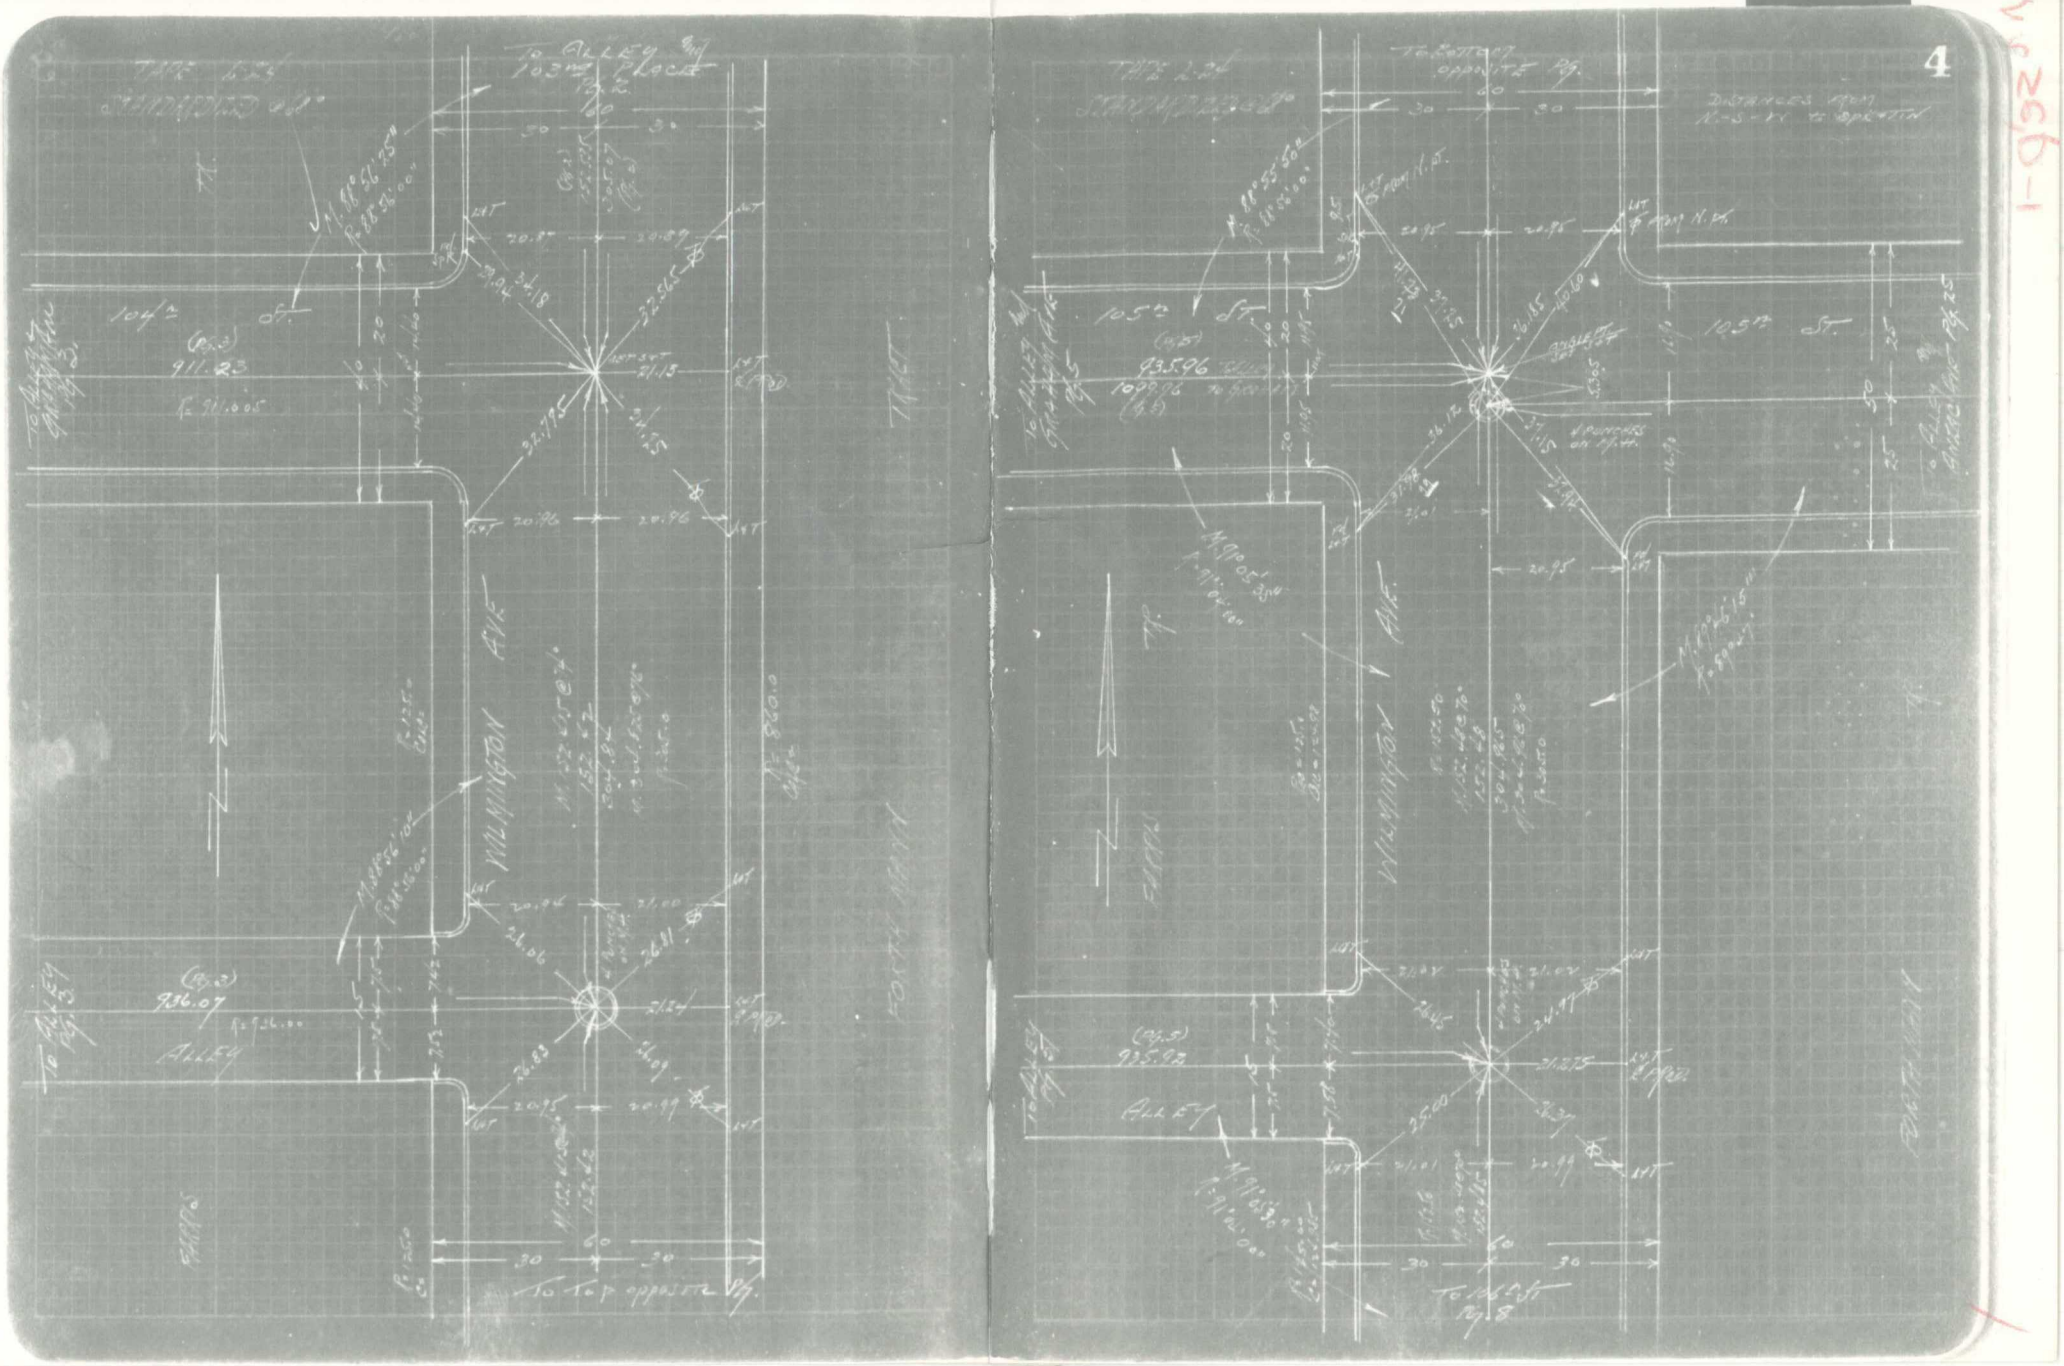

F.B. 1330-11

13105

FB. 1330-72

7

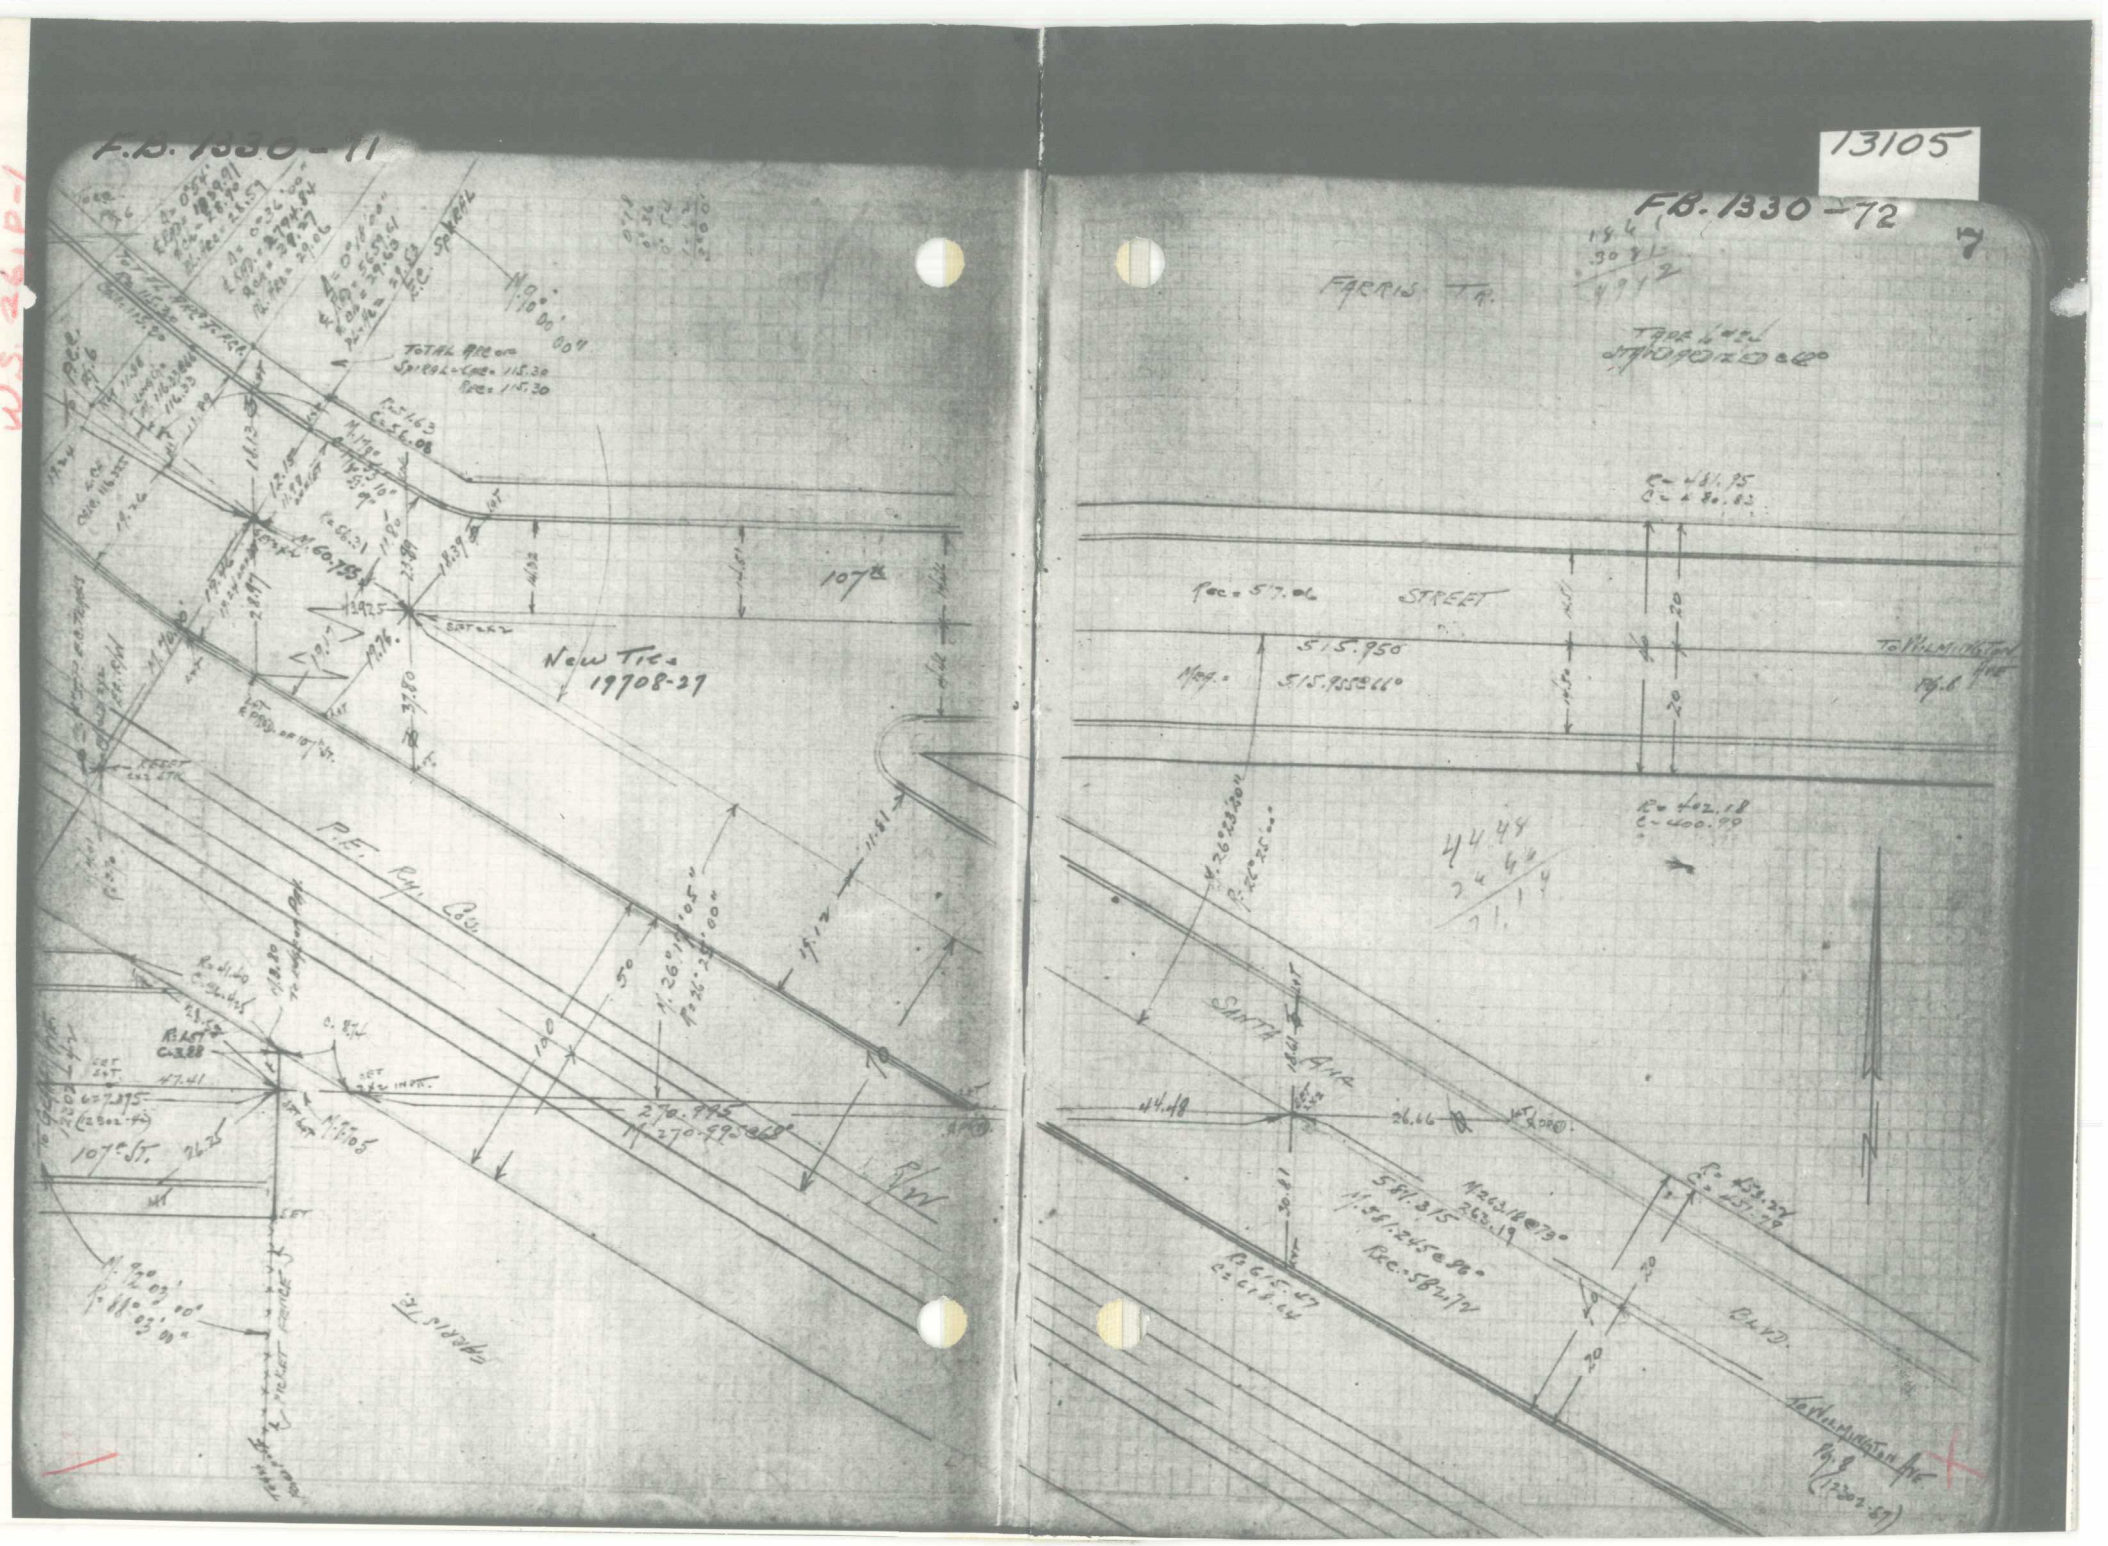

13105

F.B. 1330 - 73

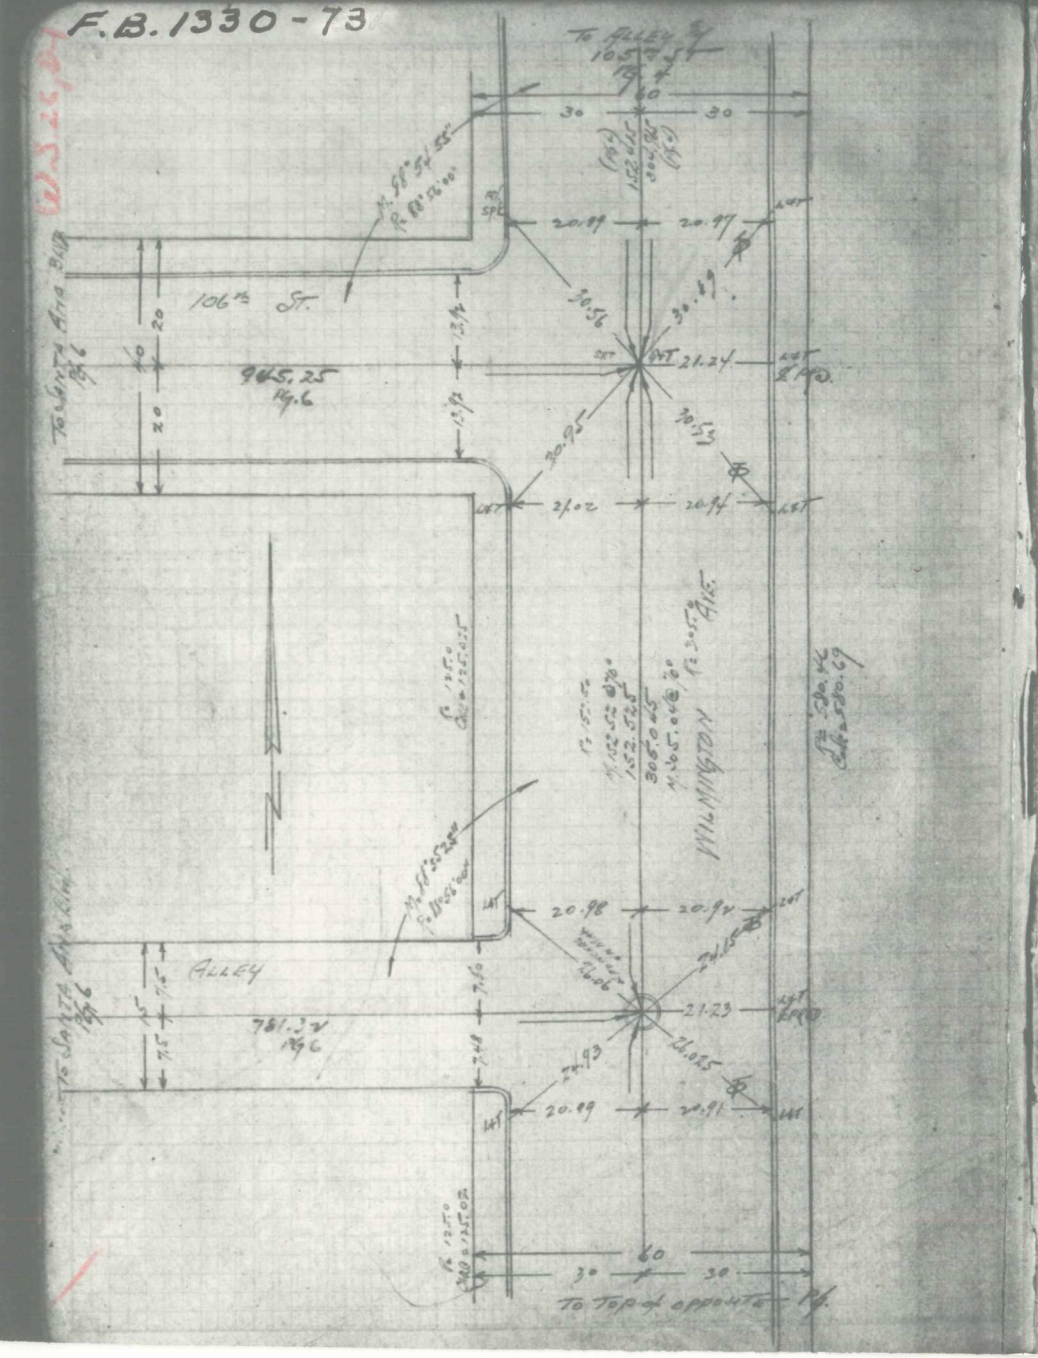


F.B. 1330 - 74

INDEX DEC 31 1928

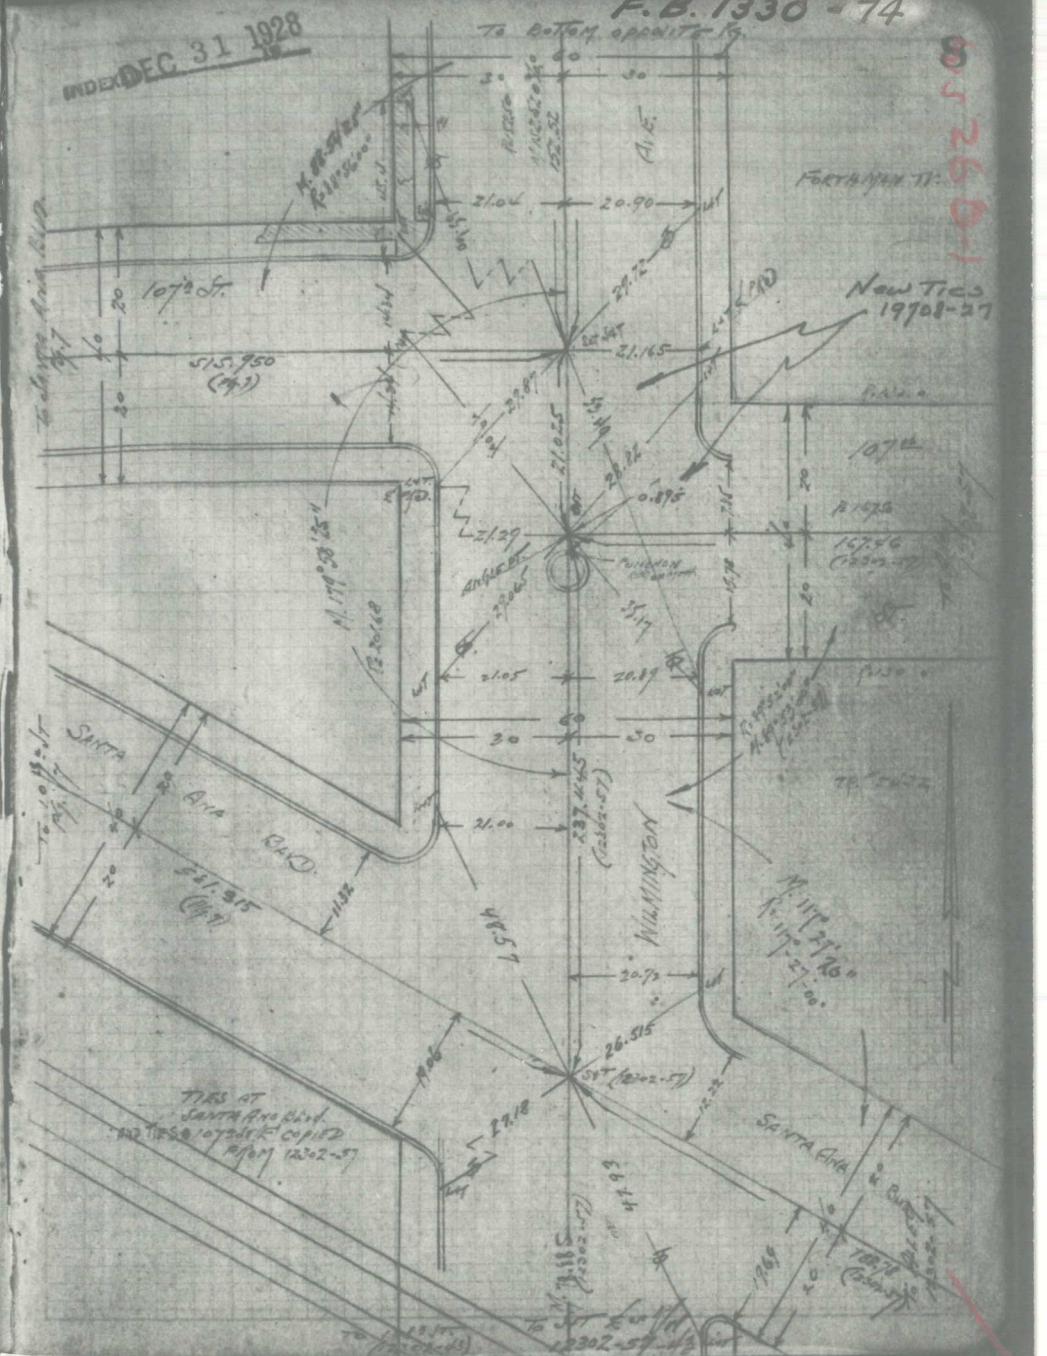

Co. Engr. F.B. 1330:77

7

INDEXED 1-20-64 B.P.

# TRIANGULATION RECONNASSANCE

## SAN PEDRO HILLS N-2

LOCATION: A STD. TRAV. DISC STAMPED S.P.H. N-2. UNDER COVER ON ℄ PACIFIC COAST HIGHWAY 95.60' E/o ℄ PENNSYLVANIA AVE

W.O. 01259

1-16-64

OSBORNE
DIBBLE
ANDREWS
MILLER

REF. 10669-118, 1-S.P.H.-4
21206-30

3-SPH Co. Engr. F.B. 1330:78

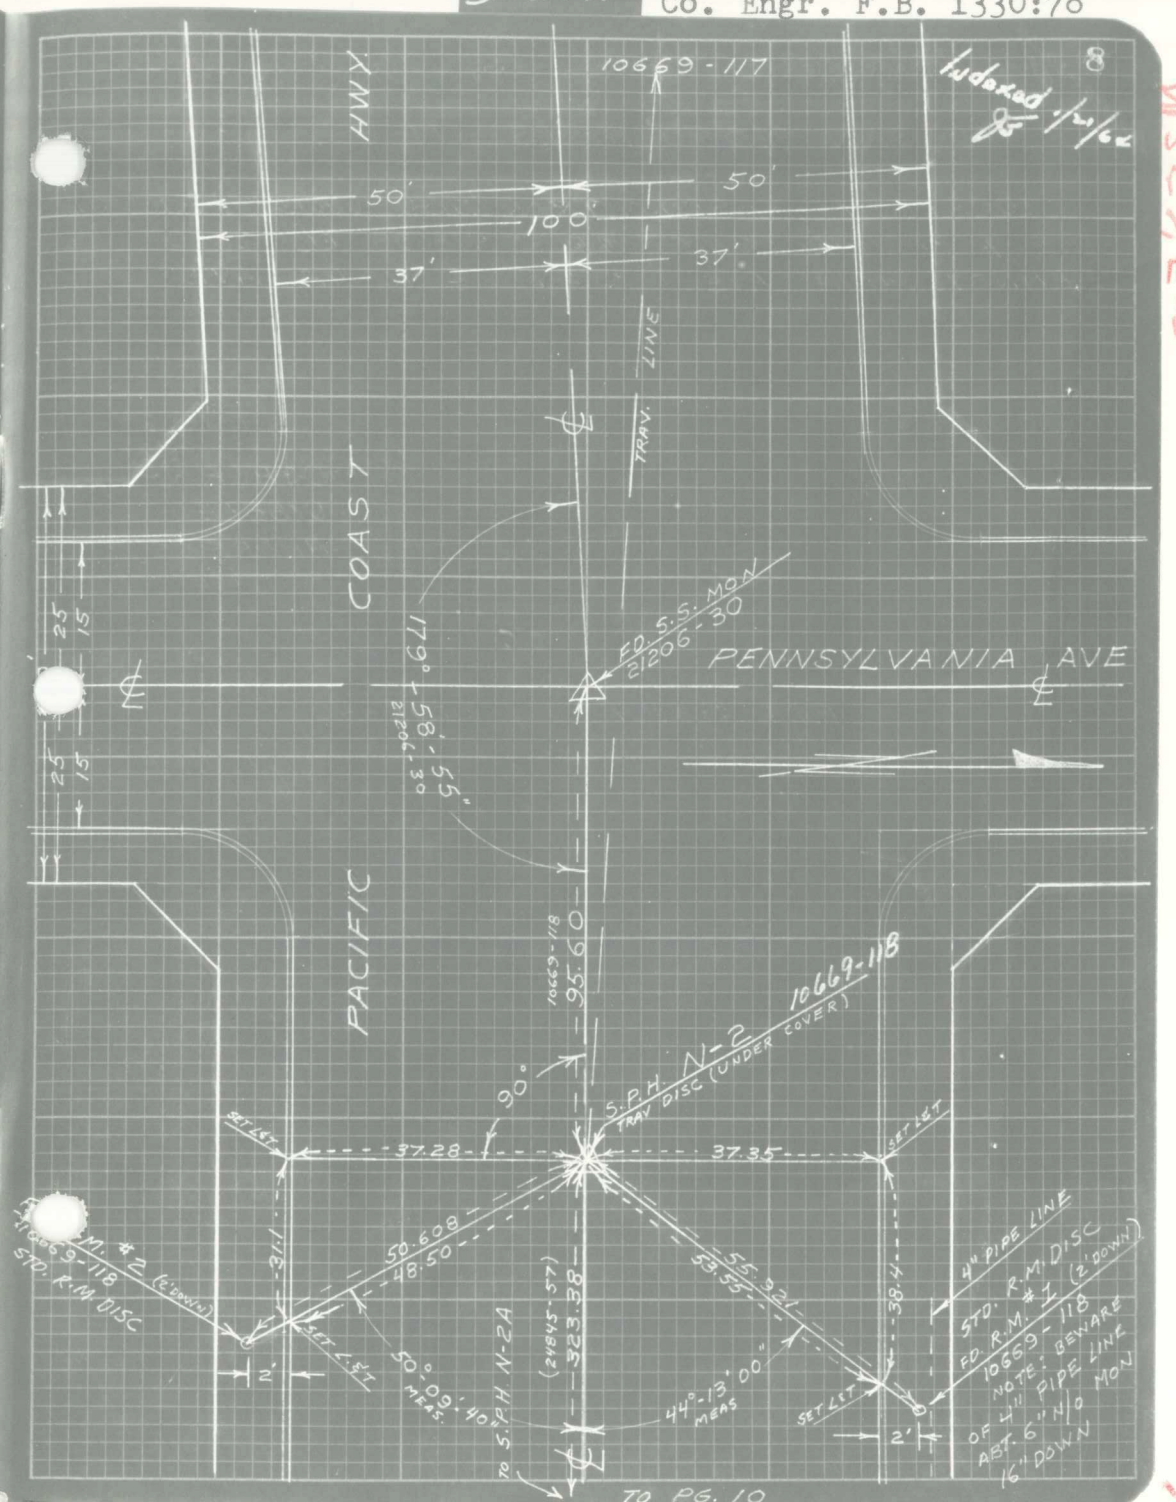

Co. Engr. F.B. 1330:79

9 INDEXED 1-20-64 B.P.

# TRIANGULATION RECONNASSANCE

## SAN PEDRO HILLS N-2A

LOCATION: A STD. TRAV. DISC (UNDER COVER) ON THE ℄ PACIFIC COAST HWY 418.98' E/o ℄ OF PENNSYLVANIA AVE & 53[1] W/o ℄ VIANA AVE

W.O. 01259

1-16-64

OSBORNE
DIBBLE
ANDREWS
MILLER

REF. 1-S.P.H-4, 21206-40

3-SPH

Co. Engr. F.B. 1330:80

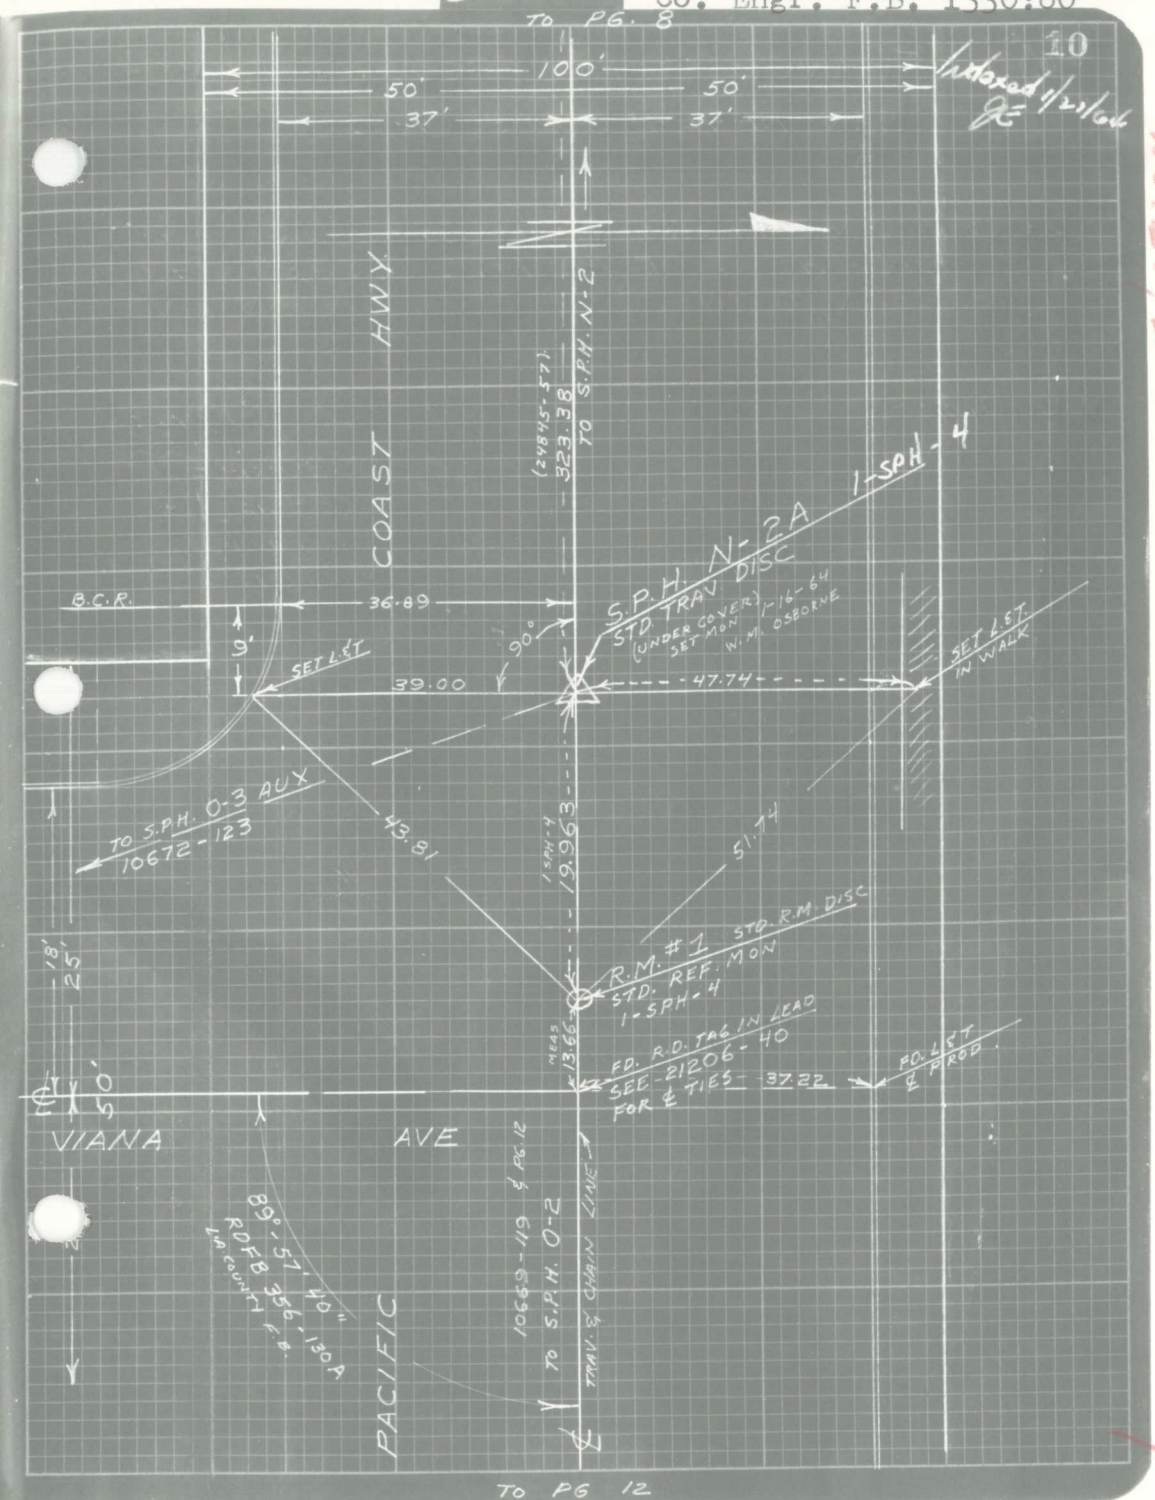


W.S. 27, E-3

Co. Engr. F.B. 1330:81

11

Inverted 1-20-64 B.P.

# TRIANGULATION RECONNASSANCE
## SAN PEDRO HILLS O-2

LOCATION: A STD. TRAV. DISC (UNDER COVER)
ON THE ℄ OF PACIFIC COAST HWY.
133.03' W/O THE ℄ OF ESHELMAN AVE

W.O. 01259

1-17-64

OSBORNE
DIBBLE
ANDREWS
MILLER

REF. 10669-119 21206-6

3-SPH Co. Engr. F.B. 1330:82

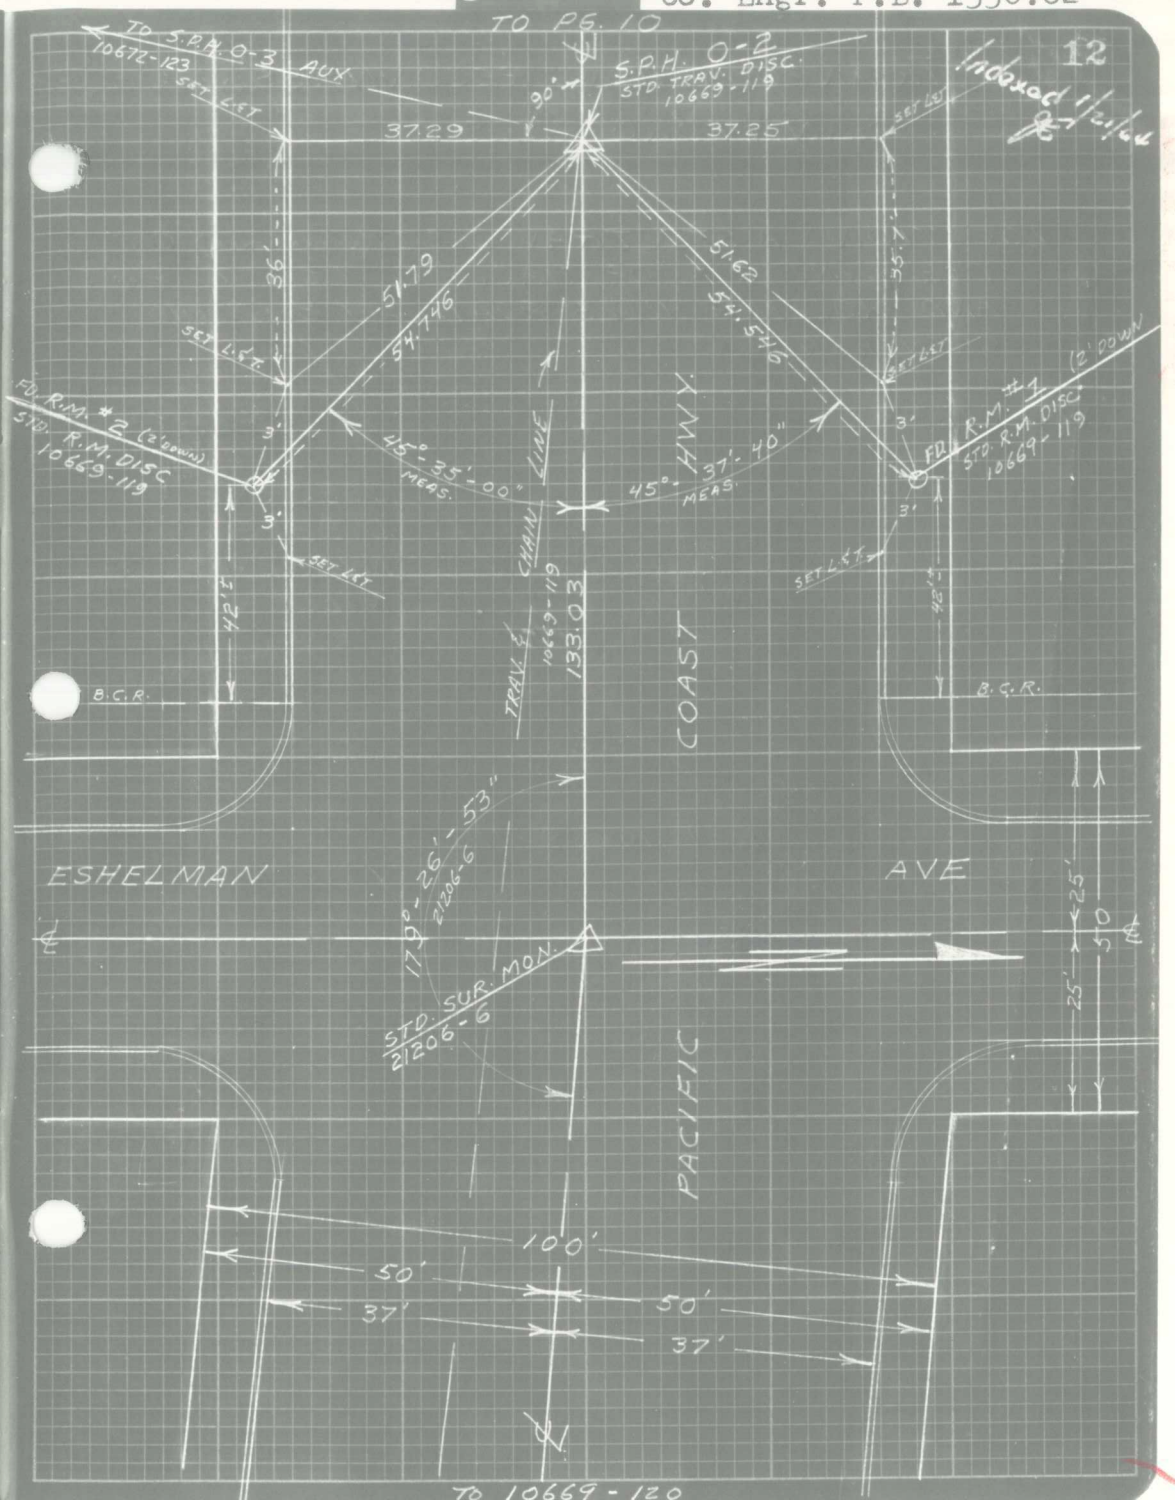

Co. Engr. F.B. 1330:83

13

INDEXED 1-20-64 B.P.

# TRIANGULATION RECONNASSANCE
## SAN PEDRO HILLS L-1

LOCATION: A STD. TRAV. DISC (UNDER COVER) ON THE ℄ INTER. "X" OF PACIFIC COAST HWY. AND ROLLING HILLS ROAD. ABT. ¼ MI. ± W/O CRENSHAW BLVD.

W.O. 01259

1-17-64

OSBORNE
DIBBLE
ANDREWS
MILLER

REF. 10669-116

3-SPH Co. Engr. F.B. 1330:84

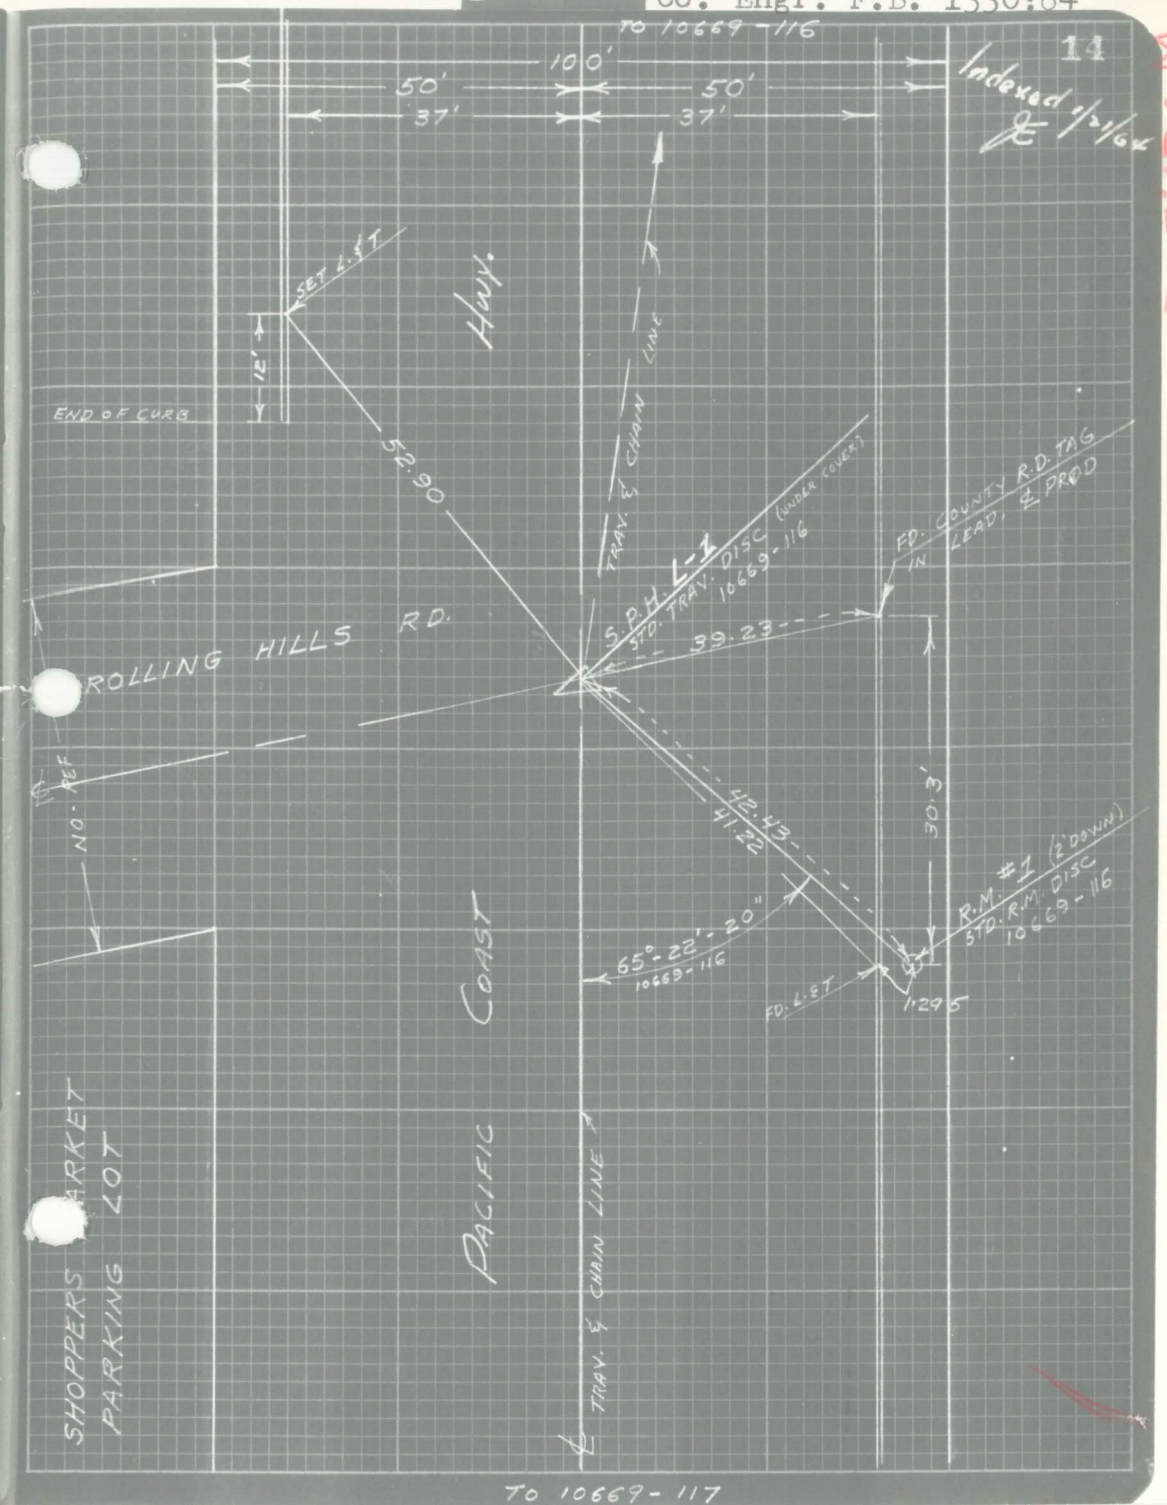

WS 28 A-3

Co. Engr. F.B. 1330:85

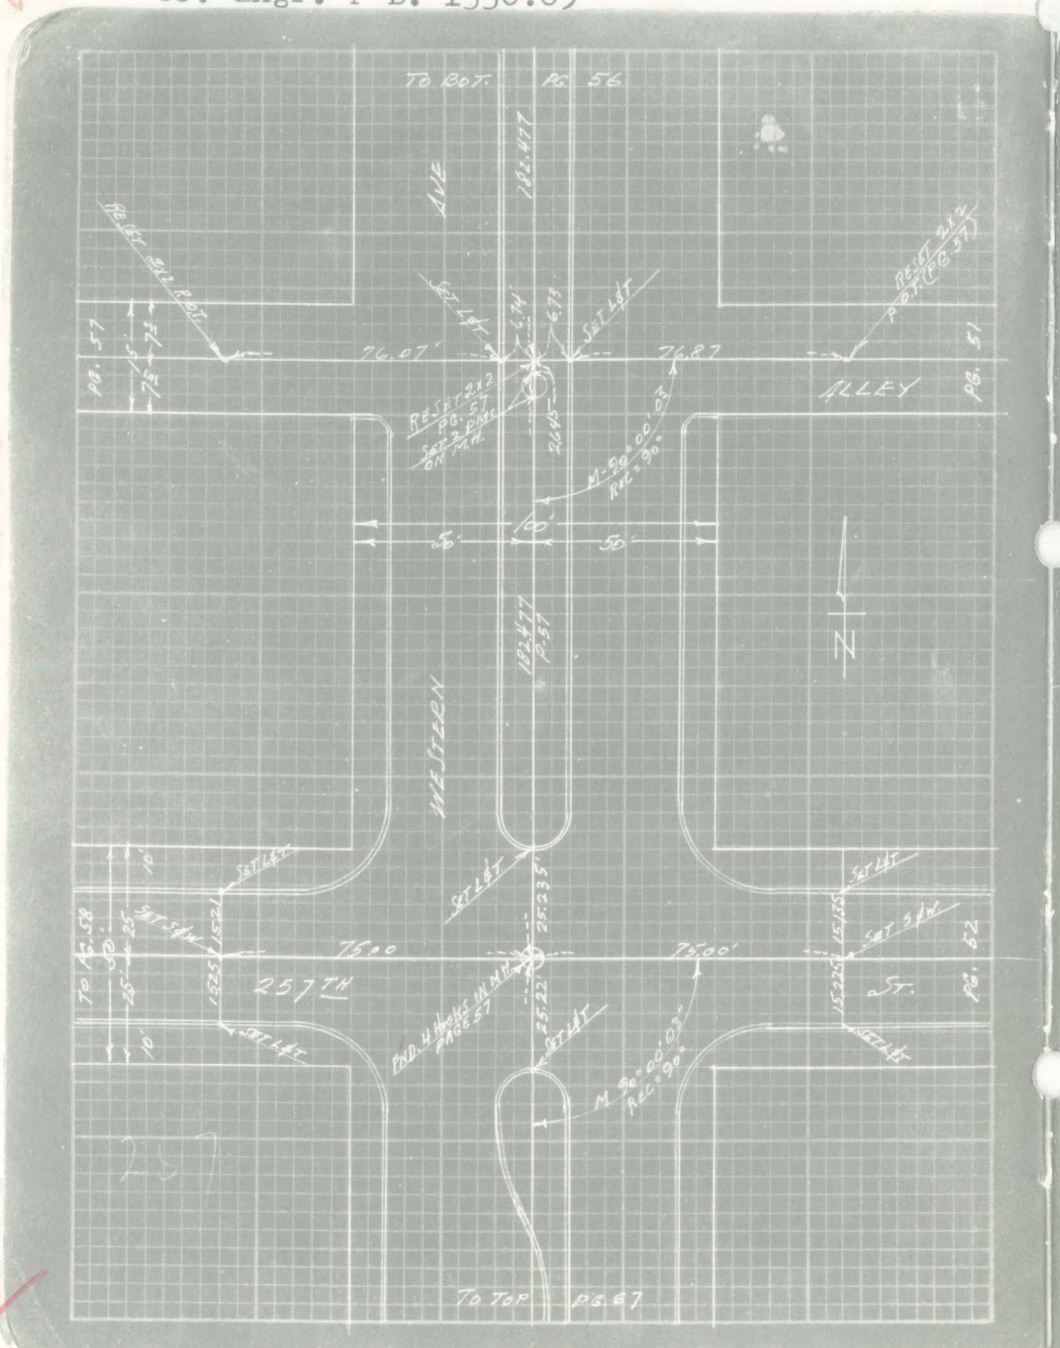


Co. Engr. F.B. 1330:86

17402

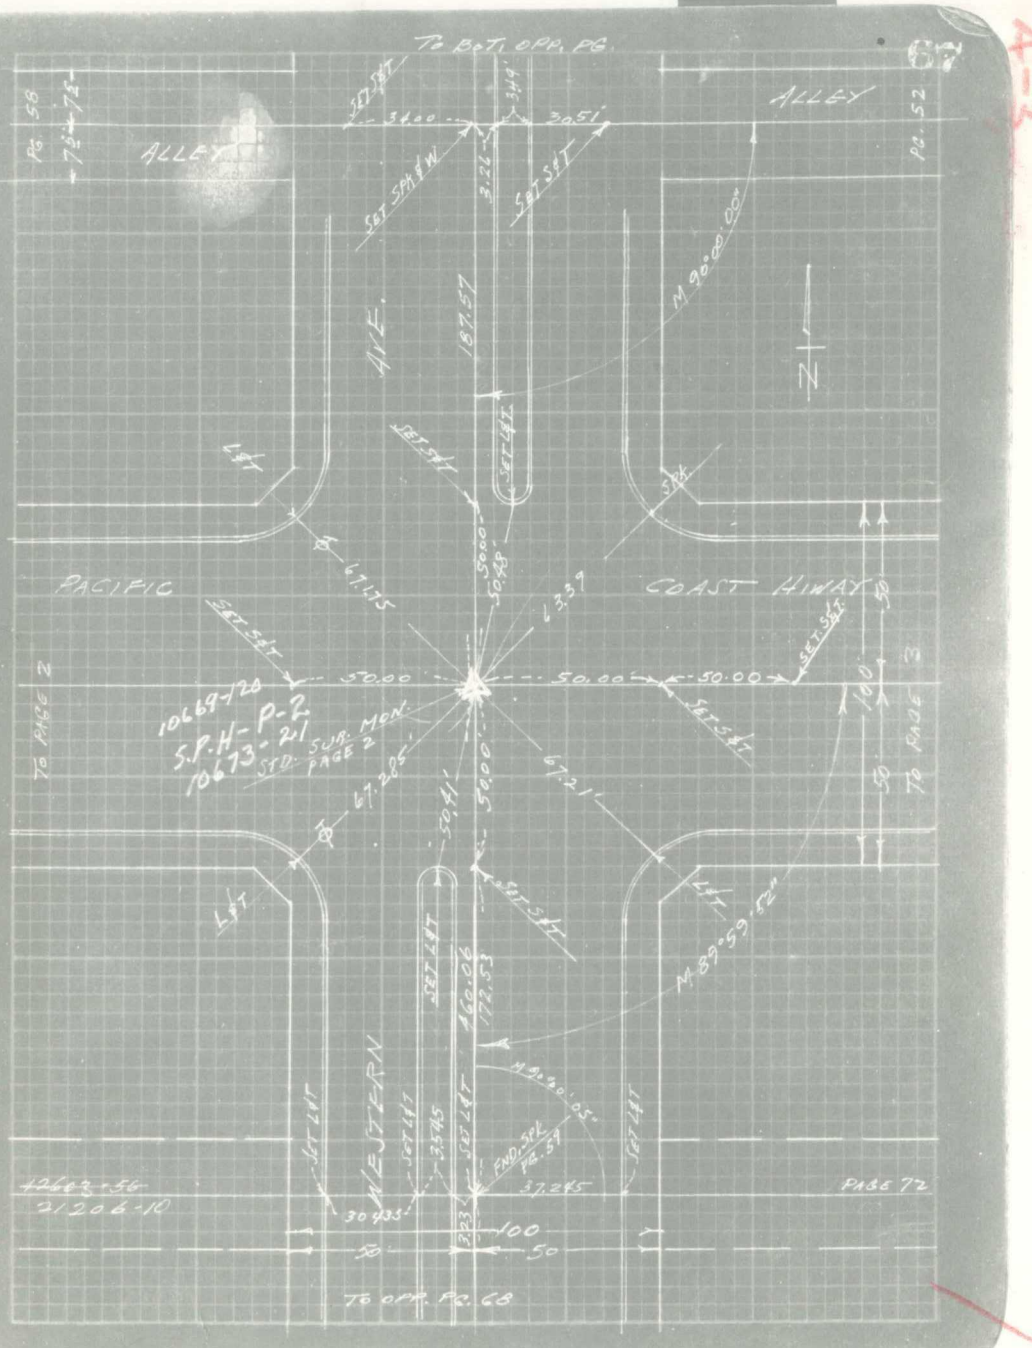


WS 28 A-3

Co. Engr. F.B. 1330:87

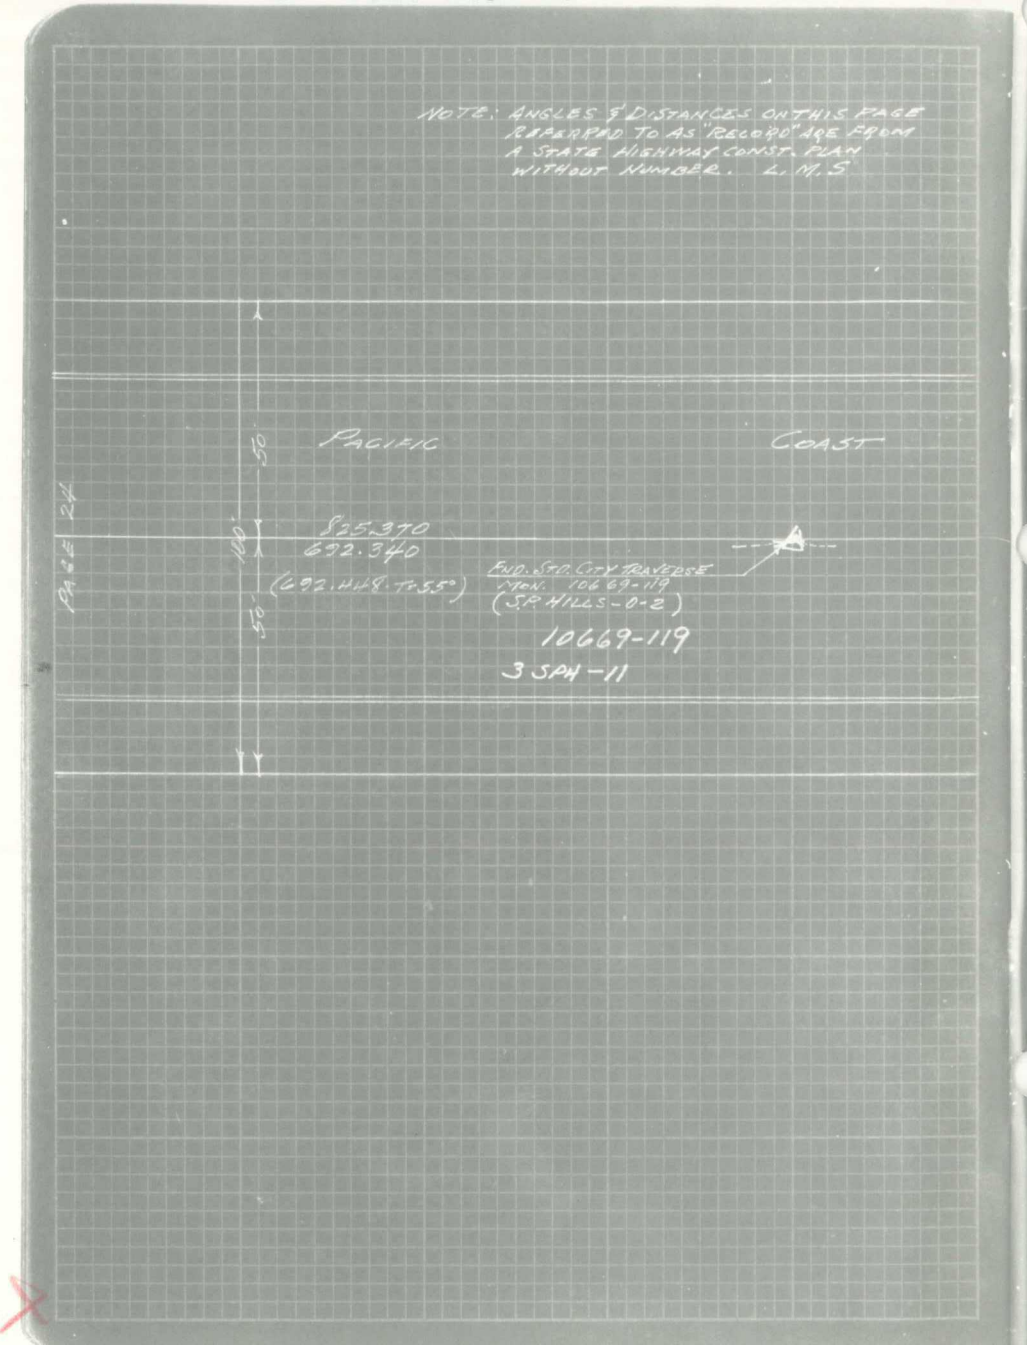


Co. Engr. F.B. 1330:88

21206

6

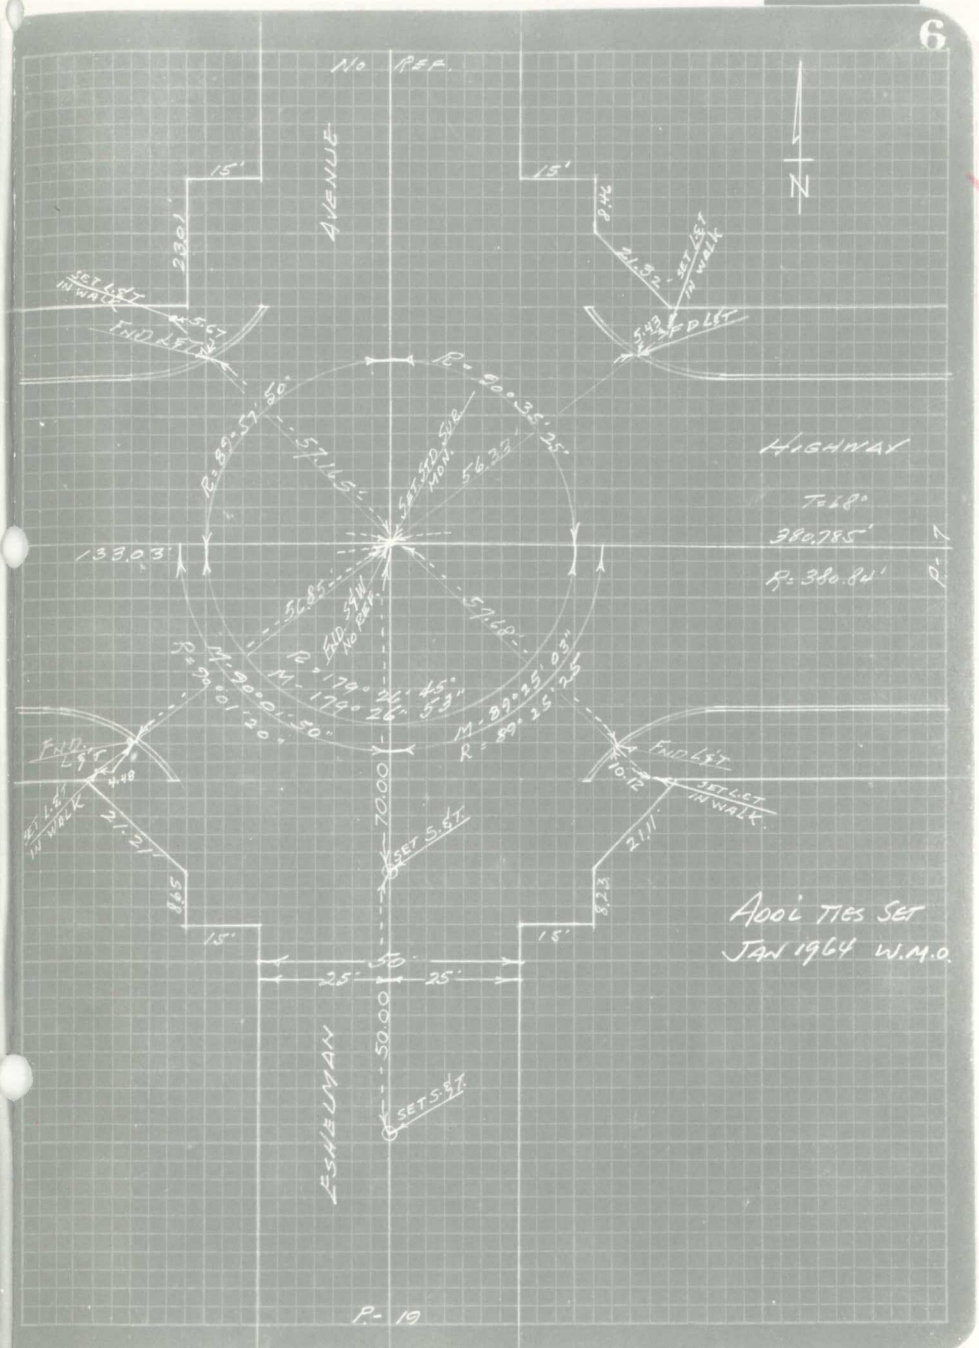


MS 28/43

Co. Engr. F.B. 1330:89

Co. Engr. F.B. 1330:90

21206

7

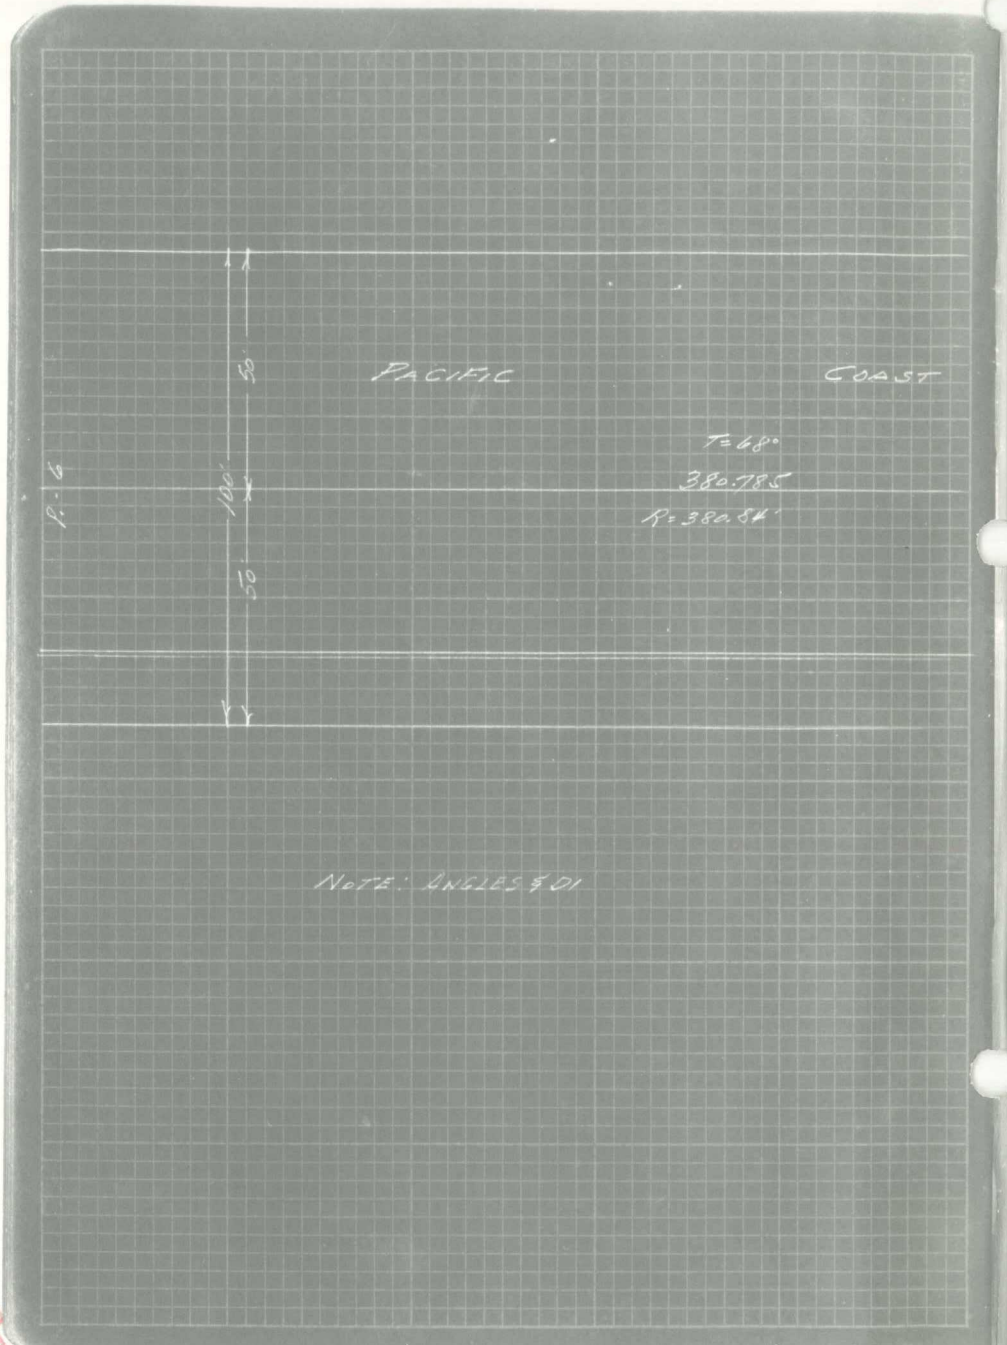


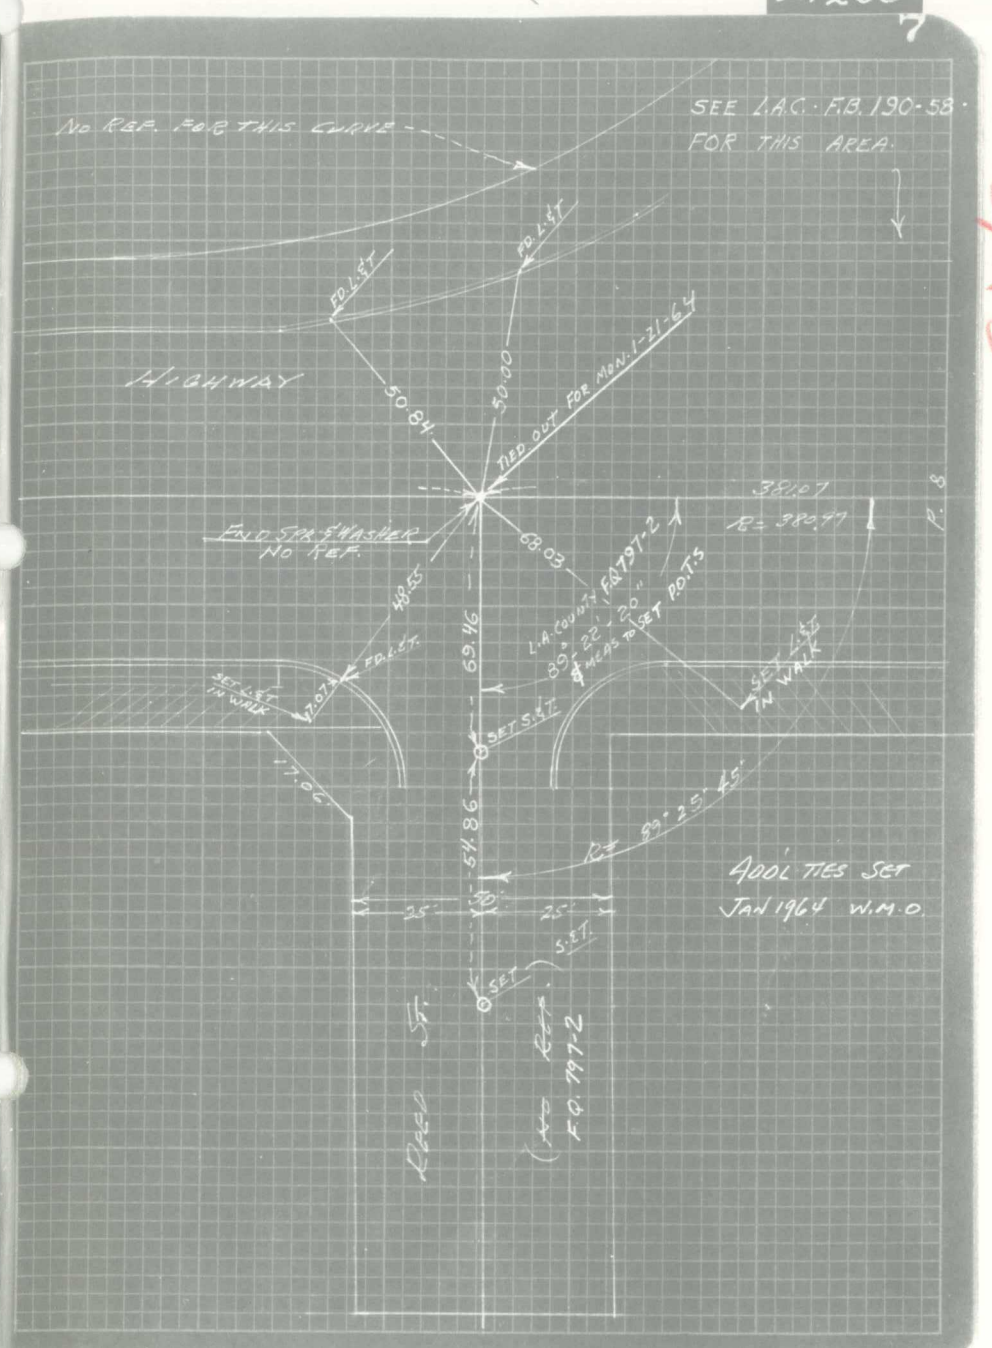

Co. Engr. F.B. 1330:91

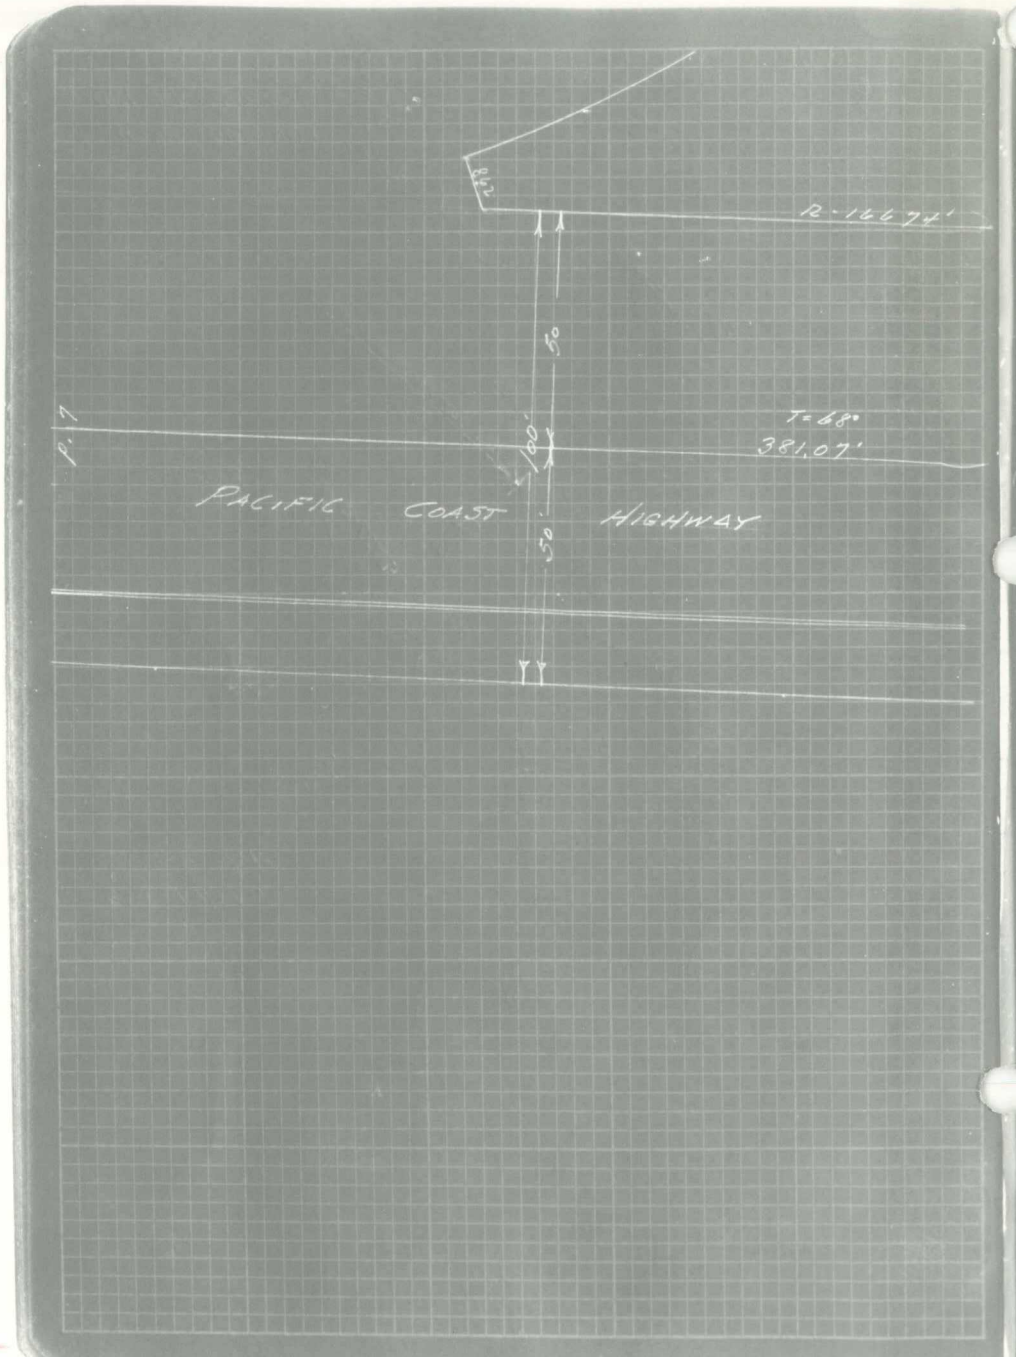


Co. Engr. F.B. 1330:92

21206

8

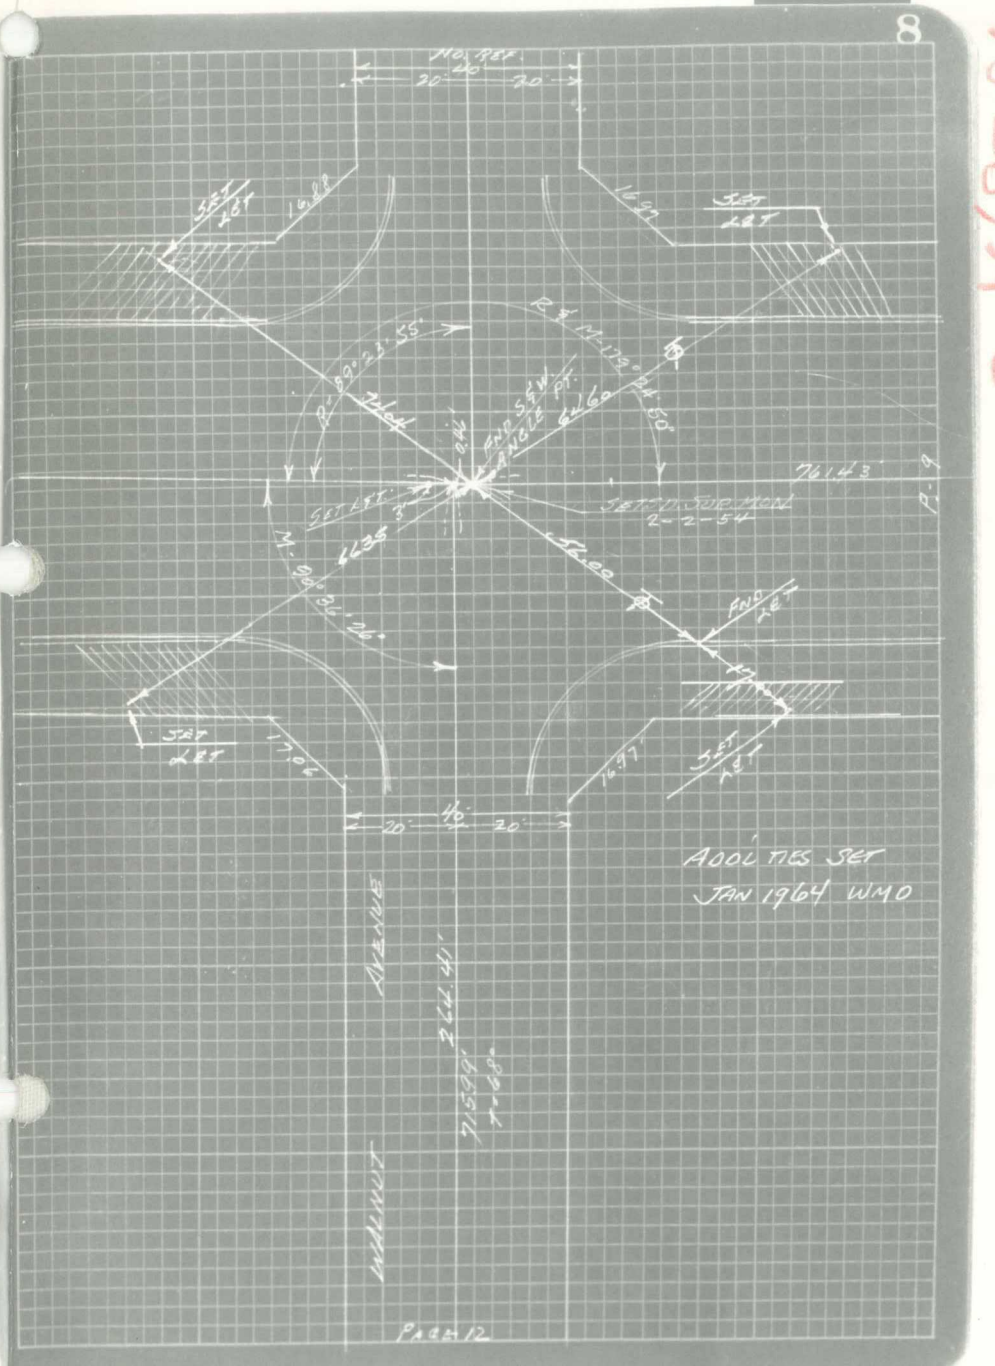
SET L&T
SET L&T
SET L&T

Co. Engr. F.B. 1330:93

Co. Engr. F.B. 1330:94

21206

9

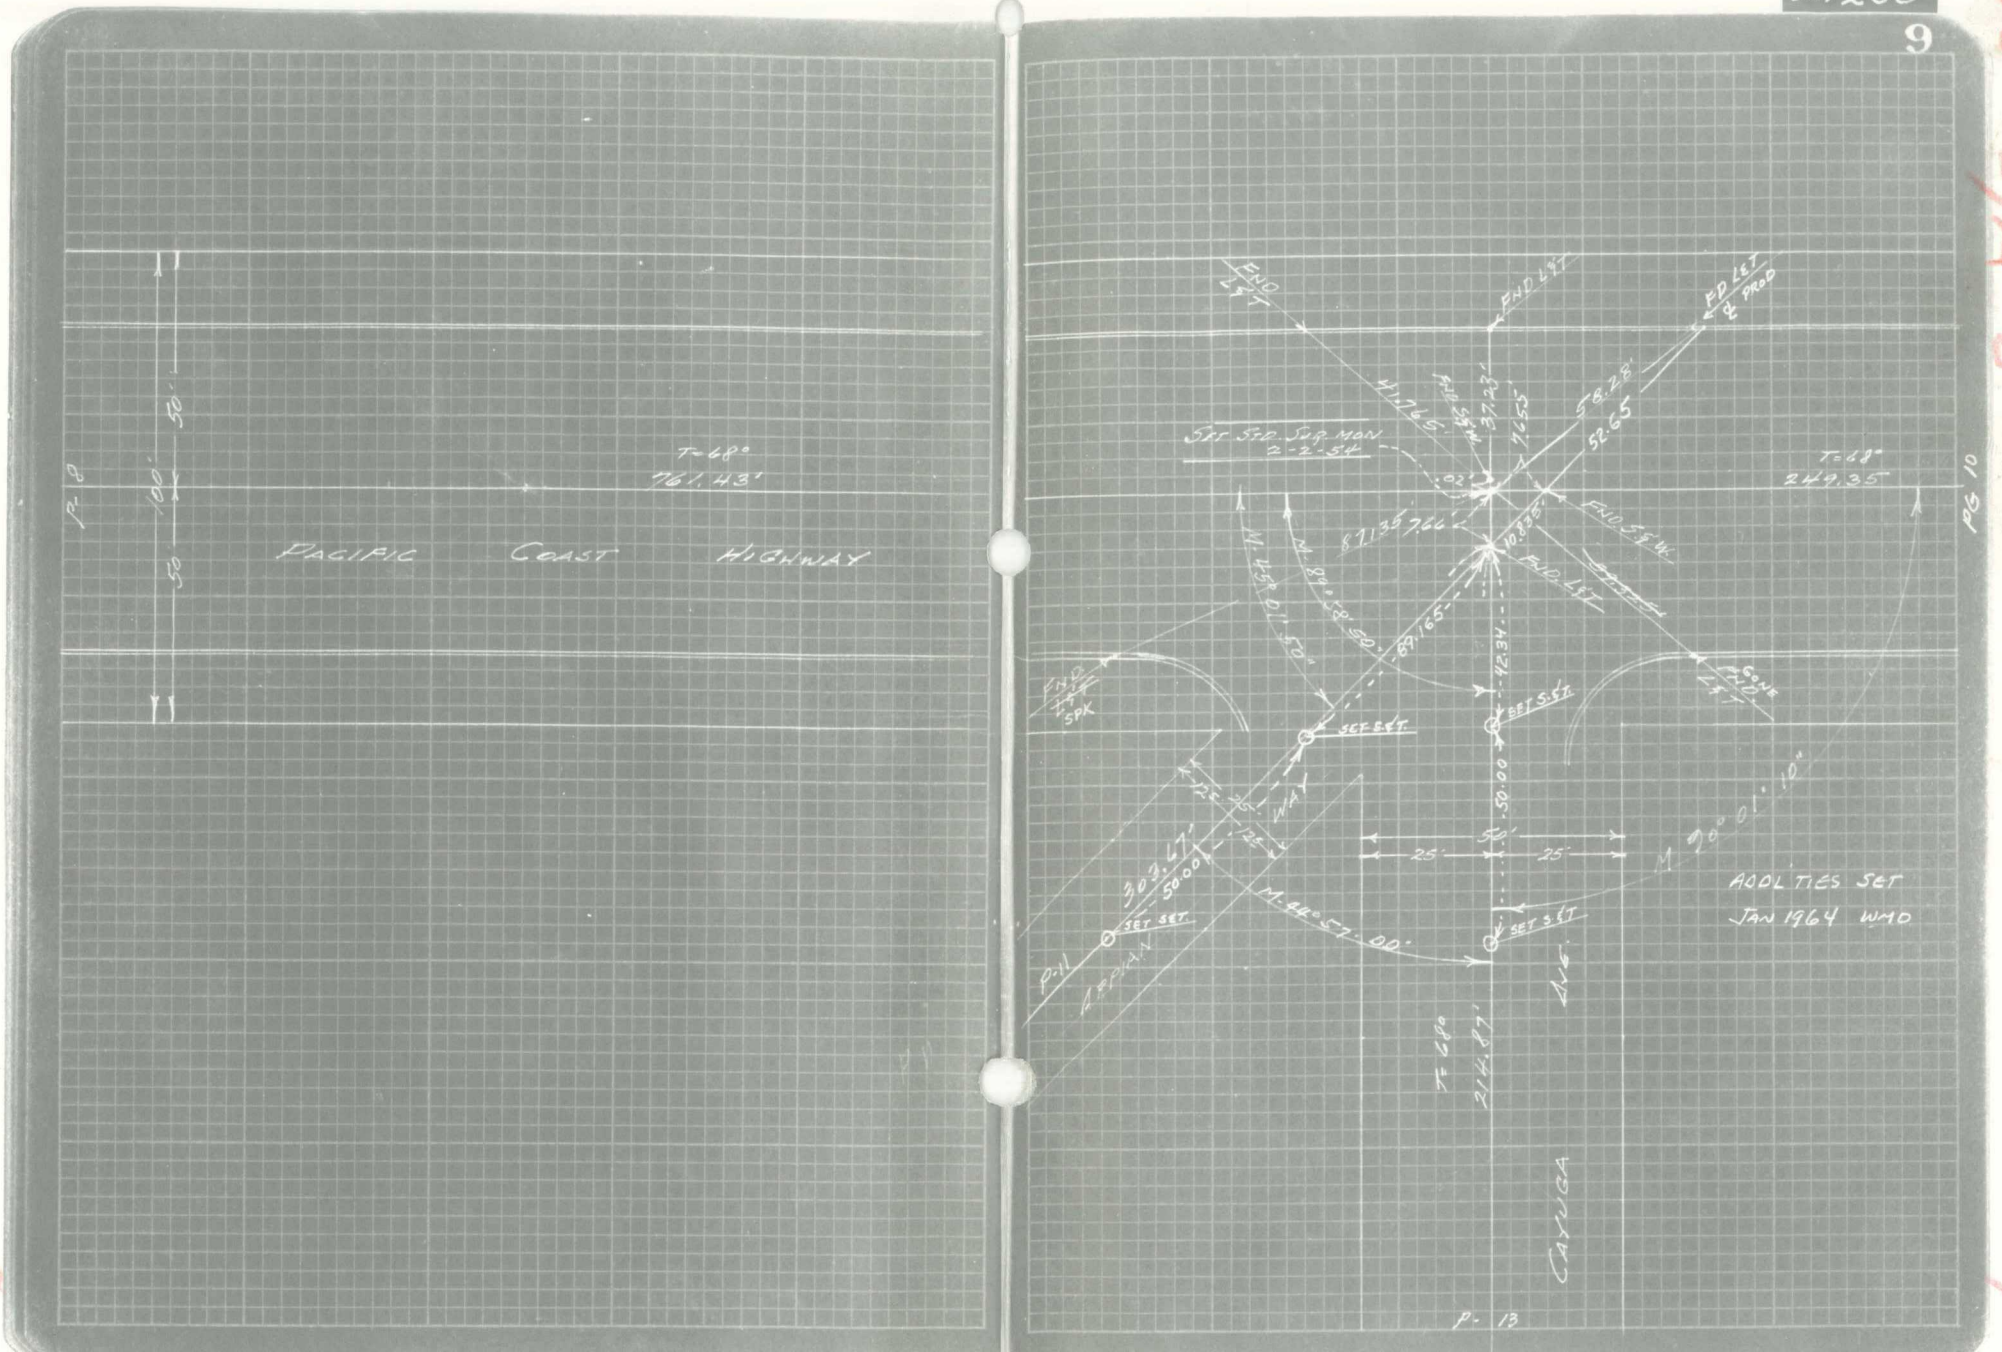


4528A-3

Co. Engr. F.B. 1330:95

Co. Engr. F.B. 1330:96

21206

10

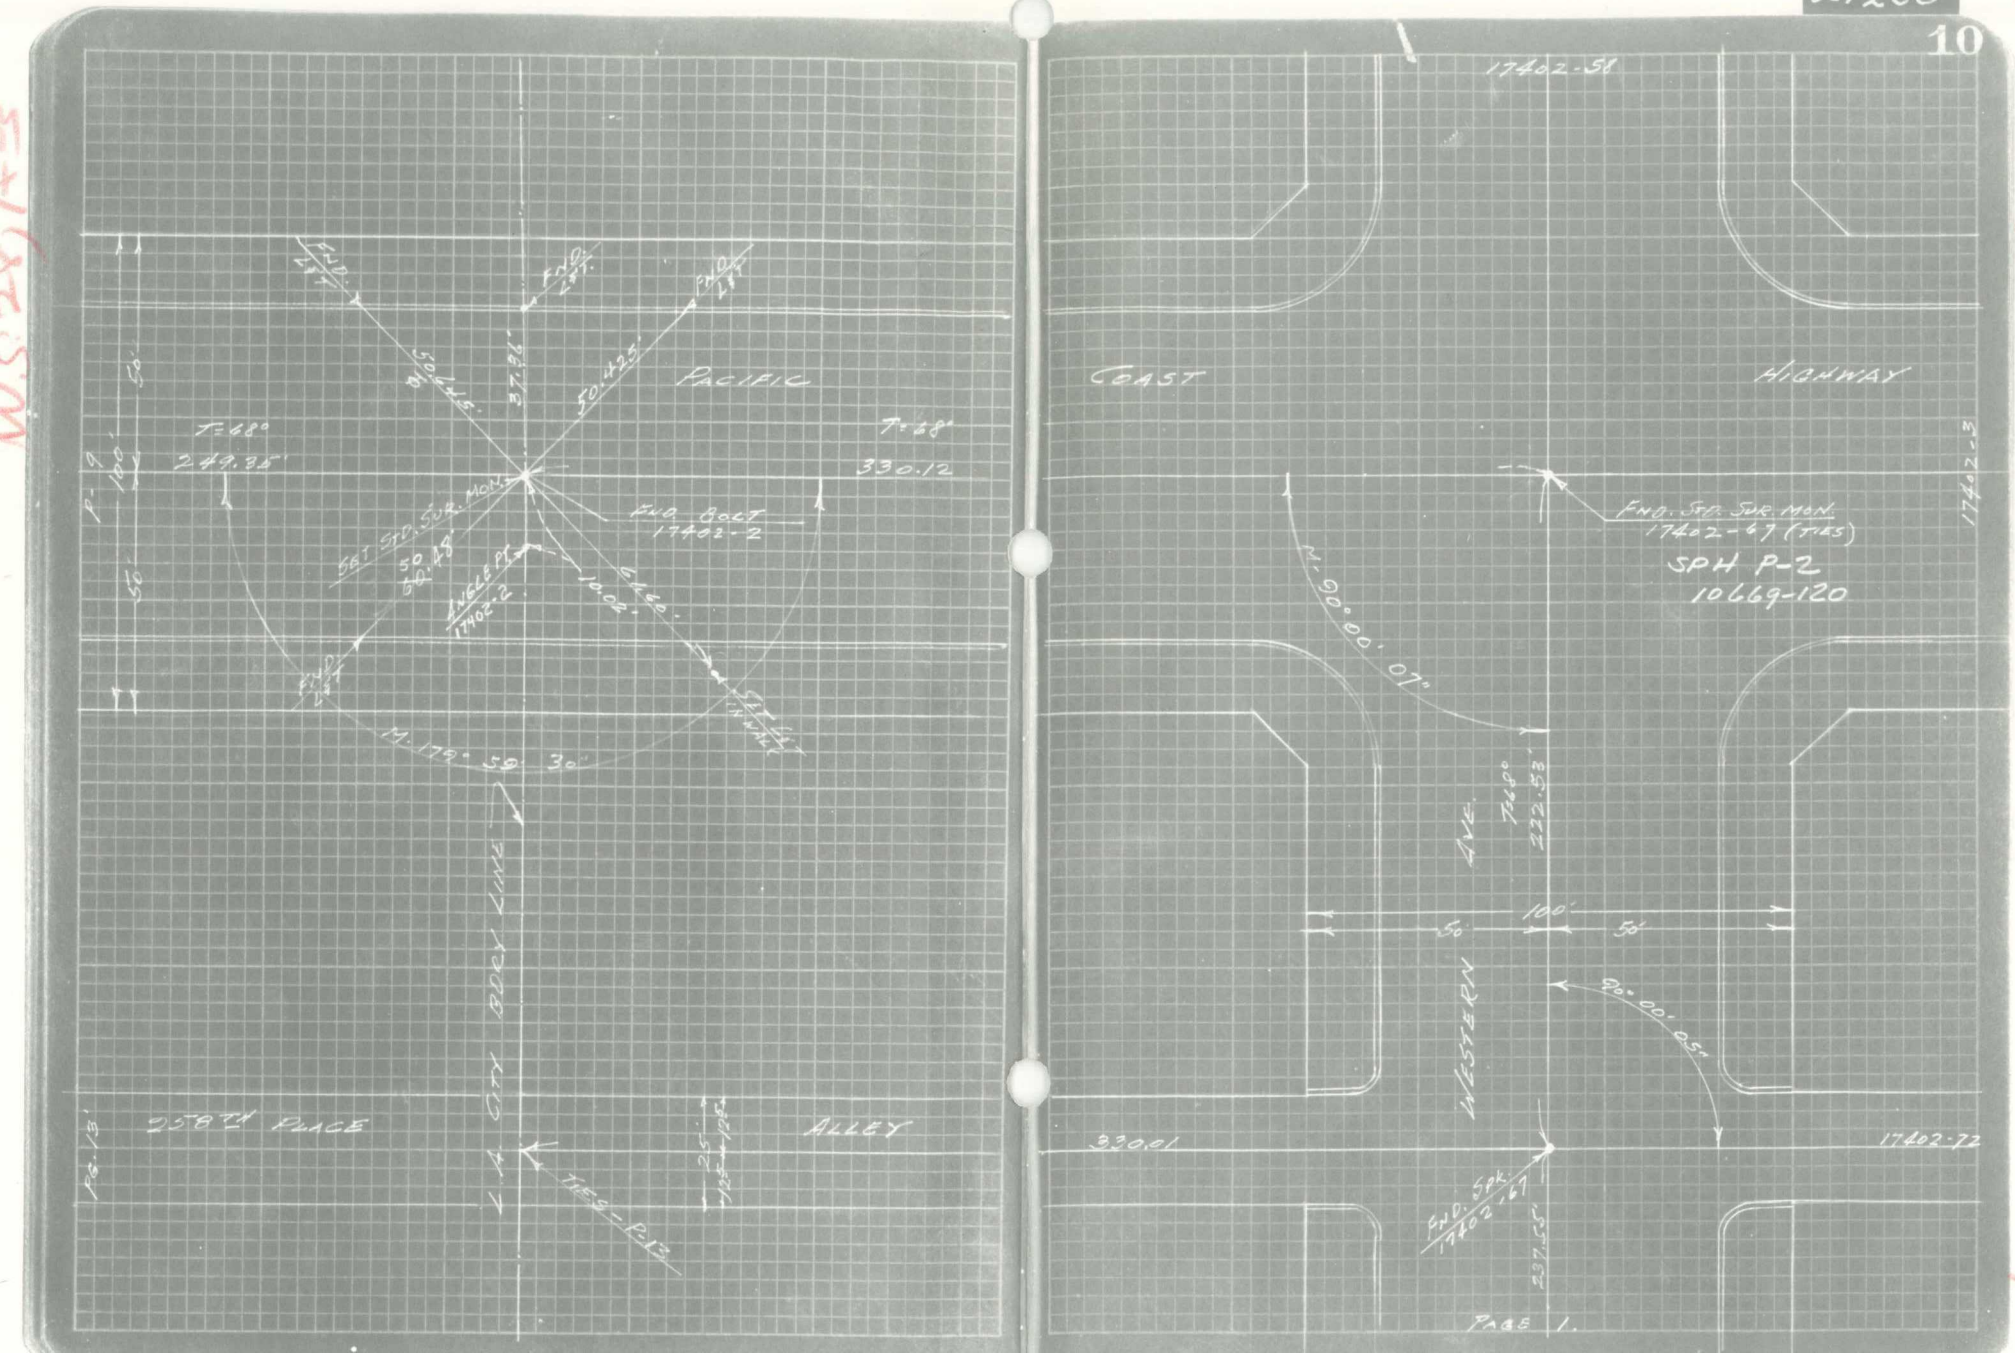


W.S.28/A-3

E-4 82 SM

21206

24

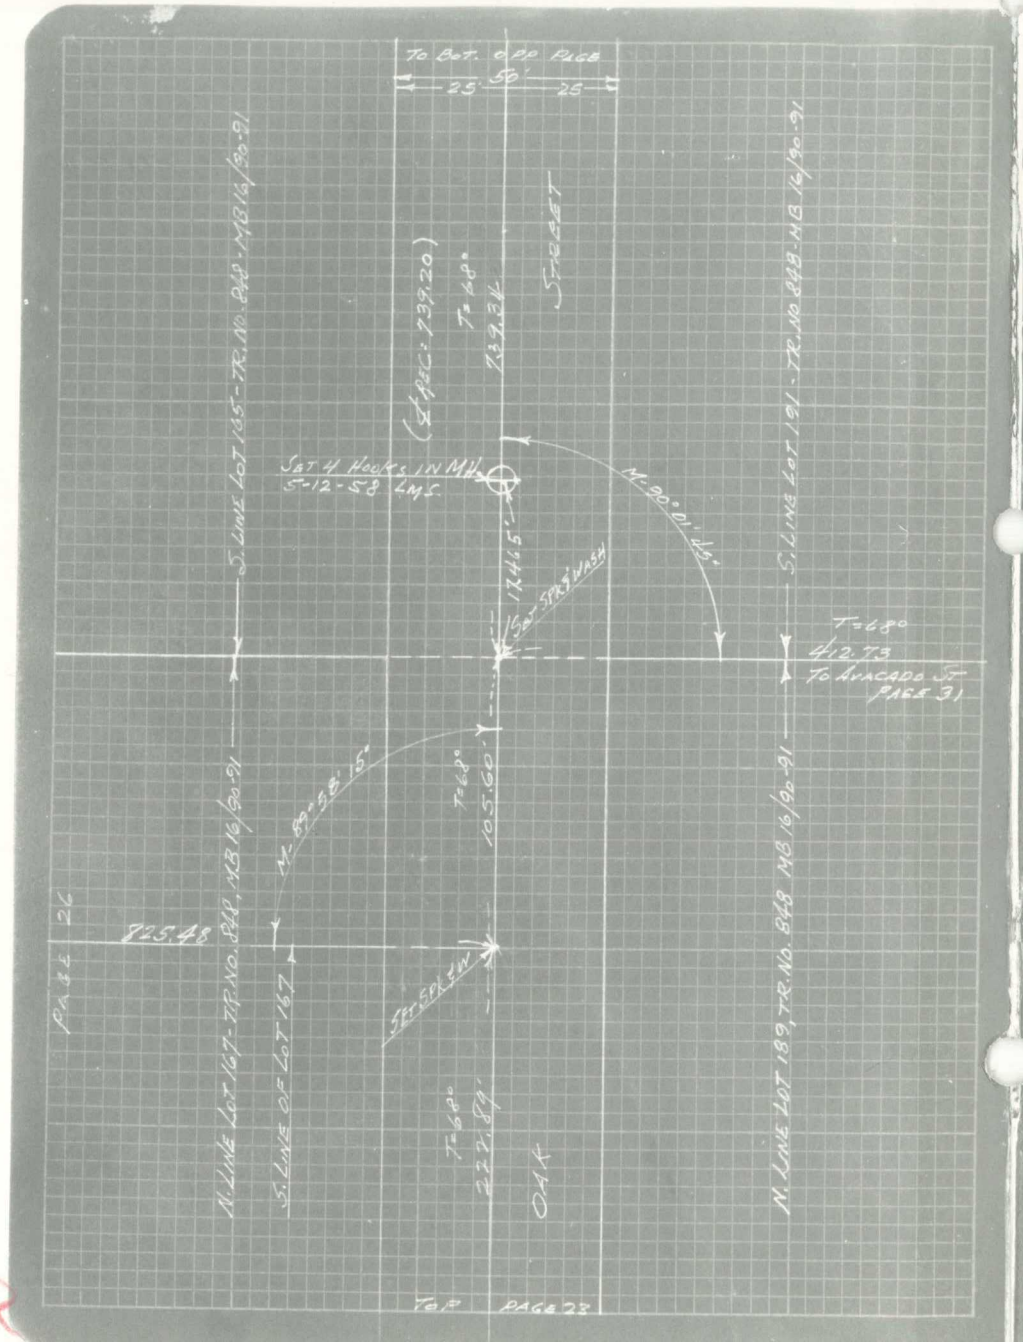


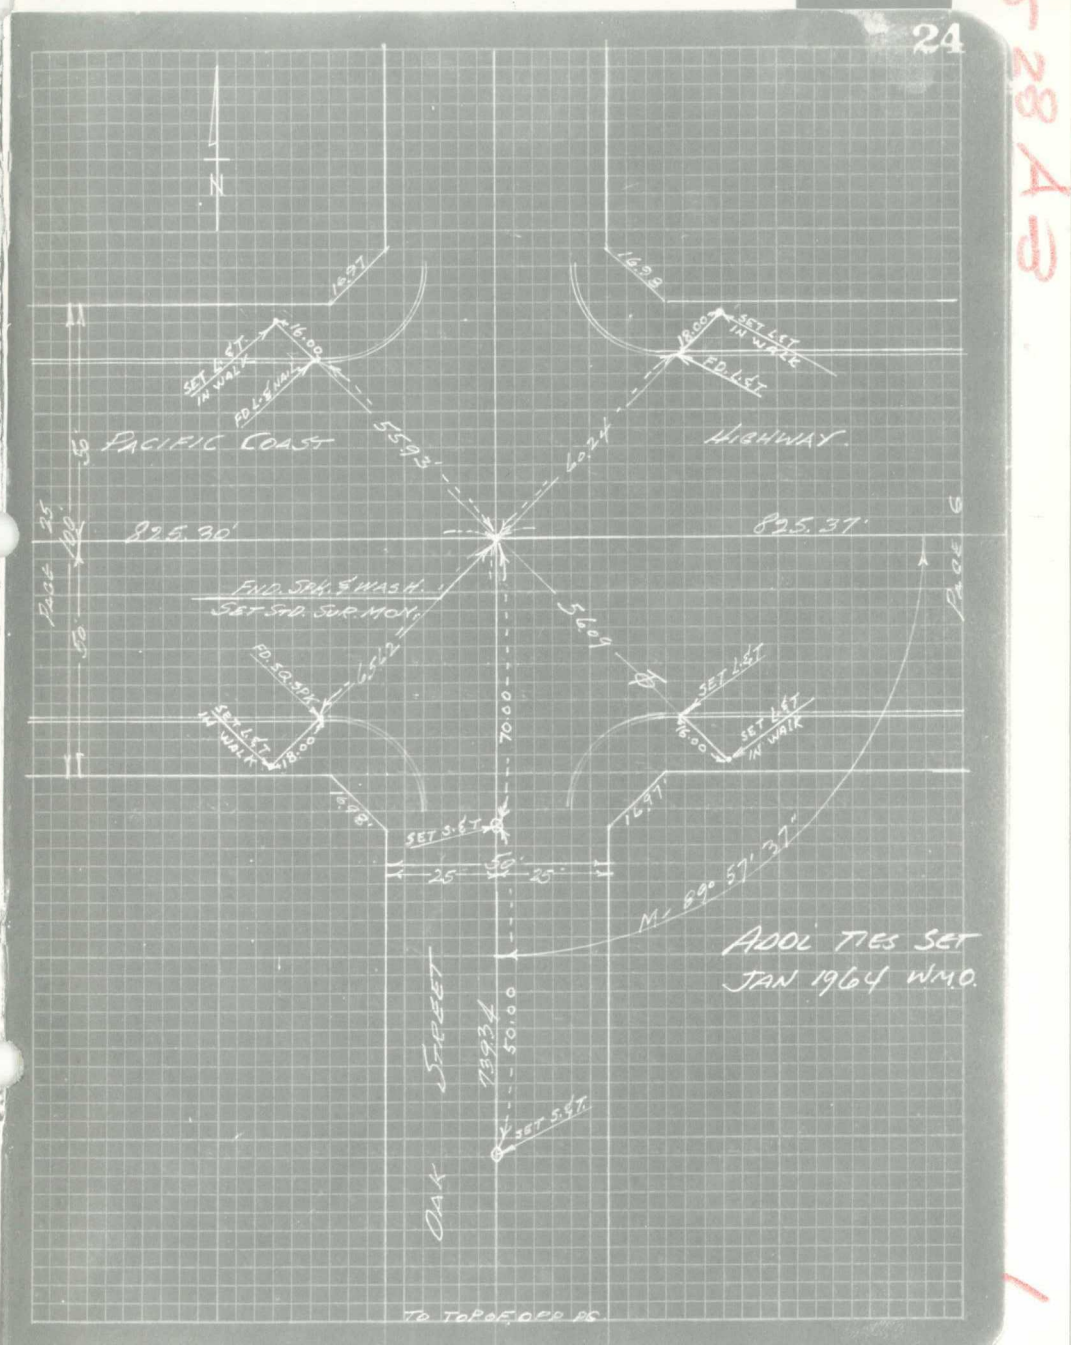


MS 284B

Co. Engr. F.B. 1330:99

Co. Engr. F.B. 1330:100

21206

MS 28/A-3

Indexed 5-19-54

NARBONNE AVENUE.
PACIFIC COAST HIGHWAY TO 262ND STREET

262ND STREET
NARBONNE AVE. TO CYPRESS AVENUE.

LUCILLE STREET
PACIFIC COAST HIGHWAY TO SLY.

CYPRESS AVENUE
PACIFIC COAST HIGHWAY TO 262ND ST.

PENNSYLVANIA AVENUE
PACIFIC COAST HIGHWAY TO 1358± SOUTHERLY.

PACIFIC COAST HIGHWAY
NARBONNE AVE TO PENNSYLVANIA AVE

CENTER LINE SURVEY JAN - MAY '54

GF 3650'

STRATFORD L.M.
BISH L.A.
HODGE M.M.
DIBBLE C.H.

REF: L.A. CO. SURVEYORS MAP NO. B-319
TRACT MAPS: NO. 848, M.B. 16/90-91
NO. 954, M.B. 17/16
L.A. CO. SURVEYORS MAP NO. 8936

25

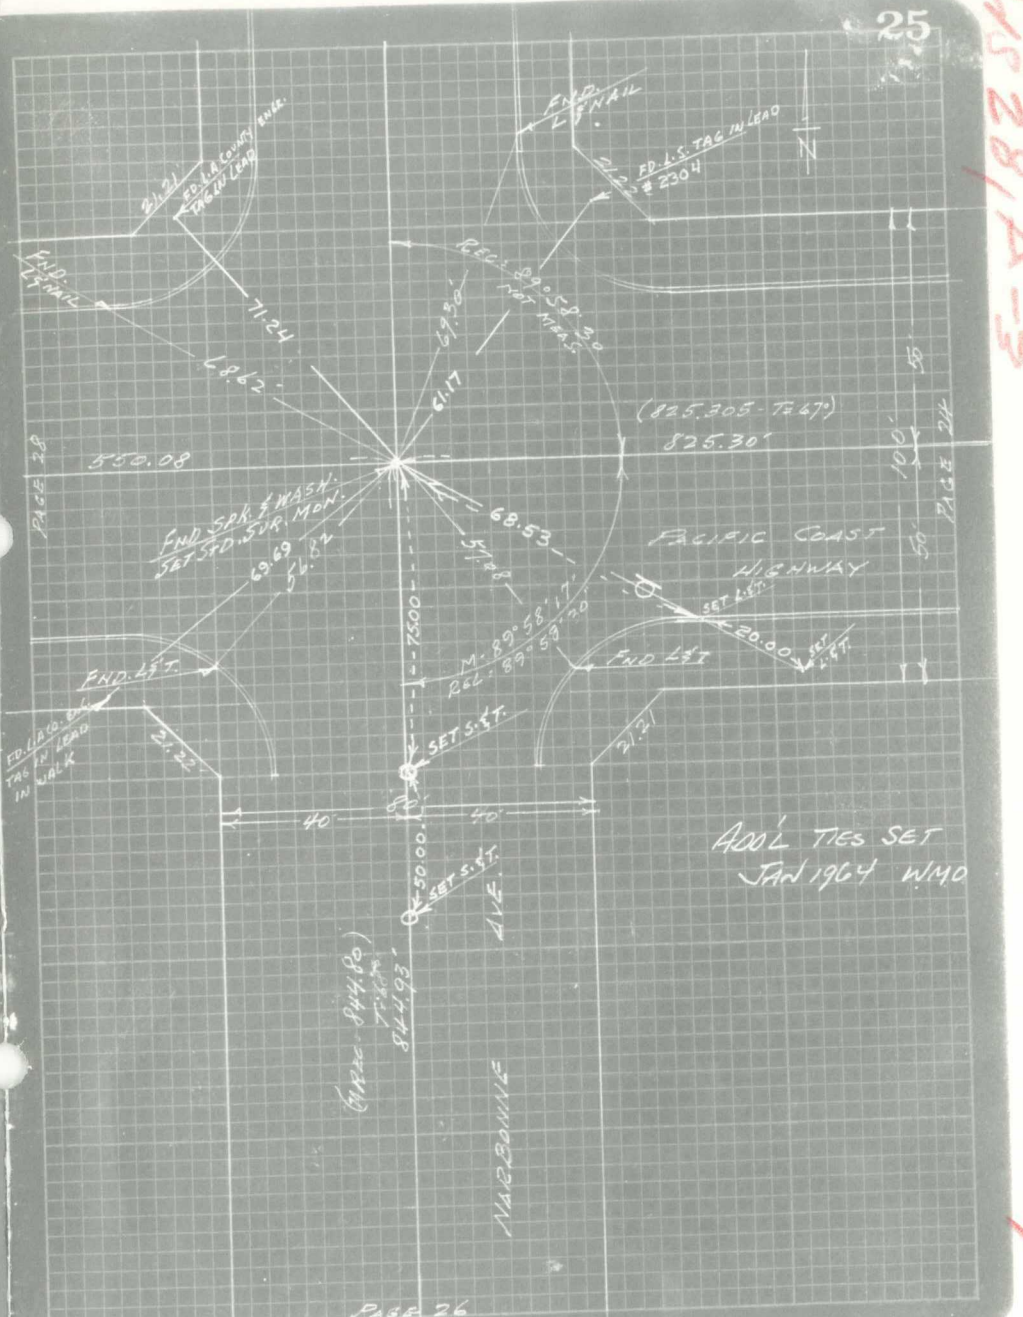

Co. Engr. F.B. 1330:101

Co. Engr. F.B. 1330:102

21206

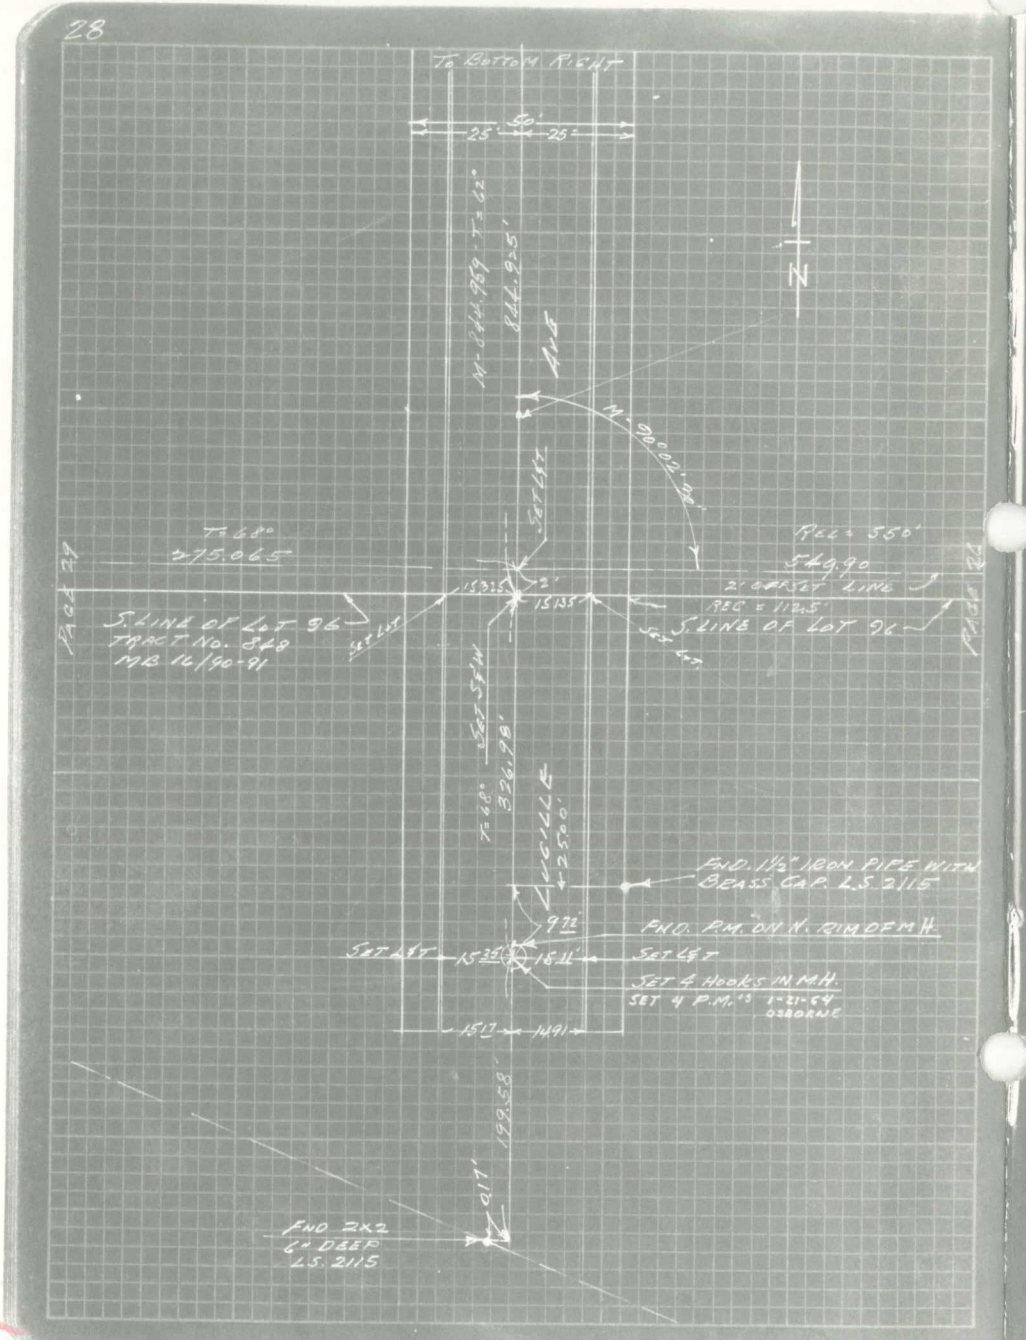


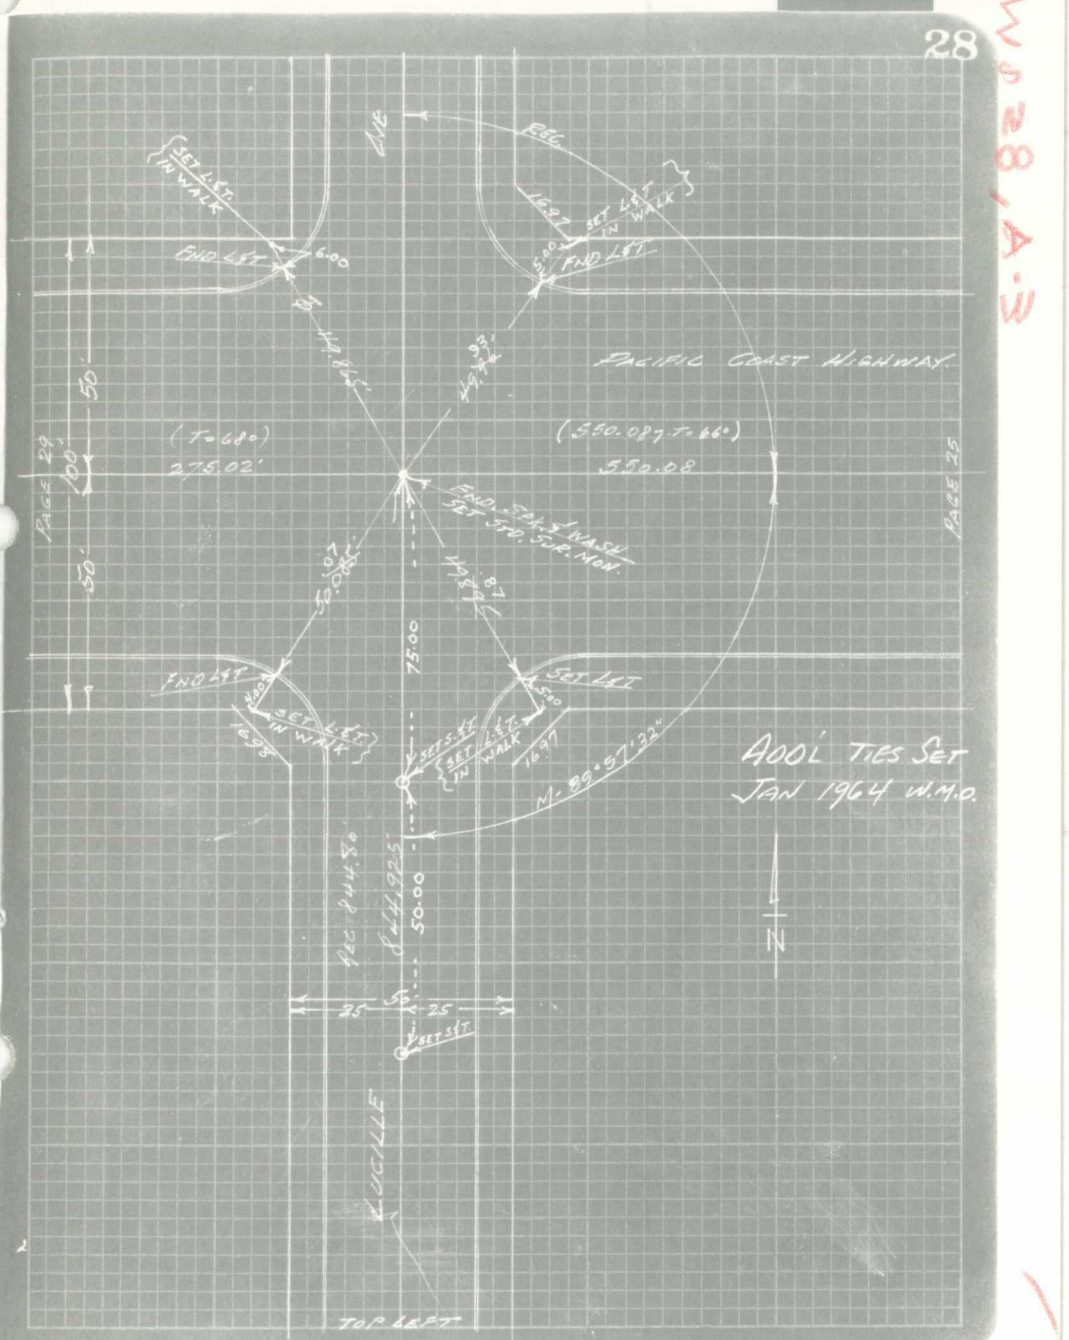

Co. Engr. F.B. 1330:103

Co. Engr. F.B.1330:104

21206

29

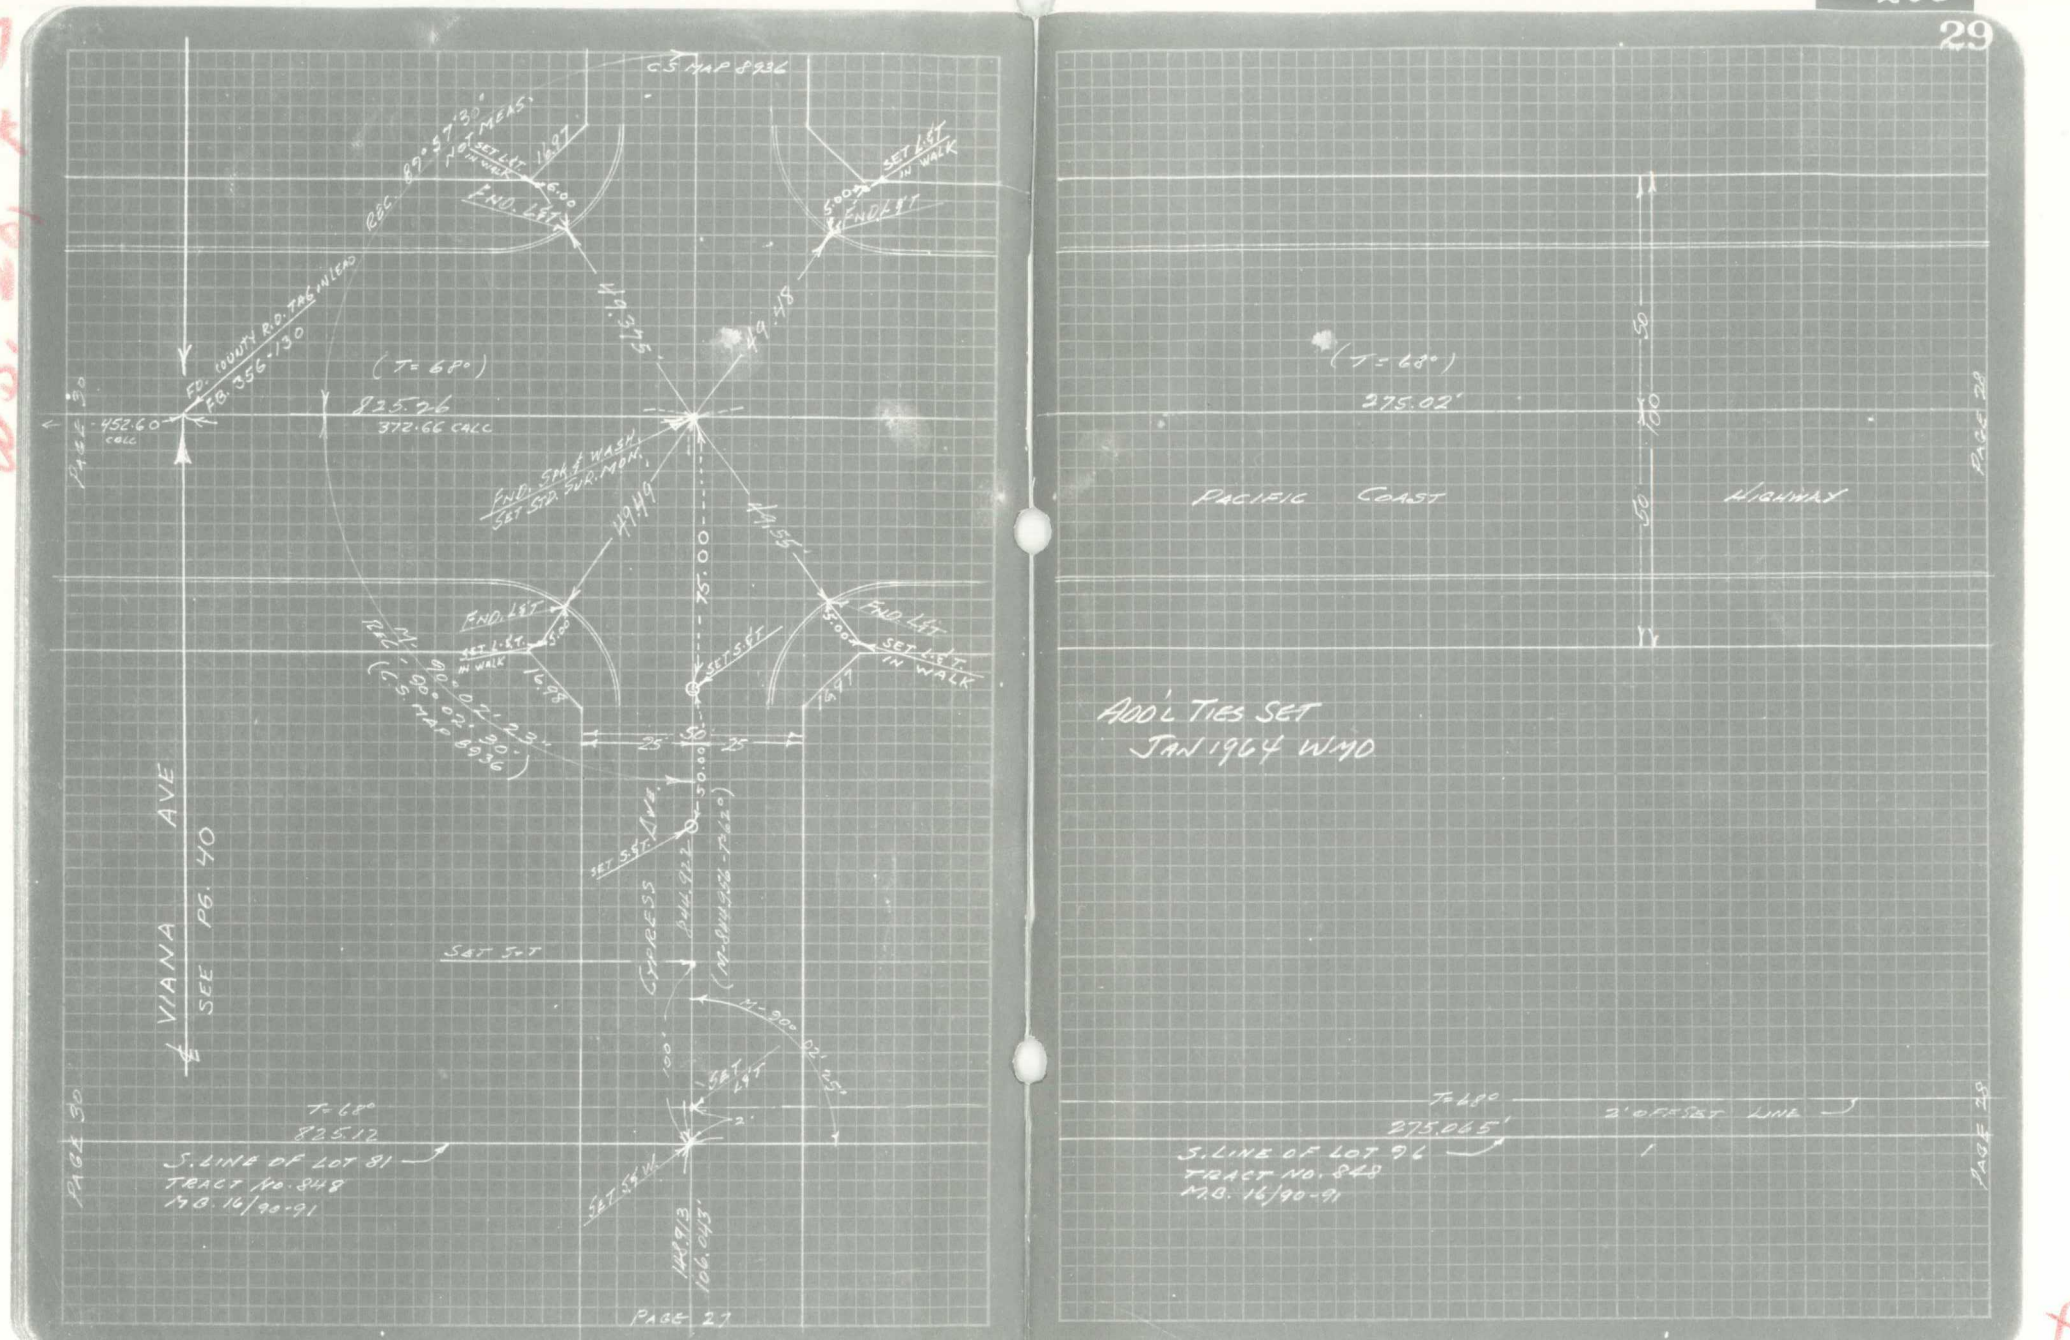

Co. Engr. F.B. 1330:105

Co. Engr. F.B. 1330:106

21206

30

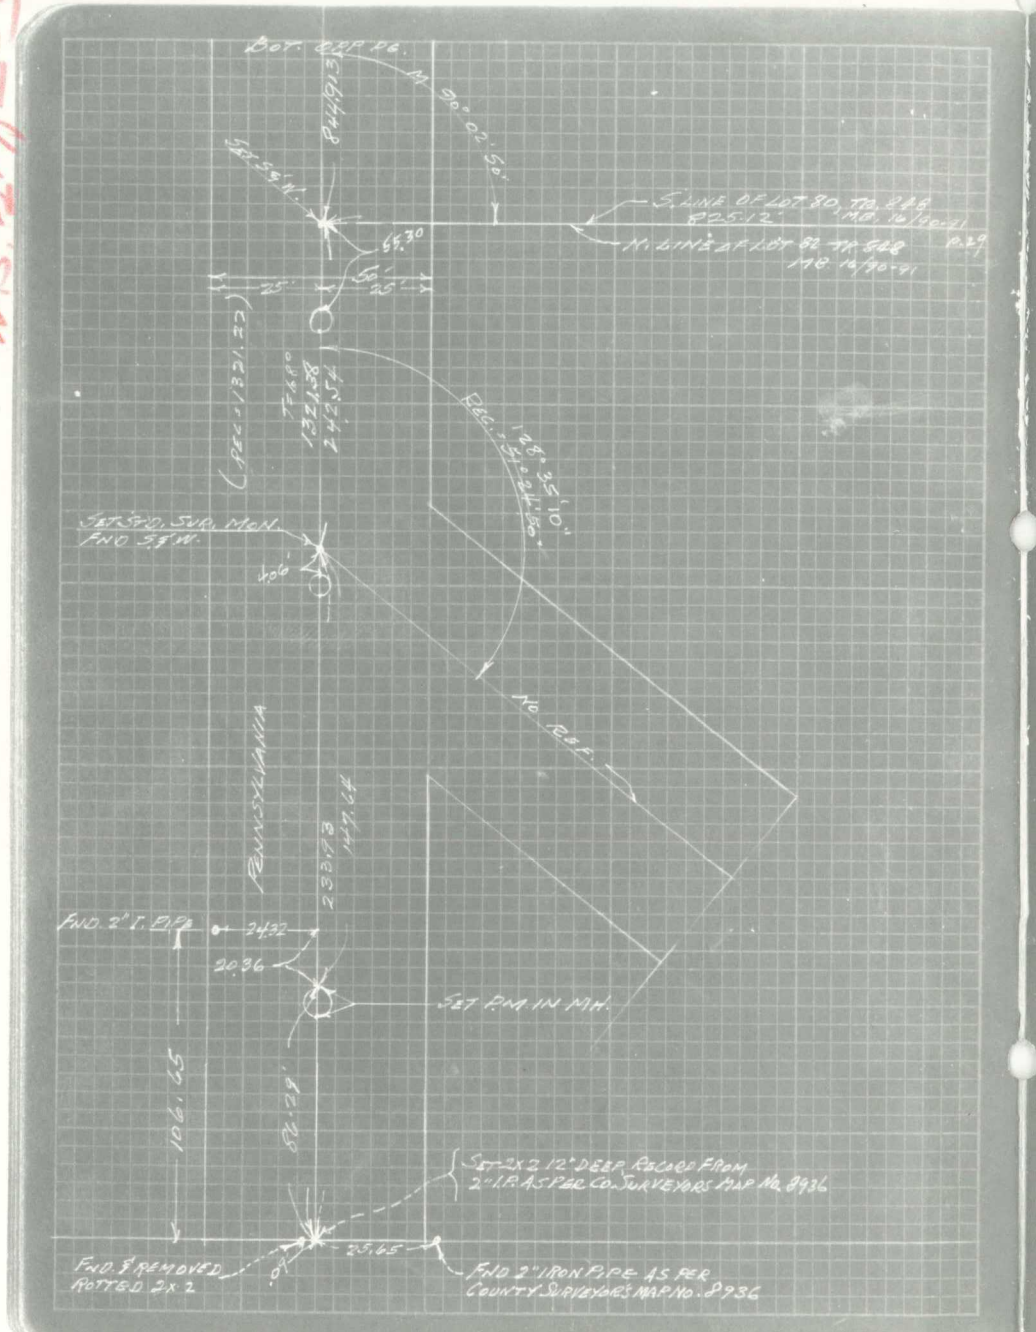


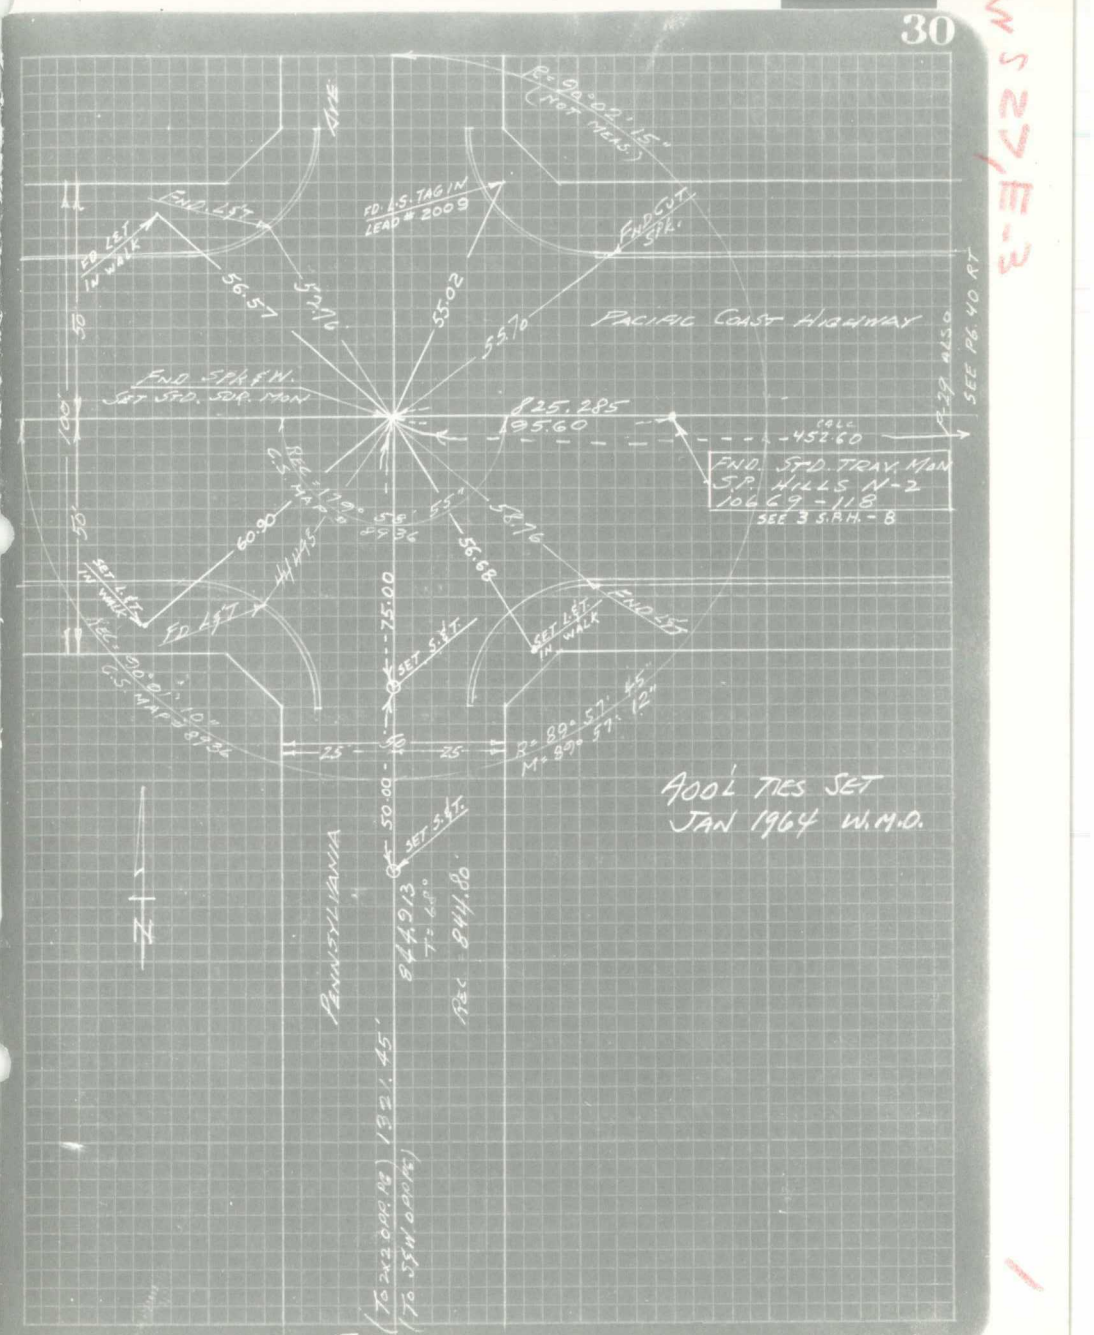

Co. Engr. F.B. 1330:107

Co.Engr. F.B. 1330:108

21206
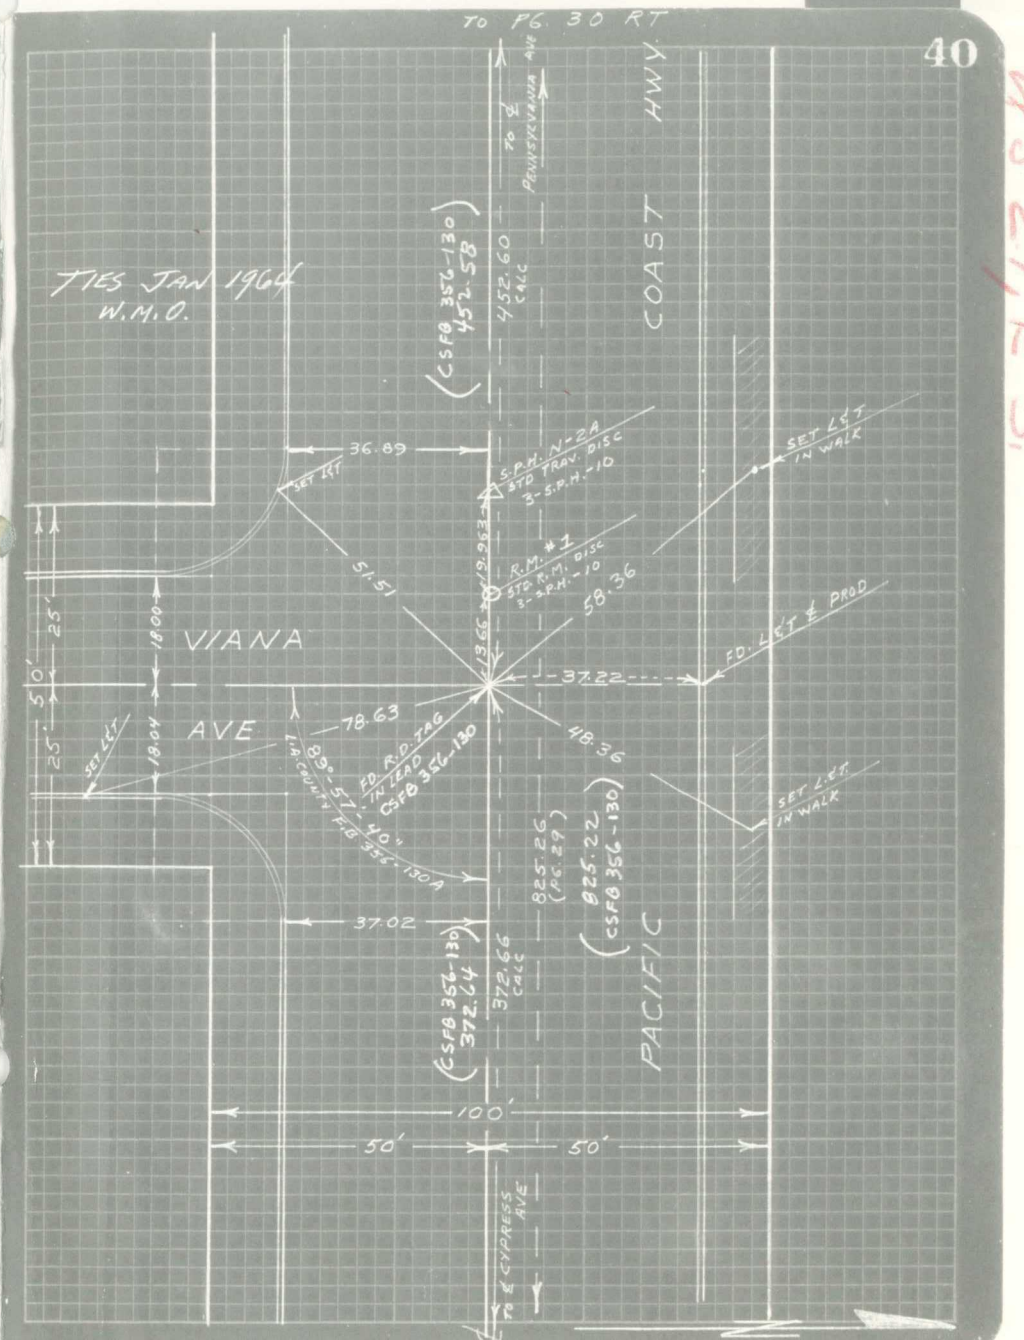
40