Notes Ck'd by	Survey of	F.B. 1526 Pg.	
Map No.	JN Tape Std °F		
Office Work	Surveyed by		
Checked	Notes Date		
Date	Indexed		

Page	Job	Description
		SAN GABRIEL BLVD. (PRICE RD. 8549)
5-11	C.L.	Align. fr. Imperial Hwy to Everest St.
13-19	Topo.	Loc. Imp. -Imperial Hwy. to Everest St.
21-34	C.L.	Brookshire Ave. J.N. 0745 Align.-Downey Ave. to Devenir St
35-42	Topo.	Loc. Imp.-Downey Ave. to 600' N of Gardendale Ave.
43-54	C.L.	Align. fr. Alameda St. to Fontana St.
55-64	Topo.	Loc. Imp. fr. N. line Tr. 12768 to S. line Tr. 10689.
67-82	C.L.	Align. fr. Eucalyptus St. N'ly to Alameda St.
83-100	Topo.	Loc. Imp. fr. Eucalyptus St. to Alameda St.
101-108	C.L.	Align. fr. Alameda St. to Firestone Blvd.
109-155	Topo.	Loc. Imp. fr. Alameda St. to Fifth St., Downey.
157-161	C.L.	Align. fr. Tenth St., Downey to Gallatin School House Rd.
163-188	Topo.	Loc. Imp. fr. Tenth St., Downey to Gallatin School House Rd.
189-209	Topo.	Loc. Imp. on Brookshire Ave. & Grant Ave. fr. Golden Ave. to

Microfilmed Aug 91

F.B. _____ Pg. _____

Gardendale Ave.

211-212 C.L. Patton Rd.-Tr. 12768-Olson Sur.
Service note fr. Alameda St.
to Stewart & Grey Rd.

PLEASE RETURN TO
LOS ANGELES COUNTY ENGINEER
403 Los Angeles County Engineering Bldg.

Do not extend this side of this line.

Note: Any Additions or Changes on this Sheet Must be Made or Circled in Red Ink With Date and Name of Person Making Change

COPIES TO

LOS CERRITOS

(REGIONAL OFFICE)

pages 5 thru 11

Notes Ck'd by D. M. Finley	Survey of Price Rd
Map No. B-2169	W. [illegible]
Office Work OES	Surveyed by R L Willey
Checked D M F	Notes [illegible] Date 2-49
Date Mar. 1949	Indexed 2-25-49

F. B. 1526 Pg. 5

BROOKSHIRE AVE.

CENTER LINE
SURVEY
SAN GABRIEL BLVD
PRICE RD
JN 8549

2-49
R L Willey
L V Smith
D Sappell
C T Nowacki
M Sonnenschein

H.C. 56-27

Note: Any Additions or Changes on This Sheet Must be Made or Circled in Red Ink With Date and Name of Person Making Change.

Do not extend notes this side of this line.

RETURN TO
LOS ANGELES COUNTY SURVEYOR
700 HALL OF RECORDS

FORM 247 5M

RETURN TO
LOS ANGELES COUNTY SURVEYOR
700 HALL OF RECORDS

Note: Any Additions or Changes on This Sheet Must be Made or Circled in Red Ink With Date and Name of Person Making Change.

Do not extend notes this side of this line.

W.S. 33-A-3

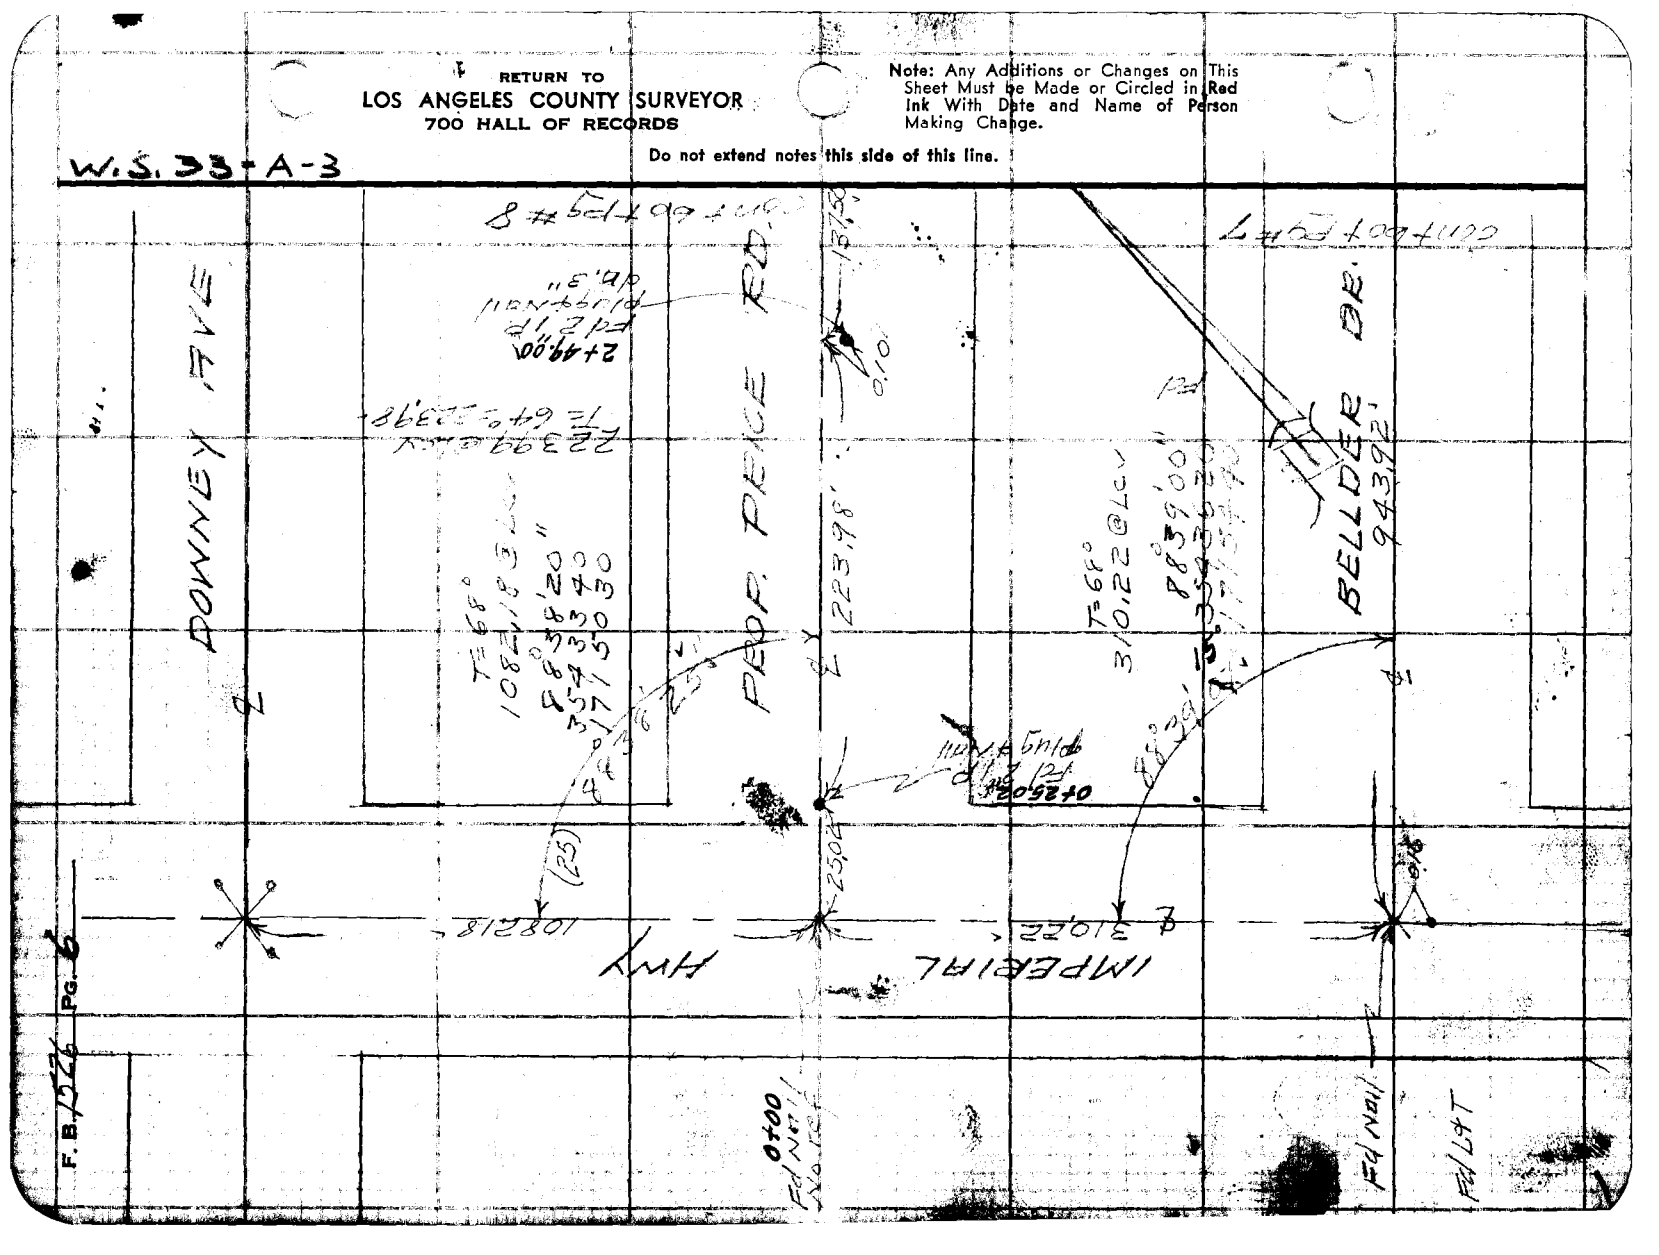

Notes Ck'd by D. M. Finley	Survey of Price Rd
Map No. B-2169	W. 0.8549 Tape No. 097 St'd 68 °F
Office Work OES	Surveyed by R L Willey
Checked D. M. F.	Notes " Date 2-49
Date Mar. 1949	Indexed

F. B. 1526 Pg. 7

W.S. 33 - A-3

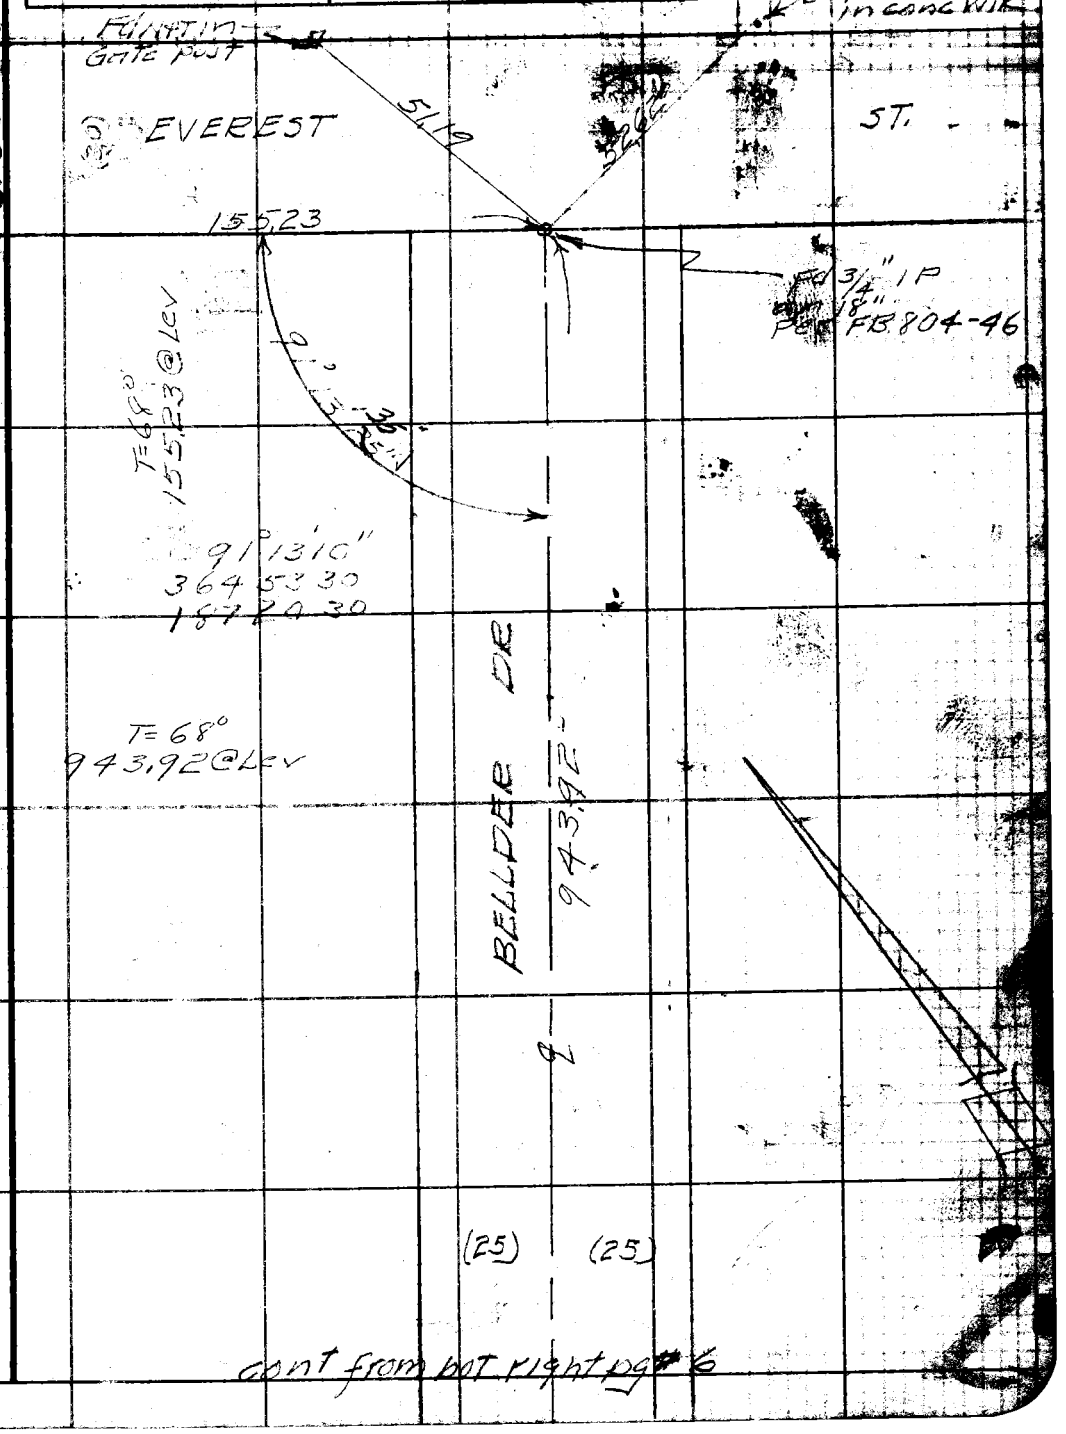

cont from bot right pg # 6

Note: Any Additions or Changes on This Sheet Must be Made or Circled in Red Ink With Date and Name of Person Making Change.

Do not extend notes this side of this line.

RETURN TO
LOS ANGELES COUNTY SURVEYOR
700 HALL OF RECORDS

FORM 247 5M 5-46

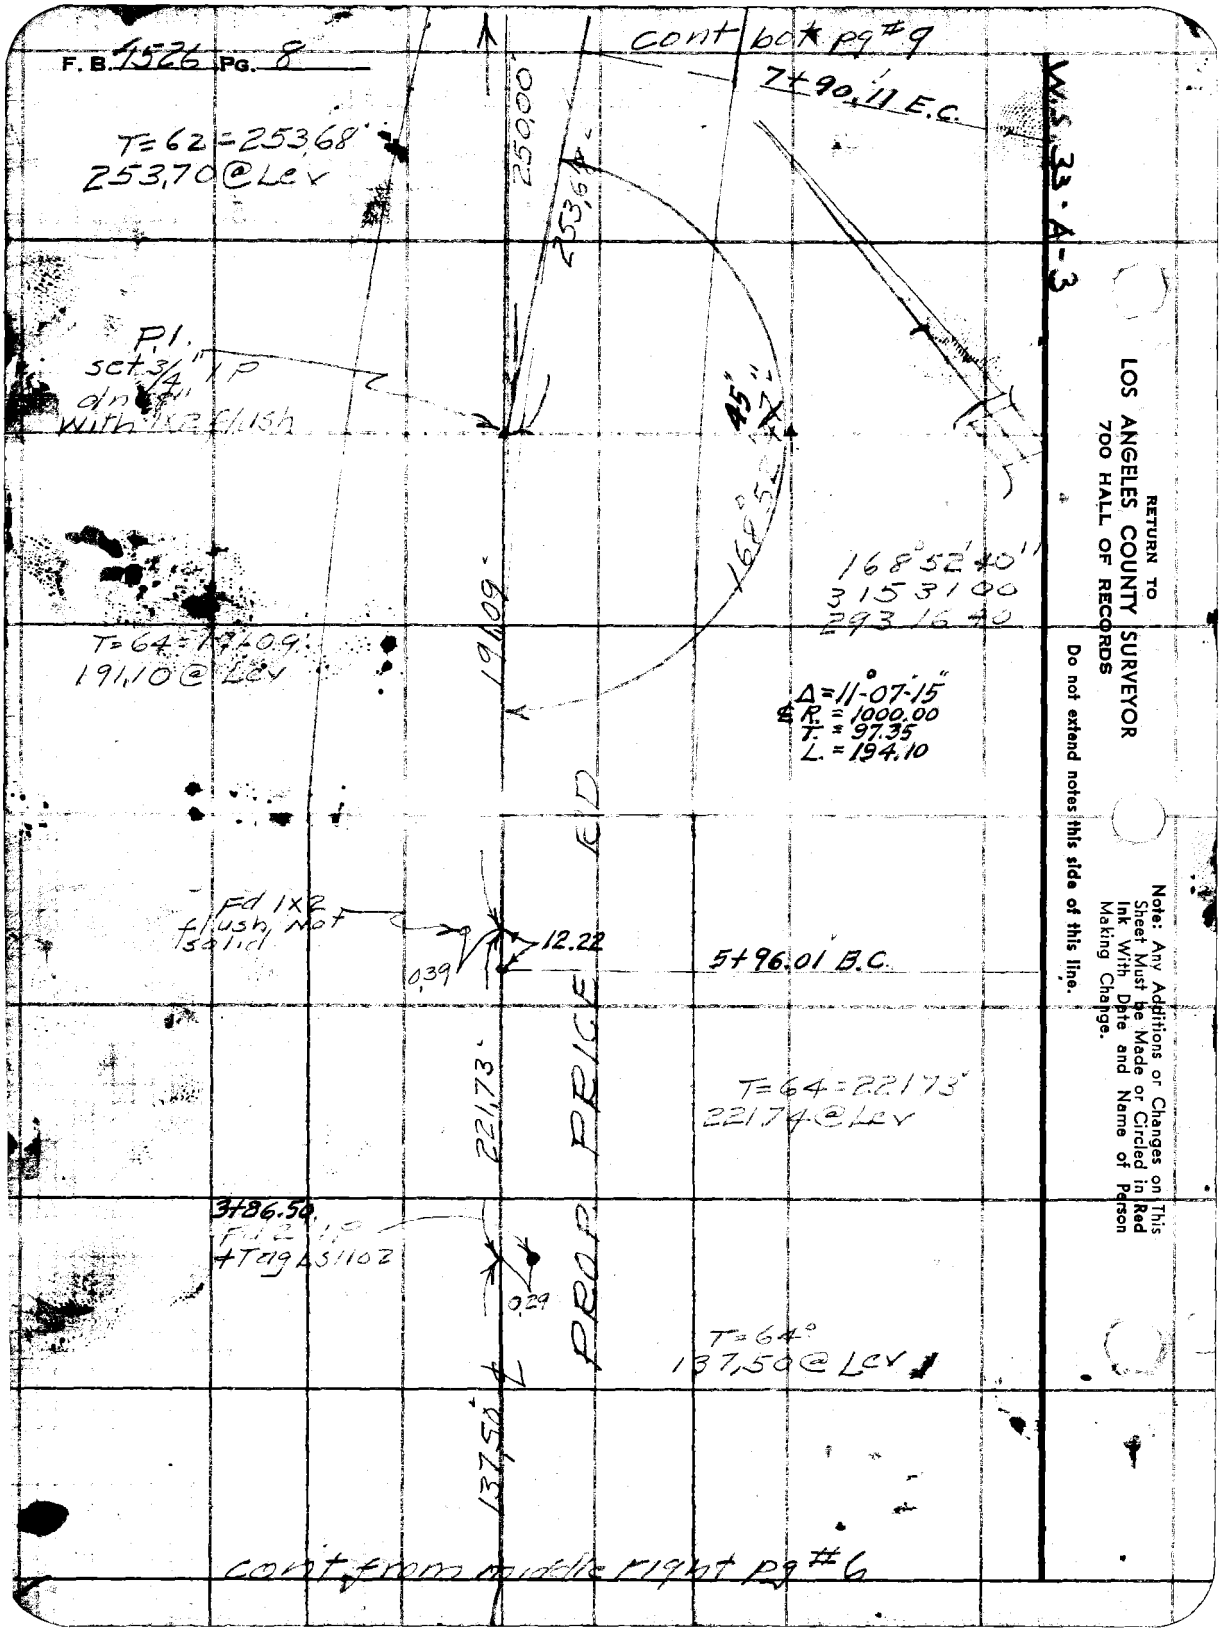

RETURN TO
LOS ANGELES COUNTY SURVEYOR
700 HALL OF RECORDS

Do not extend notes this side of this line.

Note: Any Additions or Changes on This Sheet Must be Made or Circled in Red Ink With Date and Name of Person Making Change.

Notes Ck'd by D. M. Finley	Survey of Price Rd
Map No. B-2169	W. O. 8549 Tape No. 097 St'd 68 °F
Office Work OES	Surveyed by R.L. Willey
Checked D.M.F.	Notes " Date 2-49
Date Mar. 1949	Indexed

F. B. 1526 Pg. 9

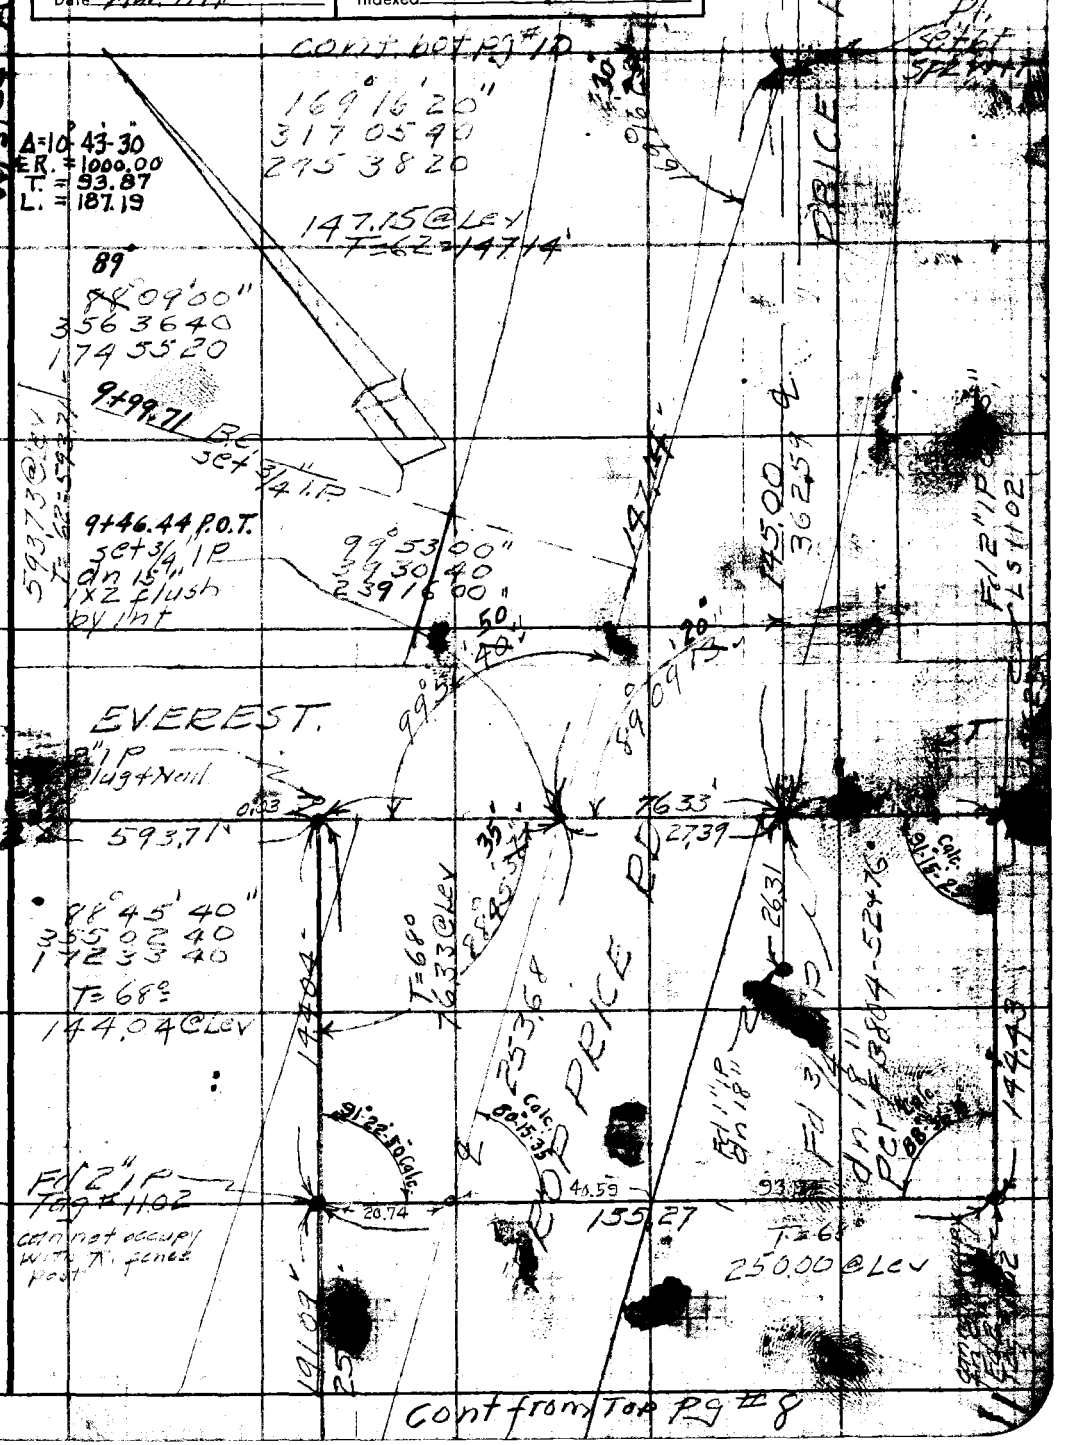

Note: Any Additions or Changes on This Sheet Must be Made or Circled in Red Ink With Date and Name of Person Making Change.

Do not extend notes this side of this line.

RETURN TO
LOS ANGELES COUNTY SURVEYOR
700 HALL OF RECORDS

FORM 247 5M 5-46

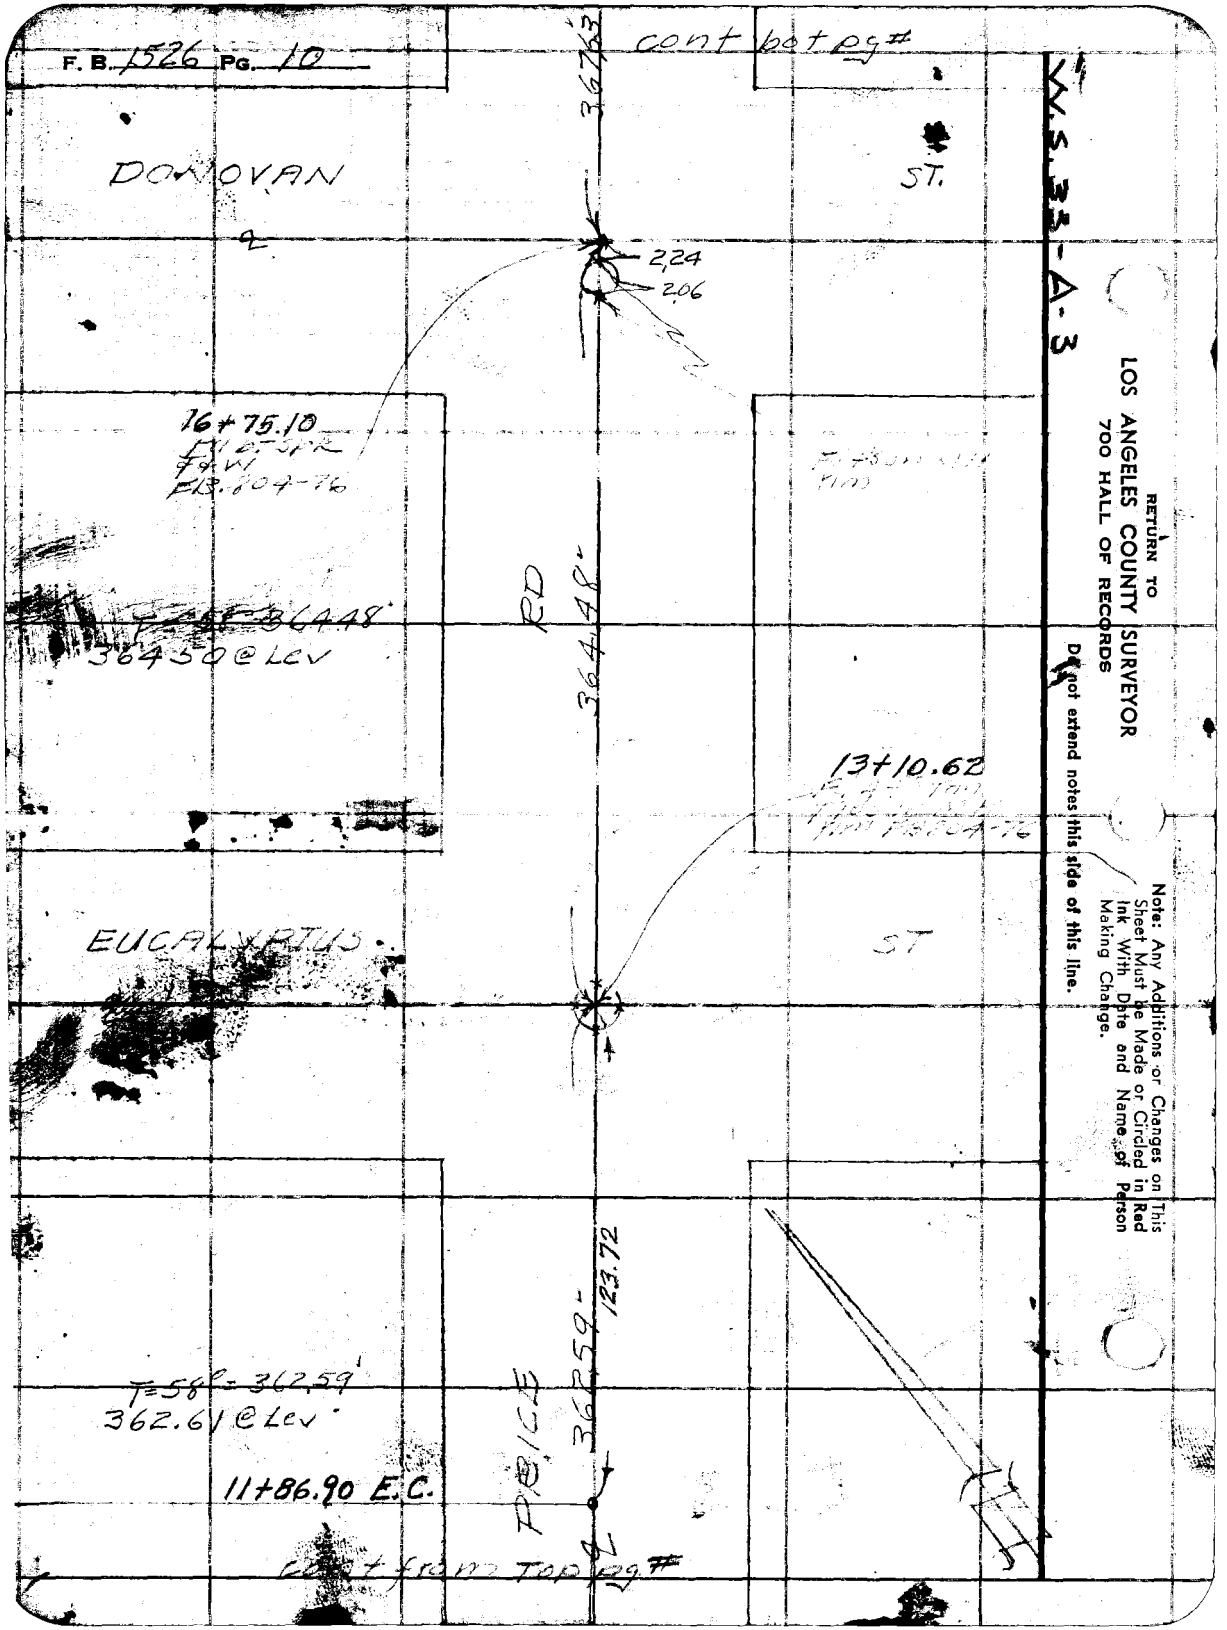
F. B. 1526 Pg. 10
cont bot pg #
DONOVAN
ST.
W.S.33-A-3
2,24
2,06
16+75.10
364.48'
364.50 @ Lev
13+10.62
EUCALYPTUS
ST
123.72
T=58°-362.59'
362.61 @ Lev
11+86.90 E.C.
PUBLIC
RETURN TO
LOS ANGELES COUNTY SURVEYOR
700 HALL OF RECORDS
Do not extend notes this side of this line.
Note: Any Additions or Changes on This Sheet Must be Made or Circled in Red Ink With Date and Name of Person Making Change.

Notes Ck'd by D. M. Finley	Survey of Price Rd
Map No. B-2169	W. O. 8544 Tape No. 097 St'd 68 °F
Office Work OES	Surveyed by R. L. Wiley
Checked D.M.F.	Notes " Date 1-10-49
Date Mar. 1949.	Indexed

F. B. 1526 PG. 11

W.S. 33-A-3

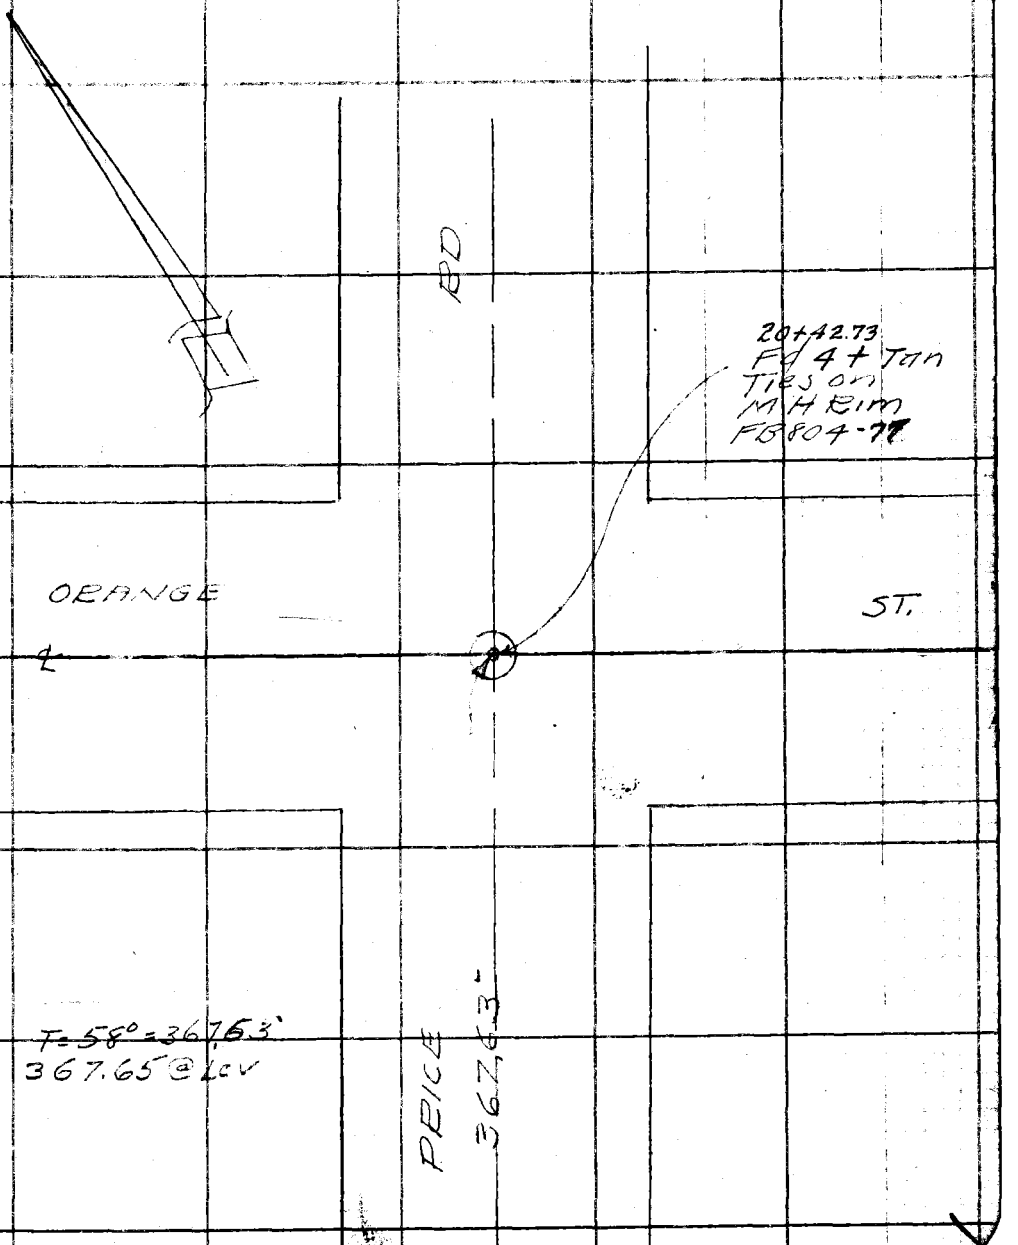

Note: Any Additions or Changes on This Sheet Must be Made or Circled in Red Ink With Date and Name of Person Making Change.

Do not extend notes this side of this line.

RETURN TO
LOS ANGELES COUNTY SURVEYOR
700 HALL OF RECORDS

FORM 247 5M 5-46

RETURN TO
LOS ANGELES COUNTY SURVEYOR
700 HALL OF RECORDS

Note: Any Additions or Changes on This Sheet Must be Made or Circled in Red Ink With Date and Name of Person Making Change.

Do not extend notes this side of this line.

F. B. 1526 Pg. 12

Notes Ck'd by D. M. Finley	Survey of Price Rd
Map No. B-2169	W. O. 8549 Tape No. 097 St'd ___ °F
Office Work OES	Surveyed by R.L. Willey
Checked D.M.F.	Notes " Date 2-49
Date Mar. 1949	Indexed 2-25-49

F. B. 1526 PG. 13

SAN GABIEL BLVD
(PRICE RD.)
JN 8549

2-49
R.L. Willey
L.V. Smith
D. Sappell
C.T. Nowacki
N. Sommerschein

Note: Any Additions or Changes on This Sheet Must be Made or Circled in Red Ink With Date and Name of Person Making Change.

Do not extend notes this side of this line.

RETURN TO
LOS ANGELES COUNTY SURVEYOR
700 HALL OF RECORDS

FORM 247 5M 5-46

RETURN TO
LOS ANGELES COUNTY SURVEYOR
700 HALL OF RECORDS

Note: Any Additions or Changes on This Sheet Must be Made or Circled in Red Ink With Date and Name of Person Making Change.

Do not extend notes this side of this line.

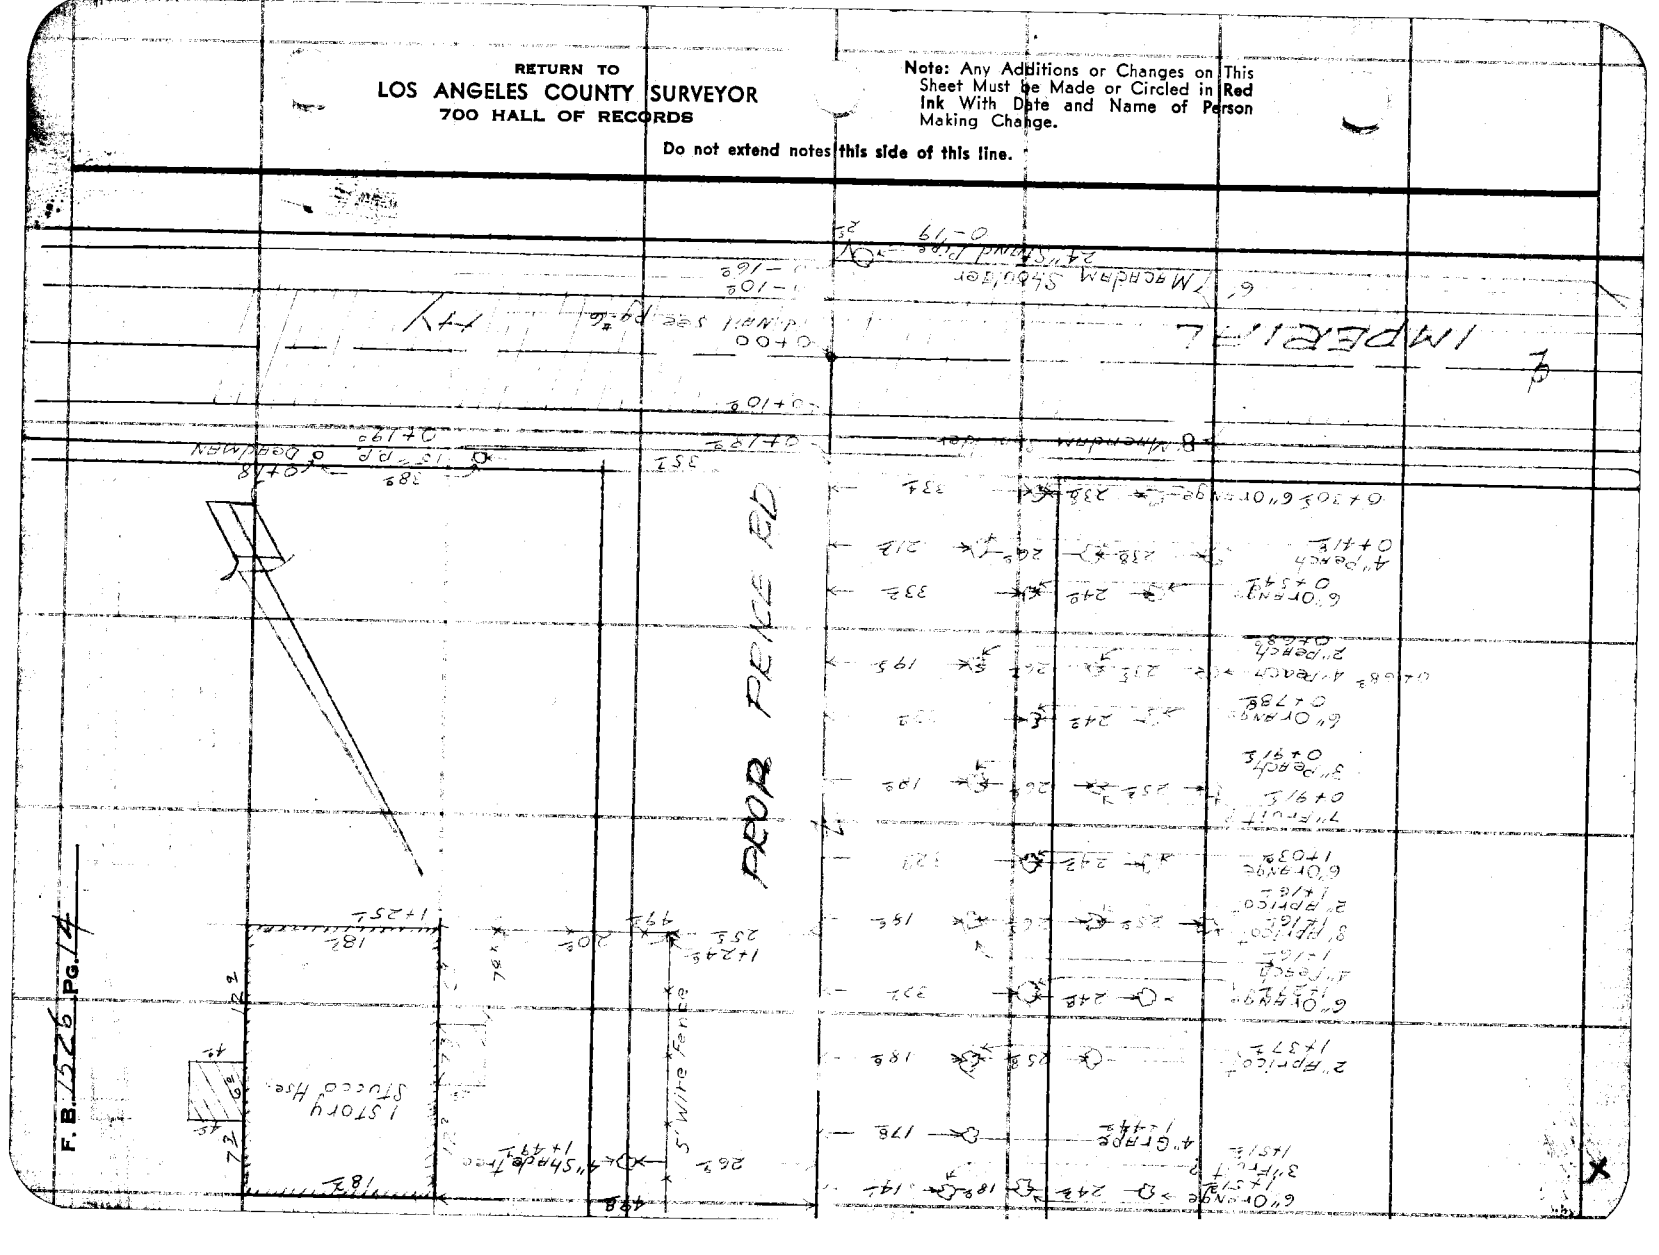

Notes Ck'd by D. M. Finley
Map No. B-2169
Office Work OES
Checked D.M.F.
Date 1949

Survey of
W. O. 8244 Tape No. St'd °F
Surveyed by
Notes Date
Indexed

F. B. Pg.

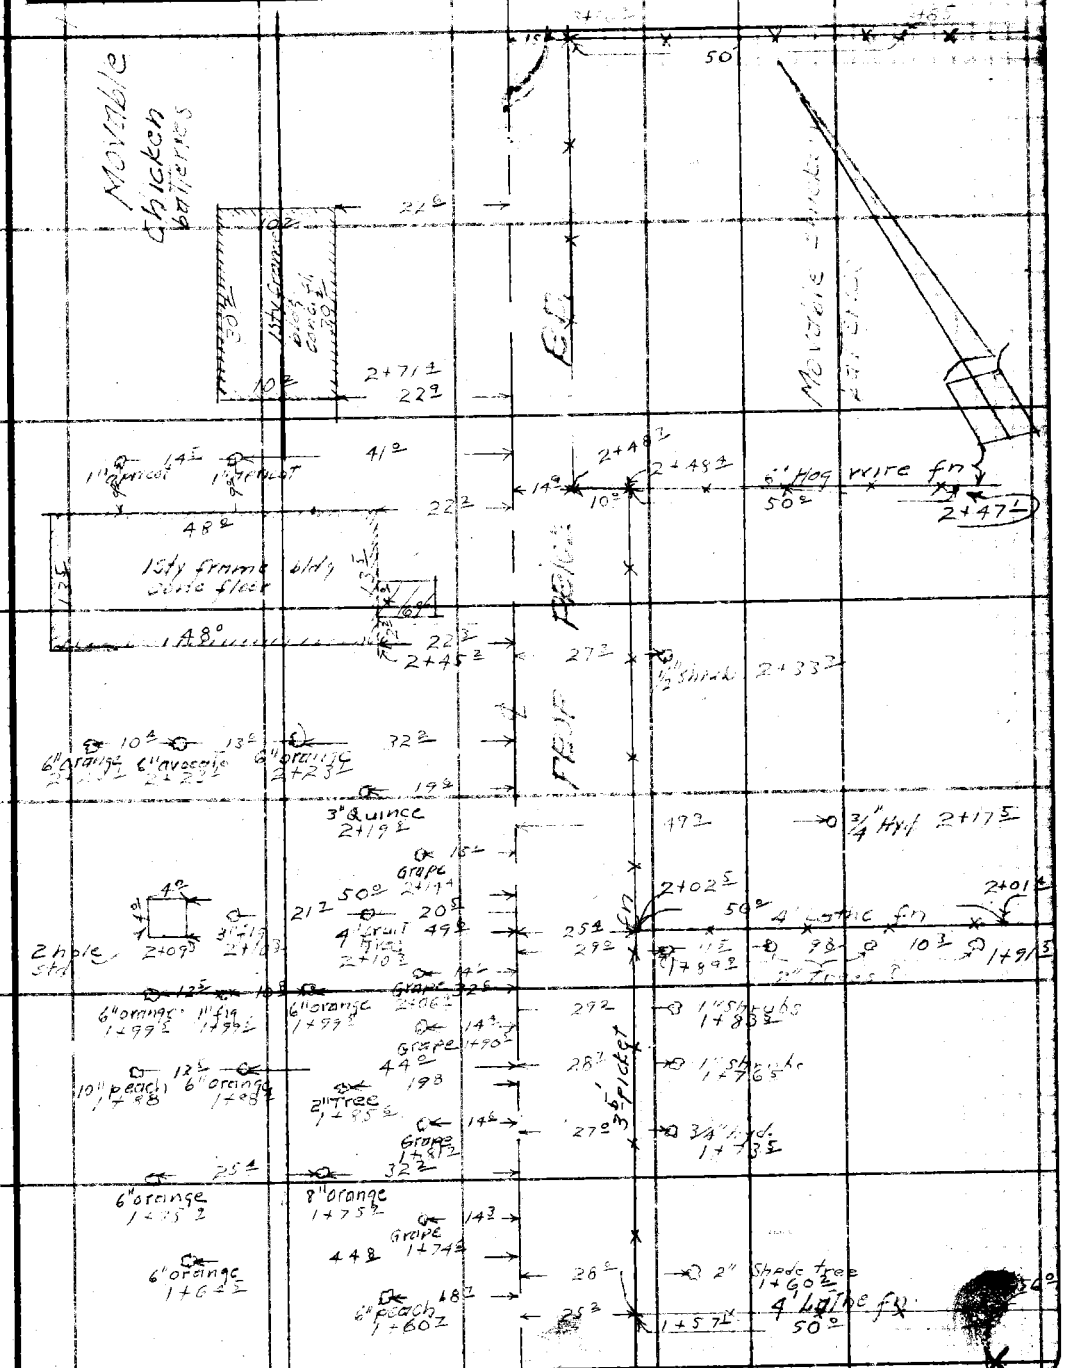

Note: Any Additions or Changes on This Sheet Must be Made or Circled in Red Ink With Date and Name of Person Making Change.

Do not extend notes this side of this line.

RETURN TO
LOS ANGELES COUNTY SURVEYOR
700 HALL OF RECORDS

FORM 247 5M 5-46

RETURN TO
LOS ANGELES COUNTY SURVEYOR
700 HALL OF RECORDS

Note: Any Additions or Changes on This Sheet Must be Made or Circled in Red Ink With Date and Name of Person Making Change.

Do not extend notes this side of this line.

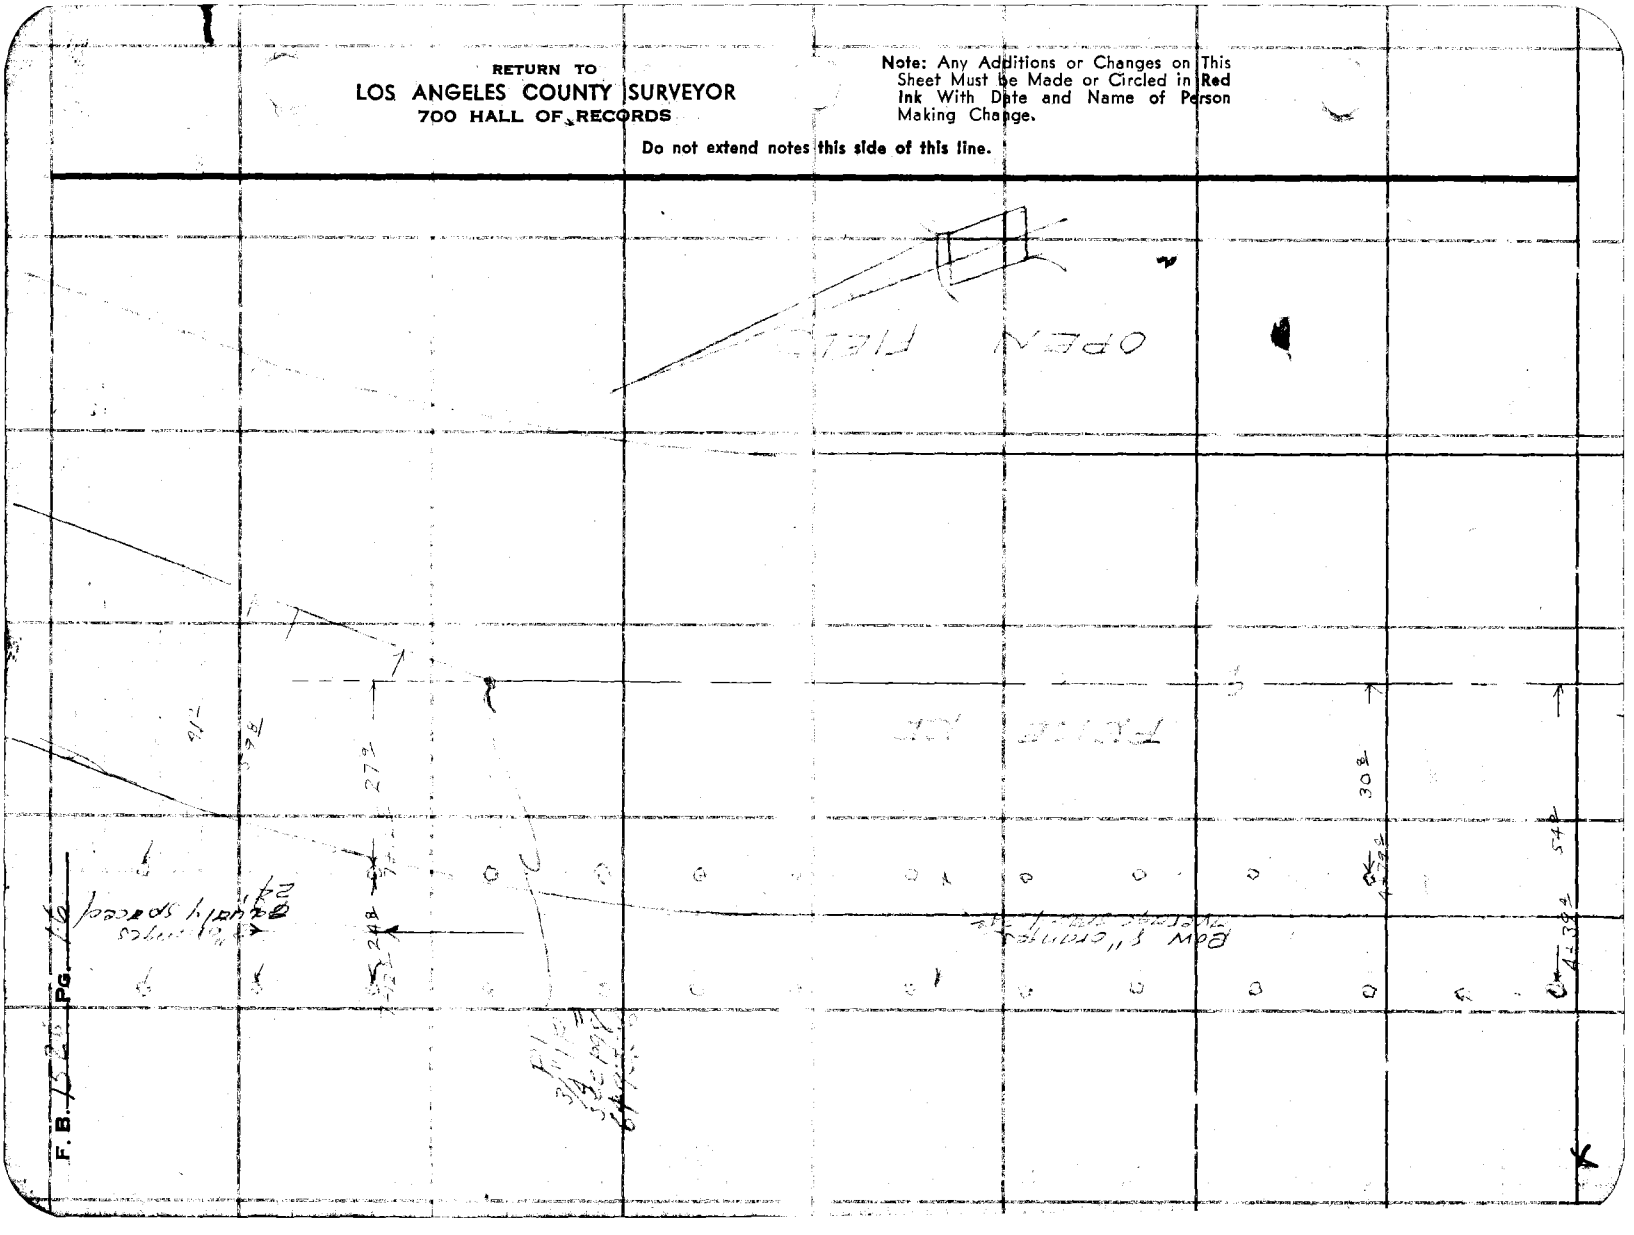

Notes Ck'd by D. M. Finley	Survey of Price Rd
Map No. B-2169	W. O. 8544 Tape No. ____ St'd ____ °F
Office Work OES	Surveyed by R. Wiley
Checked D. M. F.	Notes ____ Date 2-49
Date 1949	Indexed ____

F. B. [illegible] PG. 77

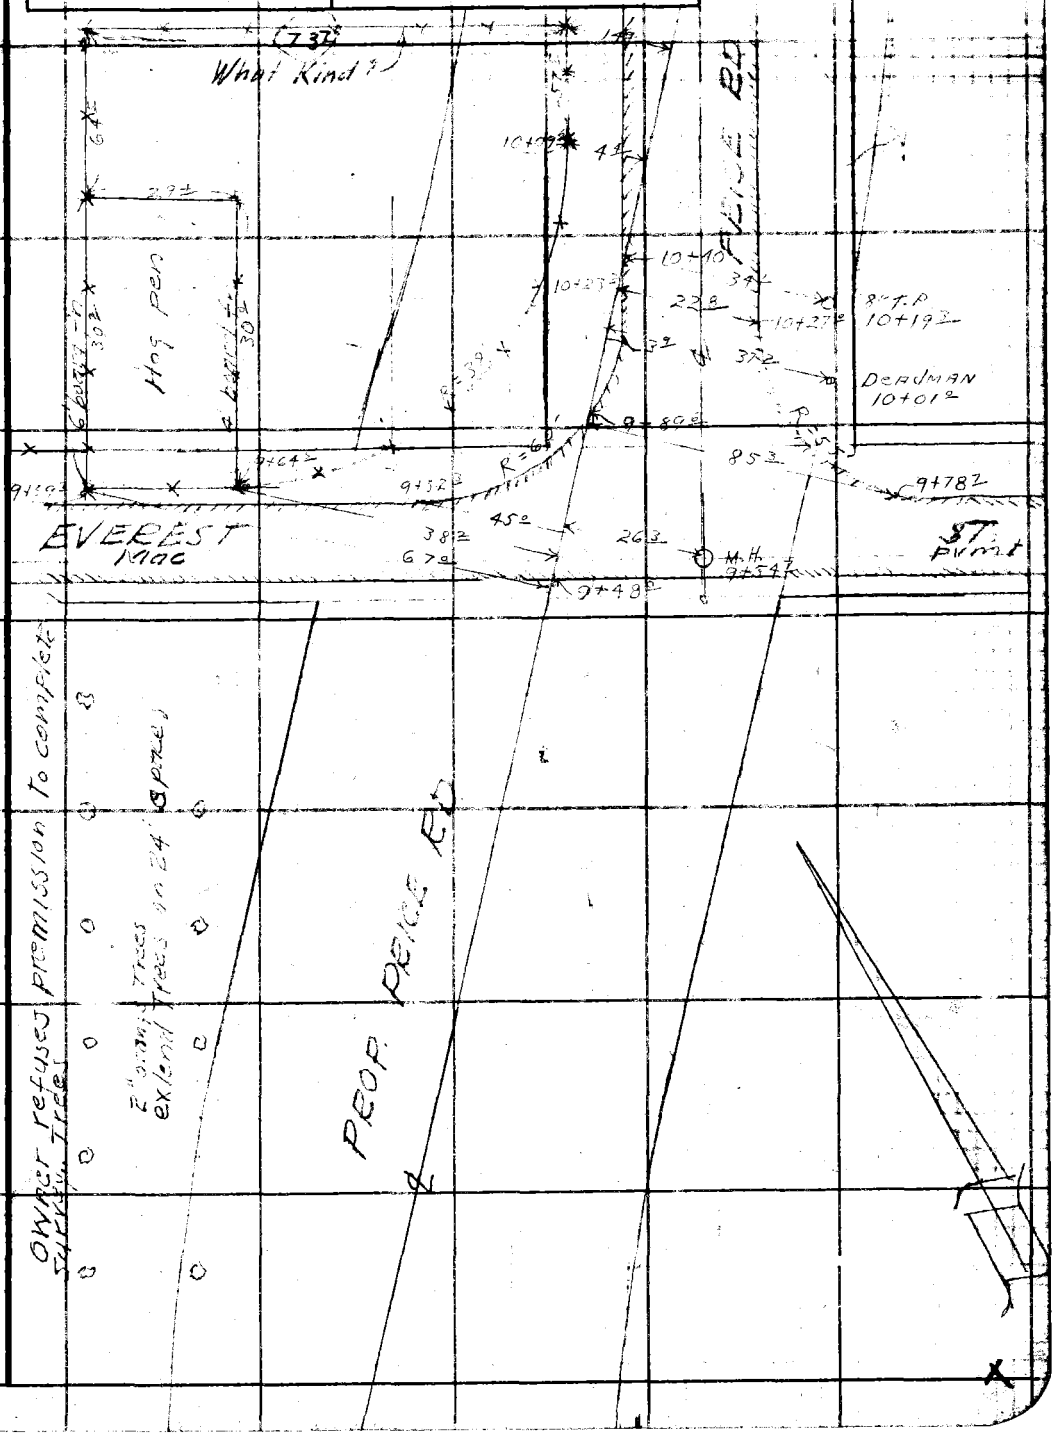

Note: Any Additions or Changes on This Sheet Must be Made or Circled in Red Ink With Date and Name of Person Making Change.

Do not extend notes this side of this line.

RETURN TO
LOS ANGELES COUNTY SURVEYOR
700 HALL OF RECORDS

FORM 247 5M 5-46

F. B. 1526 Pg. 3

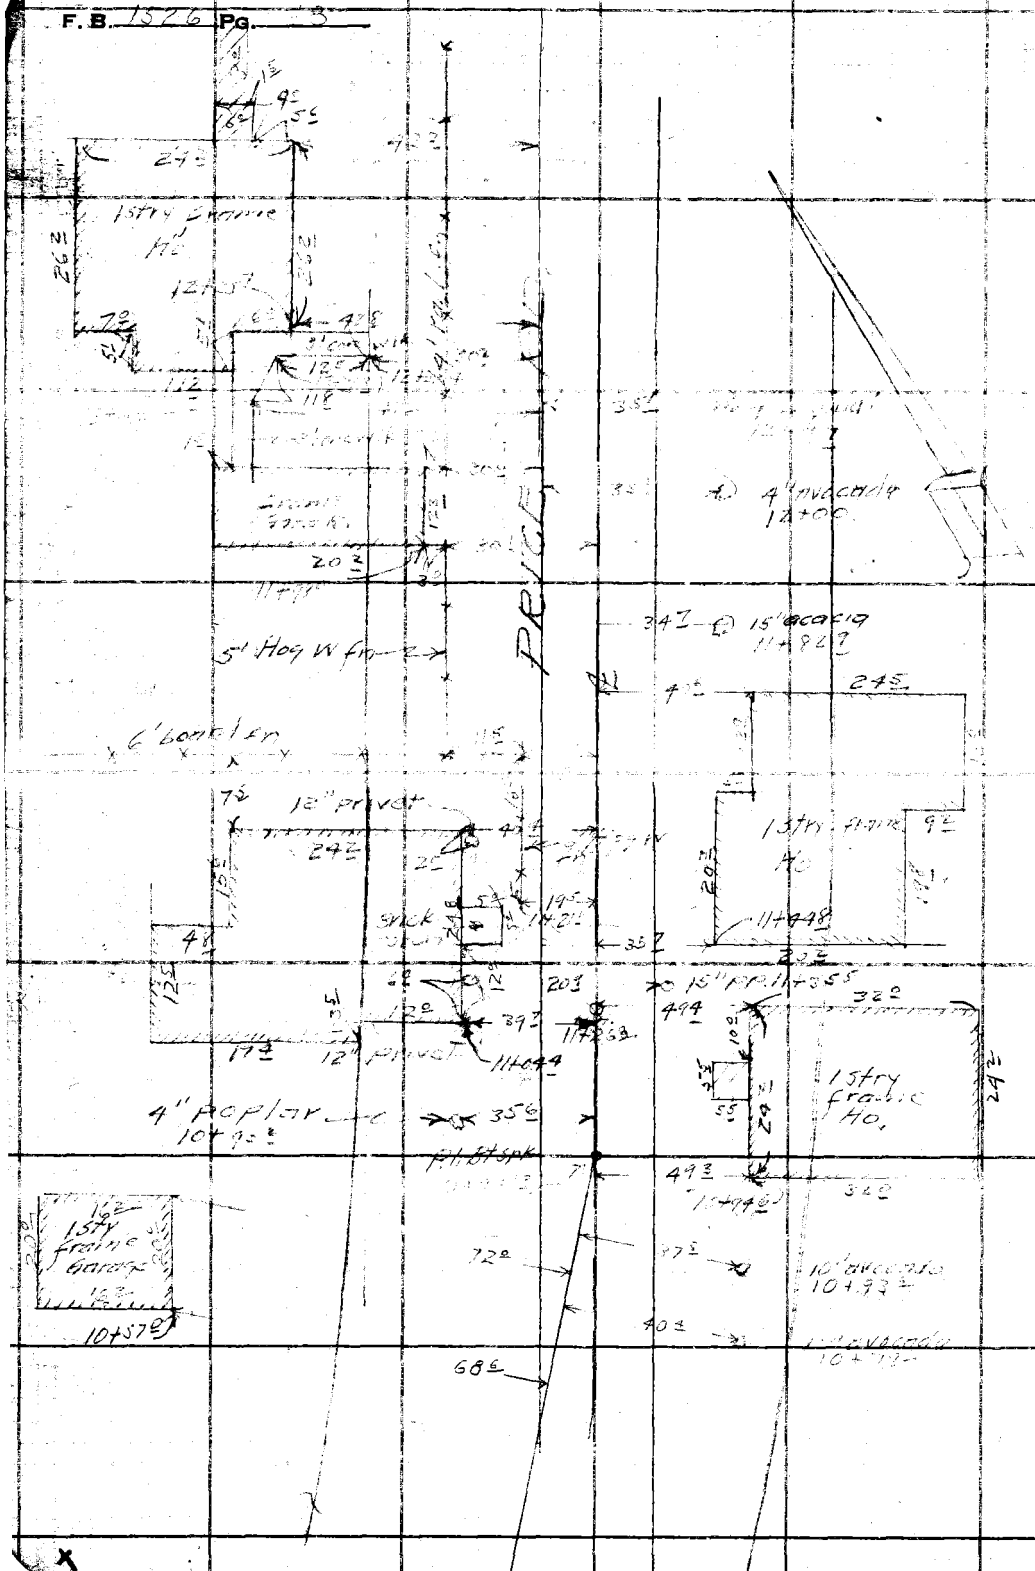

RETURN TO
LOS ANGELES COUNTY SURVEYOR
700 HALL OF RECORDS

Note: Any Additions or Changes on This Sheet Must Be Made or Circled in Red Ink With Date and Name of Person Making Change.

Do not extend notes this side of this line.

Notes Ck'd by D. M. Finley
Map No. B-2169
Office Work OES
Checked D.M.F.
Date 1949.

Survey of
W. O. 8544 Tape No. St'd °F
Surveyed by
Notes Date 12-49
Indexed

F. B. PG. 9

Note: Any Additions or Changes on This Sheet Must be Made or Circled in Red Ink With Date and Name of Person Making Change.

Do not extend notes this side of this line.

RETURN TO
LOS ANGELES COUNTY SURVEYOR
700 HALL OF RECORDS

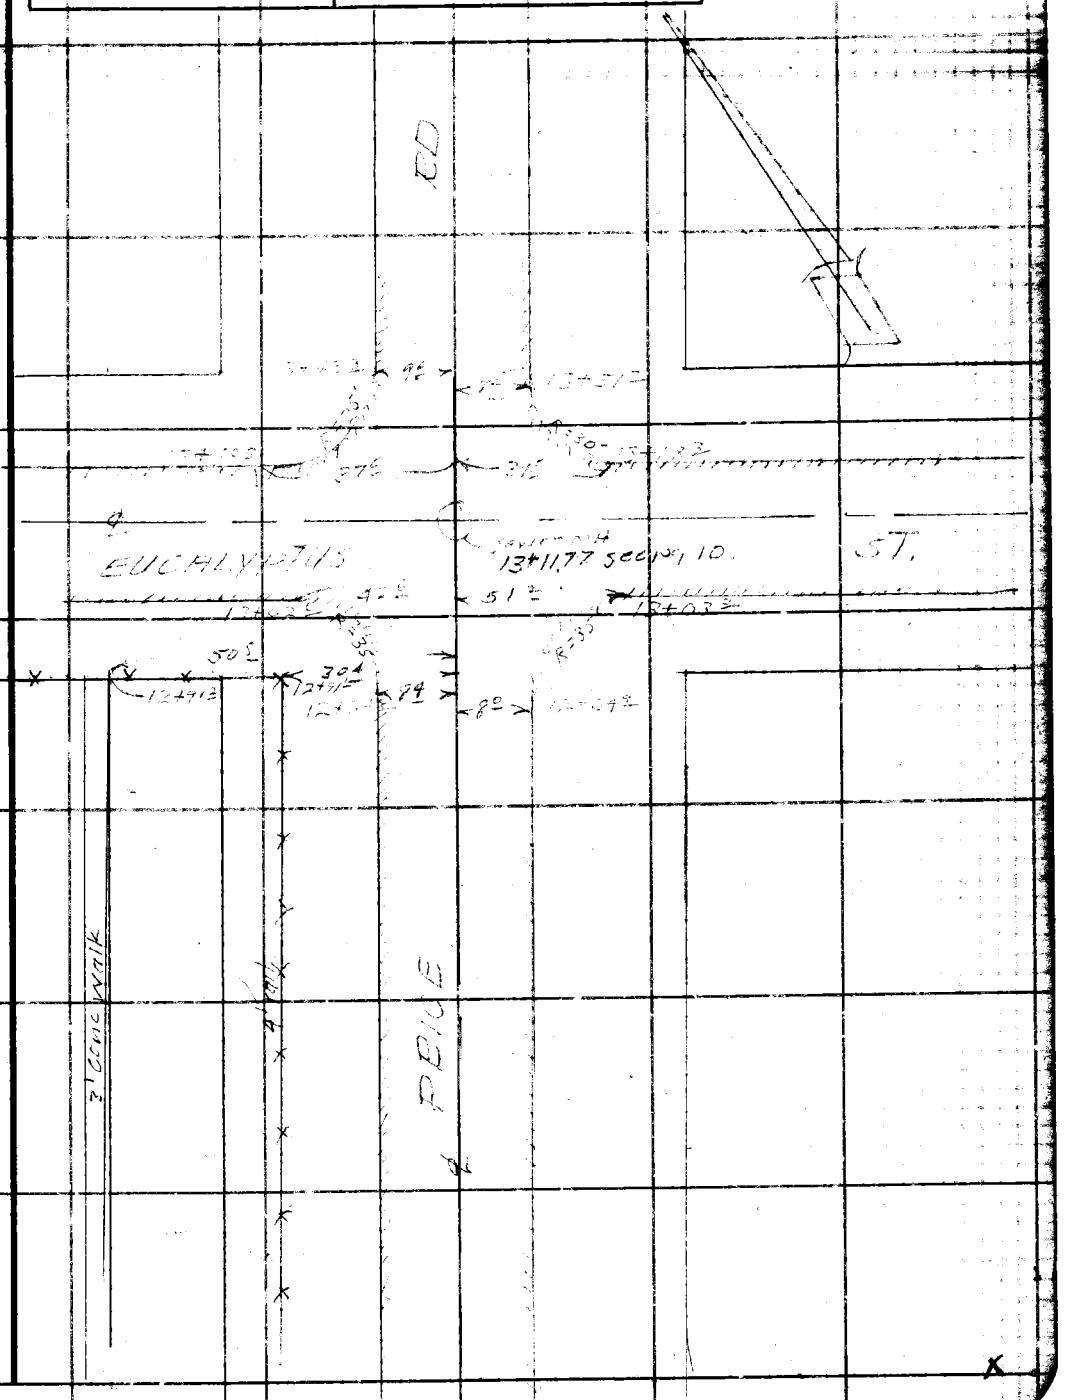

FORM 247 5M 5-46

RETURN TO
LOS ANGELES COUNTY SURVEYOR
700 HALL OF RECORDS

Note: Any Additions or Changes on This Sheet Must be Made or Circled in Red Ink With Date and Name of Person Making Change.

Do not extend notes this side of this line.

F. B. 1726 Pg. 20

Notes Ck'd by	Survey of Brookshire Ave
Map No.	W. O. 0745 Tape No. 086 St'd. 68 °F
Office Work D.U.S.	Surveyed by Benson
Checked	Notes " Date 3-24-50
Date	Indexed K. C. Johnson 4-2-50

F. B. 1526 PG. 21

PRELIMINARY SURVEY

FOR

BROOKSHIRE AVE

FROM:- Downey Ave.
TO:- Devenin ST.

J.N. 0745.

3-24-50
C.A. Benson
J.S. Coates
J.J. Edwards
W.J. Challener

Note: Any Additions or Changes on This Sheet Must be Made or Circled in Red Ink With Date and Name of Person Making Change.

Do not extend notes this side of this line.

RETURN TO
LOS ANGELES COUNTY SURVEYOR
726 LOS ANGELES COUNTY
ENGINEERING BLDG.

76F309S 247 10M 1-49

RETURN TO
LOS ANGELES COUNTY SURVEYOR
726 LOS ANGELES COUNTY
ENGINEERING BLDG.

Note: Any Additions or Changes on This Sheet Must be Made or Circled in Red Ink With Date and Name of Person Making Change.

Do not extend notes this side of this line.

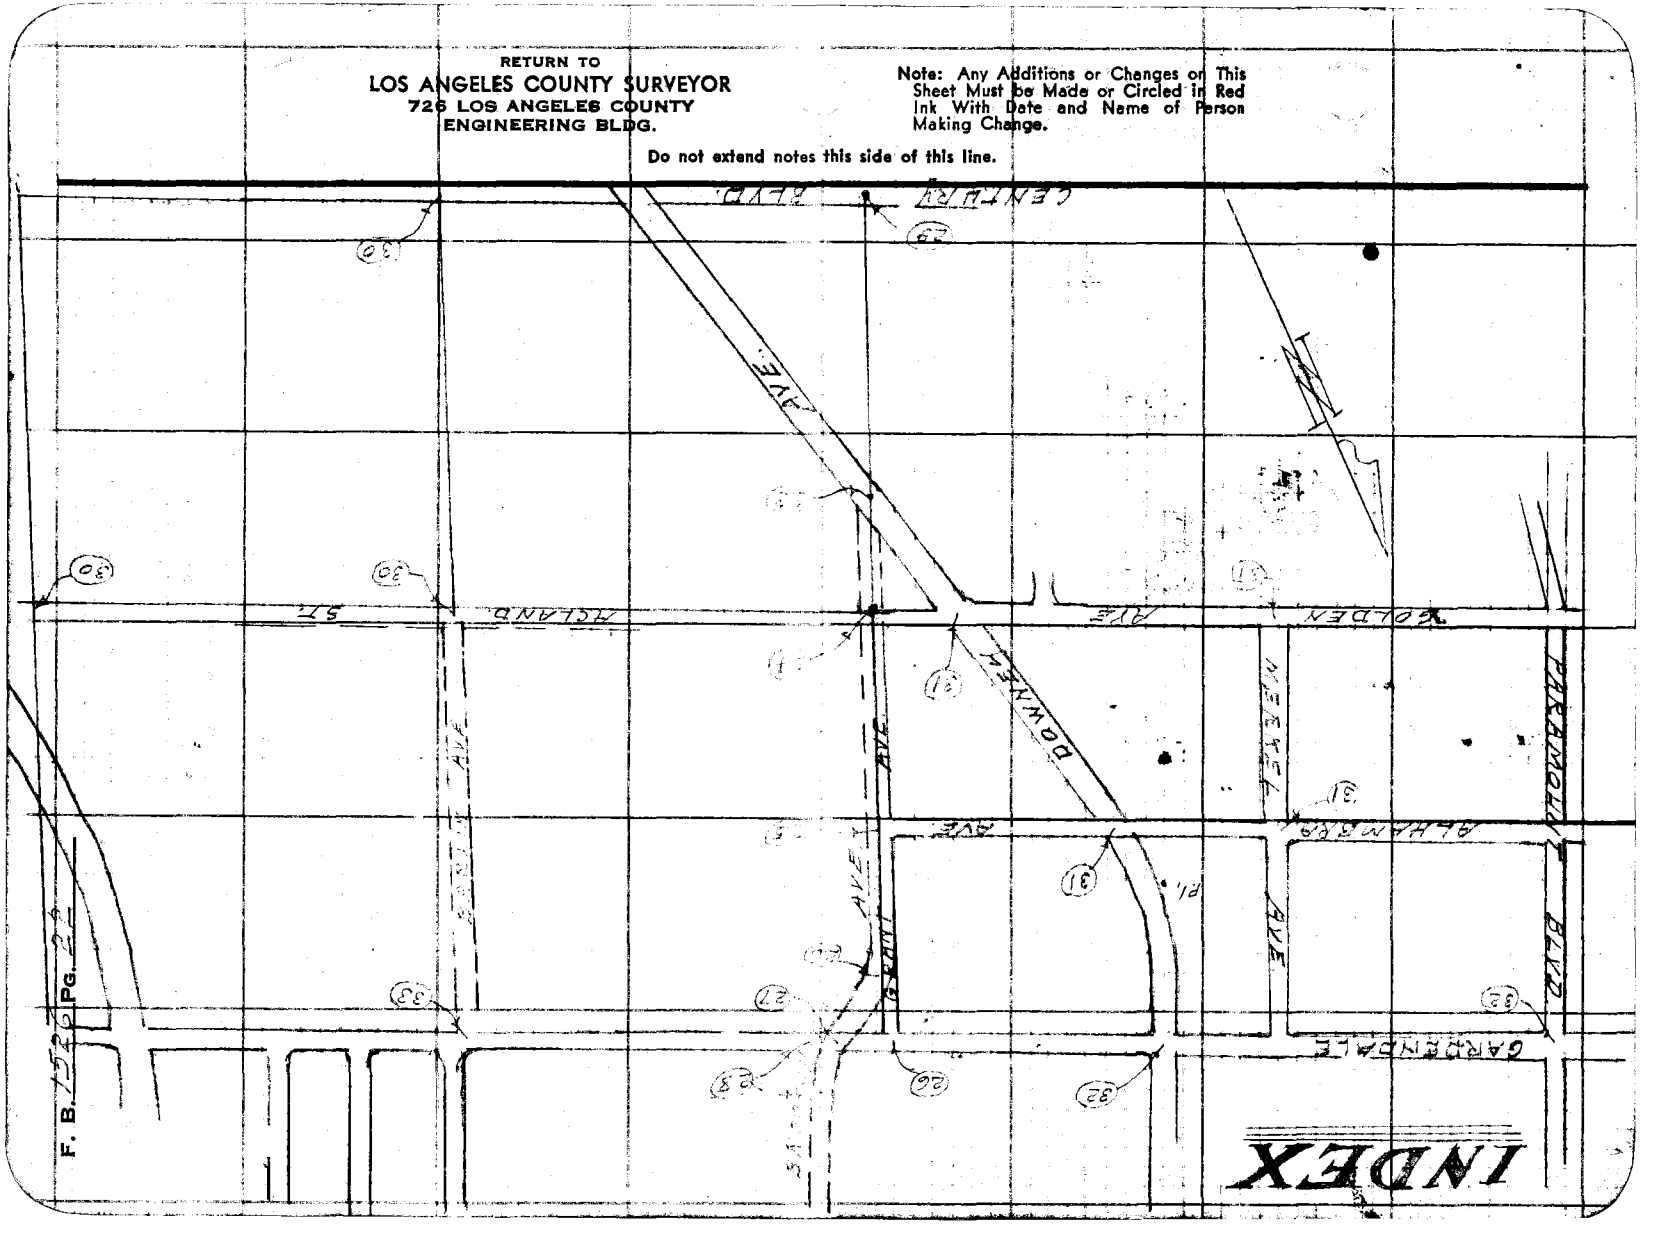

Notes Ck'd by	Survey of
Map No. B-1837	W.O. 07745 Tape No. 286 St'd. 68 °F
Office Work DLS	Surveyed by Benson
Checked	Notes " Date 3-24-50
Date	Indexed A. C. Johnson

F. B. 1526 PG. 23

@ 36° 59' 40"
@ 147° 58' 20"
36° 59' 35"
@ 221° 57' 30"
36° 59' 35".

W.S.32-D-3

Notes: Any Additions or Changes of This Sheet Must be Made or Circled in Red Ink With Date and Name of Person Making Change.

Do not extend notes this side of this line.

RETURN TO
LOS ANGELES COUNTY SURVEYOR
726 LOS ANGELES COUNTY
ENGINEERING BLDG.

76F3093 247 10M 1-49

RETURN TO
LOS ANGELES COUNTY SURVEYOR
726 LOS ANGELES COUNTY
ENGINEERING BLDG.

Note: Any Additions or Changes on This Sheet Must be Made or Circled in Red Ink With Date and Name of Person Making Change.

Do not extend notes this side of this line.

WS 32-D-3

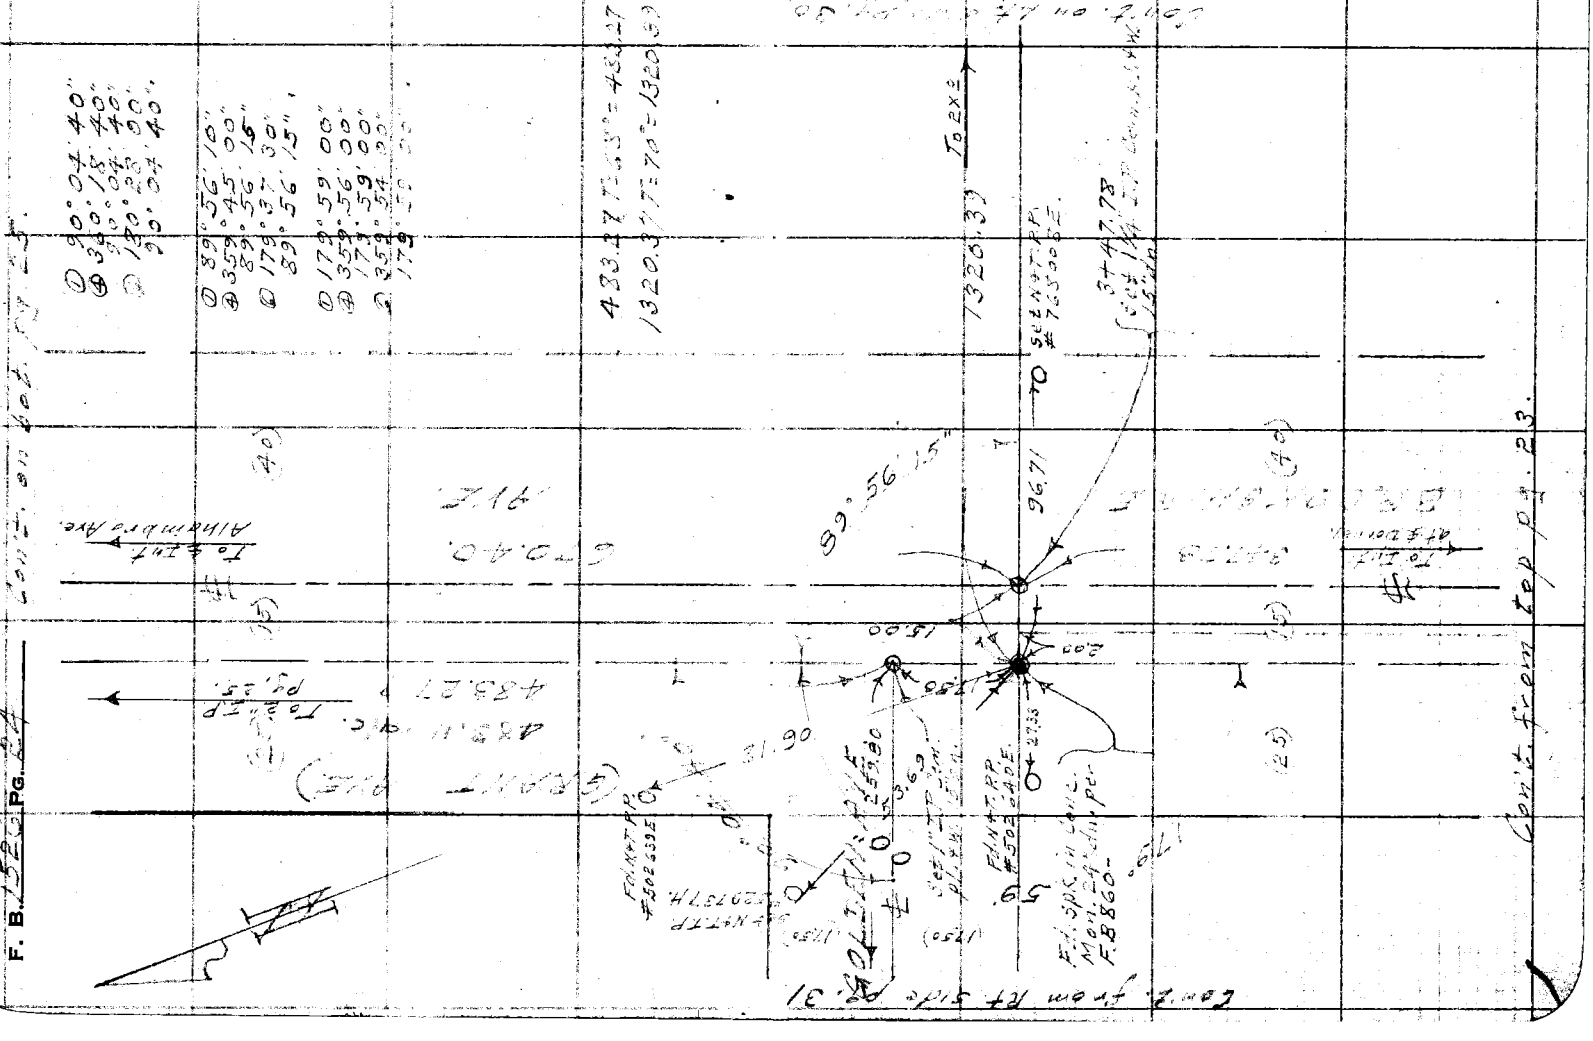

Notes Ck'd by	Survey of Brookshire Ave
Map No.	W. 0745 Tape No. 086 St'd. 68 °F
Office Work D.J.S.	Surveyed by [illegible]
Checked	Notes " Date 3-24-50
Date	Indexed R. C. Johnson

F. B. 1526 Pg. 25

W.S. 32-D-3

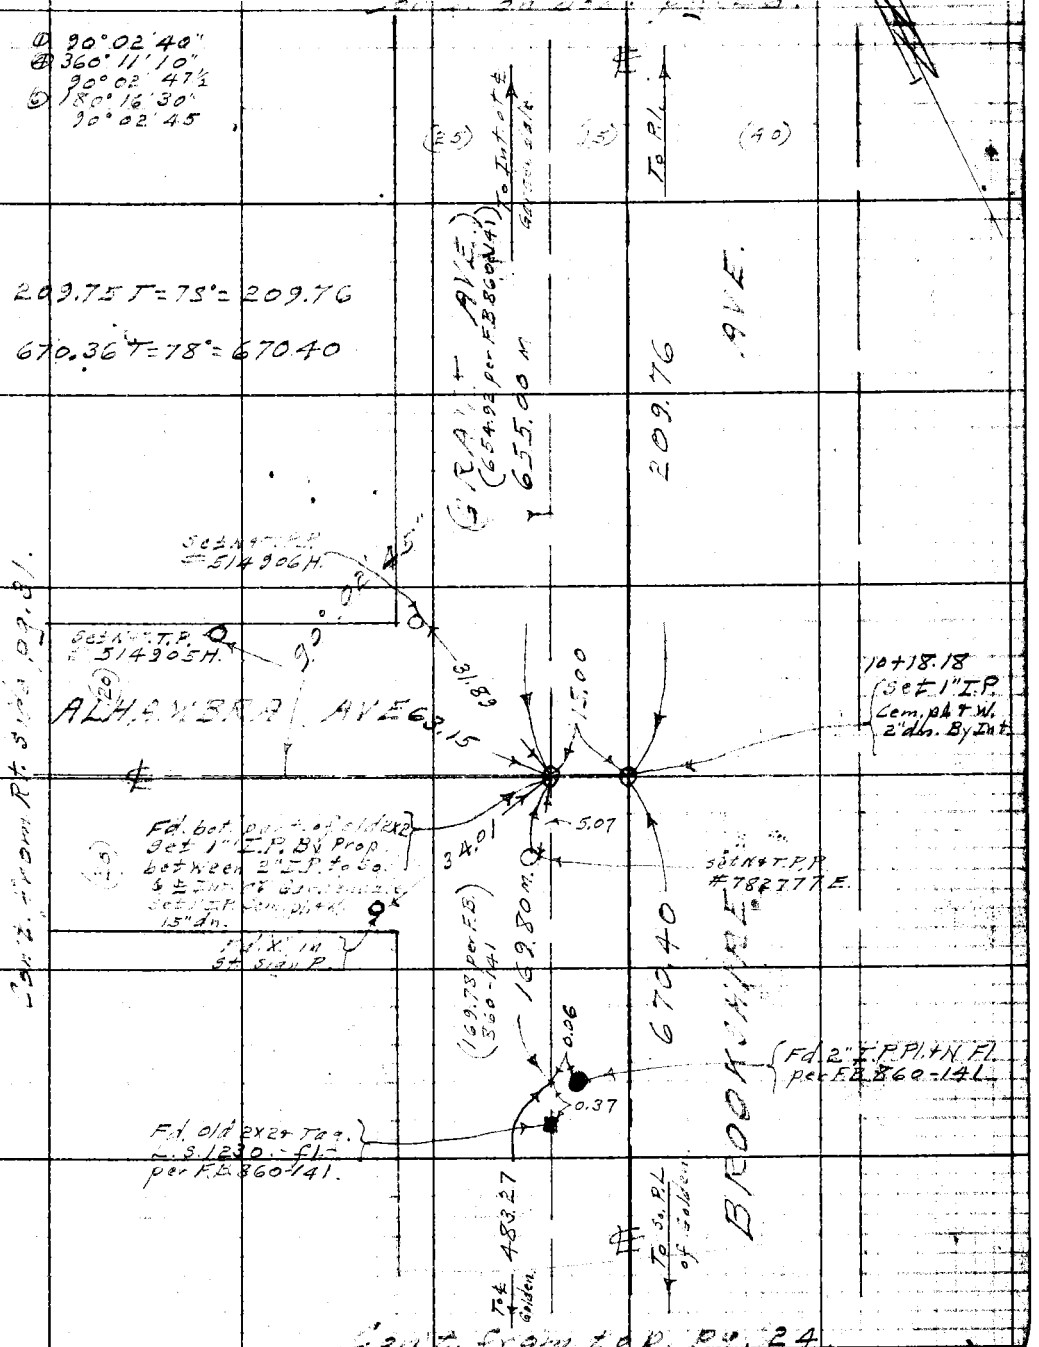

Note: Any Additions or Changes on This Sheet Must be Made or Circled in Red Ink With Date and Name of Person Making Change.

Do not extend notes this side of this line.

RETURN TO
LOS ANGELES COUNTY SURVEYOR
726 LOS ANGELES COUNTY
ENGINEERING BLDG.

76F309S 247 10M 1-49

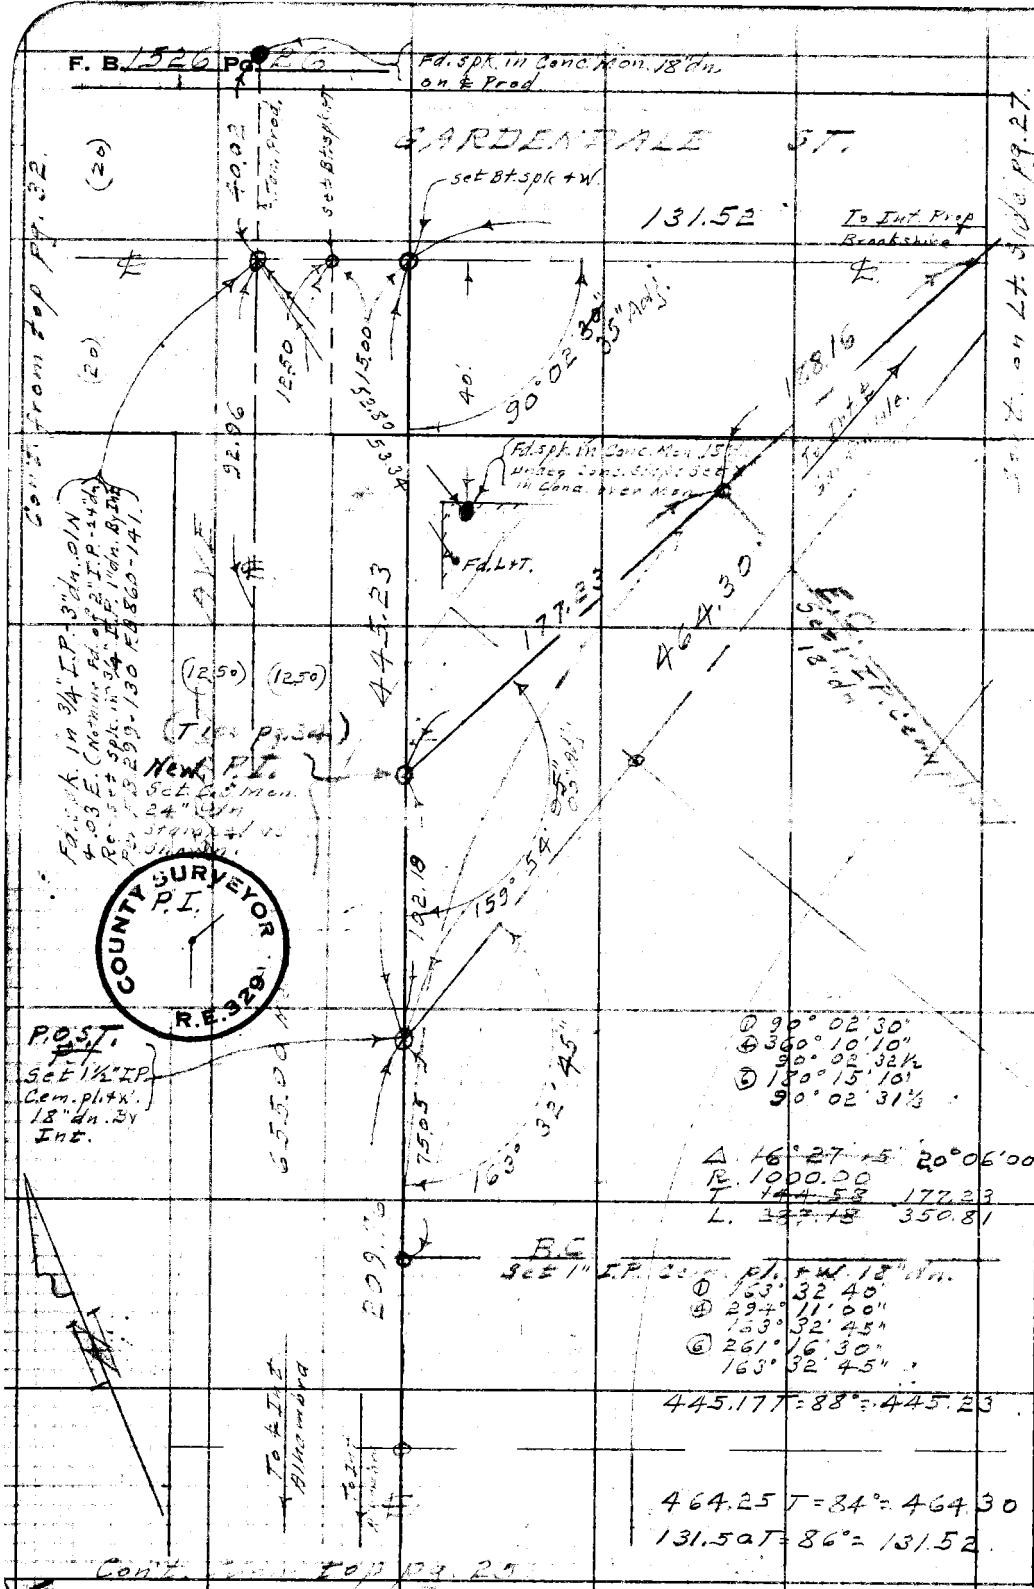

W.S. 32-D-3

RETURN TO
LOS ANGELES COUNTY SURVEYOR
726 LOS ANGELES COUNTY
ENGINEERING BLDG.

Do not extend notes this side of this line.

Note: Any Additions or Changes on This Sheet Must be Made or Circled in Red Ink With Date and Name of Person Making Change.

Notes Ck'd by	Survey of [illegible] Ave
Map No.	W. 00745 Tape No. 086 St'd. 68 °F
Office Work D.J.S.	Surveyed by Benson
Checked	Notes " Date 3-27-50
Date	Indexed A. C. Johnson

F. B. 1526 Pg. 27

W.S. 32-D-3

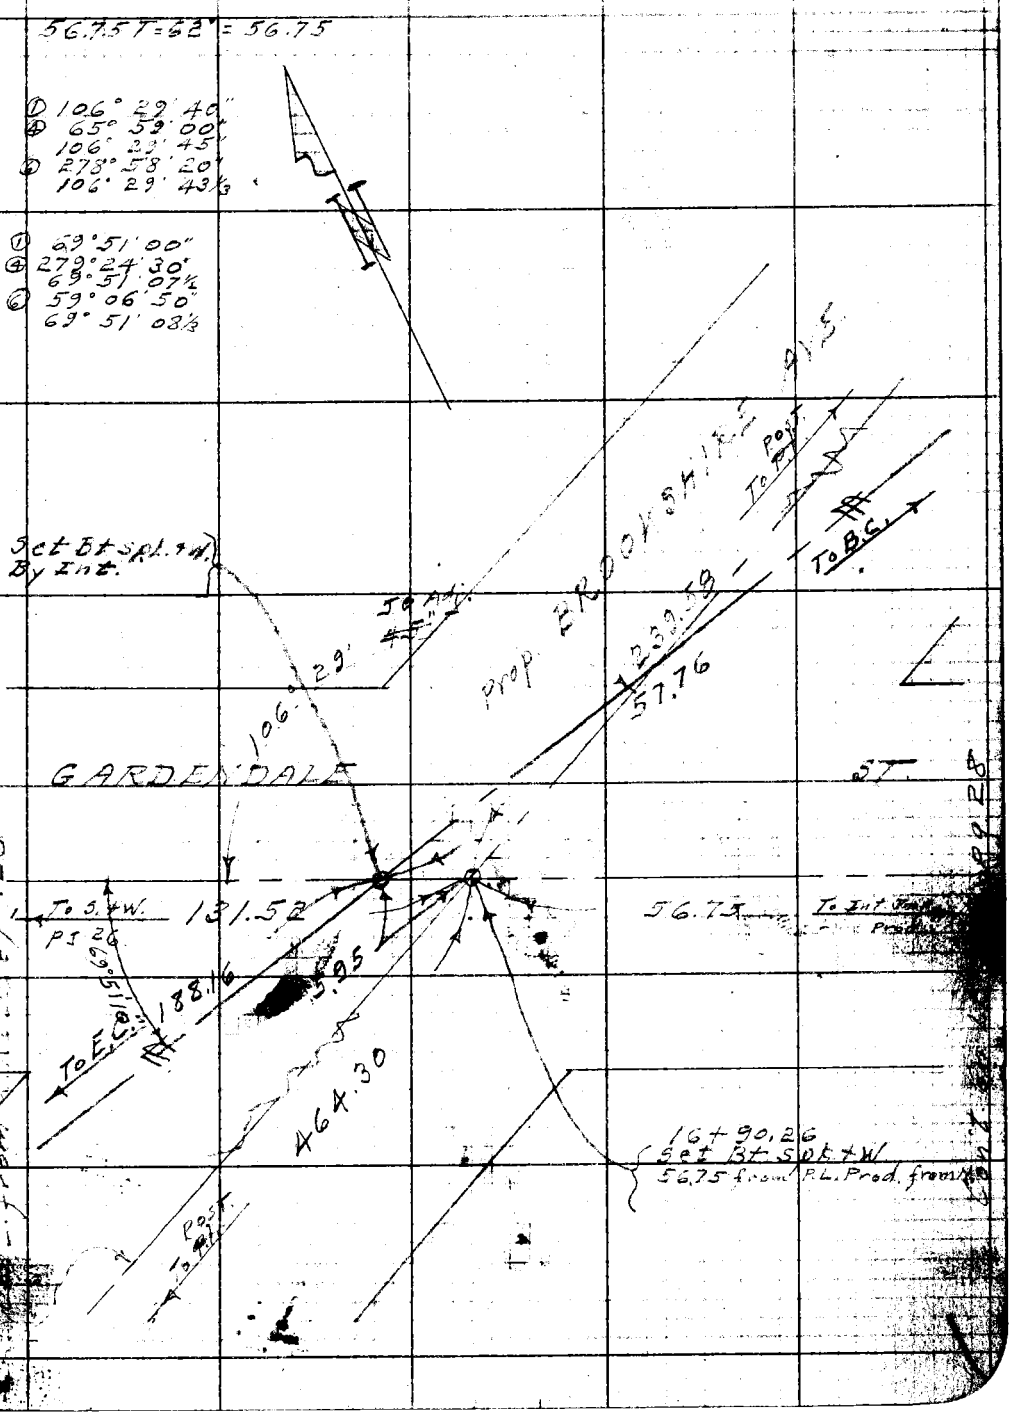

Note: Any Additions or Changes on This Sheet Must be Made or Circled in Red Ink With Date and Name of Person Making Change.

Do not extend notes this side of this line.

RETURN TO
LOS ANGELES COUNTY SURVEYOR
726 LOS ANGELES COUNTY
ENGINEERING BLDG.

F. B. 1526 PG. 28

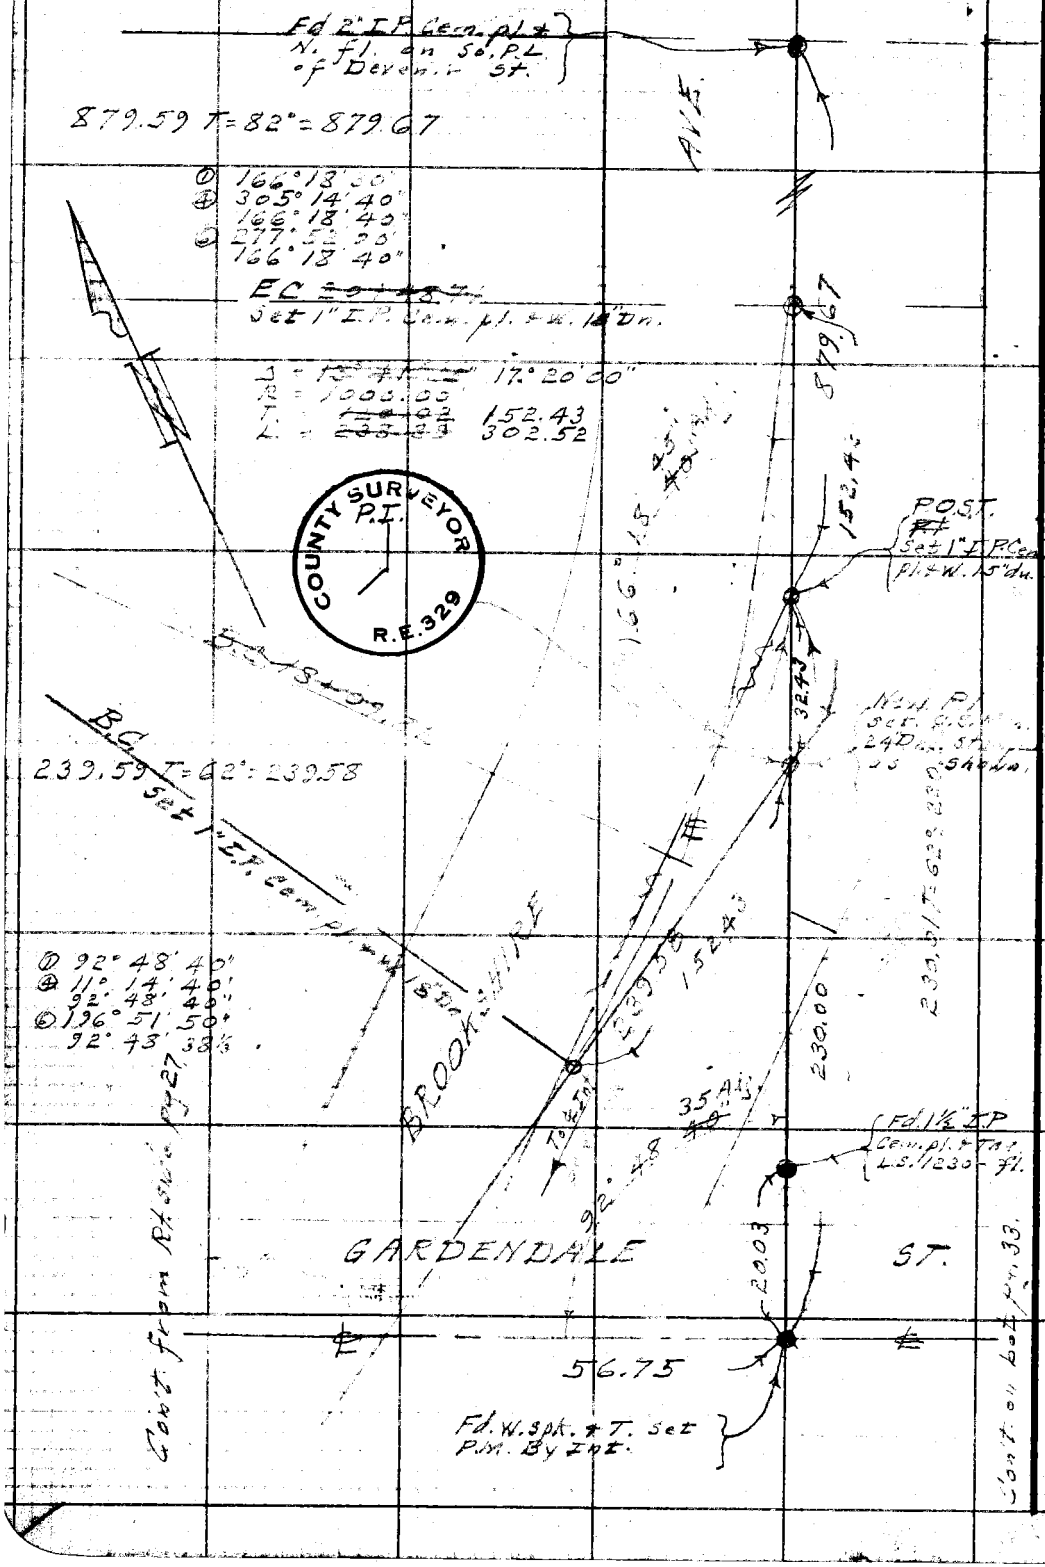

W.S. 3L-D-3

RETURN TO
LOS ANGELES COUNTY SURVEYOR
726 LOS ANGELES COUNTY
ENGINEERING BLDG.

Note: Any Additions or Changes on This Sheet Must be Made or Circled in Red Ink With Date and Name of Person Making Change.

Do not extend notes this side of this line.

Notes Ck'd by	Survey of [illegible]
Map No.	W. O. 2745 Tape No. 286 St'd. 68 °F
Office Work	Surveyed by [illegible]
Checked	Notes " Date 3-27-50
Date	Indexed A. C. Johnson

F. B. [illegible] Pg. 29

W.S. 32-D-3

Note: Any Additions or Changes on This Sheet Must be Made or Circled in Red Ink With Date and Name of Person Making Change.

Do not extend notes this side of this line.

RETURN TO
LOS ANGELES COUNTY SURVEYOR
726 LOS ANGELES COUNTY
ENGINEERING BLDG.

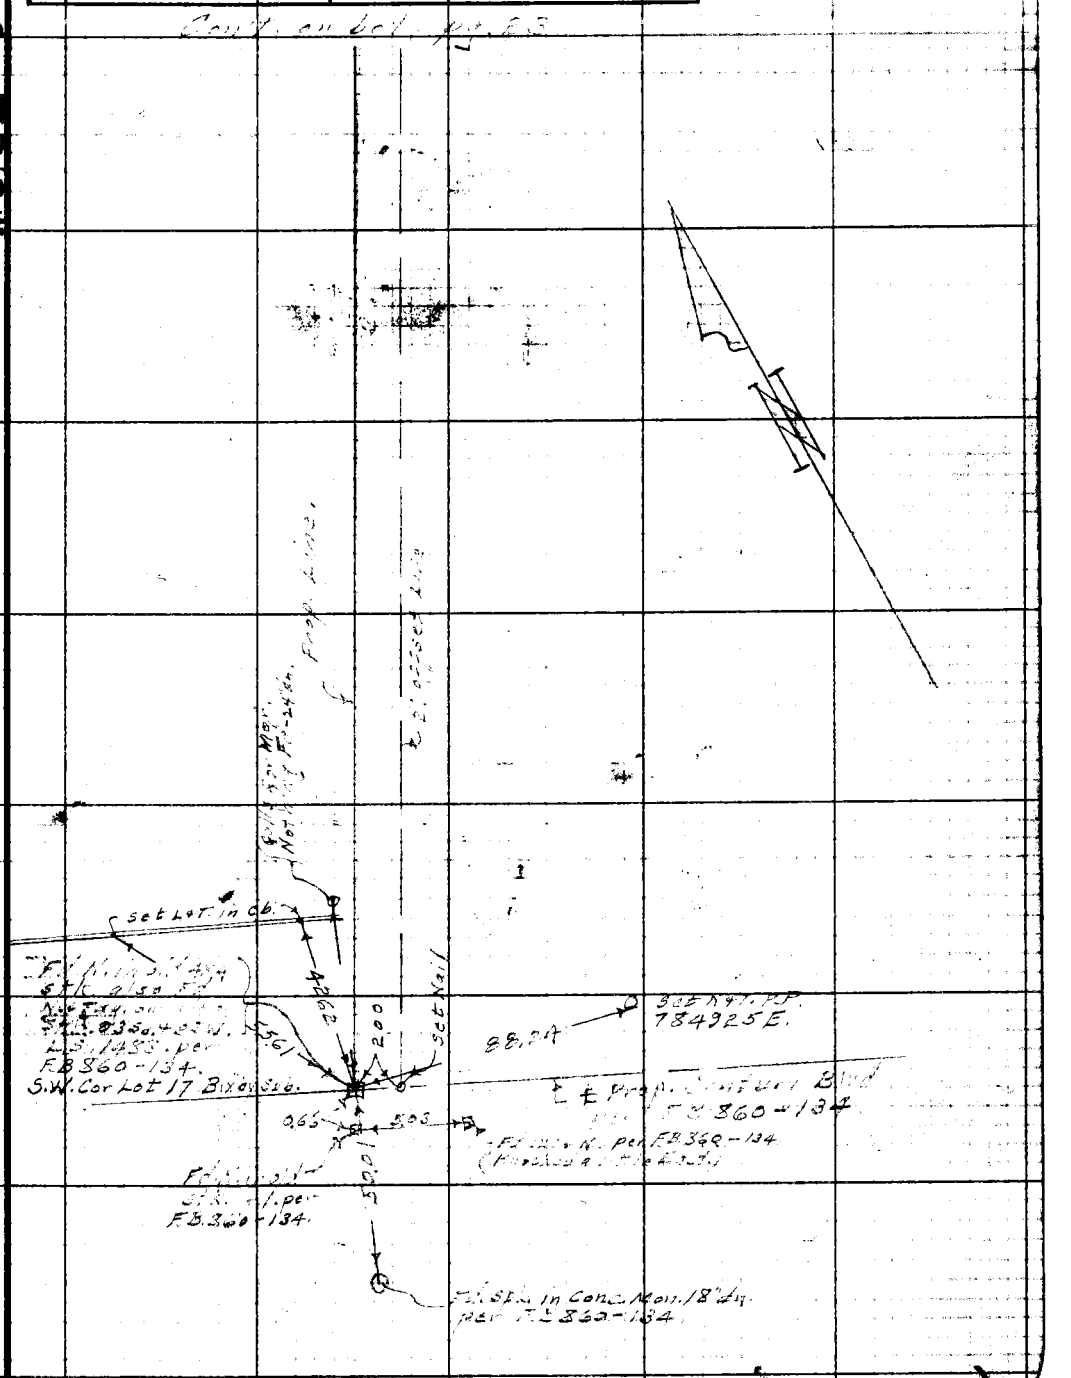

76F309S 247 10M 1-49

F. B. 1526 PG. 30

Con't. on Rt. side pg. 33.

① 89°47'30"	① 89°56'40"
④ 359°10'20"	④ 359°47'00"
89°47'35"	89°56'45"
⑥ 178°45'30"	⑥ 179°40'30"
89°47'35"	89°56'45"
① 180°00'00"	① 90°03'10"
④ 359°59'40"	④ 360°12'40"
179°59'55"	90°03'10"
⑥ 359°59'40"	⑥ 180°19'00"
179°59'56⅔	90°03'10"

W.S. 32-D-3

RETURN TO
LOS ANGELES COUNTY SURVEYOR
726 LOS ANGELES COUNTY
ENGINEERING BLDG.

Do not extend notes this side of this line.

Note: Any Additions or Changes on This Sheet Must be Made or Circled in Red Ink With Date and Name of Person Making Change.

Notes Ck'd by	Survey of Brookshire Ave
Map No.	W. O. 0745 Tape No. 086 St'd. 68 °F
Office Work	Surveyed by Benson
Checked	Notes " Date 3-29-50
Date	Indexed A. C. Johnson

F. B. 1525 Pg. 31

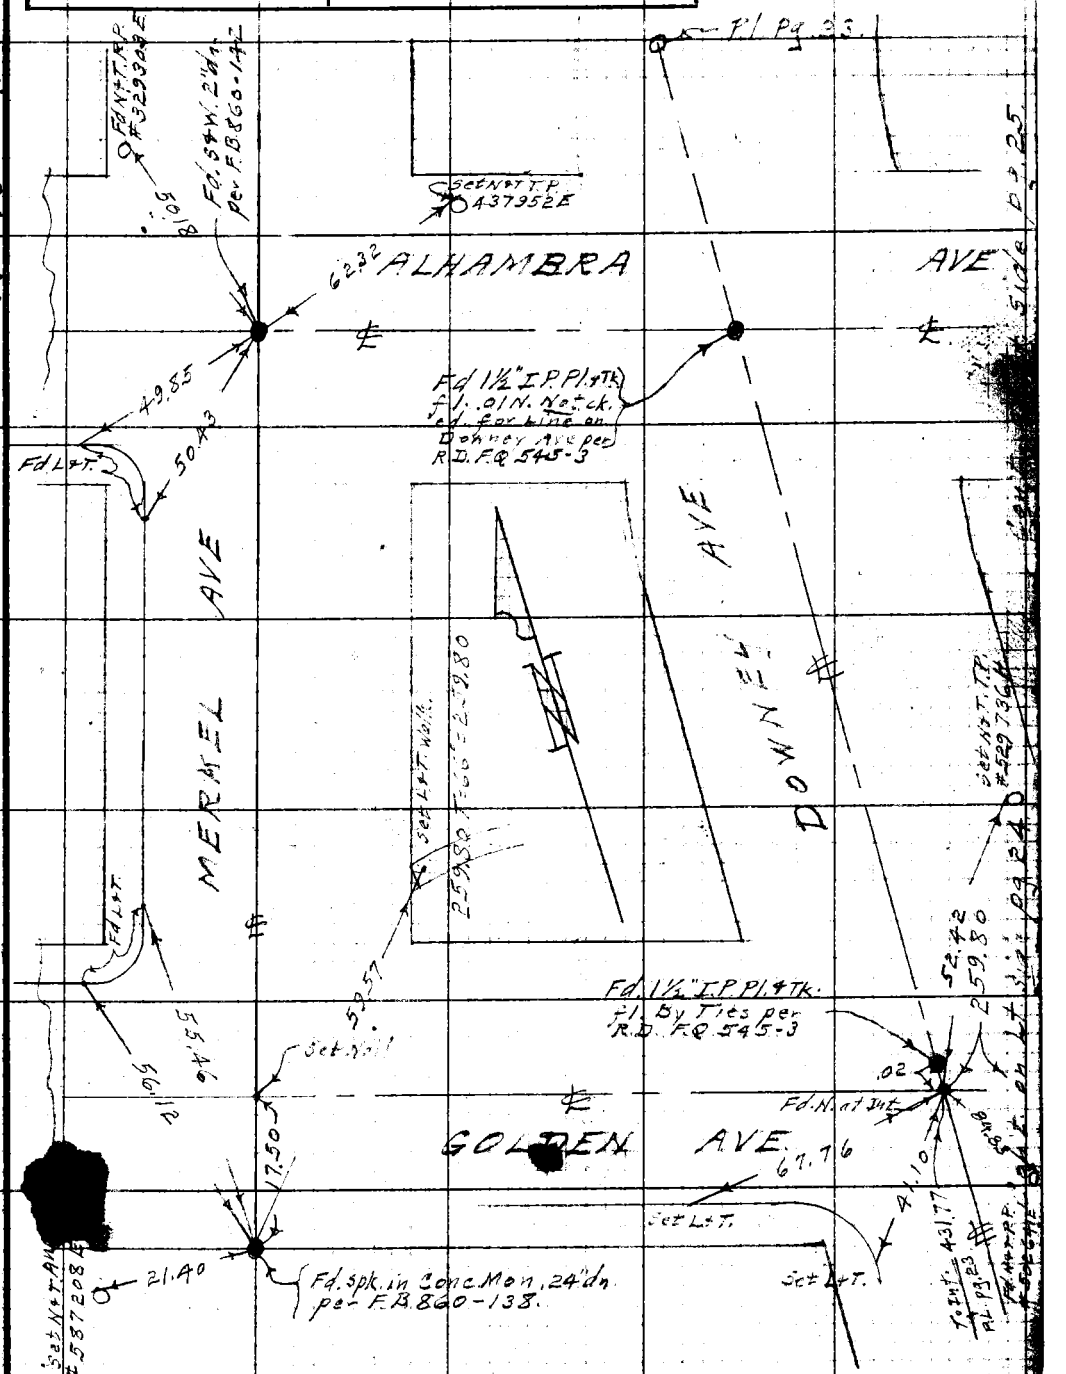

Note: Any Additions or Changes on This Sheet Must be Made or Circled in Red Ink With Date and Name of Person Making Change.

Do not extend notes this side of this line.

RETURN TO
LOS ANGELES COUNTY SURVEYOR
726 LOS ANGELES COUNTY
ENGINEERING BLDG.

76F3098 247.10

F. B. 1526 PG. 32

Con't. on Lt. side pg. 26.

XLS. 34 - D-3

RETURN TO
LOS ANGELES COUNTY SURVEYOR
726 LOS ANGELES COUNTY
ENGINEERING BLDG.

Do not extend notes this side of this line.

Note: Any Additions or Changes on This Sheet Must be Made or Circled in Red Ink With Date and Name of Person Making Change.

W.S. 32-D-3

Notes Ck'd by	Survey of Brookshire Ave
Map No.	W. O. 0745 Tape No. 286 St'd 68 °F.
Office Work	Surveyed by Benson
Checked	Notes " Date 3-29-50
Date	Indexed C. Johnson

F. B. 1586 PG. 89

Note: Any Additions or Changes of This Sheet Must be Made or Circled in Red Ink With Date and Name of Person Making Change.

Do not extend notes this side of this line.

RETURN TO
LOS ANGELES COUNTY SURVEYOR
726 LOS ANGELES COUNTY
ENGINEERING BLDG.

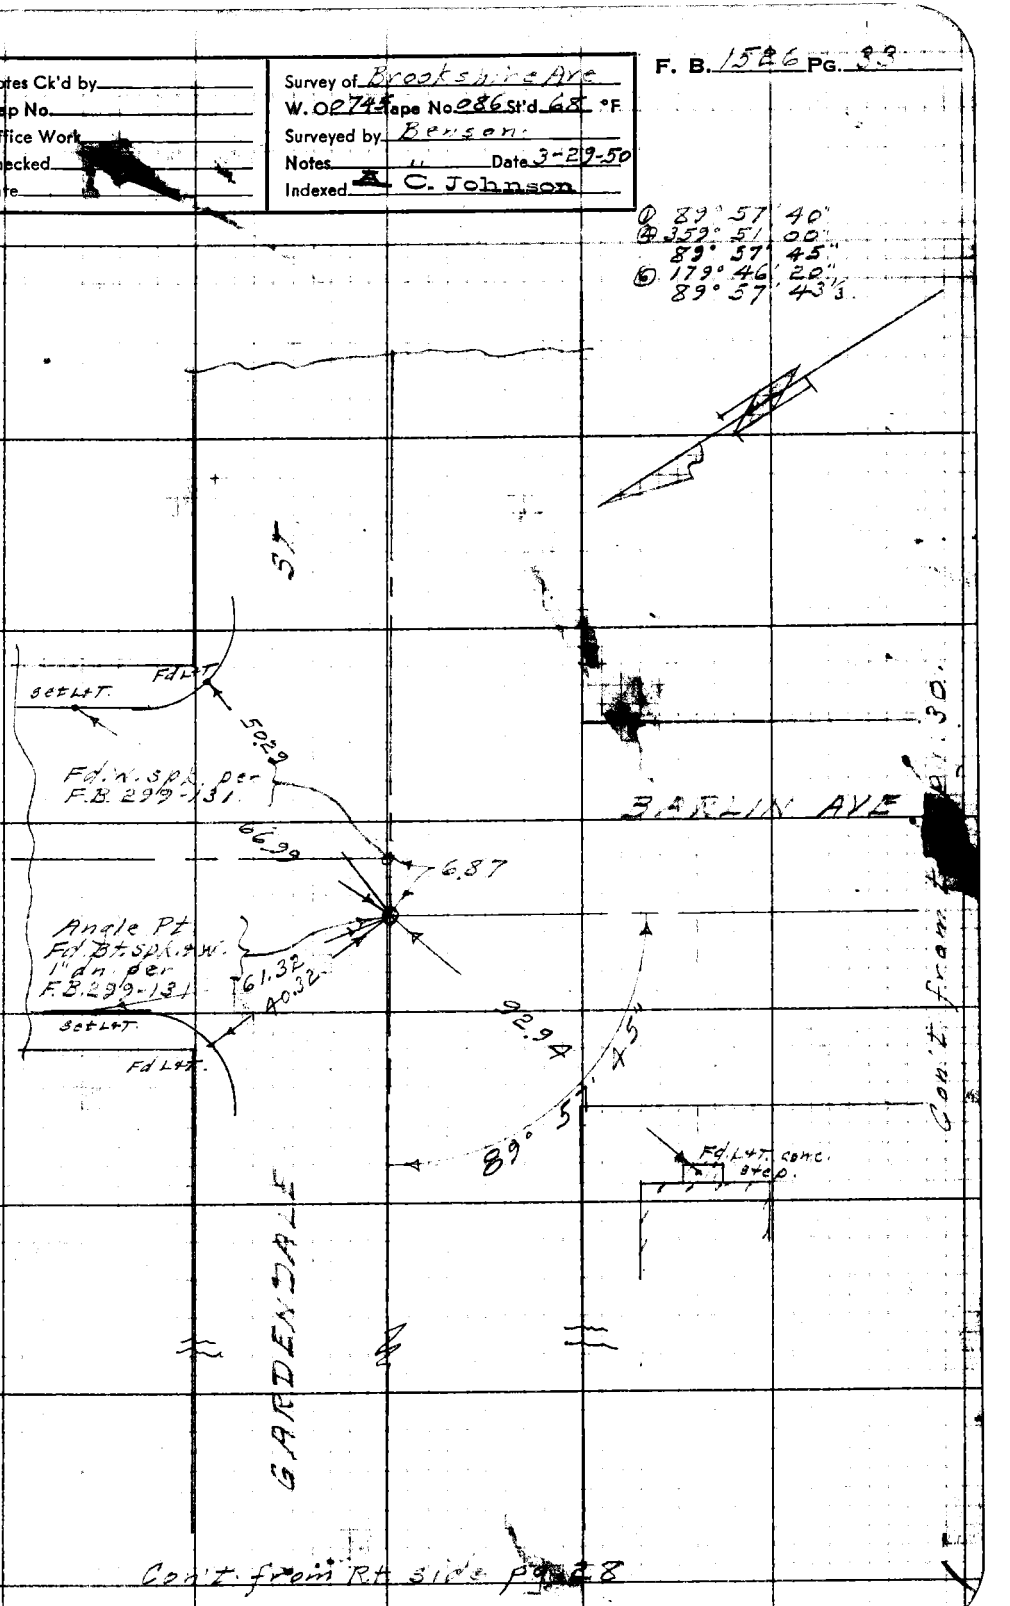

76F3098 247 10M 1-49

F. B. 1526 PG. 34

W.S. 32-D-3

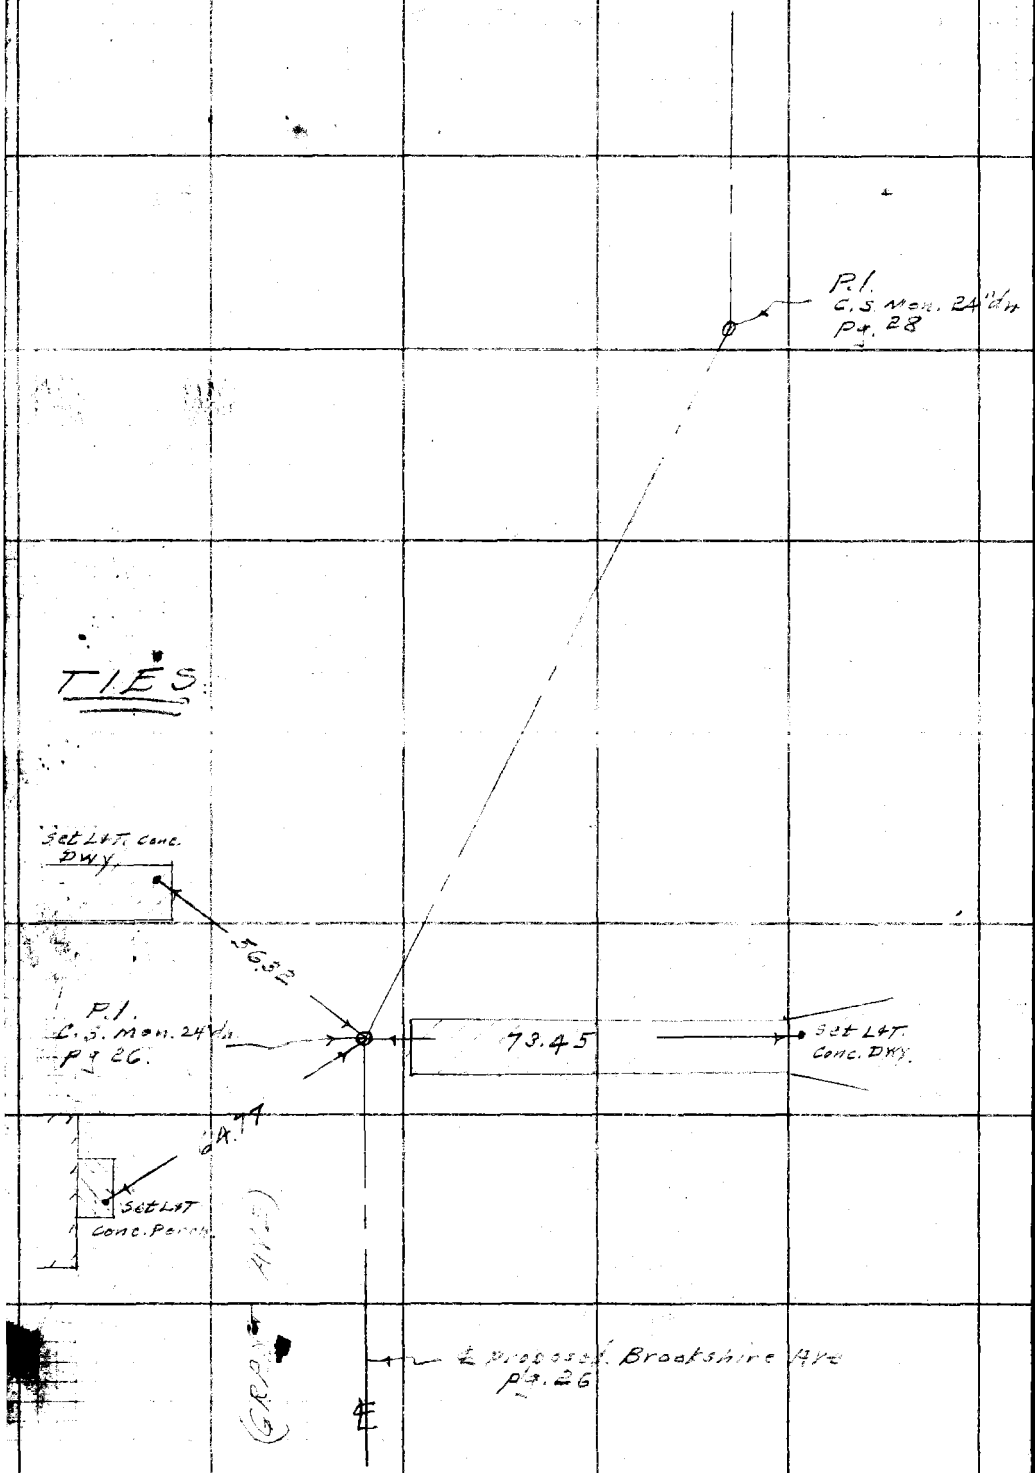

RETURN TO
LOS ANGELES COUNTY SURVEYOR
725 LOS ANGELES COUNTY
ENGINEERING BLDG.

Note: Any Additions or Changes on This Sheet Must be Made or Circled in Red Ink With Date and Name of Person Making Change.

Do not extend notes this side of this line.

Notes Ck'd by	Survey of Brookshire Ave
Map No.	W. 00745 Tape No. 086 Std. 68 °F
Office Work	Surveyed by Benson
Checked	Notes J.S.C. Date 3-30-50
Date	Indexed A. C. Johnson 4-2-50

F. B. 1526 Pg. 33

TOPOGRAPHY
ON

BROOKSHIRE AVE.

FROM 1 800' N. of Downey Ave.
TO 1 300' N. of Gardendale ST.

J.N. 0745.

3-30-50
C.A. Benson
J.S. Coates
J.J. Edwards
W.E. Challoner.

Note: Any Additions or Changes on This Sheet Must be Made or Circled in Red Ink With Date and Name of Person Making Change.

Do not extend notes this side of this line.

RETURN TO
LOS ANGELES COUNTY SURVEYOR
726 LOS ANGELES COUNTY
ENGINEERING BLDG.

76F3095 247 10M 1-49

F. B. 1326 PG. 36

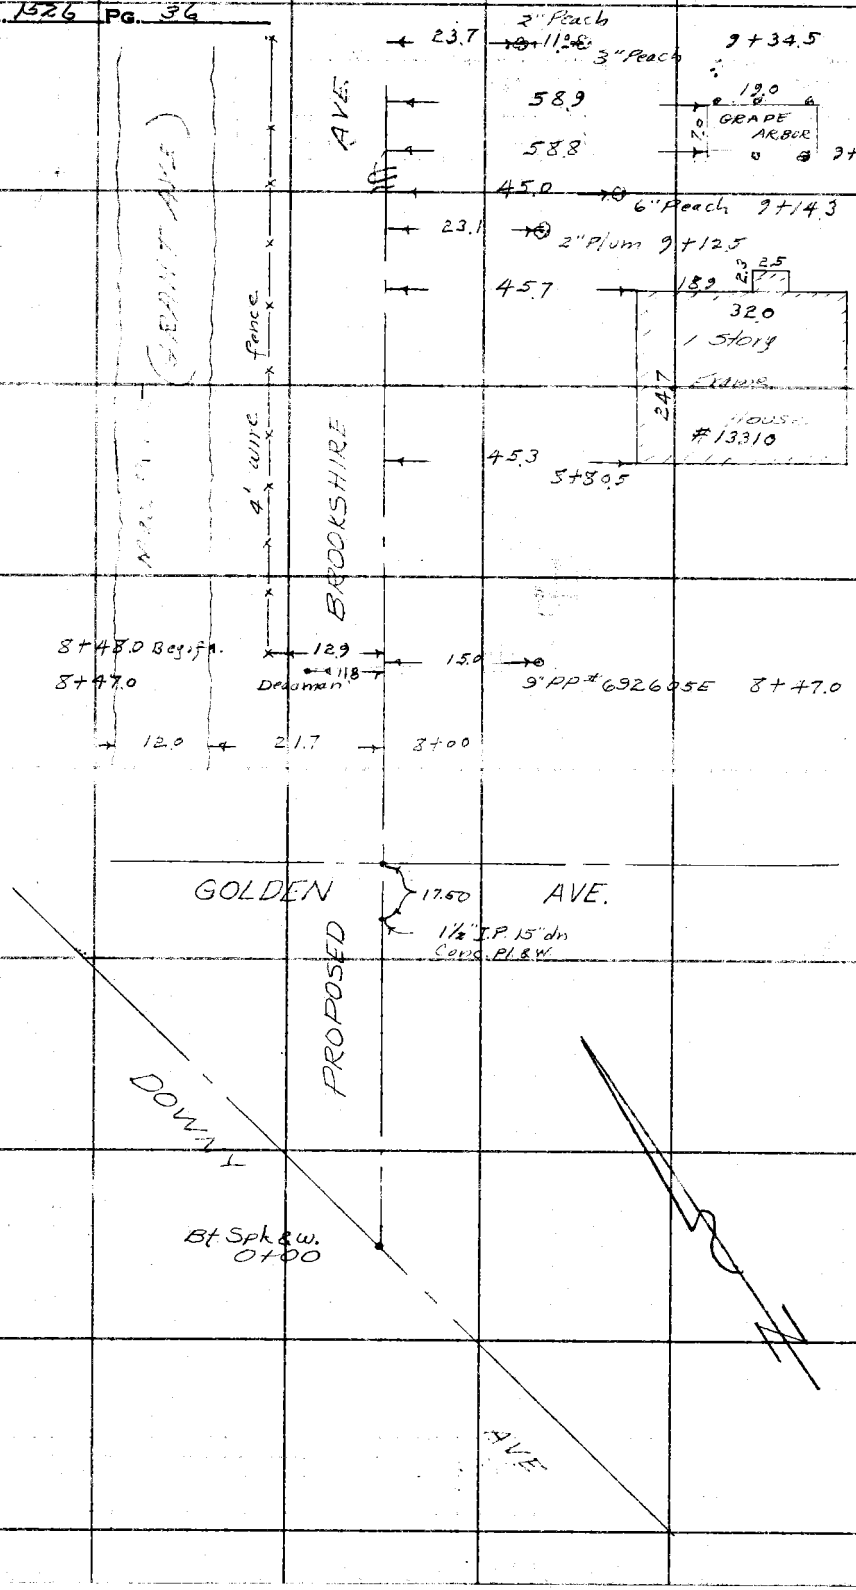

RETURN TO
LOS ANGELES COUNTY SURVEYOR
726 LOS ANGELES COUNTY
ENGINEERING BLDG.

Do not extend notes this side of this line.

Note: Any Additions or Changes on This Sheet Must be Made or Circled in Red Ink With Date and Name of Person Making Change.

Notes Ck'd by	Survey of Pro. [illegible]
Map No.	W.O. 0745 Tape No. 086 Std. 68 °F
Office Work	Surveyed by [illegible]
Checked	Notes J.S.C. Date 3-30-50
Date	Indexed A. C. Johnson

F. B. [illegible] PG. 37

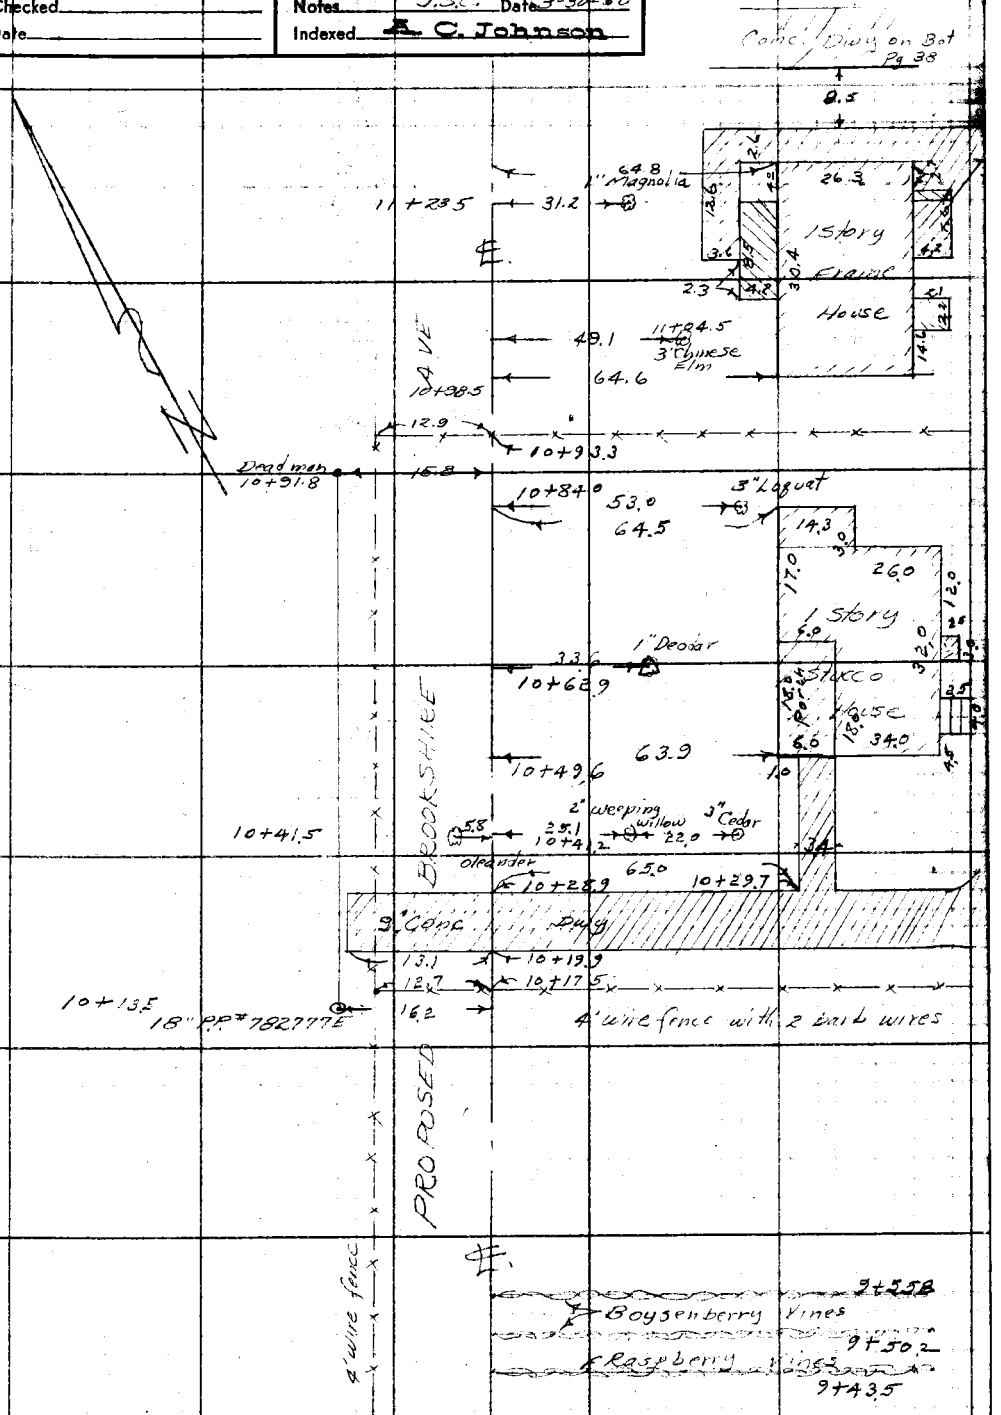

Note: Any Additions or Changes on This Sheet Must be Made or Circled in Red Ink With Date and Name of Person Making Change.

Do not extend notes this side of this line.

RETURN TO
LOS ANGELES COUNTY SURVEYOR
726 LOS ANGELES COUNTY
ENGINEERING BLDG.

76F3095 247 10M 1-49

F. B. 1526 PG. 38

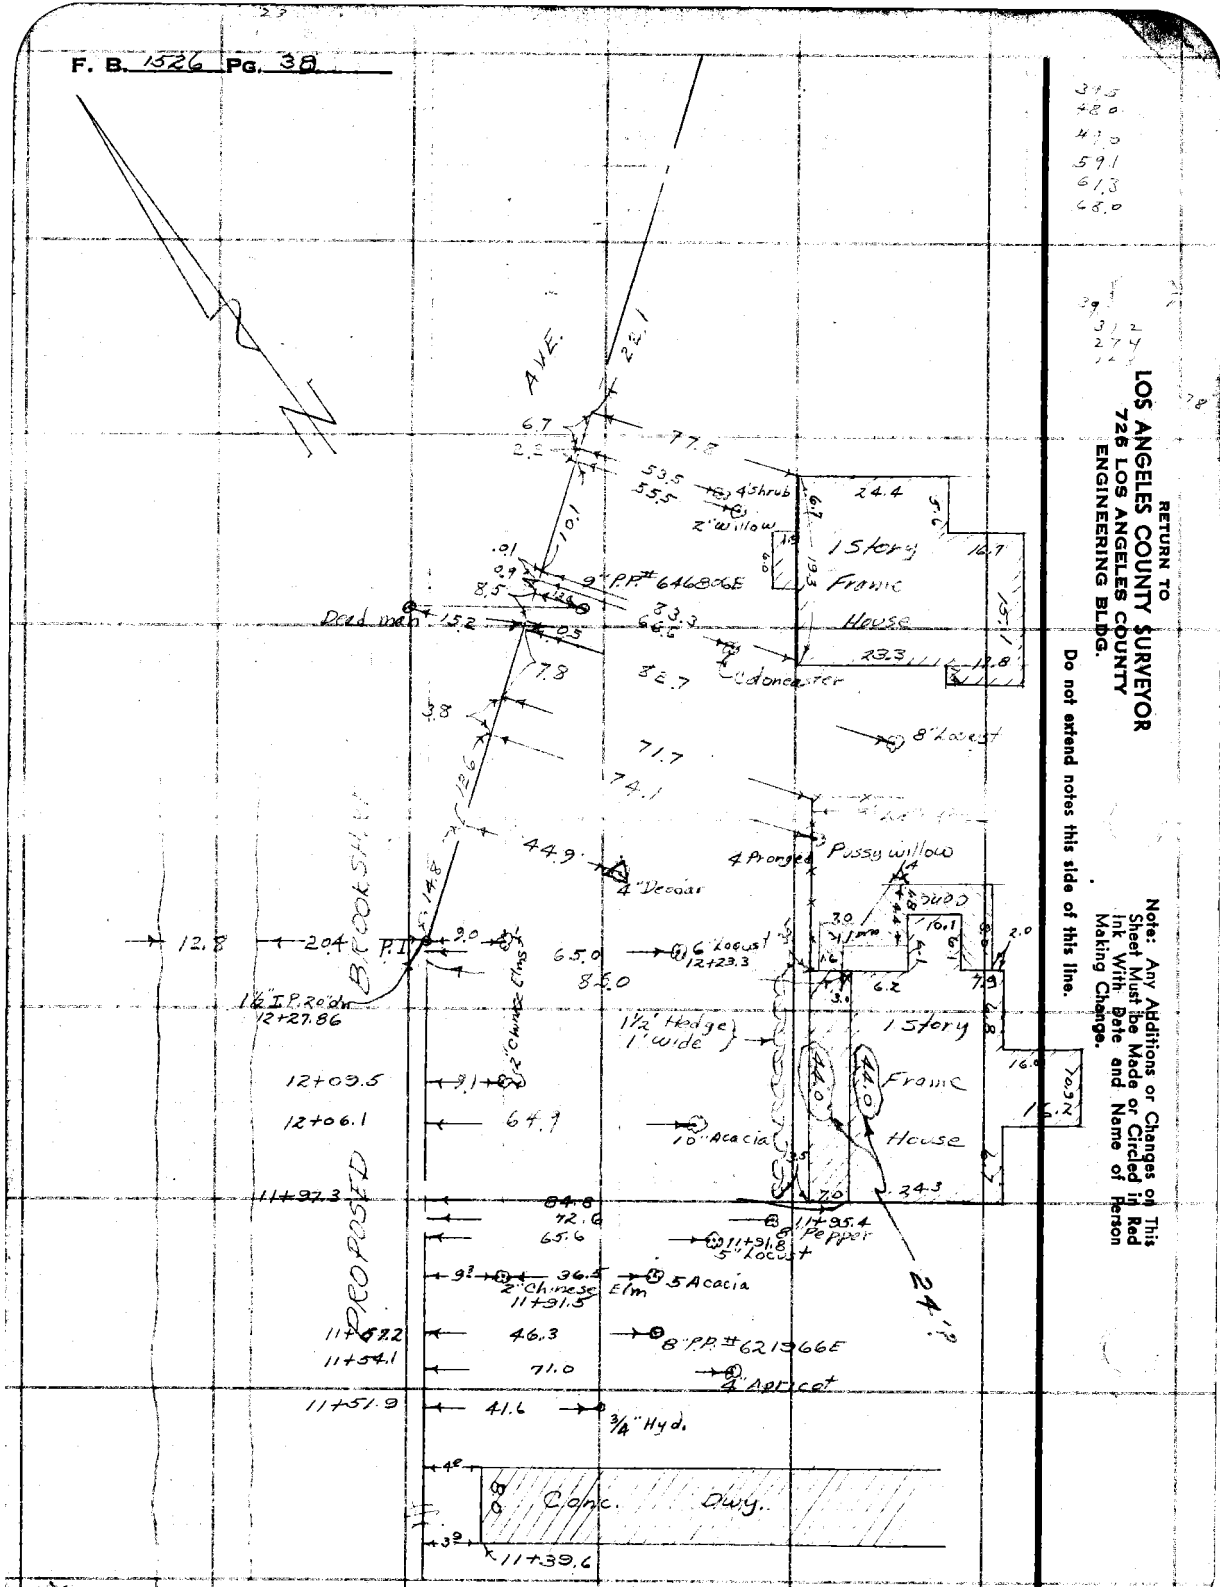

RETURN TO
LOS ANGELES COUNTY SURVEYOR
725 LOS ANGELES COUNTY
ENGINEERING BLDG.

Note: Any Additions or Changes on This Sheet Must be Made or Circled in Red Ink With Date and Name of Person Making Change.

Do not extend notes this side of this line.

F. B. 1525 PG. 39

Notes Ck'd by	Survey of
Map No.	W. O. Tape No. St'd. °F
Office Work	Surveyed by
Checked	Notes Date
Date	Indexed A. C. Johnson

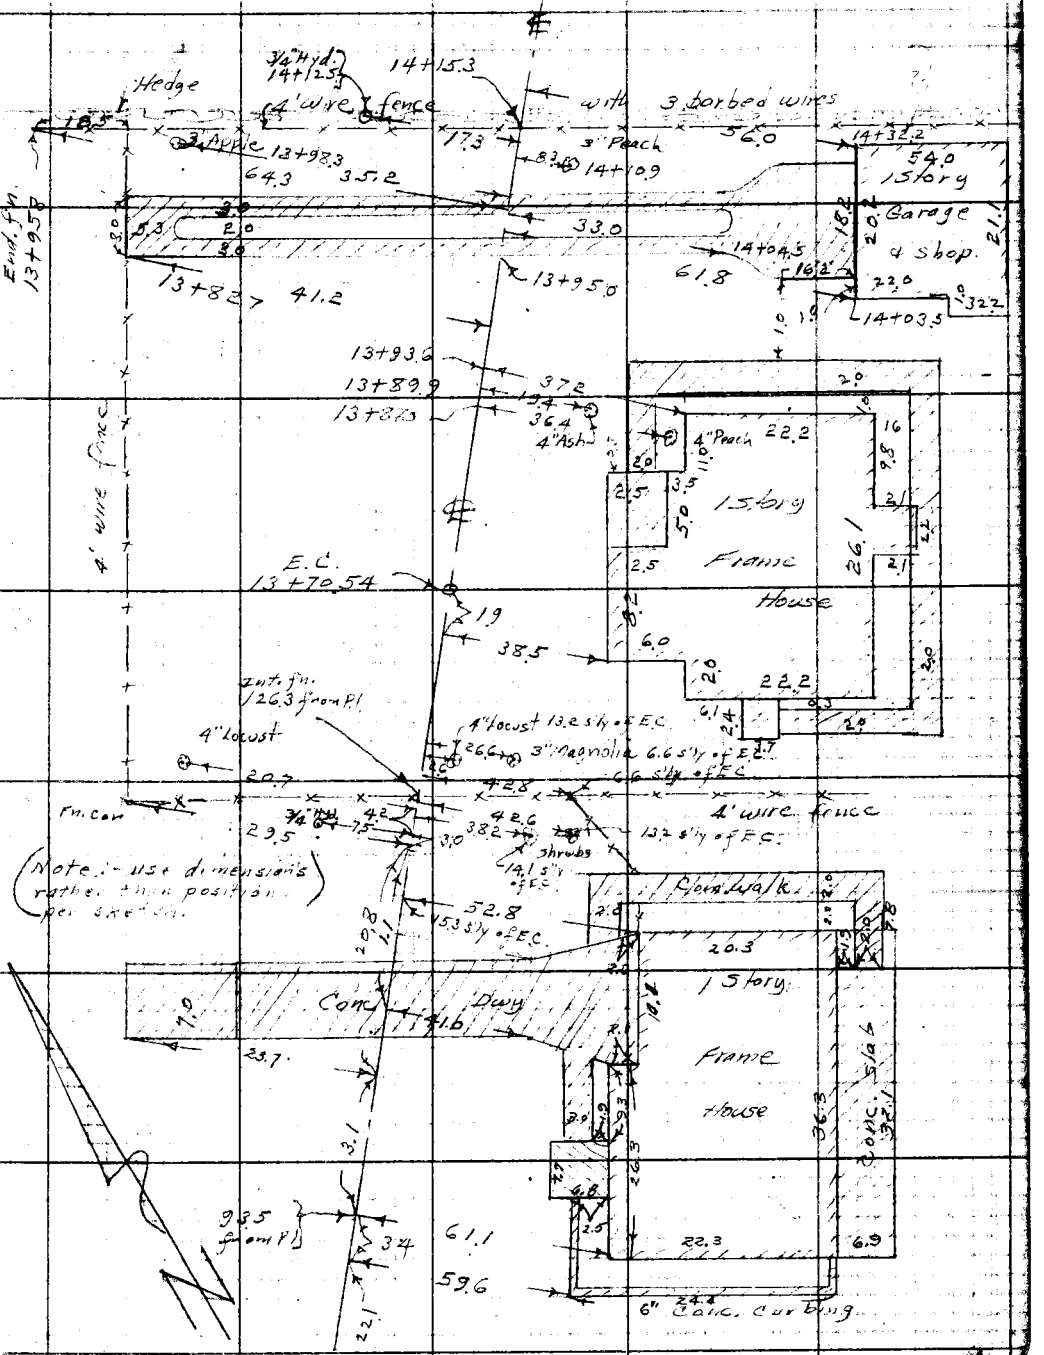

Note: Any Additions or Changes of This Sheet Must be Made or Circled in Red Ink With Date and Name of Person Making Change.

Do not extend notes this side of this line.

RETURN TO
LOS ANGELES COUNTY SURVEYOR
726 LOS ANGELES COUNTY
ENGINEERING BLDG.

76F3095 247 10M 1-49

F. B. 1526 PG. 40

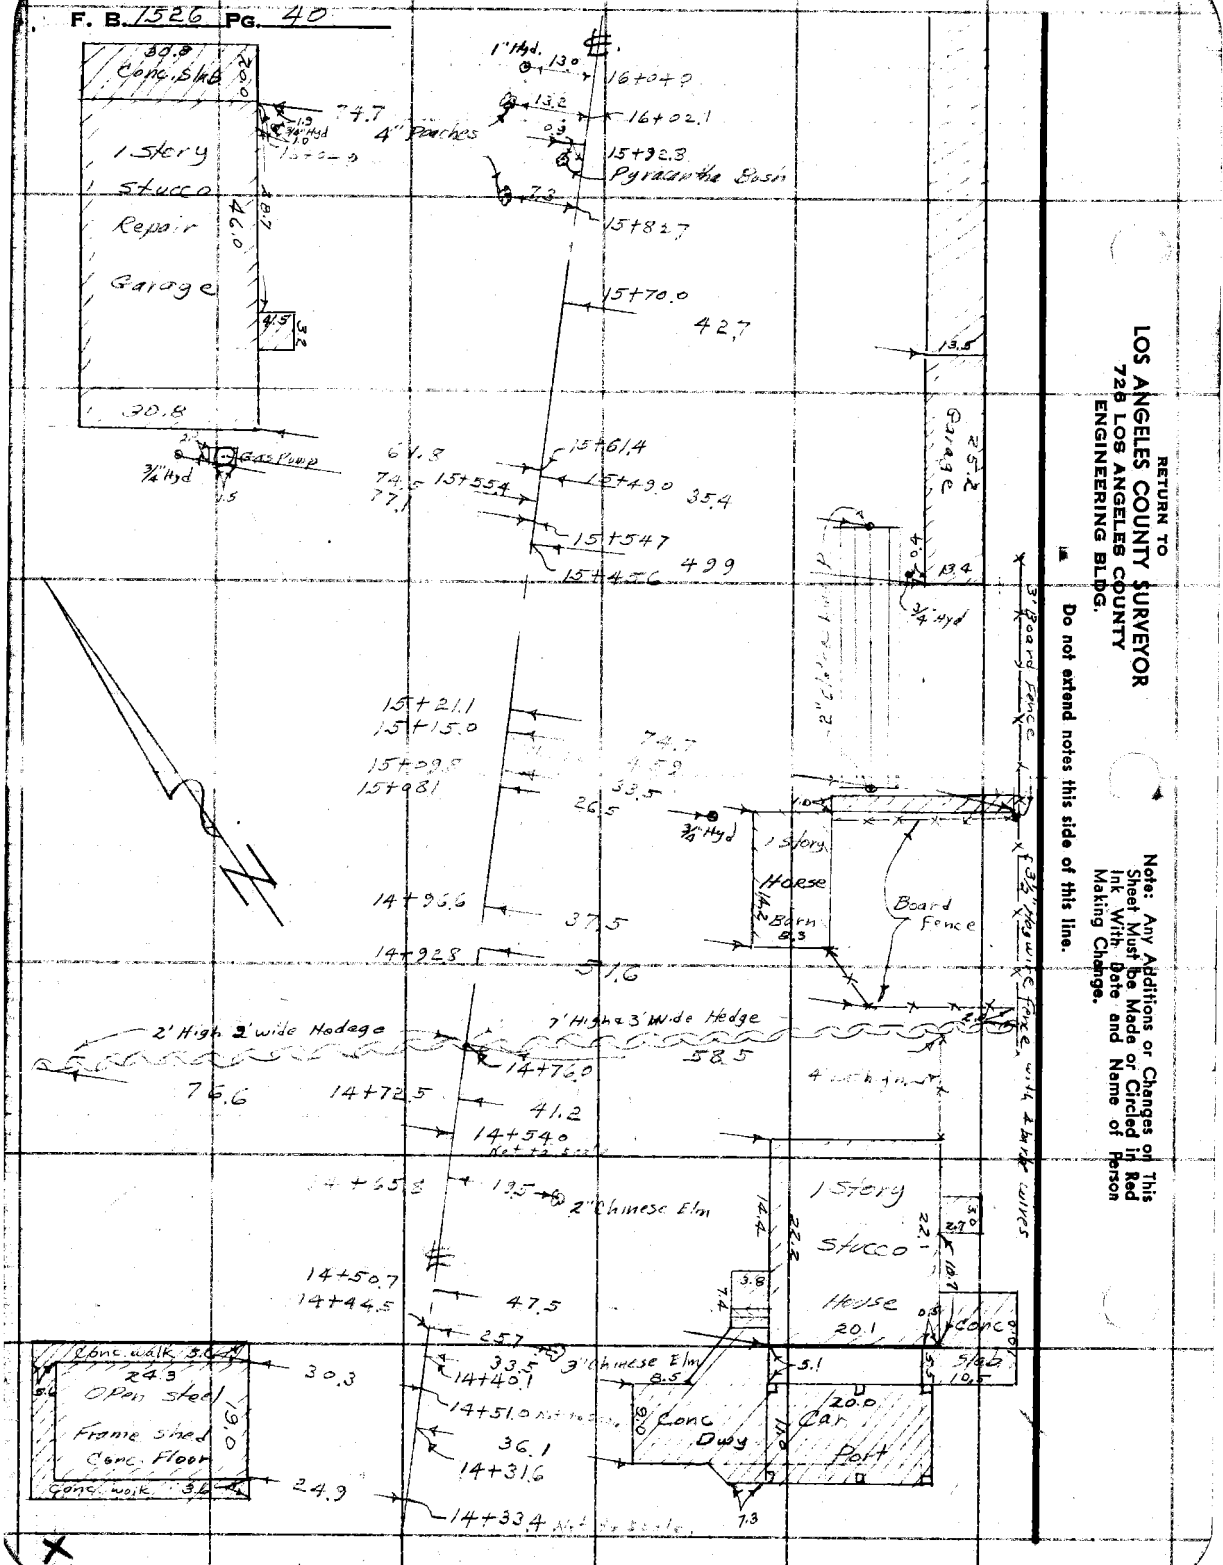

RETURN TO
LOS ANGELES COUNTY SURVEYOR
725 LOS ANGELES COUNTY
ENGINEERING BLDG.

Note: Any Additions or Changes on This Sheet Must be Made or Circled in Red Ink With Date and Name of Person Making Change.

Do not extend notes this side of this line.

Notes Ck'd by	Survey of Pendleton A. C.
Map No.	W. O. 0745 Tape No. 286 St'd. 60 °F
Office Work	Surveyed by Benson
Checked	Notes U.S.C. Date 3-30-50
Date	Indexed A. C. Johnson

F. B. 1526 Pg.

Note: Any Additions or Changes or This Sheet Must be Made or Circled in Red Ink With Date and Name of Person Making Change.

Do not extend notes this side of this line.

RETURN TO
LOS ANGELES COUNTY SURVEYOR
726 LOS ANGELES COUNTY
ENGINEERING BLDG.

76F3095 247 10M 1-49

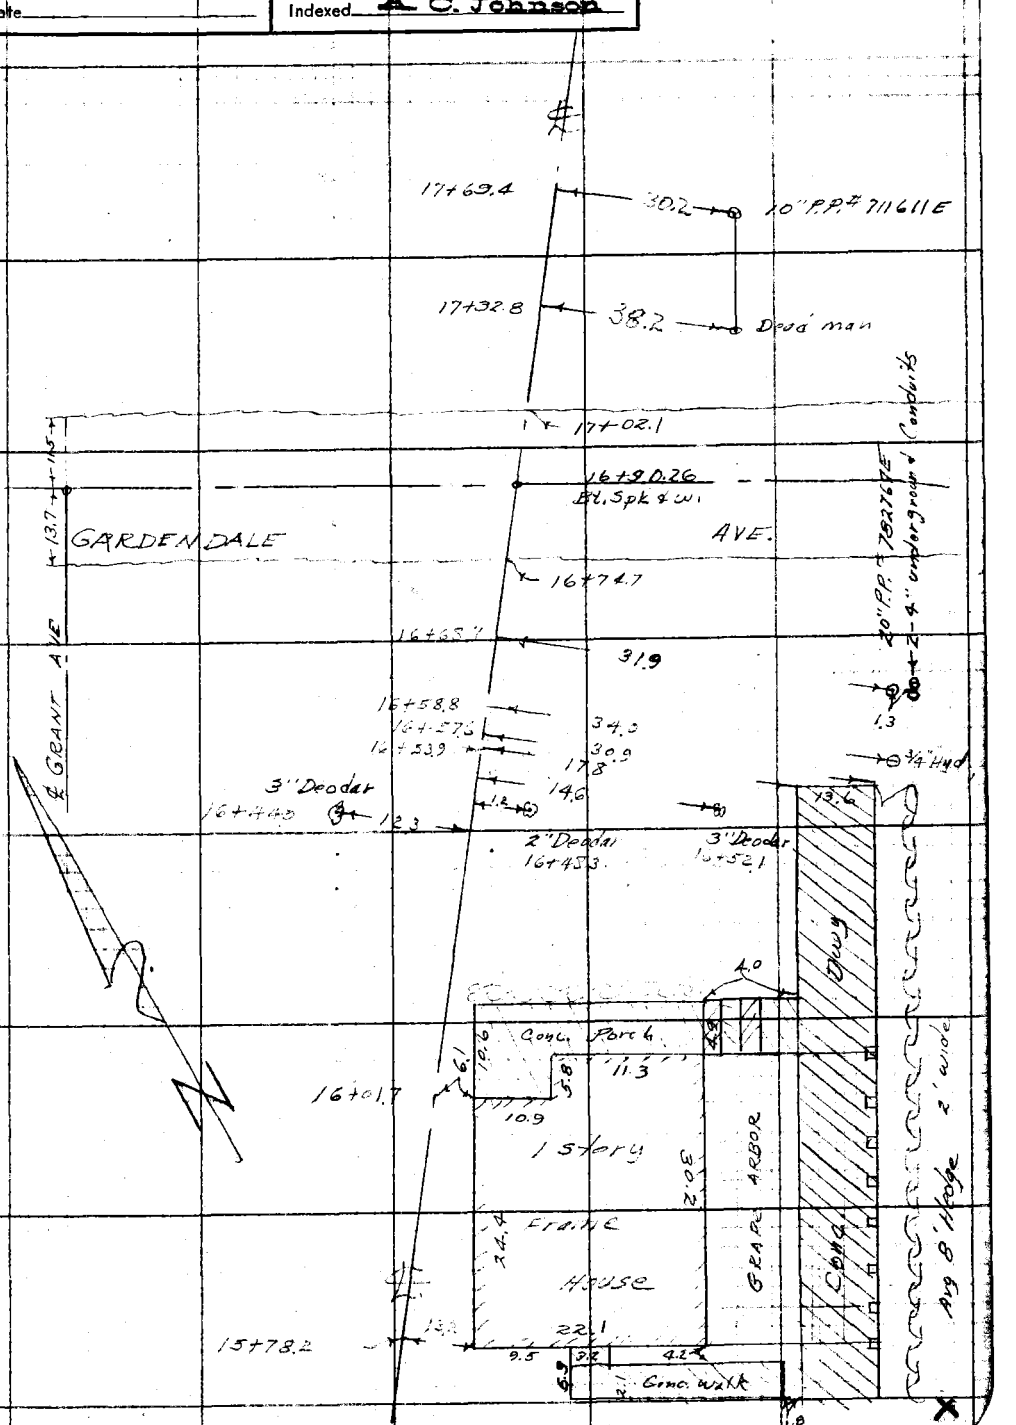

F. B. 1526 PG. 42

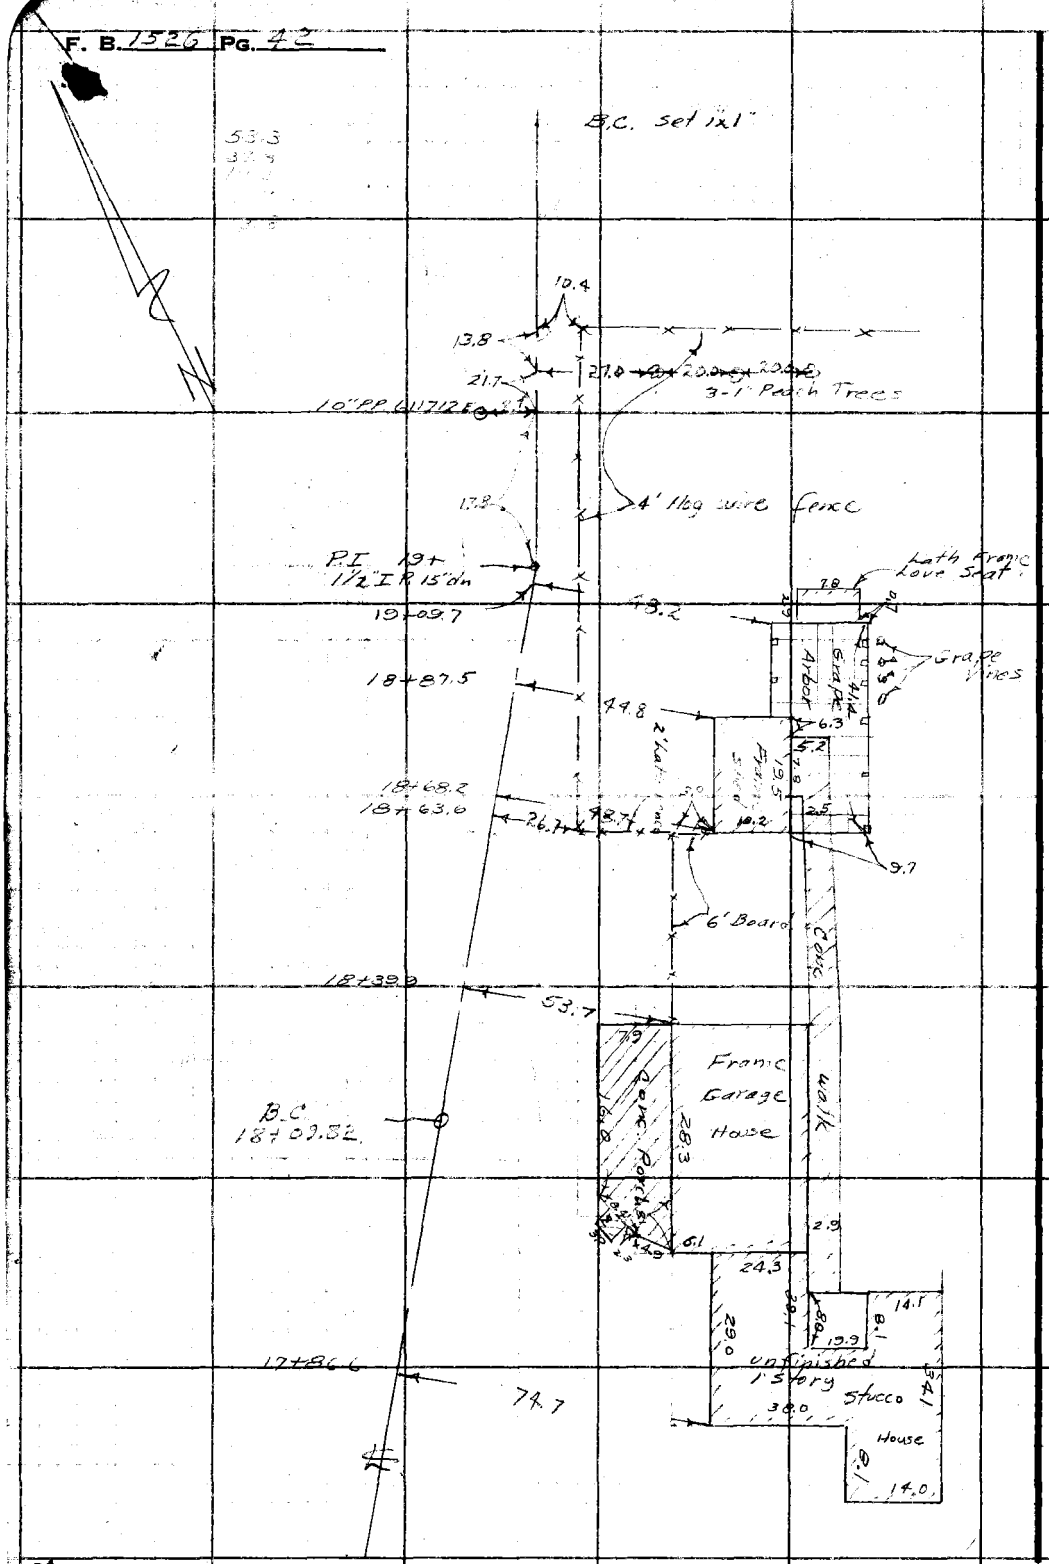

RETURN TO
LOS ANGELES COUNTY SURVEYOR
725 LOS ANGELES COUNTY
ENGINEERING BLDG.

Note: Any Additions or Changes on This Sheet Must be Made or Circled in Red Ink With Date and Name of Person Making Change.

Do not extend notes this side of this line.

Notes Ck'd by KRM	Survey of Brookshire Ave
Map No. B-2278	W. O. R-026 Tape No. 963 St'd 68 °F
Office Work	Surveyed by Benson
Checked McPherson	Notes " Date 10-6-50
Date Mar 1951	Indexed A. C. Johnson 11-1-50

F. B. 1525 Pg. 43

PRELIMINARY SURVEY
FOR
BROOKSHIRE AVE
(SAN GABRIEL BLVD)
J. N. R-026
FROM:- ALAMEDA ST.
TO:- North of FONTANA ST.

10-6-50
C.A. Benson
J.S. Coates
J.J. Edwards
R.N. Blouvet

C.S. B-2278
W.S. 33-A-2
V.T. 61-2

Note: Any Additions or Changes on This Sheet Must be Made or Circled in Red Ink With Date and Name of Person Making Change.

Do not extend notes this side of this line.

RETURN TO
LOS ANGELES COUNTY SURVEYOR
726 LOS ANGELES COUNTY
ENGINEERING BLDG.

76F3098 247 10M 1-49

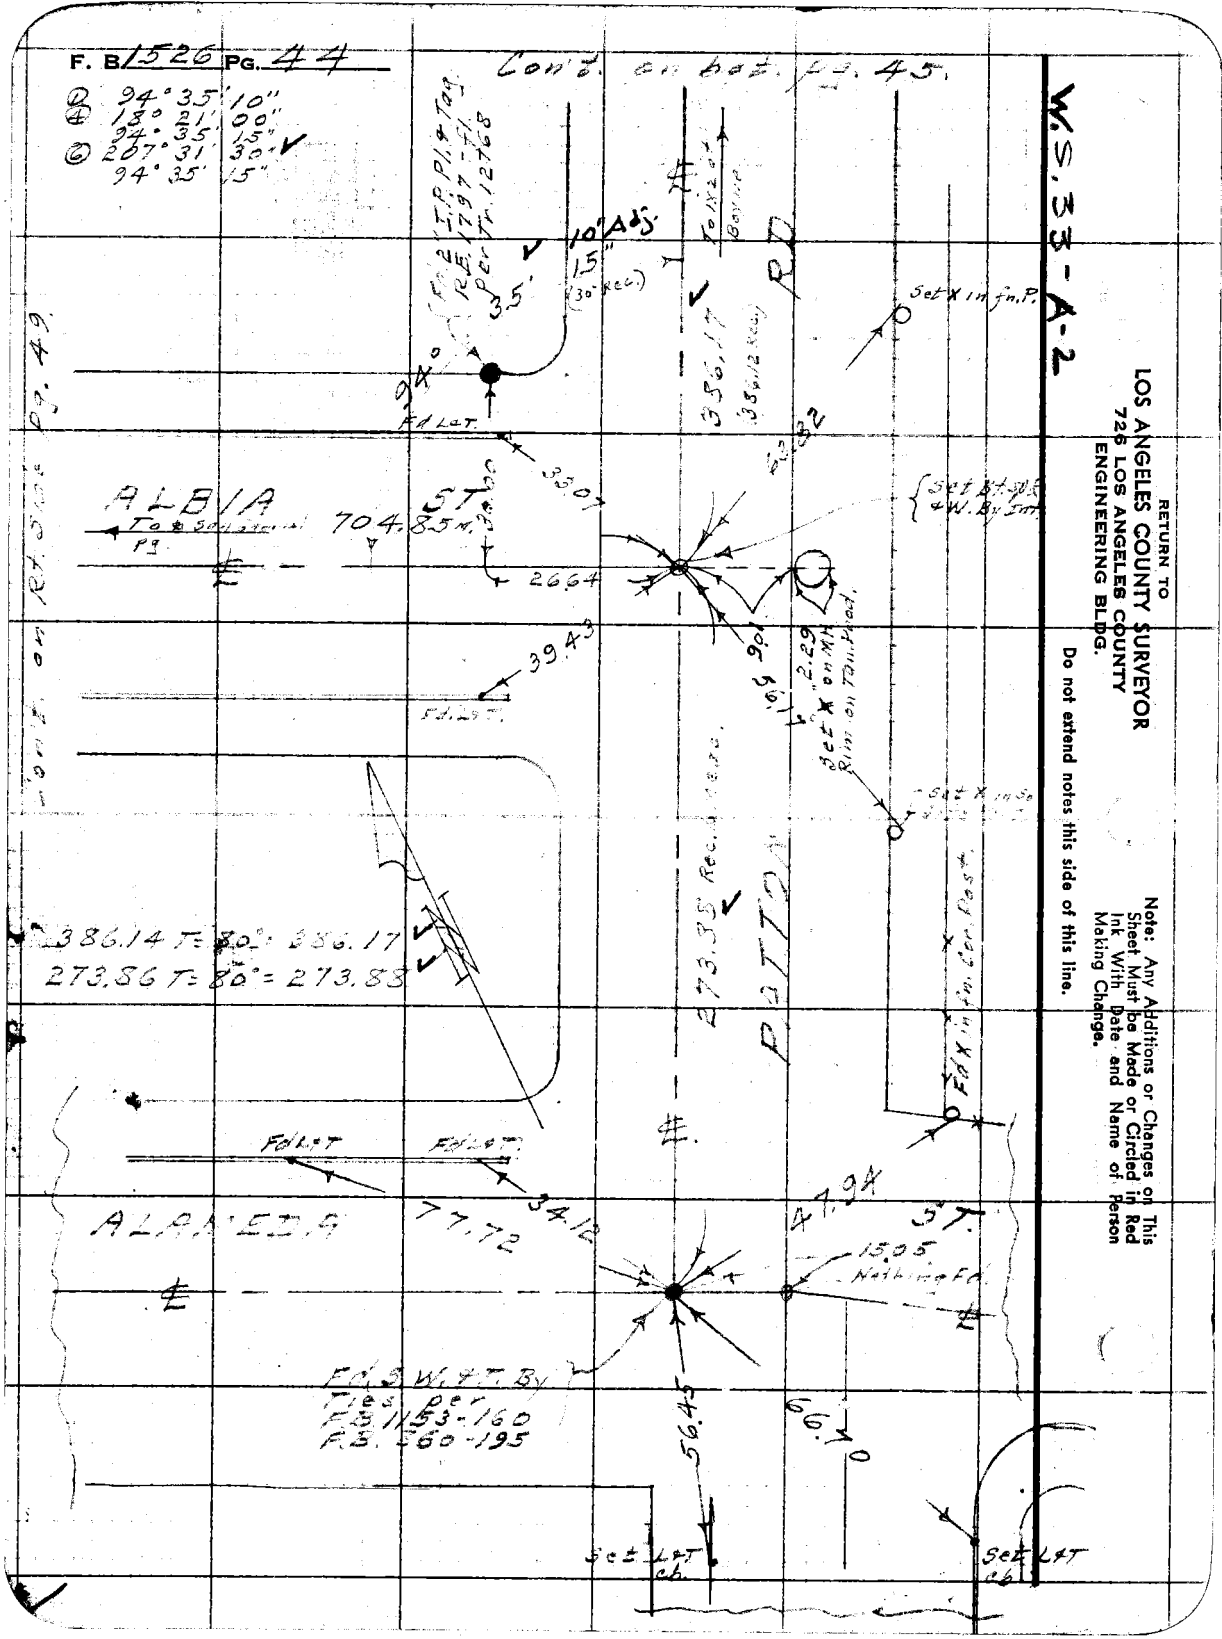
F. B. 1526 PG. 44
Con't. on bot. pg. 45.
① 94° 35' 10"
④ 18° 21' 00"
94° 35' 15"
⑥ 207° 31' 30"
94° 35' 15"
W.S. 33-A-2
RETURN TO
LOS ANGELES COUNTY SURVEYOR
726 LOS ANGELES COUNTY
ENGINEERING BLDG.
Do not extend notes this side of this line.
Note: Any Additions or Changes on This Sheet Must be Made or Circled in Red Ink With Date and Name of Person Making Change.
Con't. on Rt. Side Pg. 49
ALBIA ST.
704.85 M.
26.64
39.43
Fd. L&T.
386.14 T=80°=386.17
273.86 T=80°=273.88
PATTON RD.
273.88 Rec. Meas.
Set X in fn. P.
Set X in fn. Cor. Post.
Fd. L&T
ALAMEDA ST.
77.72
34.12
47.94
15.05 Nothing Fd.
Fd. S.W. & T. By Ties per F.B. 1153-160 F.B. 560-195
56.45
66.70
Set L&T cb.
Set L&T cb.

Notes Ck'd by KRM	Survey of Brooks[illegible]
Map No. B-2278	W. O. R028 Tape No. 063 St'd. 68 °F
Office Work [illegible]	Surveyed by [illegible]
Checked [illegible]	Notes " Date 10-6-50
Date Mar. 1951	Indexed A. C. Johnson

F. B. 1526 PG. 43

W.S. 33-A-2

Con't. on bot. pg. 45

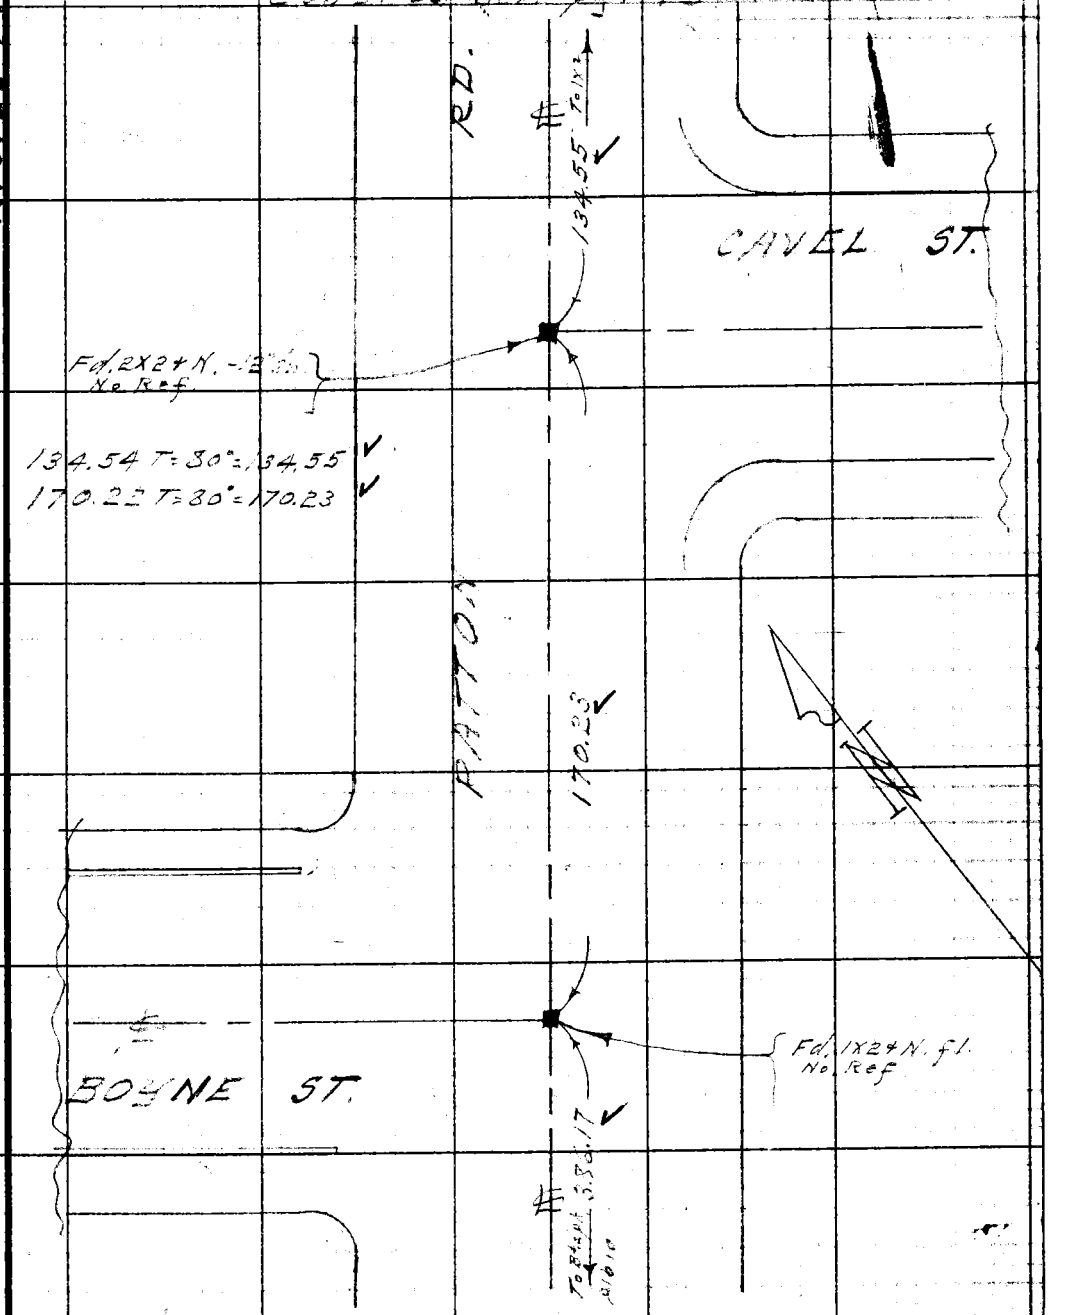

Con't. from top pg. 44.

Note: Any Additions or Changes on This Sheet Must be Made or Circled in Red Ink With Date and Name of Person Making Change.

Do not extend notes this side of this line.

RETURN TO
LOS ANGELES COUNTY SURVEYOR
726 LOS ANGELES COUNTY
ENGINEERING BLDG.

76F309S 247 10M 1-49

F. B. 1526 Pg. 46

Con't. on bot. pg. 47

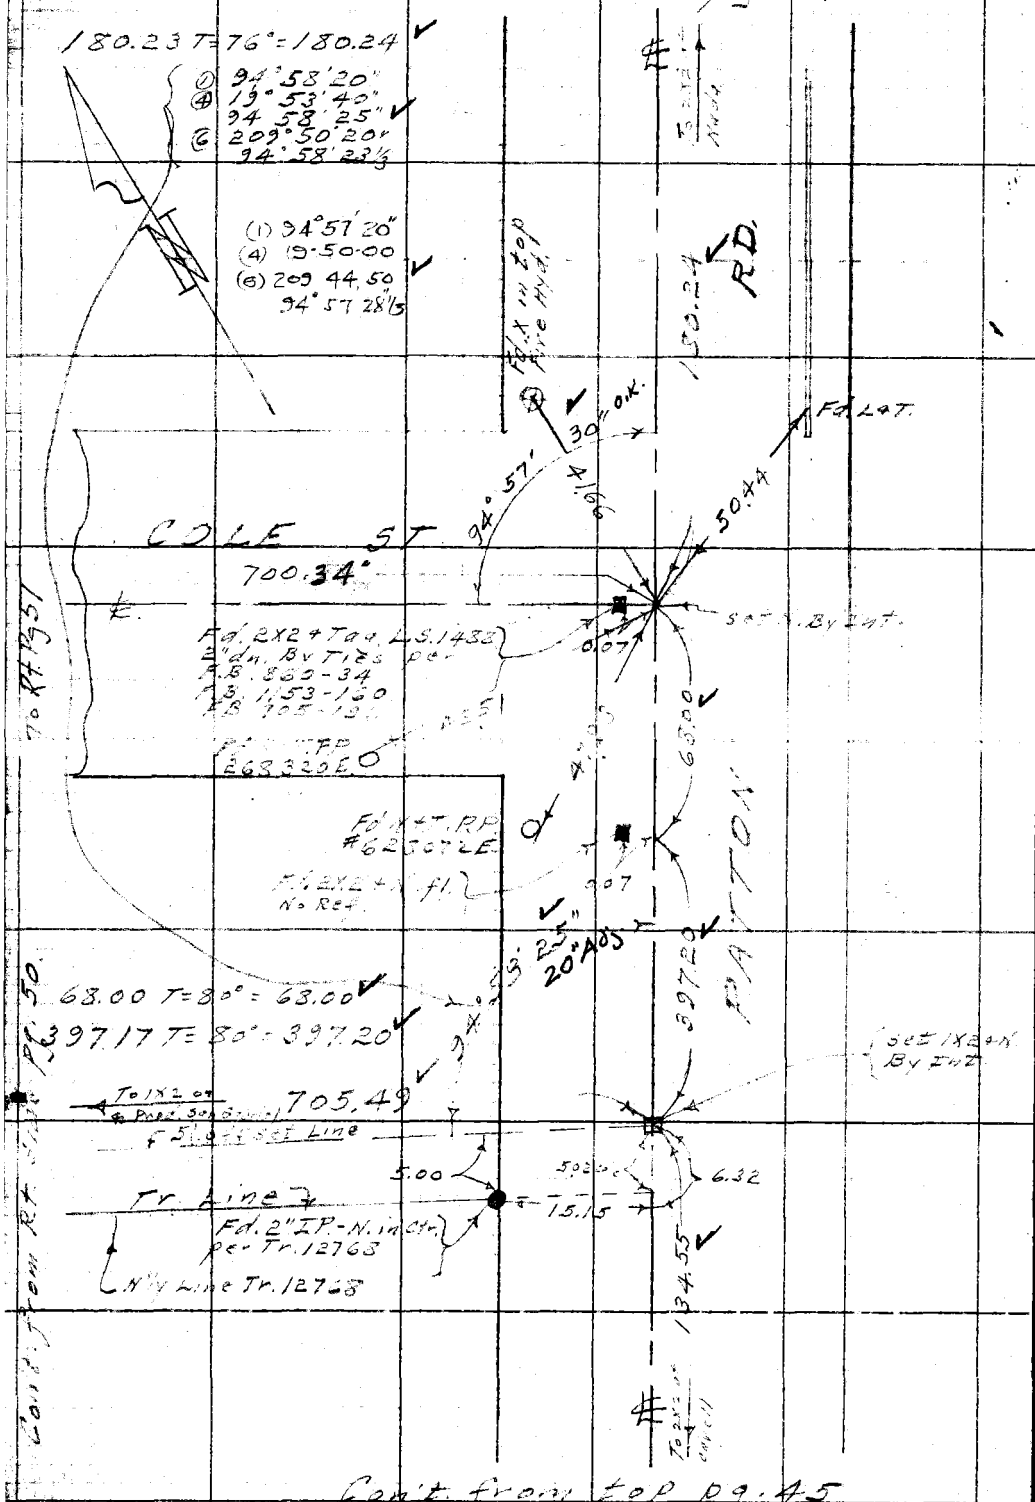

Con't. from top pg. 45

W.S. 33-A-2

RETURN TO
LOS ANGELES COUNTY SURVEYOR
726 LOS ANGELES COUNTY
ENGINEERING BLDG.

Do not extend notes this side of this line.

Note: Any Additions or Changes on This Sheet Must be Made or Circled in Red Ink With Date and Name of Person Making Change.

Notes Ck'd by KRM	Survey of Brookshire Ave
Map No. B-2278	W. O. R-026 Tape No. 063 St'd. 68 °F
Office Work DJ	Surveyed by Benson
Checked McPherson	Notes " Date 10-6-50
Date Mar. 1951	Indexed A. C. Johnson

F. B. 1526 Pg. 47

Con't on bot pg. 48

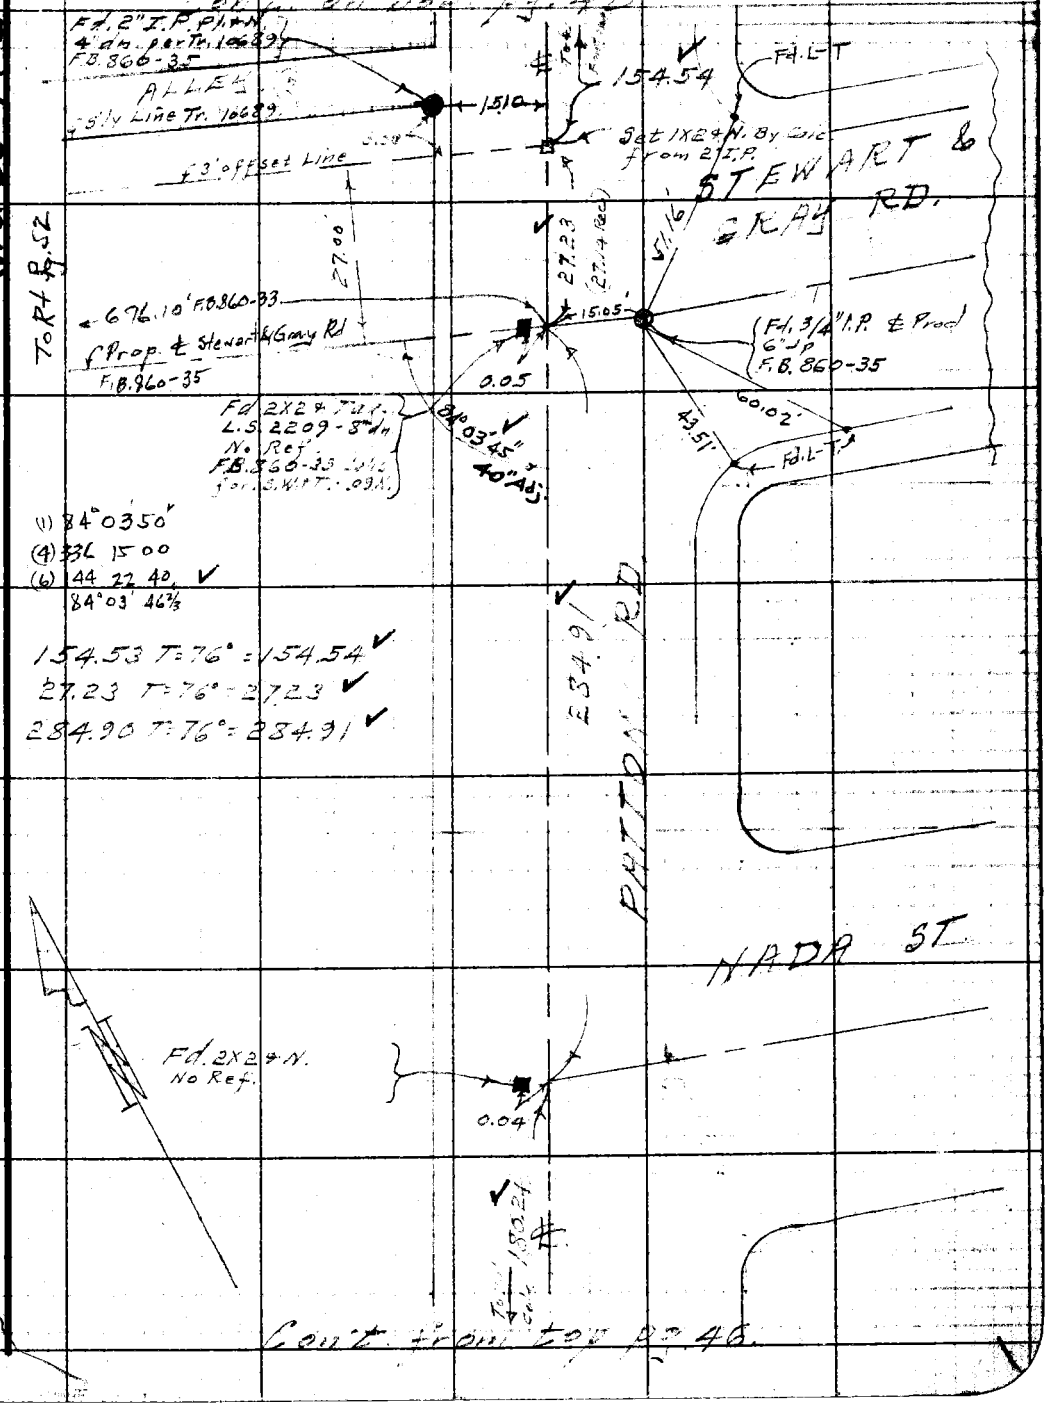

Con't from top pg. 46.

W.S. 33-A-2

Note: Any Additions or Changes on This Sheet Must be Made or Circled in Red Ink With Date and Name of Person Making Change.

Do not extend notes this side of this line.

RETURN TO
LOS ANGELES COUNTY SURVEYOR
726 LOS ANGELES COUNTY
ENGINEERING BLDG.

76F3095 247 10M 1-49

F. B. 1526 Pg. 48

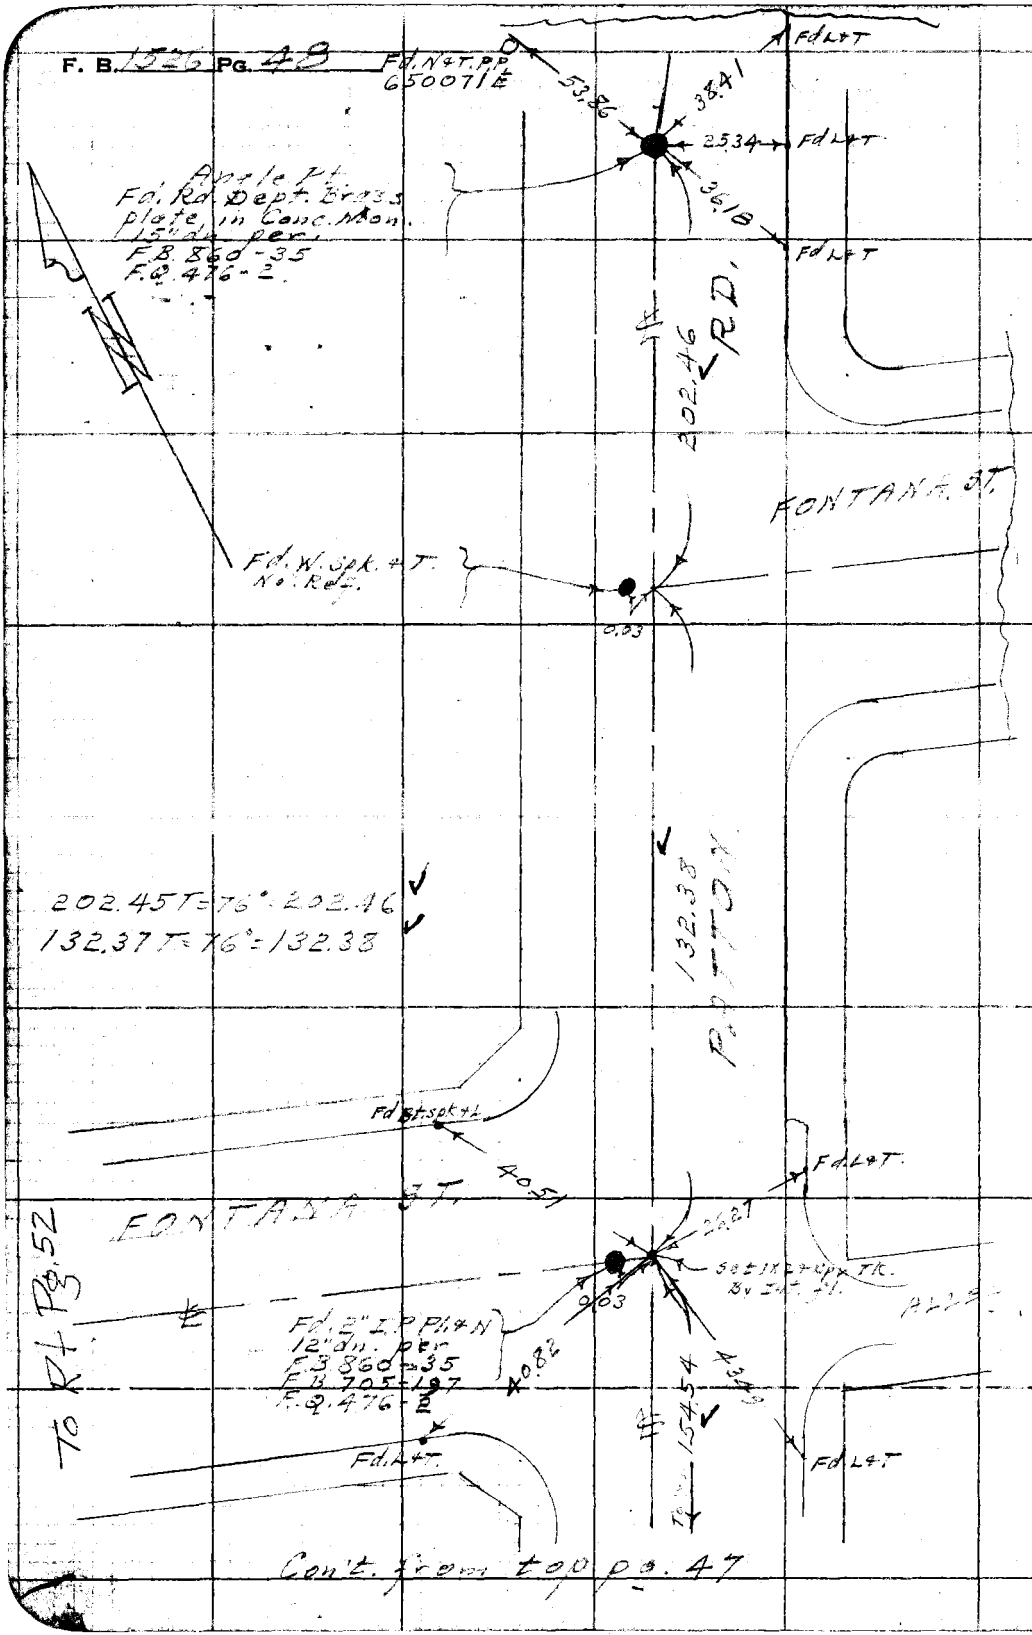

W.S. 33-A-2

RETURN TO
LOS ANGELES COUNTY SURVEYOR
726 LOS ANGELES COUNTY
ENGINEERING BLDG.

Do not extend notes this side of this line.

Note: Any Additions or Changes on This Sheet Must be Made or Circled in Red Ink With Date and Name of Person Making Change.

Notes Ck'd by KRM	Survey of Brookshire Ave
Map No. B-2278	W. O. R026 Tape No. 085 Std. 68 °F
Office Work DH	Surveyed by Ben...
Checked McPherson	Notes " Date 10-10-50
Date Mar. 1951	Indexed A. C. Johnson

F. B. 1526 PG. 49

W. S. 33 - A - 2

Note: Any Additions or Changes on This Sheet Must be Made or Circled in Red Ink With Date and Name of Person Making Change.

Do not extend notes this side of this line.

RETURN TO
LOS ANGELES COUNTY SURVEYOR
726 LOS ANGELES COUNTY ENGINEERING BLDG.

76F3095 247 10M 1-49

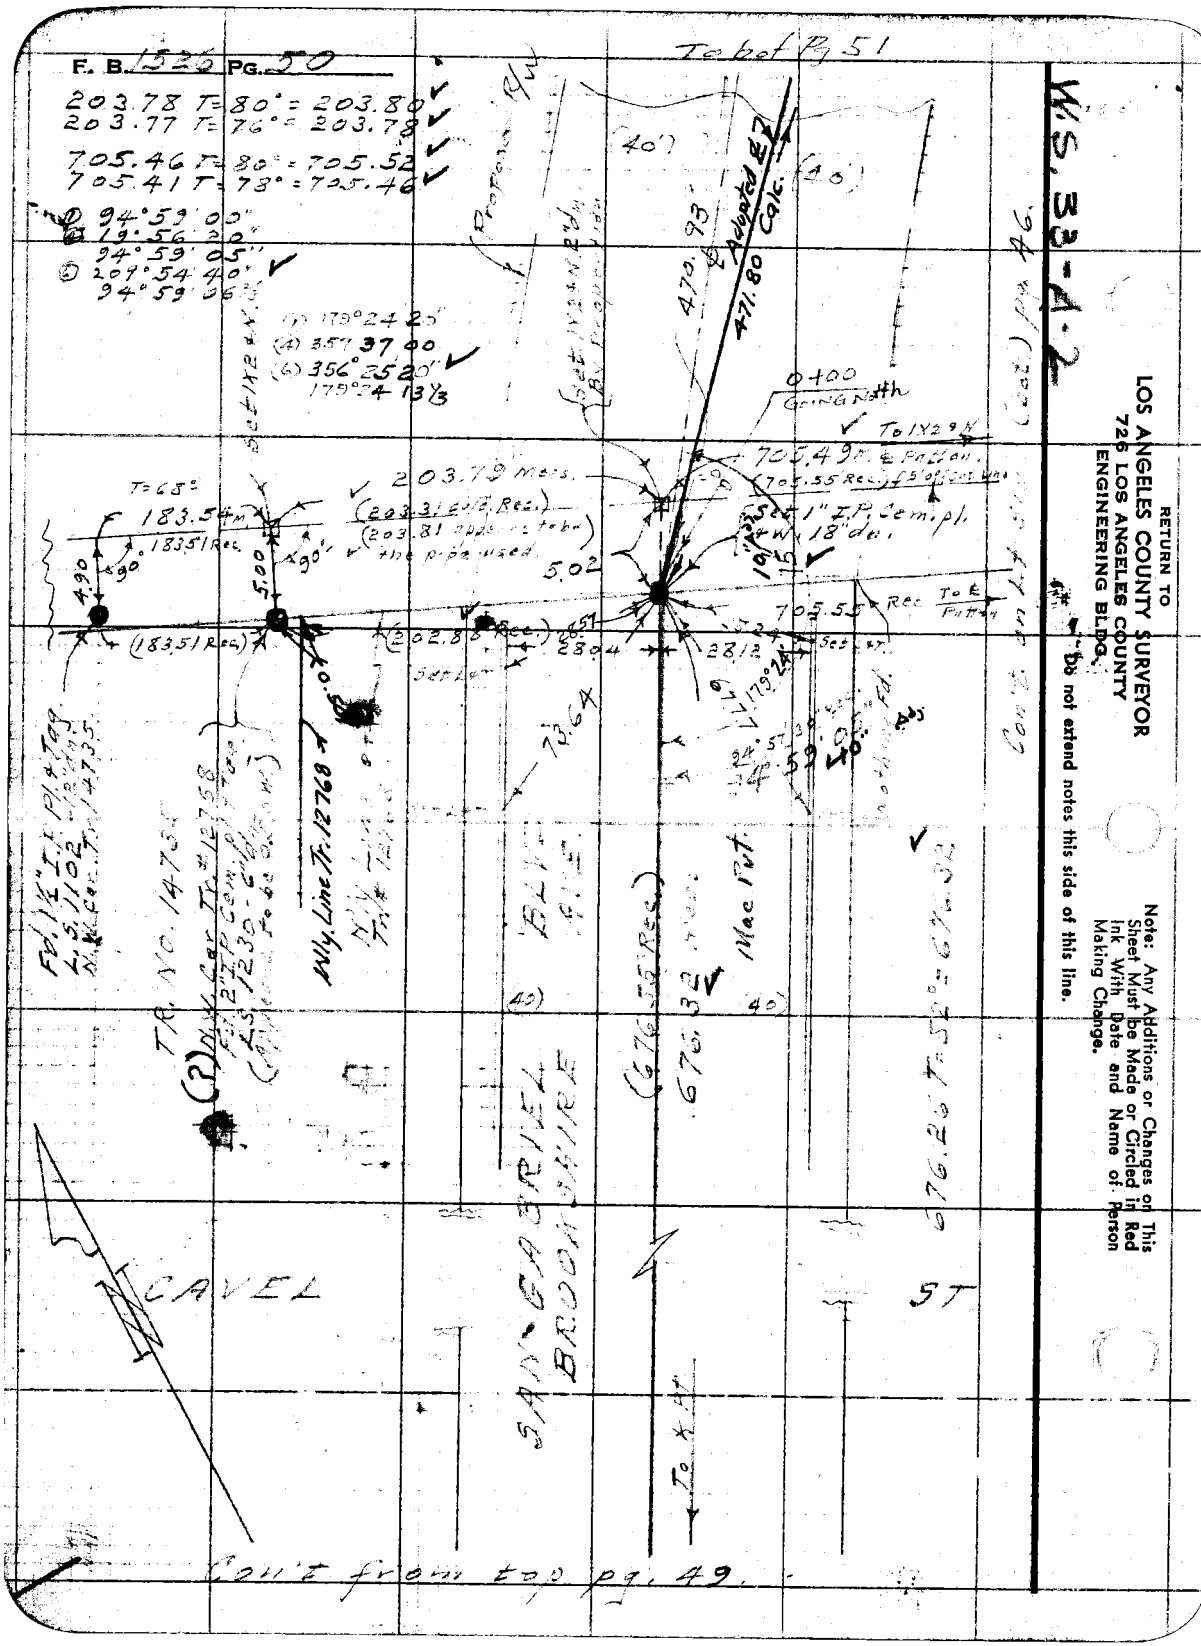
F. B. 1526 PG. 50
To bot Pg 51
203.78 T=80° = 203.80
203.77 T=76° = 203.78
705.46 T=80° = 705.52
705.41 T=78° = 705.46
① 94°59'00"
② 19°56'20"
94°59'05"
⑤ 209°54'40"
94°59'06⅔
(1) 179°24'20"
(4) 357°37'00
(6) 356°25'20"
179°24'13⅓
Proposed R/W
(40')
470.93
Adopted ℄
471.80 Calc.
0+00
Going North
To 1X2 9 N
705.49 ℄ Patton
(705.55 Rec.)
Set 1" I.P. Cem. pl. & W. 18" dia.
203.79 Meas.
(203.31 Gold Rec.)
(203.81 appears to be the pipe used)
T=68°
183.54 M
183.51 Rec.
90°
4.90
5.00
5.02
(183.51 Rec.)
(202.88 Rec.)
28.04
28.12
705.55 Rec
To ℄ Patton
179°24'
94°57'30"
94°59'05"
73.64
Wly. Line Tr. 12768
TR. NO. 14735
(?)
(676.55 Rec.)
676.32
Mac Pvt.
676.26 T=52° = 676.32
SAN GABRIEL BROOKSHIRE BLVD
CAVEL
ST
To K Pt
Con't from top pg. 49.
Con't on Lt Sid (Cont.) pg. 46.
W.S. 33-A-2
RETURN TO
LOS ANGELES COUNTY SURVEYOR
726 LOS ANGELES COUNTY
ENGINEERING BLDG.
Do not extend notes this side of this line.
Note: Any Additions or Changes on This Sheet Must be Made or Circled in Red Ink With Date and Name of Person Making Change.

Notes Ck'd by KRM	Survey of Brookshire Ave
Map No. B-2278	W. O. R-026 Tape No. 0118 Std. 68 °F
Office Work DJ	Surveyed by S. C. WALLACE
Checked McPherson	Notes ECW Date 10-18-50
Date Mar. 1951	Indexed A. C. Johnson

F. B. 1526 Pg. 51

W. S. 33 - A-2

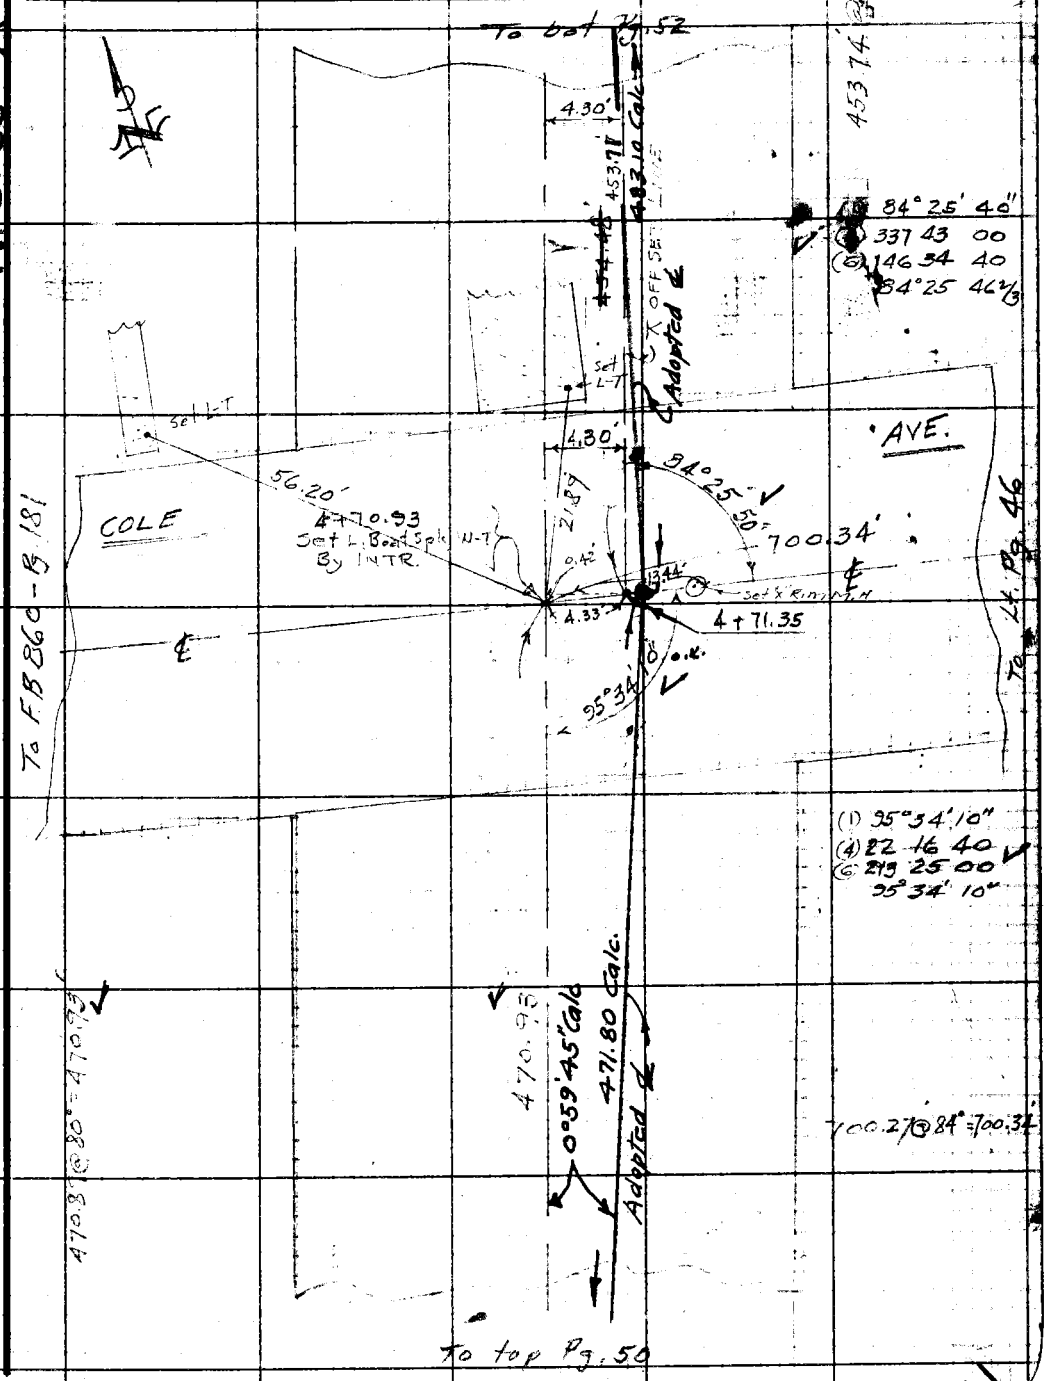

Note: Any Additions or Changes on This Sheet Must be Made or Circled in Red Ink With Date and Name of Person Making Change.

Do not extend notes this side of this line.

RETURN TO
LOS ANGELES COUNTY SURVEYOR
726 LOS ANGELES COUNTY
ENGINEERING BLDG.

76F309S 247 10M 1-49

F. B. 1526 PG. 52

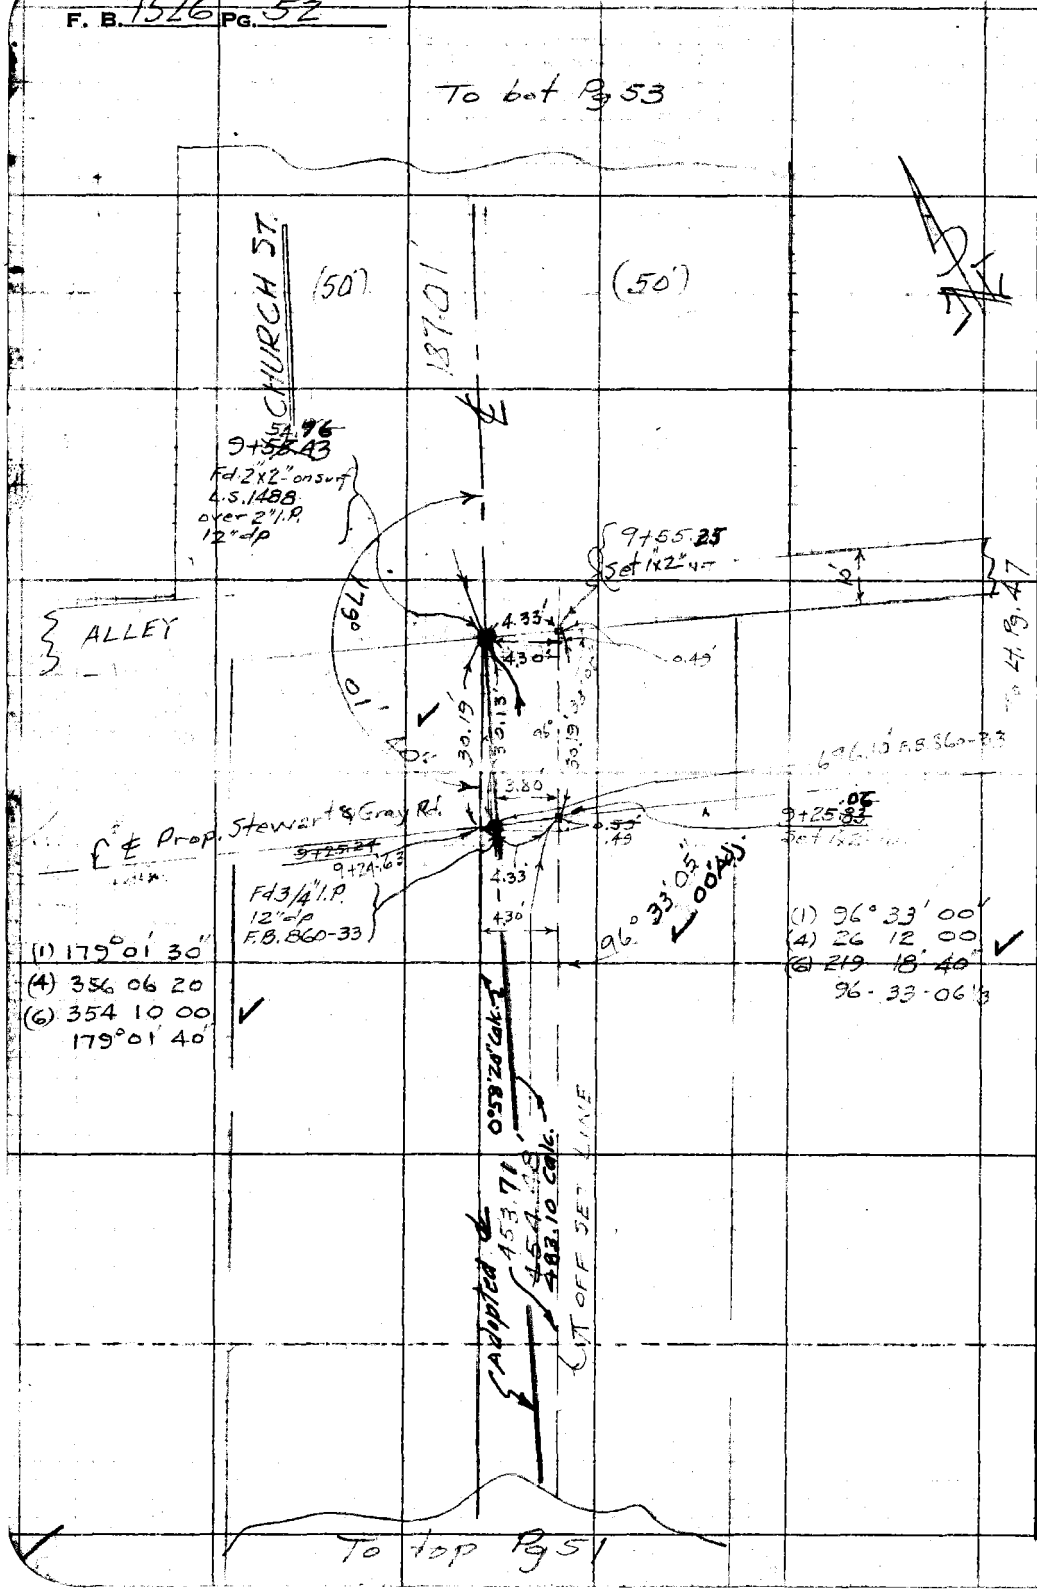

W.S. 33-A-2

RETURN TO
LOS ANGELES COUNTY SURVEYOR
726 LOS ANGELES COUNTY
ENGINEERING BLDG.

Do not extend notes this side of this line.

Note: Any Additions or Changes on This Sheet Must be Made or Circled in Red Ink With Date and Name of Person Making Change.

Notes Ck'd by KRM	Survey of Brookshire Ave
Map No. B-2278	W. O. 8026 Tape No. 0118 St'd 68 °F
Office Work DJ	Surveyed by
Checked McPherson	Notes ECW Date 10-23-50
Date Mar. 1951	Indexed A. C. Johnson

F. B. 1526 PG. 53

W.S. 33-A-2

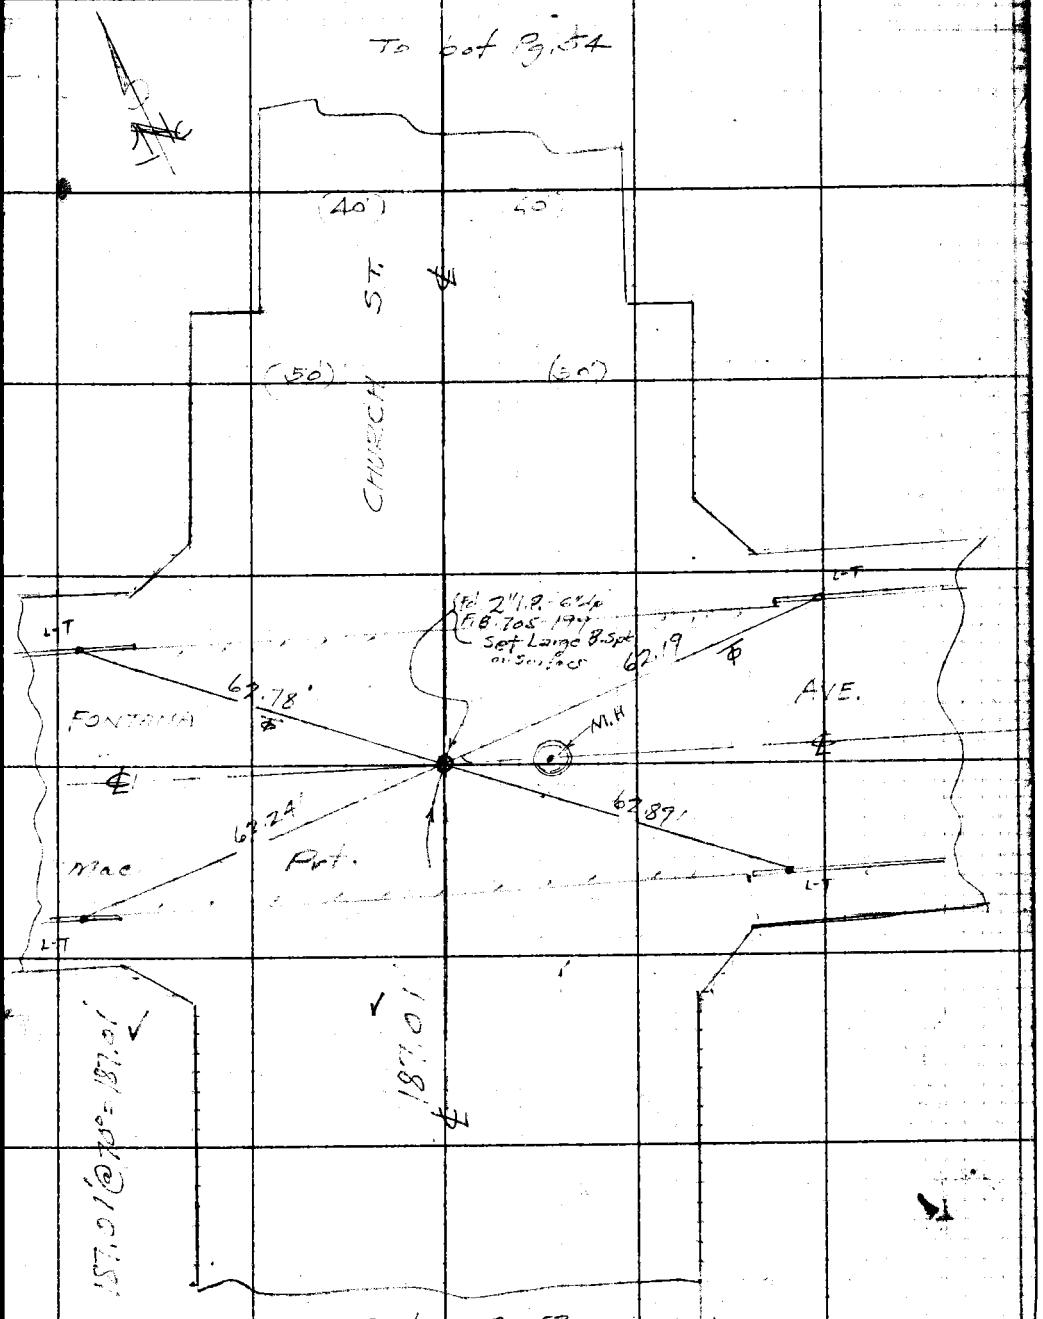

Note: Any Additions or Changes on This Sheet Must be Made or Circled in Red Ink With Date and Name of Person Making Change.

Do not extend notes this side of this line.

RETURN TO
LOS ANGELES COUNTY SURVEYOR
726 LOS ANGELES COUNTY
ENGINEERING BLDG.

76F3098 247 10M 1-49

F. B. 1526 Pg. 54

WS 33-A-2

RETURN TO
LOS ANGELES COUNTY SURVEYOR
726 LOS ANGELES COUNTY
ENGINEERING BLDG.

Do not extend notes this side of this line.

Note: Any Additions or Changes on This Sheet Must be Made or Circled in Red Ink With Date and Name of Person Making Change.

Fd. 2" I.P. - Tk
Per RS 56-46
16" dp

ST.

Set N-T

Fd. 2" I.P
Plug & Tk
Per RS 56-46
16" dp

57.02'

57.02'

LUXOR

ST.

(40')

CHURCH

(40')

To top Pg 53

Notes Ck'd by	Survey of Brookshire Ave
Map No. B-2278	W. O. 8026 Tape No. St'd. °F
Office Work DJ	Surveyed by S. C. WALLACE
Checked March 1951	Notes ECW Date 10-24-50
Date McPherson	Indexed A. C. Johnson 11-1-50

F. B. 576 PG. 55

J. N. R-026

BROOKSHIRE AVE.

TOPOG.

of

Prop. BROOKSHIRE AVE.

FROM

N. Line of TR. 12768

To

S. LINE TR. 10689

Wallace
Sappell
Thomas
Peterson

Note: Any Additions or Changes on This Sheet Must be Made or Circled in Red Ink With Date and Name of Person Making Change.

Do not extend notes this side of this line.

RETURN TO
LOS ANGELES COUNTY SURVEYOR
726 LOS ANGELES COUNTY
ENGINEERING BLDG.

76F309S 247 10M 1-49

F. B. 1526 PG. 56

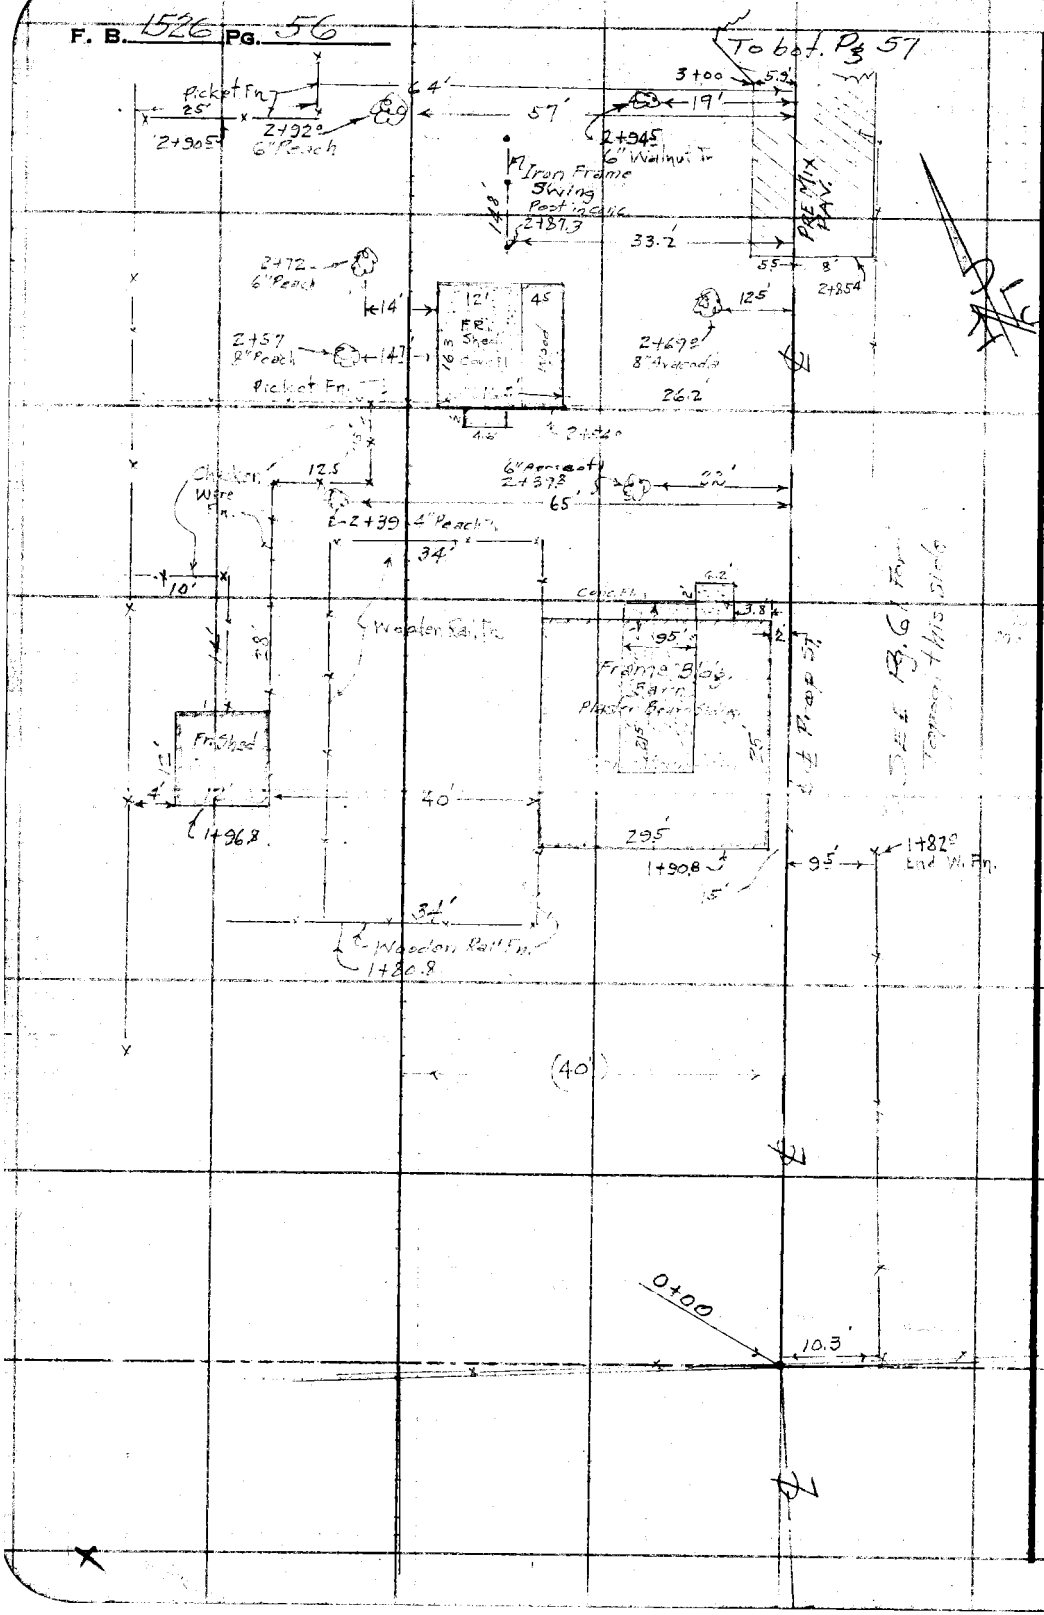

RETURN TO
LOS ANGELES COUNTY SURVEYOR
726 LOS ANGELES COUNTY
ENGINEERING BLDG.

Do not extend notes this side of this line.

Note: Any Additions or Changes on This Sheet Must be Made or Circled in Red Ink With Date and Name of Person Making Change.

Notes Ck'd by	Survey of Brookshire Ave
Map No. B-2278	W. O. R076 Tape No. Std °F
Office Work	Surveyed by WALLACE
Checked Mabel 1951	Notes Date 10-
Date McKinnon	Indexed C. Johnson

F. B. 154 Pg. 57

4+70.83 ℄ COLE AVE

Note: Any Additions or Changes of This Sheet Must be Made or Circled in Red Ink With Date and Name of Person Making Change.

Do not extend notes this side of this line.

RETURN TO
LOS ANGELES COUNTY SURVEYOR
726 LOS ANGELES COUNTY
ENGINEERING BLDG.

76F309S 247.10M 1-49

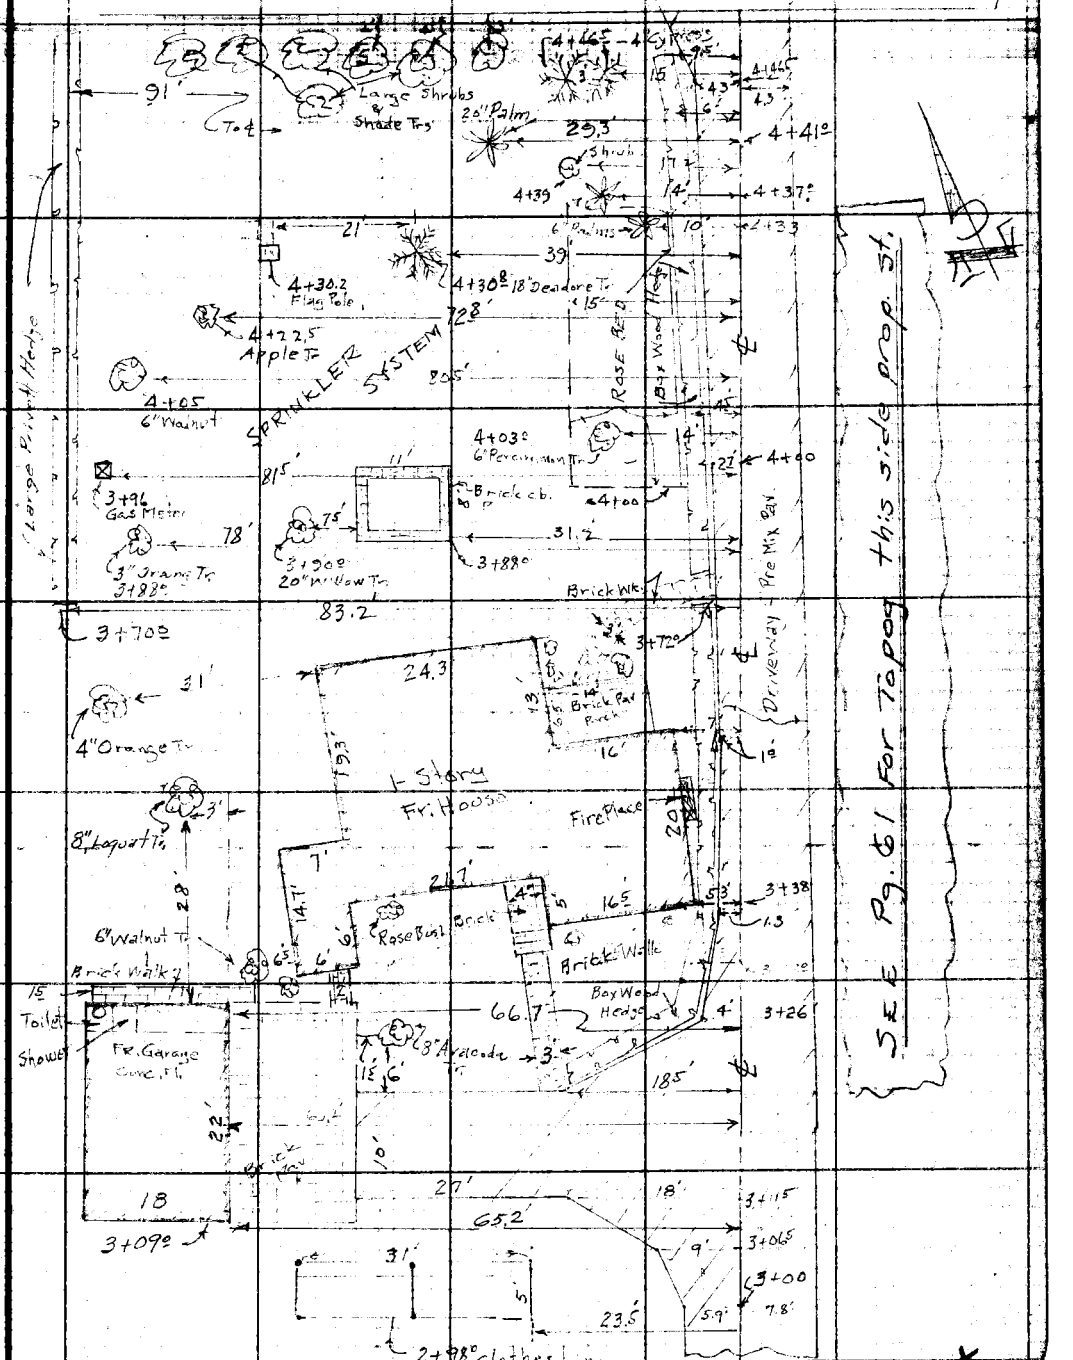

F. B. 1526 PG. 58

RETURN TO
LOS ANGELES COUNTY SURVEYOR
726 LOS ANGELES COUNTY ENGINEERING BLDG.

Do not extend notes this side of this line.

Note: Any Additions or Changes on This Sheet Must be Made or Circled in Red Ink With Date and Name of Person Making Change.

Notes Ck'd by	Survey of Brookshire Ave
Map No. B-2278	W. O. 026 Tape No. St'd. °F
Office Work	Surveyed by WALLACE
Checked	Notes EGW Date 10-27-50
Date March 1951	Indexed

F. B. 1526 Pg. 59

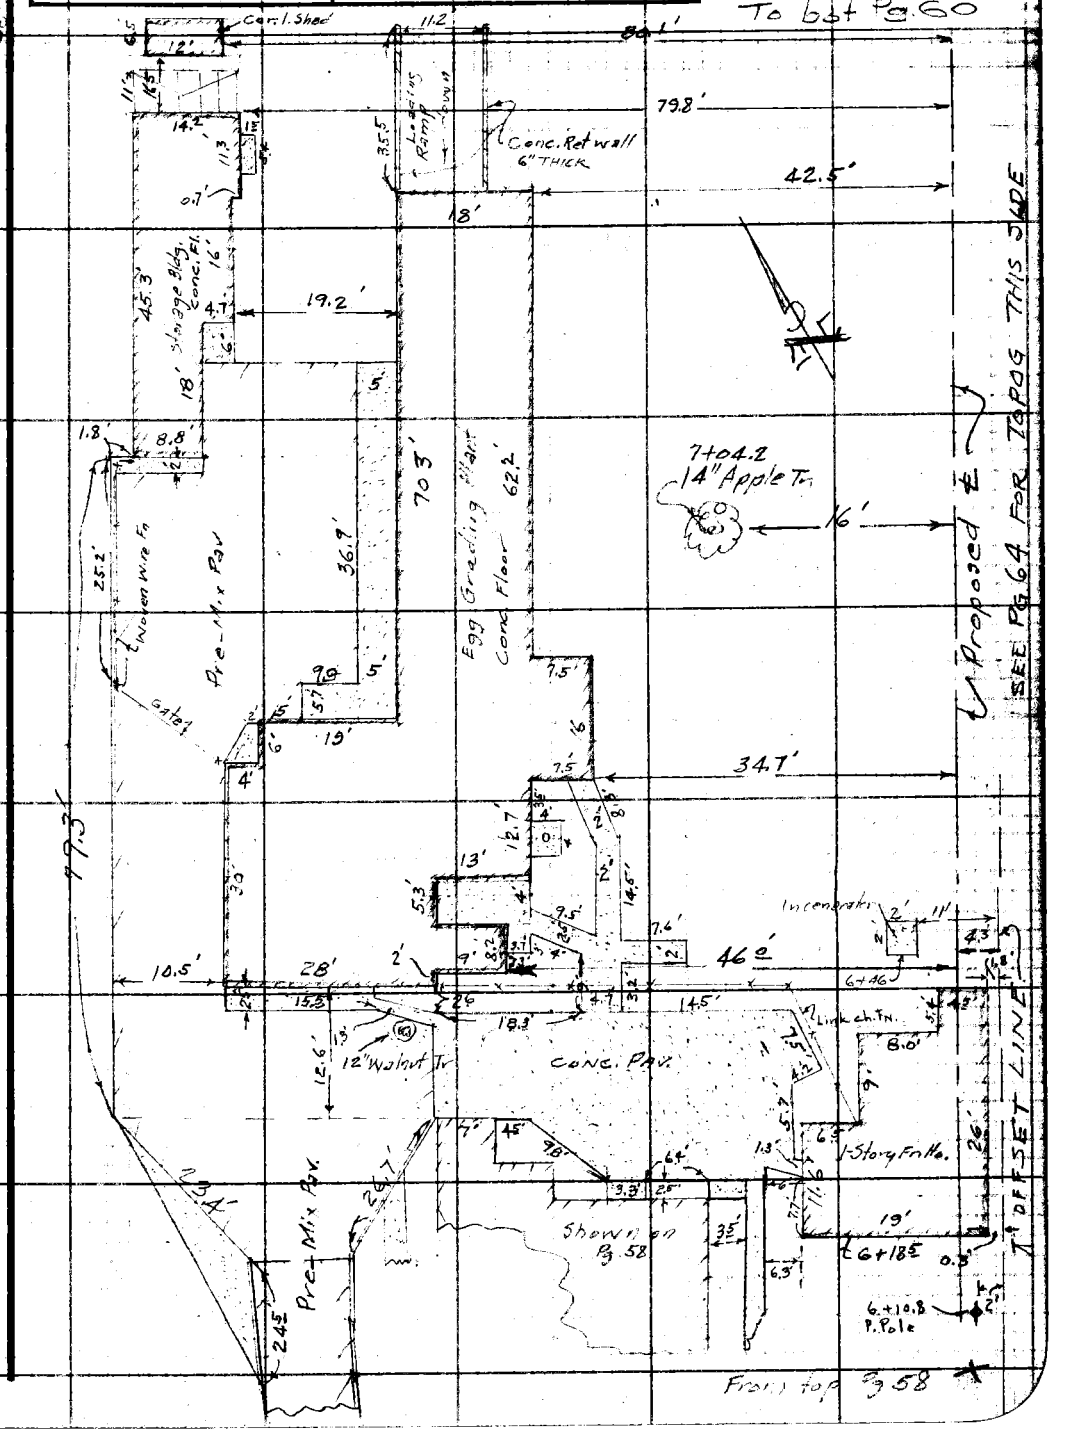

Note: Any Additions or Changes on This Sheet Must be Made or Circled in Red Ink With Date and Name of Person Making Change.

Do not extend notes this side of this line.

RETURN TO
LOS ANGELES COUNTY SURVEYOR
726 LOS ANGELES COUNTY
ENGINEERING BLDG.

76F309S 247 10M 1-49

F. B. 1526 Pg. 60

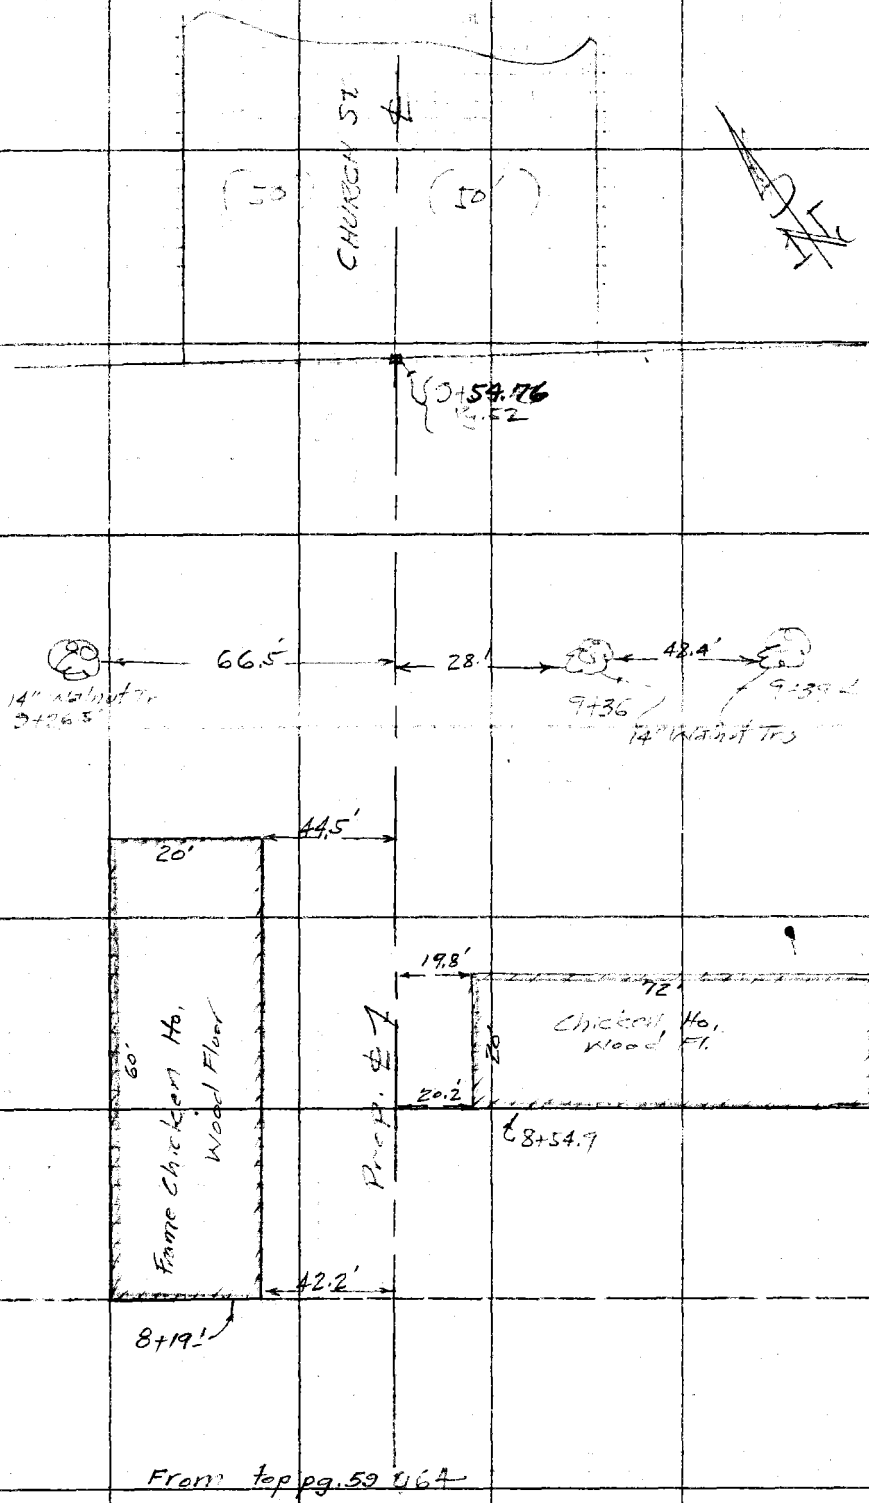

From top pg. 59 064

RETURN TO
LOS ANGELES COUNTY SURVEYOR
725 LOS ANGELES COUNTY
ENGINEERING BLDG.

Do not extend notes this side of this line.

Note: Any Additions or Changes on This Sheet Must be Made or Circled in Red Ink With Date and Name of Person Making Change.

Notes Ck'd by	Survey of Brookshire Ave
Map No. B-2278	W. O. 2126 Tape No. St'd. °F
Office Work	Surveyed by E. C. Wallace
Checked M. Thuesen	Notes D. Sappell Date 10-27-50
Date May 1951	Indexed A. C. Johnson

F. B. 572 Pg. 61

cont bottom pg. 62

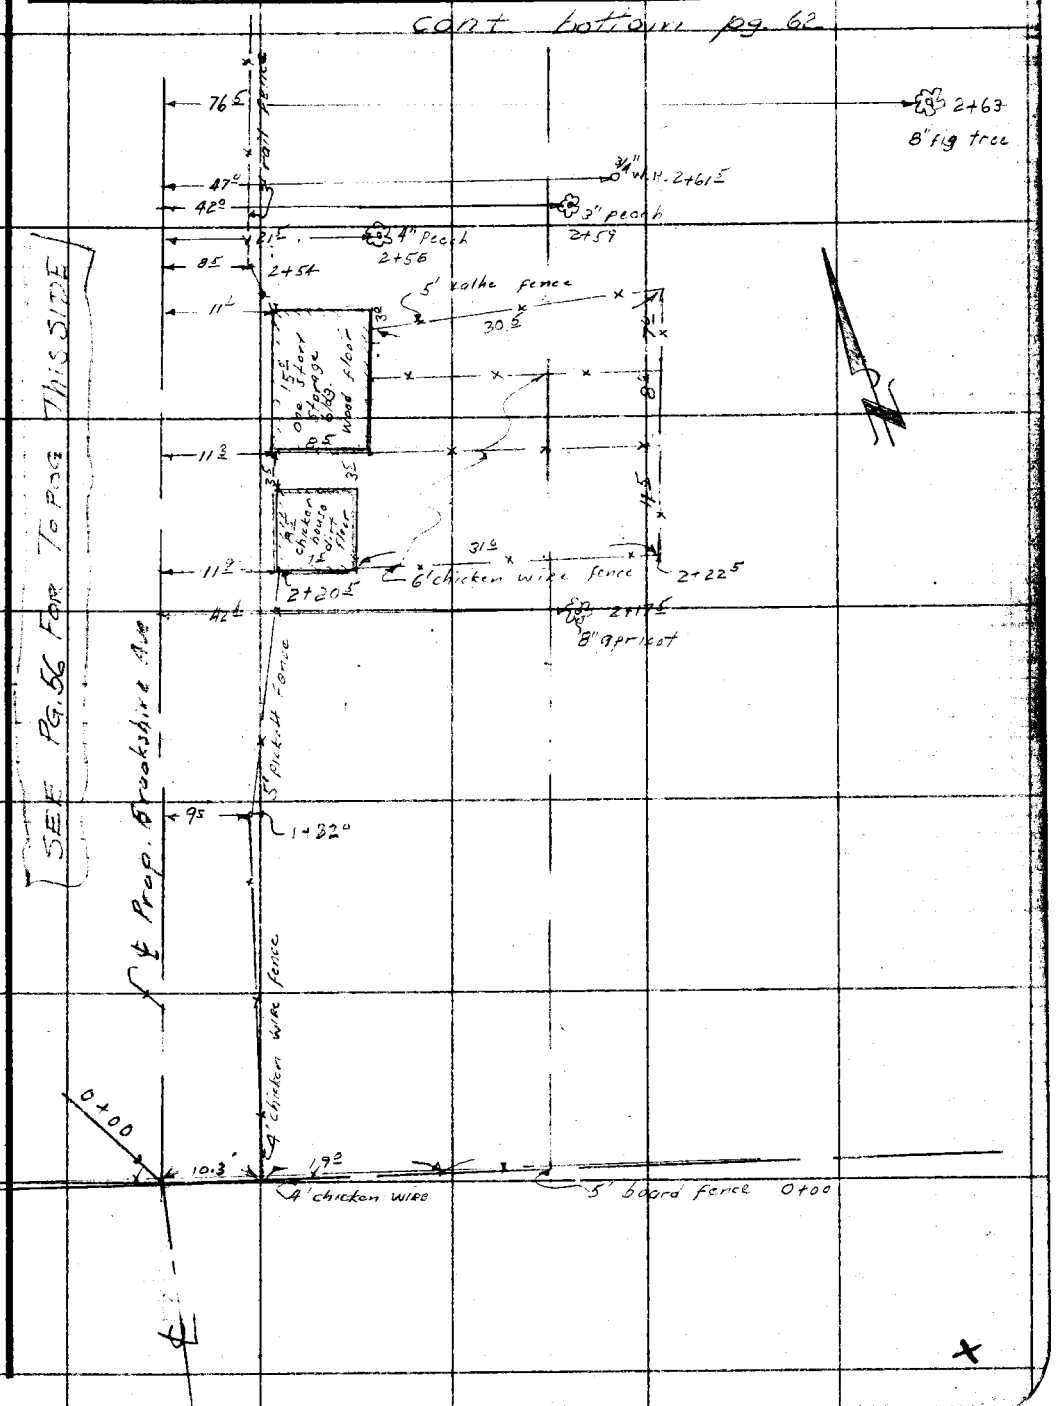

Note: Any Additions or Changes on This Sheet Must be Made or Circled in Red Ink With Date and Name of Person Making Change.

Do not extend notes this side of this line.

RETURN TO
LOS ANGELES COUNTY SURVEYOR
726 LOS ANGELES COUNTY
ENGINEERING BLDG.

76F3095 247 10M 1-49

F. B. 1526 PG. 62

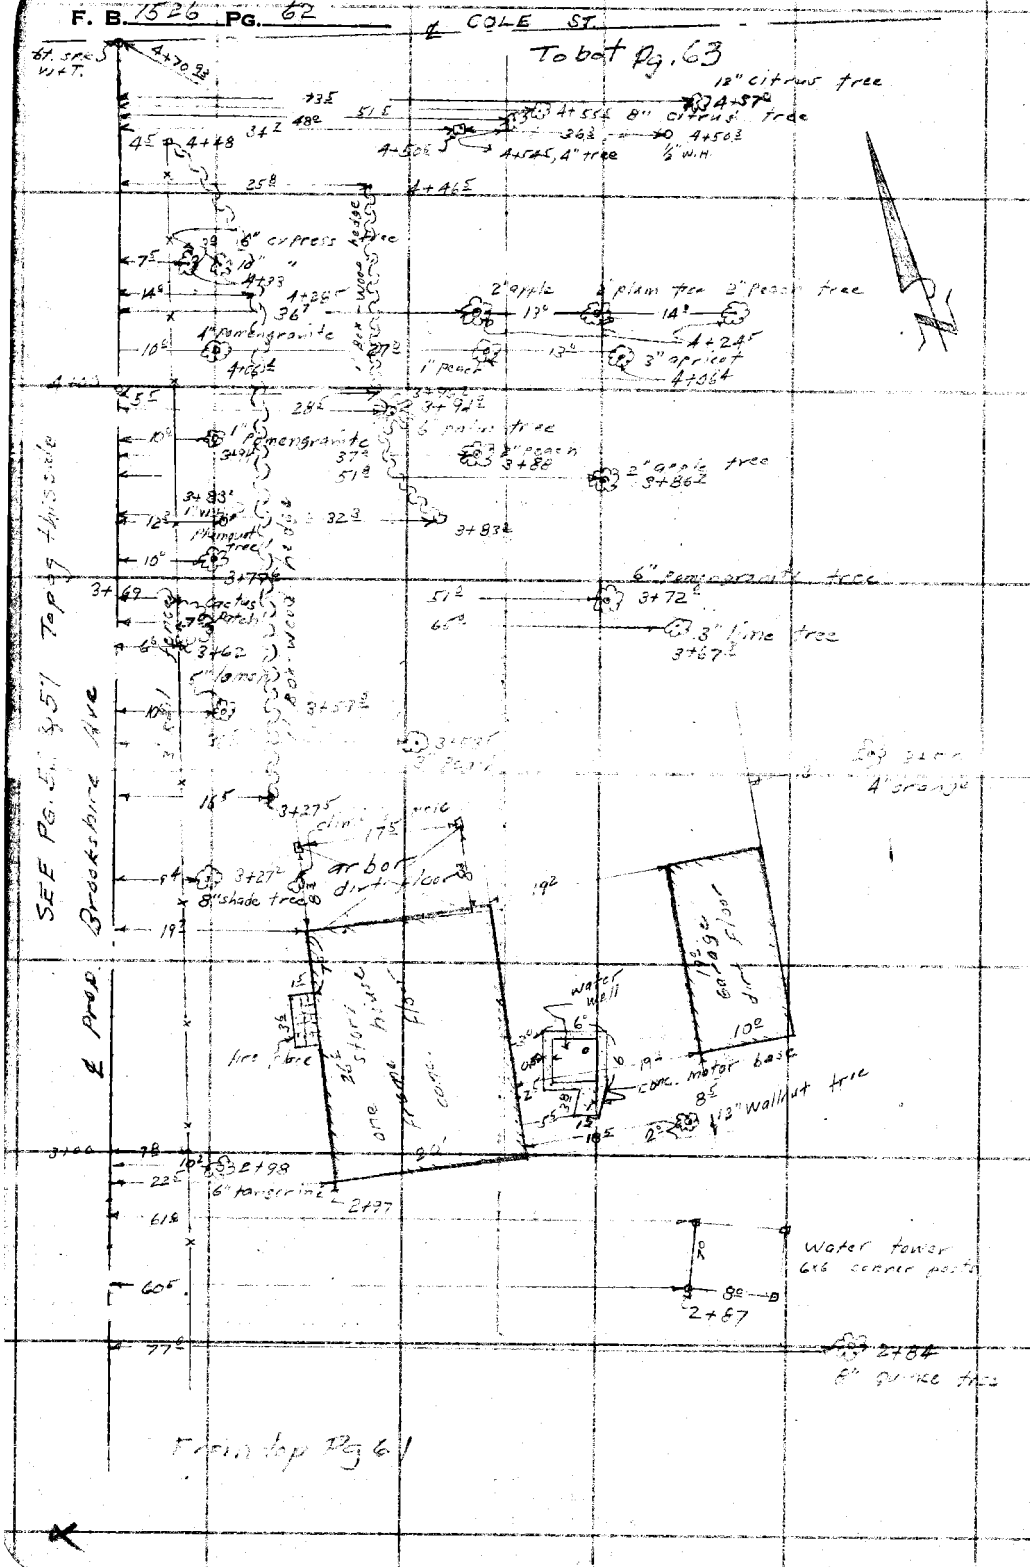

RETURN TO
LOS ANGELES COUNTY SURVEYOR
726 LOS ANGELES COUNTY
ENGINEERING BLDG.

Do not extend notes this side of this line.

Note: Any Additions or Changes on This Sheet Must be Made or Circled in Red Ink With Date and Name of Person Making Change.

Notes Ck'd by	Survey of Brookshire Ave
Map No. B-2278	W. O. R026 Tape No. St'd. °F
Office Work	Surveyed by E. C. WALLACE
Checked McPherson	Notes ECW Date 10-31-50
Date March 1951.	Indexed A. C. Johnson

F. B. 1525 PG. 63

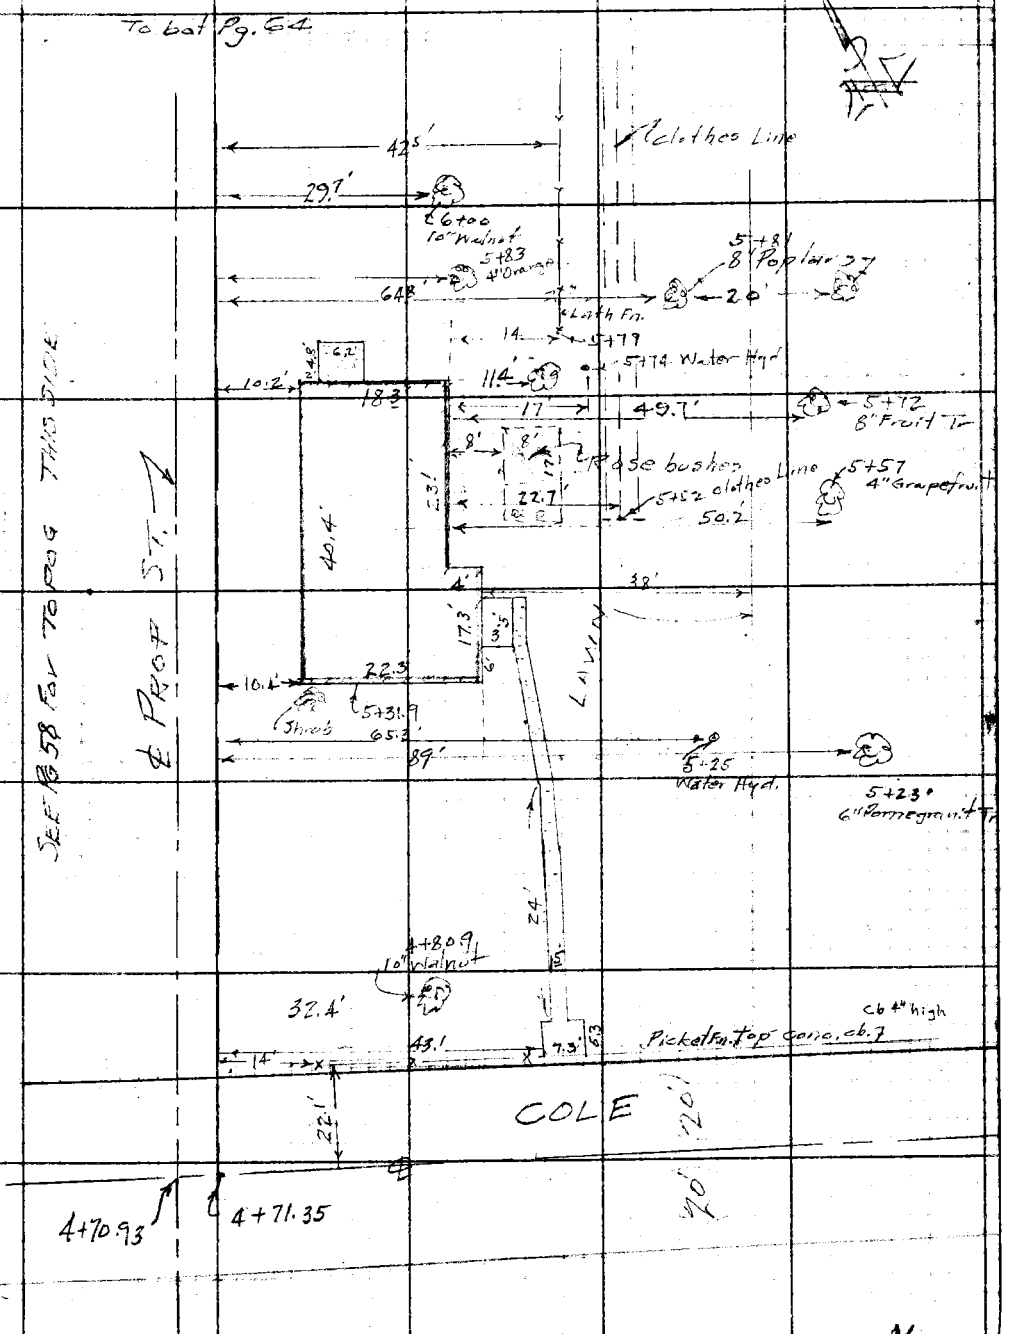

Note: Any Additions or Changes on This Sheet Must be Made or Circled in Red Ink With Date and Name of Person Making Change.

Do not extend notes this side of this line.

RETURN TO
LOS ANGELES COUNTY SURVEYOR
726 LOS ANGELES COUNTY
ENGINEERING BLDG.

138

76F3098 247 10M 1-49

F. B. 1526 PG. 64

RETURN TO
LOS ANGELES COUNTY SURVEYOR
725 LOS ANGELES COUNTY
ENGINEERING BLDG.

Do not extend notes this side of this line.

Note: Any Additions or Changes on This Sheet Must be Made or Circled in Red Ink With Date and Name of Person Making Change.

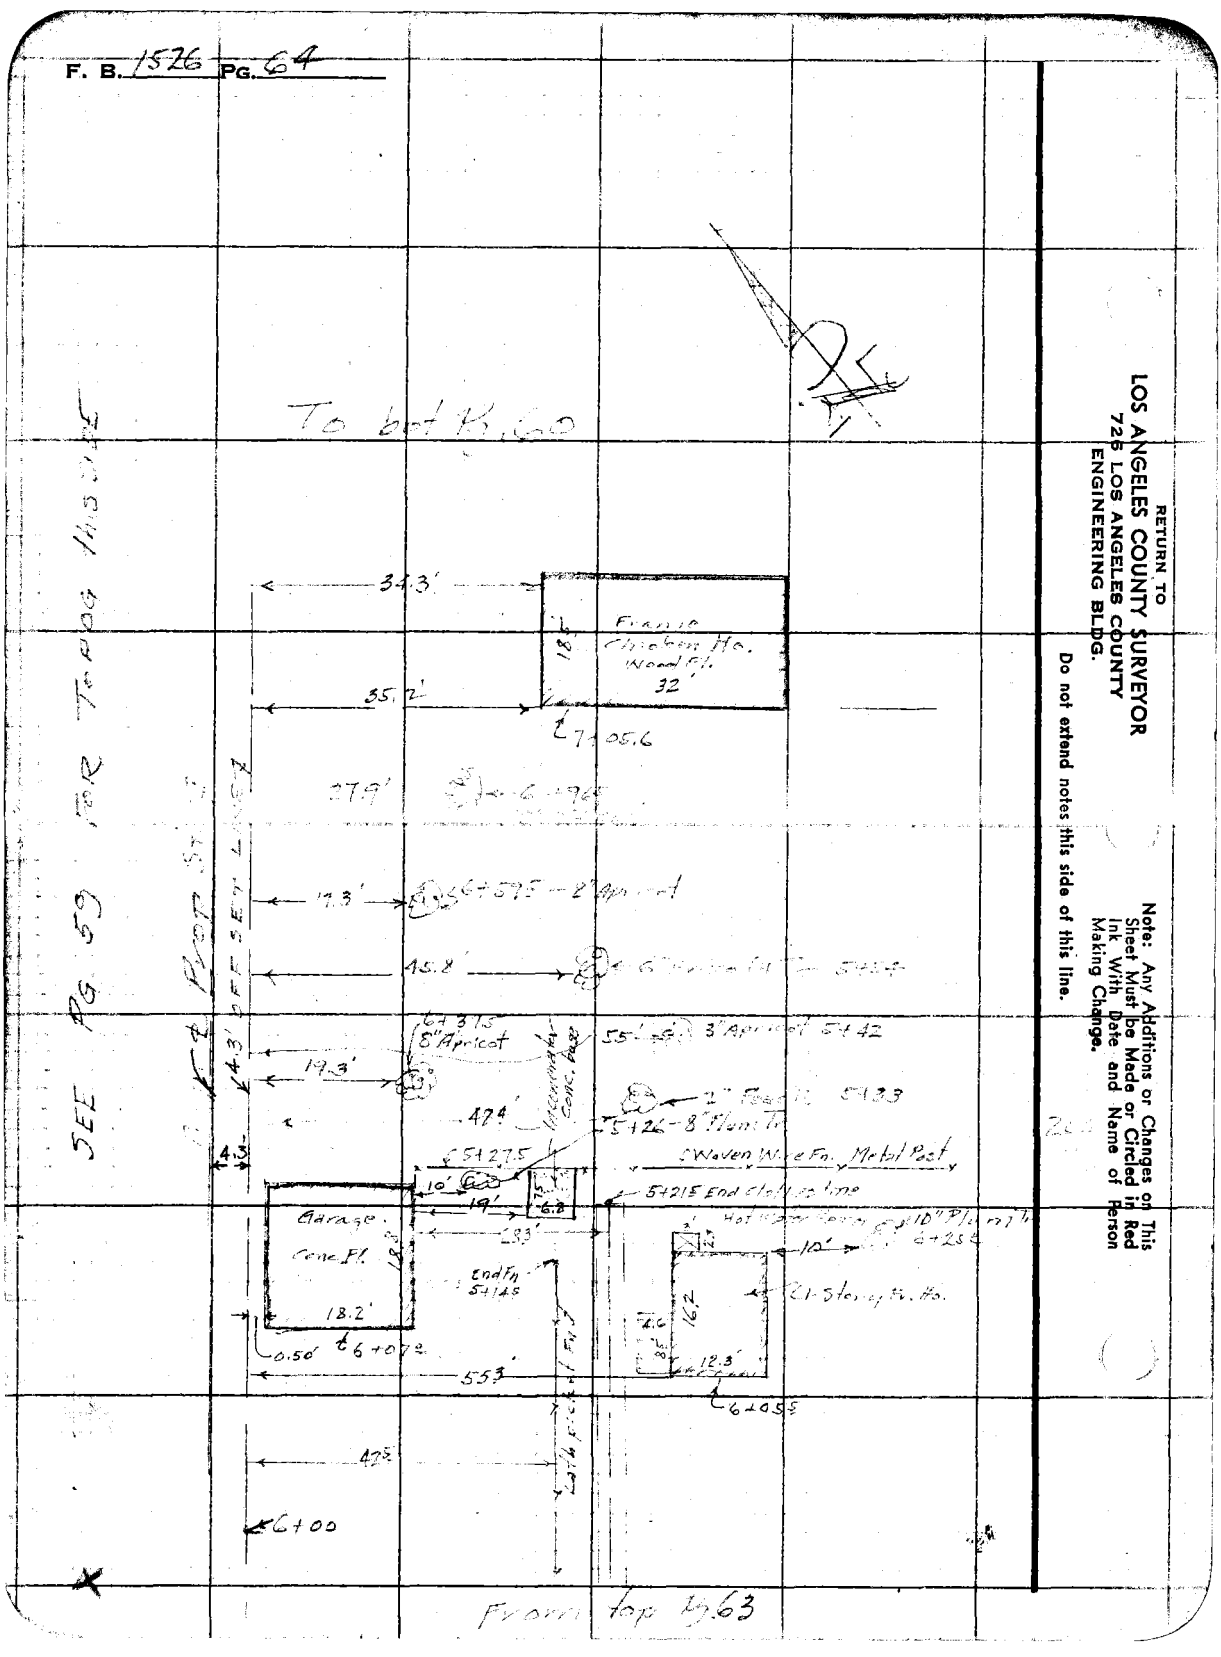

76F309S 247 2-51

RETURN TO
LOS ANGELES COUNTY SURVEYOR
726 LOS ANGELES COUNTY
ENGINEERING BLDG.

Note: Any Additions or Changes on This Sheet Must be Made or Circled in Red Ink With Date and Name of Person Making Change.

Do not extend notes this side of this line.

Notes Ck'd by
Map No.
Office Work
Checked
Date

Survey of
W. O. Tape No. St'd. °F
Surveyed by
Notes Date
Indexed

F. B. PG.

RETURN TO
LOS ANGELES COUNTY SURVEYOR
726 LOS ANGELES COUNTY
ENGINEERING BLDG.

Note: Any Additions or Changes on This Sheet Must be Made or Circled in Red Ink With Date and Name of Person Making Change.

Do not extend notes this side of this line.

F. B. 5112 PG. 66

Notes Ck'd by D M Finley
Map No. B-2383-1
Office Work
Checked D. M. Finley
Date Apr. 1954

Survey of Brookshire Ave.
W. O. 8642 Tape No. St'd. °F
Surveyed by English
Notes English Date 11-52
Indexed K. C. Johnson 3-11-53

F. B. 1526 Pg. 37

BROOKSHIRE AVENUE

J.N. ~~8642~~ 0074.08

CENTER LINE
SURVEY
OF
BROOKSHIRE AVE.
(PRICE RD.)
(SAN GABRIEL BLVD.)
(CHURCH ST.)
(LEXINGTON & GALLATIN RD.)

FROM
EUCALYPTUS ST.
TO
GALLATIN SCHOOL HOUSE RD.

November '52

English
Curtis
York
Russell

Note: Any Additions or Changes on This Sheet Must be Made or Circled in Red Ink With Date and Name of Person Making Change.

Do not extend notes this side of this line.

RETURN TO
LOS ANGELES COUNTY SURVEYOR
726 LOS ANGELES COUNTY
ENGINEERING BLDG.

76F3095 247 2-51

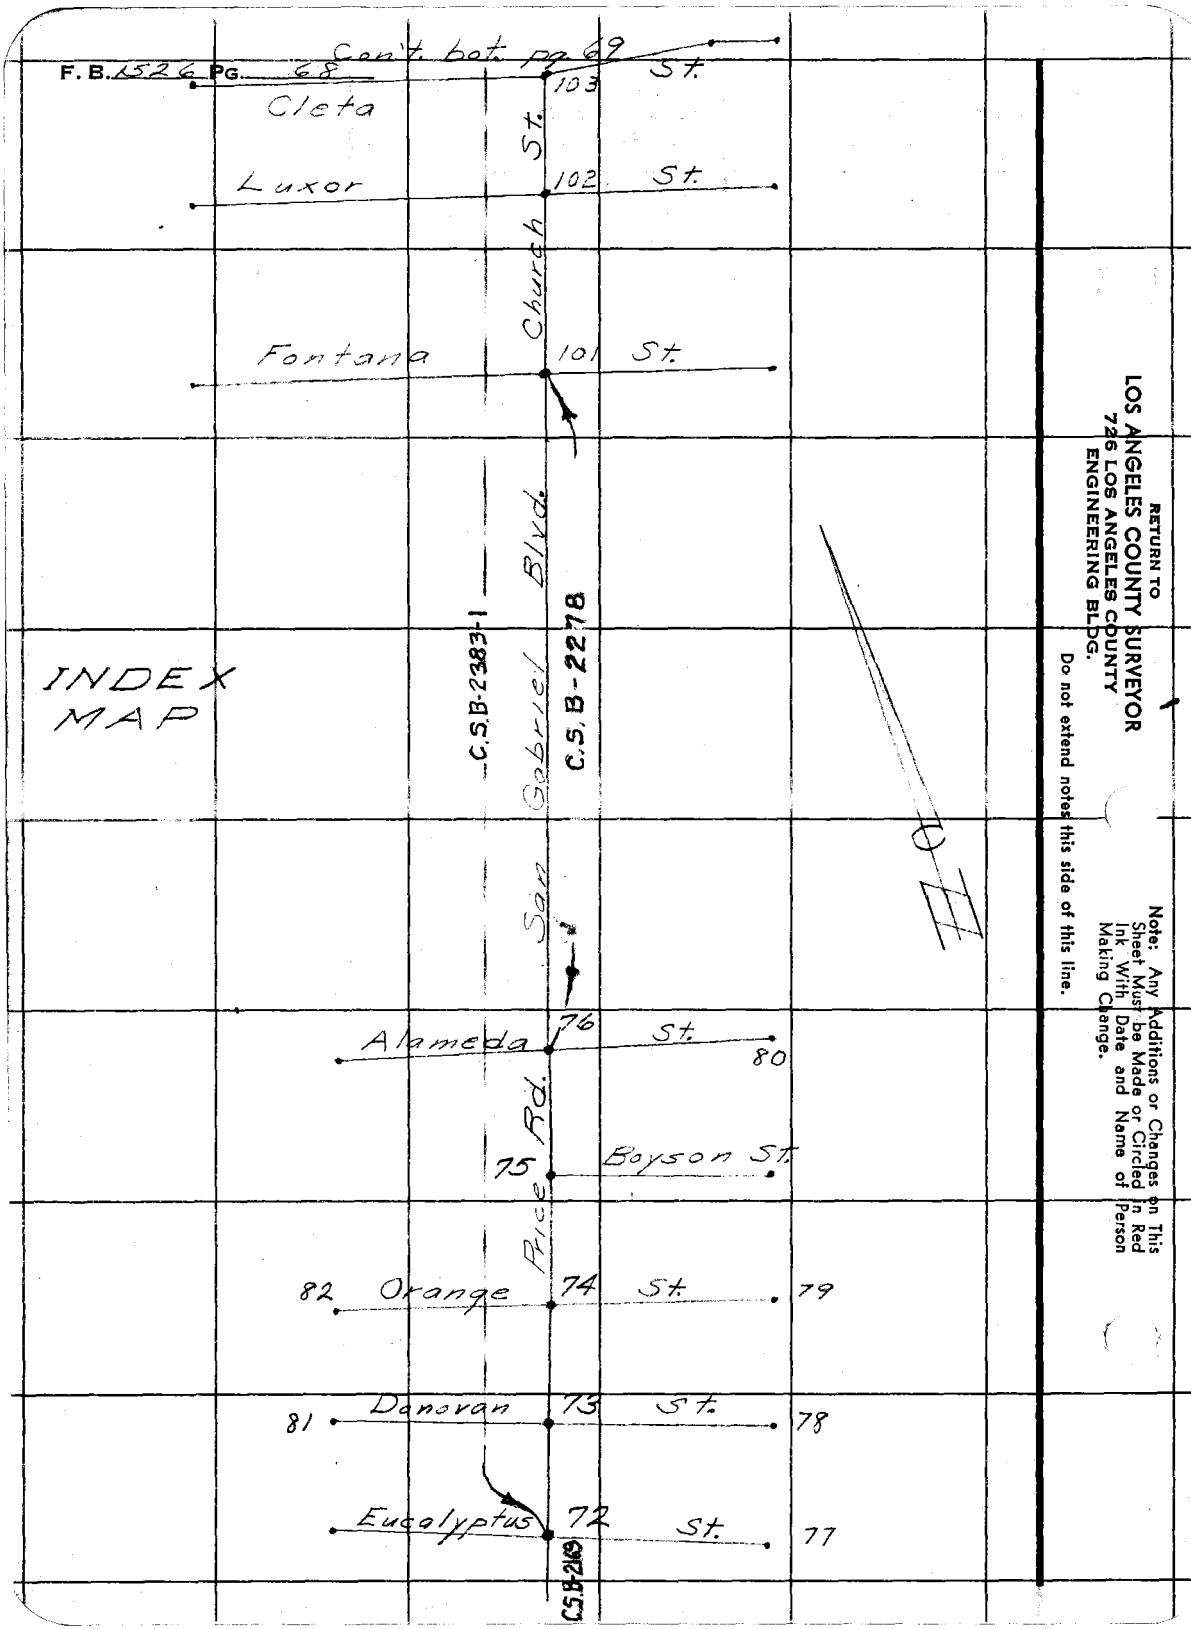
F. B. 1526 PG. 68
Con't. bot. pg. 69
Cleta
103
St.
Luxor
102
St.
Church St.
Fontana
101
St.
Blvd.
C.S.B-2383-1
C.S.B-2278
INDEX MAP
San Gabriel
Alameda
76
St.
80
Price Rd.
75
Boyson St.
82
Orange
74
St.
79
81
Donovan
73
St.
78
Eucalyptus
72
St.
77
C.S.B-2169
RETURN TO
LOS ANGELES COUNTY SURVEYOR
726 LOS ANGELES COUNTY
ENGINEERING BLDG.
Do not extend notes this side of this line.
Note: Any Additions or Changes on This Sheet Must be Made or Circled in Red Ink With Date and Name of Person Making Change.

Notes Ck'd by D. M. Finley
Map No. B-2383-I
Office Work
Checked D. M. Finley
Date Apr. 1954

Survey of Brookshire Ave.
W. O. 8642 Tape No. St'd. °F
Surveyed by English
Notes English Date 11-52
Indexed A. C. Johnson

F. B. 52 A 6 Pg. 67

Cont. bot. pg. 10

Sixth St.

Fifth St.

C.S.B-2383-2

C.S.B-2125

Church St.

INDEX MAP

Third St.

Second St.

Firestone Blvd.

107

Southern Pacific R/W

106

Margaret St.

Iowa St.

C.S.B-2383-1

105

Avon St.

Manatee St.

104

Con't from top pg. 68

Note: Any Additions or Changes on This Sheet Must be Made or Circled in Red Ink With Date and Name of Person Making Change.

Do not extend notes this side of this line.

RETURN TO
LOS ANGELES COUNTY SURVEYOR
726 LOS ANGELES COUNTY
ENGINEERING BLDG.

76F309S 247 2-51

RETURN TO
LOS ANGELES COUNTY SURVEYOR
726 LOS ANGELES COUNTY
ENGINEERING BLDG.

Note: Any Additions or Changes on This Sheet Must be Made or Circled in Red Ink With Date and Name of Person Making Change.

Do not extend notes this side of this line.

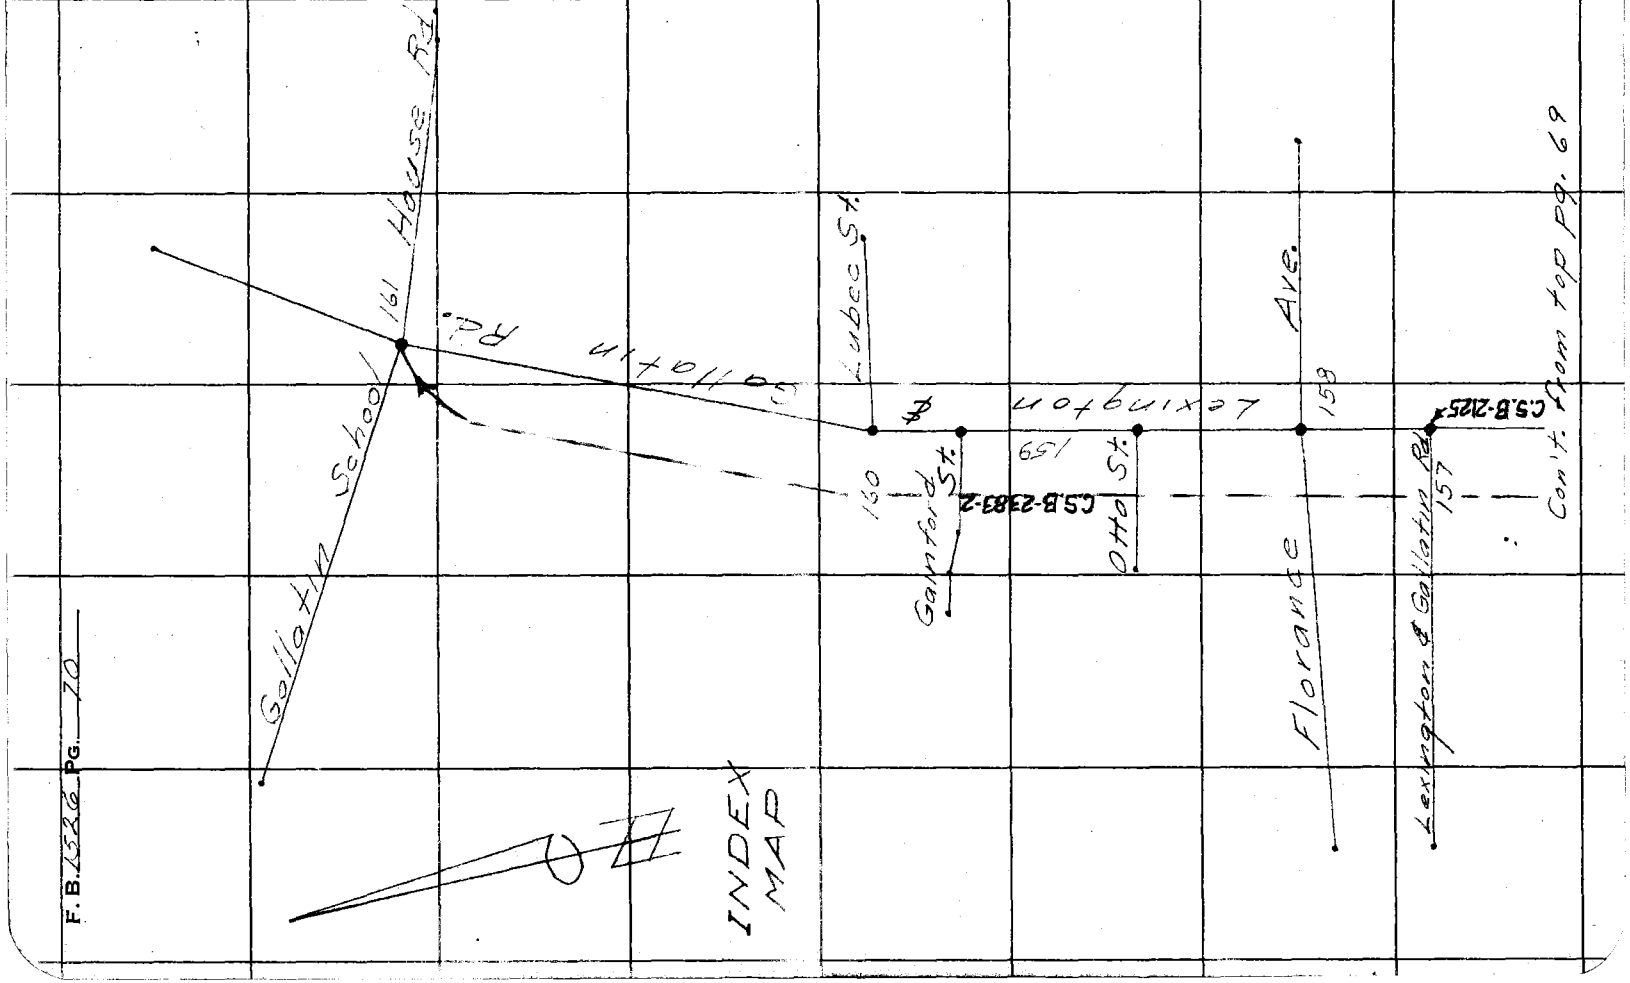

F.B. 1526 Pg. 70

Notes Ck'd by D. M. Finley	Survey of Brookshire Ave.
Map No. B-2383-11	W. O. 8642 Tape No. 0102 St'd. 68 °F
Office Work	Surveyed by English
Checked D. M. Finley	Notes English Date 11-52
Date Apr. 1954	Indexed A. C. Johnson

F. B. 1526 PG. 77

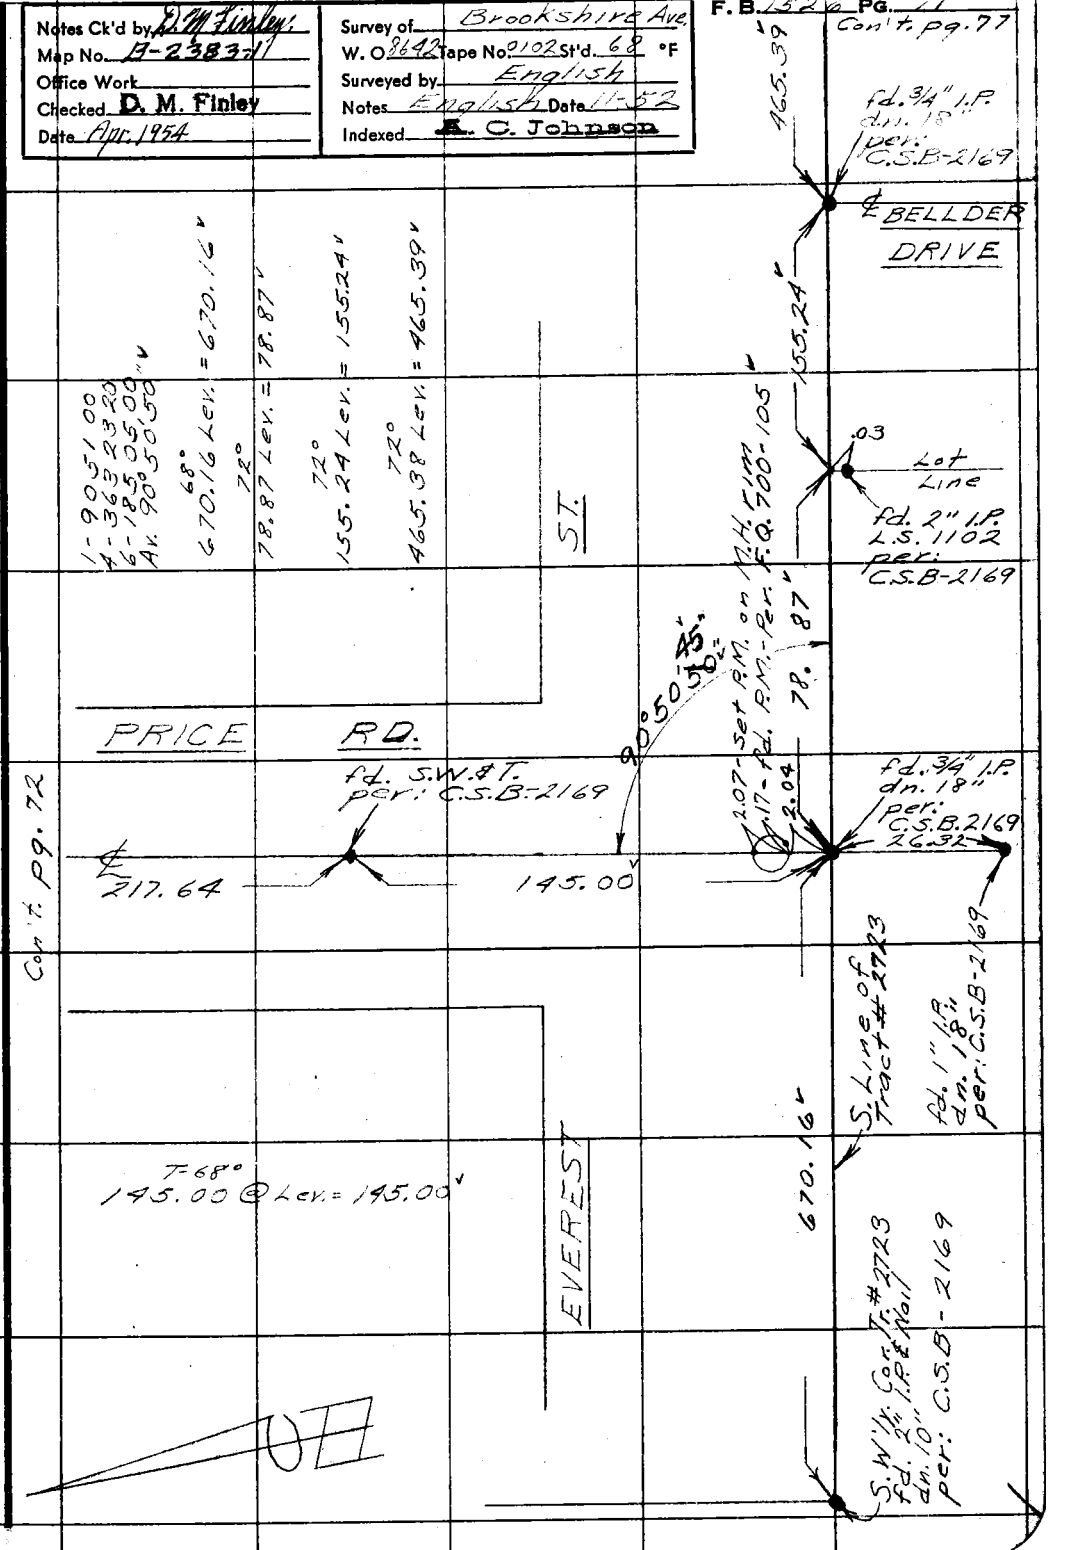

W.S. 33-A-3

Note: Any Additions or Changes on This Sheet Must be Made or Circled in Red Ink With Date and Name of Person Making Change.

Do not extend notes this side of this line.

RETURN TO
LOS ANGELES COUNTY SURVEYOR
726 LOS ANGELES COUNTY
ENGINEERING BLDG.

76F309S 247 2-51

RETURN TO
LOS ANGELES COUNTY SURVEYOR
726 LOS ANGELES COUNTY
ENGINEERING BLDG.

Note: Any Additions or Changes on This Sheet Must be Made or Circled in Red Ink With Date and Name of Person Making Change.

Do not extend notes this side of this line.

W. S. 33-A-3

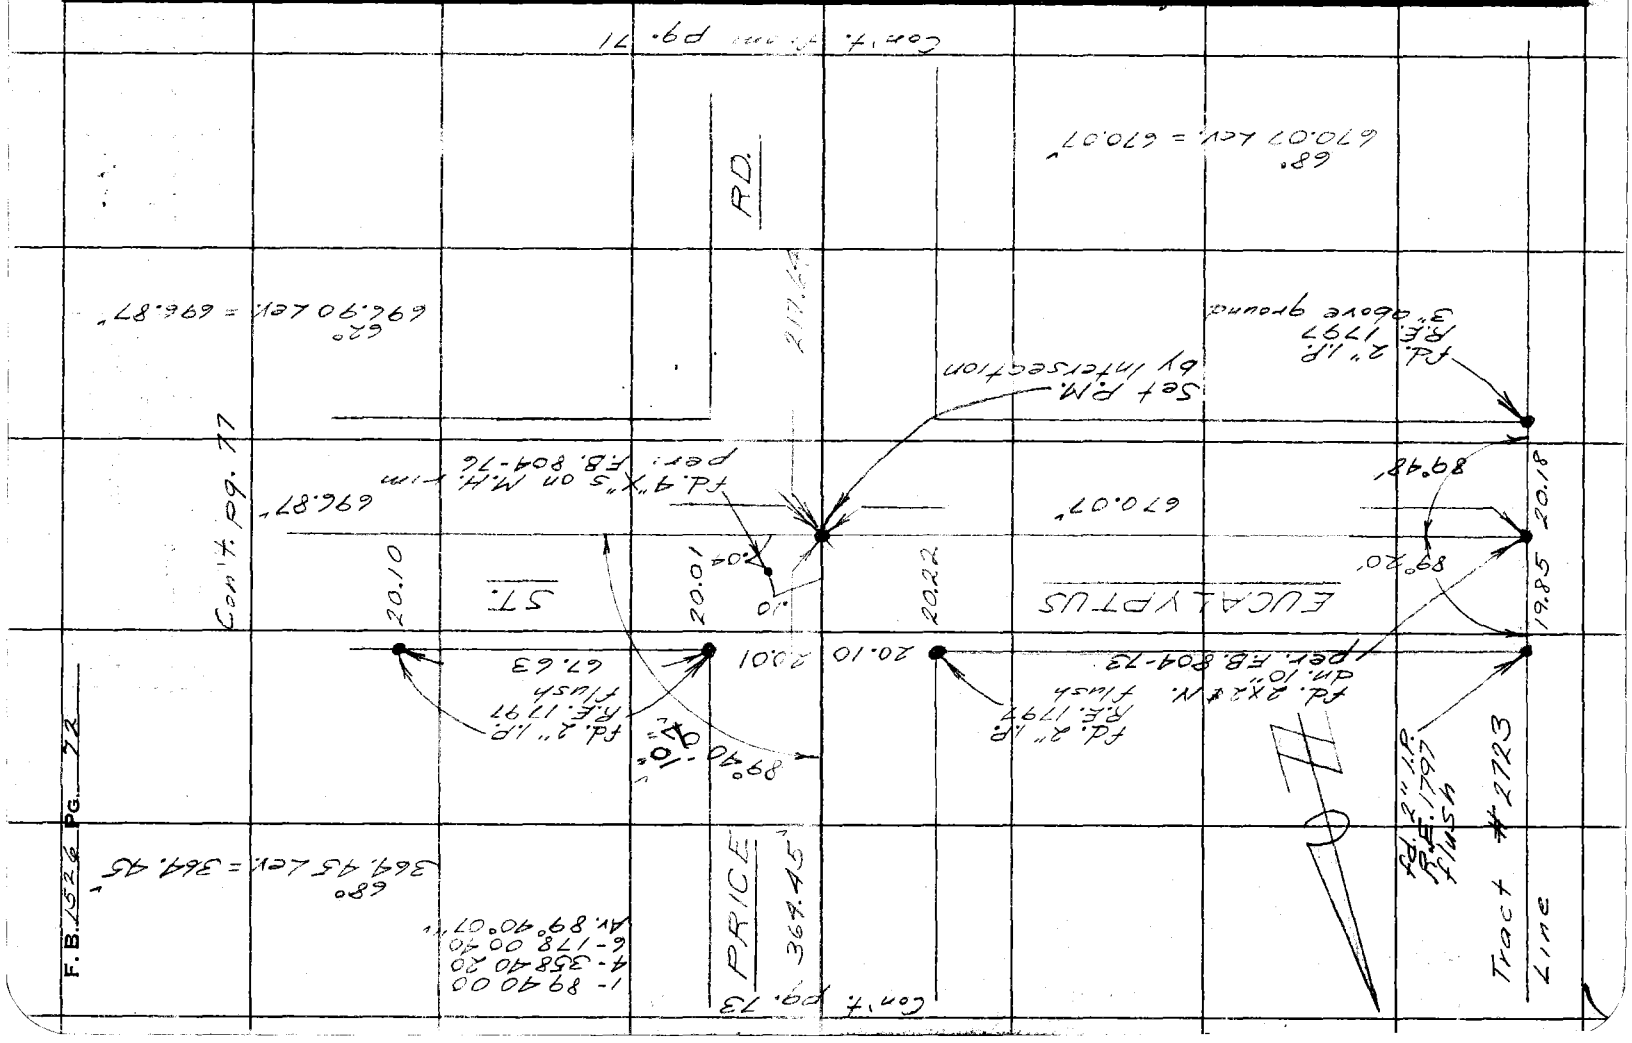

Notes Ck'd by D. M. Finley	Survey of Brookshire Ave.
Map No. B-2383-1	W. O. 8642 Tape No. ____ St'd. ____ °F
Office Work	Surveyed by English
Checked D. M. Finley	Notes English Date 11-52
Date Apr. 1954	Indexed A. C. Johnson

F. B. 152 PG. 73

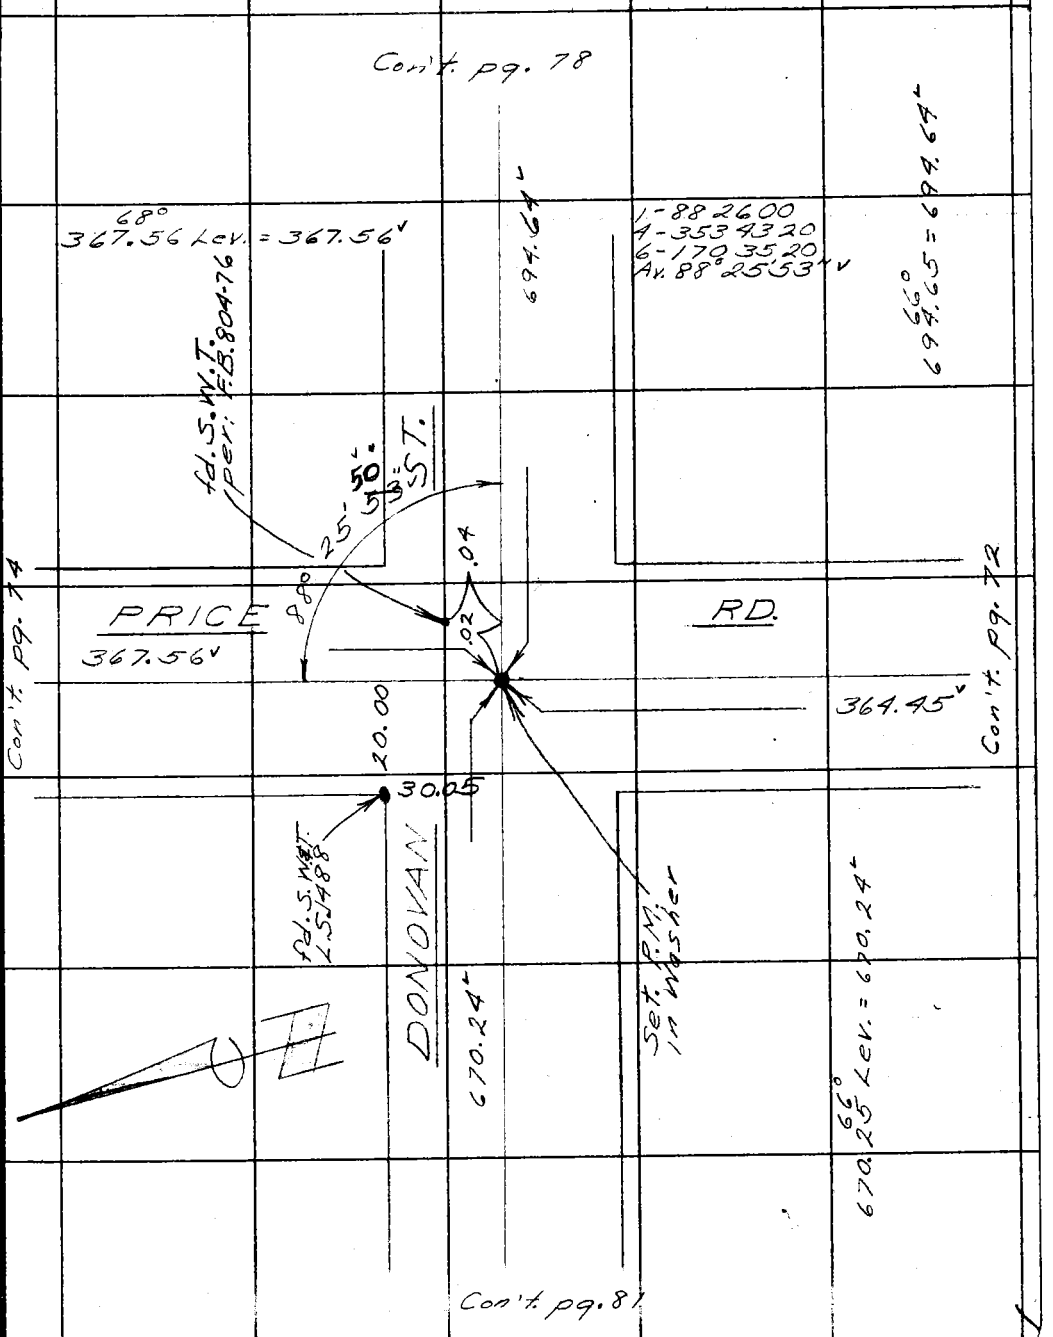

W.S. 33 - A-3

Note: Any Additions or Changes on This Sheet Must be Made or Circled in Red Ink With Date and Name of Person Making Change.

Do not extend notes this side of this line.

RETURN TO
LOS ANGELES COUNTY SURVEYOR
726 LOS ANGELES COUNTY
ENGINEERING BLDG.

76F309S 247 2-51

F. B. 1526 PG. 74

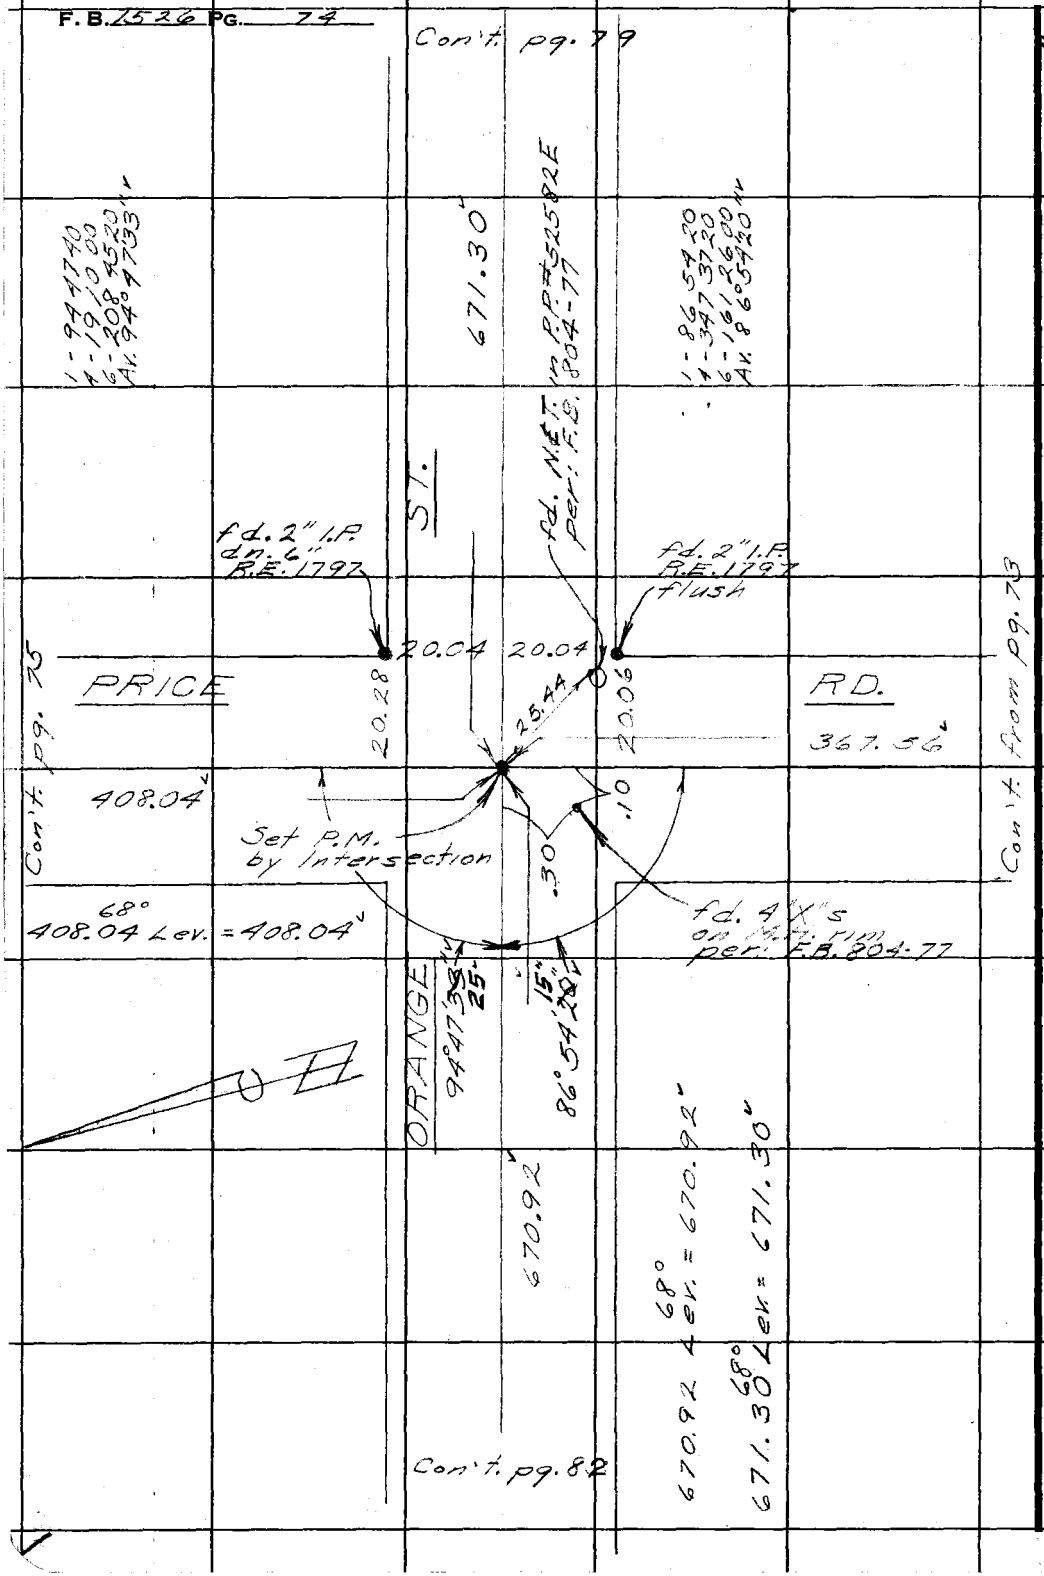

W.S. 33-A-3

RETURN TO
LOS ANGELES COUNTY SURVEYOR
726 LOS ANGELES COUNTY
ENGINEERING BLDG.

Do not extend notes this side of this line.

Note: Any Additions or Changes on This Sheet Must be Made or Circled in Red Ink With Date and Name of Person Making Change.

Notes Ck'd by D. M. Finley	Survey of Brookshire Ave.
Map No. B-2383-1	W. O. 8642 Tape No. ____ St'd. ____ °F
Office Work	Surveyed by English
Checked D. M. Finley	Notes English Date 11-52
Date Apr. 1954	Indexed A. C. Johnson

F. B. 1526 PG. 75

W.S. 33-A-2, A-3

Note: Any Additions or Changes on This Sheet Must be Made or Circled in Red Ink With Date and Name of Person Making Change.

Do not extend notes this side of this line.

RETURN TO
LOS ANGELES COUNTY SURVEYOR
726 LOS ANGELES COUNTY
ENGINEERING BLDG.

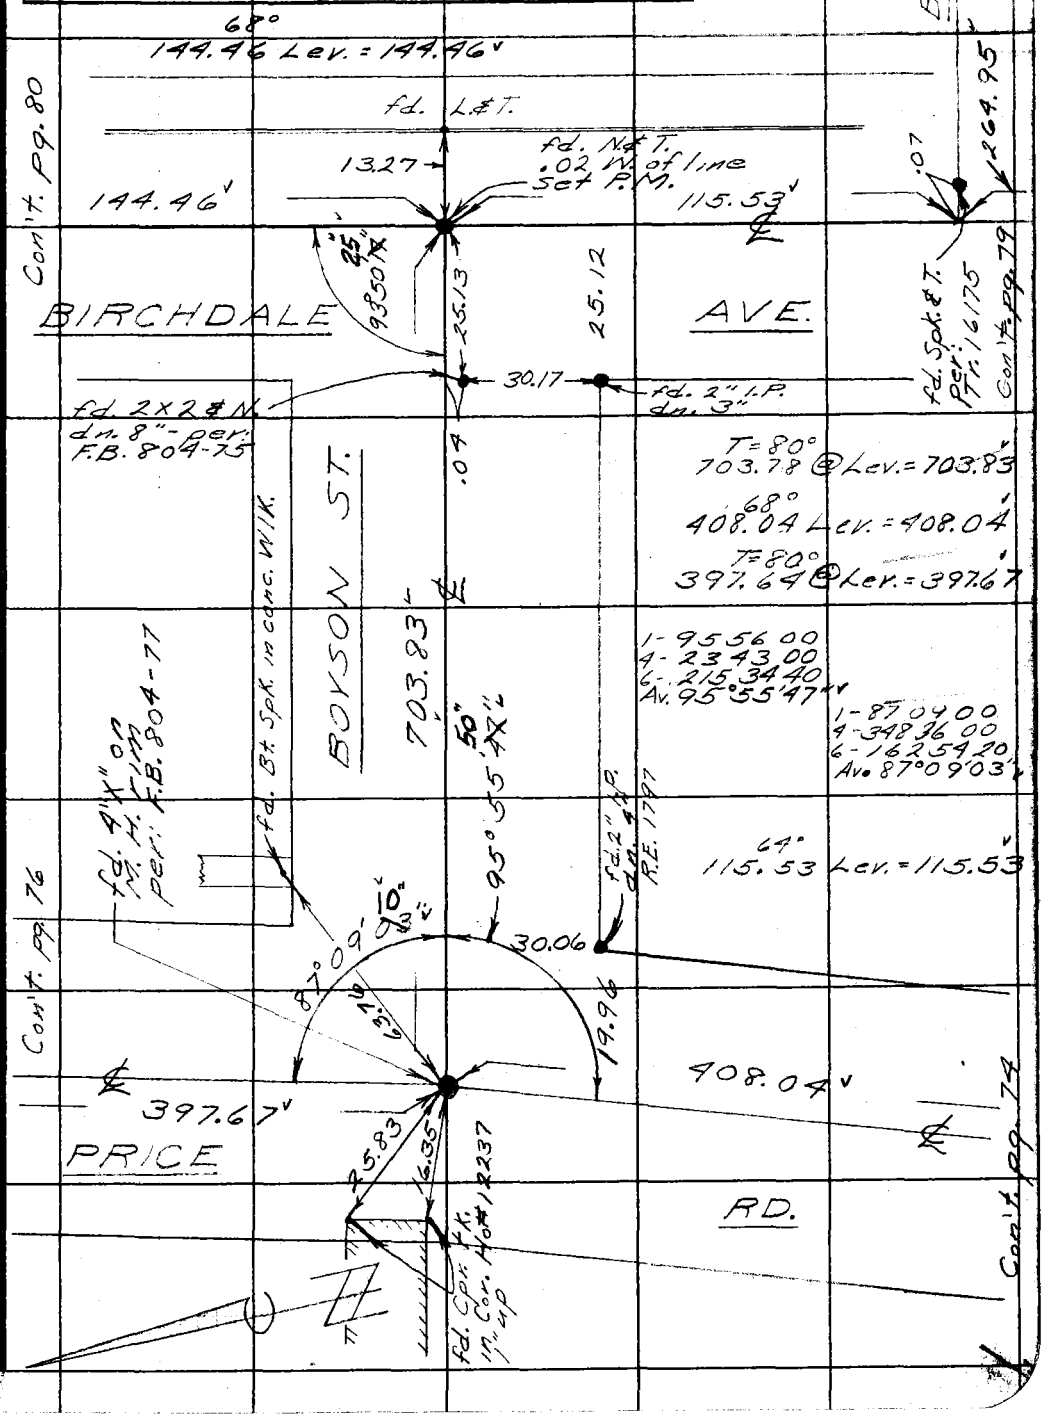

76F309S 247 2-51

RETURN TO
LOS ANGELES COUNTY SURVEYOR
726 LOS ANGELES COUNTY
ENGINEERING BLDG.

Note: Any Additions or Changes on This Sheet Must be Made or Circled in Red Ink With Date and Name of Person Making Change.

Do not extend notes this side of this line.

W.S. 33-A-2

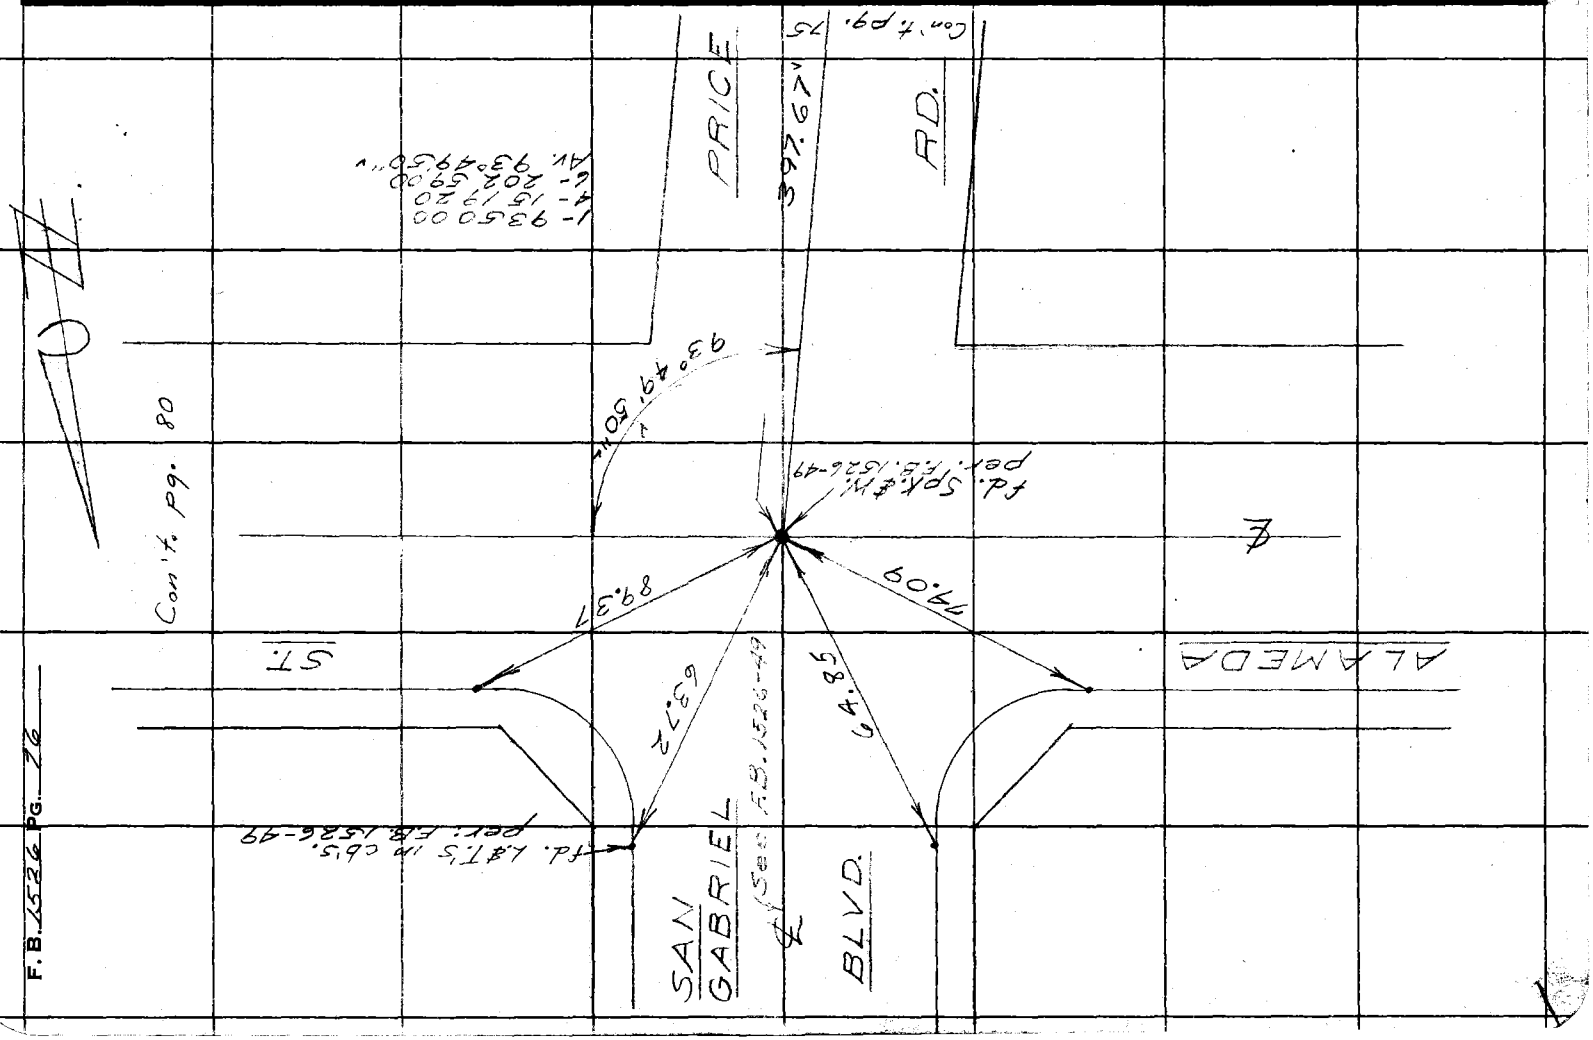

Notes Ck'd by D. M. Finley	Survey of Brookshire Ave.
Map No. B-2383-1	W. O. 8642 Tape No. 0102 St'd. 68 °F
Office Work	Surveyed by English
Checked D. M. Finley	Notes English Date 11-52
Date Apr. 1954	Indexed A. C. Johnson

F. B. 1526 PG. 77

Con't. pg. 78

T-100°
273.95 Lev. = 274.01'
English, 10-5-53

fd. 2" I.P. & N. flush

25.30

~~273.00~~ 274.01'

89°56'~~13~~ 05"

EUCALYPTUS ST.

696.87'

20.34

25.30

Set Nail by Intersection

Con't. pg. 72

fd. 2x2-dn. 1' bad shape per F.B. 804-74 Set 1x2-flush

20.04

25.22

fd. 2" I.P. R.E. 1797 flush

1-89 56 00
4-359 44 40
6-179 37 20
Av. 89°56'13"

T-66°
377.54 @ Lev. = 377.54'

Tract #2723
Tract #16175
BIRCHDALE

377.54'
AVE.

58°
~~273.02 Lev. = 273.00~~

1-88°45'40"
4-355 03 00
6-172 34 00
Av. 88°45'40"

fd. 2" I.P.-dn. 1" R.E. 1797

25.13

EVEREST ST.

88°45'40"

30.12

465.39'

25.34

Con't. pg. 71

fd. 2" I.P.-dn. 6" R.E. 1797 per: F.B. 804-74

Set Nail by Intersection

Note: Any Additions or Changes on This Sheet Must be Made or Circled in Red Ink With Date and Name of Person Making Change.

Do not extend notes this side of this line.

RETURN TO
LOS ANGELES COUNTY SURVEYOR
726 LOS ANGELES COUNTY
ENGINEERING BLDG.

76F309S 247 2-51

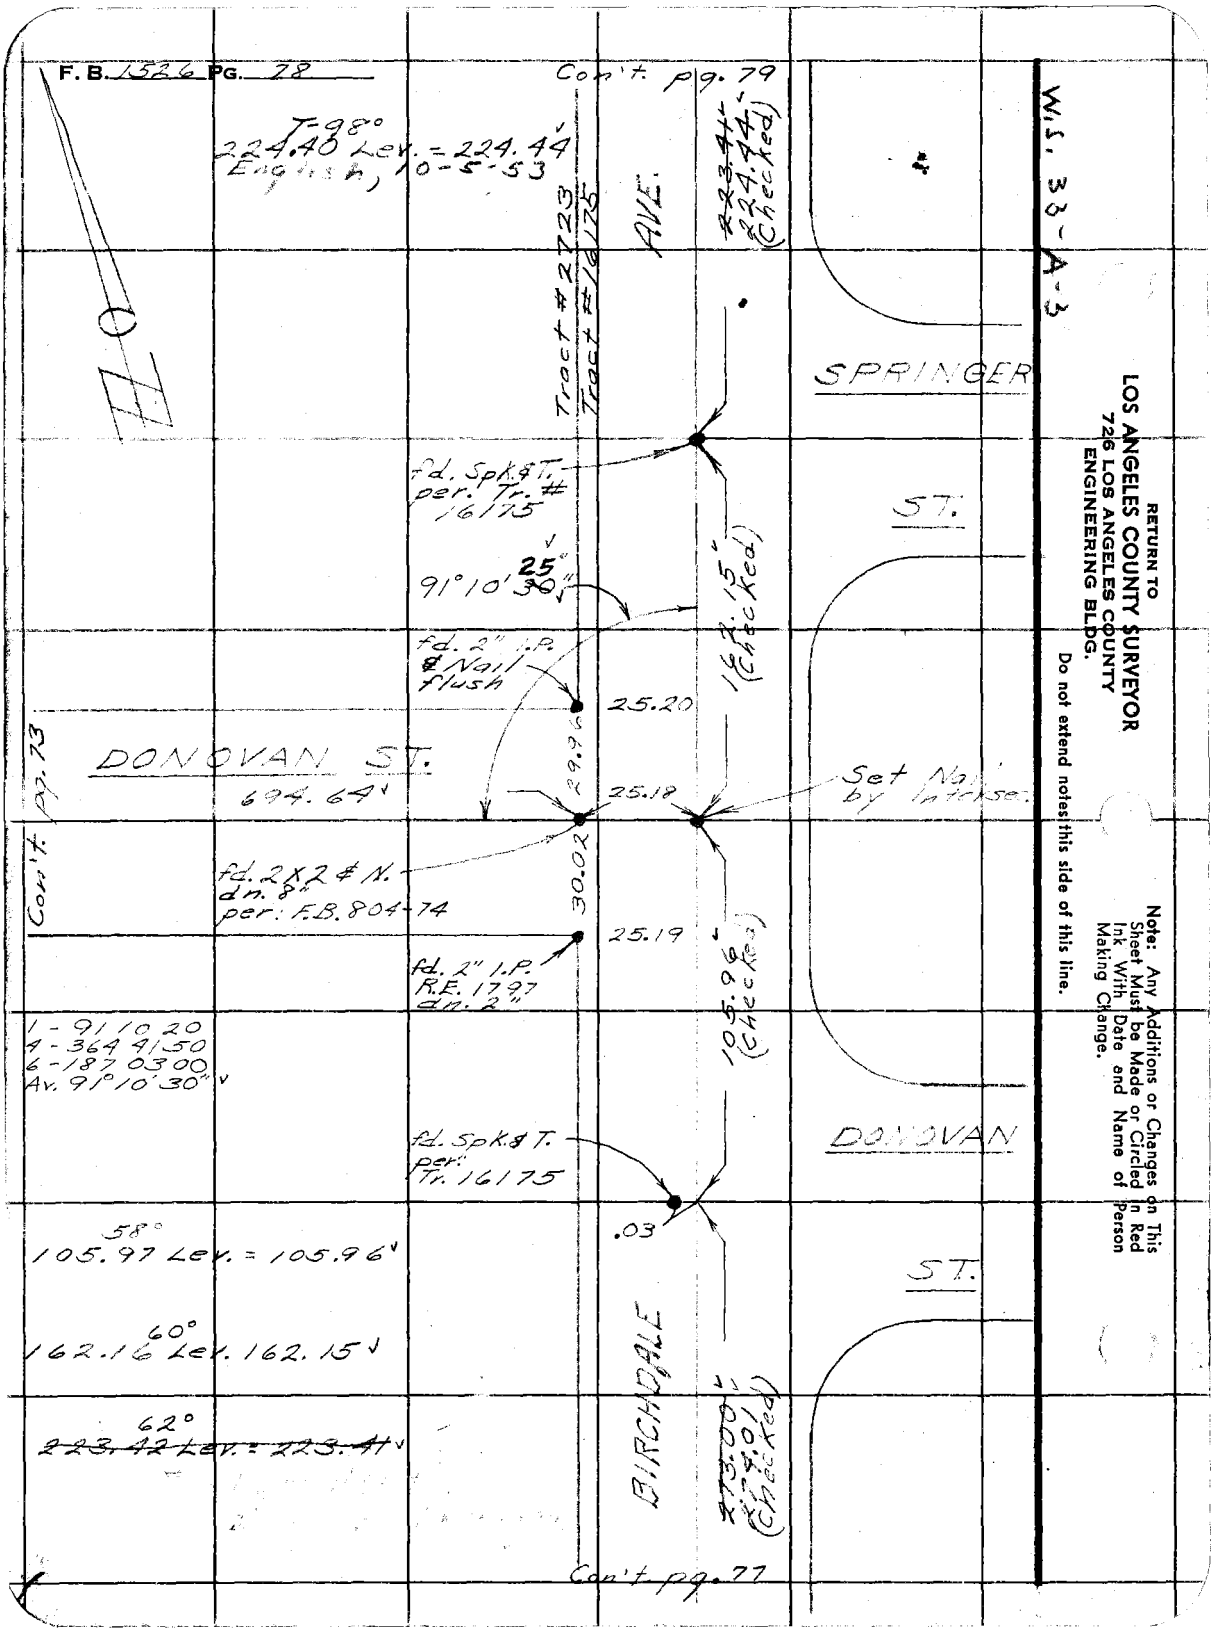
F. B. 1526 PG. 78
Con't. pg. 79
T-98°
224.40 Lev. = 224.44
English, 10-5-53
Tract #2723
Tract #16175
AVE.
~~223.41~~
224.44
(Checked)
W.S. 33-A-3
SPRINGER
ST.
fd. Spk. & T. per. Tr. # 16175
91°10'~~30~~ 25"
162.15
(Checked)
fd. 2" I.P. & Nail flush
25.20
29.96
DONOVAN ST.
694.64
25.18
Set Nail by Intersec.
Con't. pg. 73
fd. 2X2 & N. dn. 8" per: F.B. 804-74
30.02
25.19
fd. 2" I.P. R.E. 1797 dn. 2"
105.96
(Checked)
1 - 91 10 20
4 - 364 41 50
6 - 187 03 00
Av. 91°10'30"
fd. Spk. & T. per: Tr. 16175
DONOVAN
.03
58°
105.97 Lev. = 105.96
ST.
60°
162.16 Lev. 162.15
BIRCHDALE
62°
~~223.42 Lev. = 223.41~~
~~273.00~~
274.01
(Checked)
Con't. pg. 77
RETURN TO
LOS ANGELES COUNTY SURVEYOR
726 LOS ANGELES COUNTY
ENGINEERING BLDG.
Do not extend notes this side of this line.
Note: Any Additions or Changes on This Sheet Must be Made or Circled in Red Ink With Date and Name of Person Making Change.

Notes Ck'd by D. M. Finley	Survey of Brookshire Ave.
Map No. B-2383-1	W. O. 8642 Tape No. ___ St'd. ___ °F
Office Work	Surveyed by English
Checked D. M. Finley	Notes English Date 11-52
Date Apr. 1954	Indexed A. C. Johnson

F. B. 1526 PG. 79

W.S. 33-A-3

Note: Any Additions or Changes on This Sheet Must be Made or Circled in Red Ink With Date and Name of Person Making Change.

Do not extend notes this side of this line.

RETURN TO
LOS ANGELES COUNTY SURVEYOR
726 LOS ANGELES COUNTY
ENGINEERING BLDG.

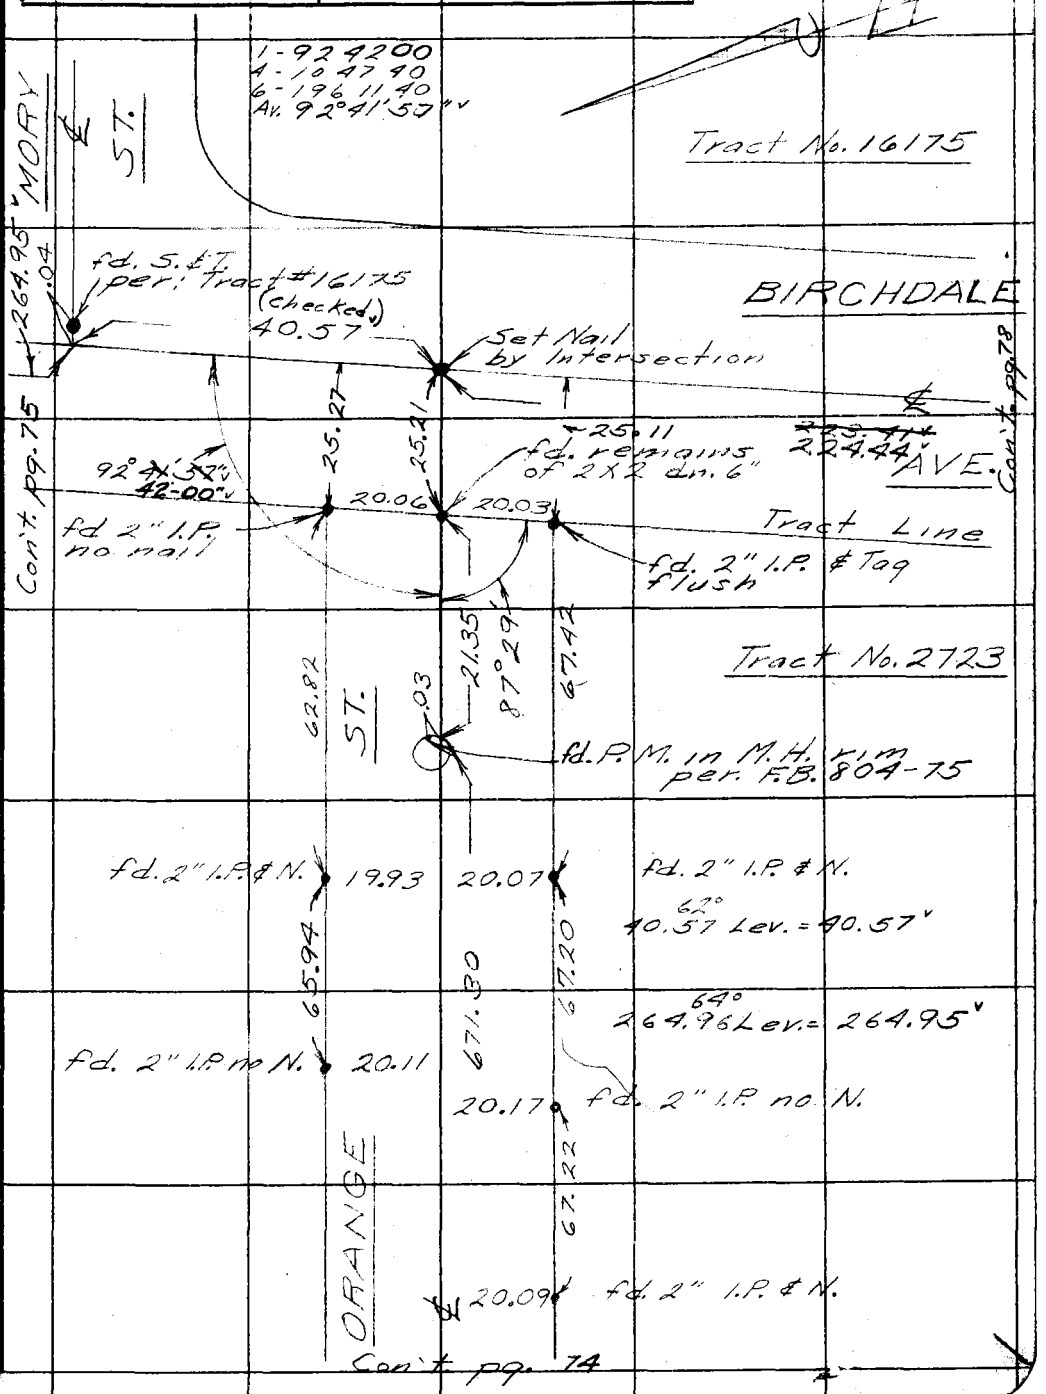

76F309S 247 2-51

RETURN TO
LOS ANGELES COUNTY SURVEYOR
726 LOS ANGELES COUNTY
ENGINEERING BLDG.

Note: Any Additions or Changes on This Sheet Must be Made or Circled in Red Ink With Date and Name of Person Making Change.

Do not extend notes this side of this line.

W.S. 33 - A-2

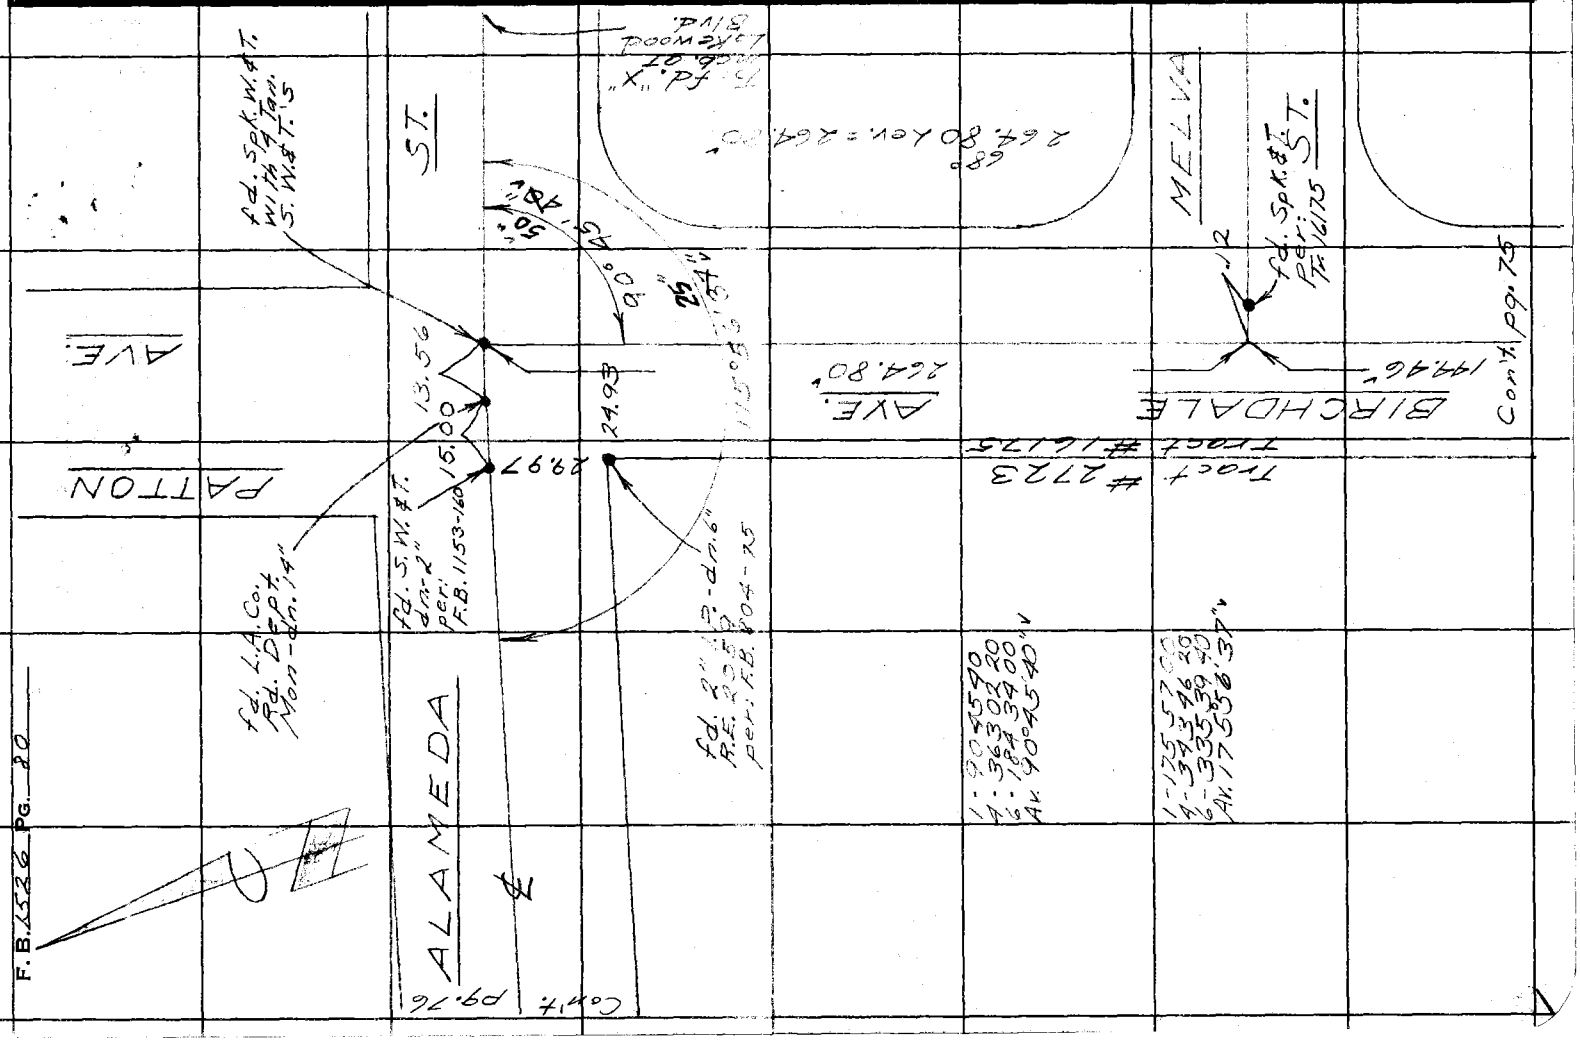

Notes Ck'd by D. M. Finley	Survey of Brookshire Ave.
Map No. B-2383-1	W. O. 8642 Tape No. ____ St'd. ____ °F
Office Work	Surveyed by English
Checked D. M. Finley	Notes English Date 11-52
Date Apr. 1954	Indexed A. C. Johnson

F. B. [illegible] PG. 81

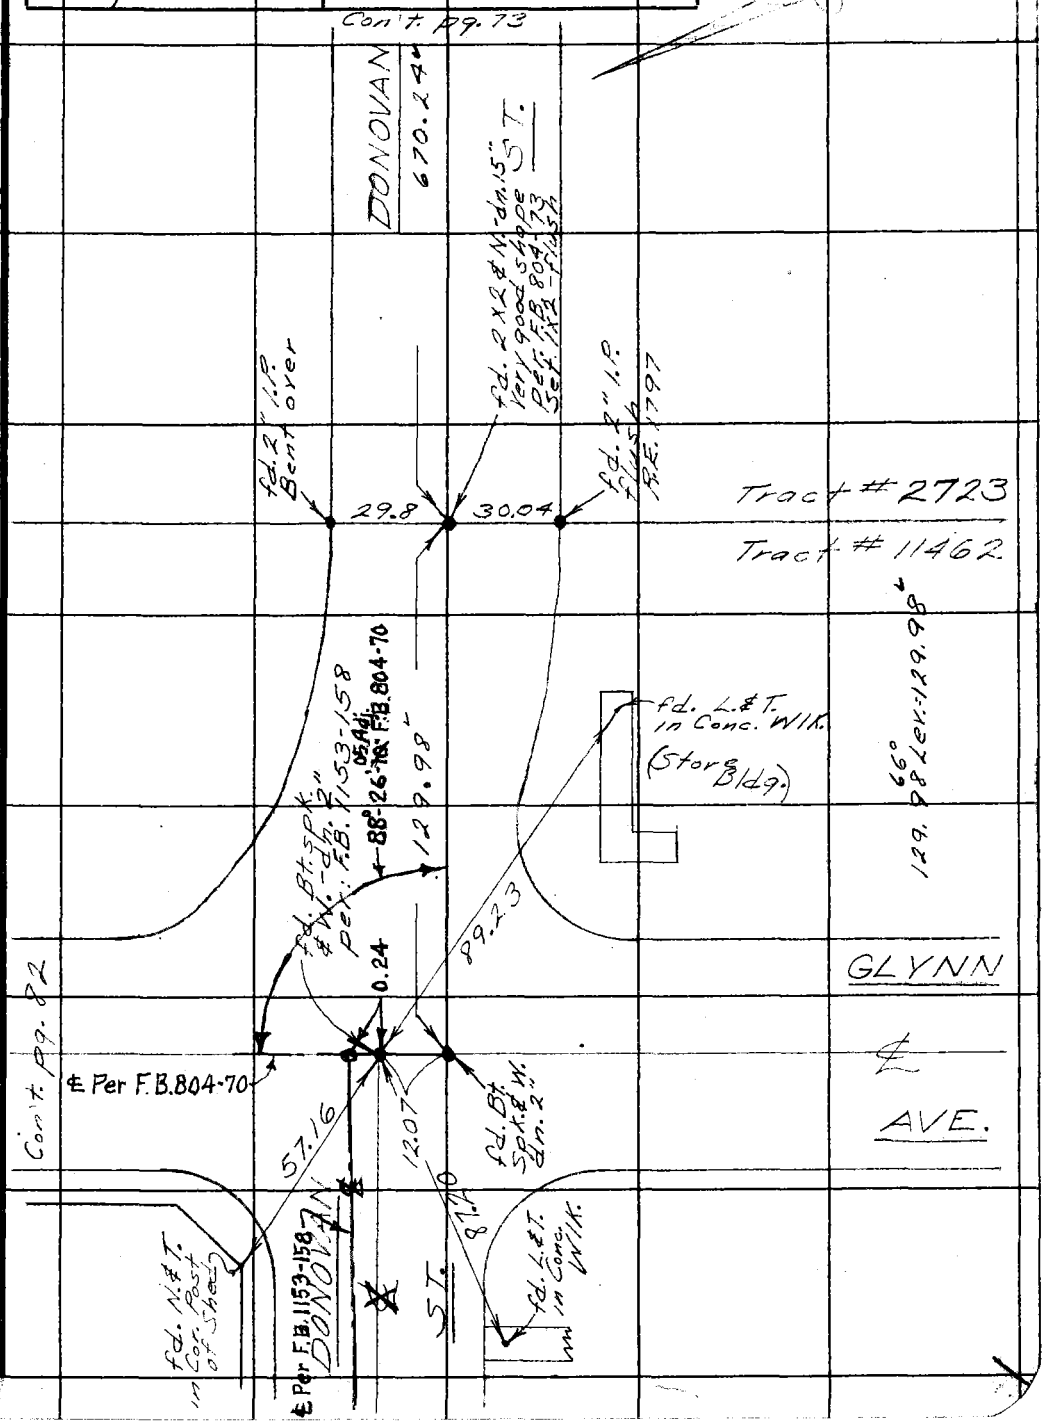

W.S. 33-A-3

Note: Any Additions or Changes on This Sheet Must be Made or Circled in Red Ink With Date and Name of Person Making Change.

Do not extend notes this side of this line.

RETURN TO
LOS ANGELES COUNTY SURVEYOR
726 LOS ANGELES COUNTY
ENGINEERING BLDG.

76F3095 247 2-51

F. B. 1526 PG. 82

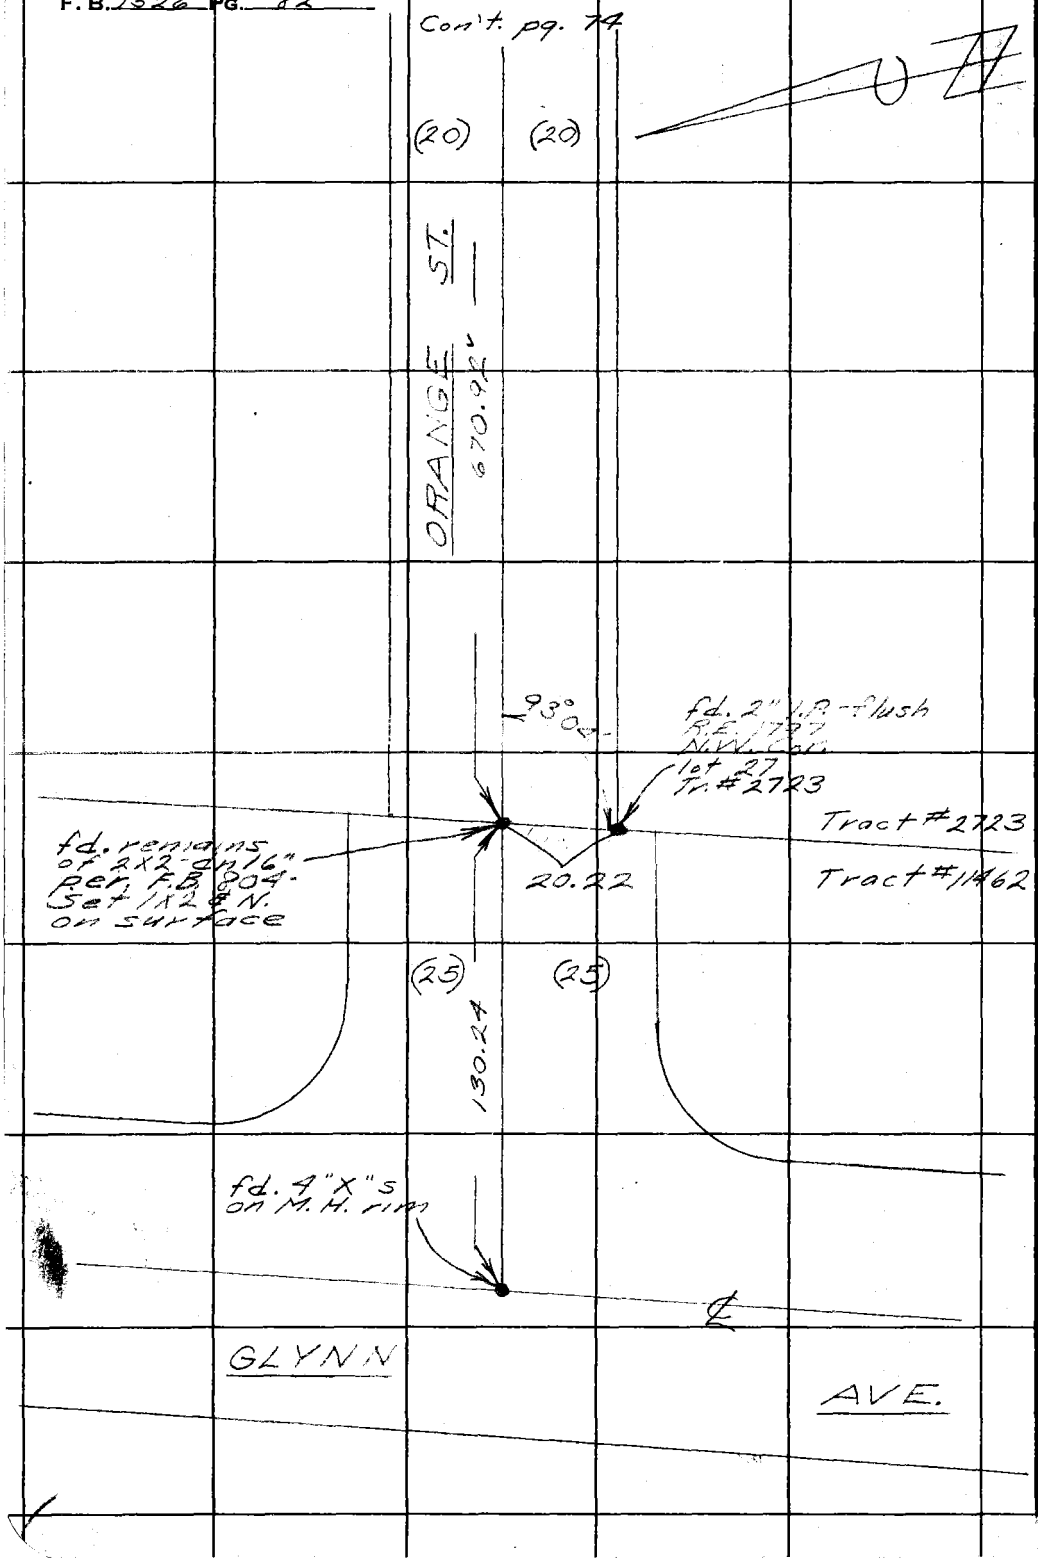

W.S. 33 - A-2

RETURN TO
LOS ANGELES COUNTY SURVEYOR
726 LOS ANGELES COUNTY
ENGINEERING BLDG.

Do not extend notes this side of this line.

Note: Any Additions or Changes on This Sheet Must be Made or Circled in Red Ink With Date and Name of Person Making Change.

Notes Ck'd by A. M. Finley	Survey of Brookshire Ave.	F. B. 152 & Pg. 83
Map No. 53-17-1B-2383-1	W. O. 8642 Tape No.	St'd. °F
Office Work C.E.D.	Surveyed by English	
Checked D. M. Finley	Notes English Date 11-52	
Date Apr. 1954	Indexed A. C. Johnson 3-11-54	

TOPOGRAPHY OF PRICE RD. FROM EUCALYPTUS ST. TO ALAMEDA ST.

November 1952

Brookshire Ave.
J.N. 8642

English
Curtis
York
Russell

Note: Any Additions or Changes on This Sheet Must be Made or Circled in Red Ink With Date and Name of Person Making Change.

Do not extend notes this side of this line.

RETURN TO
LOS ANGELES COUNTY SURVEYOR
726 LOS ANGELES COUNTY
ENGINEERING BLDG.

76F309S 247 2-51

F. B. 1526 PG. 84

cont on bot pg. 85

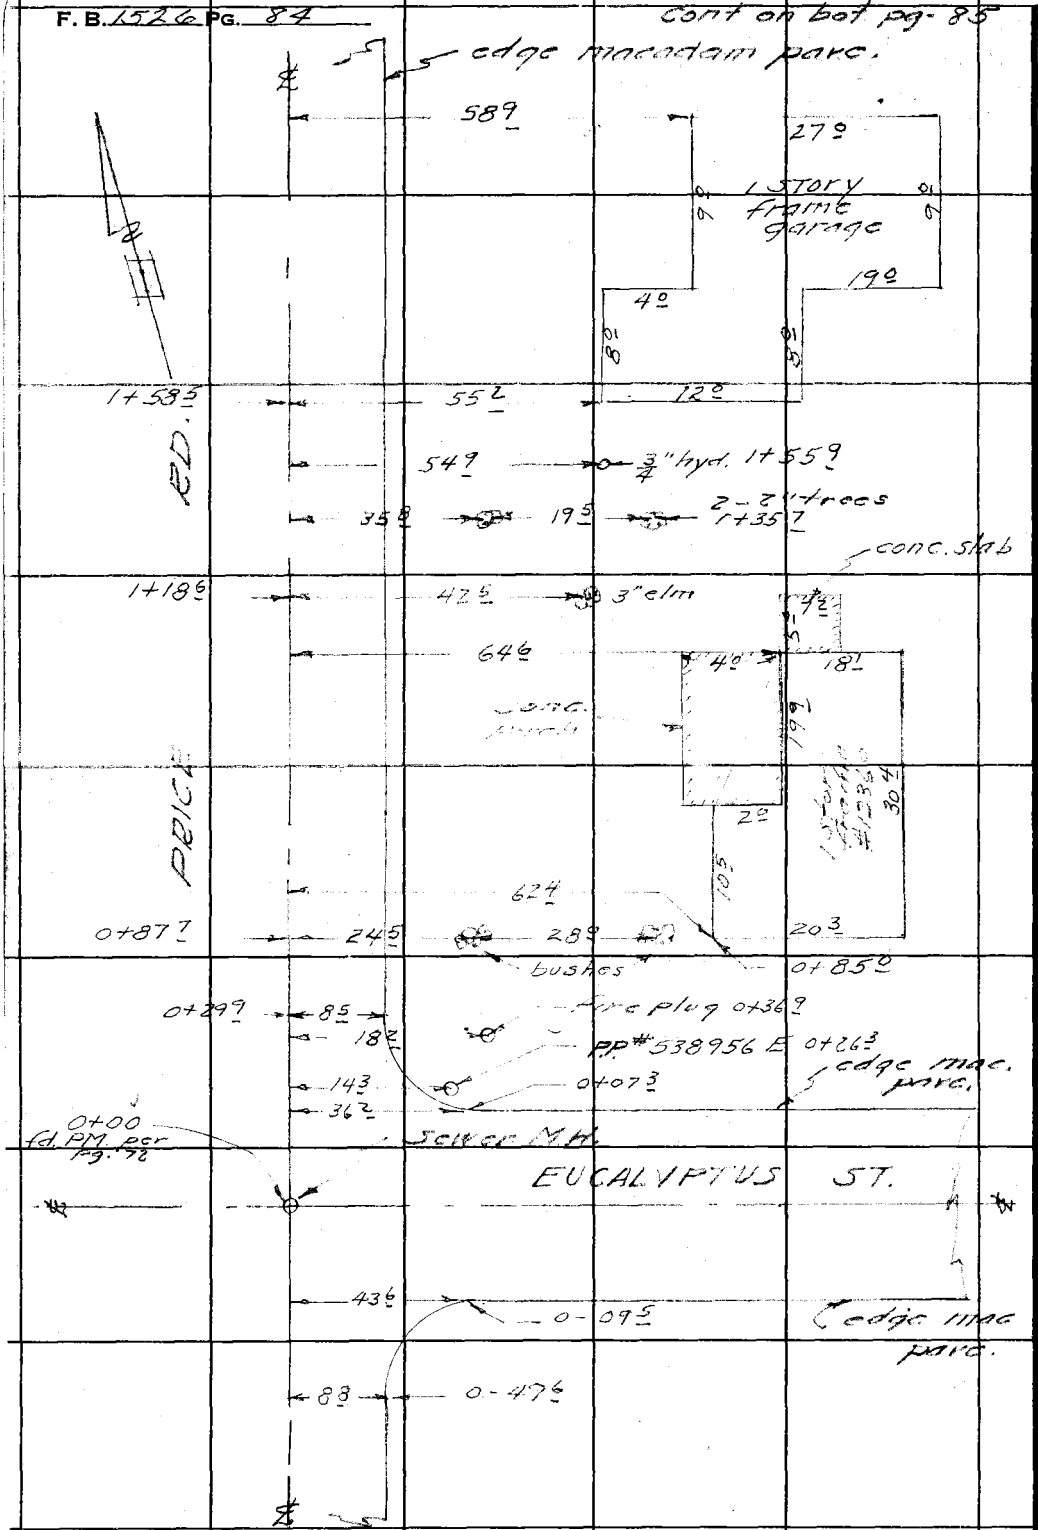

RETURN TO
LOS ANGELES COUNTY SURVEYOR
726 LOS ANGELES COUNTY
ENGINEERING BLDG.

Do not extend notes this side of this line.

Note: Any Additions or Changes on This Sheet Must be Made or Circled in Red Ink With Date and Name of Person Making Change.

3

Notes Ck'd by D. M. Finley	Survey of Brookshire Ave.
Map No. 53-17-1	W. O. 8642 Tape No. ____ St'd. ____ °F
Office Work CED	Surveyed by English
Checked D. M. Finley	Notes Curtis Date 11-52
Date Apr. 1954	Indexed A. C. Johnson

F. B. 1526 PG. 85

Cont. on bot pg. 86

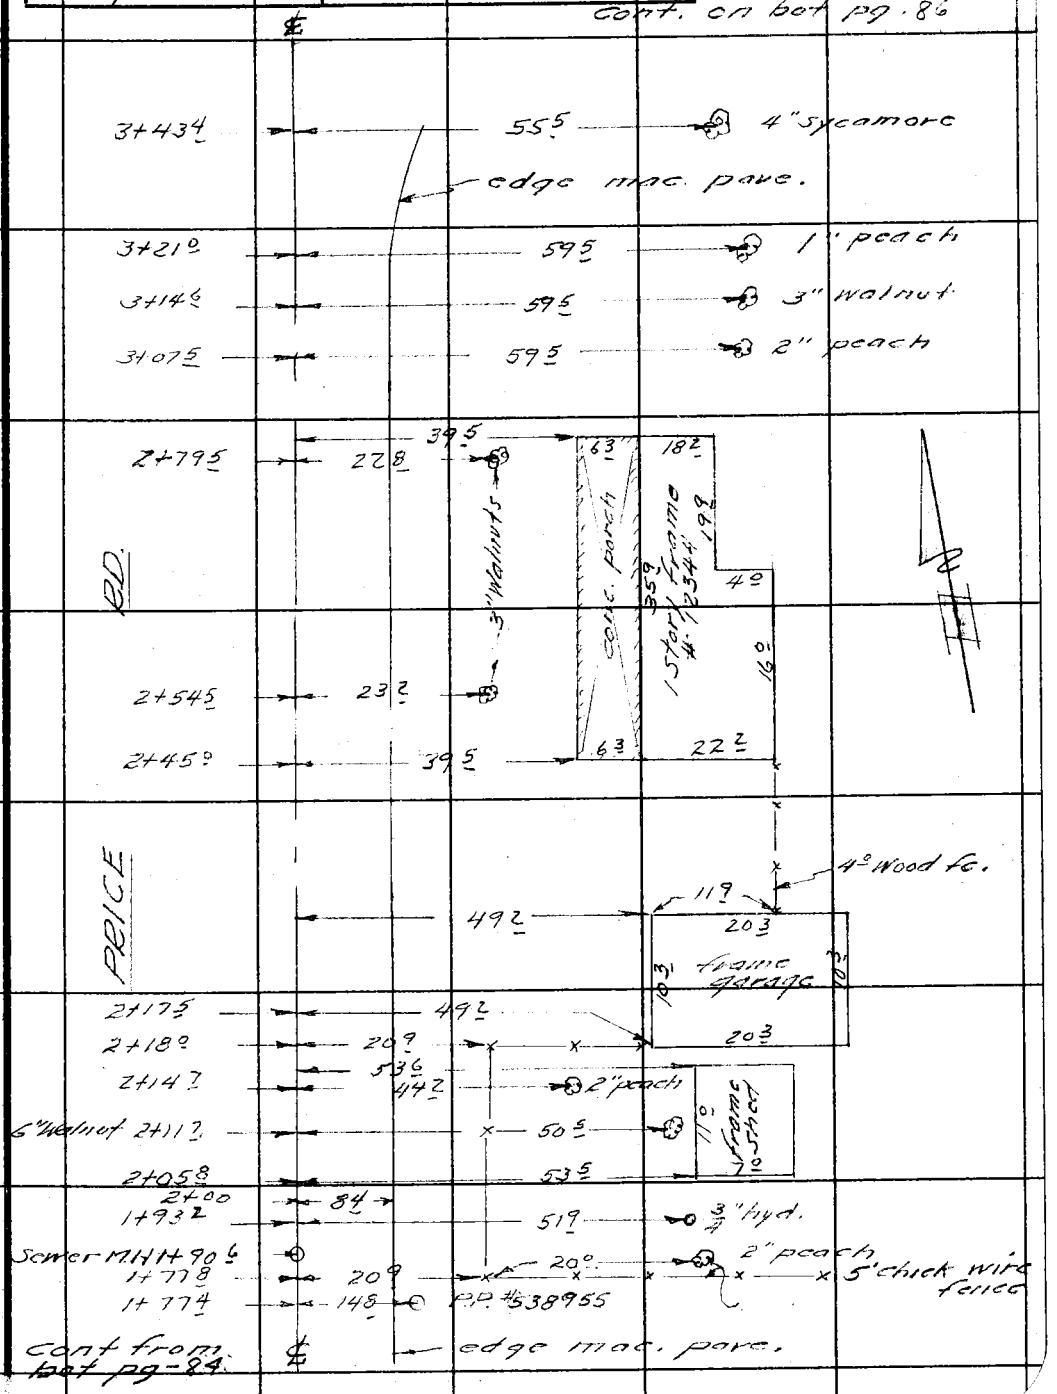

Note: Any Additions or Changes on This Sheet Must be Made or Circled in Red Ink With Date and Name of Person Making Change.

Do not extend notes this side of this line.

RETURN TO
LOS ANGELES COUNTY SURVEYOR
726 LOS ANGELES COUNTY
ENGINEERING BLDG.

76F309S 247 2-51

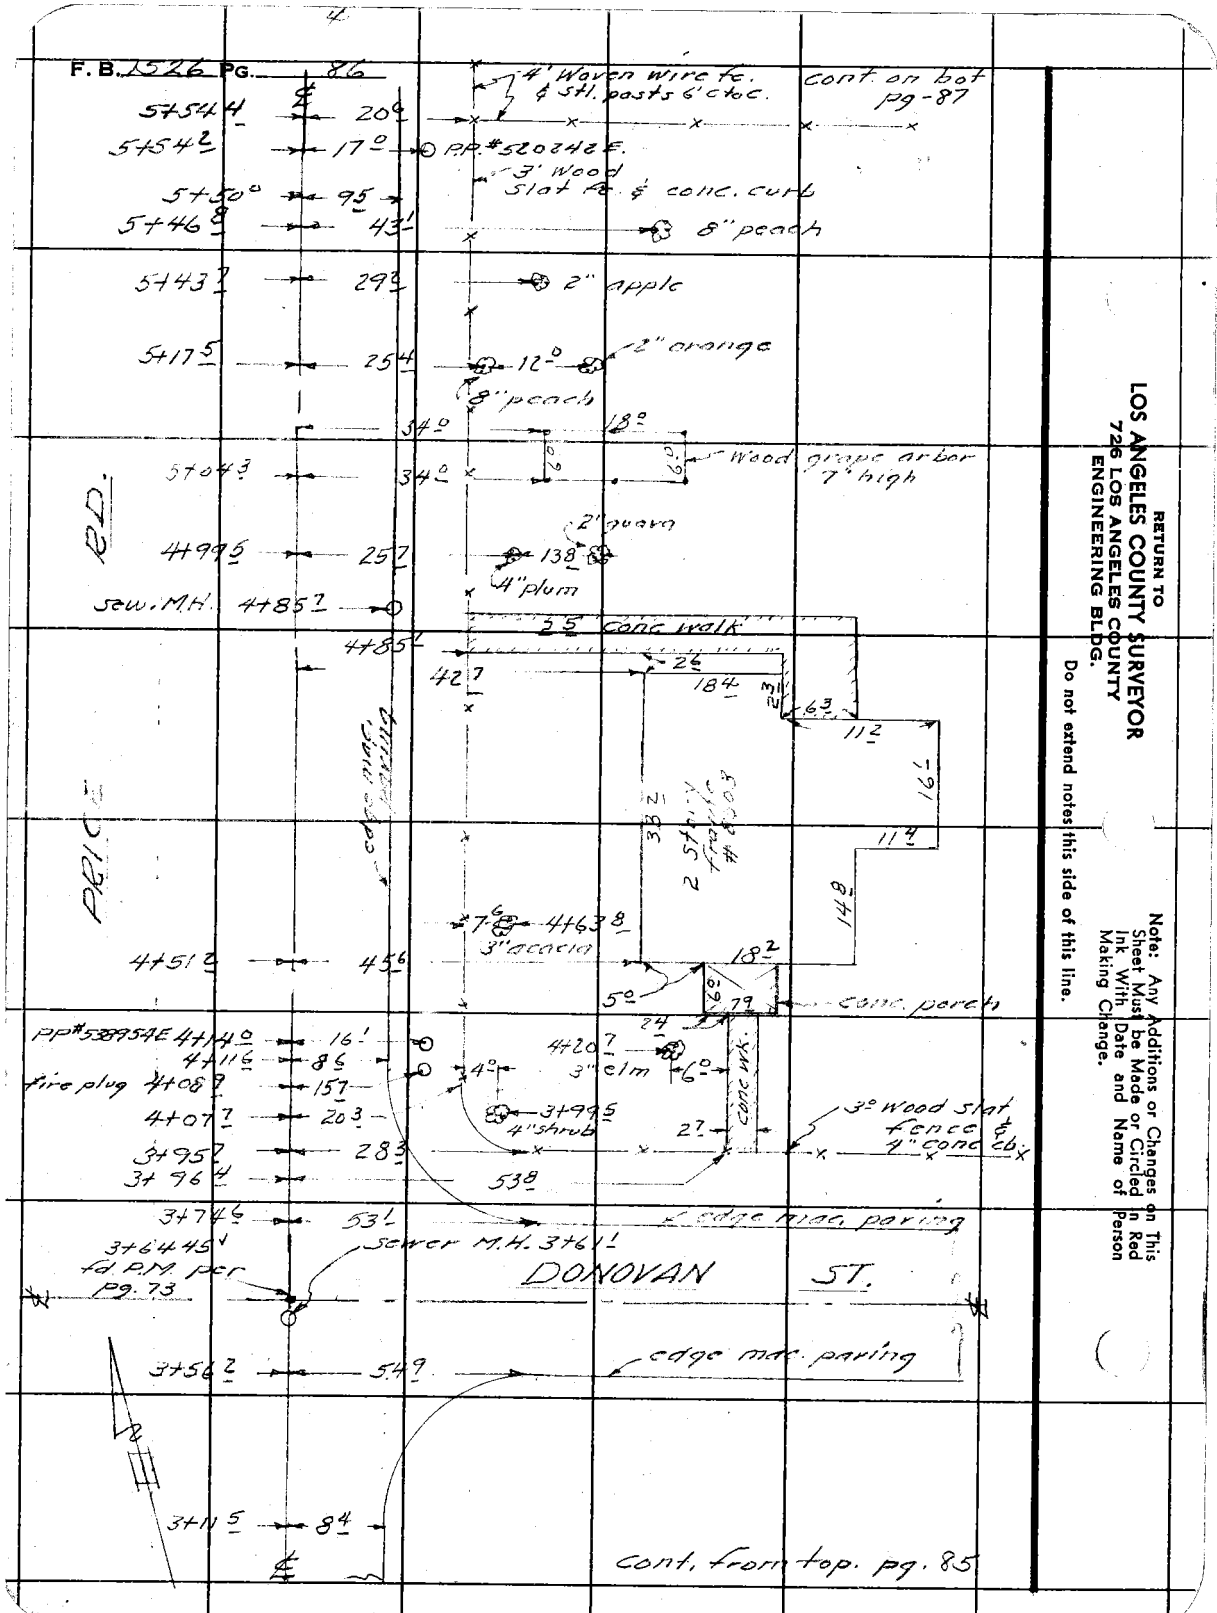

RETURN TO
LOS ANGELES COUNTY SURVEYOR
726 LOS ANGELES COUNTY
ENGINEERING BLDG.

Do not extend notes this side of this line.

Note: Any Additions or Changes on This Sheet Must be Made or Circled in Red Ink With Date and Name of Person Making Change.

Notes Ck'd by D. M. Finley	Survey of Brookshire Ave.
Map No. S3-17-1	W. O. 8642 Tape No. St'd. °F
Office Work CED	Surveyed by English
Checked D. M. Finley	Notes Curtis Date 11-52
Date Apr. 1954	Indexed R. C. Johnson

F. B. 1526 PG. 87

cont. on bot. pg. - 88

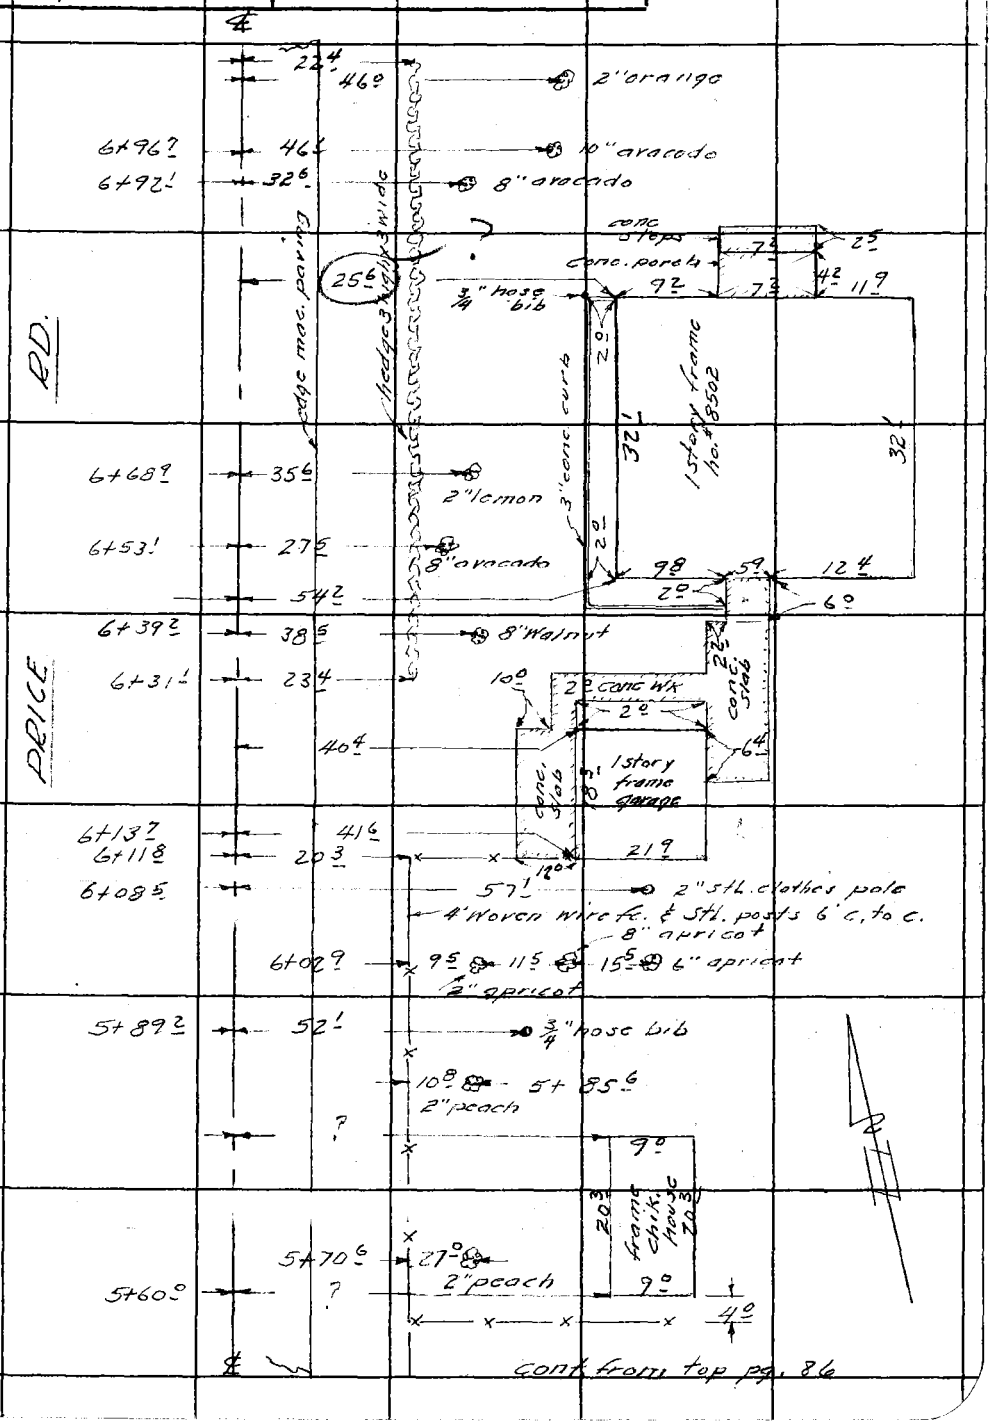

cont. from top pg. 86

Note: Any Additions or Changes on This Sheet Must be Made or Circled in Red Ink With Date and Name of Person Making Change.

Do not extend notes this side of this line.

RETURN TO
LOS ANGELES COUNTY SURVEYOR
726 LOS ANGELES COUNTY
ENGINEERING BLDG.

76F3095 247 2-51

F.B. 1526 PG. 88

Cont. on bot. pg.- 89

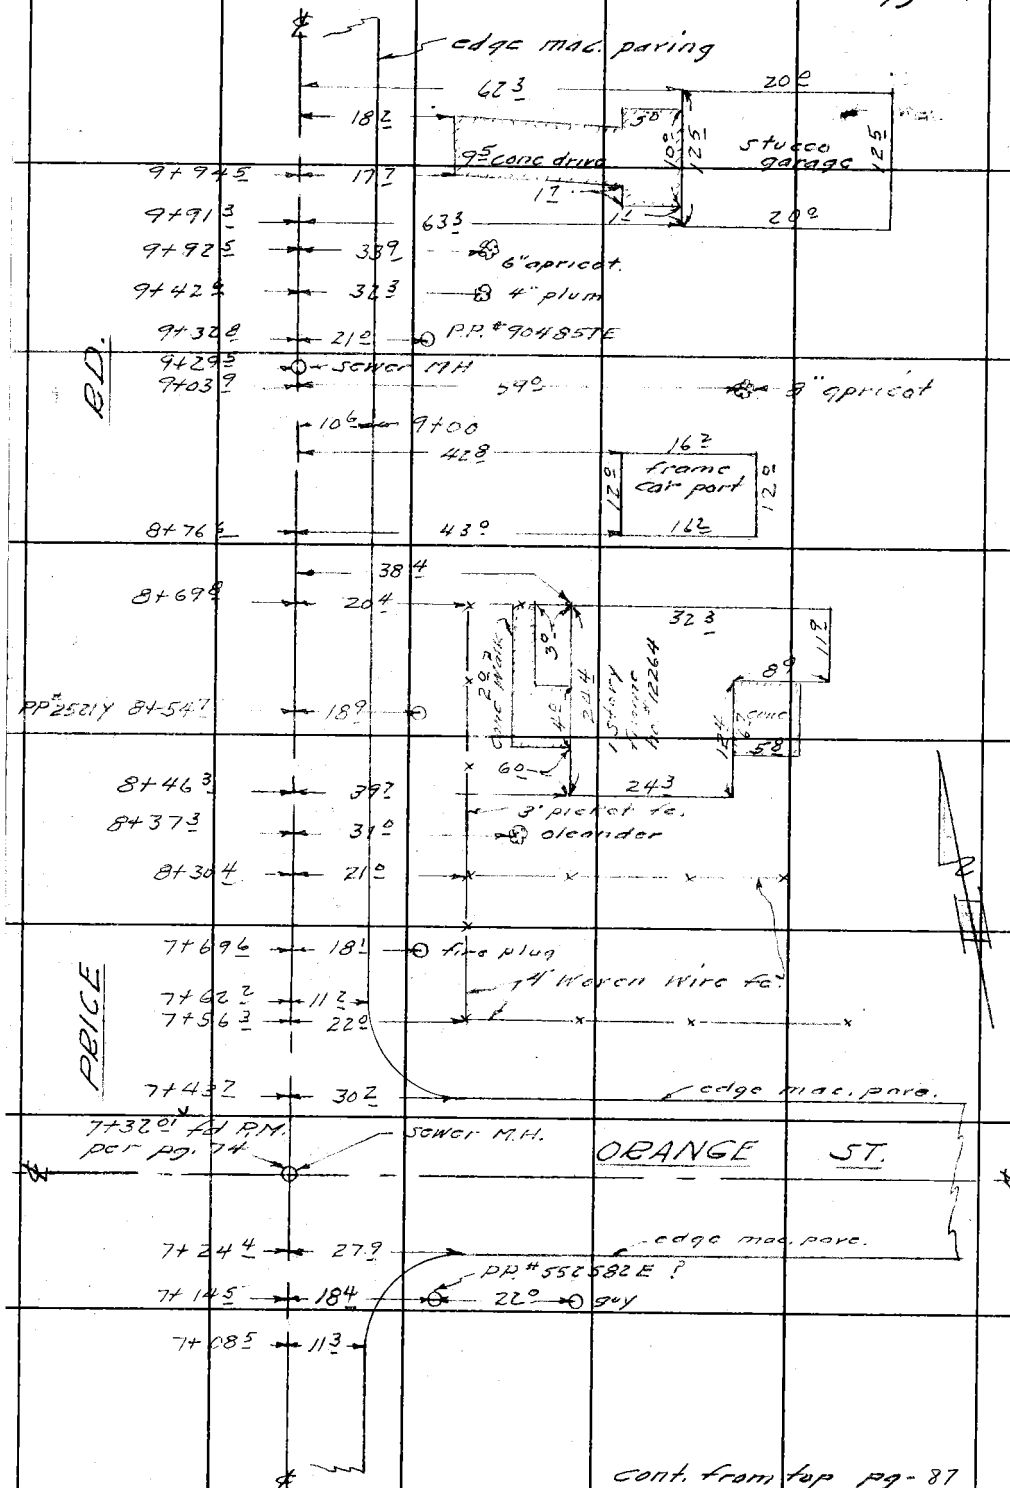

RETURN TO
LOS ANGELES COUNTY SURVEYOR
726 LOS ANGELES COUNTY
ENGINEERING BLDG.

Do not extend notes this side of this line.

Note: Any Additions or Changes on This Sheet Must be Made or Circled in Red Ink With Date and Name of Person Making Change.

Notes Ck'd by D. M. Finley	Survey of Brookshire Ave
Map No. 53-17-1	W. O. 8643 Tape No. ____ St'd. ____ °F
Office Work CED	Surveyed by English
Checked D. M. Finley	Notes Curtis Date 11-52
Date [redacted]	Indexed A. C. Johnson

F. B. 1526 Pg. 89

cont. on bot. pg.-90

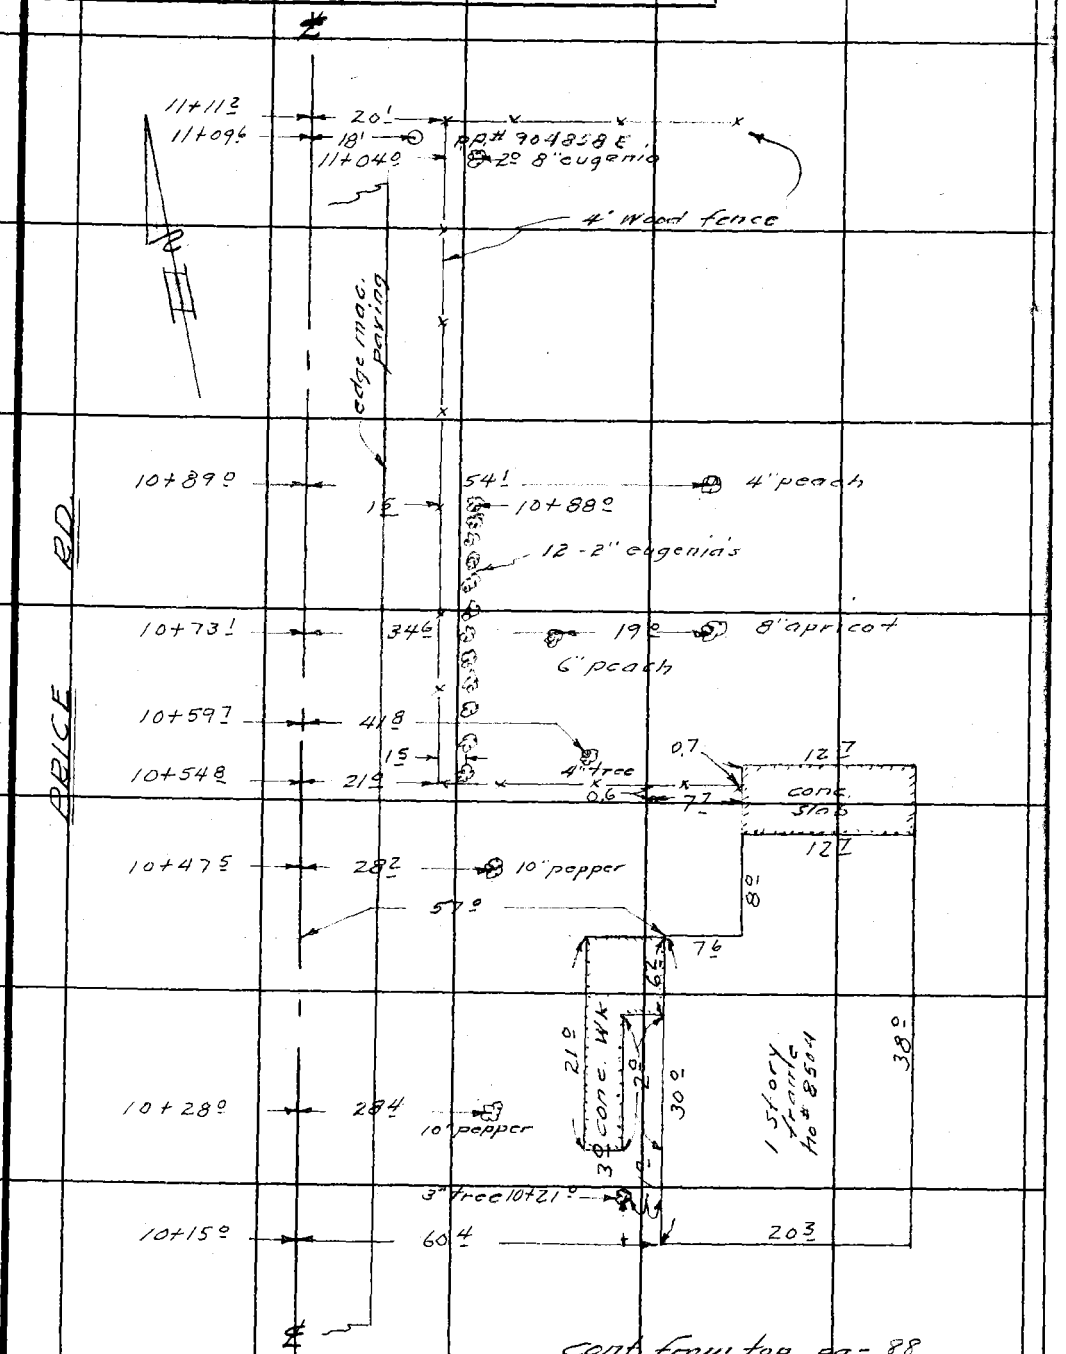

cont from top pg-88

Note: Any Additions or Changes on This Sheet Must be Made or Circled in Red Ink With Date and Name of Person Making Change.

Do not extend notes this side of this line.

RETURN TO
LOS ANGELES COUNTY SURVEYOR
726 LOS ANGELES COUNTY
ENGINEERING BLDG.

76F3095 247 2-51

F. B. 1526 PG. 90

Cont. on bot. pg - 91

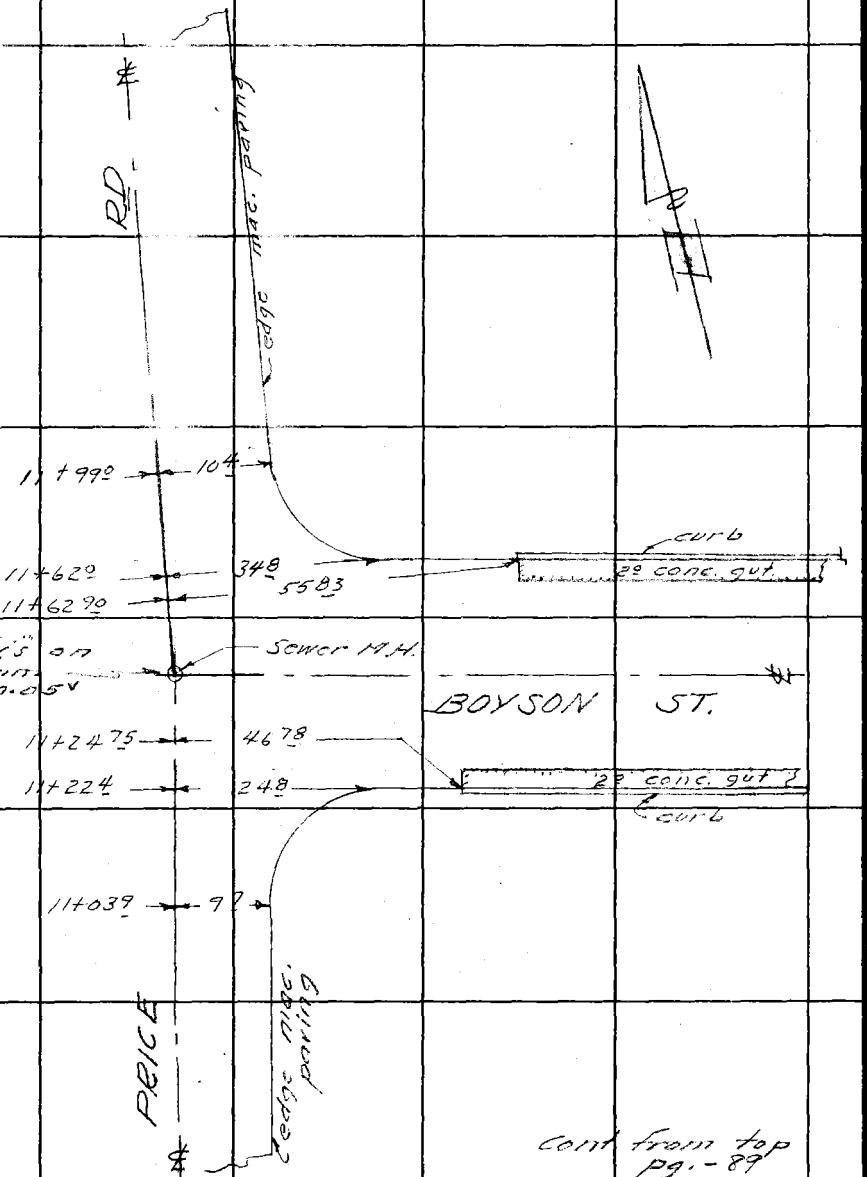

RETURN TO
LOS ANGELES COUNTY SURVEYOR
726 LOS ANGELES COUNTY
ENGINEERING BLDG.

Do not extend notes this side of this line.

Note: Any Additions or Changes on This Sheet Must be Made or Circled in Red Ink With Date and Name of Person Making Change.

Notes Ck'd by D. M. Finley
Map No. 53-17-1
Office Work CED
Checked D. M. Finley
Date APR 54

Survey of Brookshire Ave
W. O. 8642 Tape No. St'd. °F
Surveyed by English
Notes DHR Date 11-52
Indexed K. C. Johnson

F. B. 1522 PG. 71

cont to bottom pg. 92

Note: Any Additions or Changes on This Sheet Must be Made or Circled in Red Ink With Date and Name of Person Making Change.

Do not extend notes this side of this line.

RETURN TO
LOS ANGELES COUNTY SURVEYOR
726 LOS ANGELES COUNTY
ENGINEERING BLDG.

76F3095 247 2-51

cont from top pg. 90

F. B. 1526 Pg. 92

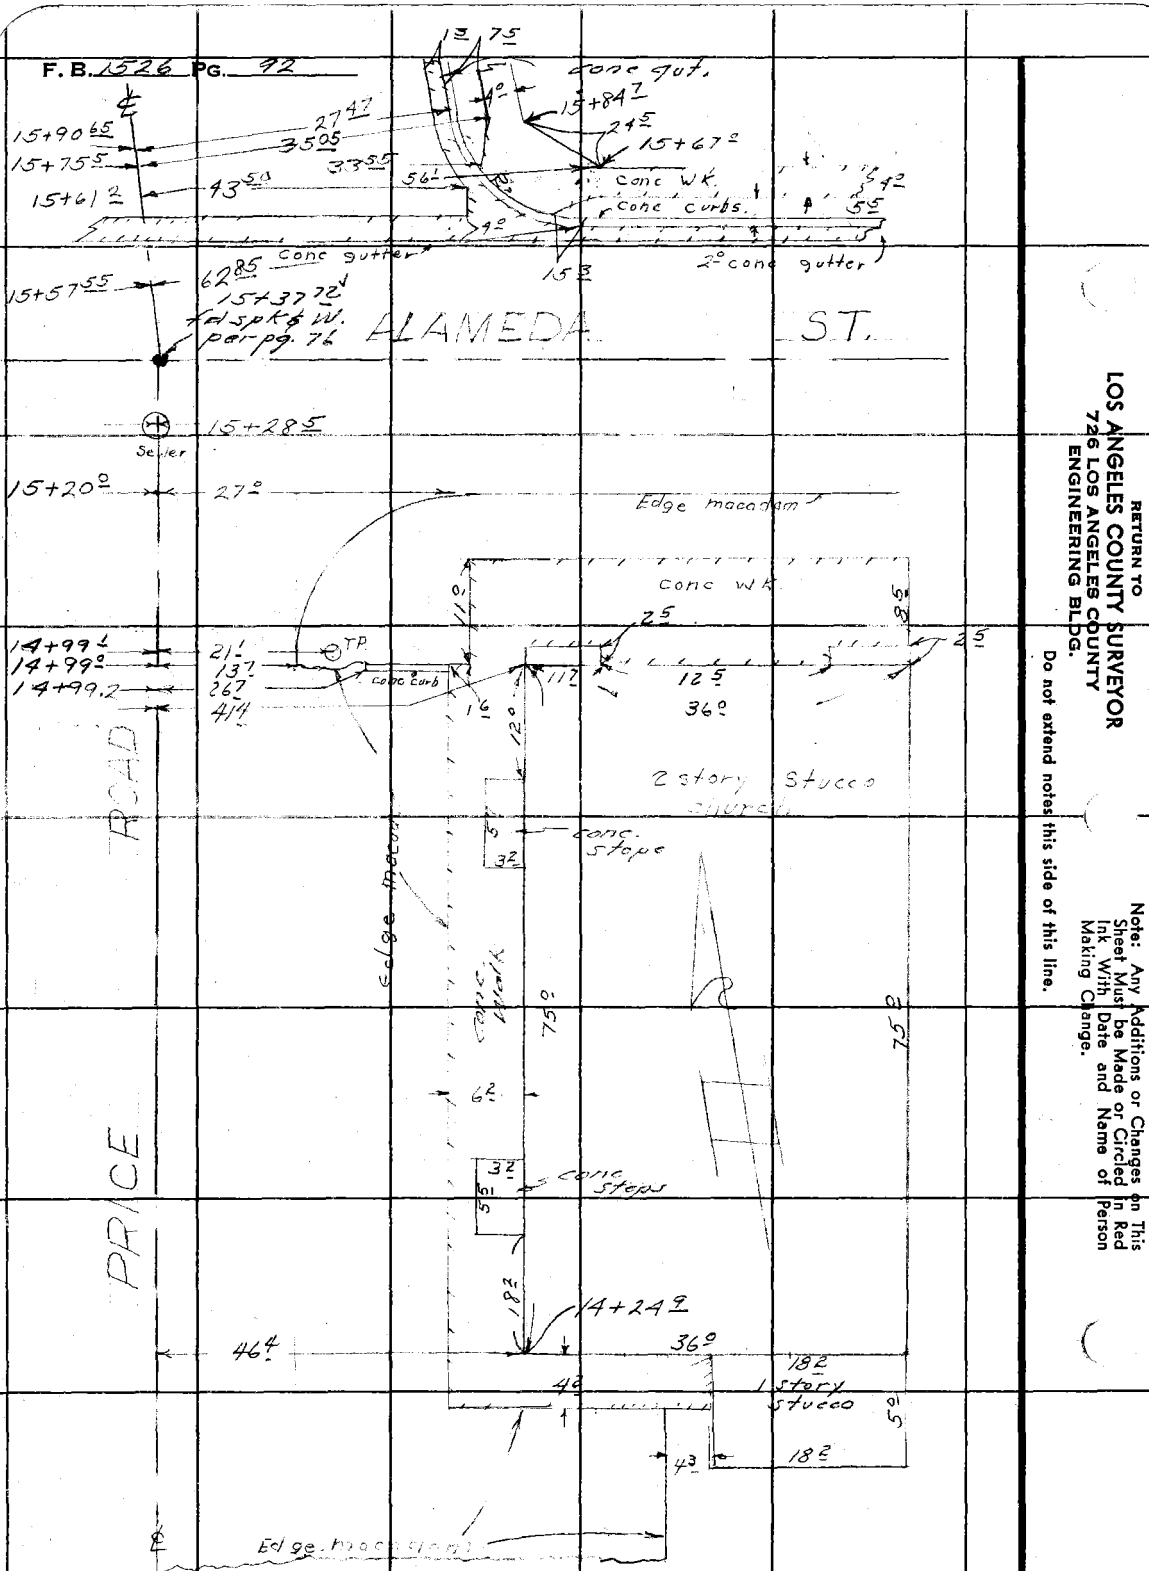

RETURN TO
LOS ANGELES COUNTY SURVEYOR
726 LOS ANGELES COUNTY
ENGINEERING BLDG.

Do not extend notes this side of this line.

Note: Any Additions or Changes on This Sheet Must be Made or Circled in Red Ink With Date and Name of Person Making Change.

Cont from top pg. 91

Notes Ck'd by D. M. Finley
Map No. 53-12-1
Office Work CED
Checked D. M. Finley
Date APR 54

Survey of Brookshire Ave
W. O. 36 42 Tape No. St'd. °F
Surveyed by English
Notes DHR Date 11-52
Indexed C. Johnson

F. B. 1326 Pg. 93

Cont. to bottom 2094

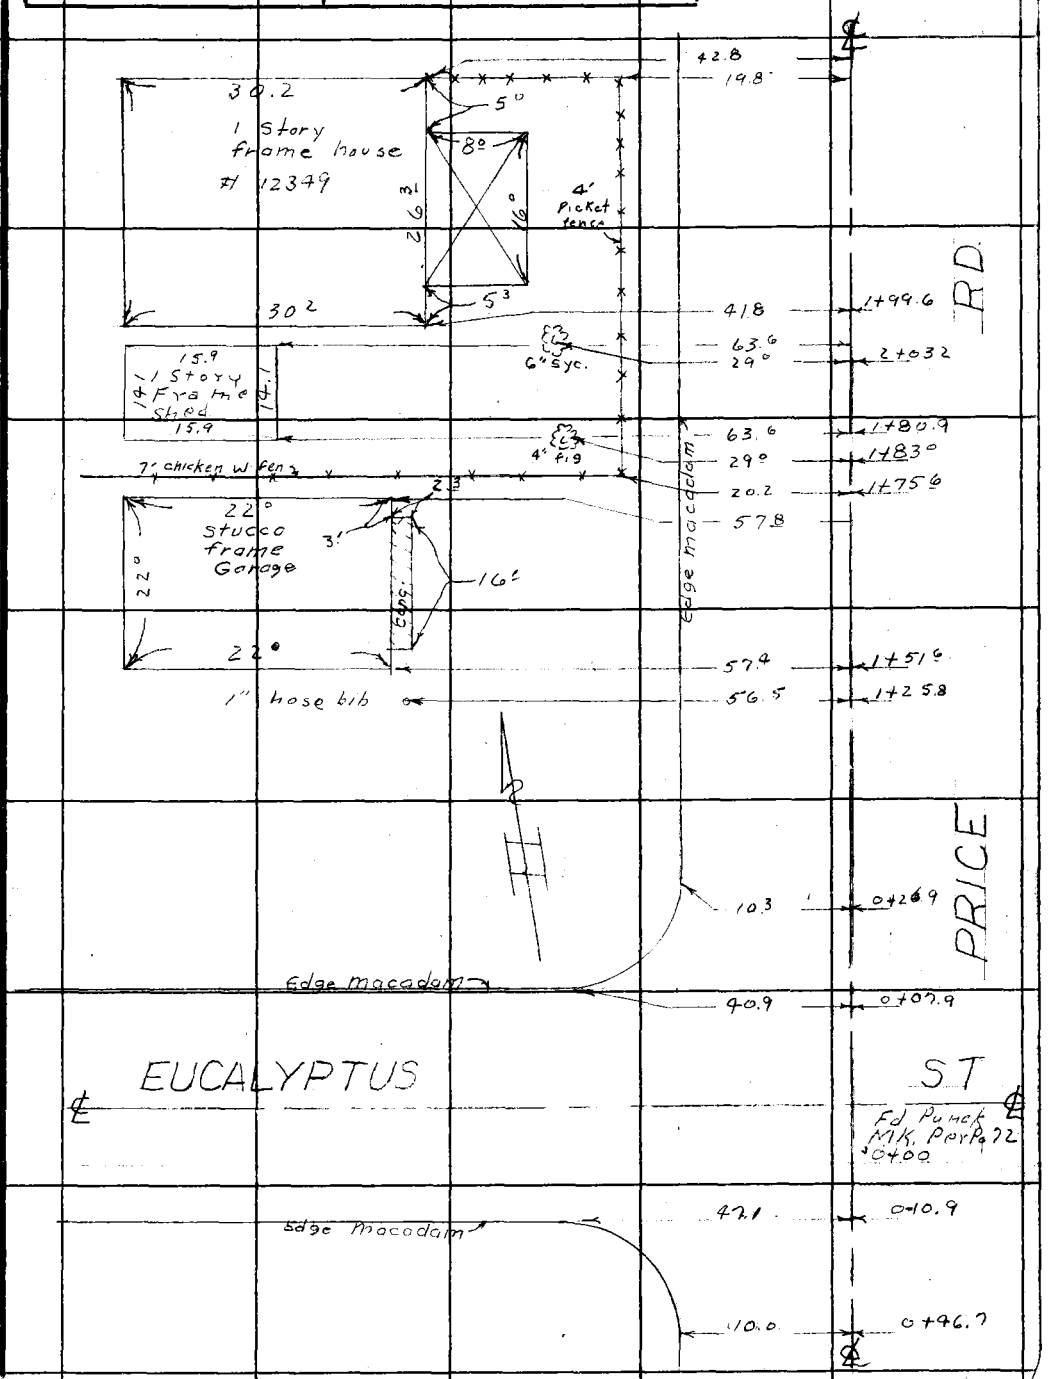

Note: Any Additions or Changes on This Sheet Must be Made or Circled in Red Ink With Date and Name of Person Making Change.

Do not extend notes this side of this line.

RETURN TO
LOS ANGELES COUNTY SURVEYOR
726 LOS ANGELES COUNTY
ENGINEERING BLDG.

76F309S 247 2-51

F. B. 1526 PG. 94

Cont to bottom pg. 95

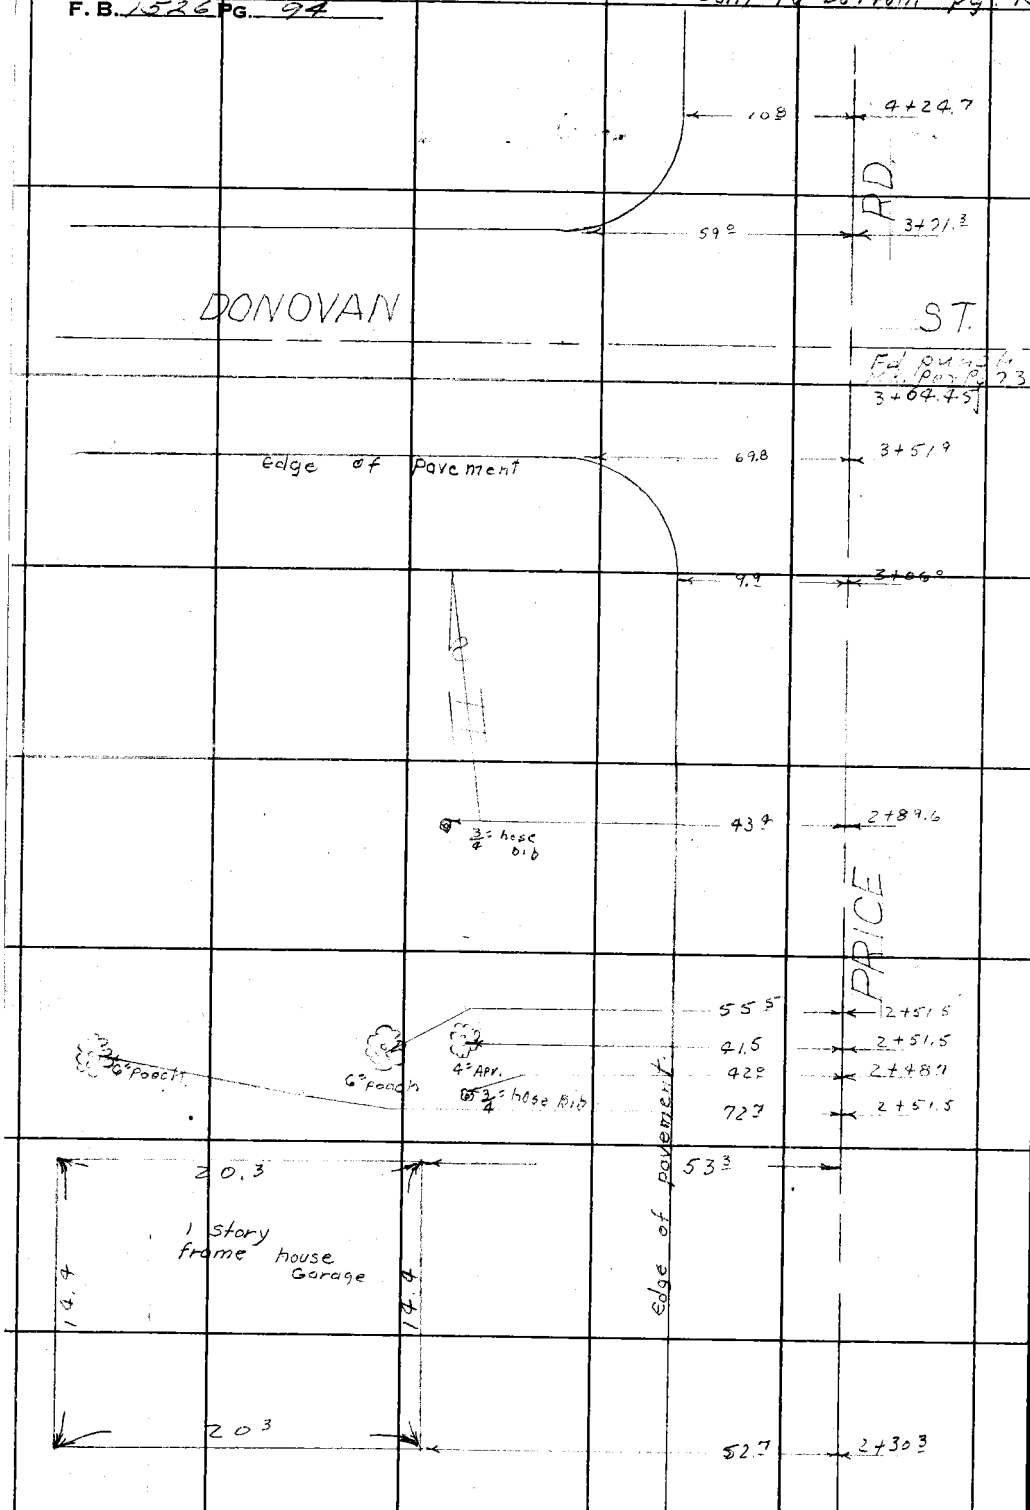

Cont from top Pg. 93

RETURN TO
LOS ANGELES COUNTY SURVEYOR
726 LOS ANGELES COUNTY
ENGINEERING BLDG.
Do not extend notes this side of this line.

Note: Any Additions or Changes on This Sheet Must be Made or Circled in Red Ink With Date and Name of Person Making Change.

Notes Ck'd by D. M. Finley	Survey of Brookshire Ave
Map No. 53-17-1	W. O. 8642 Tape No. ____ St'd. ____ °F
Office Work CED	Surveyed by English
Checked D. M. Finley	Notes York Date 11/52
Date APR 56	Indexed K. C. Johnson

F. B. 1526 PG. 95

Con't. pg. 96

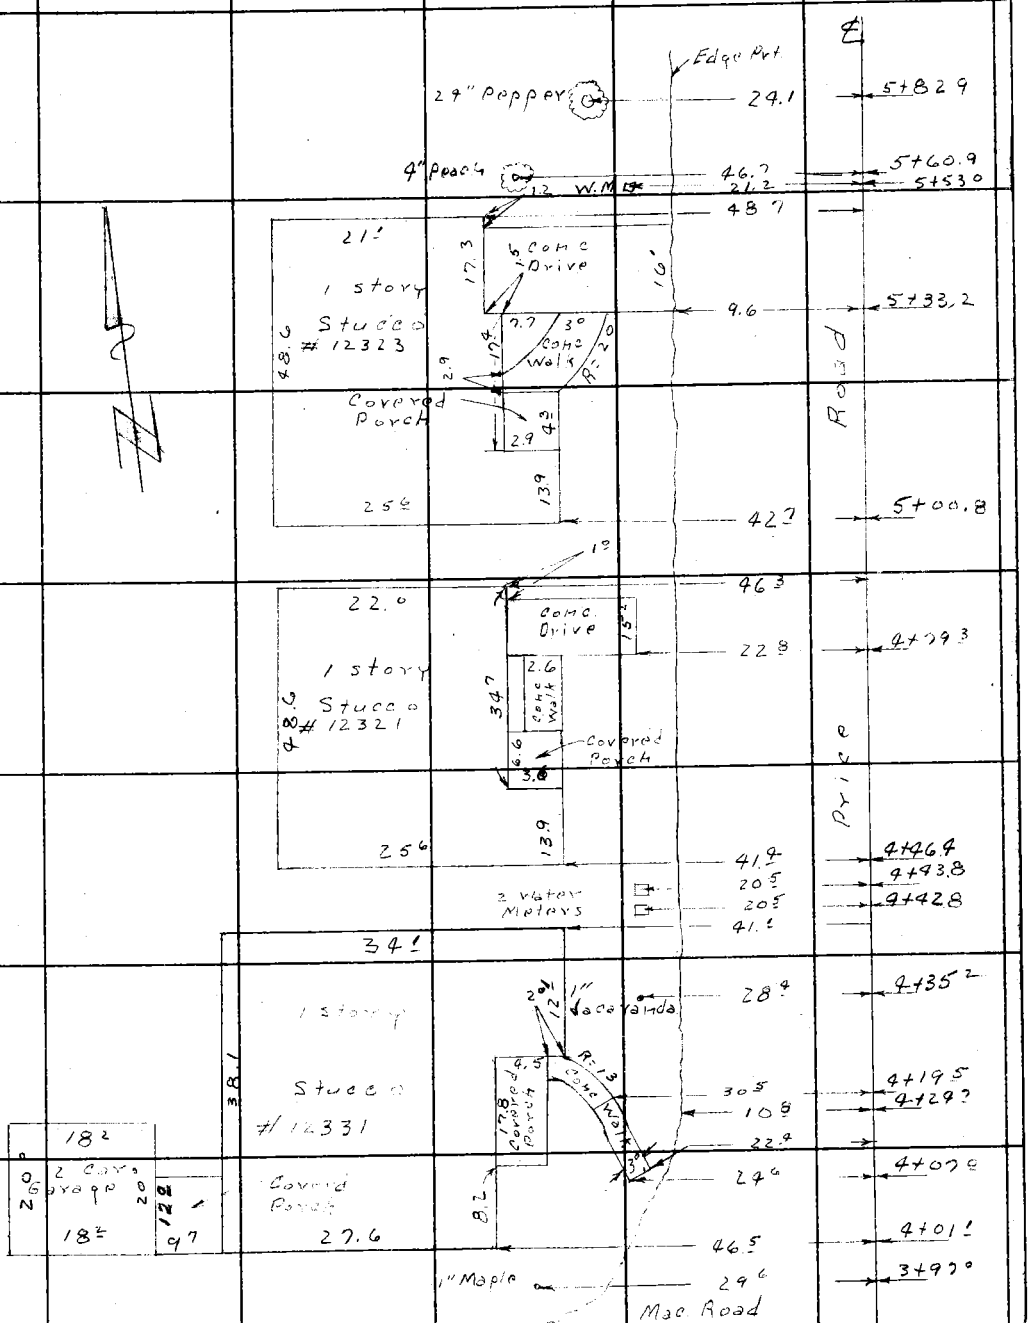

Con't. pg. 94

Note: Any Additions or Changes on This Sheet Must be Made or Circled in Red Ink With Date and Name of Person Making Change.

Do not extend notes this side of this line.

RETURN TO
LOS ANGELES COUNTY SURVEYOR
726 LOS ANGELES COUNTY
ENGINEERING BLDG.

76F309S 247 2-51

F. B. 1526 PG. 96

Con't. pg. 97

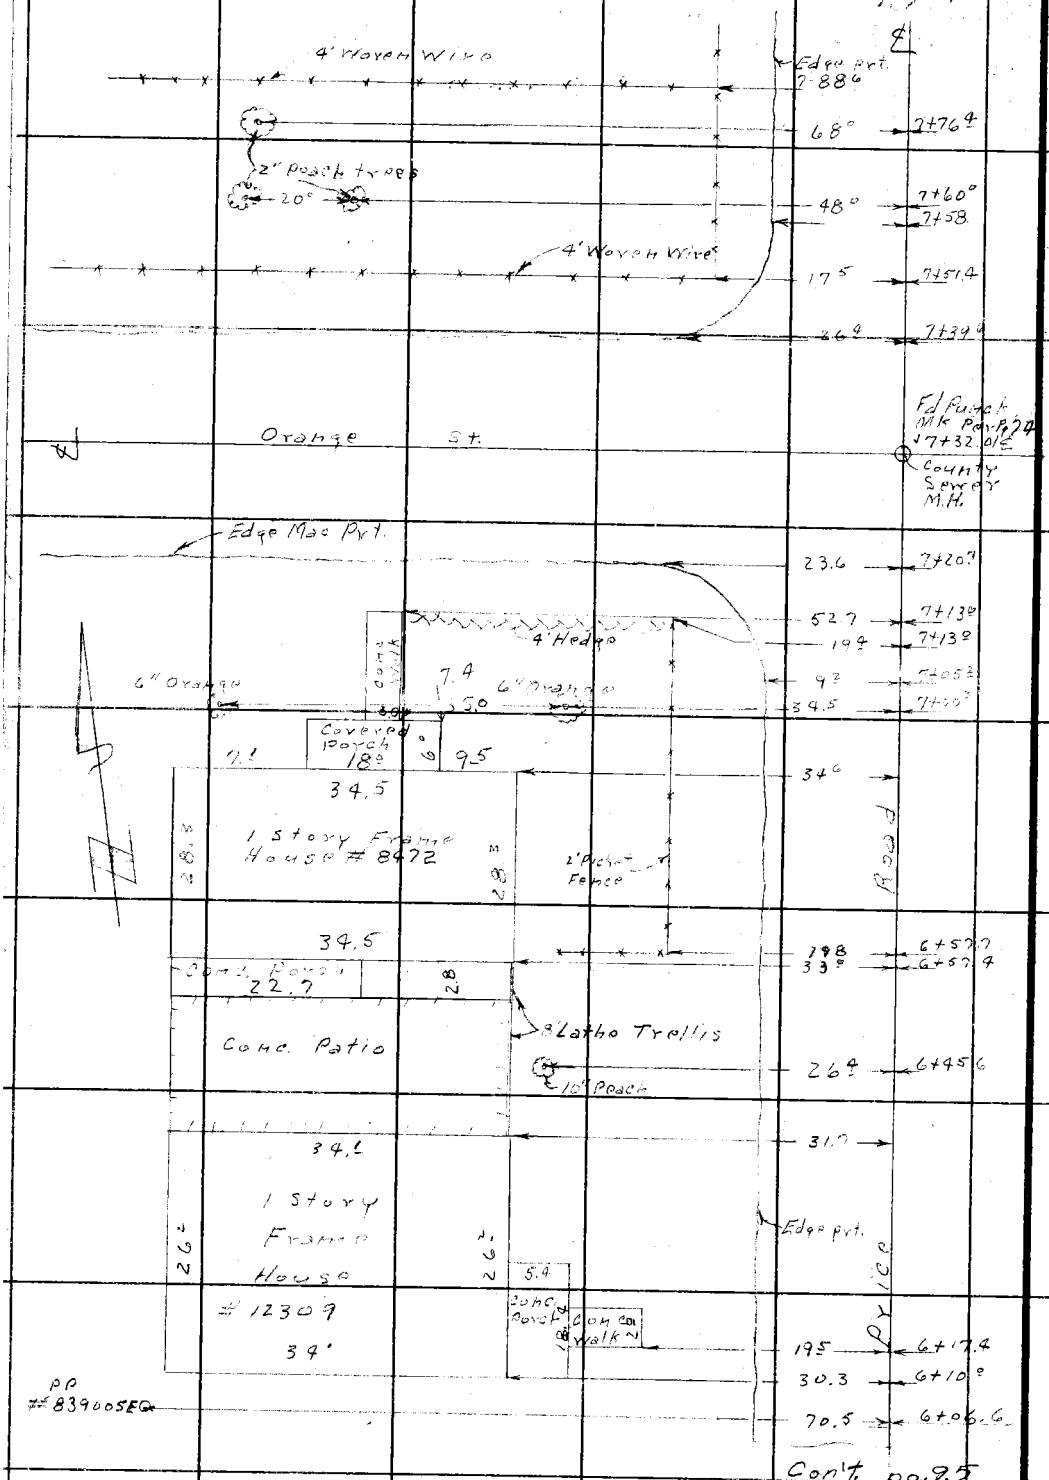

RETURN TO
LOS ANGELES COUNTY SURVEYOR
726 LOS ANGELES COUNTY
ENGINEERING BLDG.

Do not extend notes this side of this line.

Note: Any Additions or Changes on This Sheet Must be Made or Circled in Red Ink With Date and Name of Person Making Change.

Notes Ck'd by D. M. Finley	Survey of Brookshire Ave.
Map No. 53-17-1	W. O. 9642 Tape No. ____ St'd. ____ °F
Office Work CED	Surveyed by English
Checked D. M. Finley	Notes York Date 11/52
Date APR '54	Indexed A. C. Johnson

F. B. 1526 PG. 97

Con't. pg. 98

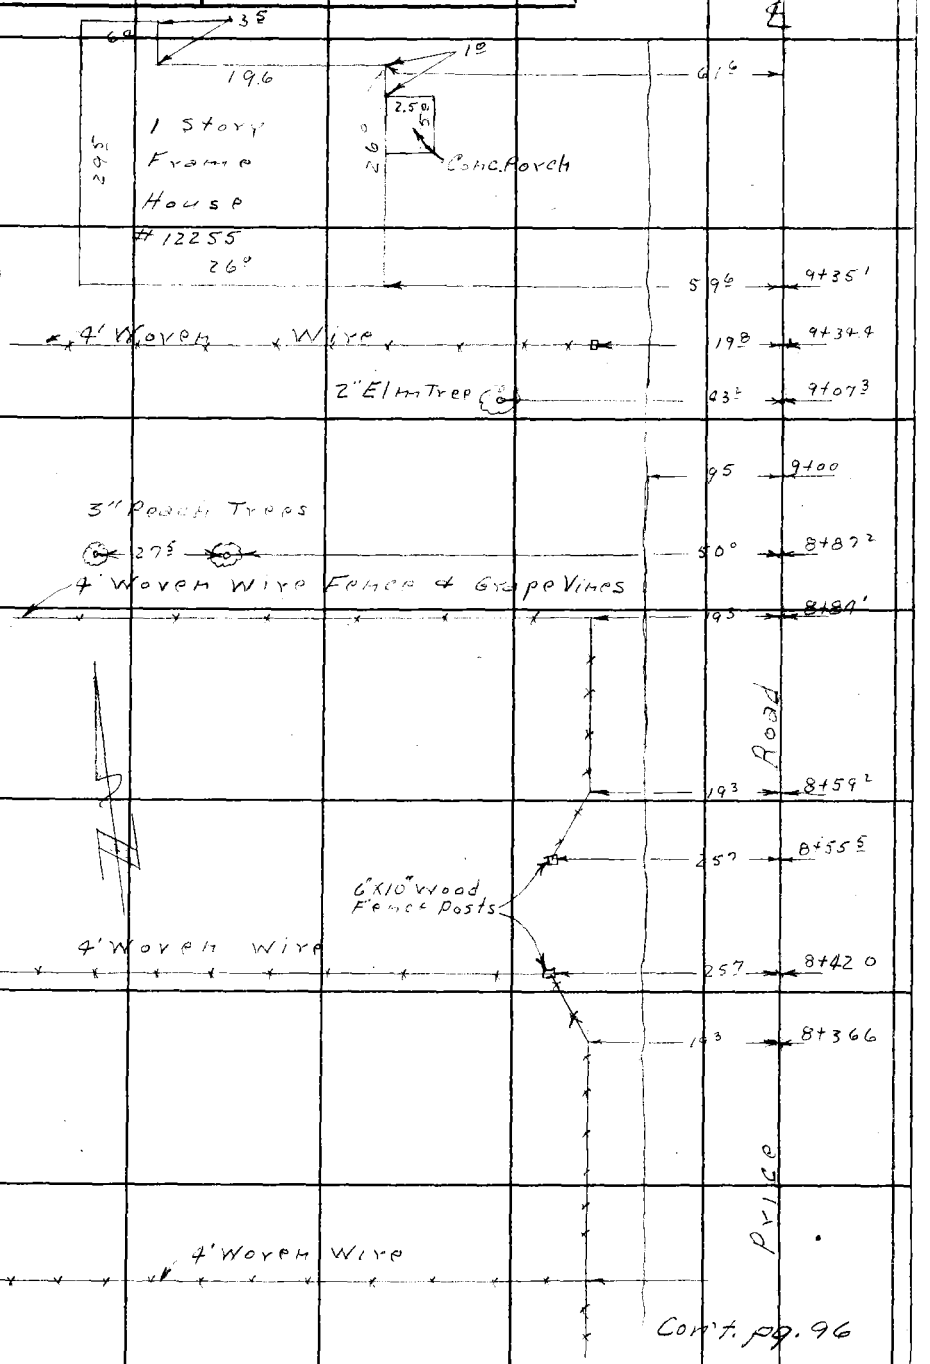

Con't. pg. 96

Note: Any Additions or Changes on This Sheet Must be Made or Circled in Red Ink With Date and Name of Person Making Change.

Do not extend notes this side of this line.

RETURN TO
LOS ANGELES COUNTY SURVEYOR
726 LOS ANGELES COUNTY
ENGINEERING BLDG.

76F309S 247 2-51

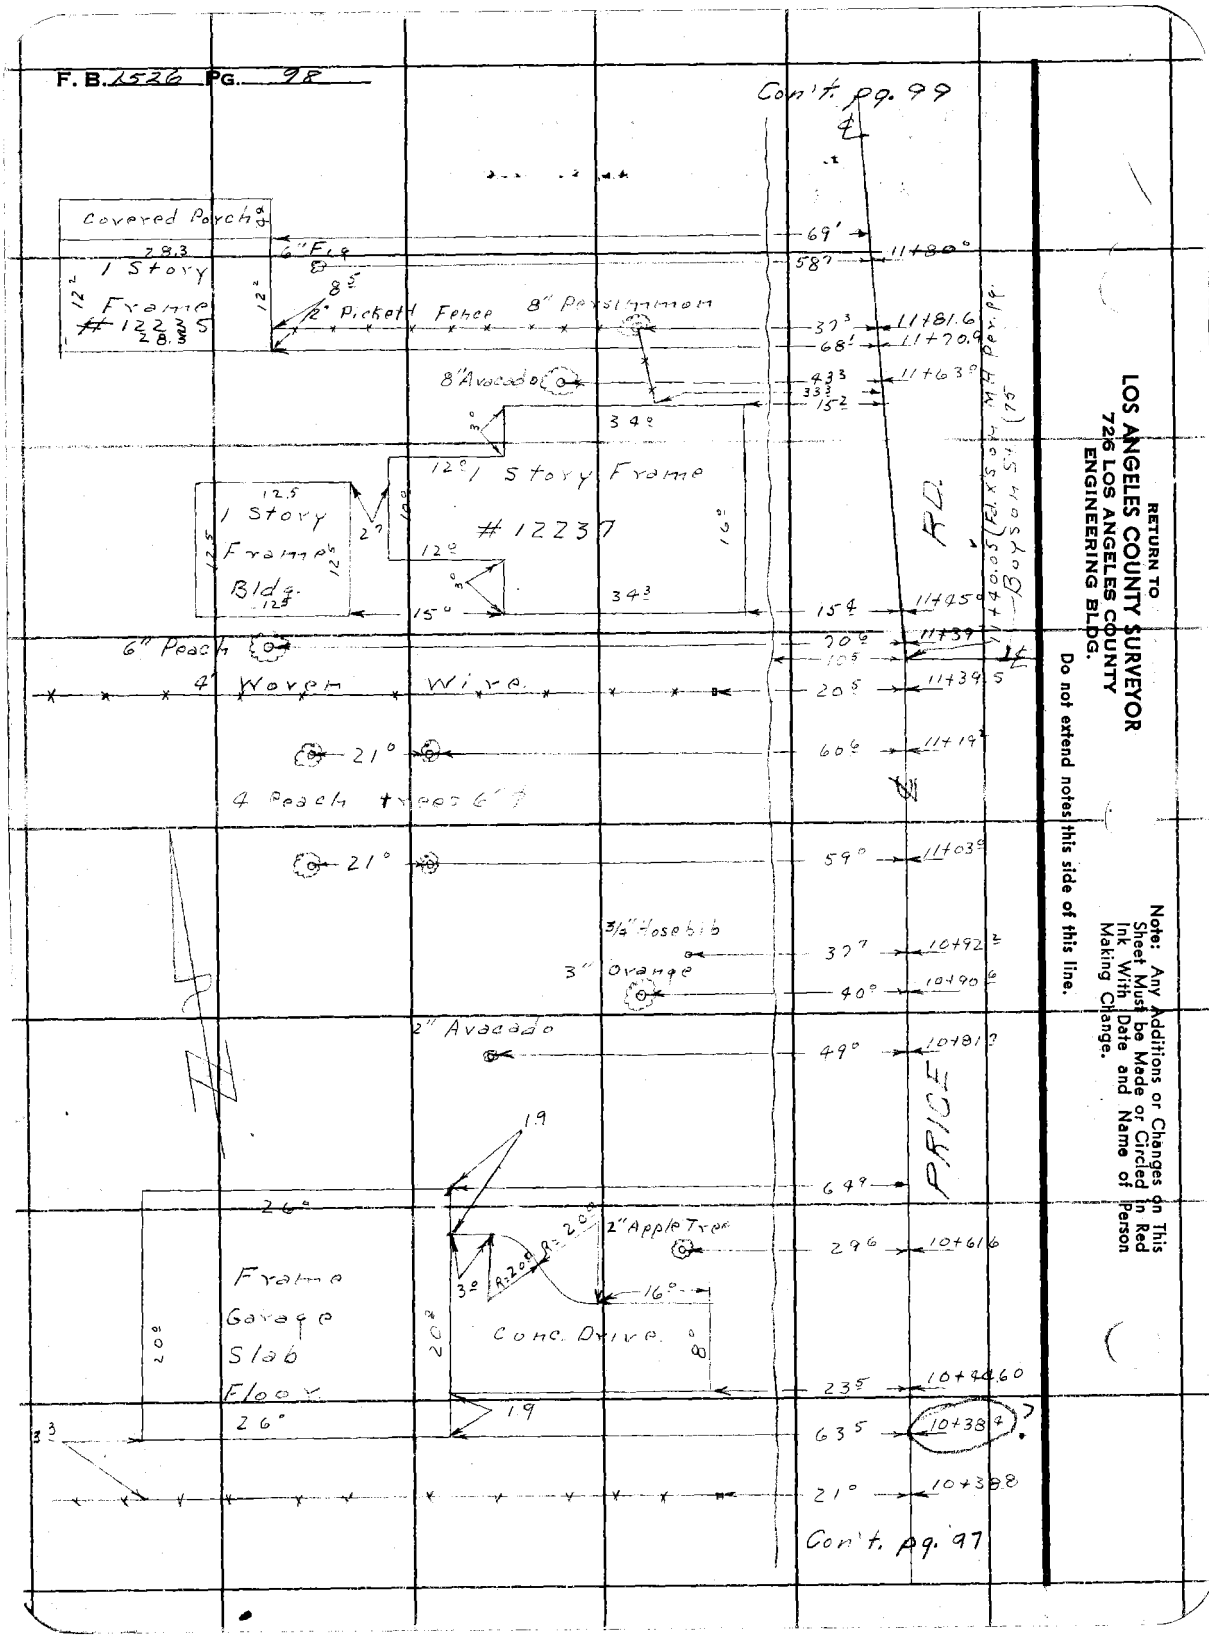

RETURN TO
LOS ANGELES COUNTY SURVEYOR
726 LOS ANGELES COUNTY
ENGINEERING BLDG.

Do not extend notes this side of this line.

Note: Any Additions or Changes on This Sheet Must be Made or Circled in Red Ink With Date and Name of Person Making Change.

Notes Ck'd by D. M. Finley	Survey of Brookshire Ave.
Map No. 53-17-1 B-2383-1	W. O. 8642 Tape No. ____ St'd. ____ °F
Office Work CED	Surveyed by English
Checked D. M. Finley	Notes York Date 11-52
Date APR '54	Indexed C. Johnson

F. B. 1526 PG. 99

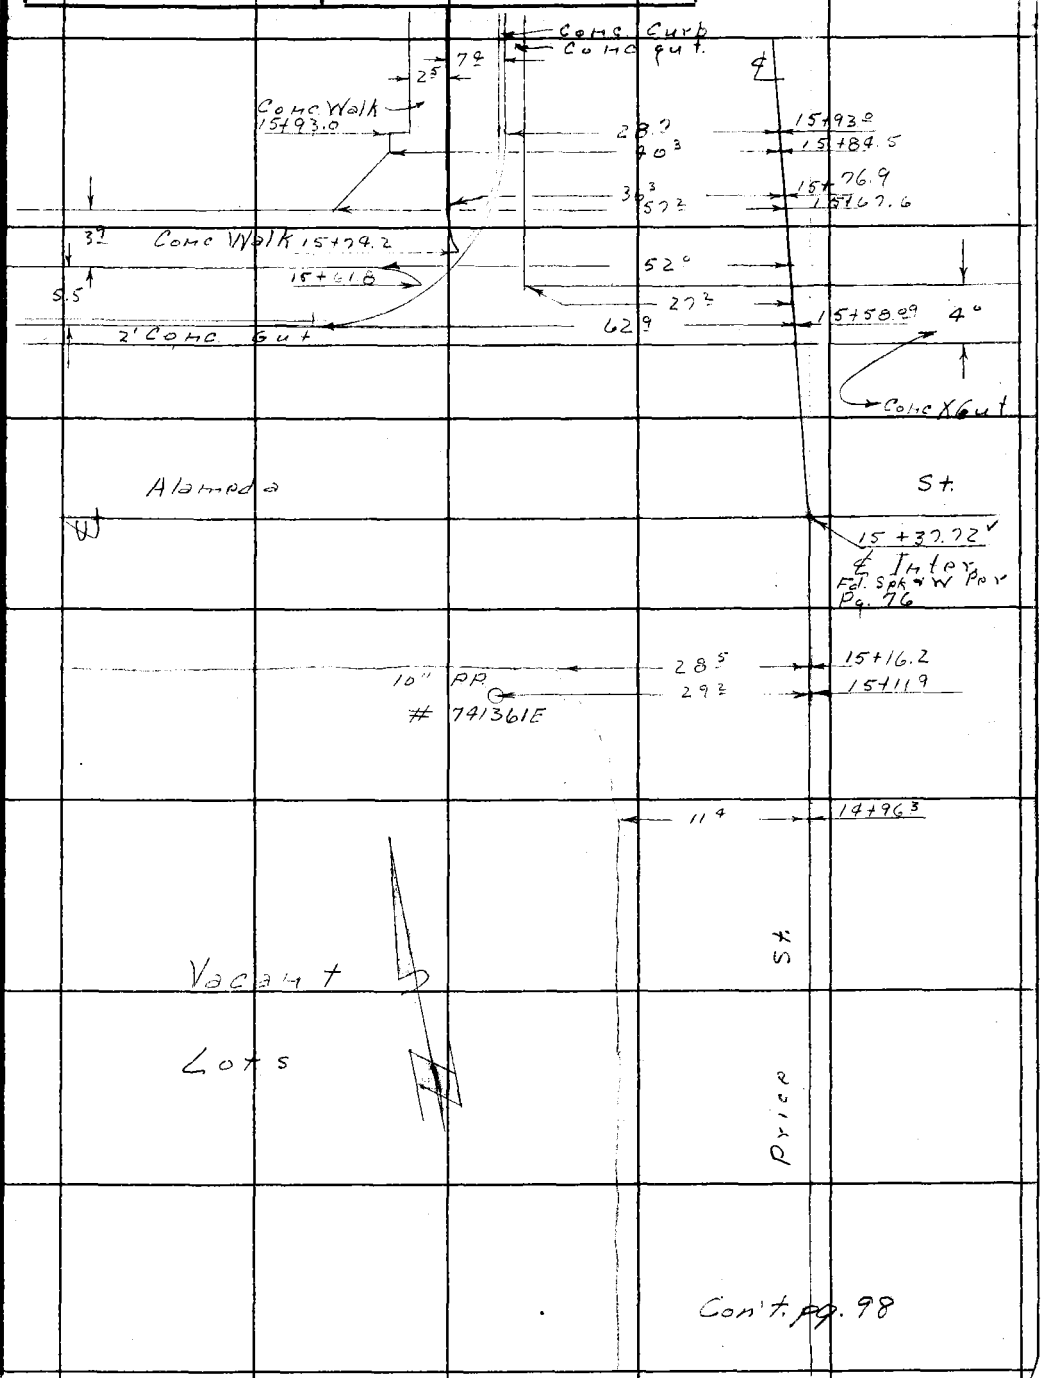

Con't. pg. 98

Note: Any Additions or Changes on This Sheet Must be Made or Circled in Red Ink With Date and Name of Person Making Change.

Do not extend notes this side of this line.

RETURN TO
LOS ANGELES COUNTY SURVEYOR
726 LOS ANGELES COUNTY
ENGINEERING BLDG.

76F309S 247 2-51

RETURN TO
LOS ANGELES COUNTY SURVEYOR
726 LOS ANGELES COUNTY
ENGINEERING BLDG.

Note: Any Additions or Changes on This Sheet Must be Made or Circled in Red Ink With Date and Name of Person Making Change.

Do not extend notes this side of this line.

F. B. 1536 PG. 100

Notes Ck'd by D. M. Finley	Survey of Brookshire Ave.
Map No. B-2383-1	W. O. 8642 Tape No. ____ St'd. ____ °F
Office Work ____	Surveyed by English
Checked D. M. Finley	Notes English Date 11-52
Date APR 54	Indexed R. C. Johnson 3-11-53

F. B. [illegible] PG. [illegible]

W.S. 33 - A - 2

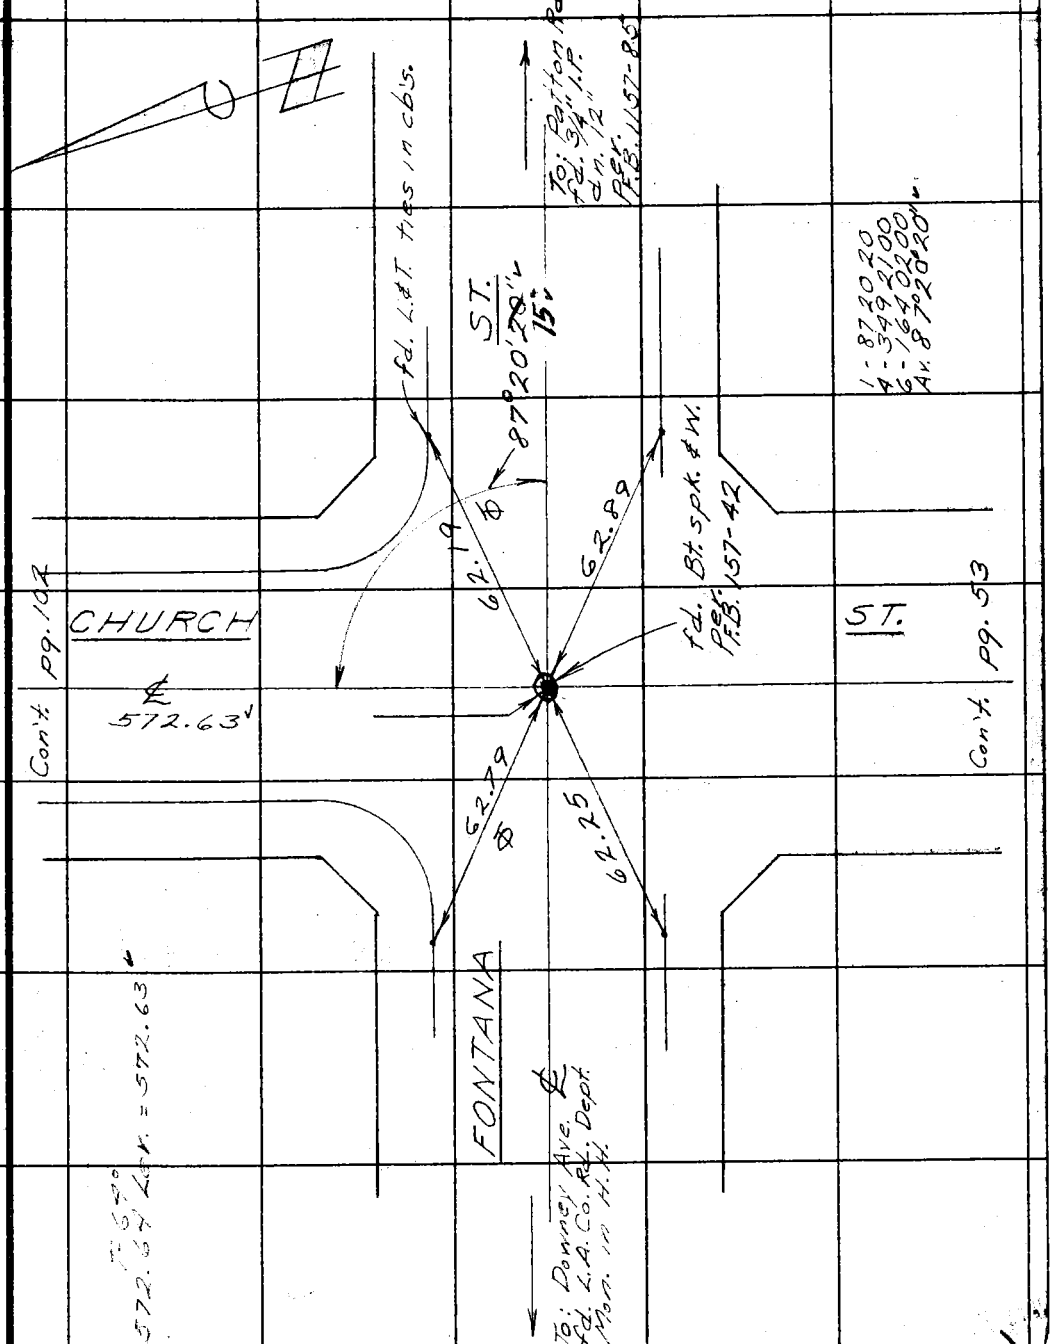

Note: Any Additions or Changes on This Sheet Must be Made or Circled in Red Ink With Date and Name of Person Making Change.

Do not extend notes this side of this line.

RETURN TO
LOS ANGELES COUNTY SURVEYOR
726 LOS ANGELES COUNTY
ENGINEERING BLDG.

76F309S 247 2-51

RETURN TO
LOS ANGELES COUNTY SURVEYOR
726 LOS ANGELES COUNTY
ENGINEERING BLDG.

Note: Any Additions or Changes on This Sheet Must be Made or Circled in Red Ink With Date and Name of Person Making Change.

Do not extend notes this side of this line.

W.S. 33 - A-2

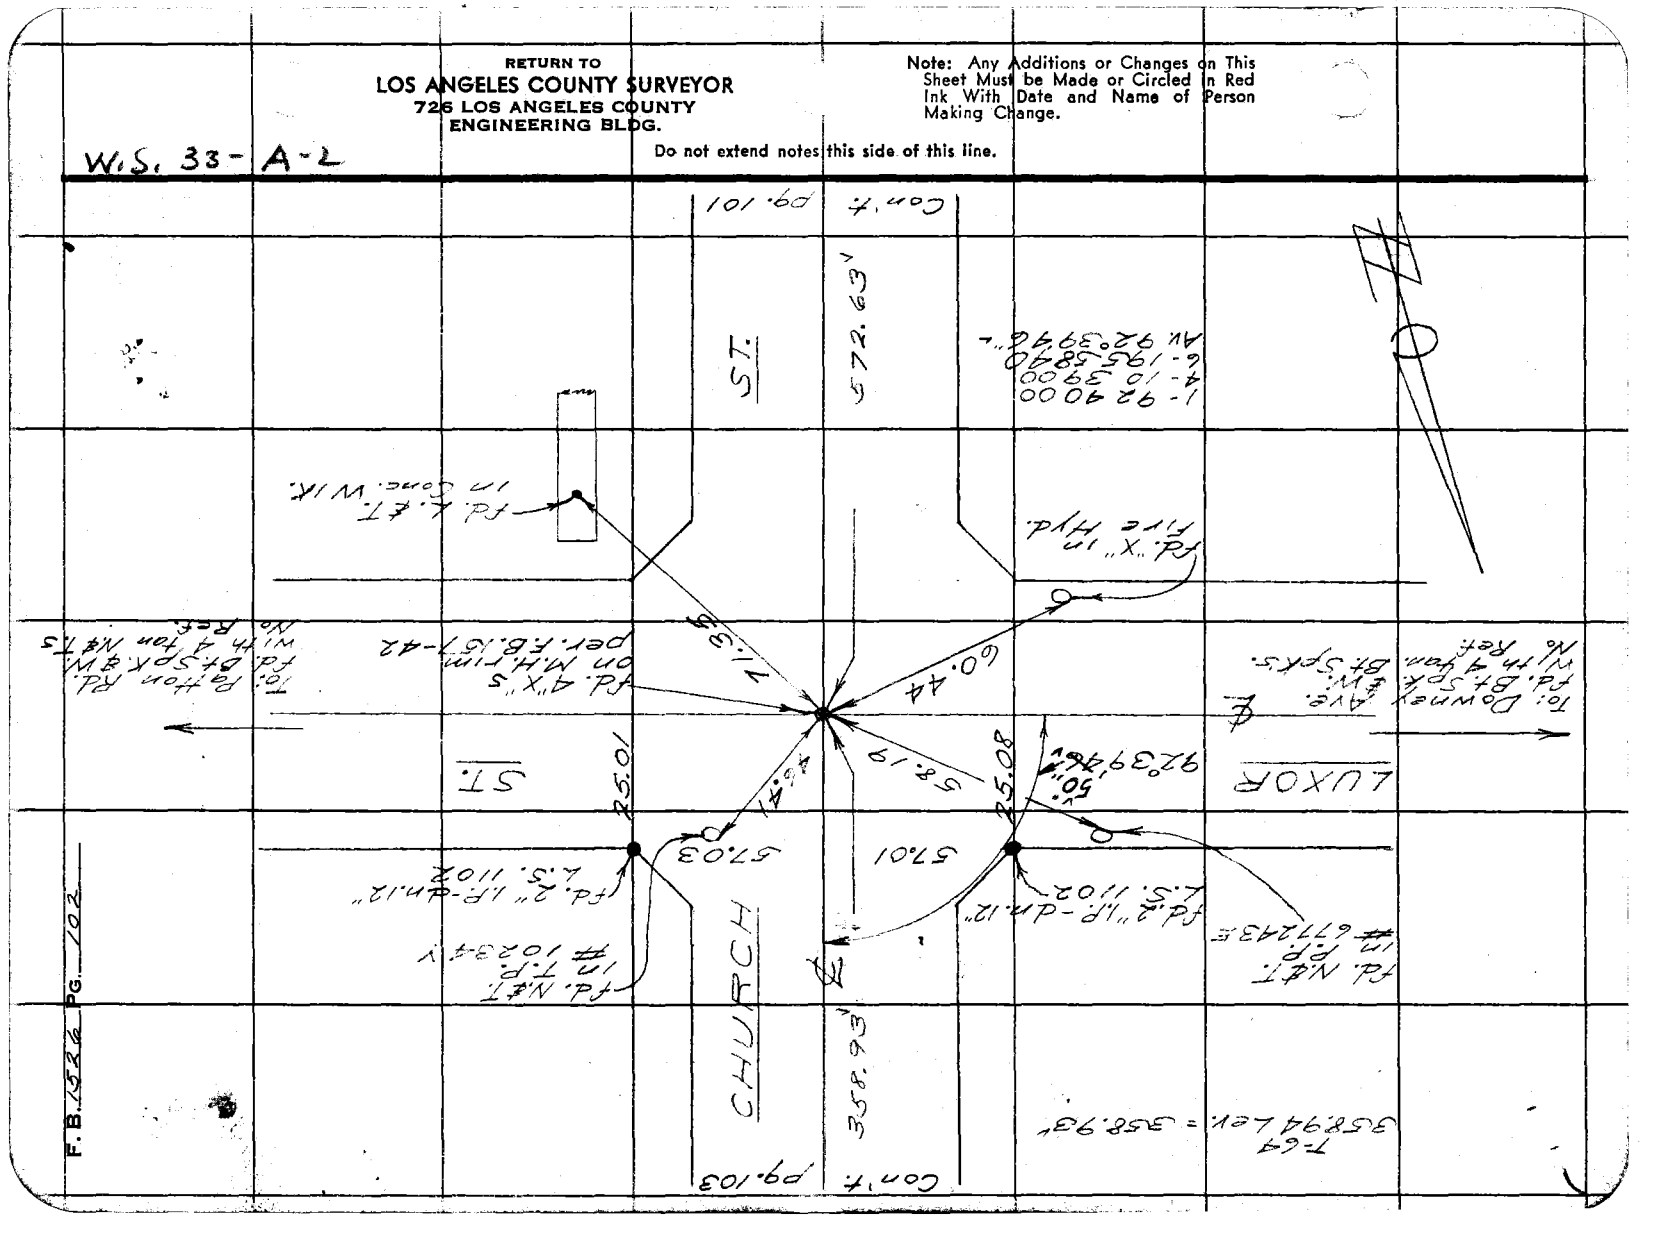

Notes Ck'd by D. M. Finley	Survey of Brookshire Ave.
Map No. B-2383-1	W. O. 8642 Tape No. ____ St'd. ____ °F
Office Work ____	Surveyed by English
Checked D. M. Finley	Notes English Date 11-52
Date APR 54	Indexed K. C. Johnson

F. B. 1526 PG. 103

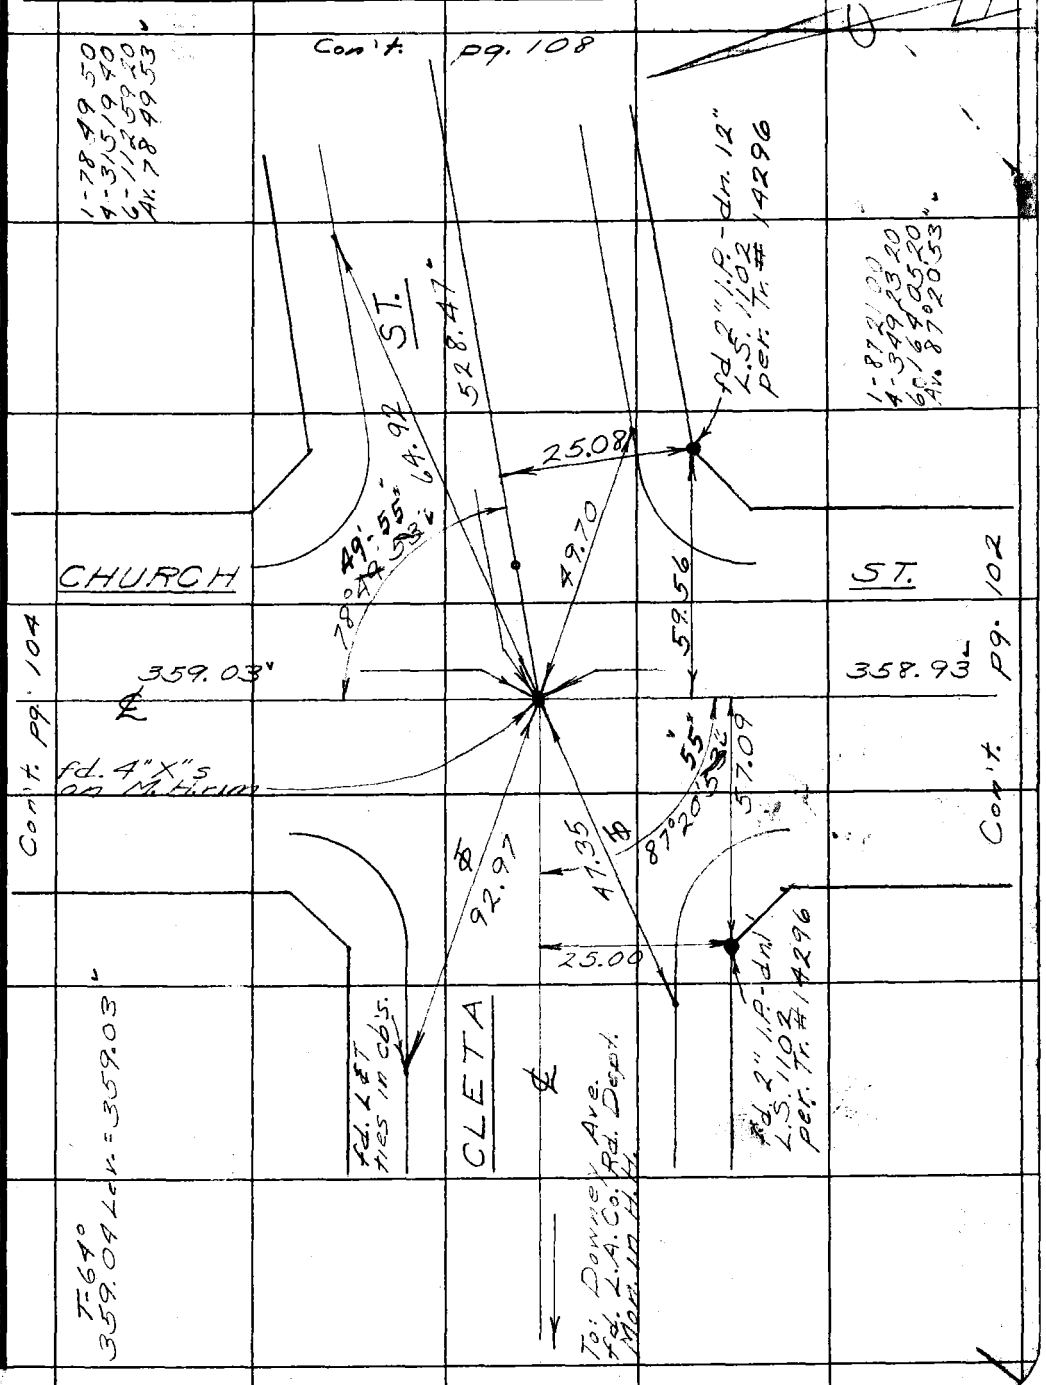

Note: Any Additions or Changes on This Sheet Must be Made or Circled in Red Ink With Date and Name of Person Making Change.

Do not extend notes this side of this line.

RETURN TO
LOS ANGELES COUNTY SURVEYOR
726 LOS ANGELES COUNTY
ENGINEERING BLDG.

76F3095 247 2-51

RETURN TO
LOS ANGELES COUNTY SURVEYOR
726 LOS ANGELES COUNTY
ENGINEERING BLDG.

Note: Any Additions or Changes on This Sheet Must be Made or Circled in Red Ink With Date and Name of Person Making Change.

Do not extend notes this side of this line.

W.S. 33 - A-2

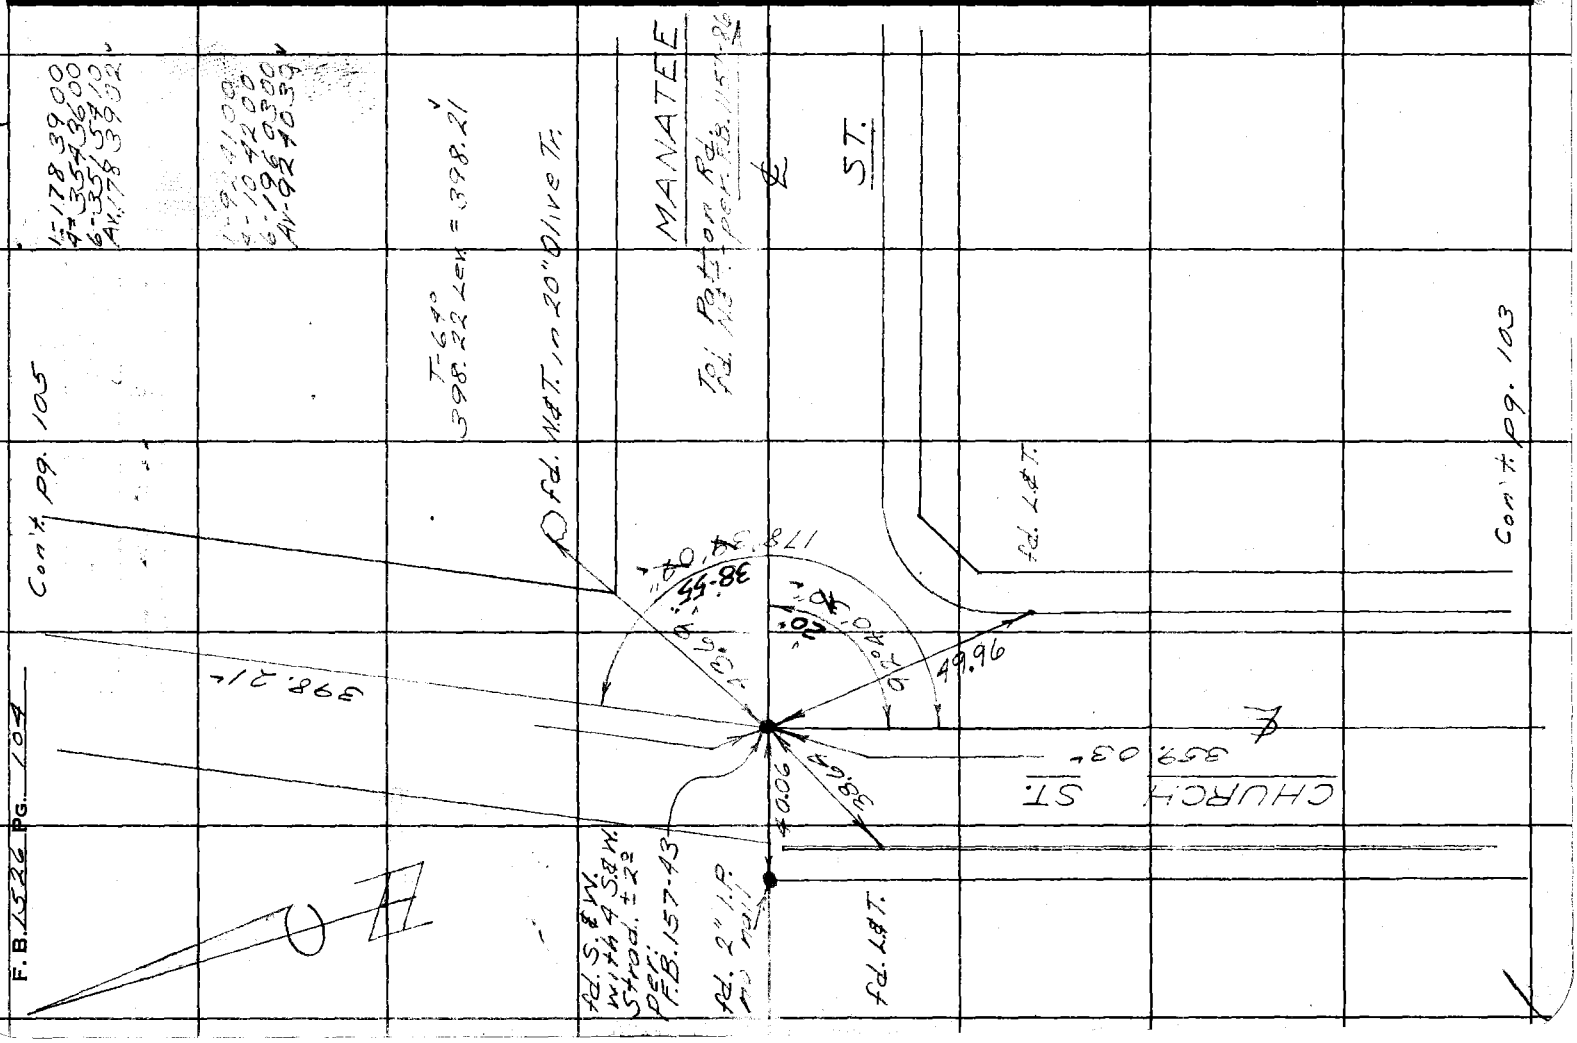

76F309S 247 2-51

RETURN TO
LOS ANGELES COUNTY SURVEYOR
726 LOS ANGELES COUNTY
ENGINEERING BLDG.

Note: Any Additions or Changes on This Sheet Must be Made or Circled in Red Ink With Date and Name of Person Making Change.

Do not extend notes this side of this line.

W.S. 33-A 2

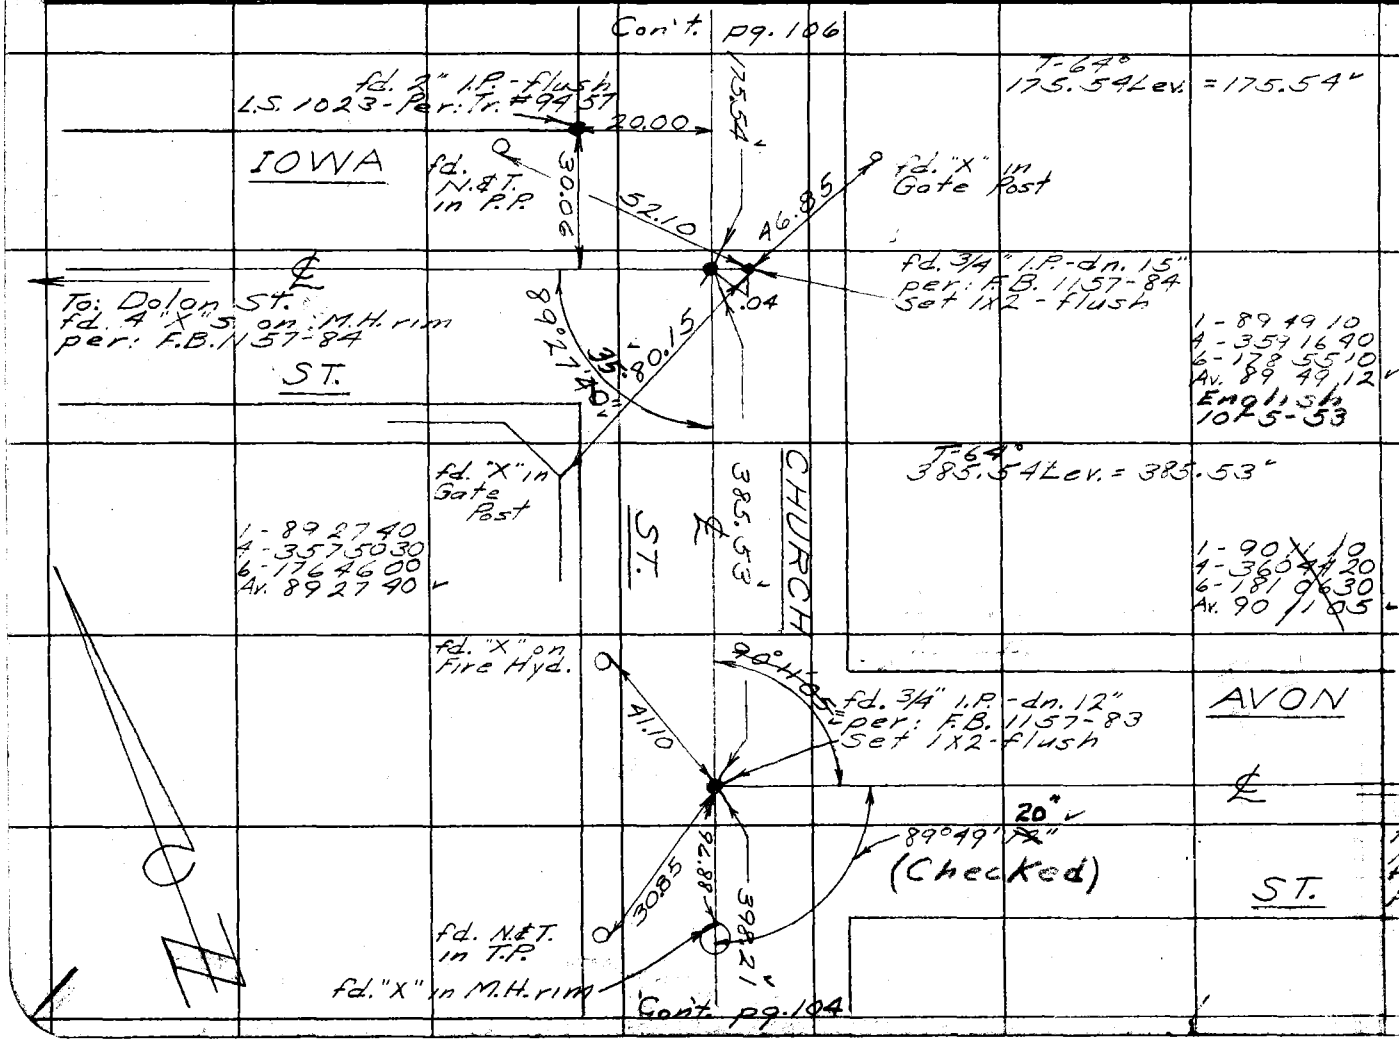

Notes Ck'd by D. M. Finley
Map No. B-2383-11
Office Work
Checked D. M. Finley
Date APR 54

Survey of Brookshire Ave.
W.O. 8642 Tape No. St'd. °F
Surveyed by English
Notes English Date 11-52
Indexed C. Johnson

F.B. 526 PG. 105

RETURN TO
LOS ANGELES COUNTY SURVEYOR
726 LOS ANGELES COUNTY
ENGINEERING BLDG.

Note: Any Additions or Changes on This Sheet Must be Made or Circled in Red Ink With Date and Name of Person Making Change.

Do not extend notes this side of this line.

W.S. 33-A-2

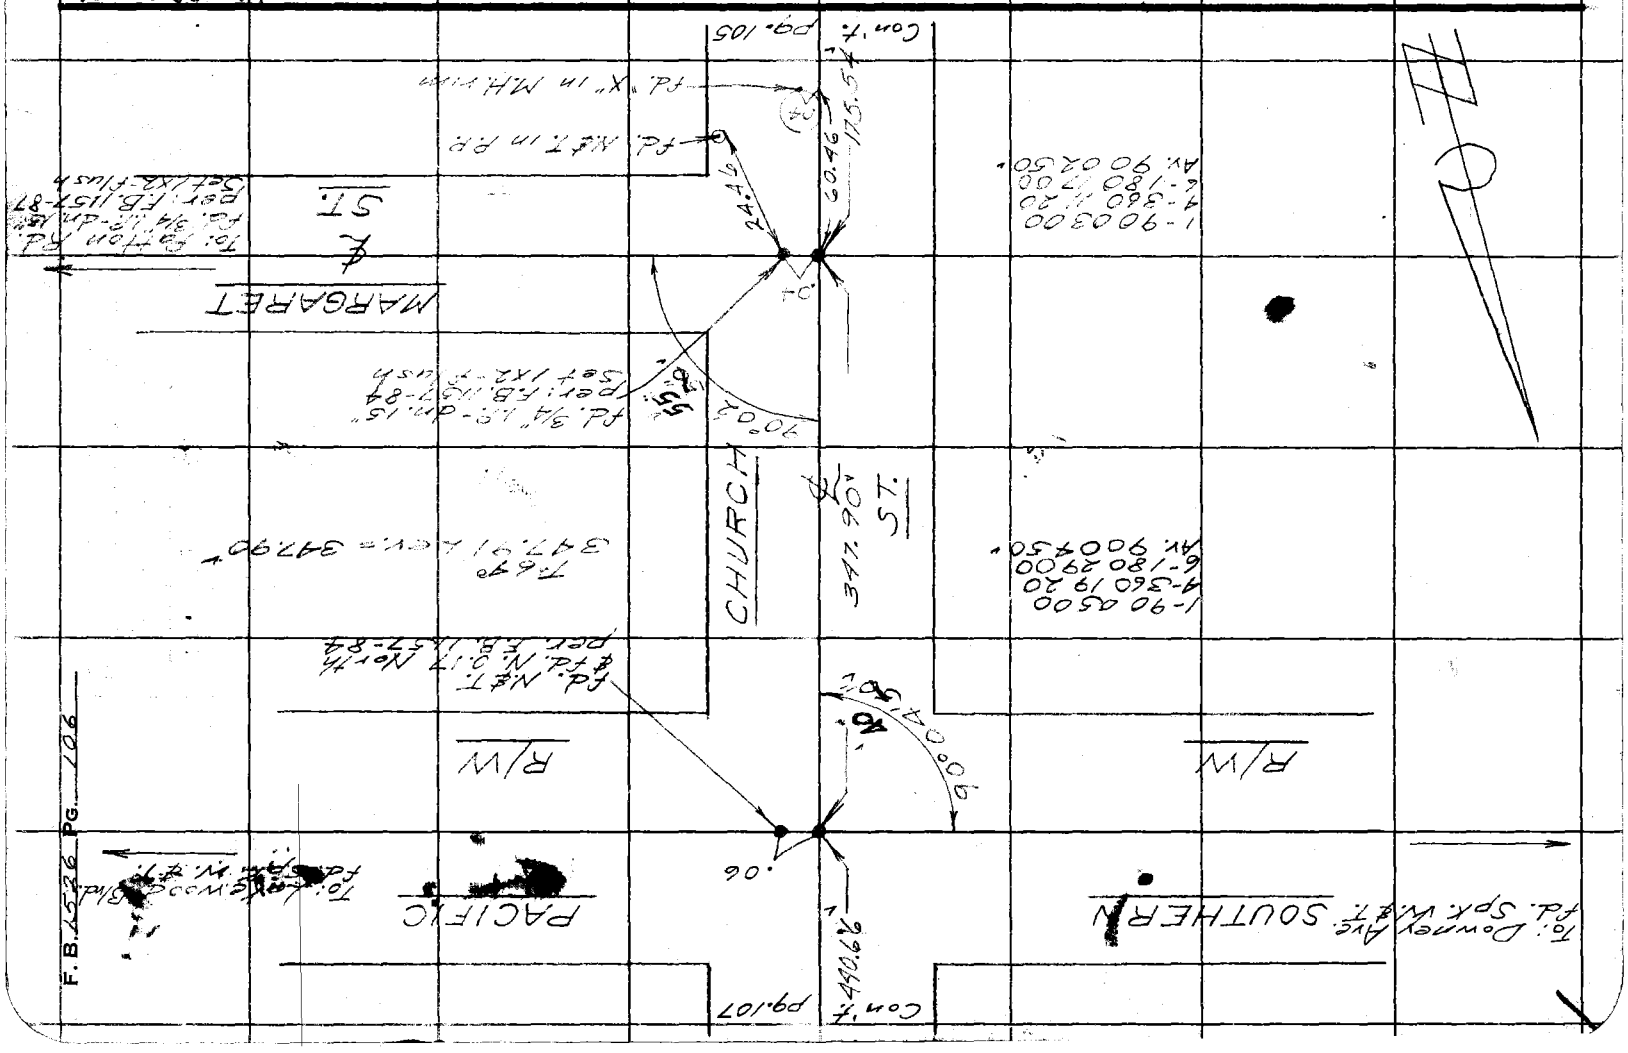

Notes Ck'd by D. M. Finley	Survey of Brookshire Ave.
Map No. B-2383-1 & 2	W. O. 8642 Tape No. ____ St'd. ____ °F
Office Work ____	Surveyed by English
Checked D. M. Finley	Notes English Date 11-52
Date APR 54	Indexed A. O. Johnson

F. B. 15[illegible] PG. 107

W.S. 33-A-2

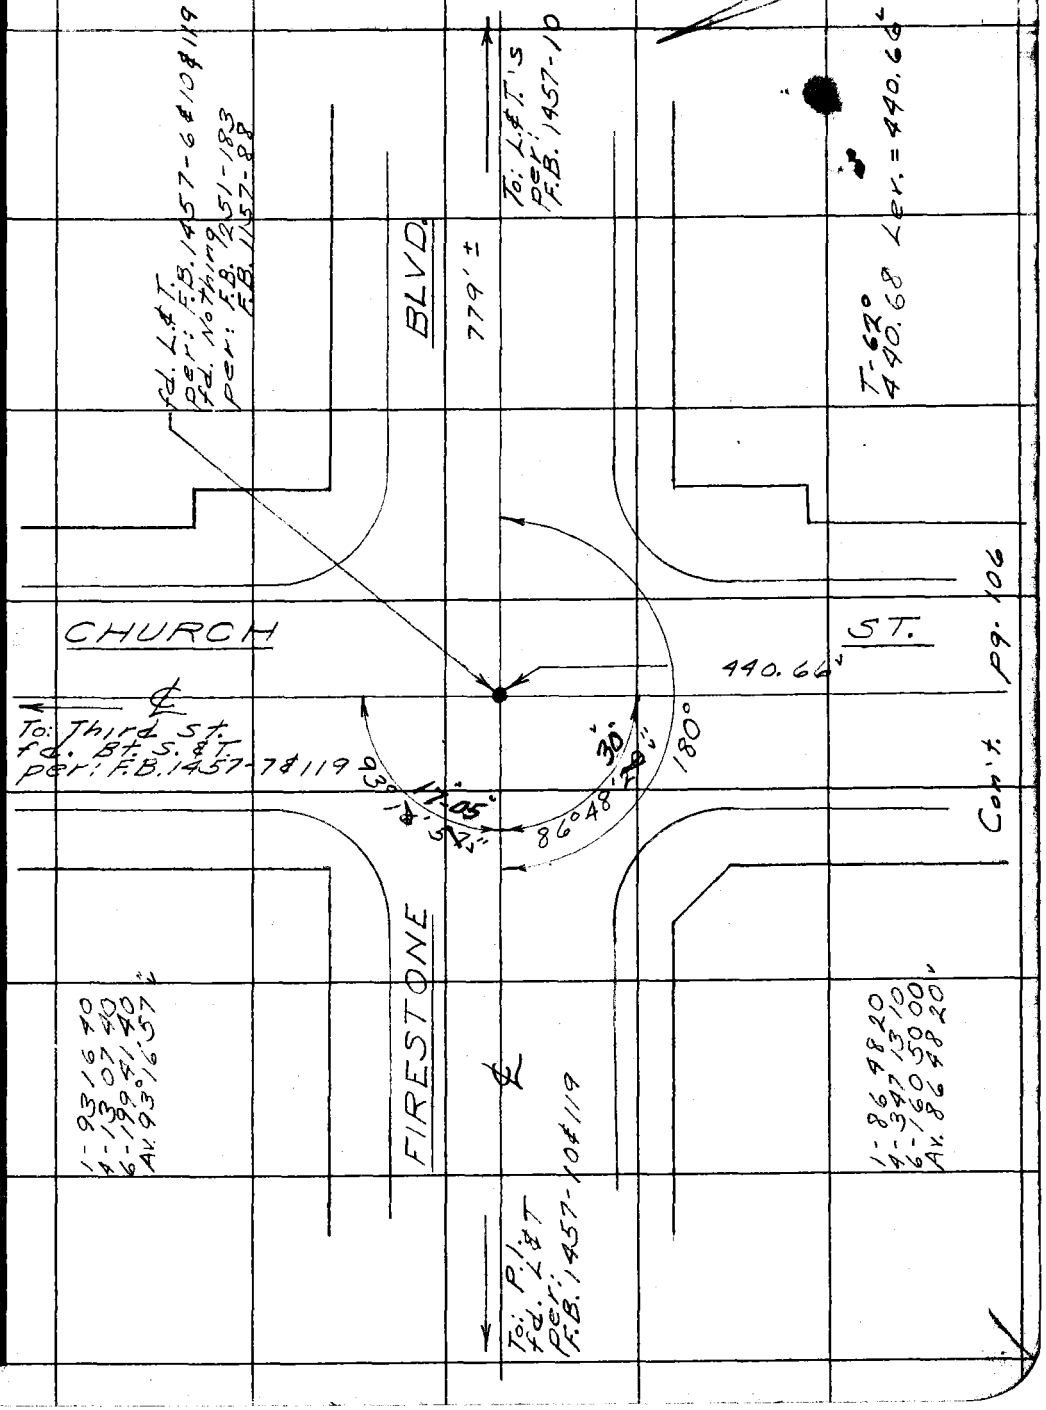

Note: Any Additions or Changes on This Sheet Must be Made or Circled in Red Ink With Date and Name of Person Making Change.

Do not extend notes this side of this line.

RETURN TO
LOS ANGELES COUNTY SURVEYOR
726 LOS ANGELES COUNTY
ENGINEERING BLDG.

76F309S 247 2-51

F. B. 1526 PG. 108

W.S. 33-A-2

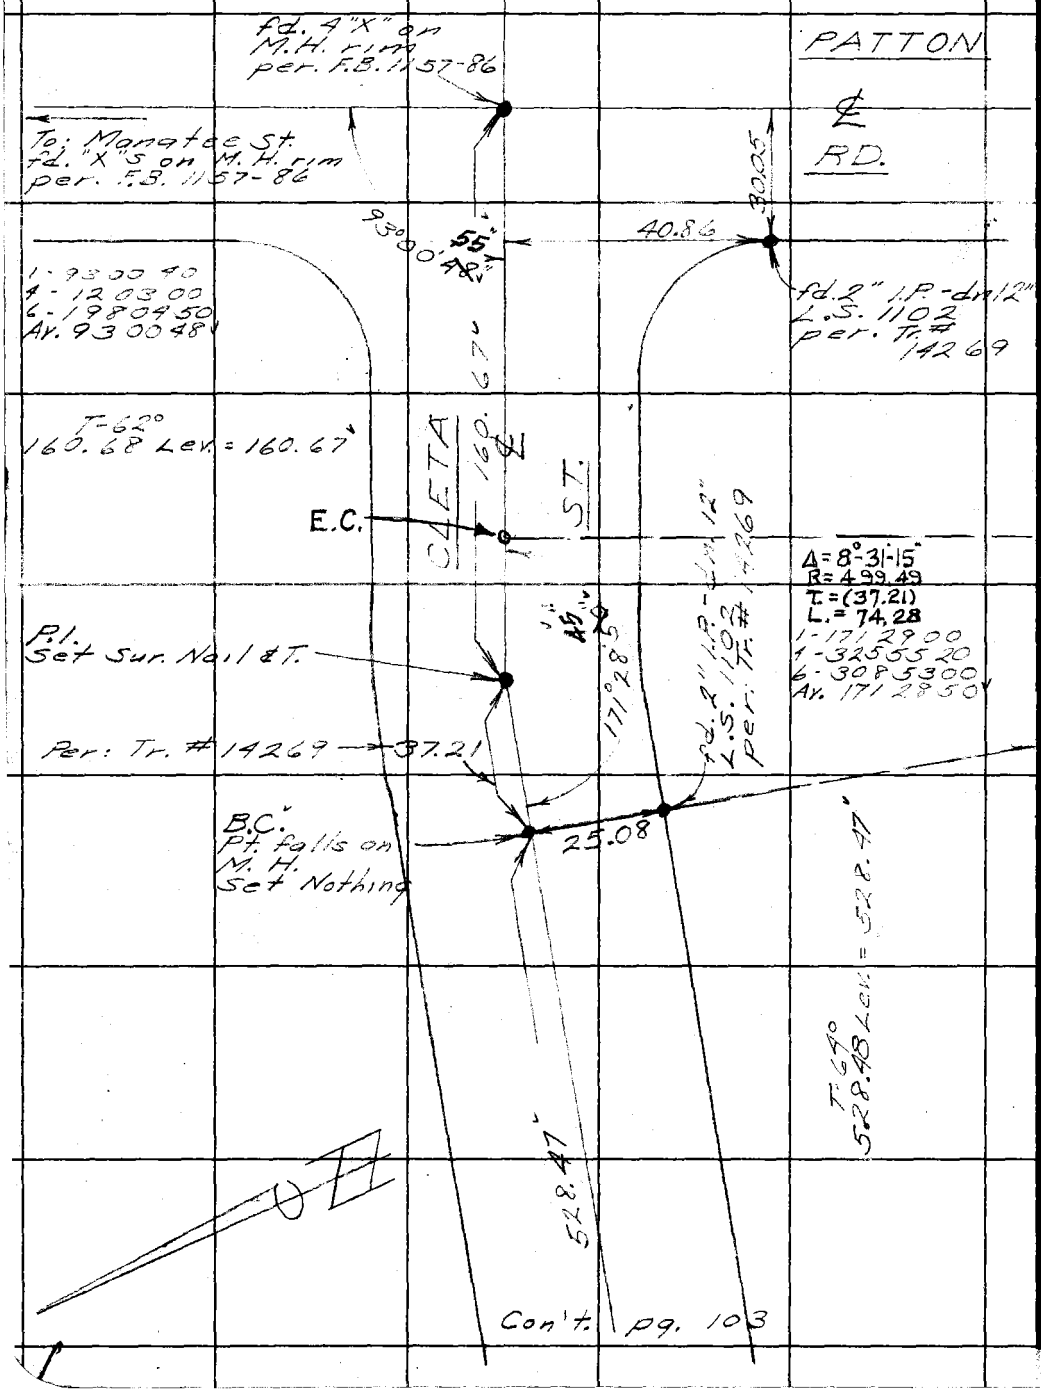

Con't. pg. 103

RETURN TO
LOS ANGELES COUNTY SURVEYOR
726 LOS ANGELES COUNTY
ENGINEERING BLDG.

Do not extend notes this side of this line.

Note: Any Additions or Changes on This Sheet Must be Made or Circled in Red Ink With Date and Name of Person Making Change.

Notes Ck'd by D. M. Finley	Survey of Brookshire Ave
Map No. B-2383-1	W. O. 8642 Tape No. St'd. °F
Office Work	Surveyed by English
Checked D. M. Finley	Notes Curtis Date 11-52
Date APR 54	Indexed K. C. Johnson 3-11-53

F. B. 1526 Pg. 1

TOPOGRAPHY
OF
CHURCH ST.
FROM
FONTANA ST.
TO
N'LY LINE - TR. # 9118

December 1952
English
Curtis
York

Note: Any Additions or Changes on This Sheet Must be Made or Circled in Red Ink With Date and Name of Person Making Change.

Do not extend notes this side of this line.

RETURN TO
LOS ANGELES COUNTY SURVEYOR
726 LOS ANGELES COUNTY
ENGINEERING BLDG.

76F3095 247 2-51

F. B. 1526 PG. 110

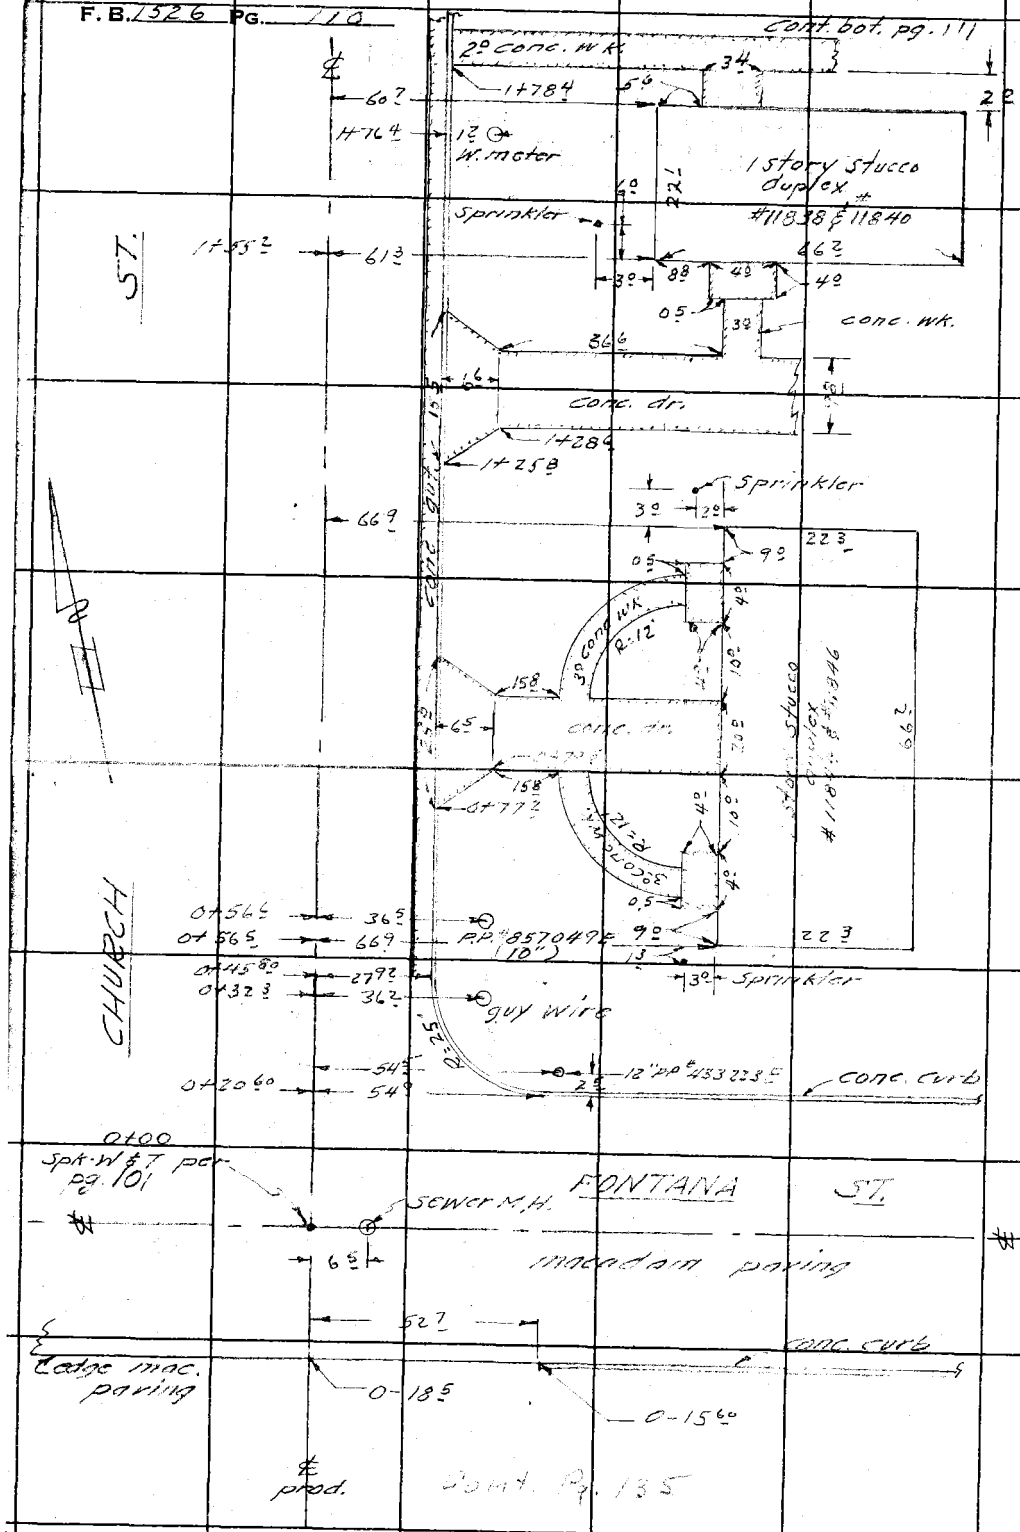

RETURN TO
LOS ANGELES COUNTY SURVEYOR
726 LOS ANGELES COUNTY
ENGINEERING BLDG.

Do not extend notes this side of this line.

Note: Any Additions or Changes on This Sheet Must be Made or Circled in Red Ink With Date and Name of Person Making Change.

Notes Ck'd by D. M. Finley
Map No. B-2383-1
Office Work
Checked D. M. Finley
Date Apr 54

Survey of Brookshire Ave.
W. O. 3642 Tape No. St'd. °F
Surveyed by English
Notes Curtis Date 11-52
Indexed C. Johnson

F. B. 7526 Pg.

cont. on bot. pg. - 112

Note: Any Additions or Changes or This Sheet Must be Made or Circled in Red Ink With Date and Name of Person Making Change.

Do not extend notes this side of this line.

RETURN TO
LOS ANGELES COUNTY SURVEYOR
726 LOS ANGELES COUNTY
ENGINEERING BLDG.

76F3095 247 2-51

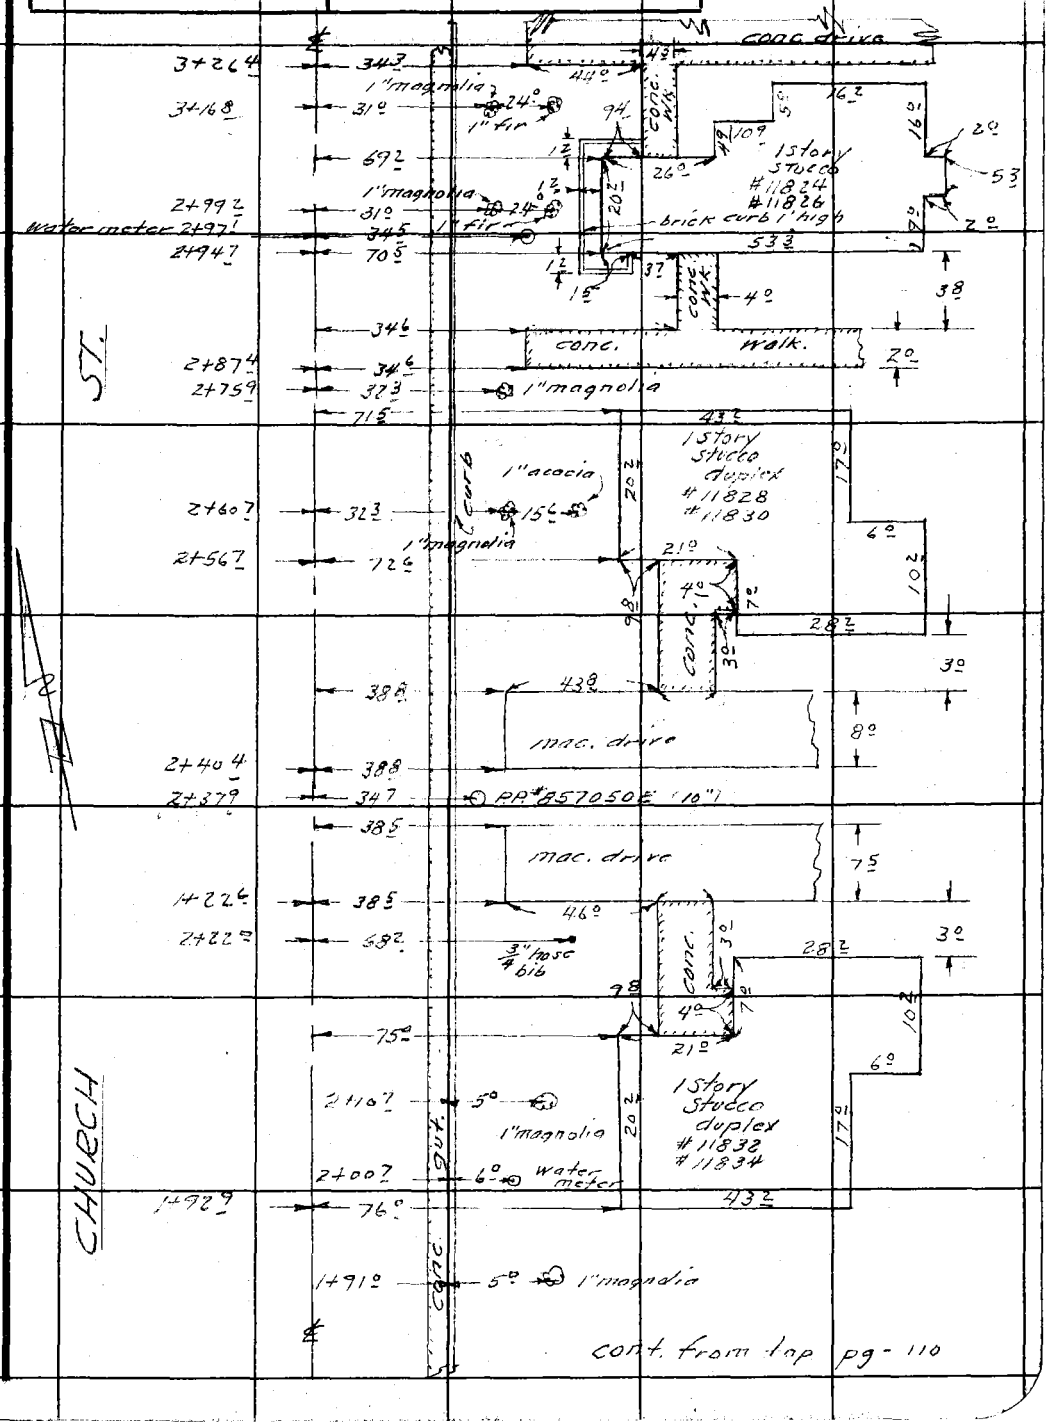

F. B. 1526 PG. 112

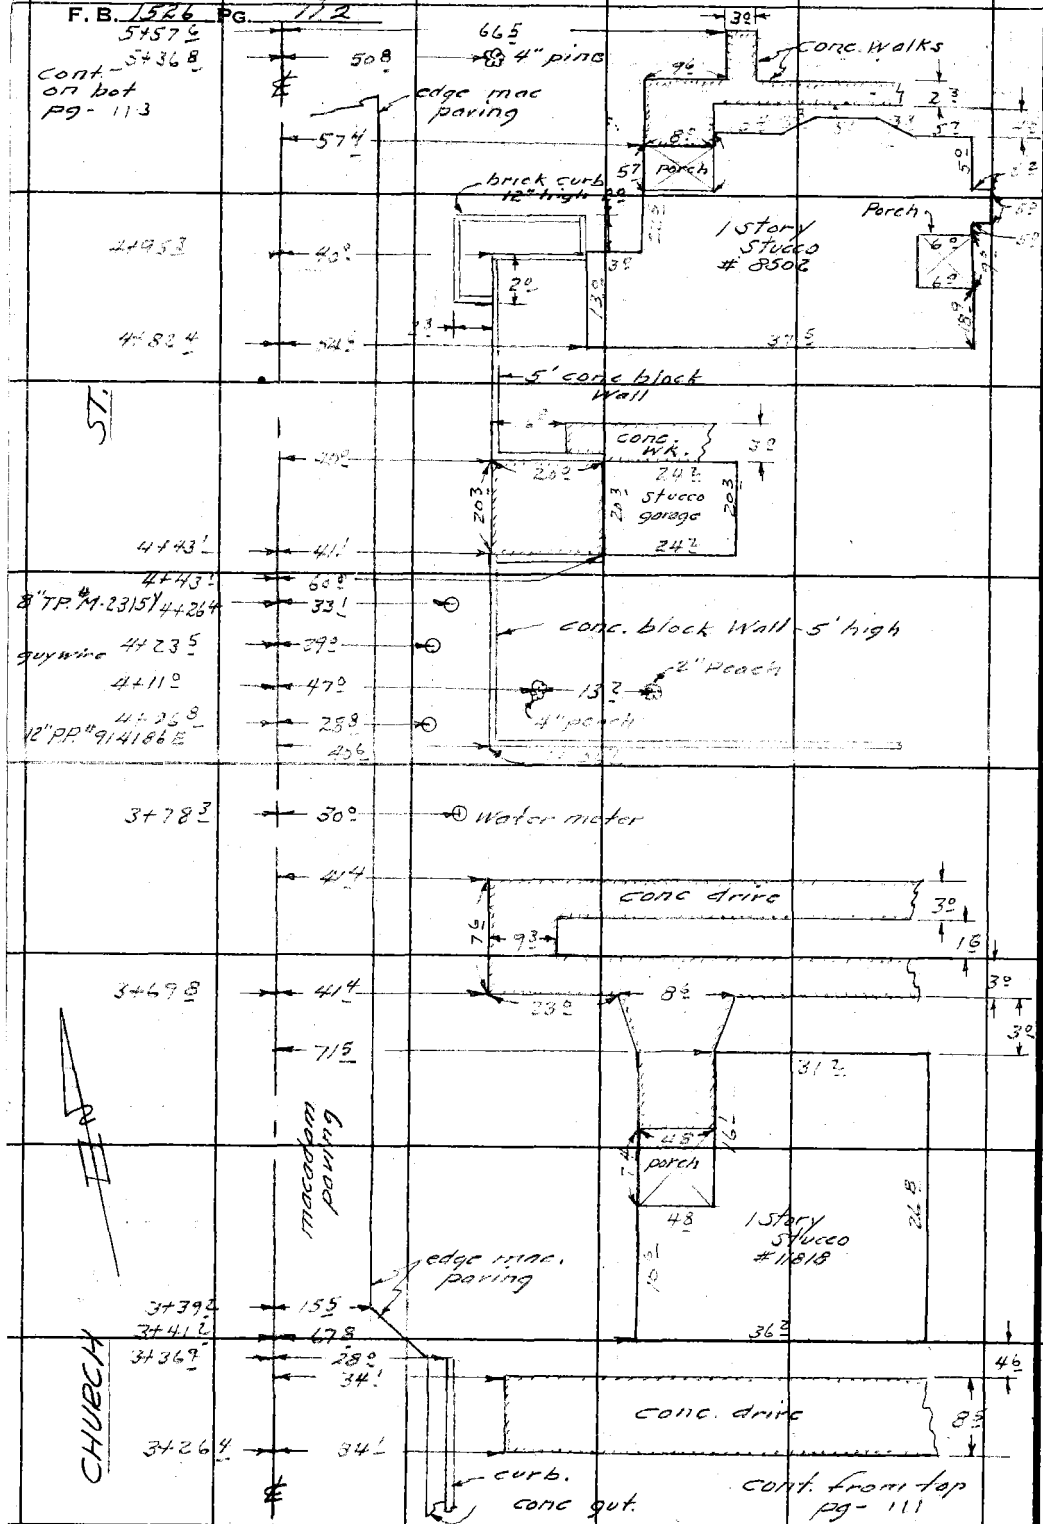

RETURN TO
LOS ANGELES COUNTY SURVEYOR
726 LOS ANGELES COUNTY
ENGINEERING BLDG.

Do not extend notes this side of this line.

Note: Any Additions or Changes on This Sheet Must be Made or Circled in Red Ink With Date and Name of Person Making Change.

Notes Ck'd by D. M. Finley	Survey of Brookshire Ave.
Map No. B-2383-1	W. O. 8642 Tape No. ____ St'd. ____ °F
Office Work	Surveyed by English
Checked D. M. Finley	Notes Curtis Date 11-52
Date APR '54	Indexed C. Johnson

F. B. 1526 PG. 113

cont. on bot. pg-114

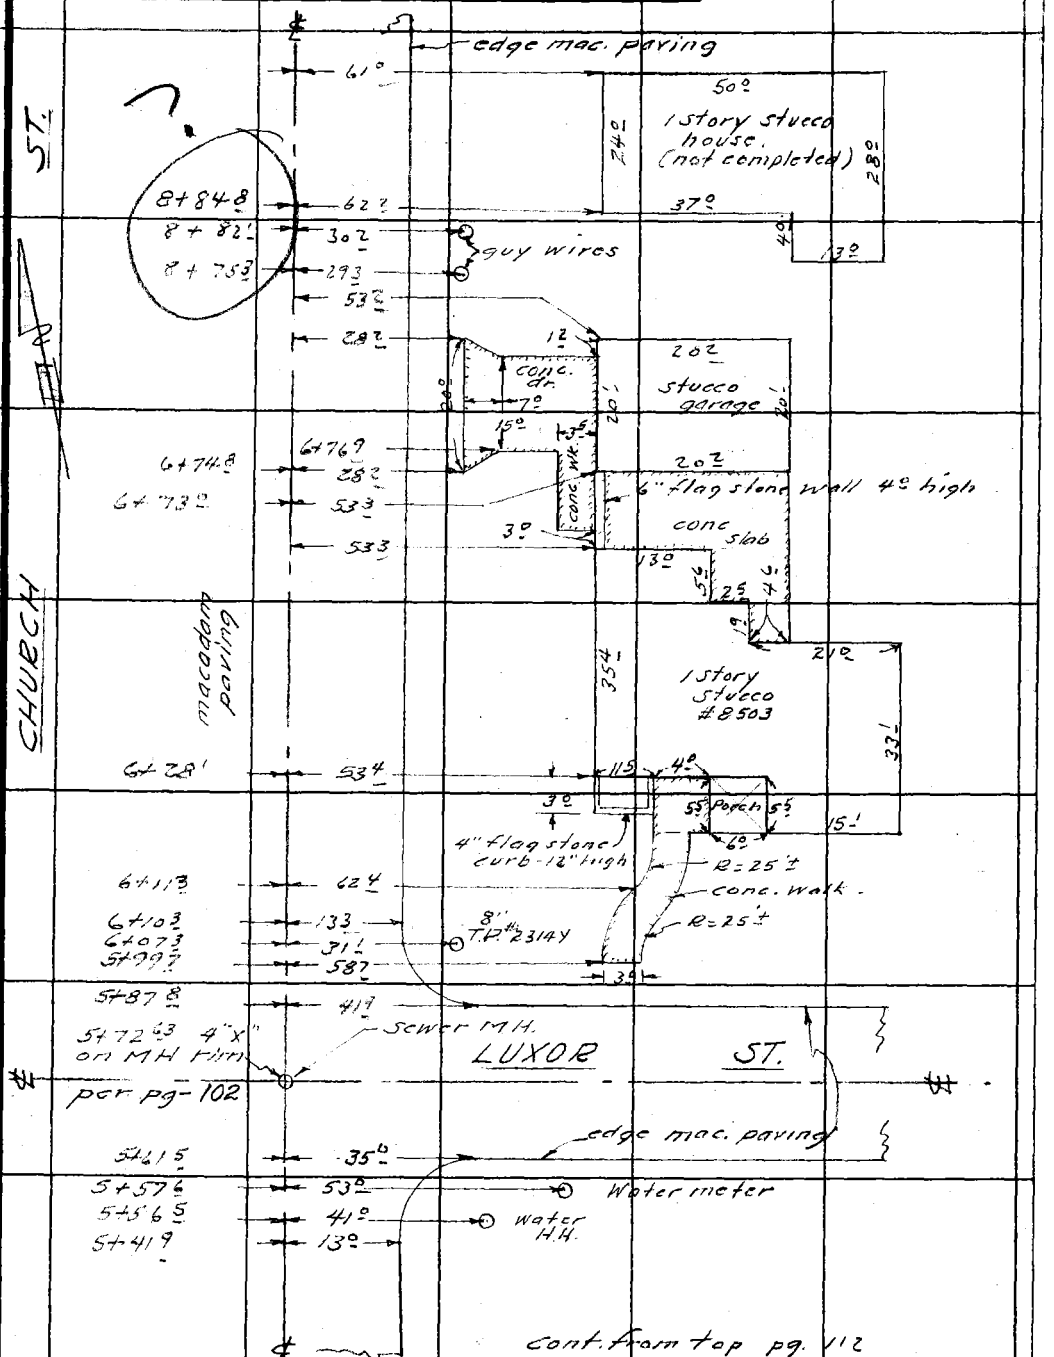

cont. from top pg. 112

Note: Any Additions or Changes on This Sheet Must be Made or Circled in Red Ink With Date and Name of Person Making Change.

Do not extend notes this side of this line.

RETURN TO
LOS ANGELES COUNTY SURVEYOR
726 LOS ANGELES COUNTY
ENGINEERING BLDG.

76F3095 247 2-51

F. B. 1526 PG. 114

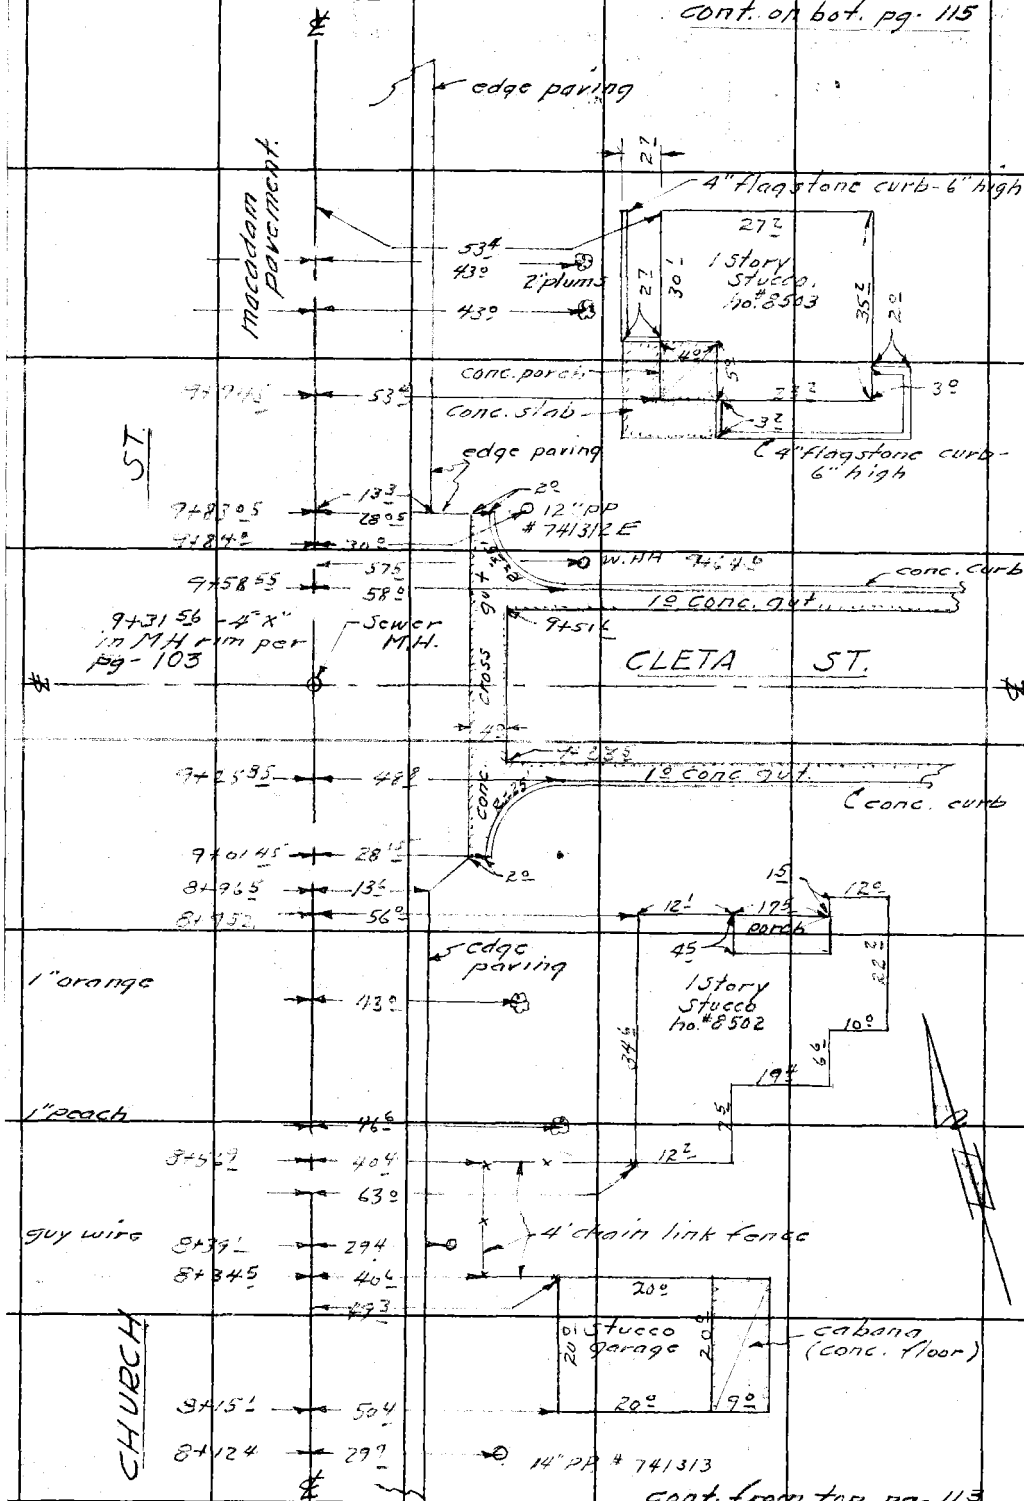

RETURN TO
LOS ANGELES COUNTY SURVEYOR
726 LOS ANGELES COUNTY
ENGINEERING BLDG.

Do not extend notes this side of this line.

Note: Any Additions or Changes on This Sheet Must be Made or Circled in Red Ink With Date and Name of Person Making Change.

Notes Ck'd by E. M. Finley	Survey of Brookshir Inc.
Map No. B-2383-1	W. O. 8642 Tape No. St'd. °F
Office Work	Surveyed by English
Checked D. M. Finley	Notes Curtis Date 12-52
Date APR 54	Indexed C. Johnson

F. B. 1526 PG. 115

cont on bot. pg-116

Note: Any Additions or Changes on This Sheet Must be Made or Circled in Red Ink With Date and Name of Person Making Change.

Do not extend notes this side of this line.

RETURN TO
LOS ANGELES COUNTY SURVEYOR
726 LOS ANGELES COUNTY
ENGINEERING BLDG.

76FS09S 247 2-51

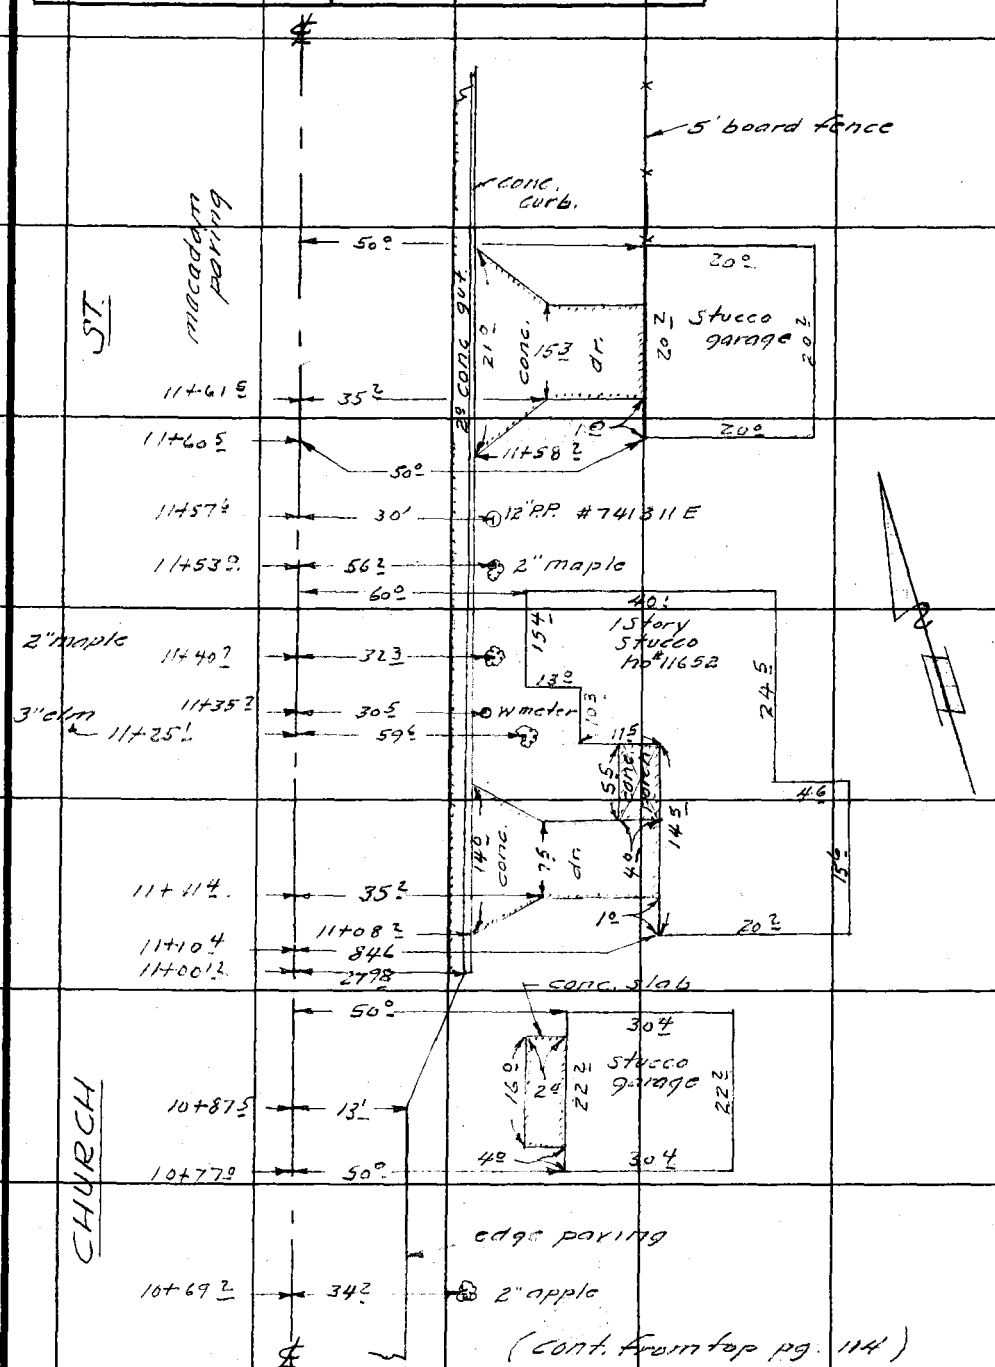

F. B. 1526 PG. 116

cont. on bot pg.- 117

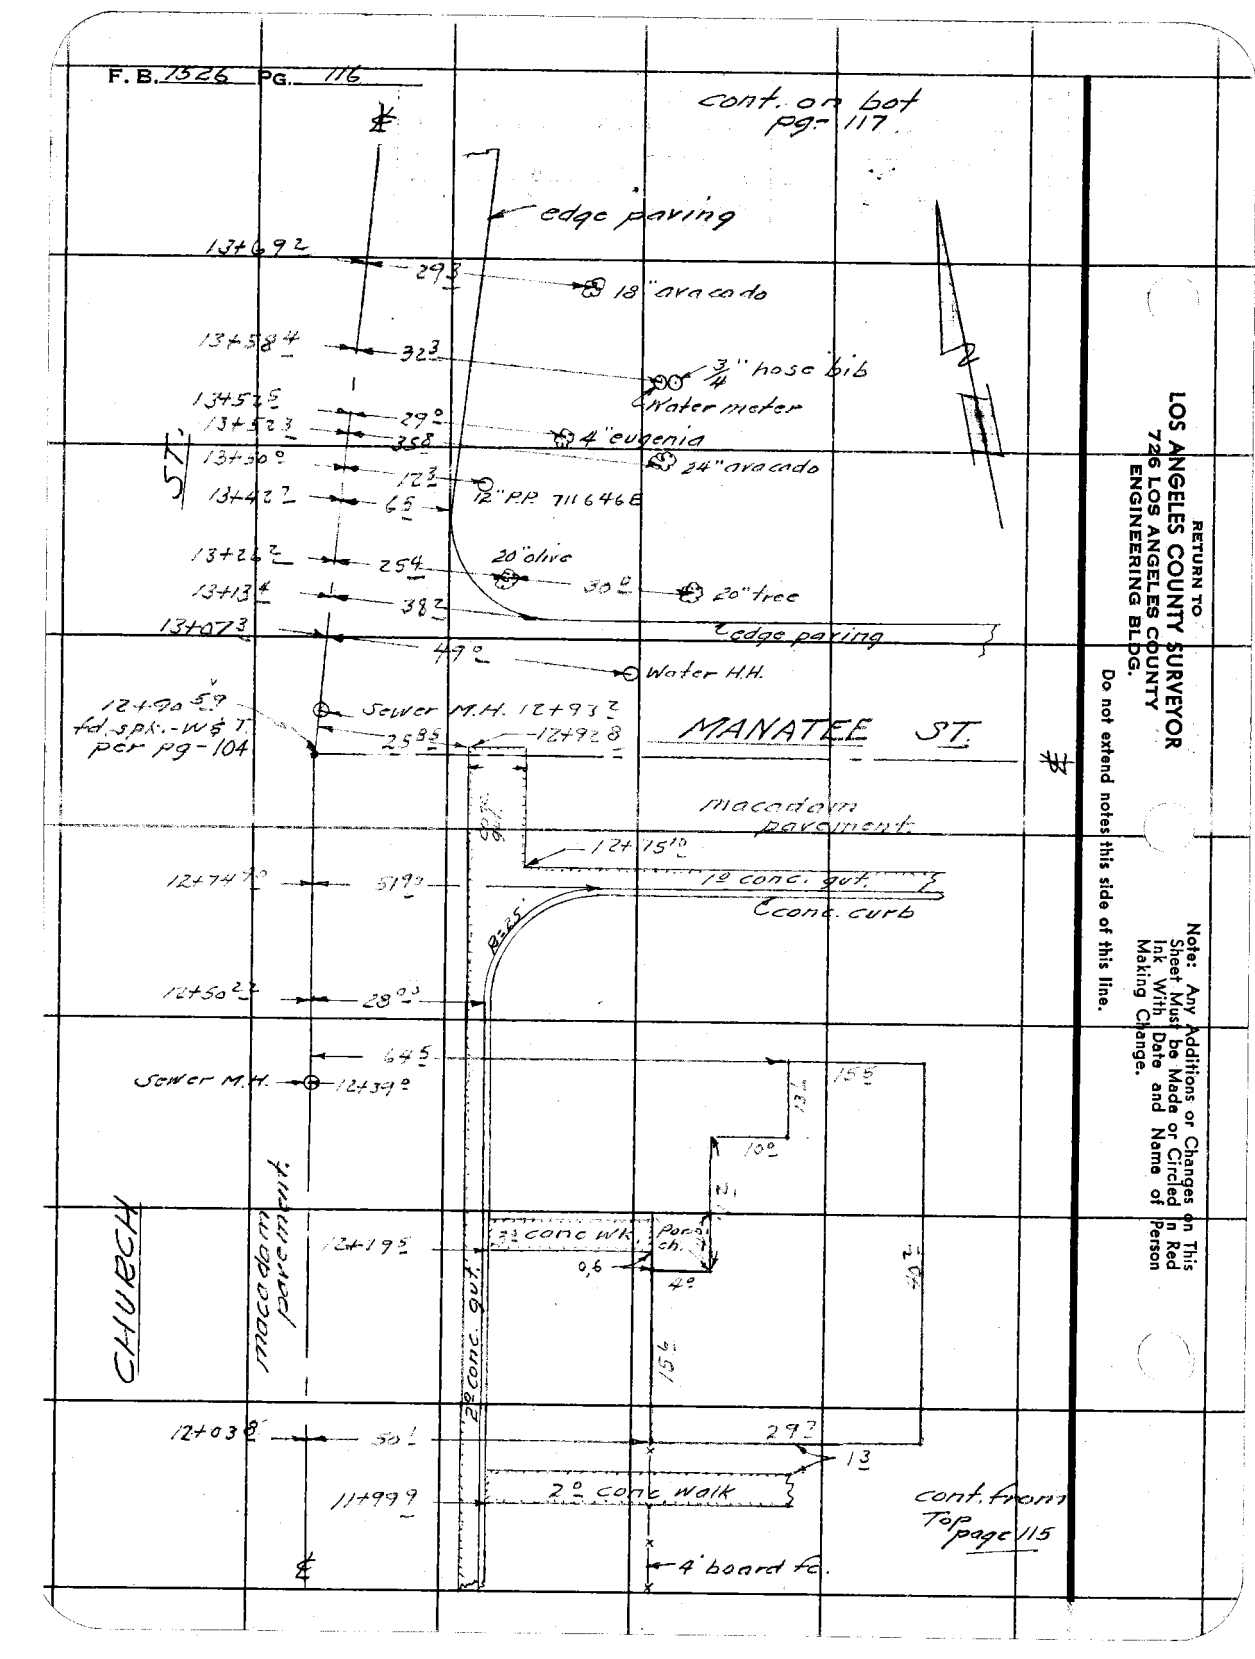

RETURN TO
LOS ANGELES COUNTY SURVEYOR
726 LOS ANGELES COUNTY
ENGINEERING BLDG.

Do not extend notes this side of this line.

Note: Any Additions or Changes on This Sheet Must be Made or Circled in Red Ink. With Date and Name of Person Making Change.

Notes Ck'd by D. M. Finley	Survey of Brookshire Ave.
Map No. B-2383-1	W. O. 8642 Tape No. ____ St'd. ____ °F
Office Work	Surveyed by English
Checked D. M. Finley	Notes Curtis Date 12-52
Date APR '54	Indexed A. C. Johnson

F. B. 1526 PG. 117

cont. on bot. pg. 118

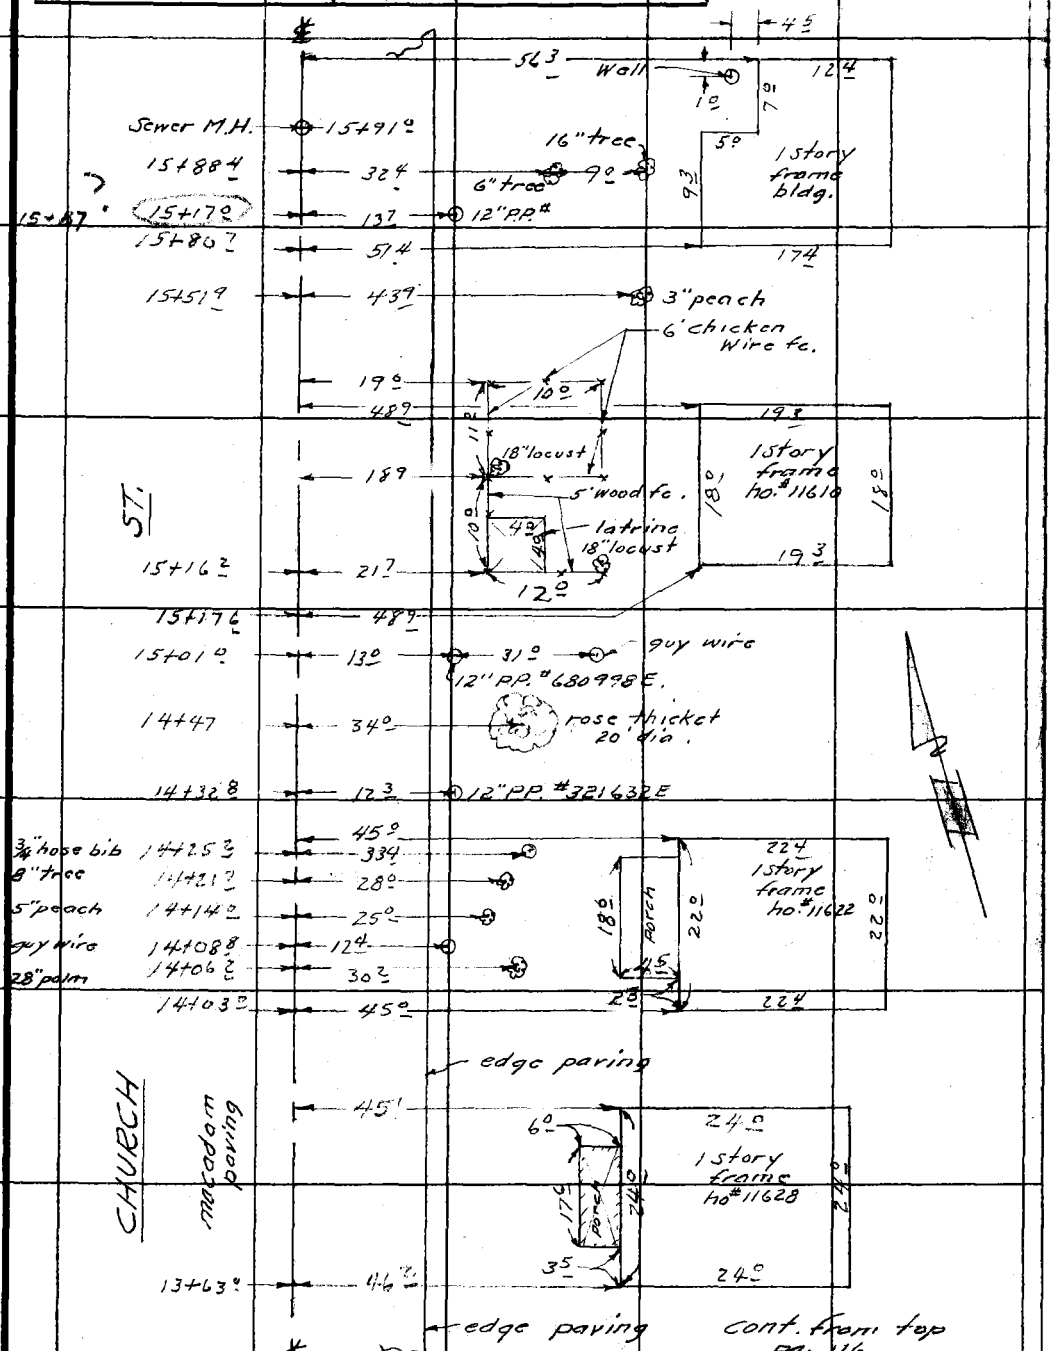

cont. from top pg. 116.

Note: Any Additions or Changes on This Sheet Must be Made or Circled in Red Ink With Date and Name of Person Making Change.

Do not extend notes this side of this line.

RETURN TO
LOS ANGELES COUNTY SURVEYOR
726 LOS ANGELES COUNTY
ENGINEERING BLDG.

76F309S 247 2-51

F. B. 1526 PG. 118

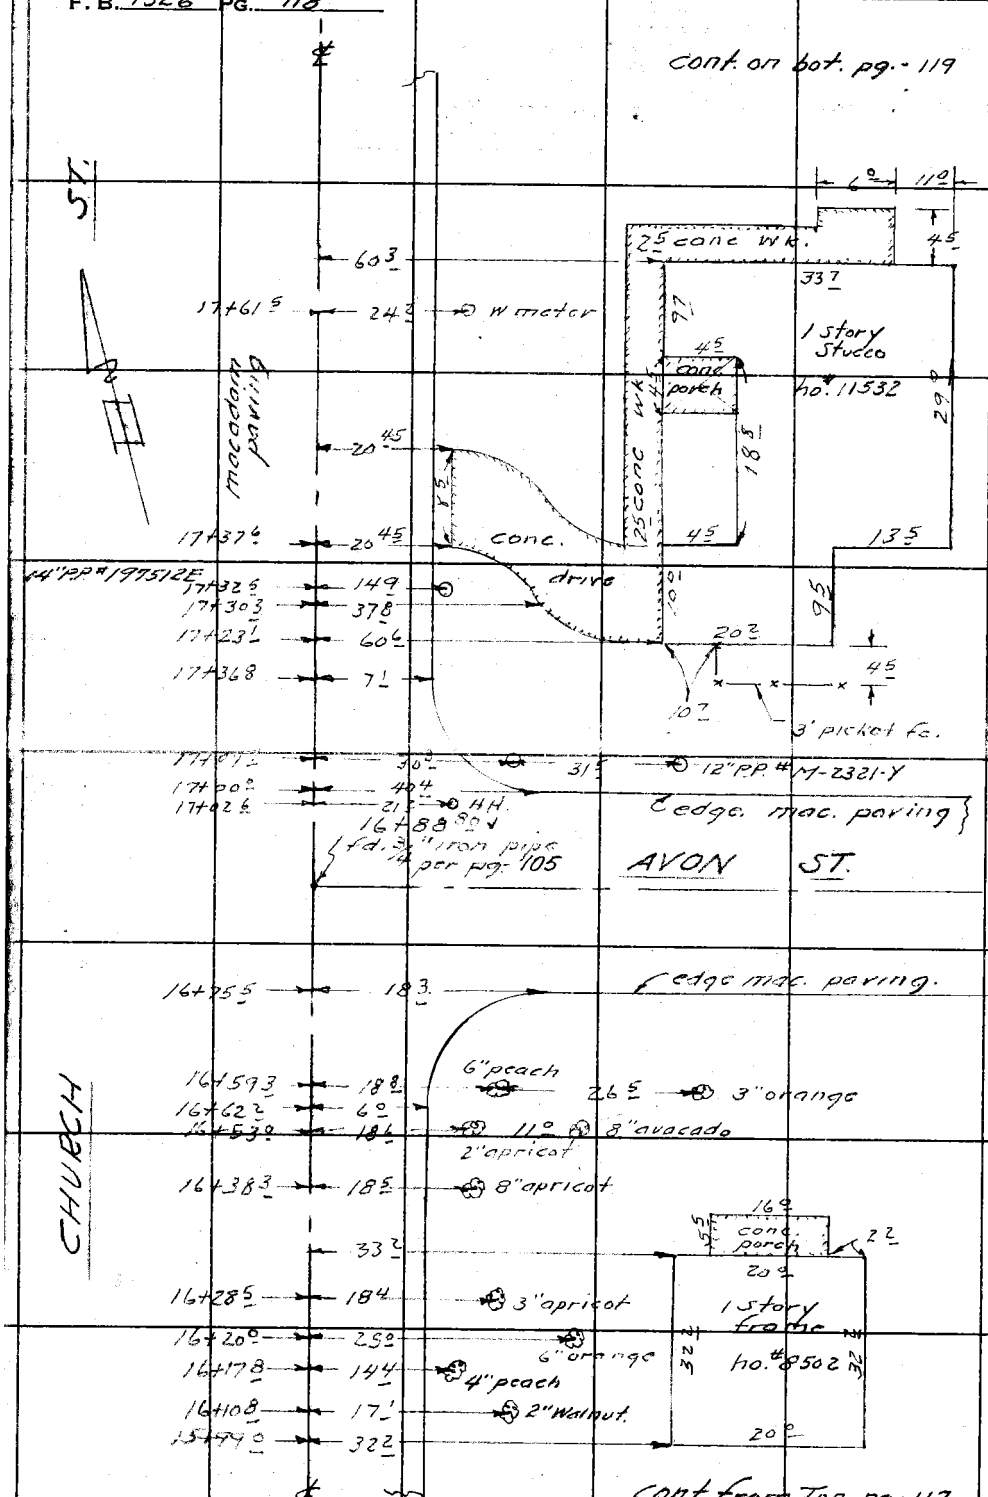

RETURN TO
LOS ANGELES COUNTY SURVEYOR
726 LOS ANGELES COUNTY
ENGINEERING BLDG.

Do not extend notes this side of this line.

Note: Any Additions or Changes on This Sheet Must be Made or Circled in Red Ink With Date and Name of Person Making Change.

Notes Ck'd by D. M. Finley	Survey of Brookshire Ave
Map No. B-2383-1	W. O. 8642 Tape No. ____ St'd. ____ °F
Office Work ____	Surveyed by English
Checked D. M. Finley	Notes Curtis Date 12-52
Date APR '54	Indexed C. Johnson

F. B. 1526 PG. 119

Cont. on bot. pg. 120

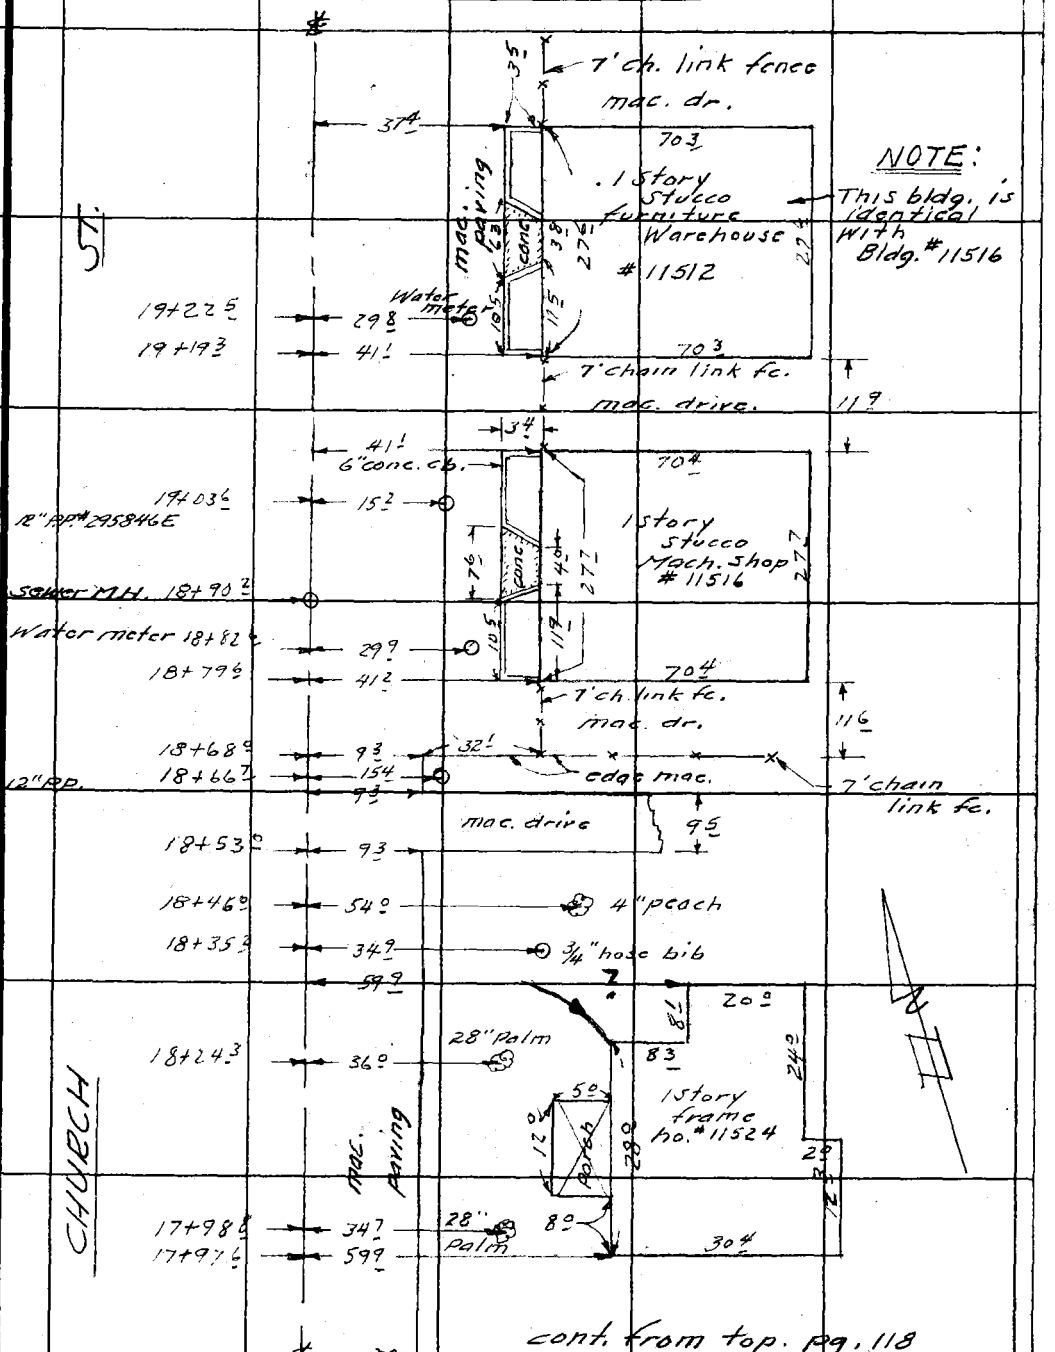

cont. from top. pg. 118

Note: Any Additions or Changes on This Sheet Must be Made or Circled in Red Ink With Date and Name of Person Making Change.

Do not extend notes this side of this line.

RETURN TO
LOS ANGELES COUNTY SURVEYOR
726 LOS ANGELES COUNTY
ENGINEERING BLDG.

76F309S 247 2-51

F. B. 1526 PG. 120

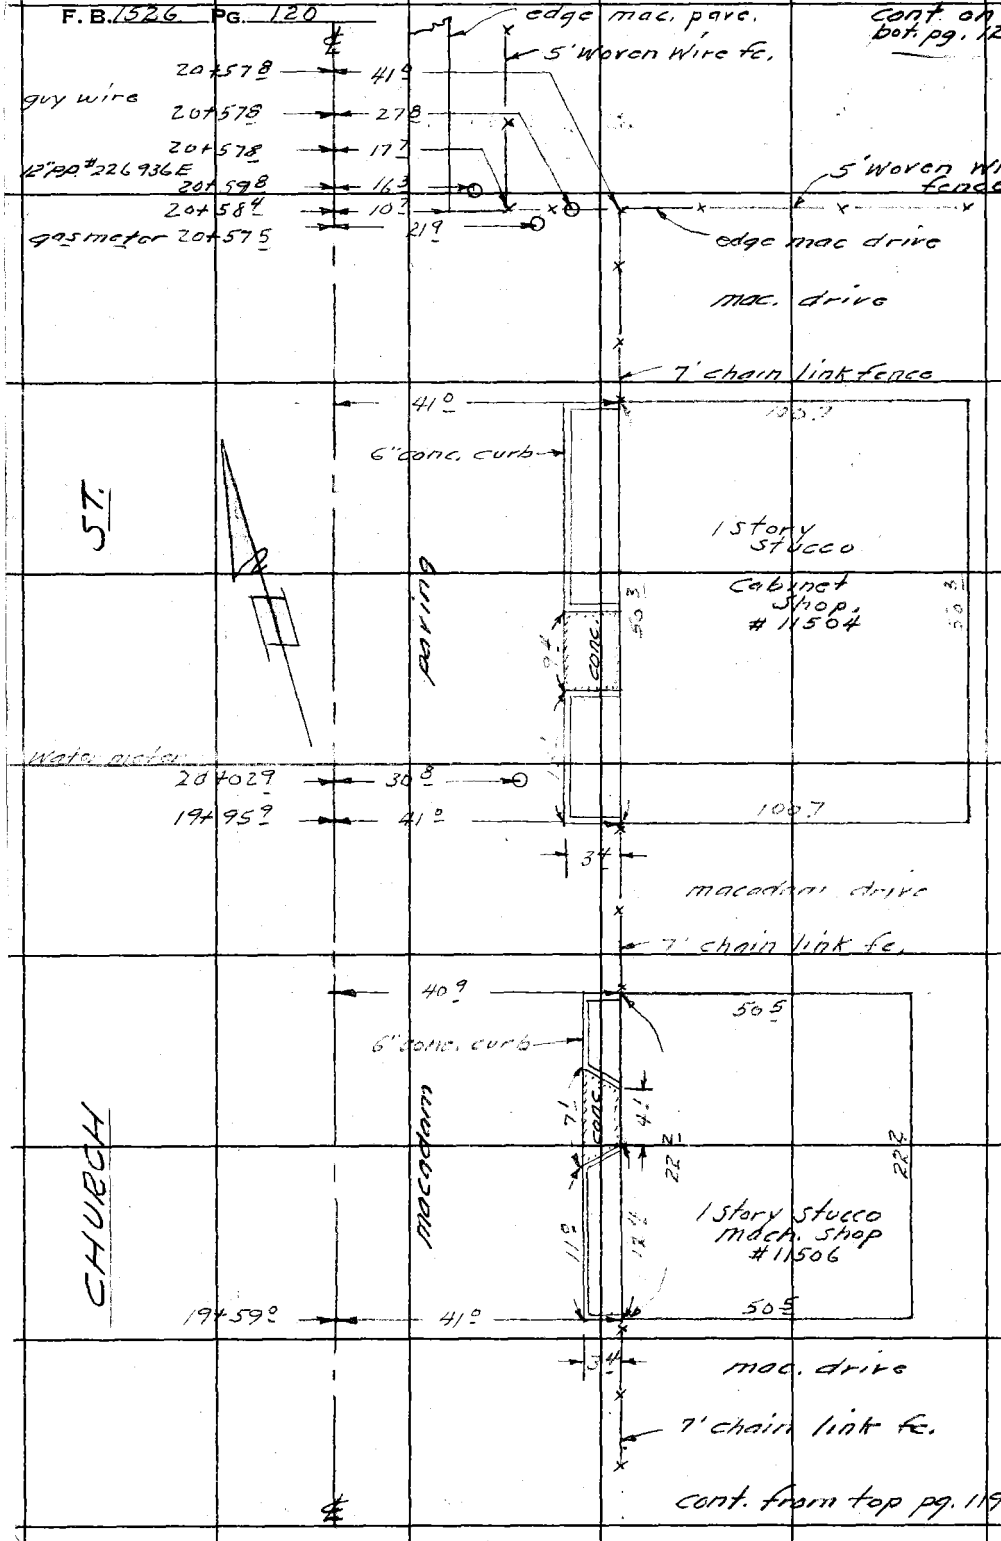

RETURN TO
LOS ANGELES COUNTY SURVEYOR
726 LOS ANGELES COUNTY
ENGINEERING BLDG.

Do not extend notes this side of this line.

Note: Any Additions or Changes on This Sheet Must be Made or Circled in Red Ink With Date and Name of Person Making Change.

Notes Ck'd by L. M. Finley	Survey of Brookshire Ave.
Map No. B-2383-1	W. O. 8642 Tape No. ____ St'd. ____ °F
Office Work	Surveyed by English
Checked D. M. Finley	Notes Curtis Date 12-52
Date APR '54	Indexed C. Johnson

F. B. 1526 PG. 121

Cont. on bot. pg-#122

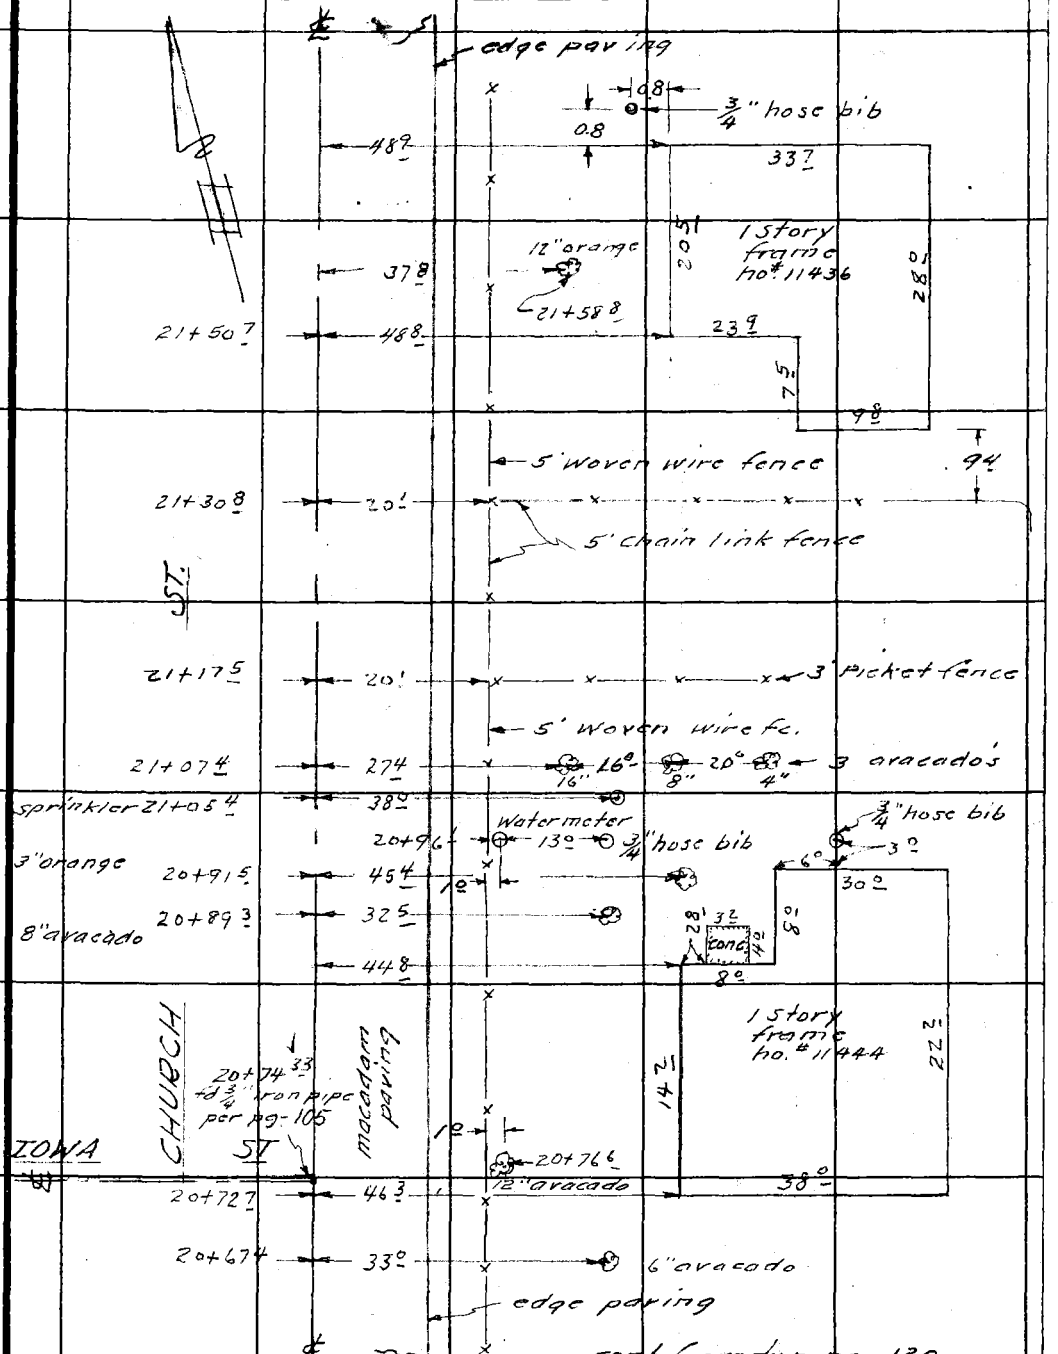

cont. from top pg-120

Note: Any Additions or Changes on This Sheet Must be Made or Circled in Red Ink With Date and Name of Person Making Change.

Do not extend notes this side of this line.

RETURN TO
LOS ANGELES COUNTY SURVEYOR
726 LOS ANGELES COUNTY
ENGINEERING BLDG.

76F309S 247 2-51

F. B. 1526 Pg. 122

Cont. on bot pg-123

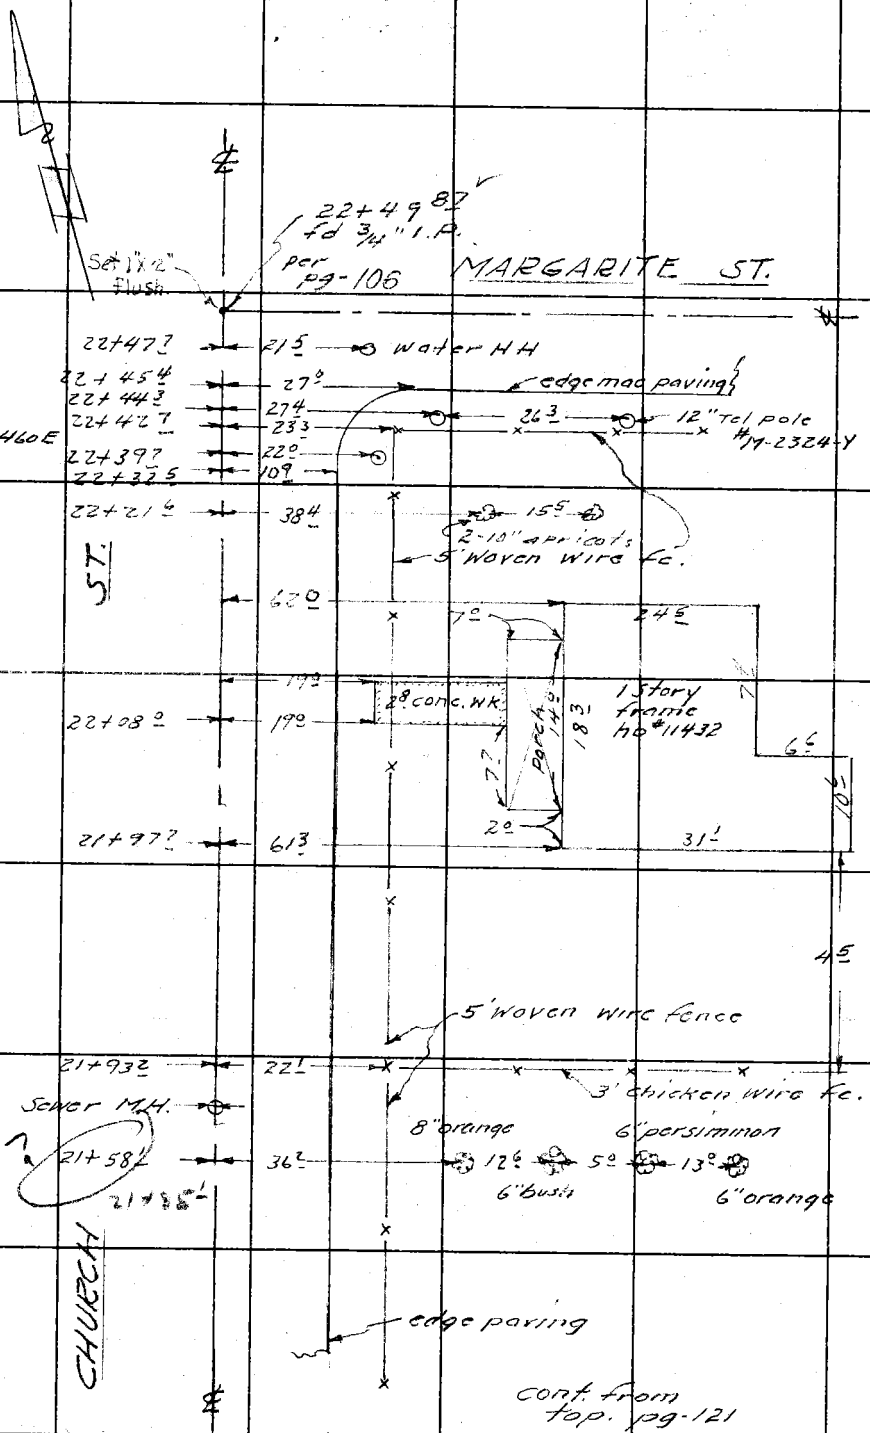

RETURN TO
LOS ANGELES COUNTY SURVEYOR
726 LOS ANGELES COUNTY
ENGINEERING BLDG.

Do not extend notes this side of this line.

Note: Any Additions or Changes on This Sheet Must be Made or Circled in Red Ink With Date and Name of Person Making Change.

Notes Ck'd by D. M. Finley	Survey of Brookshire Ave.
Map No. B-2383-1	W. O. 8642 Tape No. ____ St'd. ____ °F
Office Work	Surveyed by English
Checked D. M. Finley	Notes English Date 12-52
Date APR '54	Indexed K. C. Johnson

F. B. [illegible] PG. 123

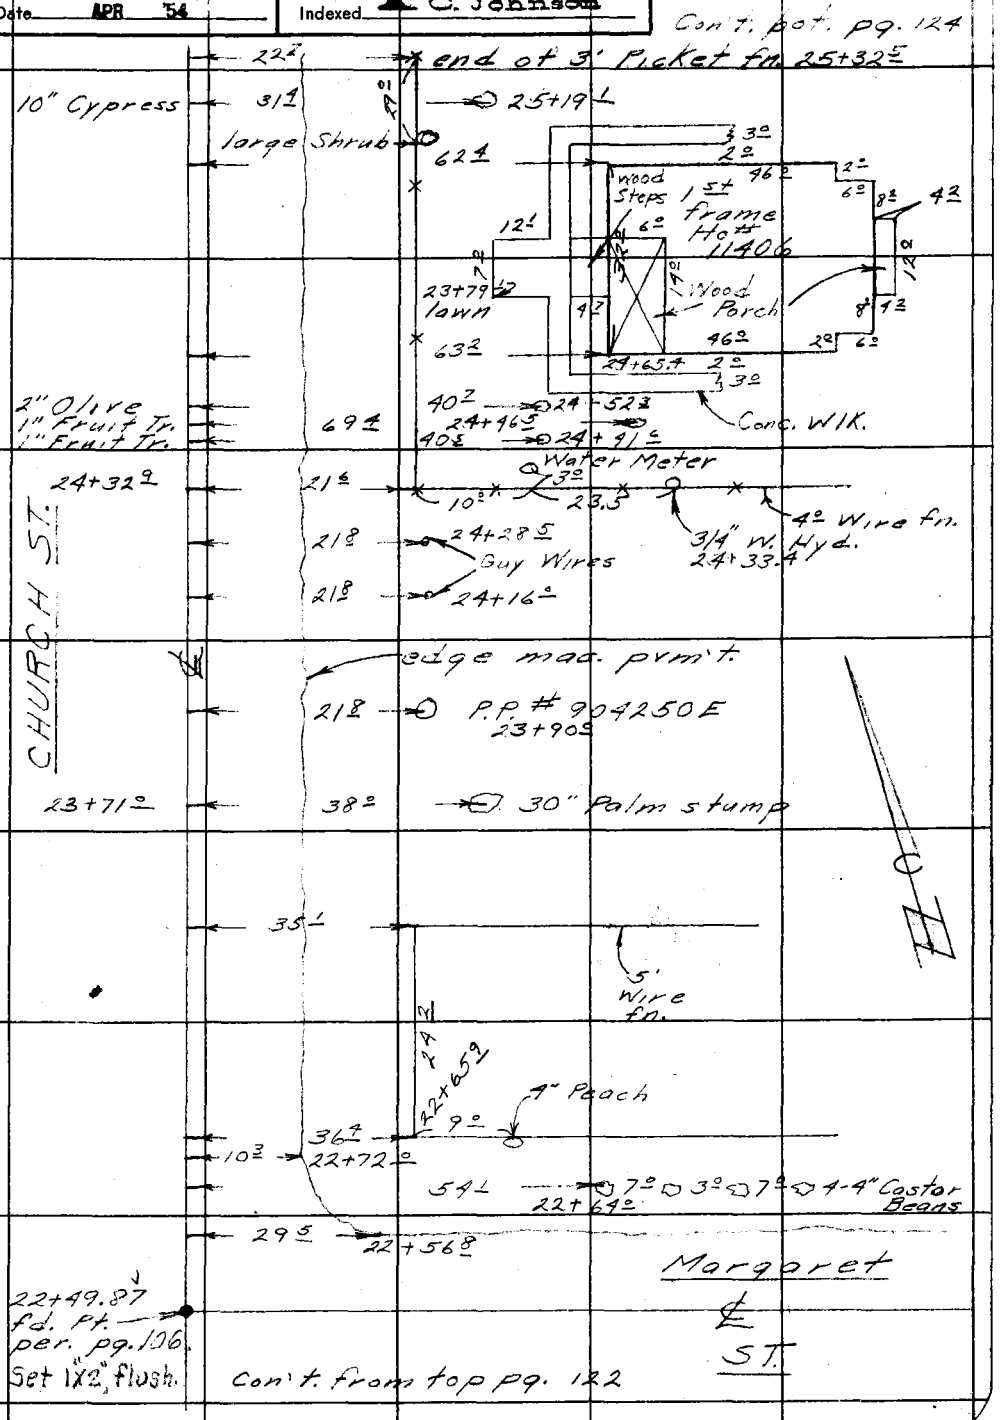

Note: Any Additions or Changes on This Sheet Must be Made or Circled in Red Ink With Date and Name of Person Making Change.

Do not extend notes this side of this line.

RETURN TO
LOS ANGELES COUNTY SURVEYOR
726 LOS ANGELES COUNTY
ENGINEERING BLDG.

76F3095 247 2-51

F. B. L526 PG. 124

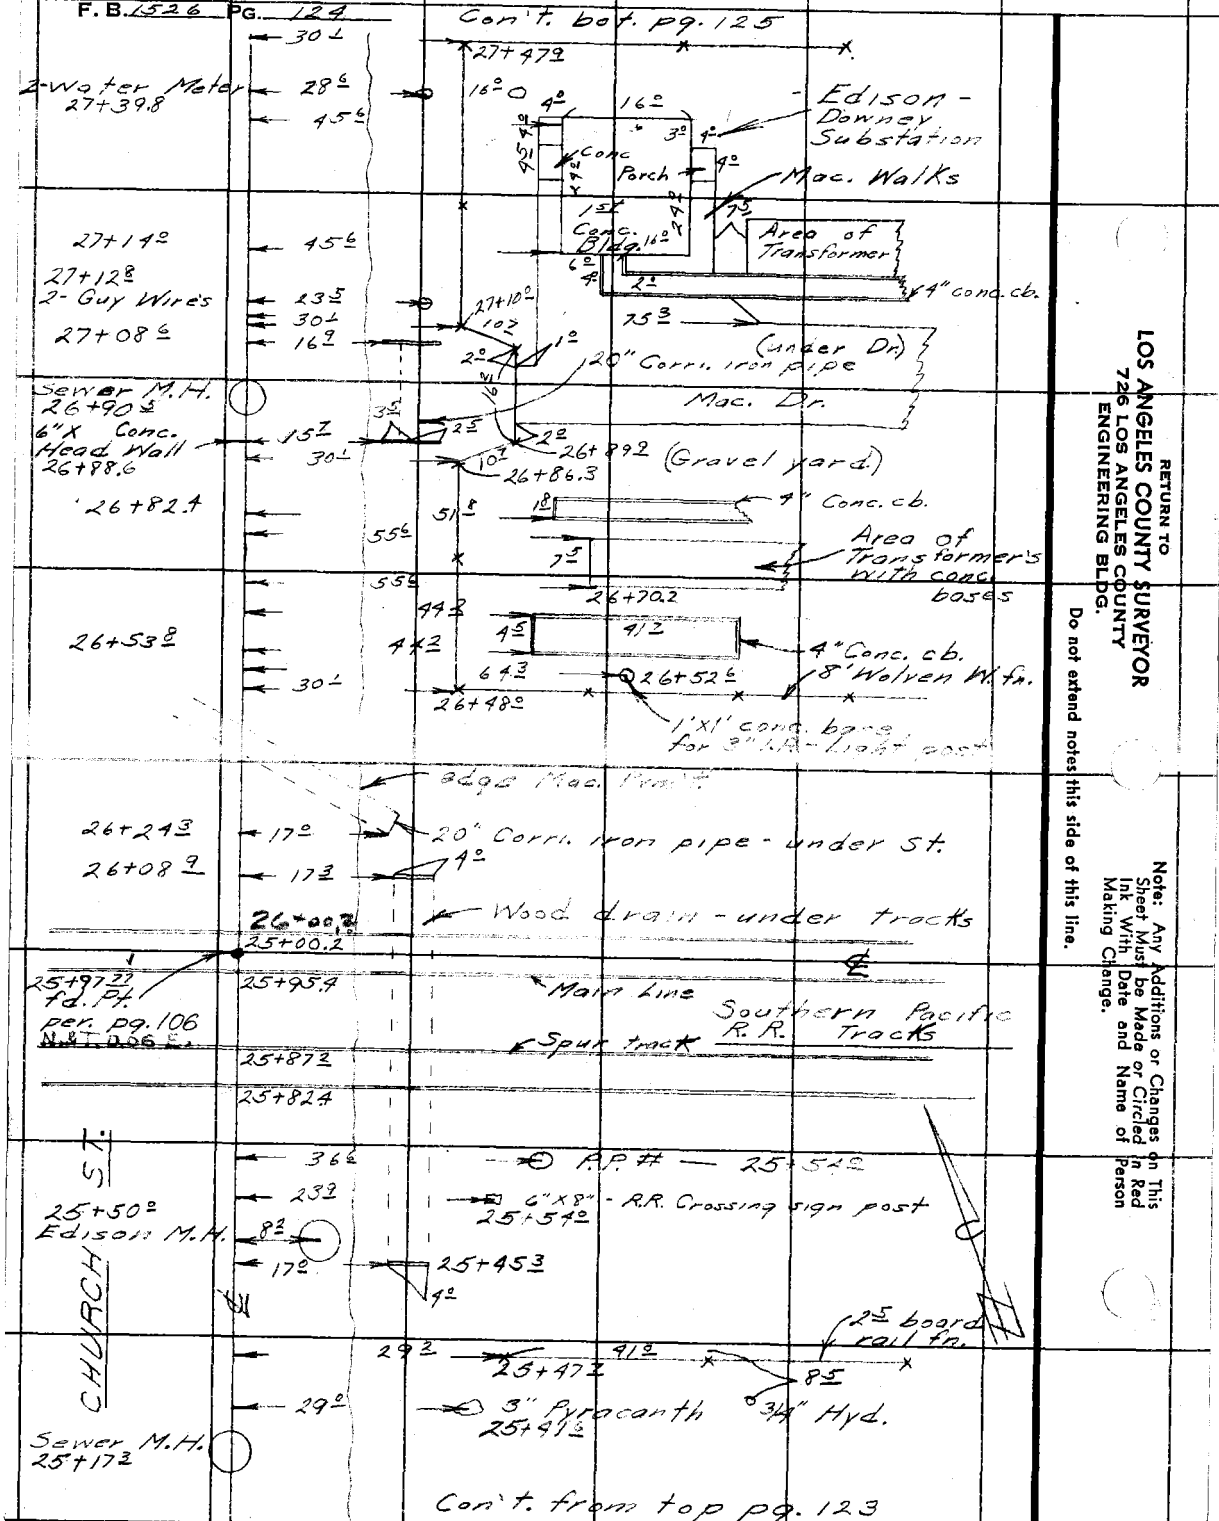

RETURN TO
LOS ANGELES COUNTY SURVEYOR
726 LOS ANGELES COUNTY
ENGINEERING BLDG.

Do not extend notes this side of this line.

Note: Any Additions or Changes on This Sheet Must be Made or Circled in Red Ink With Date and Name of Person Making Change.

Notes Ck'd by D. M. Finley	Survey of Brookshire Ave.
Map No. B-2383-1	W. O. 8642 Tape No. ____ St'd. ____ °F
Office Work	Surveyed by English
Checked D. M. Finley	Notes English Date 12-52
Date APR '54	Indexed [illegible] C. Johnson

F. B. 1526 PG. 125

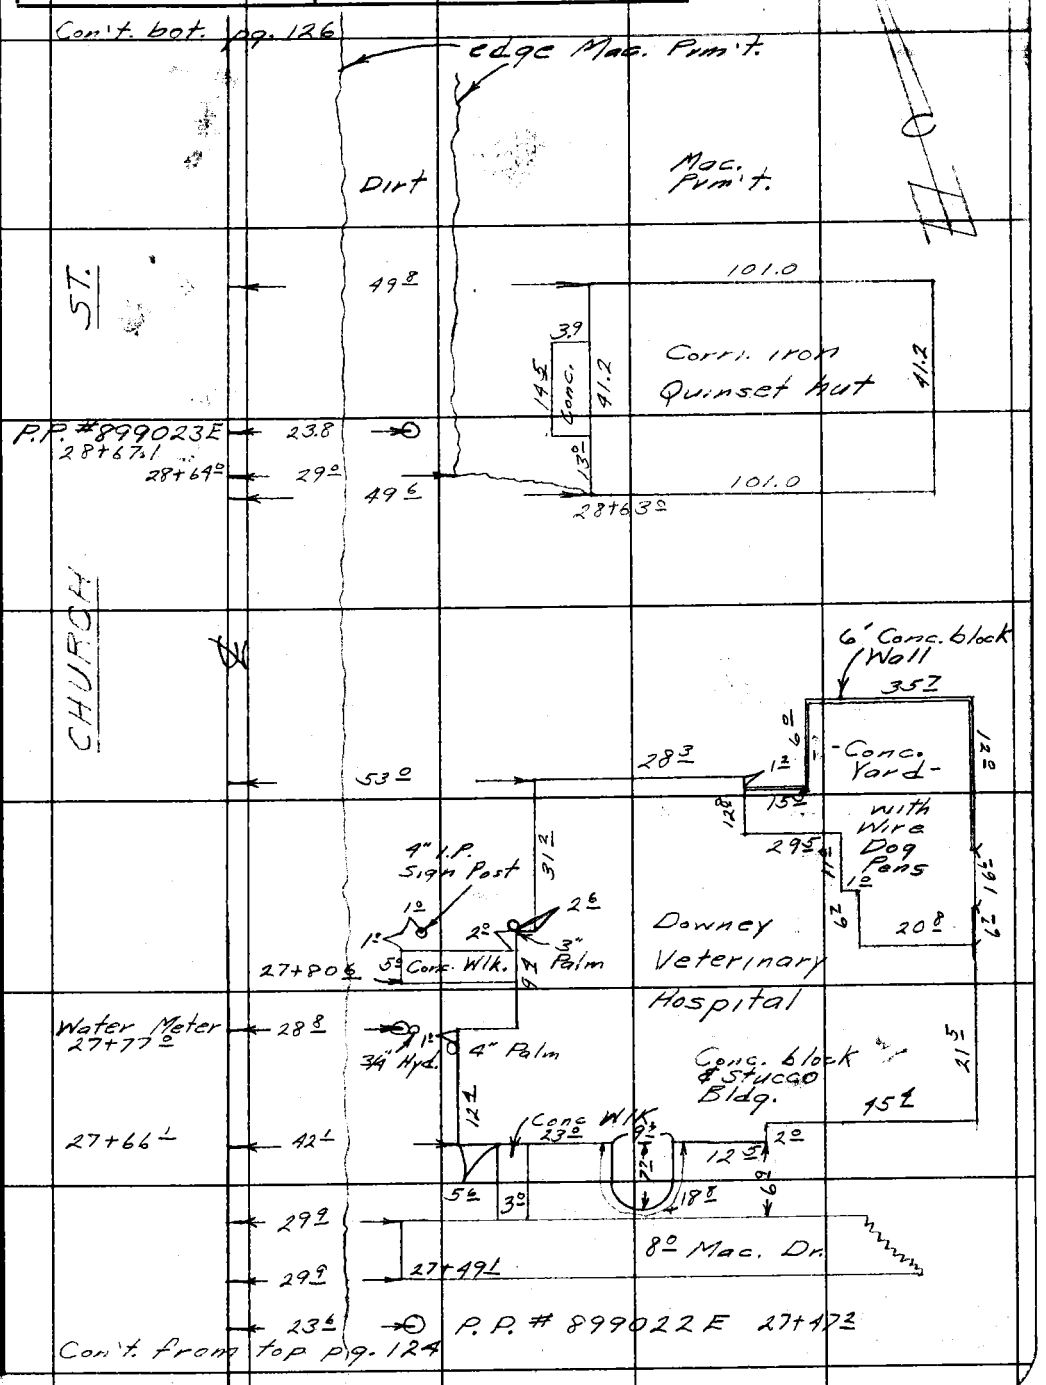

Note: Any Additions or Changes on This Sheet Must be Made or Circled in Red Ink With Date and Name of Person Making Change.

Do not extend notes this side of this line.

RETURN TO
LOS ANGELES COUNTY SURVEYOR
726 LOS ANGELES COUNTY
ENGINEERING BLDG.

76F309S 247 2-51

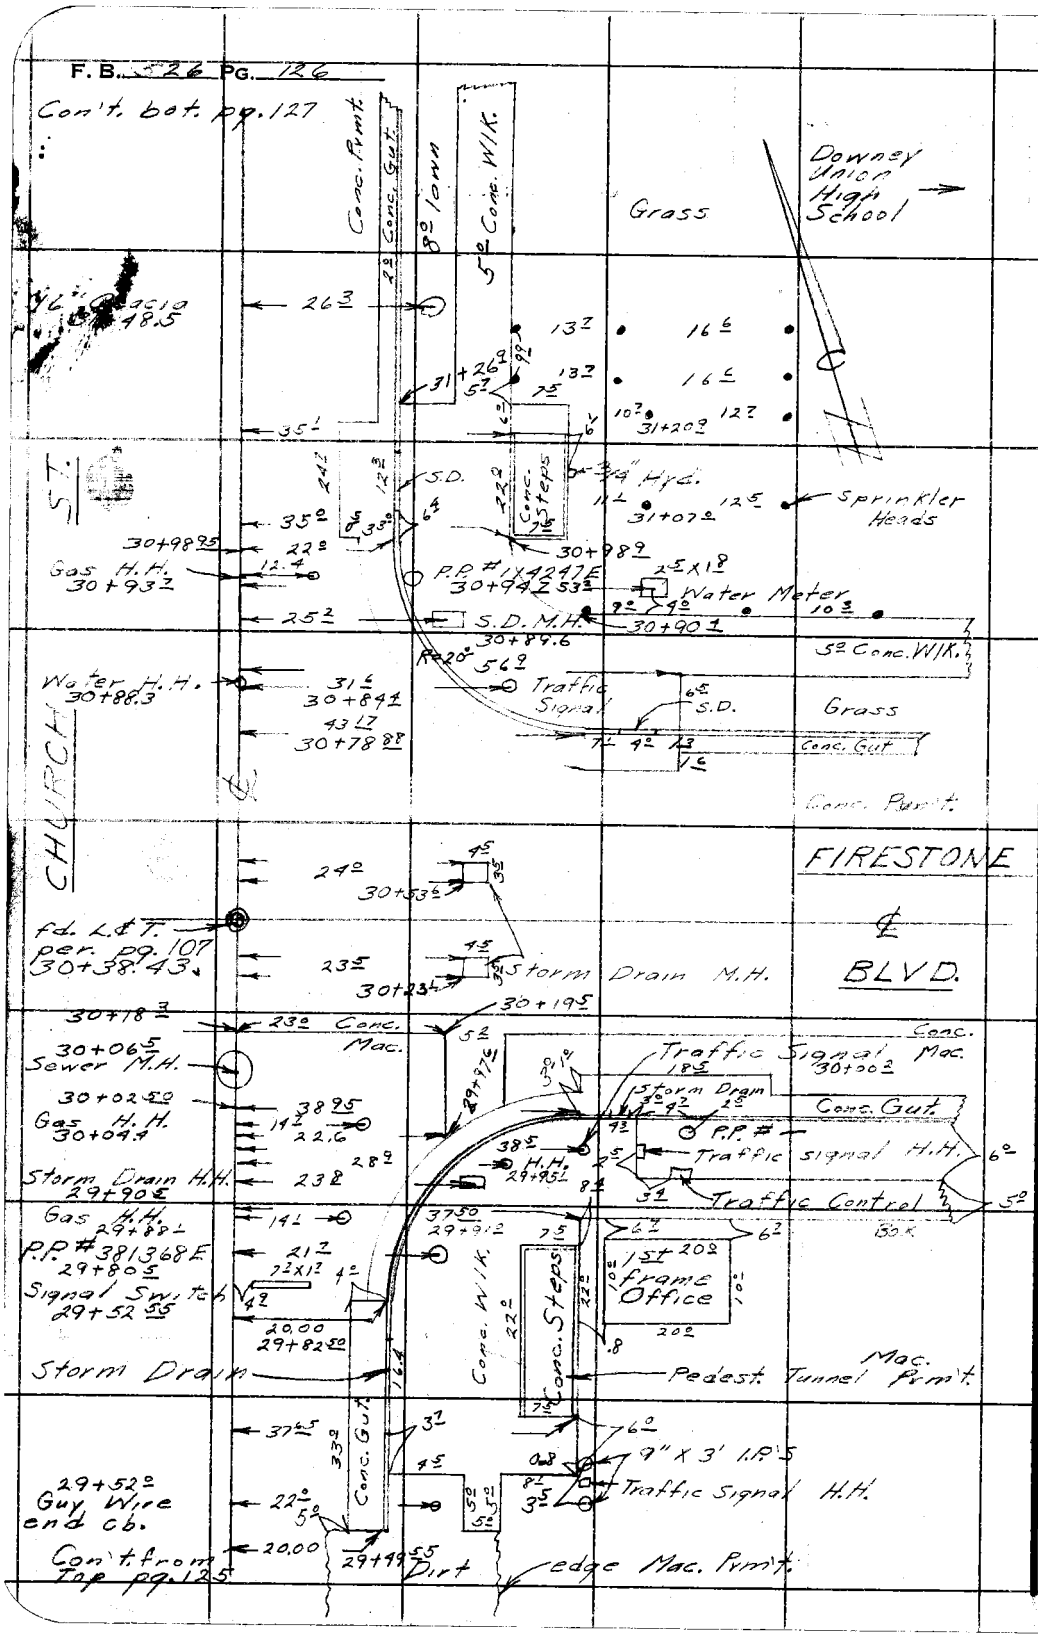

RETURN TO
LOS ANGELES COUNTY SURVEYOR
726 LOS ANGELES COUNTY
ENGINEERING BLDG.

Do not extend notes this side of this line.

Note: Any Additions or Changes on This Sheet Must be Made or Circled in Red Ink With Date and Name of Person Making Change.

Notes Ck'd by D. M. Finley
Map No. B-2383-1&2
Office Work
Checked D. M. Finley
Date APR '54

Survey of Brookshire Ave.
W. O. 3642 Tape No. St'd. °F
Surveyed by English
Notes English Date 12-52
Indexed C. Johnson

F. B. 1526 PG. 127

Con't. bot. pg. 128

32+66.2
32+64°
32+61.2
32+56°
32+54°

Conc. Pvm't.
39°
32+49°
32+49.0
M. H. - 32+40°
3'x3'
32+36.2
32+33.8

32+29.8
13°
14°
6°
6° Conc. W/K.
32+17.9
12°
16°
32+12.1

ST.

32+07.1
P.P. #38136TE
32+03.5
24°
32+02.2
Sprinkler Heads
31+97.1

CHURCH

31+92.4
31+87.2
- Grass -
31+82.5

31+77.1
31+72.8
31+67°

31+50

13°
31+62.6
16°
31+52.8
- Grass Parkway -
Conc. St., Gut., cb. & W/K.

Con't. from Top pg. 126

Note: Any Additions or Changes on This Sheet Must be Made or Circled in Red Ink With Date and Name of Person Making Change.

Do not extend notes this side of this line.

RETURN TO
LOS ANGELES COUNTY SURVEYOR
726 LOS ANGELES COUNTY
ENGINEERING BLDG.

76F309S 247 2-51

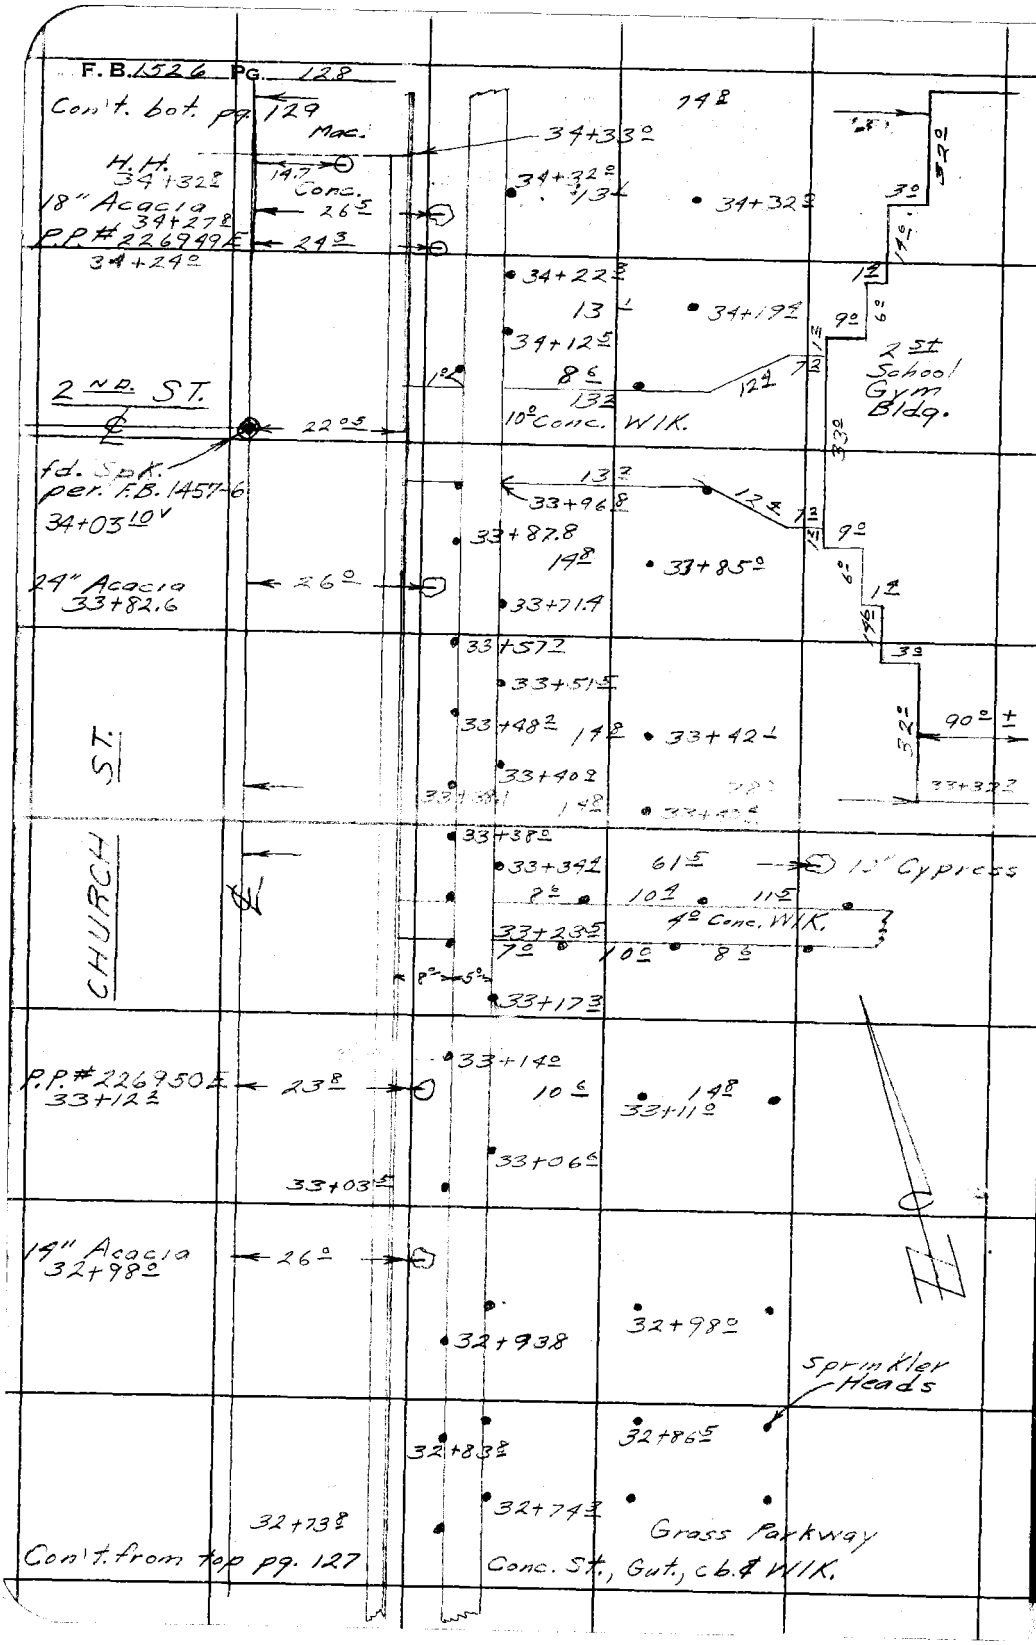

RETURN TO
LOS ANGELES COUNTY SURVEYOR
726 LOS ANGELES COUNTY
ENGINEERING BLDG.

Do not extend notes this side of this line.

Note: Any Additions or Changes on This Sheet Must be Made or Circled in Red Ink With Date and Name of Person Making Change.

Notes Ck'd by D. M. Finley	Survey of Brookshire Ave.
Map No. B-2383-2	W. O. 8642 Tape No. ____ St'd. ____ °F
Office Work	Surveyed by English
Checked D. M. Finley	Notes English Date 12-52
Date APR '54	Indexed A. C. Johnson

F. B. 1526 PG. 129

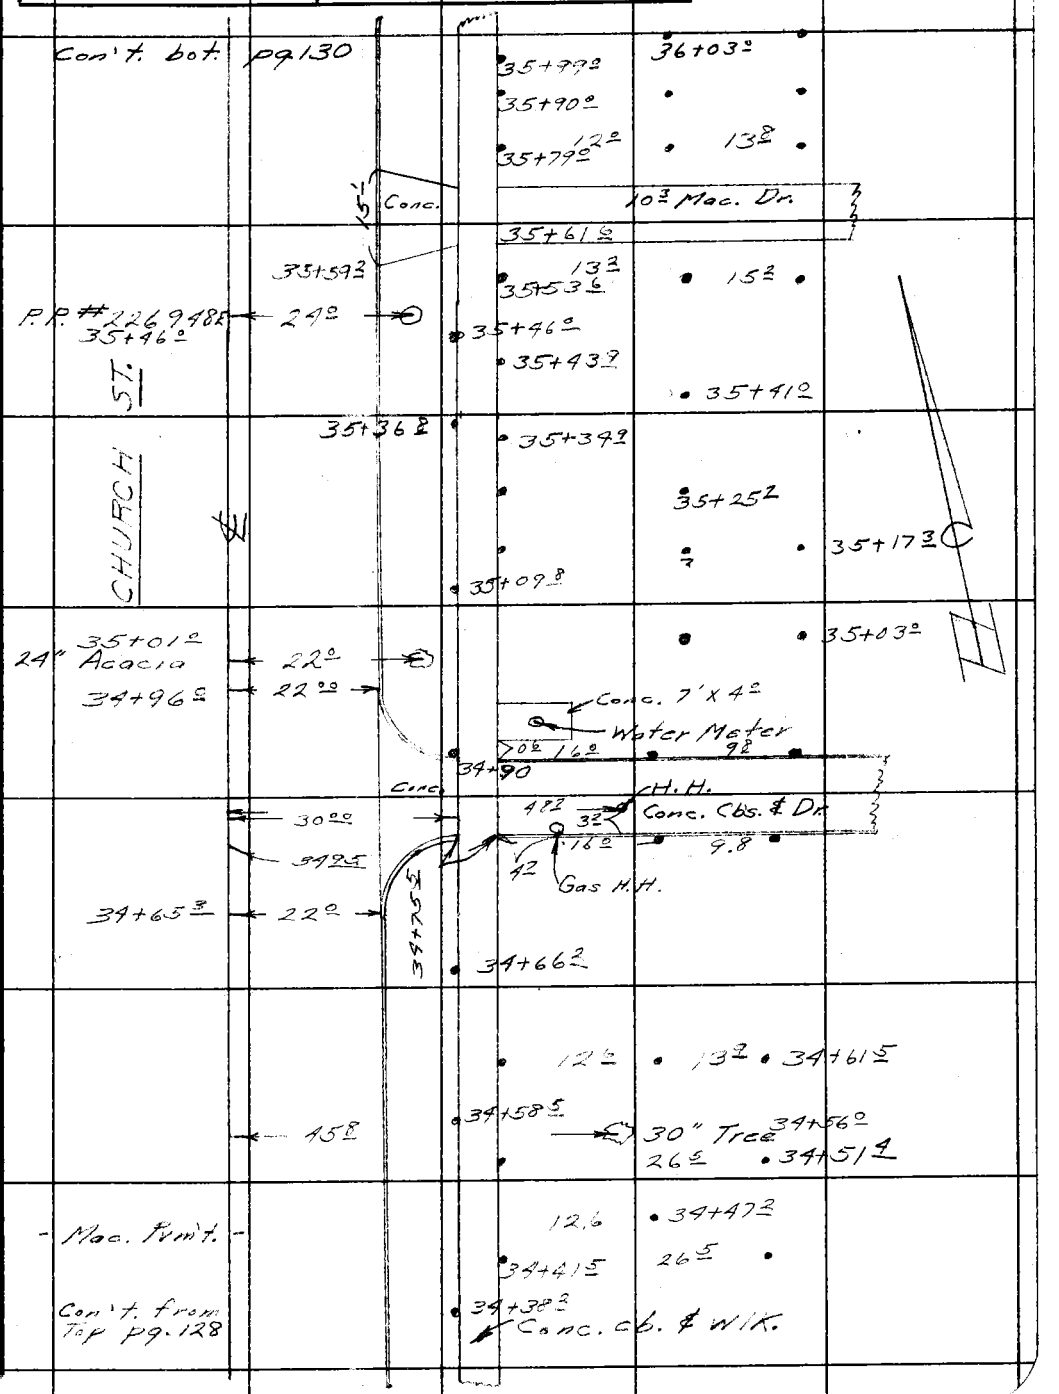

Note: Any Additions or Changes on This Sheet Must be Made or Circled in Red Ink With Date and Name of Person Making Change.

Do not extend notes this side of this line.

RETURN TO
LOS ANGELES COUNTY SURVEYOR
726 LOS ANGELES COUNTY
ENGINEERING BLDG.

76F309S 247 2-51

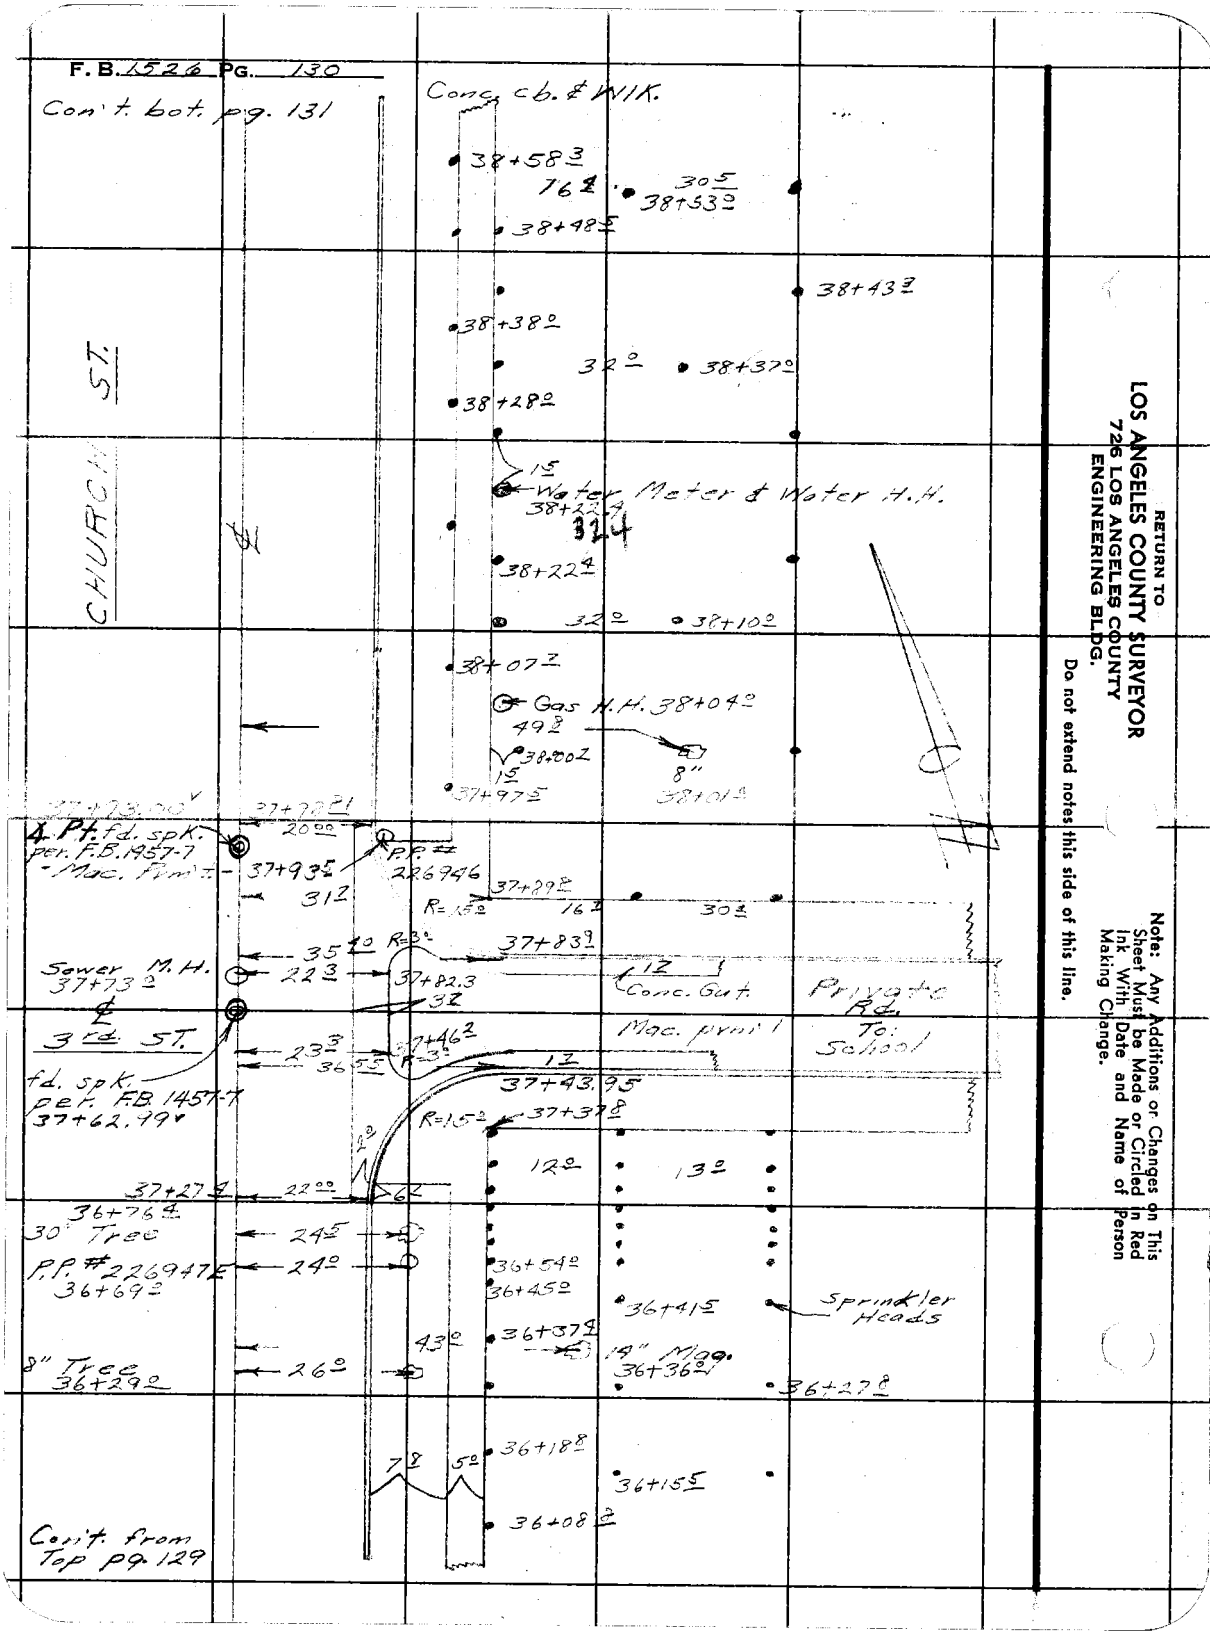

RETURN TO
LOS ANGELES COUNTY SURVEYOR
726 LOS ANGELES COUNTY
ENGINEERING BLDG.
Do not extend notes this side of this line.
Note: Any Additions or Changes on This Sheet Must be Made or Circled in Red Ink With Date and Name of Person Making Change.

Notes Ck'd by D. M. Finley	Survey of Brookshire Ave.
Map No. B-2383-2	W. O. 8642 Tape No. ____ St'd. ____ °F
Office Work ____	Surveyed by English
Checked D. M. Finley	Notes English Date 12-52
Date APR '54	Indexed C. Johnson

F. B. 1526 PG. 131

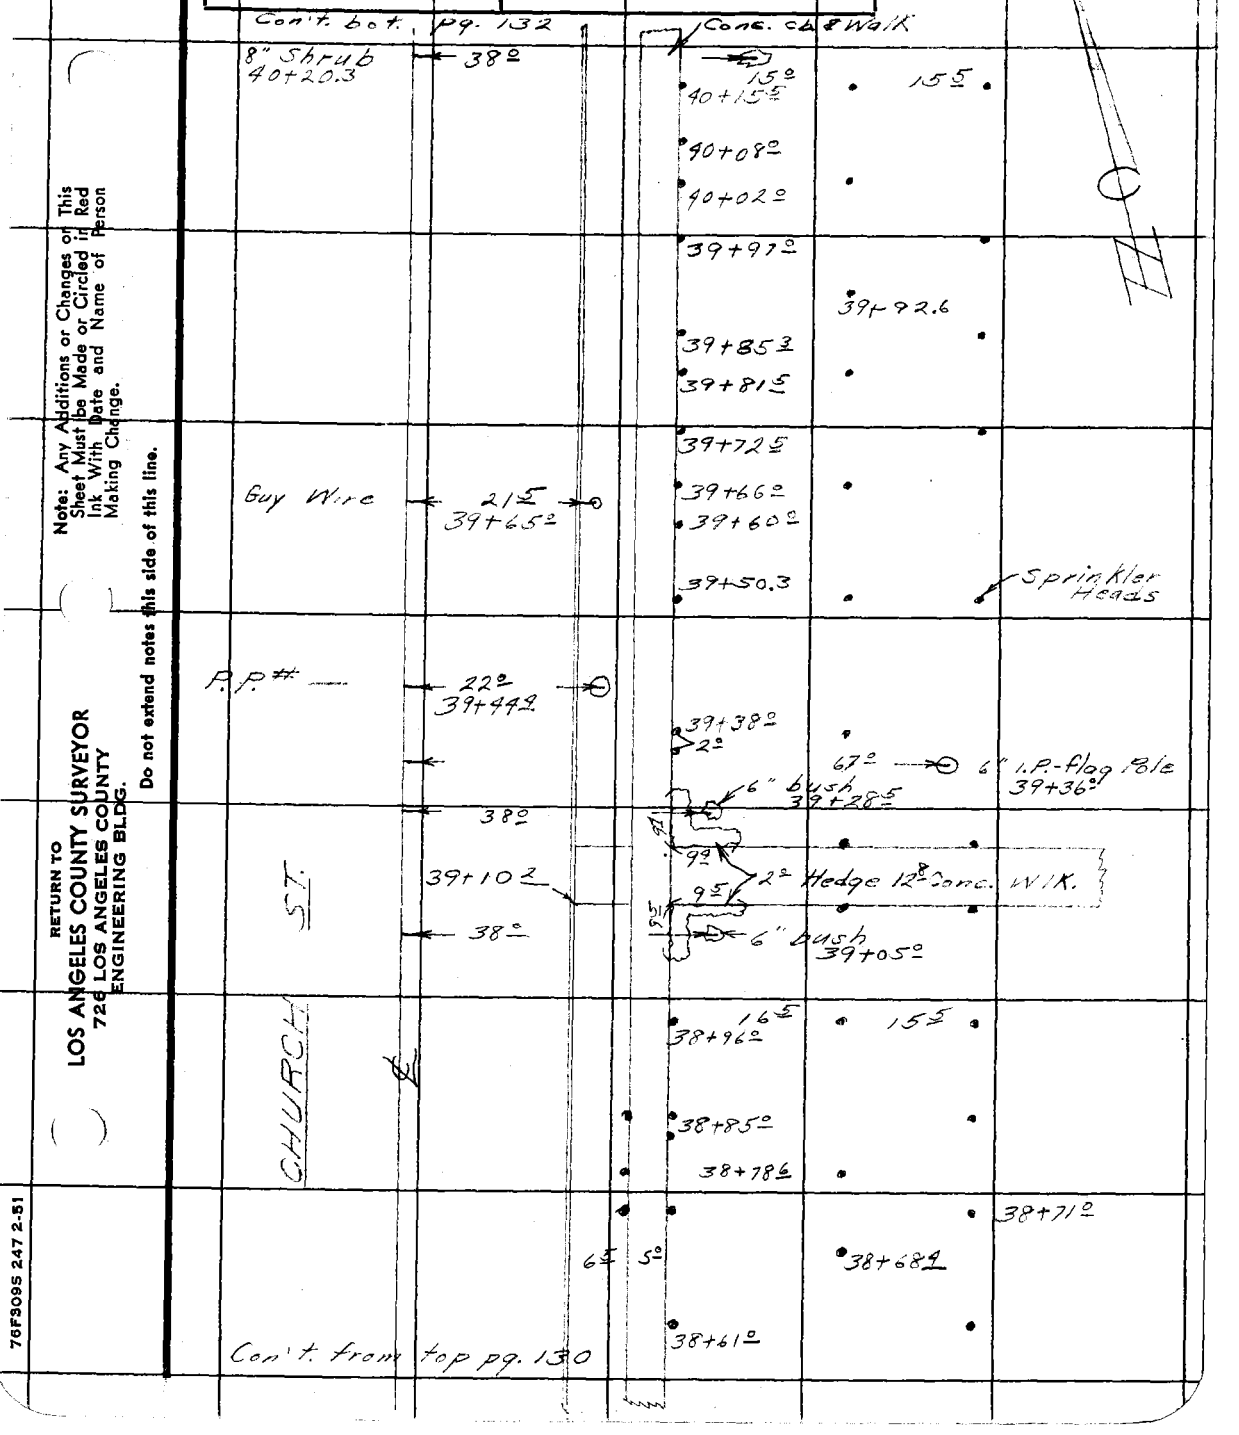

Note: Any Additions or Changes on This Sheet Must be Made or Circled in Red Ink With Date and Name of Person Making Change.

Do not extend notes this side of this line.

RETURN TO
LOS ANGELES COUNTY SURVEYOR
726 LOS ANGELES COUNTY
ENGINEERING BLDG.

76F3095 247 2-51

F.B. 1526 PG. 132

Con't. Pot. pg. 133

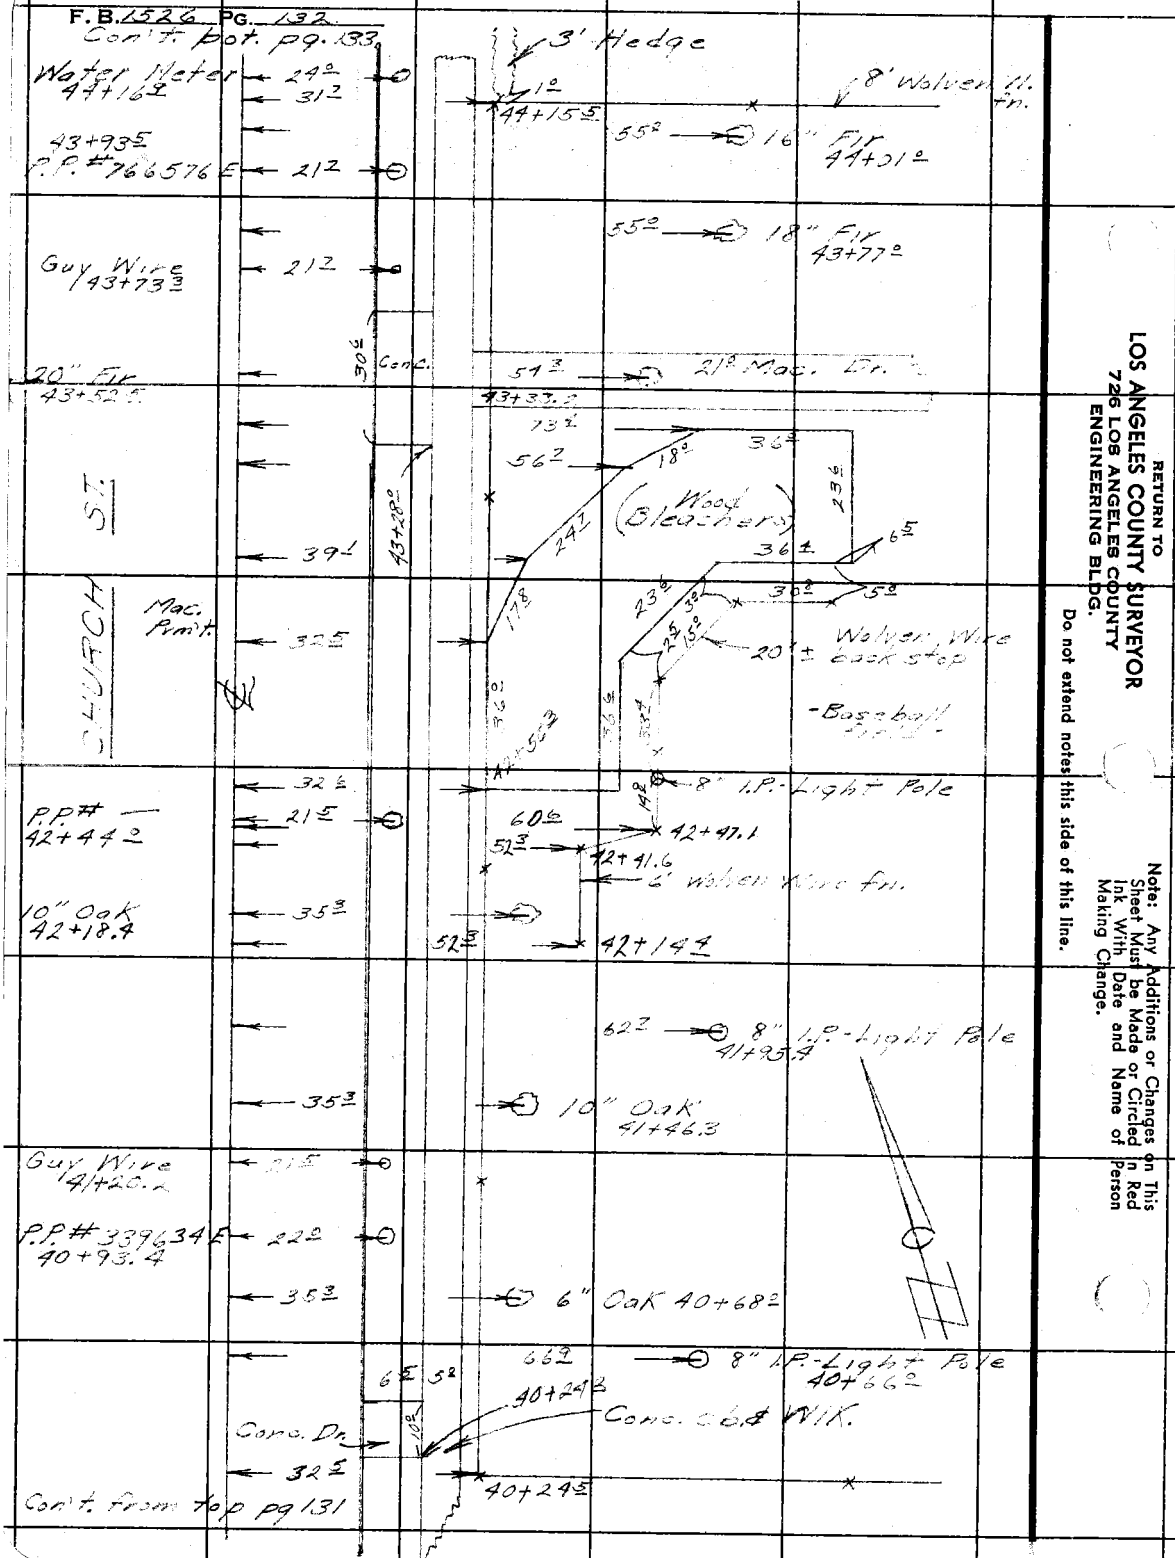

RETURN TO
LOS ANGELES COUNTY SURVEYOR
726 LOS ANGELES COUNTY
ENGINEERING BLDG.

Do not extend notes this side of this line.

Note: Any Additions or Changes on This Sheet Must be Made or Circled in Red Ink With Date and Name of Person Making Change.

F. B. 1526 PG. 133

Notes Ck'd by D. M. Finley
Map No. B-2383-2
Office Work
Checked D. M. Finley
Date APR 54

Survey of Brookshire Ave.
W. O. 8642 Tape No. ___ St'd. ___ °F
Surveyed by English
Notes English Date 12-52
Indexed A. C. Johnson

Con't. from top pg. 132

Note: Any Additions or Changes on This Sheet Must be Made or Circled in Red Ink With Date and Name of Person Making Change.

Do not extend notes this side of this line.

RETURN TO
LOS ANGELES COUNTY SURVEYOR
726 LOS ANGELES COUNTY ENGINEERING BLDG.

76F309S 247 2-51

RETURN TO
LOS ANGELES COUNTY SURVEYOR
726 LOS ANGELES COUNTY
ENGINEERING BLDG.

Note: Any Additions or Changes on This Sheet Must be Made or Circled in Red Ink With Date and Name of Person Making Change.

Do not extend notes this side of this line.

F.B. 1526 PG. 133

Notes Ck'd by D. M. Finley	Survey of Brookshire Ave.
Map No. B-2383-1	W. O. 8642 Tape No. ____ St'd. ____ °F
Office Work	Surveyed by English
Checked D. M. Finley	Notes York Date 11/52
Date APR '54	Indexed A. C. Johnson

F. B. 1576 PG. 133

Cont. on Bnd. Pg. 136

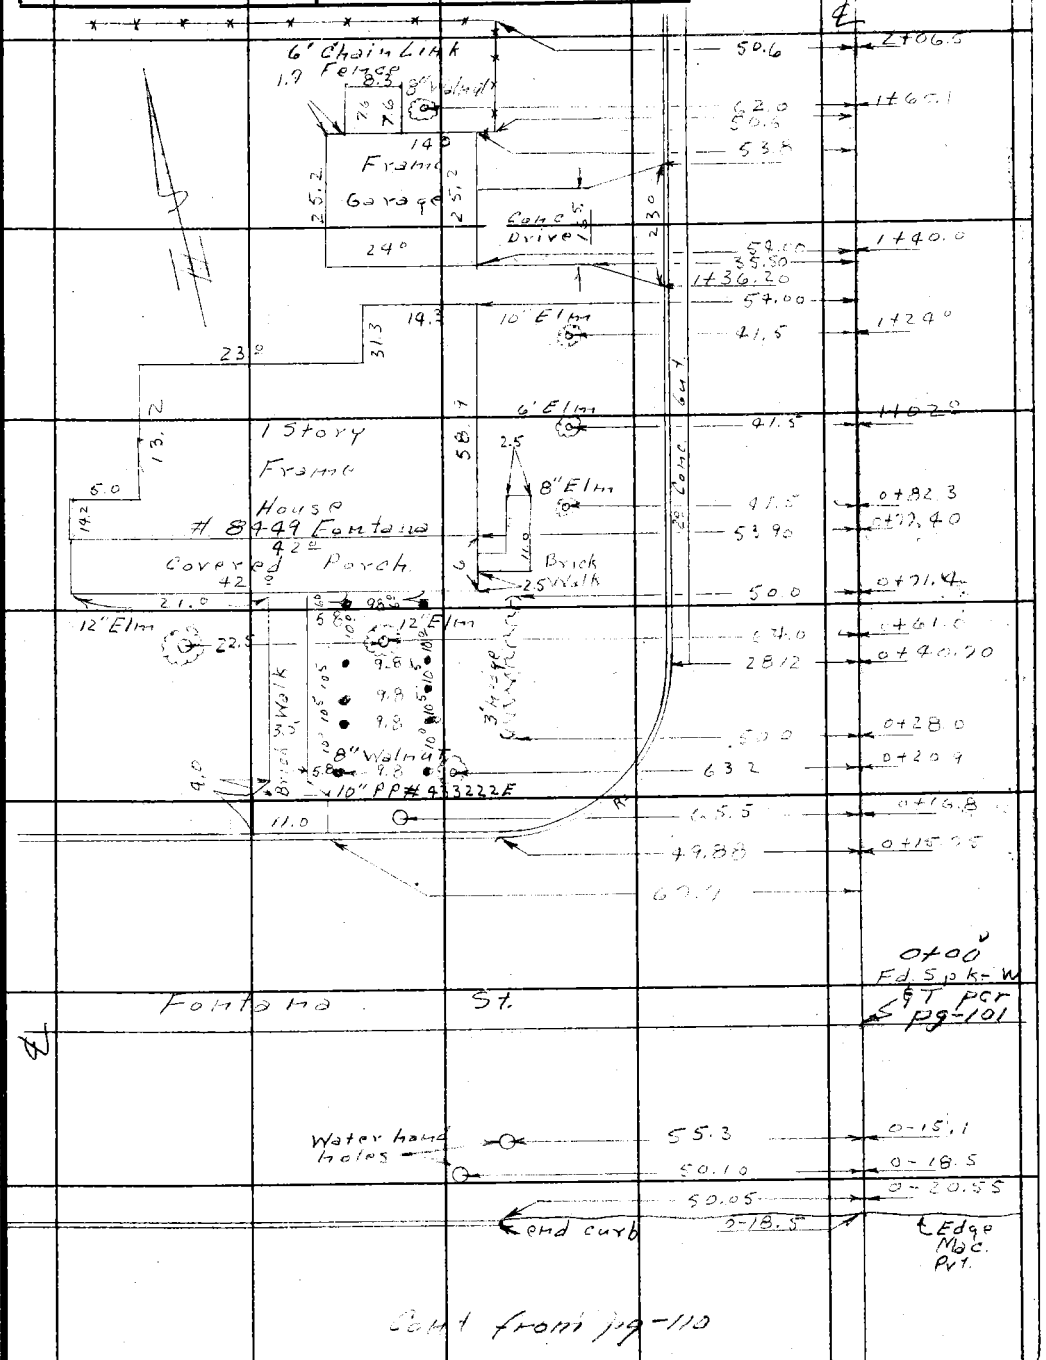

Cont from pg-110

Note: Any Additions or Changes on This Sheet Must be Made or Circled in Red Ink With Date and Name of Person Making Change.

Do not extend notes this side of this line.

RETURN TO
LOS ANGELES COUNTY SURVEYOR
726 LOS ANGELES COUNTY
ENGINEERING BLDG.

76F309S 247 2-51

F.B. 1526 PG. 136

Cont. on Bot. Pg. 137

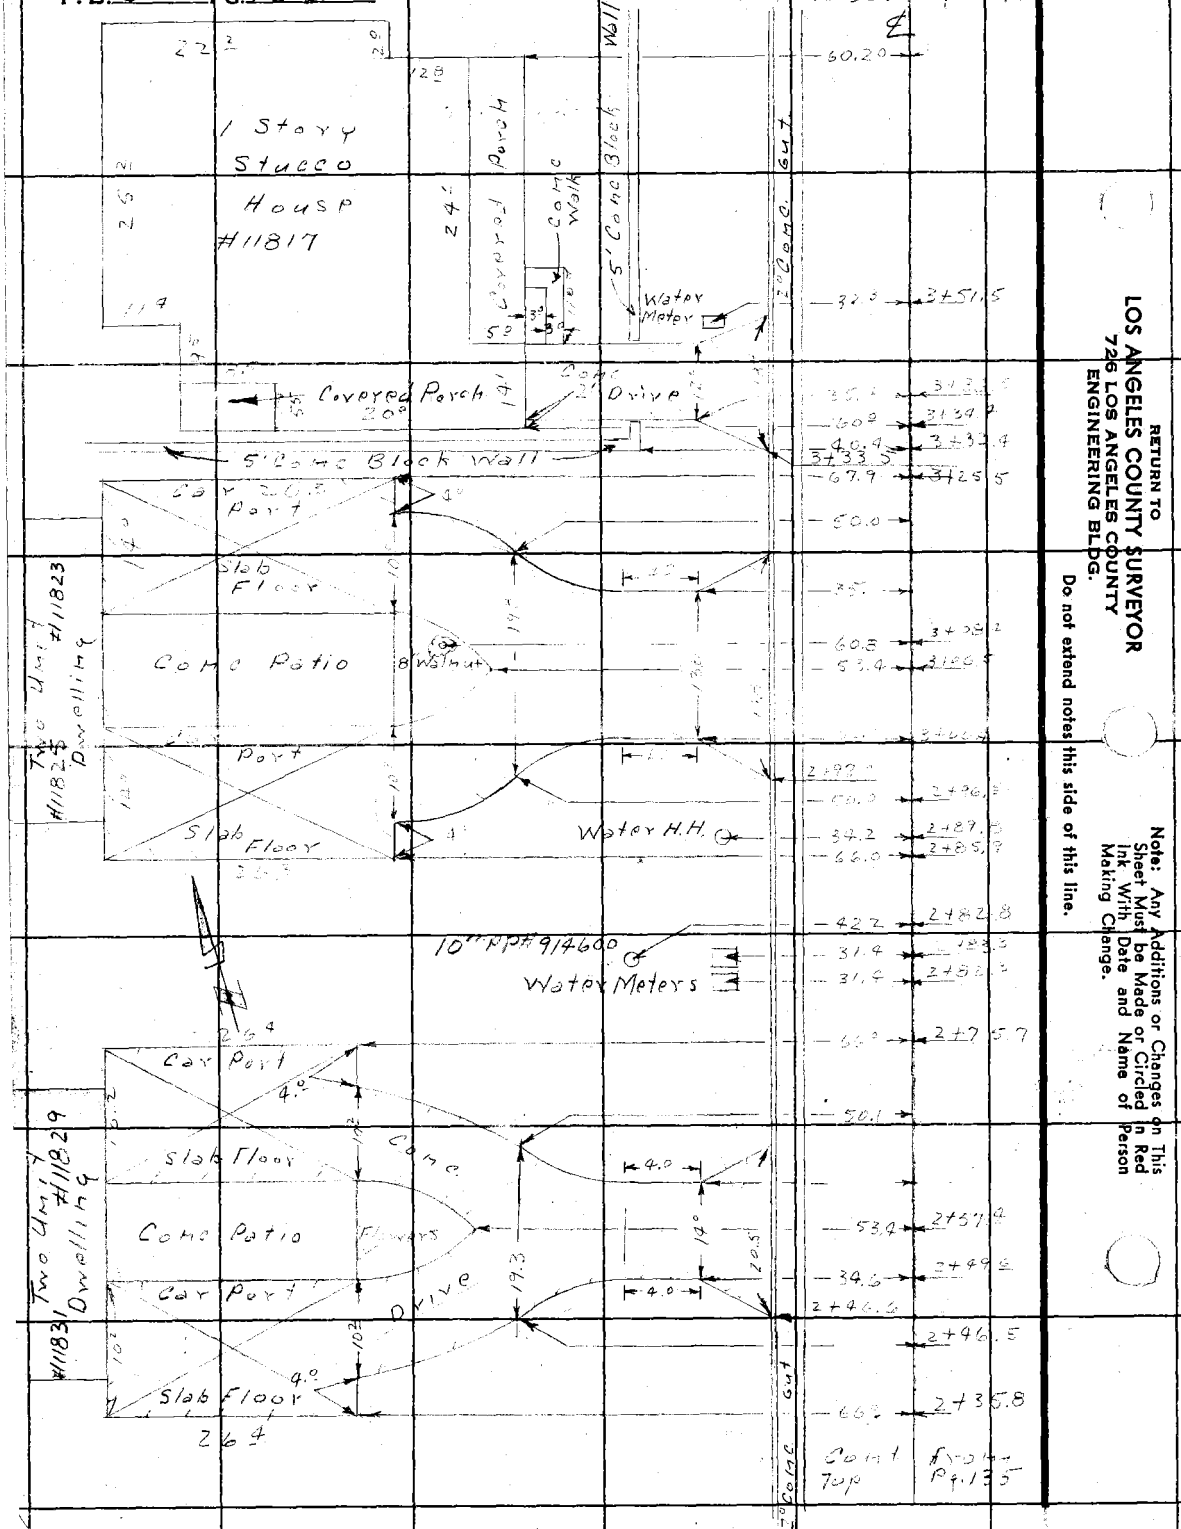

RETURN TO
LOS ANGELES COUNTY SURVEYOR
726 LOS ANGELES COUNTY
ENGINEERING BLDG.

Do not extend notes this side of this line.

Note: Any Additions or Changes on This Sheet Must be Made or Circled in Red Ink With Date and Name of Person Making Change.

Notes Ck'd by D. M. Pinley	Survey of Brookshire Ave
Map No. B-2383-1	W. O. 8642 Tape No. ____ St'd. ____ °F
Office Work	Surveyed by English
Checked D. M. Pinley	Notes York Date 11/52
Date APR '54	Indexed A. C. Johnson

F. B. [illegible] Pg. ____

Cont. on bot. Pg. 138

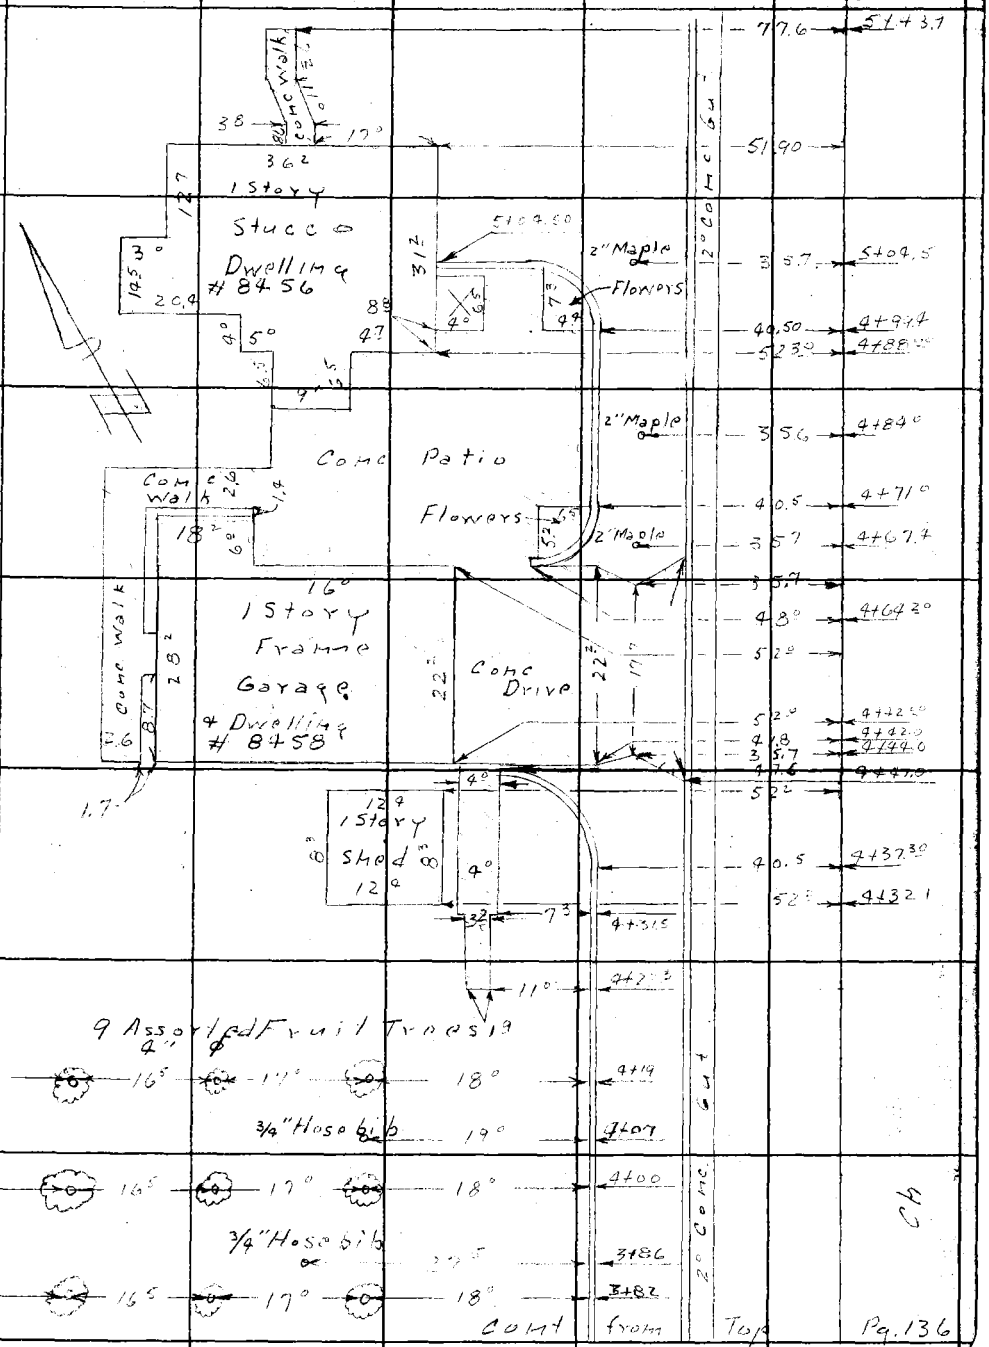

Note: Any Additions or Changes on This Sheet Must be Made or Circled in Red Ink With Date and Name of Person Making Change.

Do not extend notes this side of this line.

RETURN TO
LOS ANGELES COUNTY SURVEYOR
726 LOS ANGELES COUNTY
ENGINEERING BLDG.

76F309S 247 2-51

F. B. 1526 Pg. 138

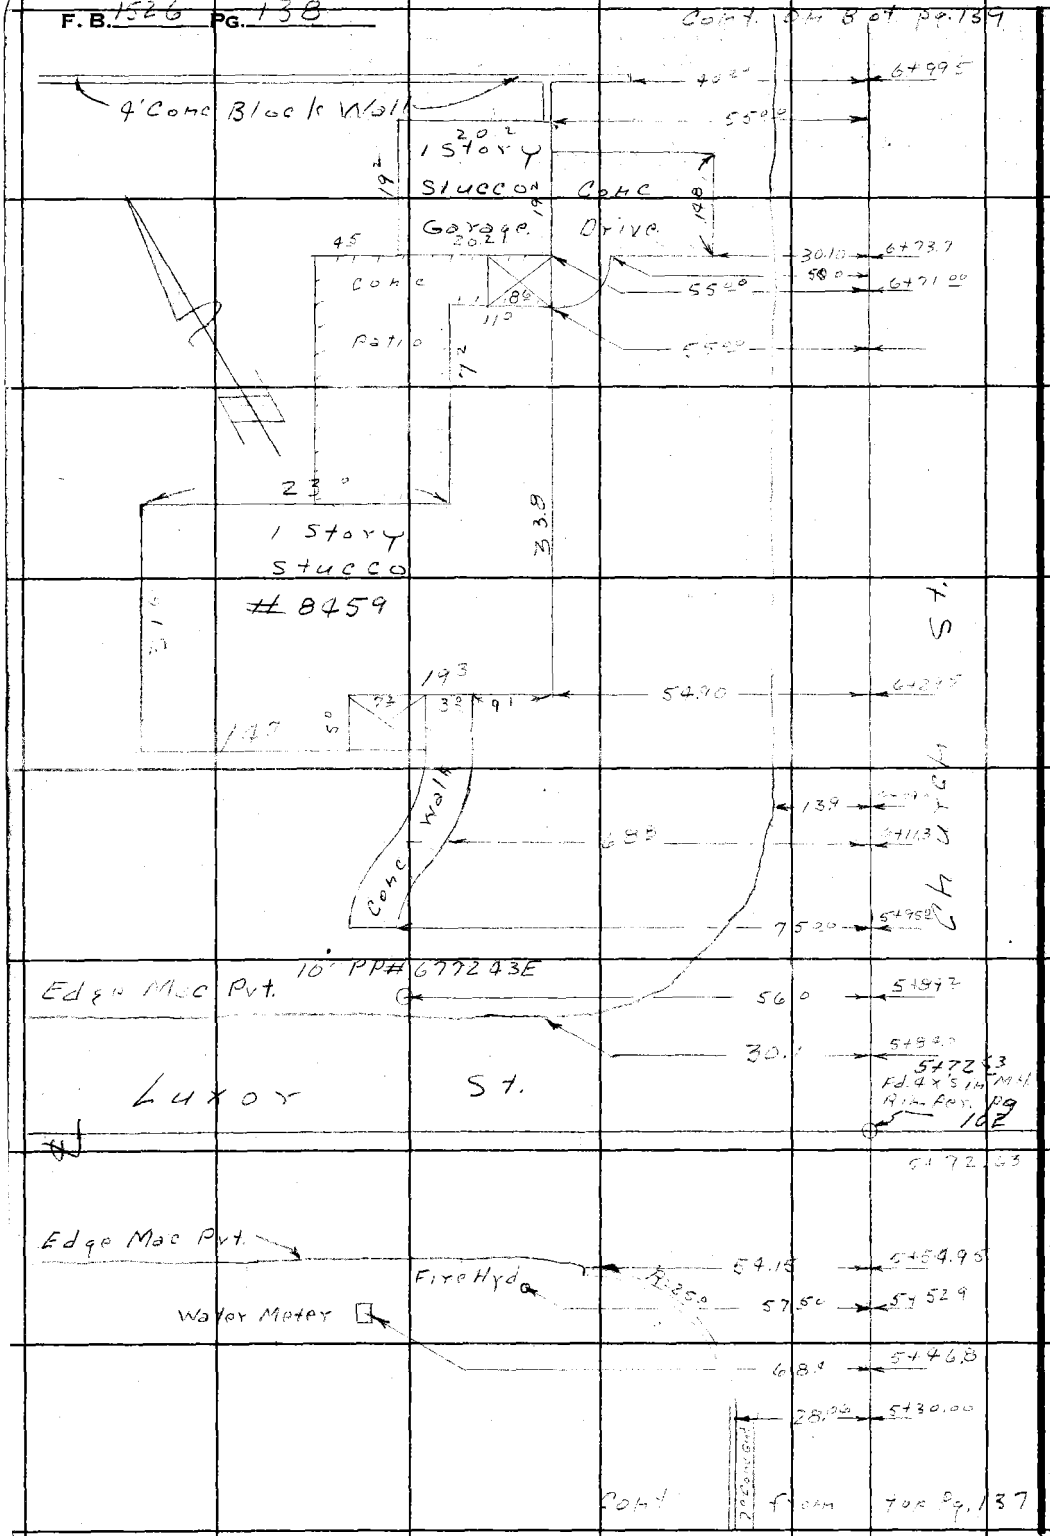

RETURN TO
LOS ANGELES COUNTY SURVEYOR
726 LOS ANGELES COUNTY
ENGINEERING BLDG.

Do not extend notes this side of this line.

Note: Any Additions or Changes on This Sheet Must be Made or Circled in Red Ink With Date and Name of Person Making Change.

Notes Ck'd by D. M. Finley	Survey of Brookshire Ave
Map No. B-2383-1	W. O. 8142 Tape No. St'd. °F
Office Work	Surveyed by English
Checked D. M. Finley	Notes Book Date 12/52
Date APR 54	Indexed A. C. Johnson

F. B. 153 Pg. 138

Cont. from Bot. pg. 140

Note: Any Additions or Changes on This Sheet Must be Made or Circled in Red Ink With Date and Name of Person Making Change.

Do not extend notes this side of this line.

RETURN TO
LOS ANGELES COUNTY SURVEYOR
726 LOS ANGELES COUNTY
ENGINEERING BLDG.

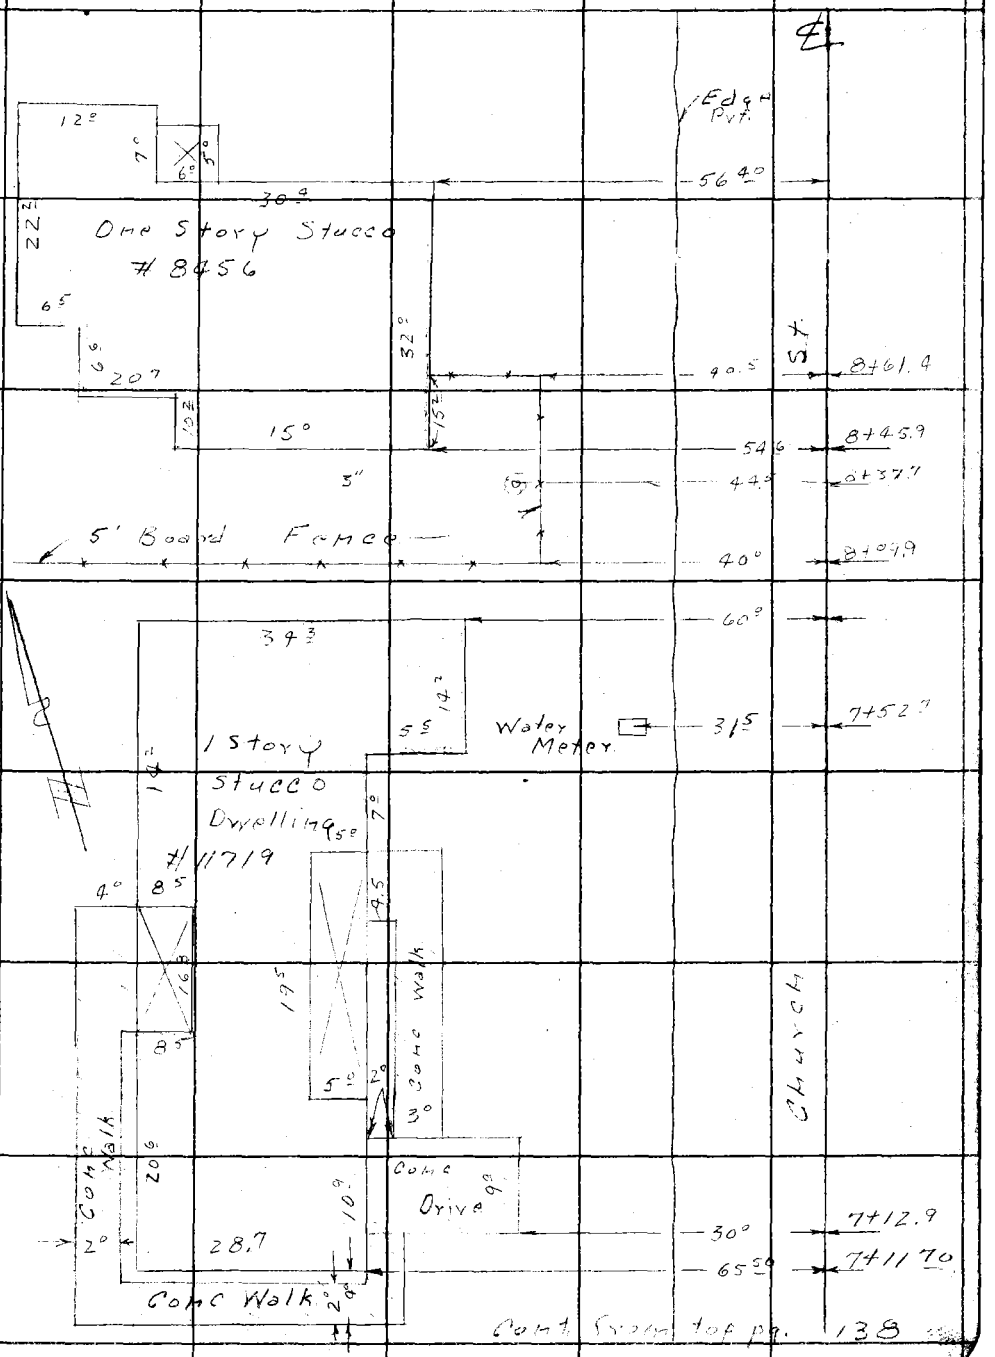

78F3095 247 2-51

F. B. 1526 PG. 140

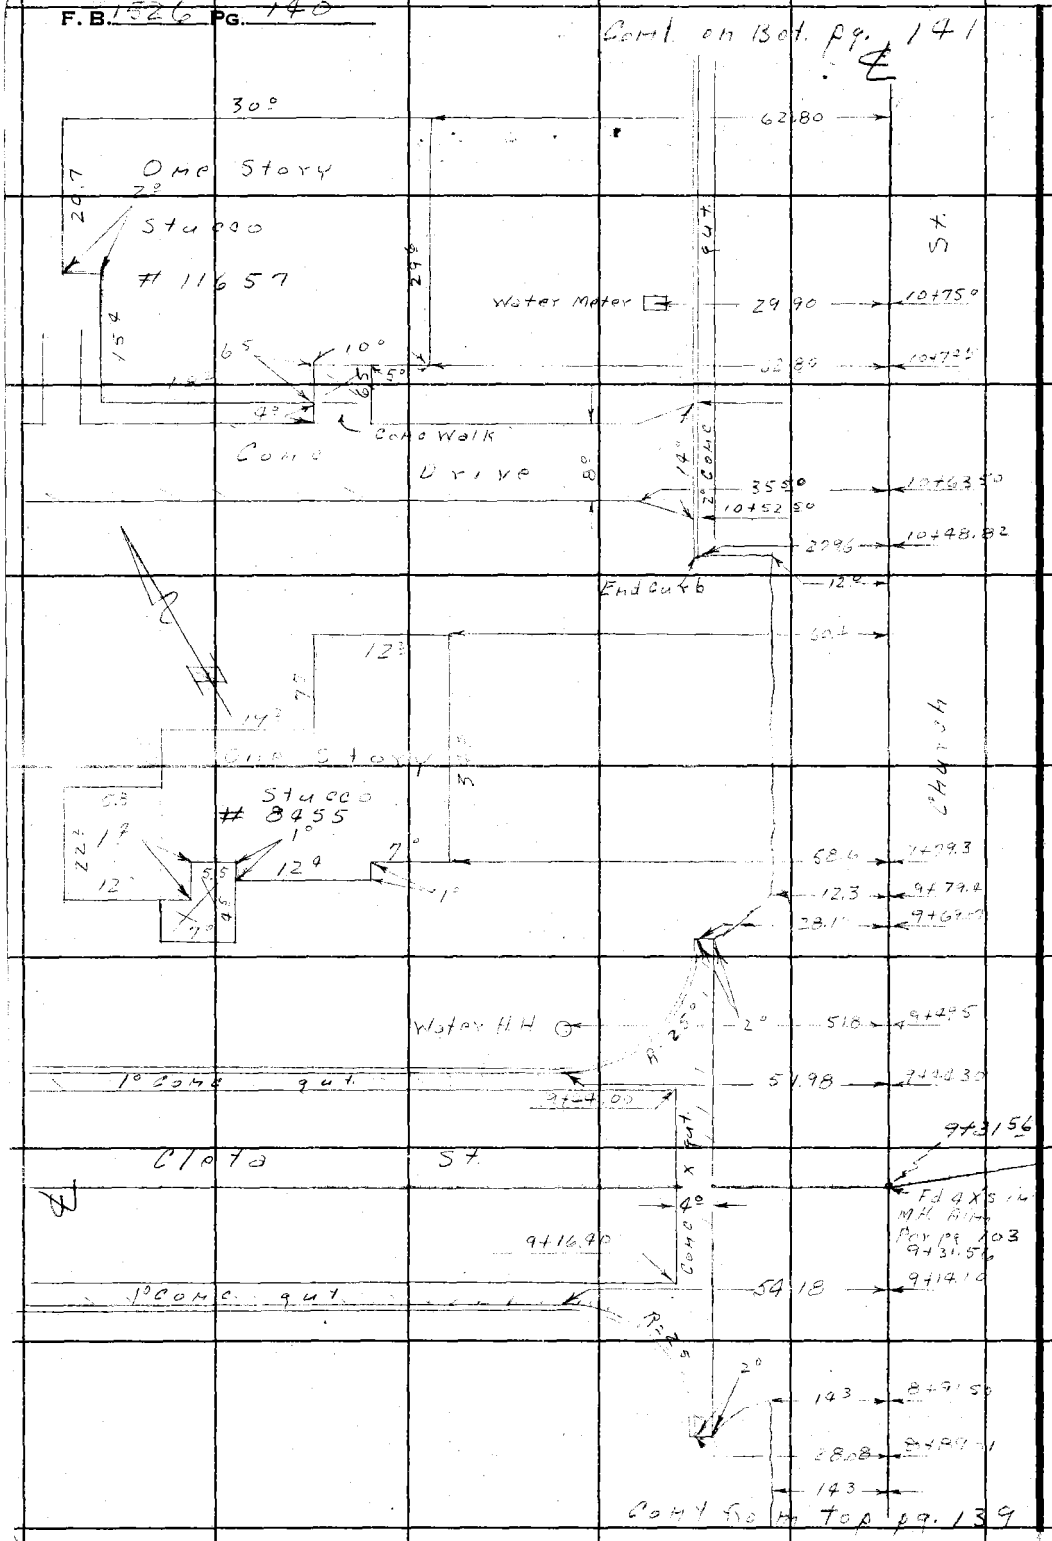

RETURN TO
LOS ANGELES COUNTY SURVEYOR
726 LOS ANGELES COUNTY
ENGINEERING BLDG.

Do not extend notes this side of this line.

Note: Any Additions or Changes on This Sheet Must be Made or Circled in Red Ink With Date and Name of Person Making Change.

Notes Ck'd by D. M. Finley	Survey of Brookshire Ave
Map No. B-2383-1	W. O. [illegible] Tape No. ____ St'd. ____ °F
Office Work ____	Surveyed by English
Checked D. M. Finley	Notes York Date 12/52
Date APR . '54	Indexed C. Johnson

F. B. [illegible] Pg. 141

Cont on Lot pg. 142

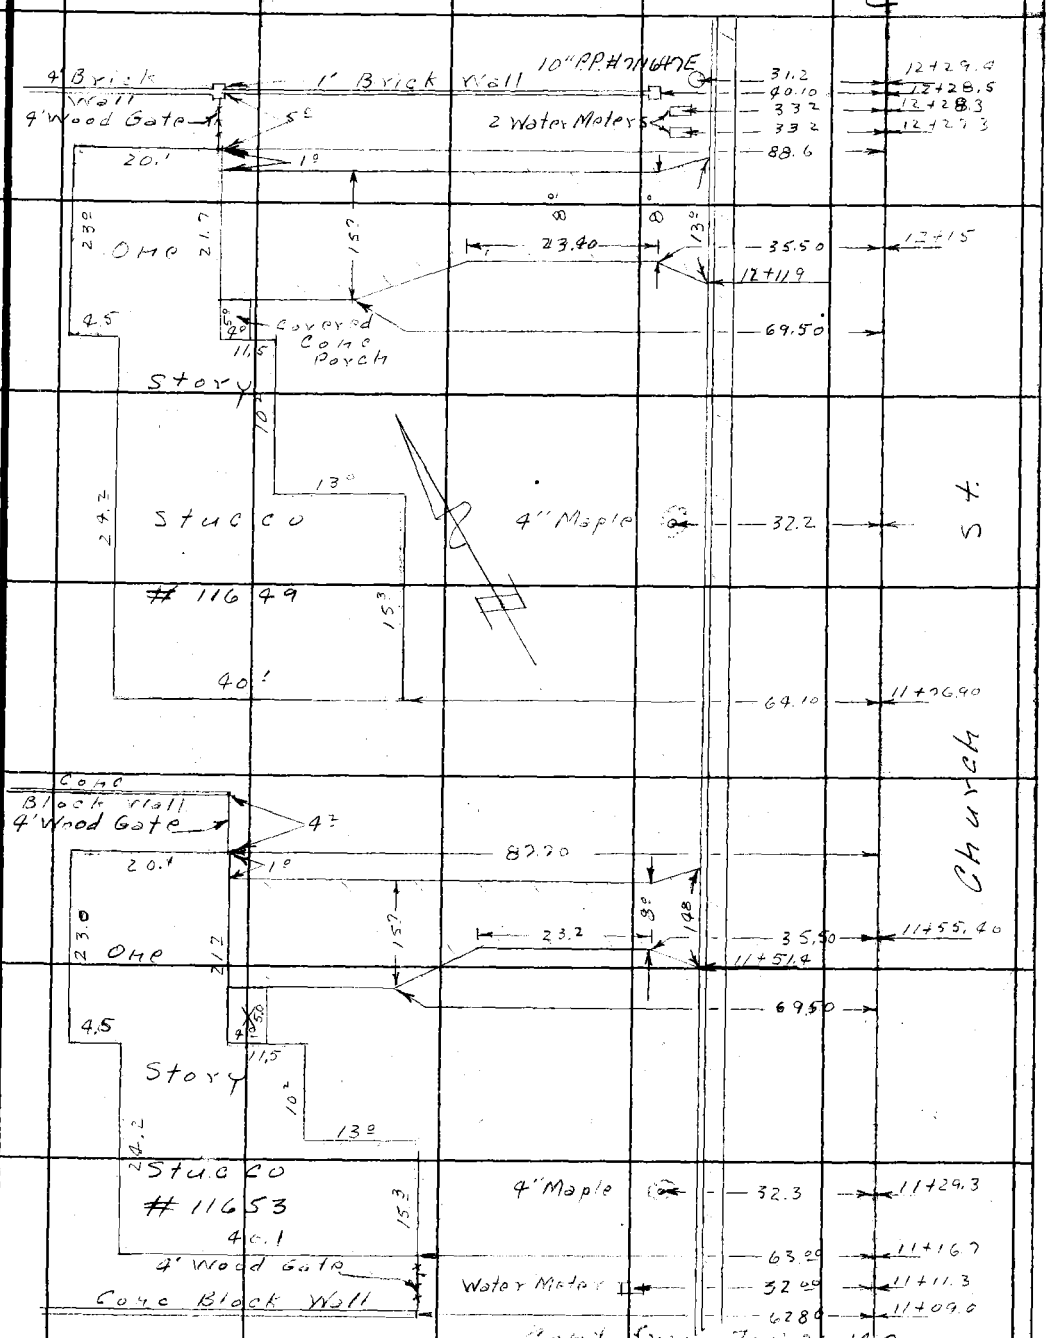

Cont from Top pg. 140

Note: Any Additions or Changes on This Sheet Must be Made or Circled in Red Ink With Date and Name of Person Making Change.

Do not extend notes this side of this line.

RETURN TO
LOS ANGELES COUNTY SURVEYOR
726 LOS ANGELES COUNTY
ENGINEERING BLDG.

76F309S 247 2-51

F. B. 1526 Pg. 142

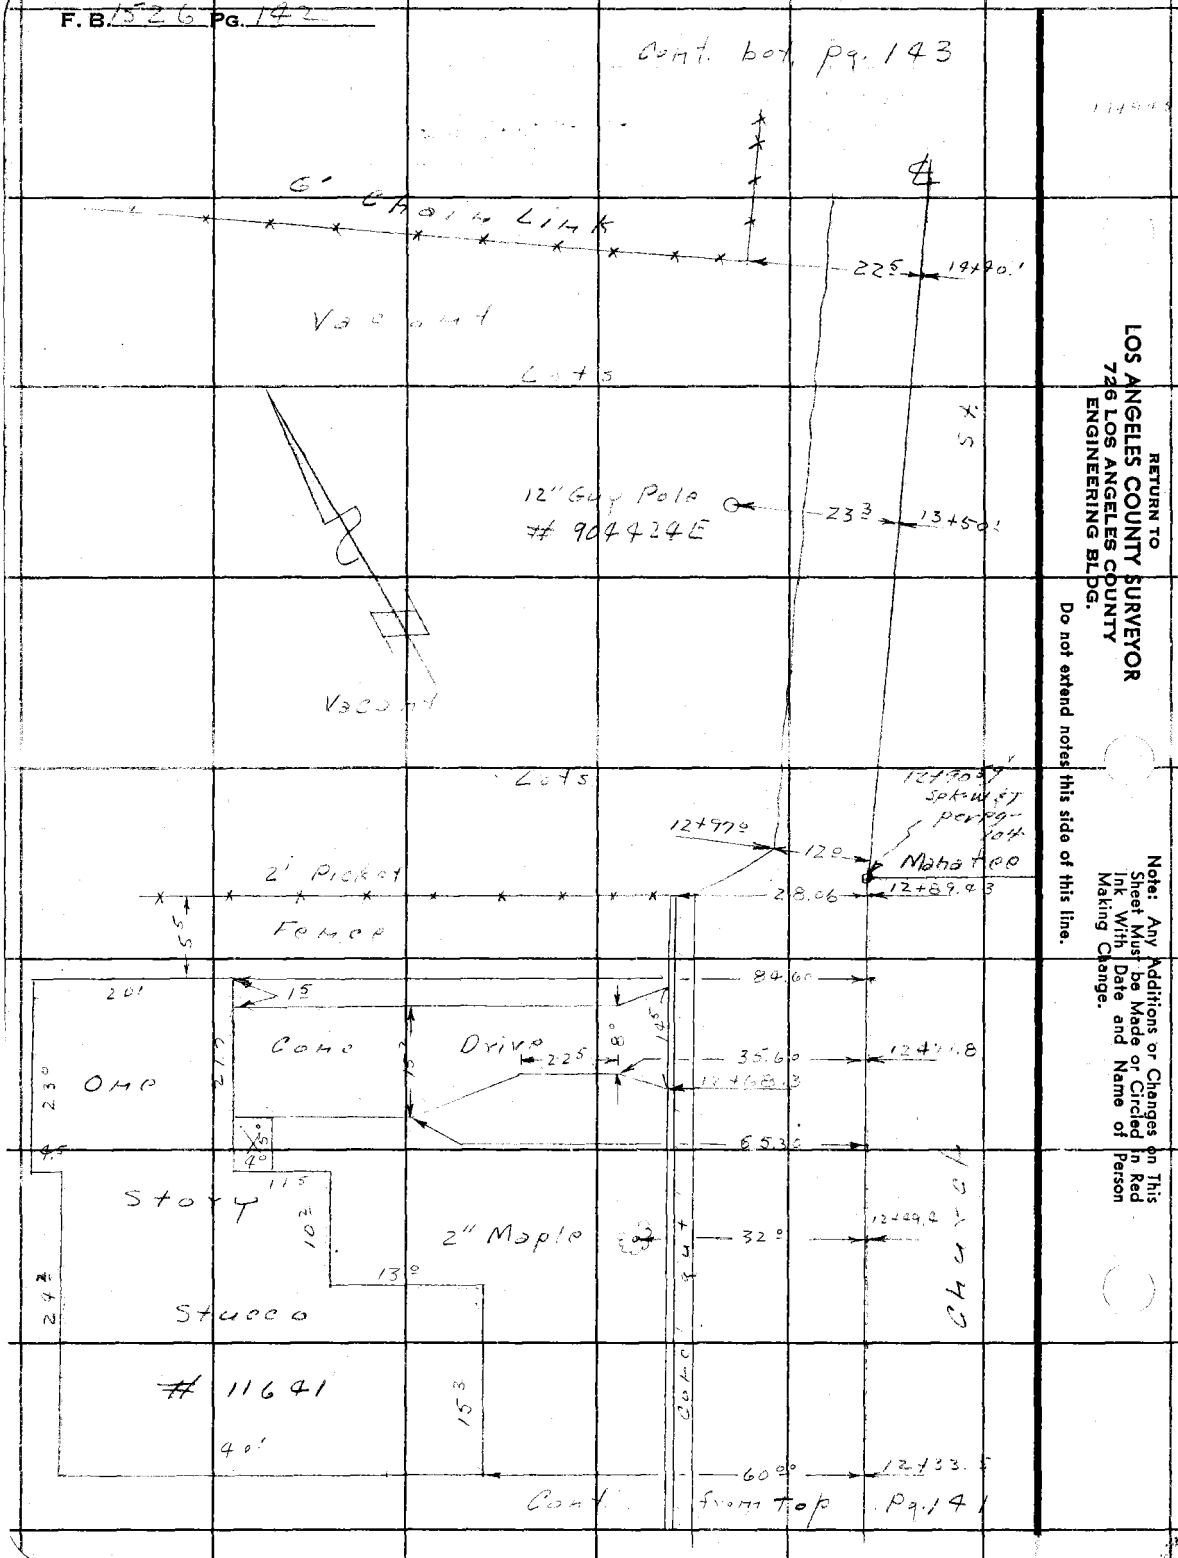

RETURN TO
LOS ANGELES COUNTY SURVEYOR
726 LOS ANGELES COUNTY
ENGINEERING BLDG.

Do not extend notes this side of this line.

Note: Any Additions or Changes on This Sheet Must be Made or Circled in Red Ink With Date and Name of Person Making Change.

Notes Ck'd by D. M. Finley	Survey of Brookshire Ave
Map No. B-2383-1	W. O. [illegible] Tape No. ____ St'd. ____ °F
Office Work	Surveyed by English
Checked D. M. Finley	Notes York Date 12/52
Date APR 54	Indexed K. C. Johnson

F. B. [illegible] PG. [illegible]

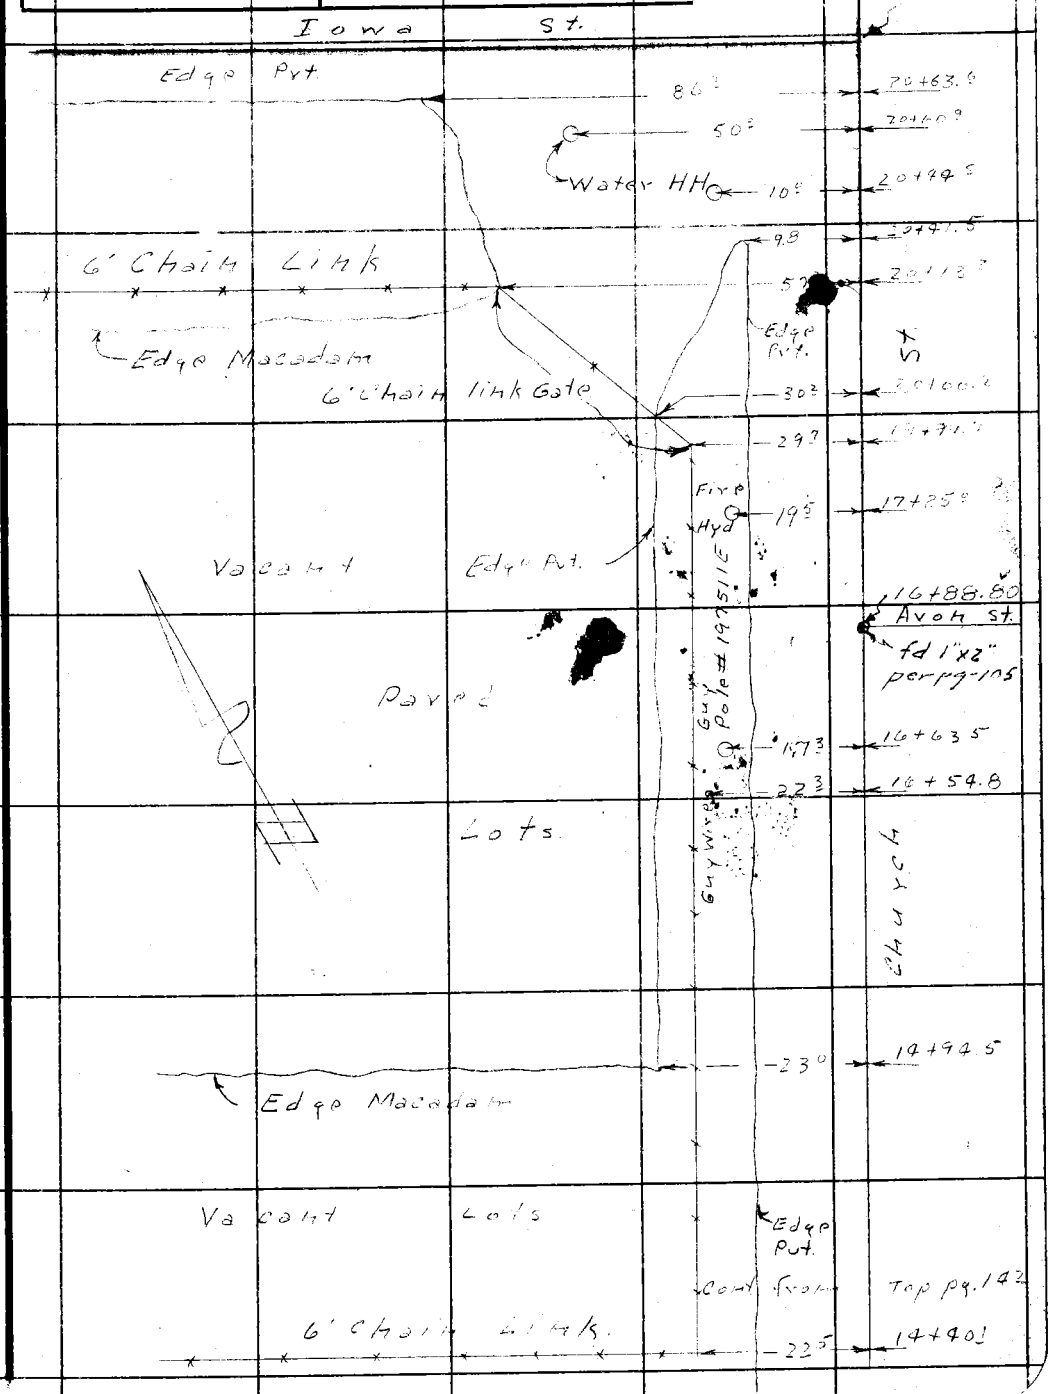

Note: Any Additions or Changes on This Sheet Must be Made or Circled in Red Ink With Date and Name of Person Making Change.

Do not extend notes this side of this line.

RETURN TO
LOS ANGELES COUNTY SURVEYOR
726 LOS ANGELES COUNTY
ENGINEERING BLDG.

76F309S 247 2-51

F. B. 1526 PG. 144

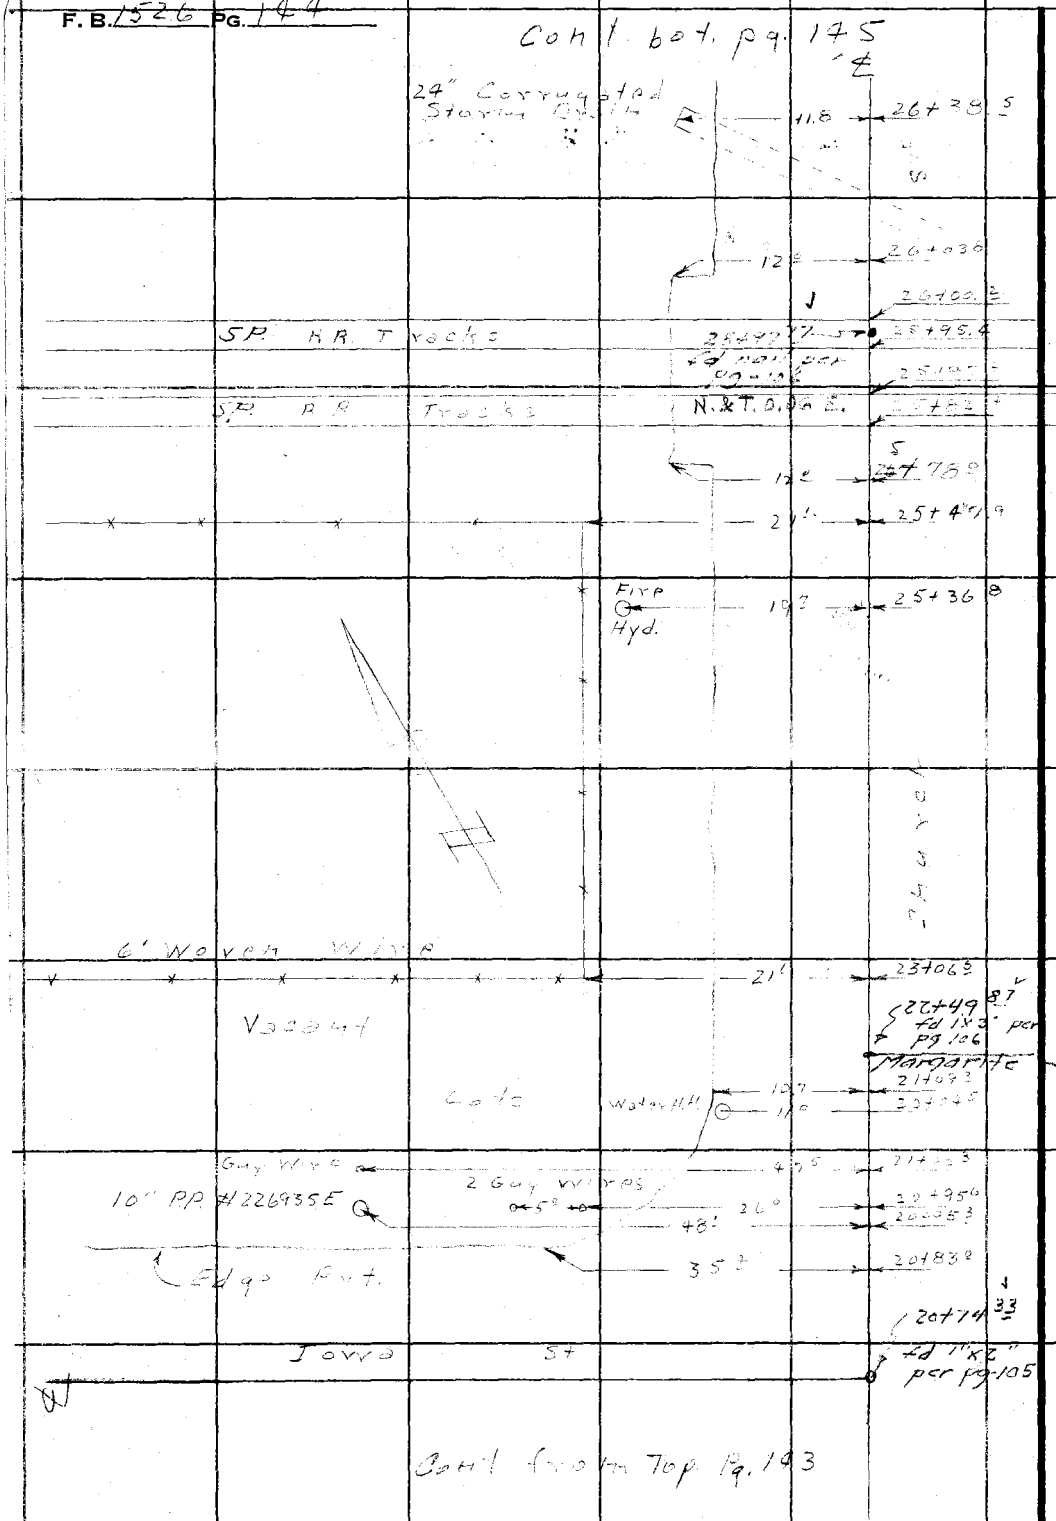

RETURN TO
LOS ANGELES COUNTY SURVEYOR
726 LOS ANGELES COUNTY
ENGINEERING BLDG.

Do not extend notes this side of this line.

Note: Any Additions or Changes on This Sheet Must be Made or Circled in Red Ink With Date and Name of Person Making Change.

Notes Ck'd by D. M. Finley	Survey of Brookshire Ave
Map No. B-2383-1	W. O. 8643 Tape No. ____ St'd. ____ °F
Office Work	Surveyed by English
Checked D. M. Finley	Notes [illegible] Date 12/5 2
Date APR 34	Indexed A. C. Johnson

F. B. [illegible] PG. [illegible]

Cont. bot. pg. 146

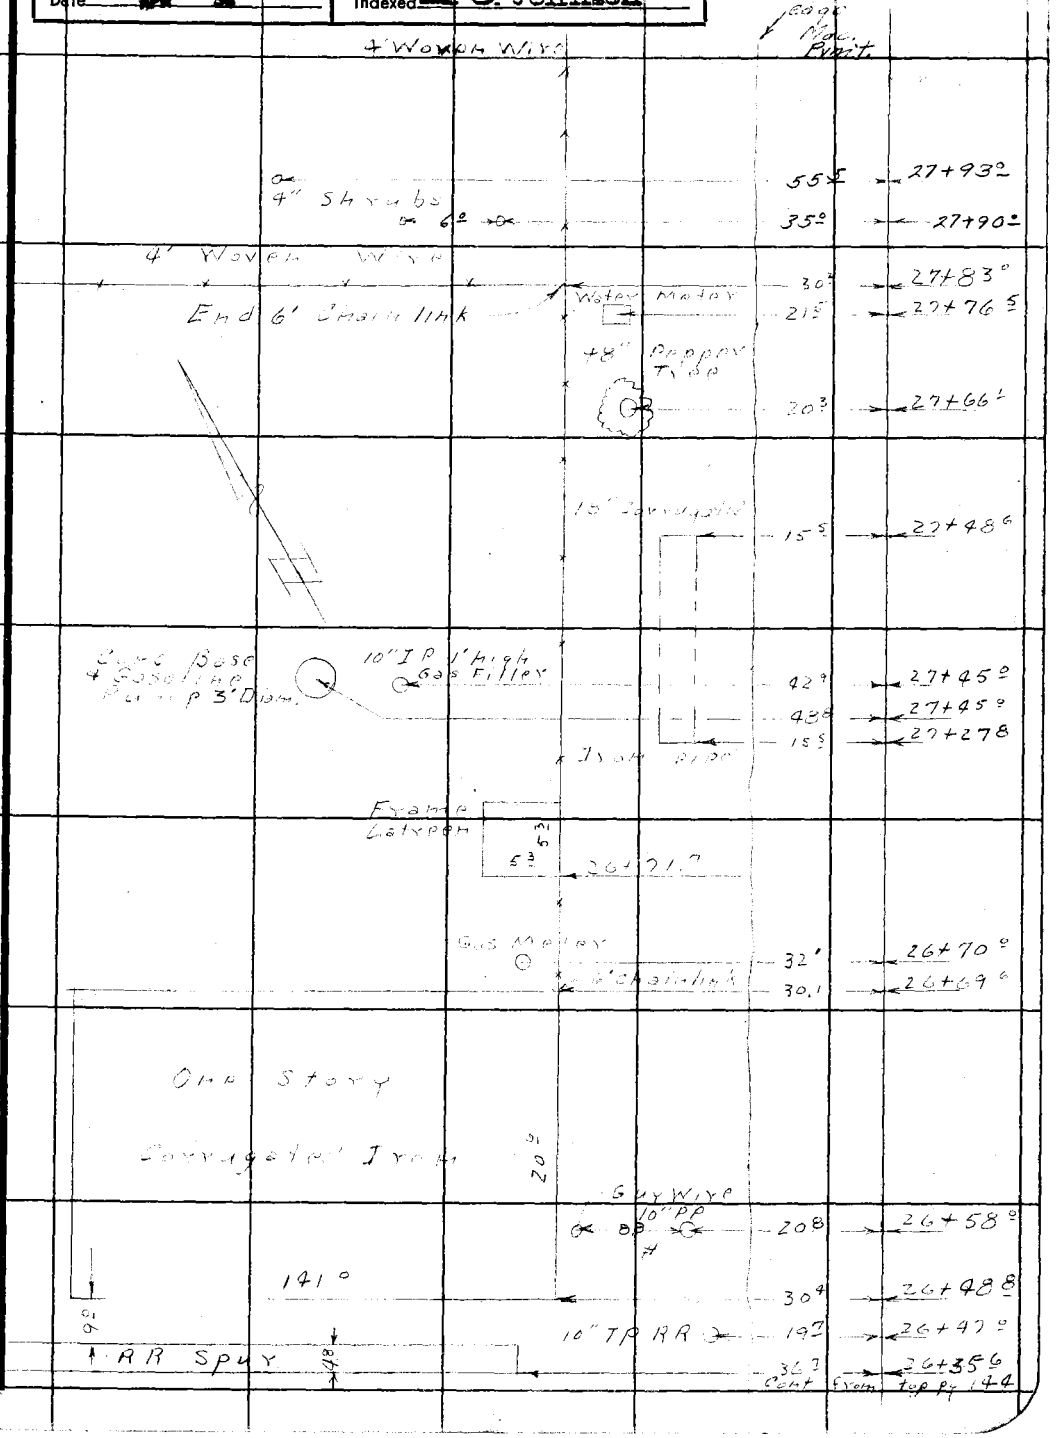

Note: Any Additions or Changes on This Sheet Must be Made or Circled in Red Ink With Date and Name of Person Making Change.

Do not extend notes this side of this line.

RETURN TO
LOS ANGELES COUNTY SURVEYOR
726 LOS ANGELES COUNTY
ENGINEERING BLDG.

76F309S 247 2-51

F. B. 526 PG. 145

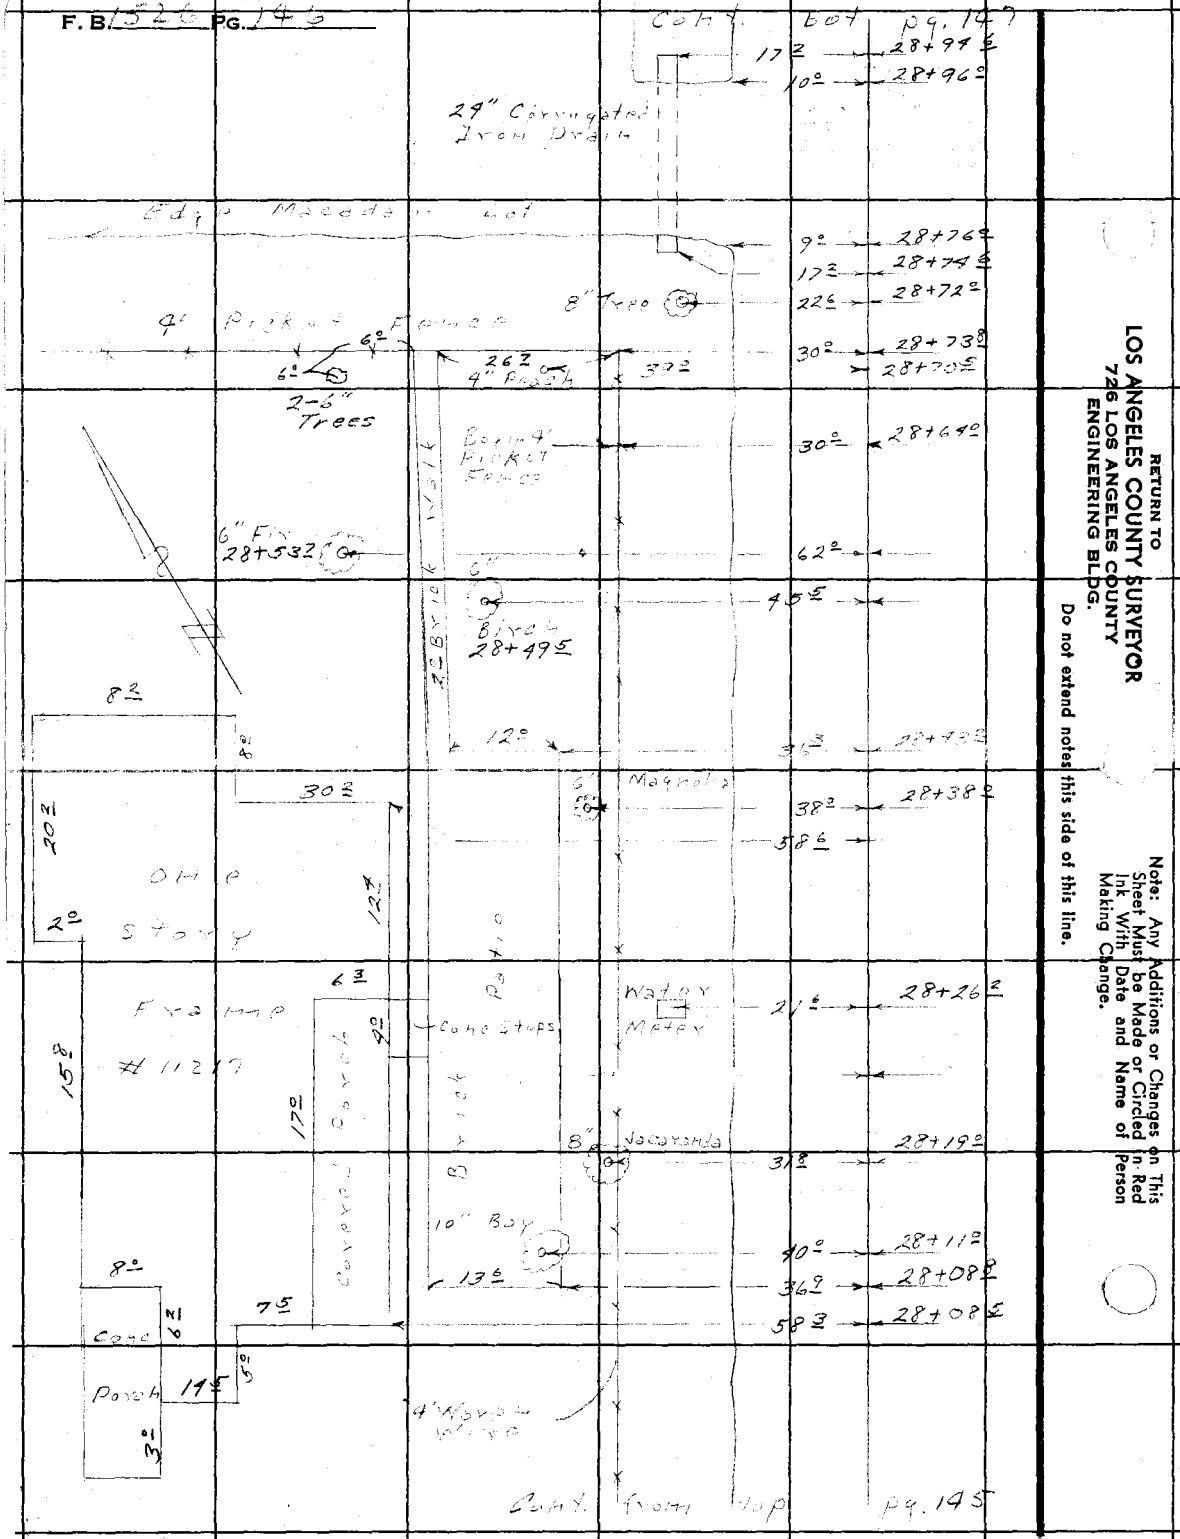

RETURN TO
LOS ANGELES COUNTY SURVEYOR
726 LOS ANGELES COUNTY
ENGINEERING BLDG.

Do not extend notes this side of this line.

Note: Any Additions or Changes on This Sheet Must be Made or Circled in Red Ink With Date and Name of Person Making Change.

Notes Ck'd by D. M. Finley	Survey of Brookshire Ave.
Map No. B-2383-1	W. O. 8642 Tape No. ____ St'd. ____ °F
Office Work	Surveyed by English
Checked D. M. Finley	Notes York Date 12/5[illegible]
Date APR '54	Indexed A. C. Johnson

F. B. [illegible] PG. 149

Cont. bot. pg. 148

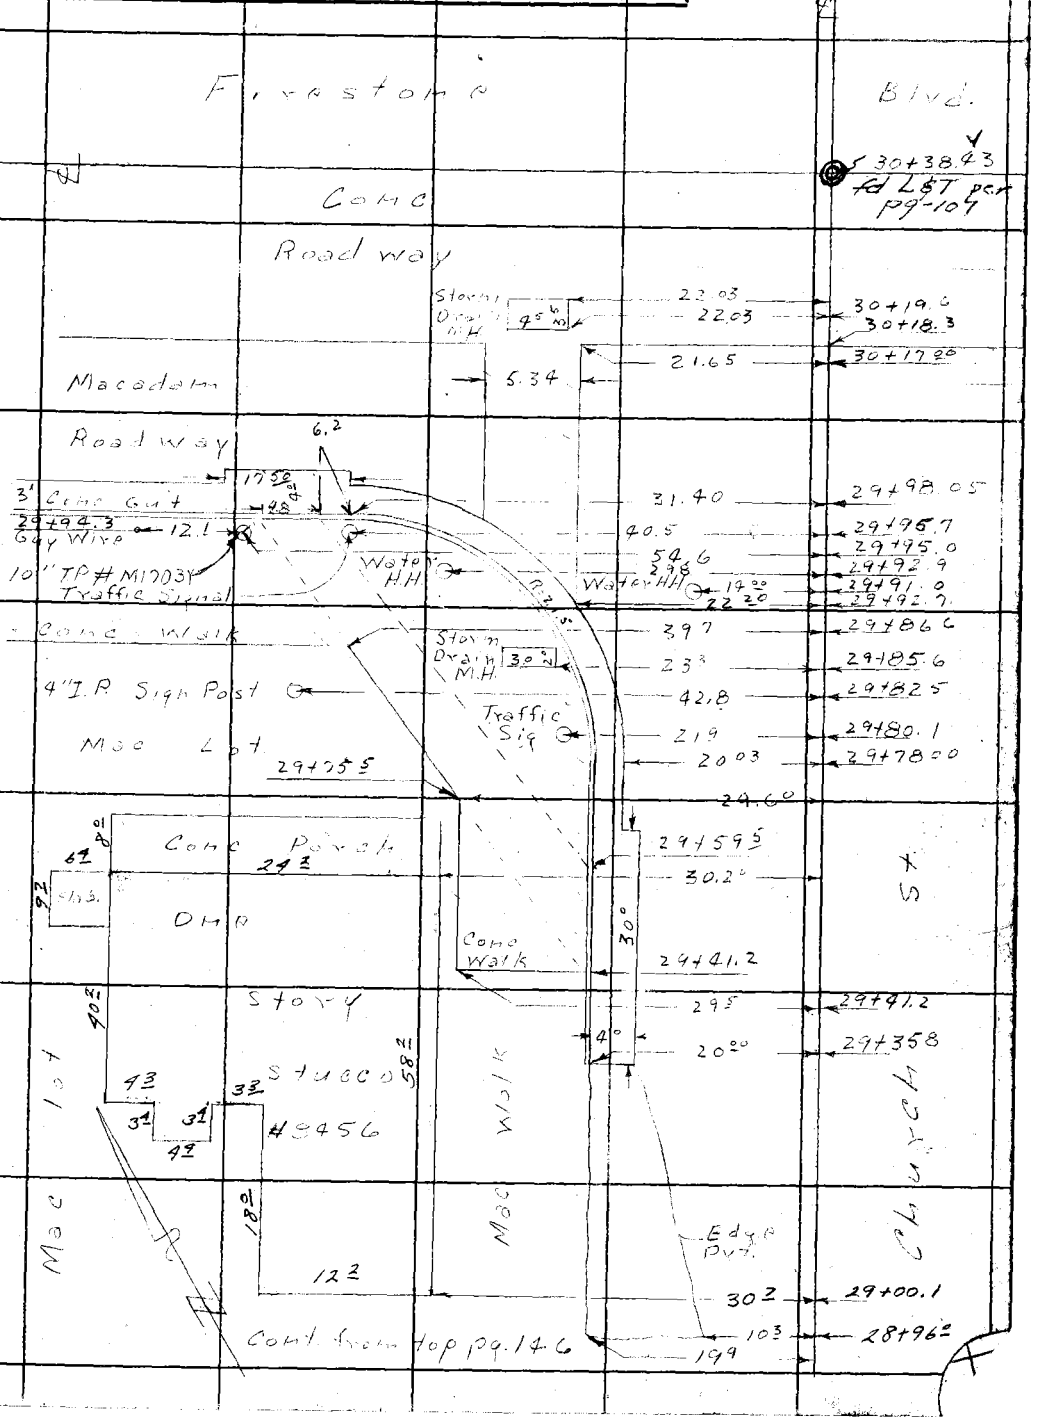

Note: Any Additions or Changes on This Sheet Must be Made or Circled in Red Ink With Date and Name of Person Making Change.

Do not extend notes this side of this line.

RETURN TO
LOS ANGELES COUNTY SURVEYOR
726 LOS ANGELES COUNTY
ENGINEERING BLDG.

76F309S 247 2-51

F. B. 1526 PG. 148

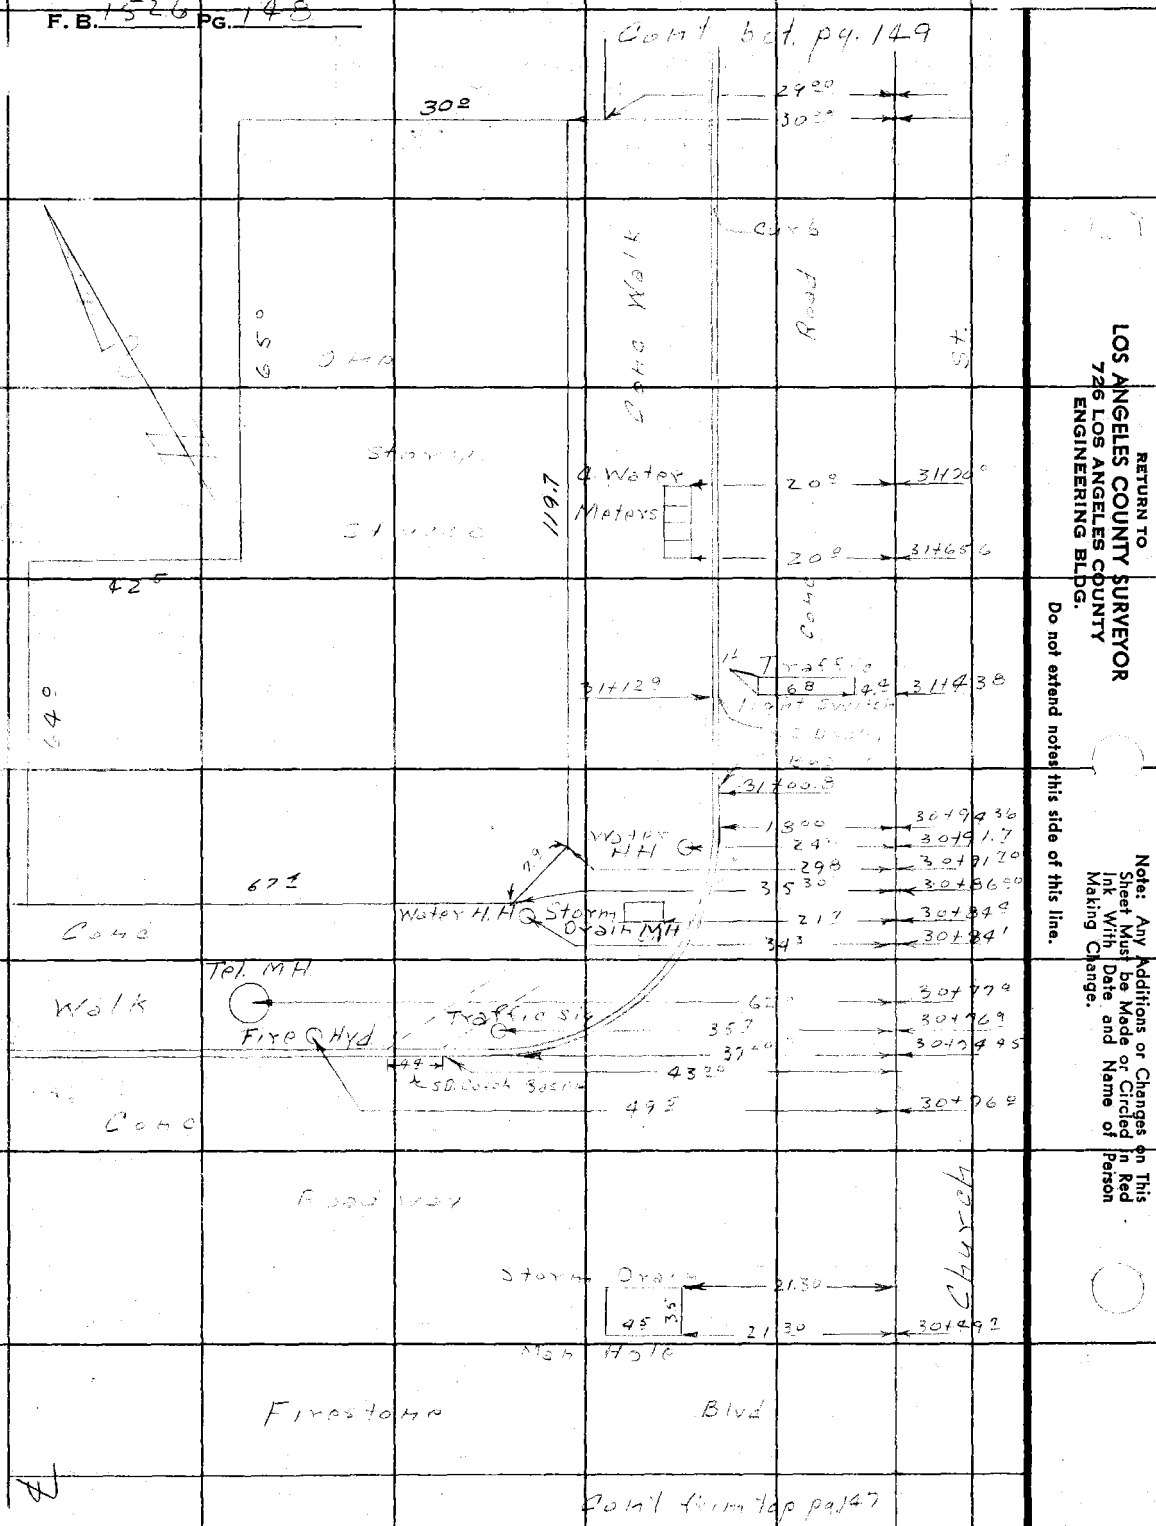

RETURN TO
LOS ANGELES COUNTY SURVEYOR
726 LOS ANGELES COUNTY
ENGINEERING BLDG.

Do not extend notes this side of this line.

Note: Any Additions or Changes on This Sheet Must be Made or Circled in Red Ink With Date and Name of Person Making Change.

Notes Ck'd by D. M. Finley	Survey of Brooks Ave
Map No. B-2383-2	W. O. ____ Tape No. ____ St'd. ____ °F
Office Work ____	Surveyed by ____
Checked D. M. Finley	Notes ____ Date ____
Date APR '54	Indexed C. Johnson

F. B. 2526 PG. 144

Note: Any Additions or Changes on This Sheet Must be Made or Circled in Red Ink With Date and Name of Person Making Change.

Do not extend notes this side of this line.

RETURN TO
LOS ANGELES COUNTY SURVEYOR
726 LOS ANGELES COUNTY
ENGINEERING BLDG.

76F3095 247 2-51

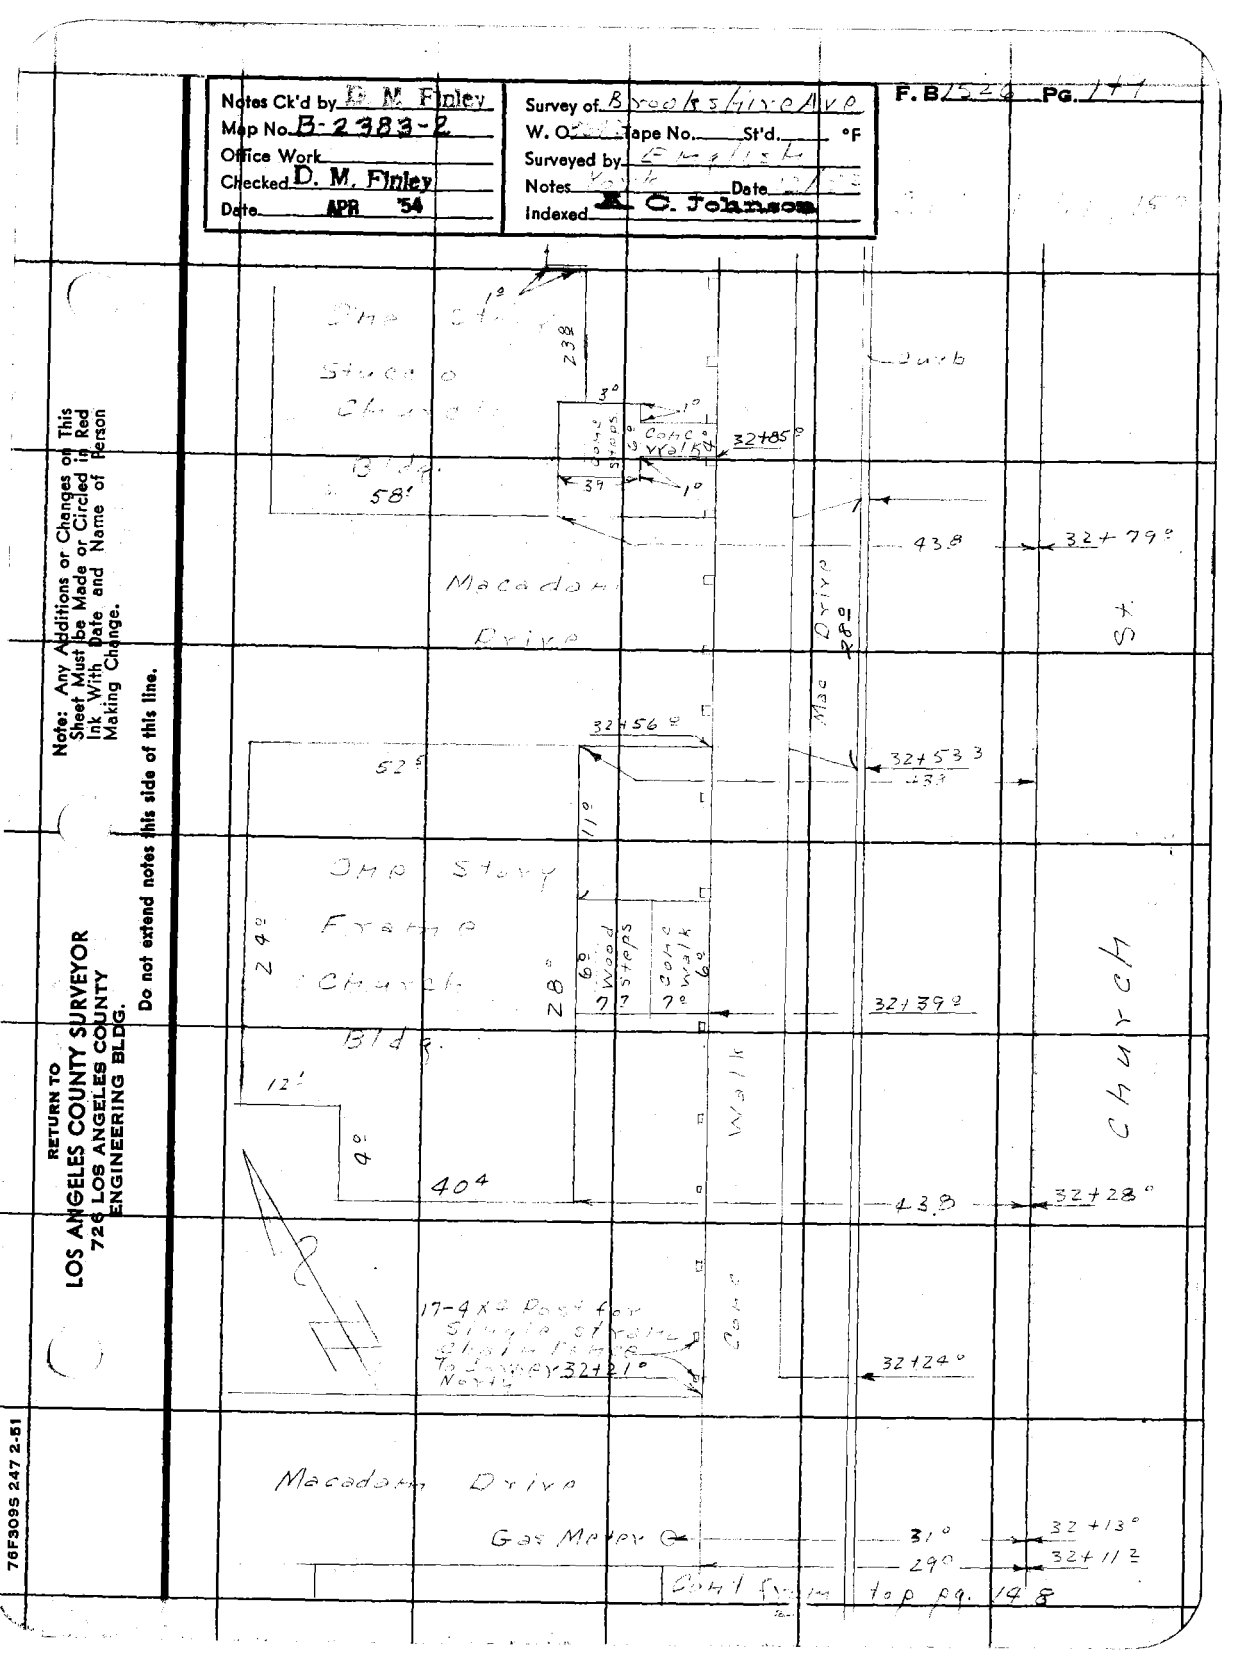

F. B. 1526 Pg. 150

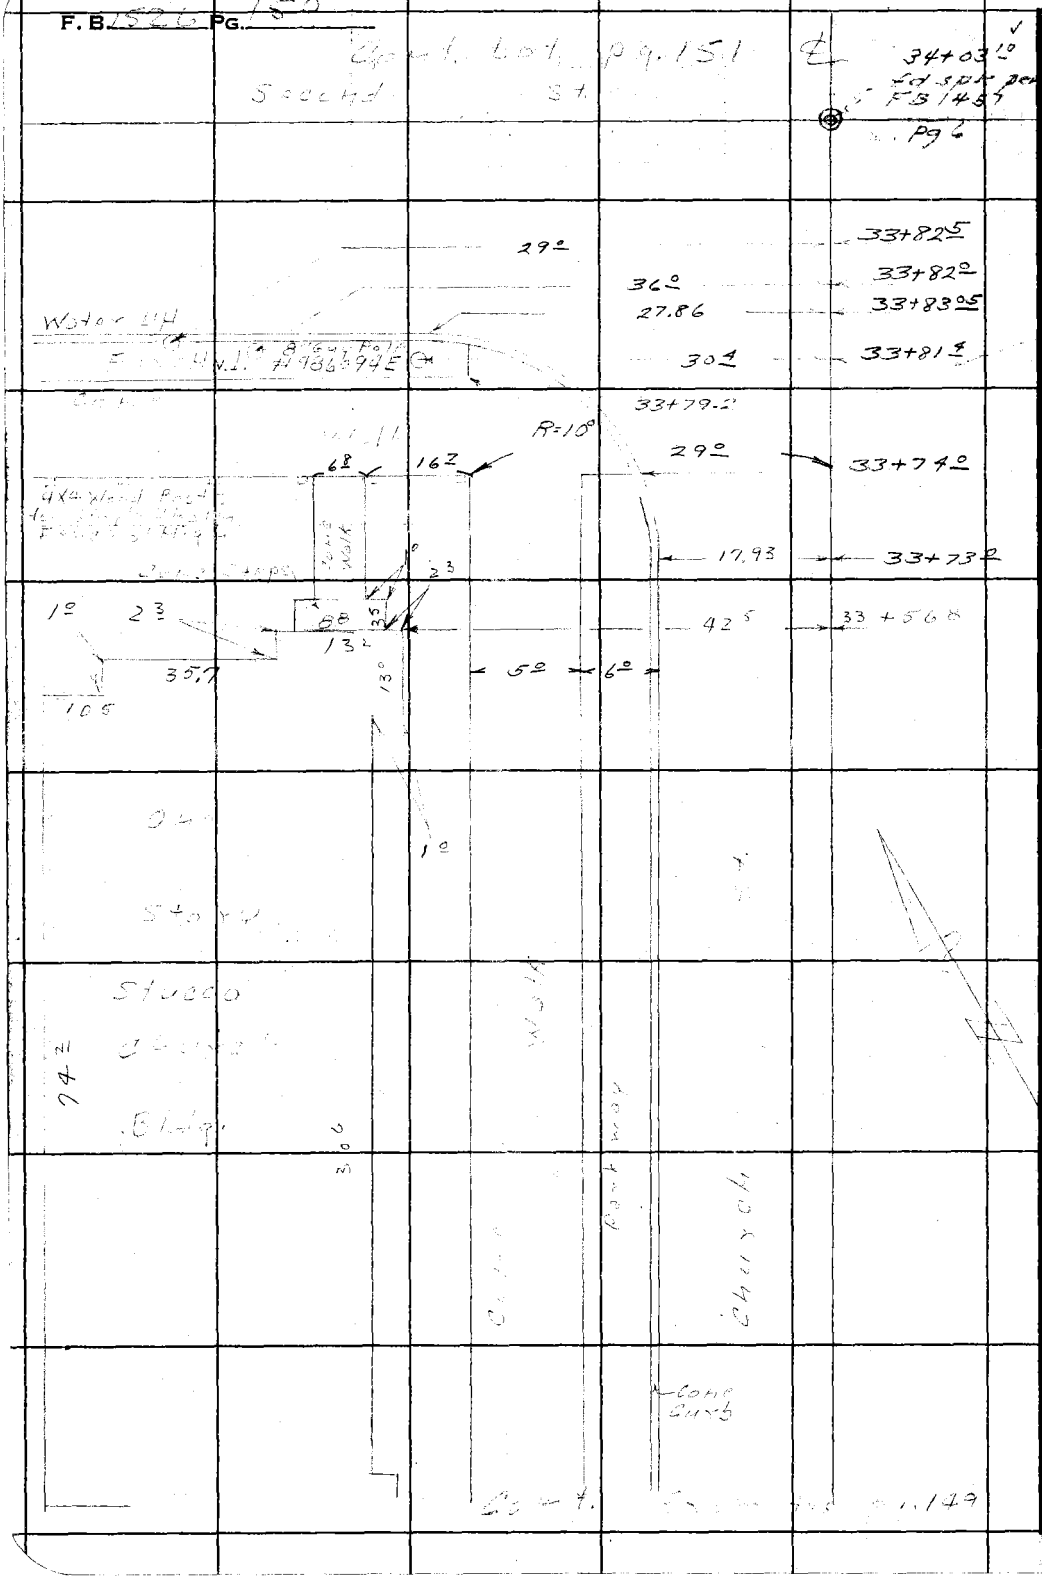

RETURN TO
LOS ANGELES COUNTY SURVEYOR
726 LOS ANGELES COUNTY
ENGINEERING BLDG.

Do not extend notes this side of this line.

Note: Any Additions or Changes on This Sheet Must be Made or Circled in Red Ink With Date and Name of Person Making Change.

Notes Ck'd by D. M. Finley	Survey of Brookshire Ave.
Map No. B-2383-2	W. O. 8642 Tape No. ____ St'd. ____ °F
Office Work	Surveyed by English
Checked D. M. Finley	Notes Curtis Date 12-52
Date APR '54	Indexed A. C. Johnson

F. B. 1526 PG. 151

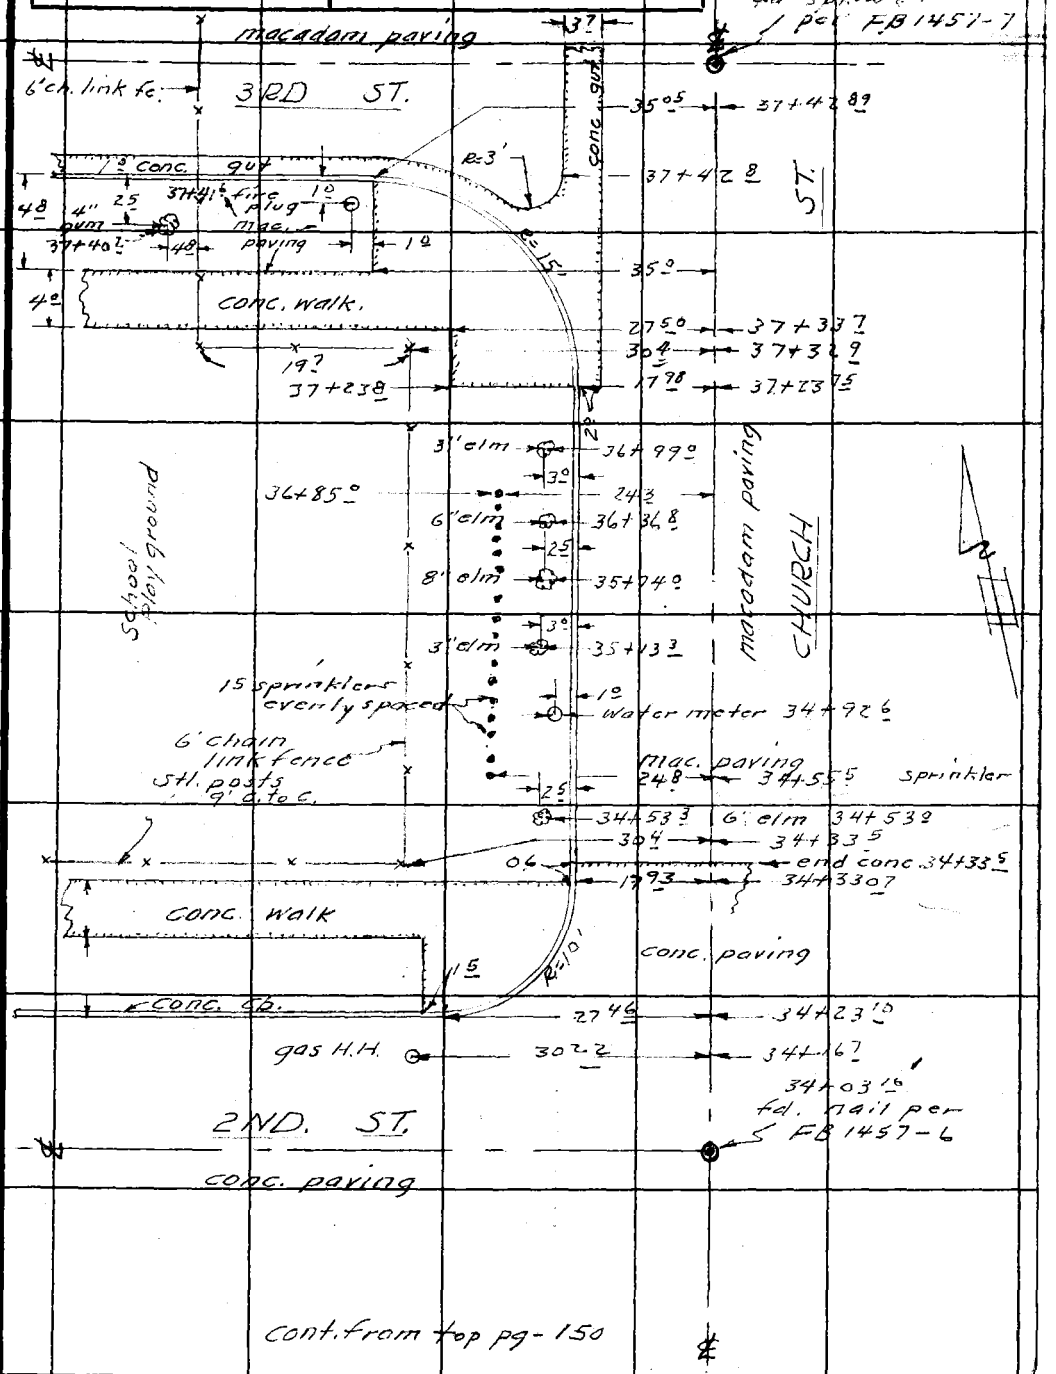

Note: Any Additions or Changes on This Sheet Must be Made or Circled in Red Ink With Date and Name of Person Making Change.

Do not extend notes this side of this line.

RETURN TO
LOS ANGELES COUNTY SURVEYOR
726 LOS ANGELES COUNTY
ENGINEERING BLDG.

76F309S 247 2-51

F. B. 1526 PG. 152

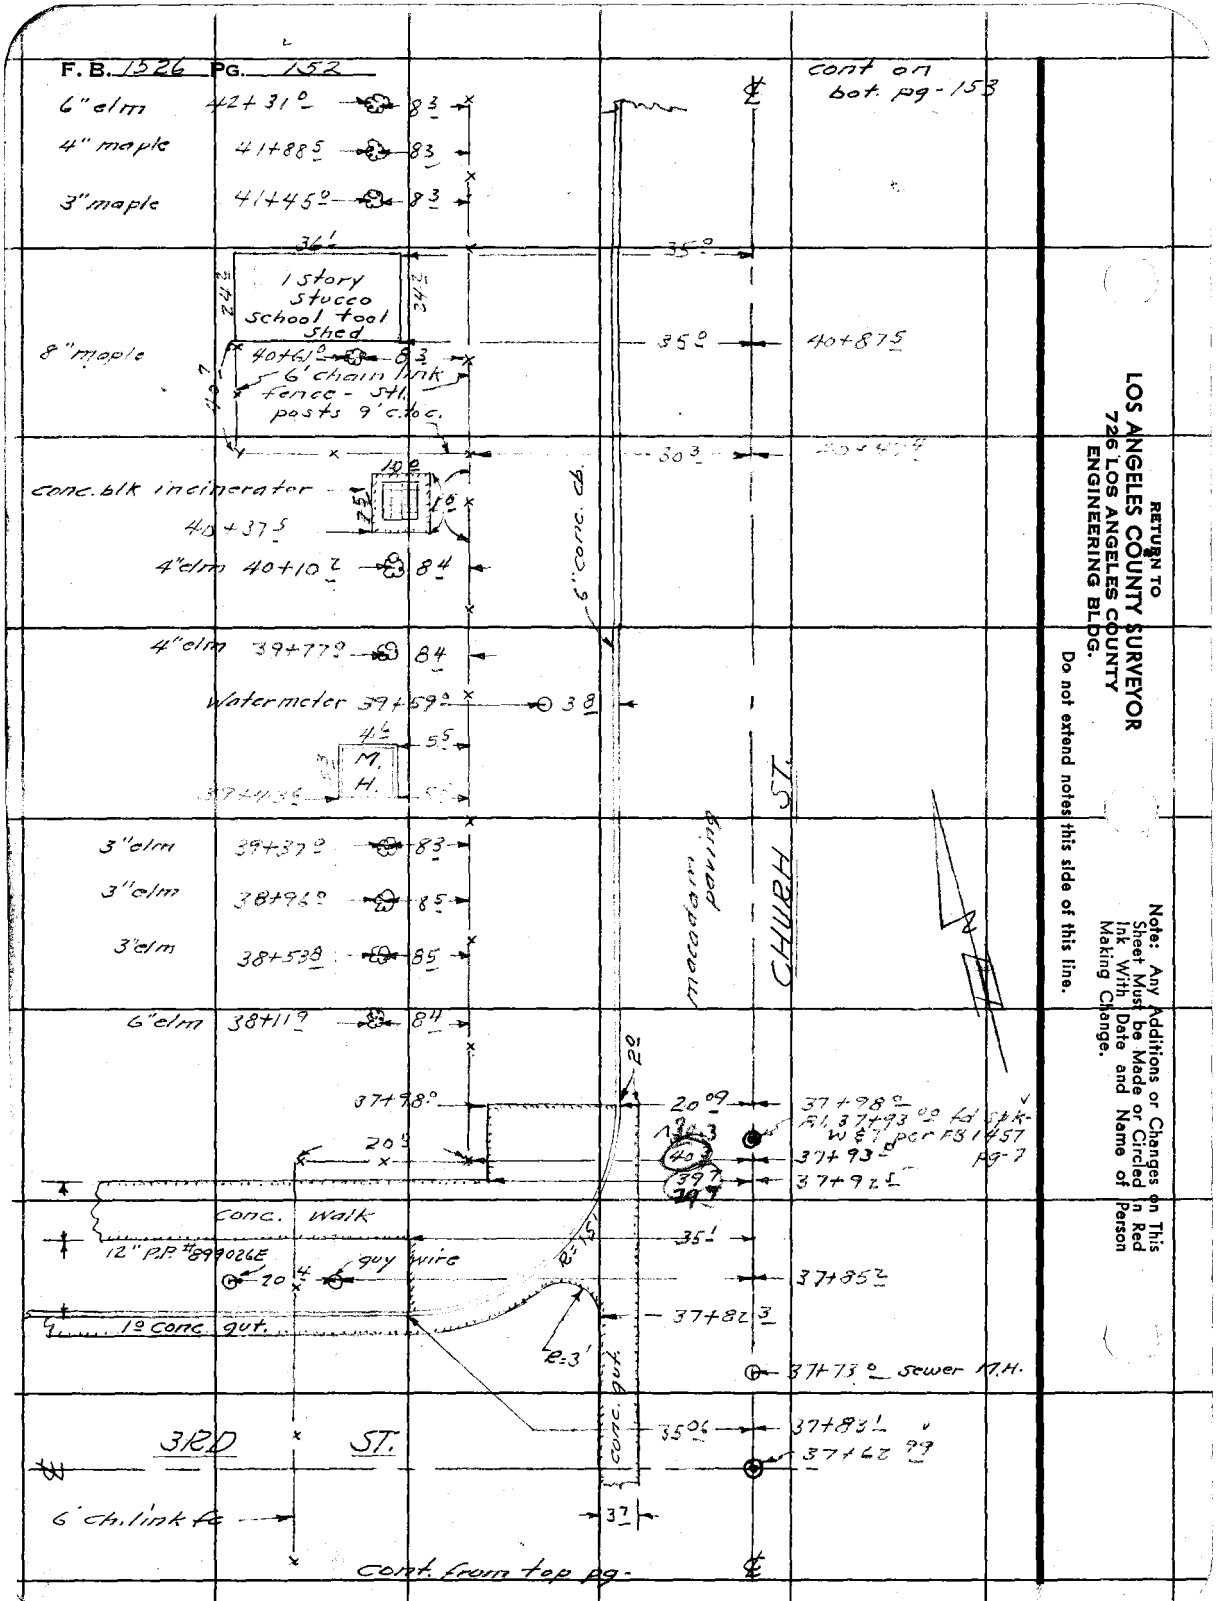

RETURN TO
LOS ANGELES COUNTY SURVEYOR
726 LOS ANGELES COUNTY
ENGINEERING BLDG.

Do not extend notes this side of this line.

Note: Any Additions or Changes on This Sheet Must be Made or Circled in Red Ink With Date and Name of Person Making Change.

Notes Ck'd by D. M. Finley	Survey of Brookshire Ave.
Map No. B-2383-2	W. O. 8642 Tape No. ____ St'd. ____ °F
Office Work	Surveyed by English
Checked D. M. Finley	Notes Curtis Date 12-52
Date APR '54	Indexed A. C. Johnson

F. B. 1526 PG. 153

cont. on bot. pg: 154

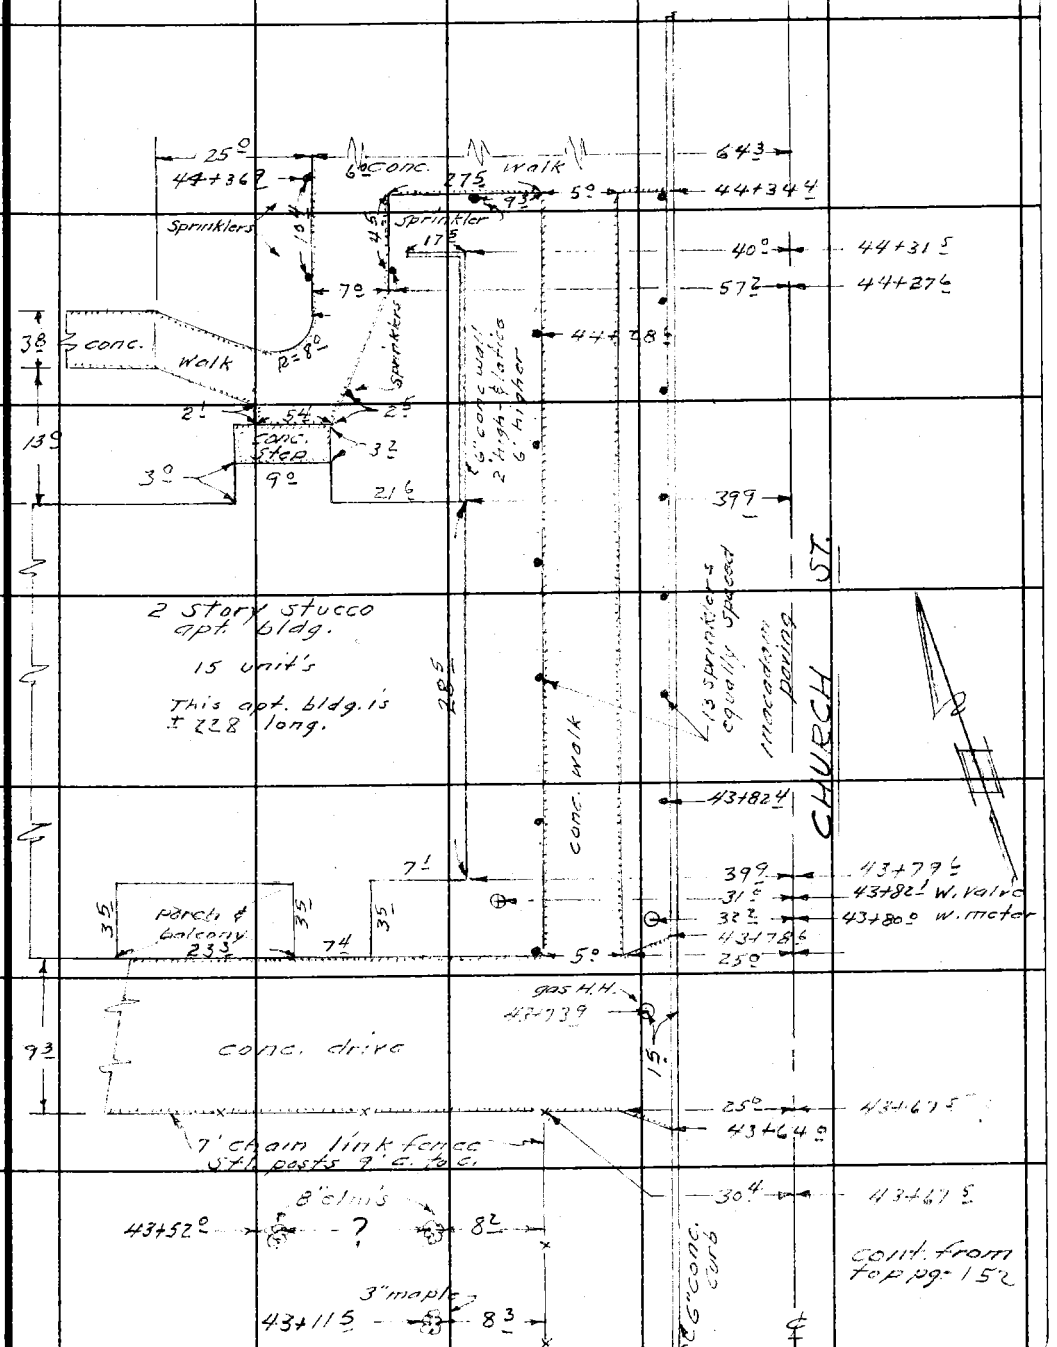

cont. from top pg. 152

Note: Any Additions or Changes on This Sheet Must be Made or Circled in Red Ink With Date and Name of Person Making Change.

Do not extend notes this side of this line.

RETURN TO
LOS ANGELES COUNTY SURVEYOR
726 LOS ANGELES COUNTY
ENGINEERING BLDG.

76F3095 247 2-51

F. B. 1526 PG. 154

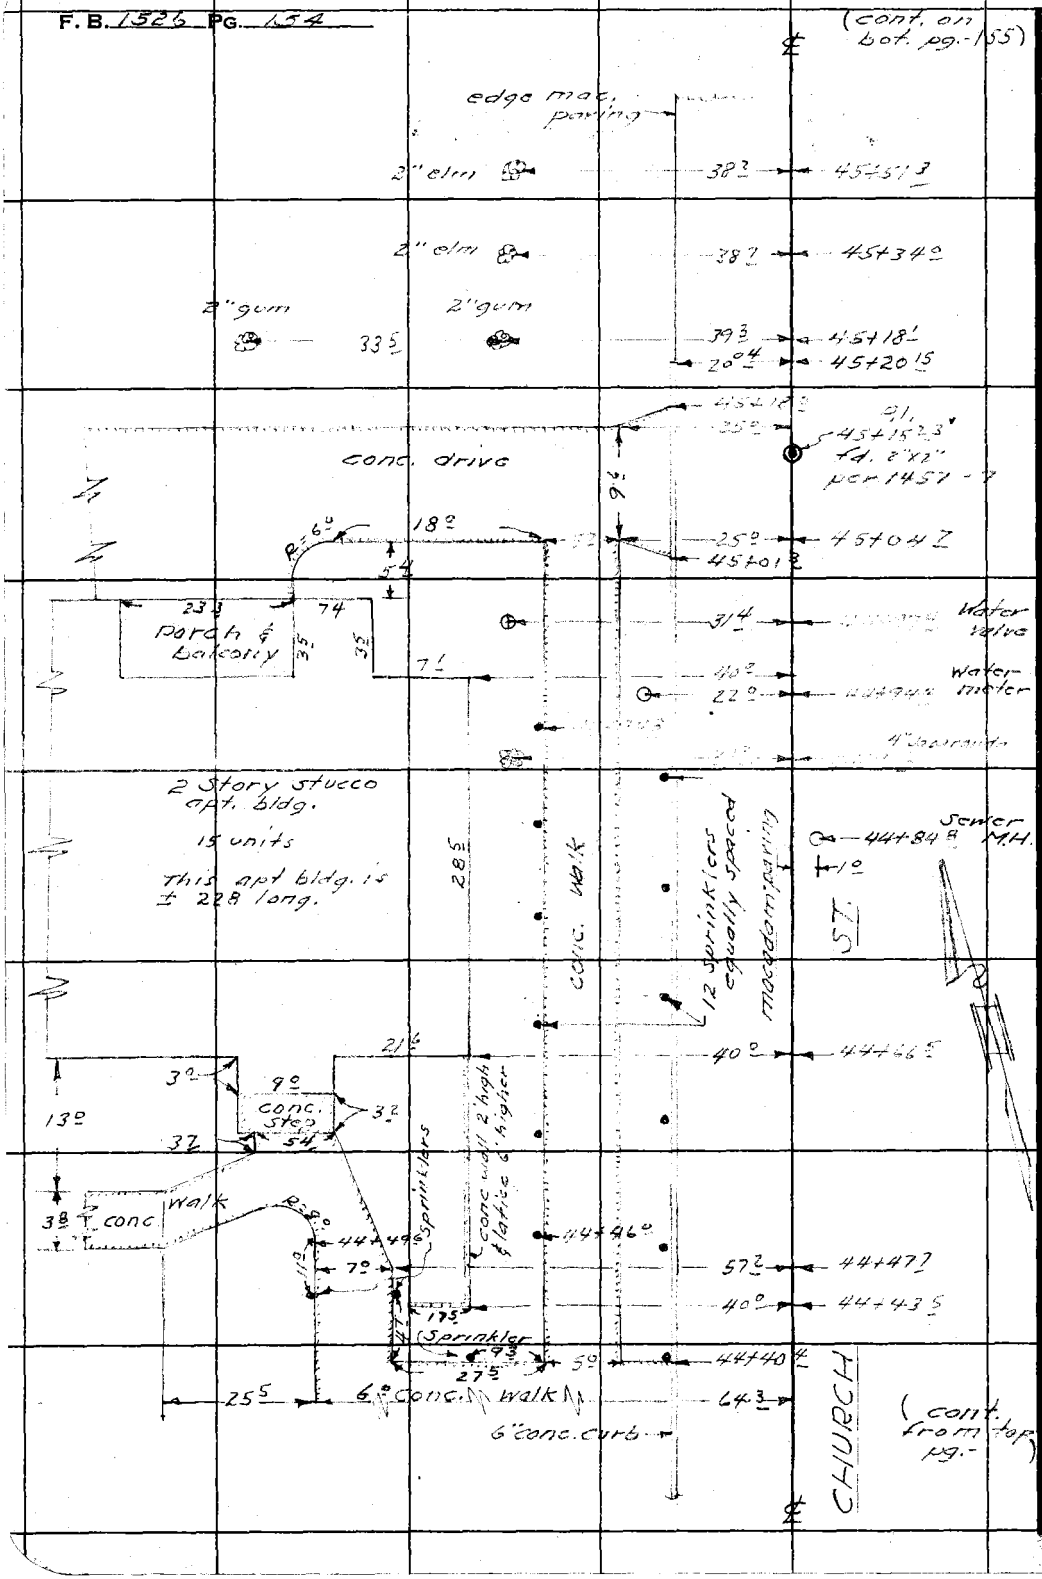

RETURN TO
LOS ANGELES COUNTY SURVEYOR
726 LOS ANGELES COUNTY
ENGINEERING BLDG.

Do not extend notes this side of this line.

Note: Any Additions or Changes on This Sheet Must be Made or Circled in Red Ink With Date and Name of Person Making Change.

Notes Ck'd by D. M. Finley	Survey of Brookshire Ave
Map No. B-2383-2	W. O. 8642 Tape No. ____ St'd. ____ °F
Office Work	Surveyed by English
Checked D. M. Finley	Notes Curtis Date 12-52
Date APR 54	Indexed A. C. Johnson

F. B. 1522 PG. 23

Cont. in F.B. 1457 pg 23

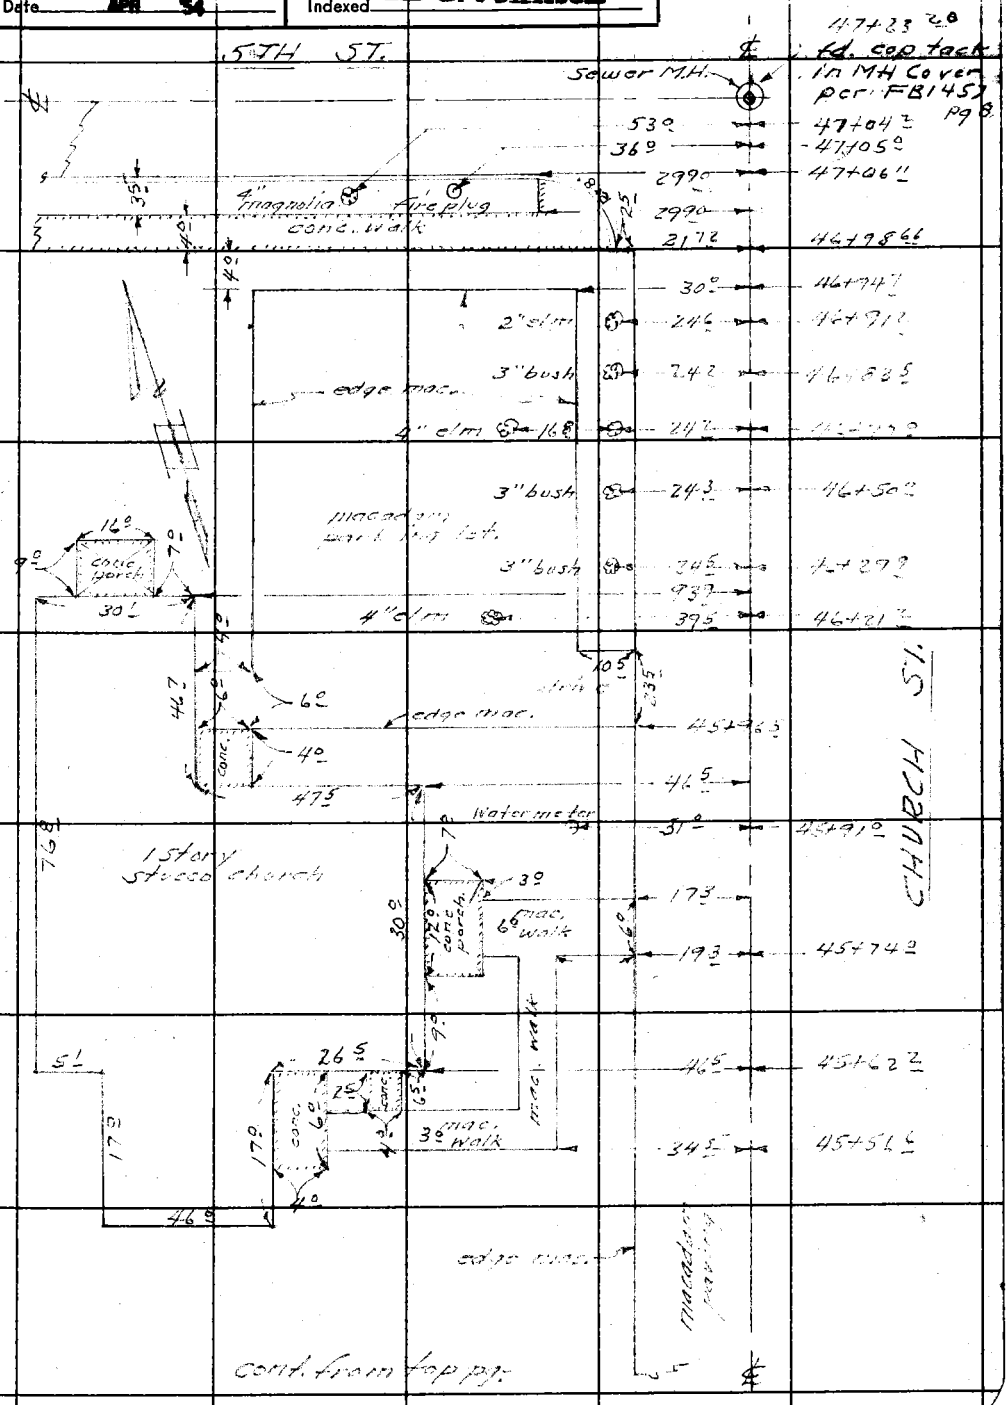

cont. from top pg.

Note: Any Additions or Changes on This Sheet Must be Made or Circled in Red Ink With Date and Name of Person Making Change.

Do not extend notes this side of this line.

RETURN TO
LOS ANGELES COUNTY SURVEYOR
726 LOS ANGELES COUNTY
ENGINEERING BLDG.

76F309S 247 2-51

RETURN TO
LOS ANGELES COUNTY SURVEYOR
726 LOS ANGELES COUNTY
ENGINEERING BLDG.

Do not extend notes this side of this line.

Note: Any Additions or Changes on This Sheet Must be Made or Circled in Red Ink With Date and Name of Person Making Change.

F.B. 1526 PG. 13

Notes Ck'd by D. M. Finley	Survey of Brookshire Ave.
Map No. B-2383-2	W. O. 8642 Tape No. St'd. °F
Office Work	Surveyed by English
Checked D. M. Finley	Notes English Date 12-52
Date APR '54	Indexed C. Johnson 3-11-53

F. B. 1326 PG. 151

W.S. 33-B-1

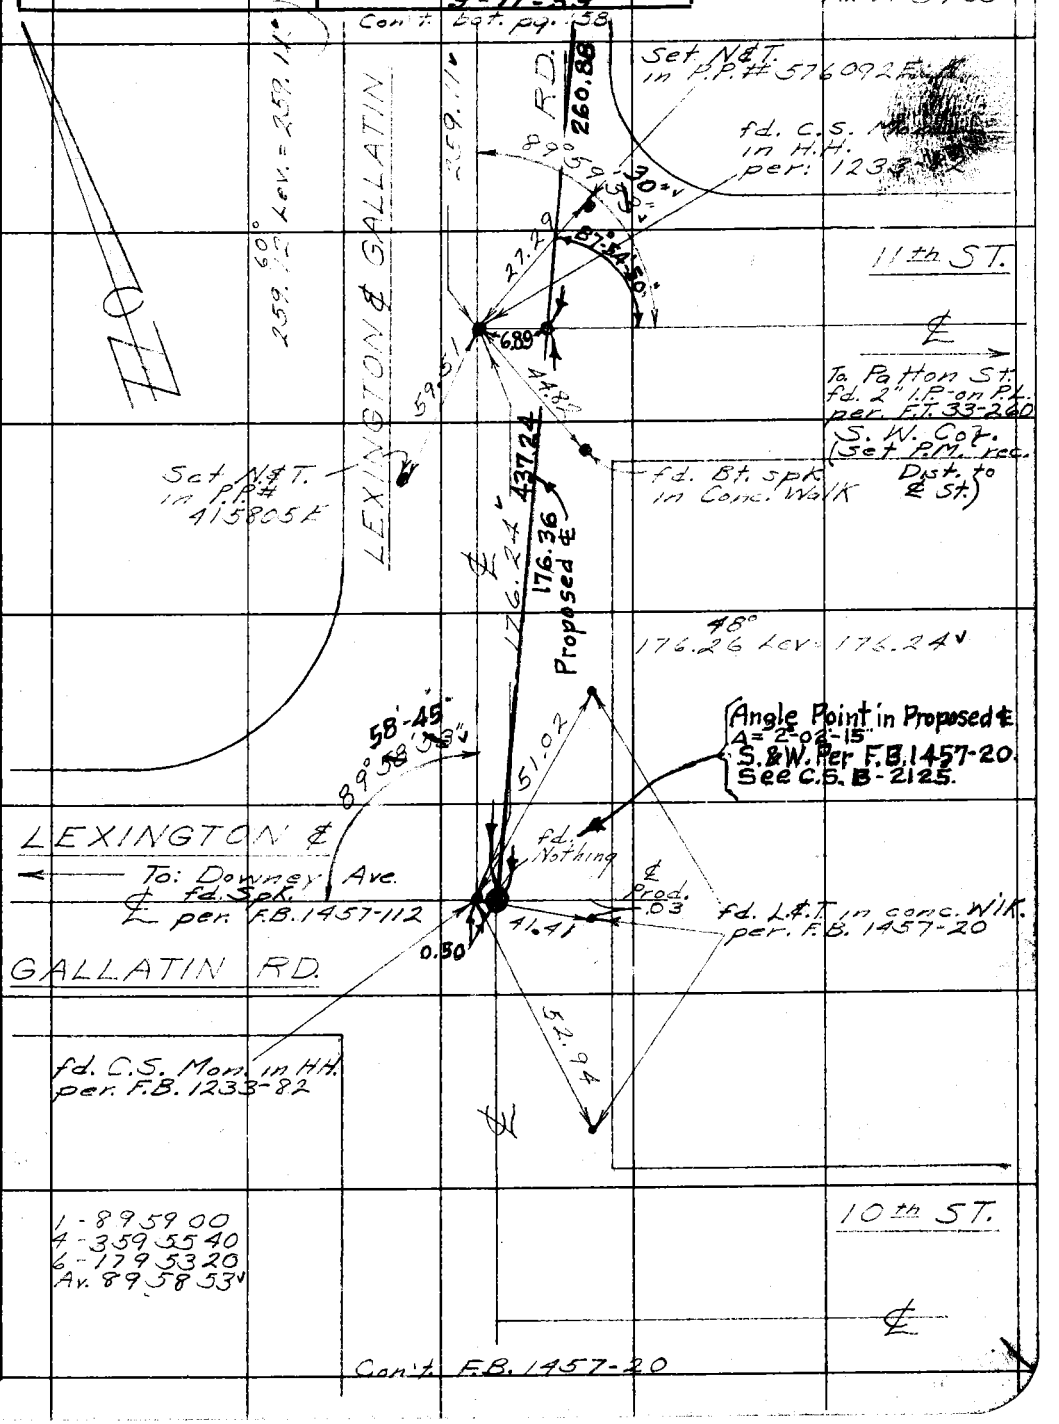

Note: Any Additions or Changes on This Sheet Must be Made or Circled in Red Ink With Date and Name of Person Making Change.

Do not extend notes this side of this line.

RETURN TO
LOS ANGELES COUNTY SURVEYOR
726 LOS ANGELES COUNTY
ENGINEERING BLDG.

76F309S 247 2-51

RETURN TO
LOS ANGELES COUNTY SURVEYOR
726 LOS ANGELES COUNTY
ENGINEERING BLDG.

Note: Any Additions or Changes on This Sheet Must be Made or Circled in Red Ink With Date and Name of Person Making Change.

W.S. 33 - B-1

Do not extend notes this side of this line.

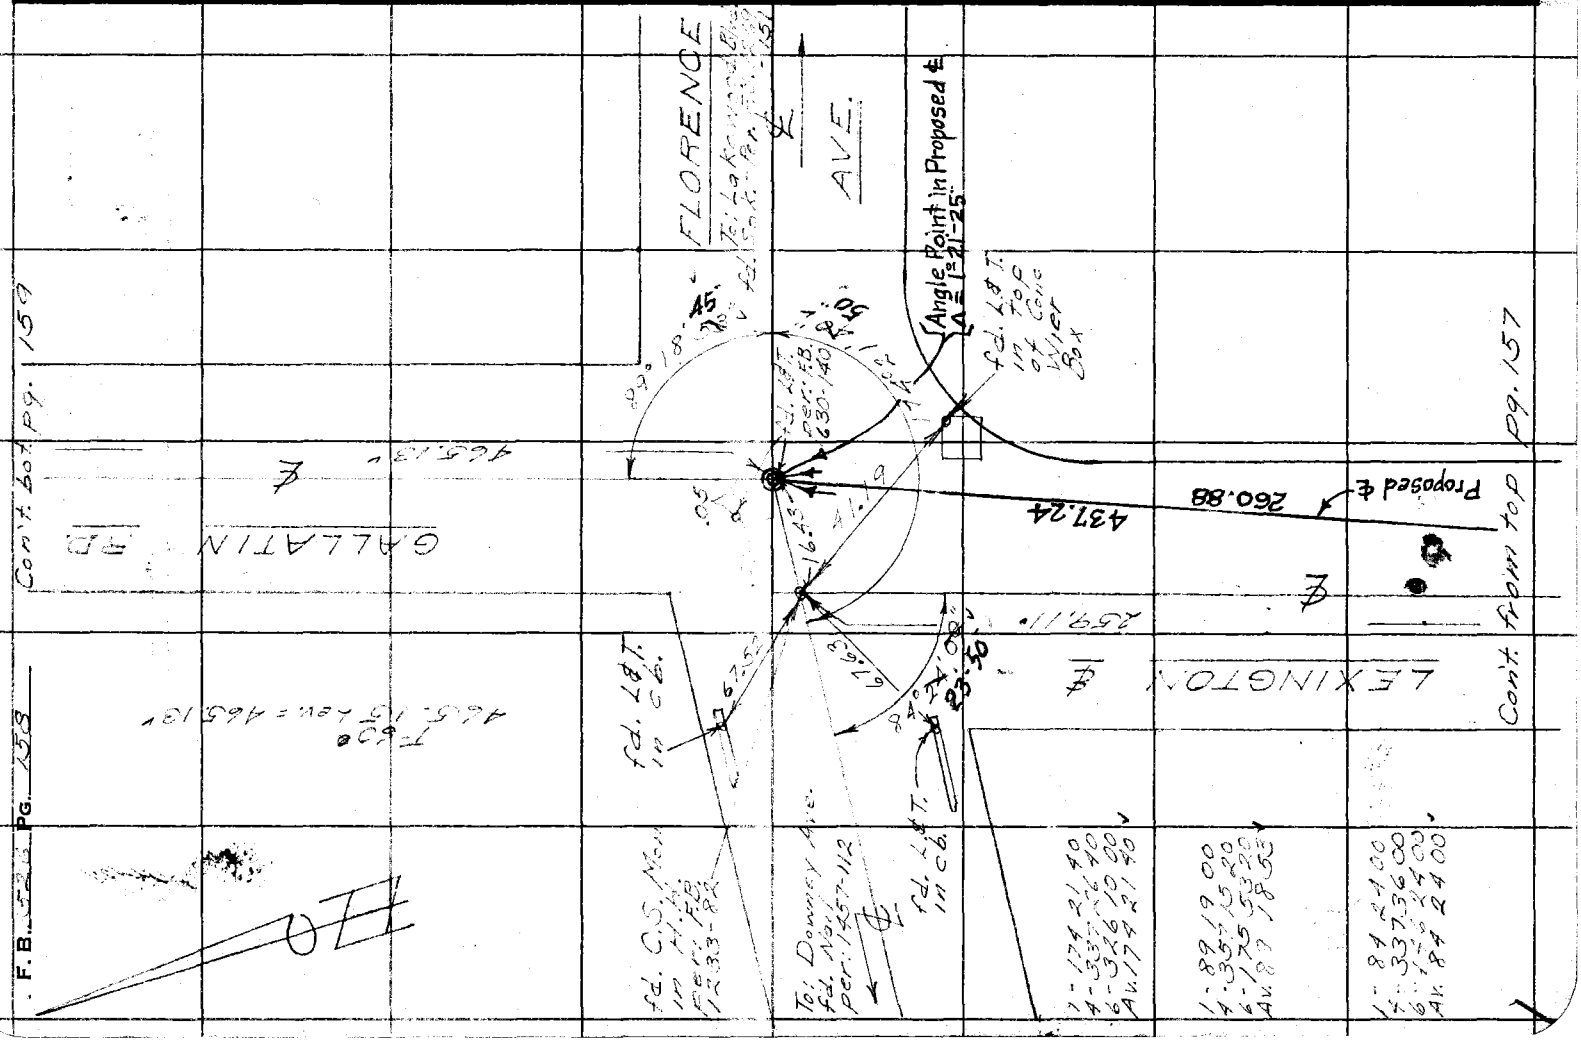

Notes Ck'd by D. M. Finley	Survey of Brookshire Ave.
Map No. B-2383-2	W. O. 8642 Tape No. ____ St'd. ____ °F
Office Work	Surveyed by English
Checked D. M. Finley	Notes English Date 12-52
Date APR 54	Indexed C. Johnson

F. B. 1526 Pg. 159

W.S. 33 - B-1

Con't. bot. pg. 160

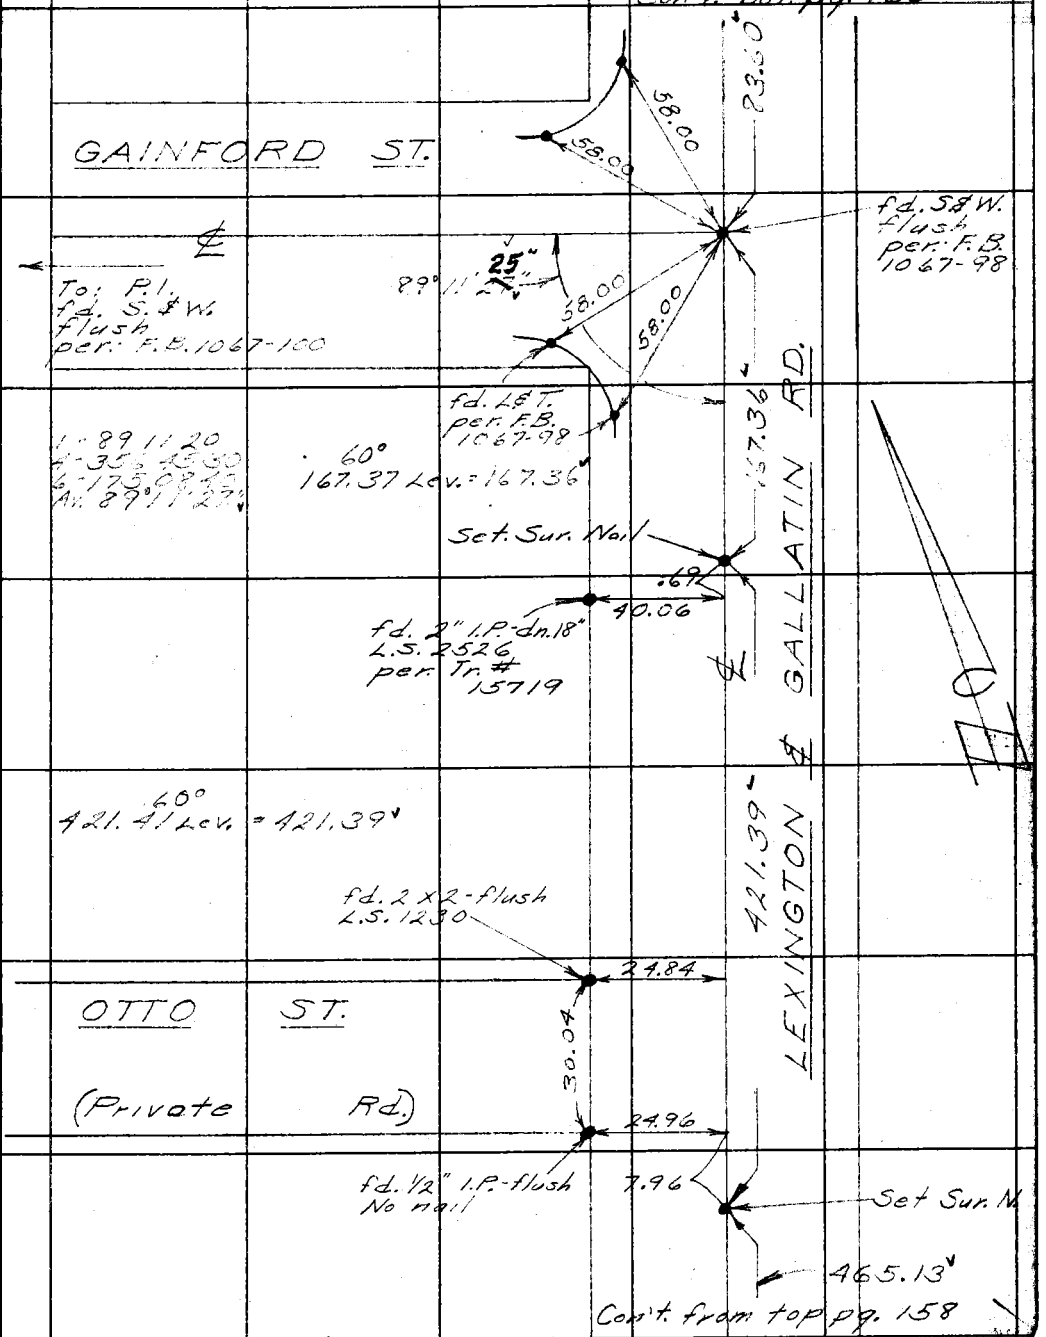

Con't. from top pg. 158

Note: Any Additions or Changes on This Sheet Must be Made or Circled in Red Ink With Date and Name of Person Making Change.

Do not extend notes this side of this line.

RETURN TO
LOS ANGELES COUNTY SURVEYOR
726 LOS ANGELES COUNTY
ENGINEERING BLDG.

76F309S 247 2-51

F. B. 1526 PG. 160

Con't. bot. pg. 161

Con't. from top pg. 159

RETURN TO
LOS ANGELES COUNTY SURVEYOR
726 LOS ANGELES COUNTY
ENGINEERING BLDG.

Do not extend notes this side of this line.

Note: Any Additions or Changes on This Sheet Must be Made or Circled in Red Ink With Date and Name of Person Making Change.

Notes Ck'd by D. M. Finley	Survey of Brookshire Ave.
Map No. B-2383-2	W. O. 8642 Tape No. ____ St'd. ____ °F
Office Work	Surveyed by English
Checked D. M. Finley	Notes English Date 12-52
Date APR 54	Indexed A. C. Johnson

F. B. 1526 PG. 161

W.S. 33-B-1

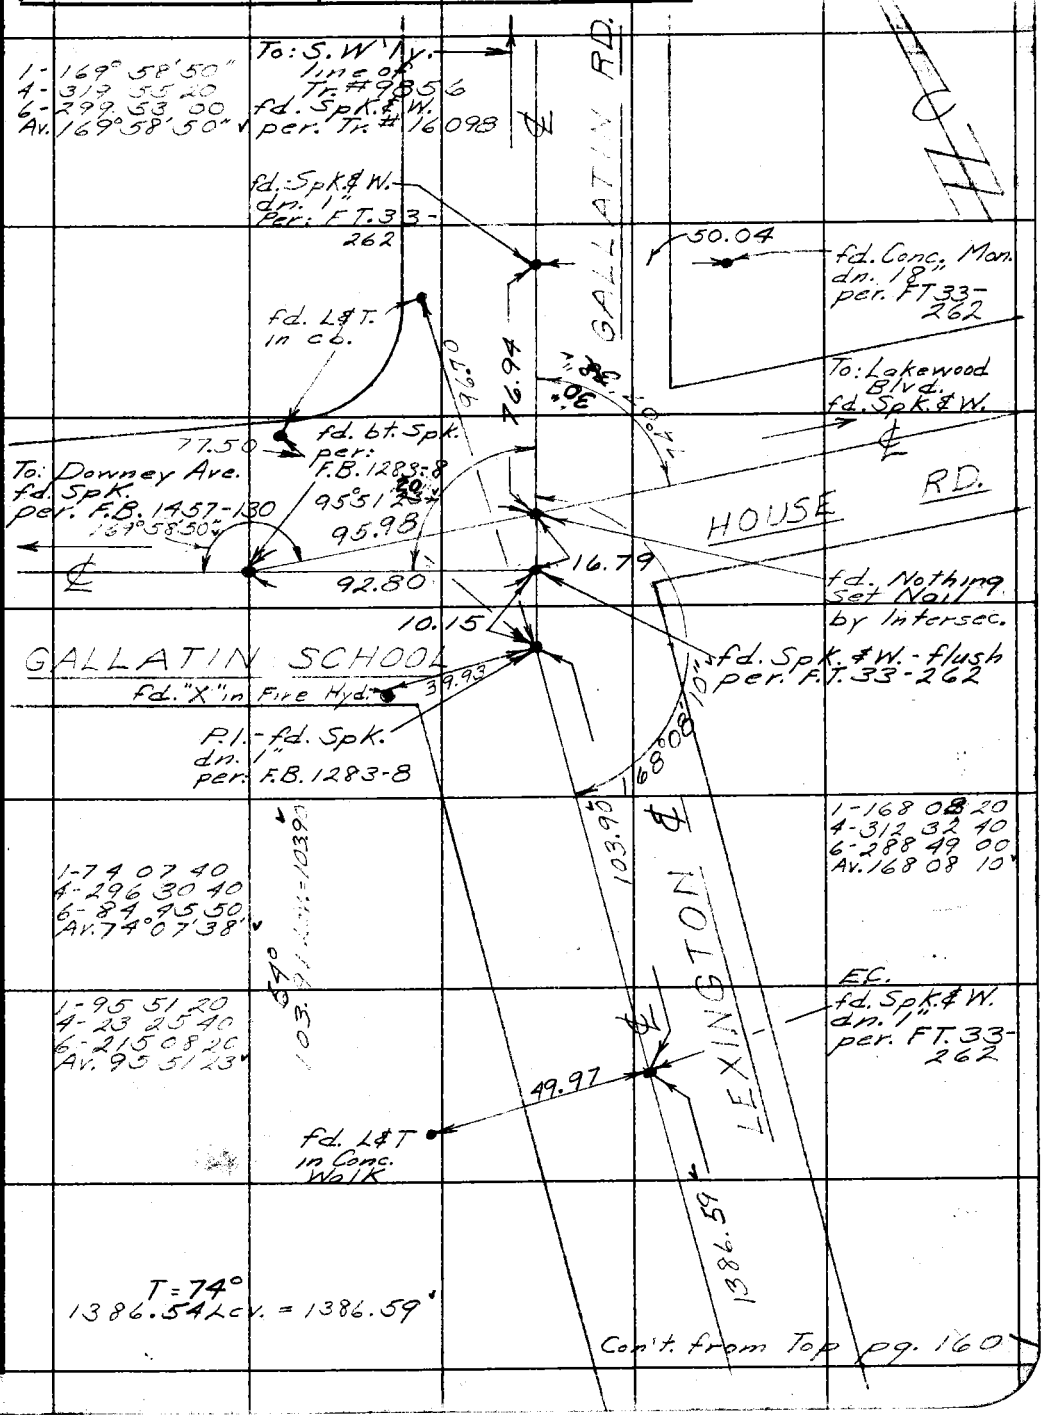

Con't. from Top pg. 160

Note: Any Additions or Changes on This Sheet Must be Made or Circled in Red Ink With Date and Name of Person Making Change.

Do not extend notes this side of this line.

RETURN TO
LOS ANGELES COUNTY SURVEYOR
726 LOS ANGELES COUNTY
ENGINEERING BLDG.

76F309S 247 2-51

RETURN TO
LOS ANGELES COUNTY SURVEYOR
726 LOS ANGELES COUNTY
ENGINEERING BLDG.

Note: Any Additions or Changes on This Sheet Must be Made or Circled in Red Ink With Date and Name of Person Making Change.

Do not extend notes this side of this line.

F.B. 5526 PG. 168

Notes Ck'd by D. M. Finley	Survey of Brookshire Ave.
Map No. B-2383-2	W. O. 8642 Tape No. ____ St'd. ____ °F
Office Work	Surveyed by English
Checked D. M. Finley	Notes English Date 1-53
Date APR '54	Indexed A. C. Johnson 3-11-53

F. B. 1526 PG. [illegible]

TOPOGRAPHY
OF
LEXINGTON &
GALLATIN RD.
FROM
TENTH ST.
TO
GALLATIN SCH.
HOUSE ROAD

Jan. 1953
English
Curtis
Peterson
Williams

Note: Any Additions or Changes on This Sheet Must be Made or Circled in Red Ink With Date and Name of Person Making Change.

Do not extend notes this side of this line.

RETURN TO
LOS ANGELES COUNTY SURVEYOR
726 LOS ANGELES COUNTY
ENGINEERING BLDG.

76F309S 247 2-51

F. B. 1526 PG. 164

Cont. bot. pg. 165

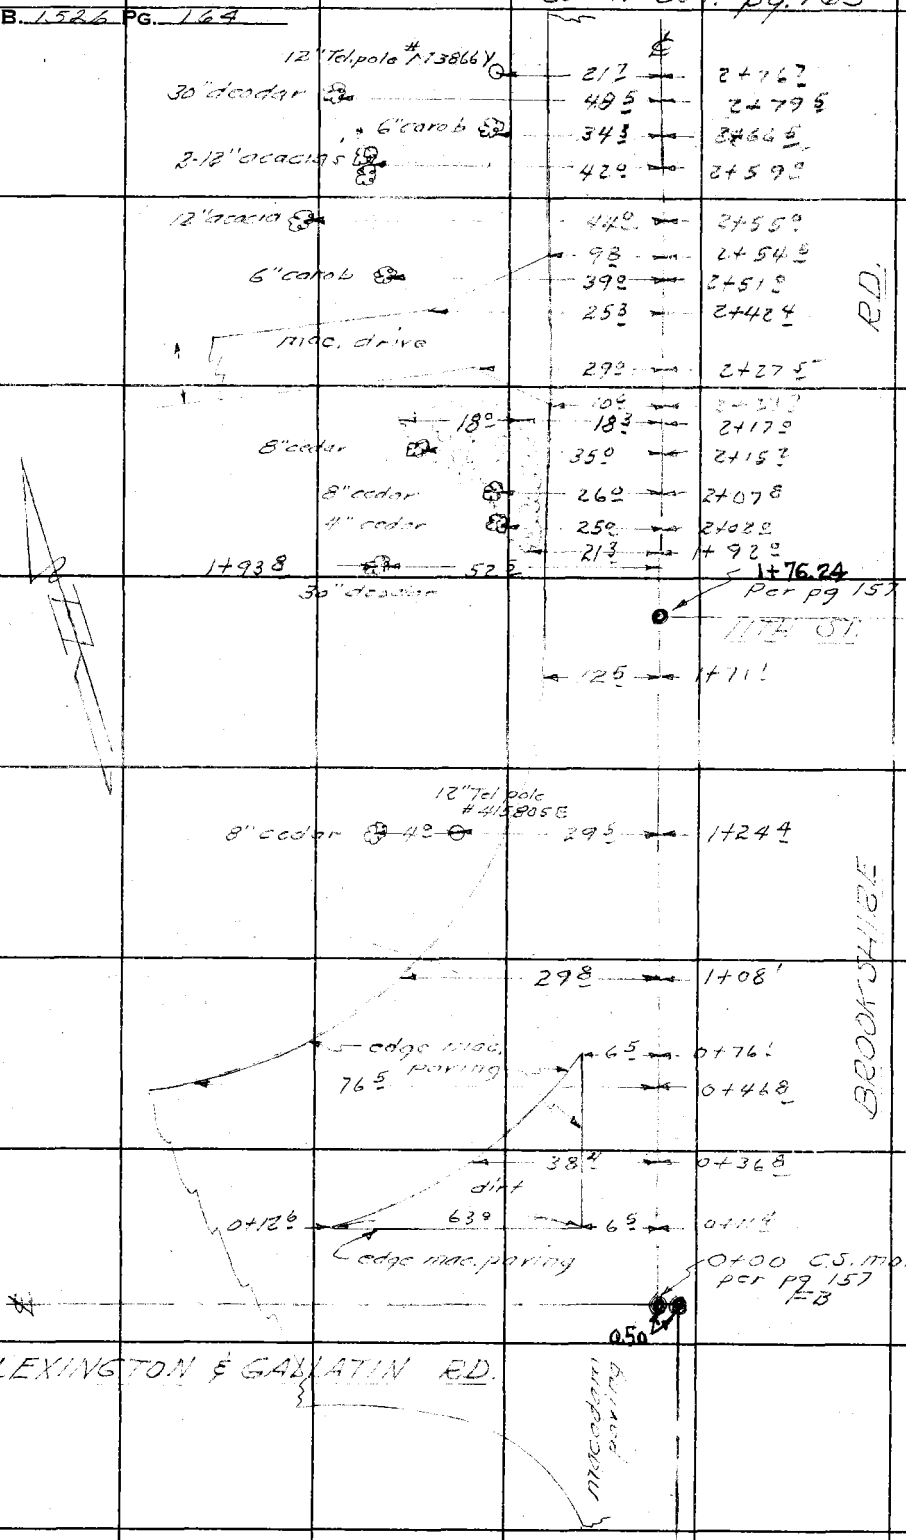

RETURN TO
LOS ANGELES COUNTY SURVEYOR
726 LOS ANGELES COUNTY
ENGINEERING BLDG.

Do not extend notes this side of this line.

Note: Any Additions or Changes on This Sheet Must be Made or Circled in Red Ink With Date and Name of Person Making Change.

Notes Ck'd by D. M. Finley
Map No. B-2383-2
Office Work
Checked D. M. Finley
Date APR 54

Survey of Brookshire Ave.
W. O. 8642 Tape No. St'd. °F
Surveyed by English
Notes Curtis Date 12-52
Indexed A. C. Johnson

F. B. 1526 PG. 163

cont. on bot. pg. 166

Note: Any Additions or Changes on This Sheet Must be Made or Circled in Red Ink With Date and Name of Person Making Change.

Do not extend notes this side of this line.

RETURN TO
LOS ANGELES COUNTY SURVEYOR
726 LOS ANGELES COUNTY
ENGINEERING BLDG.

8" orange
1.5 L
4.8 conc.
5.2 8" orange
42.6 — 5+68.0
52.5
5°
37
58
94
6°
conc.
70
100
346
1 story frame ho. # 10051
204
EOAD.
345
45
conc.
5°
47
7°
8" orange
guy wire
2'x3' conc. wter box
12" tel. pole 1267 H.D.
2'x3' conc wter box
52.4 — 5+43.4
42.2 — 5+44.0
28.0 — 5+36.0
27.0 — 5+32.8
28.3 — 5+18.0
26.4 — 5+08.2
8" orange
edge mac. paving
3-Water meters
10" orange
10" guy pole M39477Y
curb
1.3 conc gut.
41.3 — 4+95.5
23.2 — 4+86.0
31.2 — 4+82.0
54.4 — 4+71.2
76.2 — 4+68.5
44.5 — 4+67.0
74.3 — 4+61.0
4+35.35 C.S. Mon. Pg. 158.
1643
4+36.95 Fd. L & T. per pg. 158
FLORENCE AVE.
macadam paving
guy wires
3°
1.3 conc. gut
1.2
14°
14" guy pole 530817E
3495.2
30.4
50.25 — 3+92.20
51.2 — 3+90.7
10" Tel. pole M38677Y
17° — 3+80.2
50° — 3+73.5
28" deodar
conc. gut
6" conc. cb.
20" acacia (5-prong)
guy wire
32.1 — 3+67.9
6.9 — 3+61.8
18.5 — 3+54.7
2" orange
27.3 — 3+33.4
LEXINGTON & GALLATIN
4" avocado
3" orange
6" avocado
3" orange
edge mac. paving
45.7 — 3+22.1
27.2 — 3+18.4
37.5 — 3+08.2
27.1 — 3+01.7
cont. from top pg. 164

76F309S 247 2-51

F. B. 1526 PG. 166

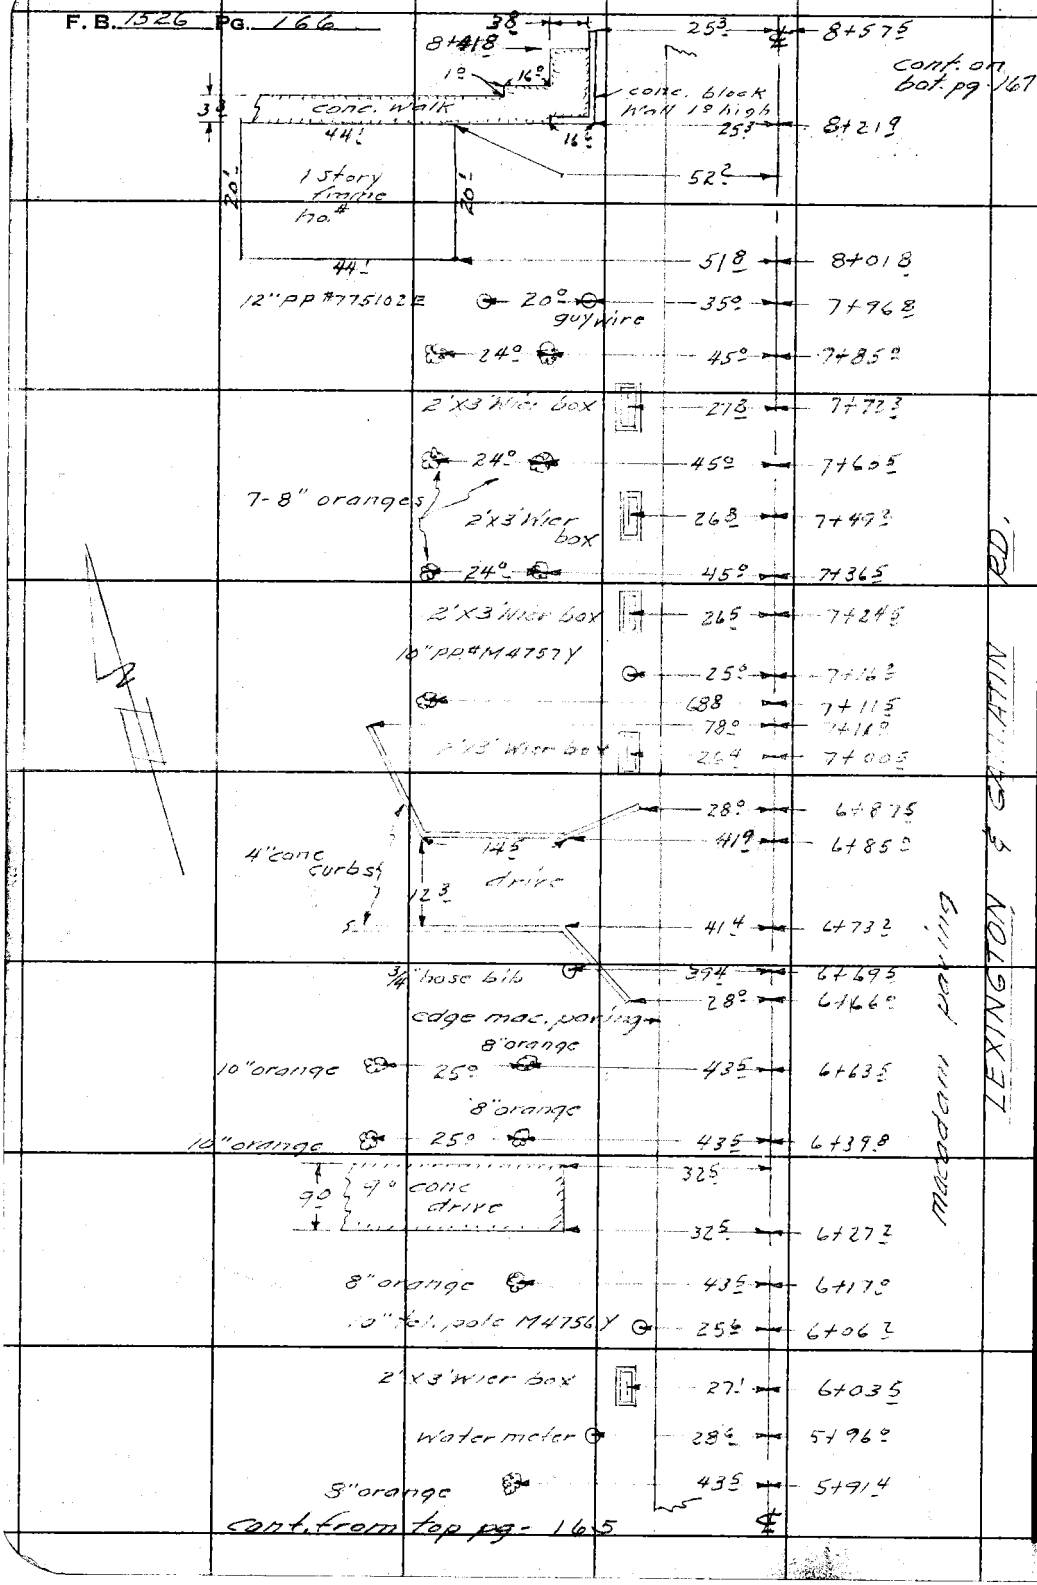

RETURN TO
LOS ANGELES COUNTY SURVEYOR
726 LOS ANGELES COUNTY
ENGINEERING BLDG.

Do not extend notes this side of this line.

Note: Any Additions or Changes on This Sheet Must be Made or Circled in Red Ink With Date and Name of Person Making Change.

Notes Ck'd by D. M. Finley	Survey of Brookshire Ave
Map No. B-2383-2	W. O. 8642 Tape No. St'd. °F
Office Work	Surveyed by English
Checked D. M. Finley	Notes Curtis Date 12-52
Date 4/28 54	Indexed C. Johnson

F. B. 1526 Pg. 167

cont. on bot pg-166

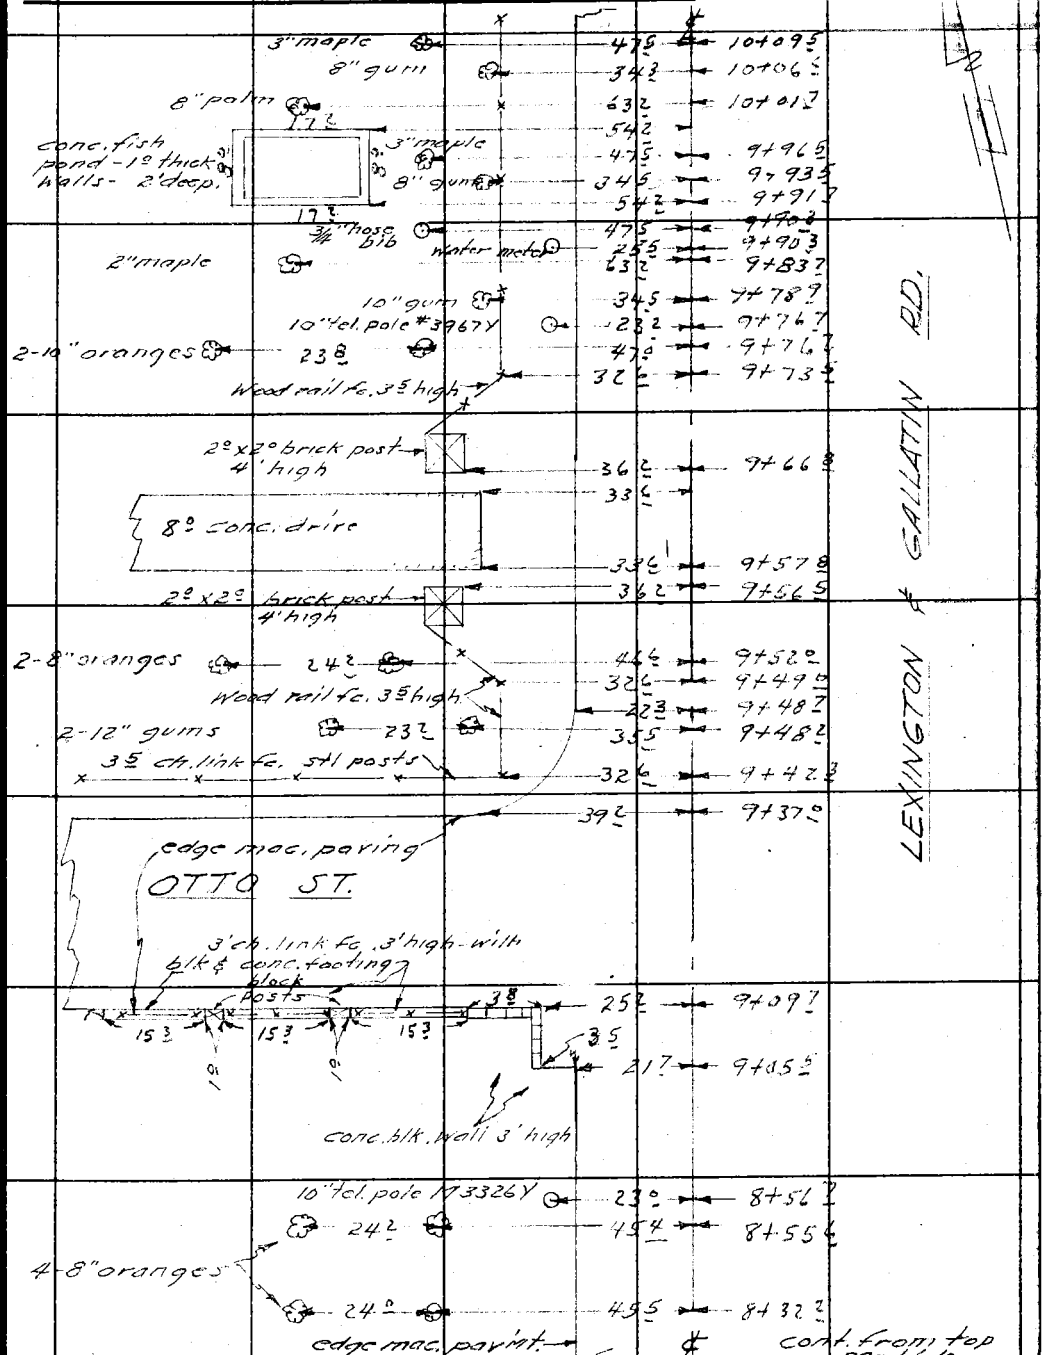

cont. from top pg-166

Note: Any Additions or Changes or This Sheet Must be Made or Circled in Red Ink With Date and Name of Person Making Change.

Do not extend notes this side of this line.

RETURN TO
LOS ANGELES COUNTY SURVEYOR
726 LOS ANGELES COUNTY ENGINEERING BLDG.

76F509S 247 2-51

F. B. 1526 PG. 168

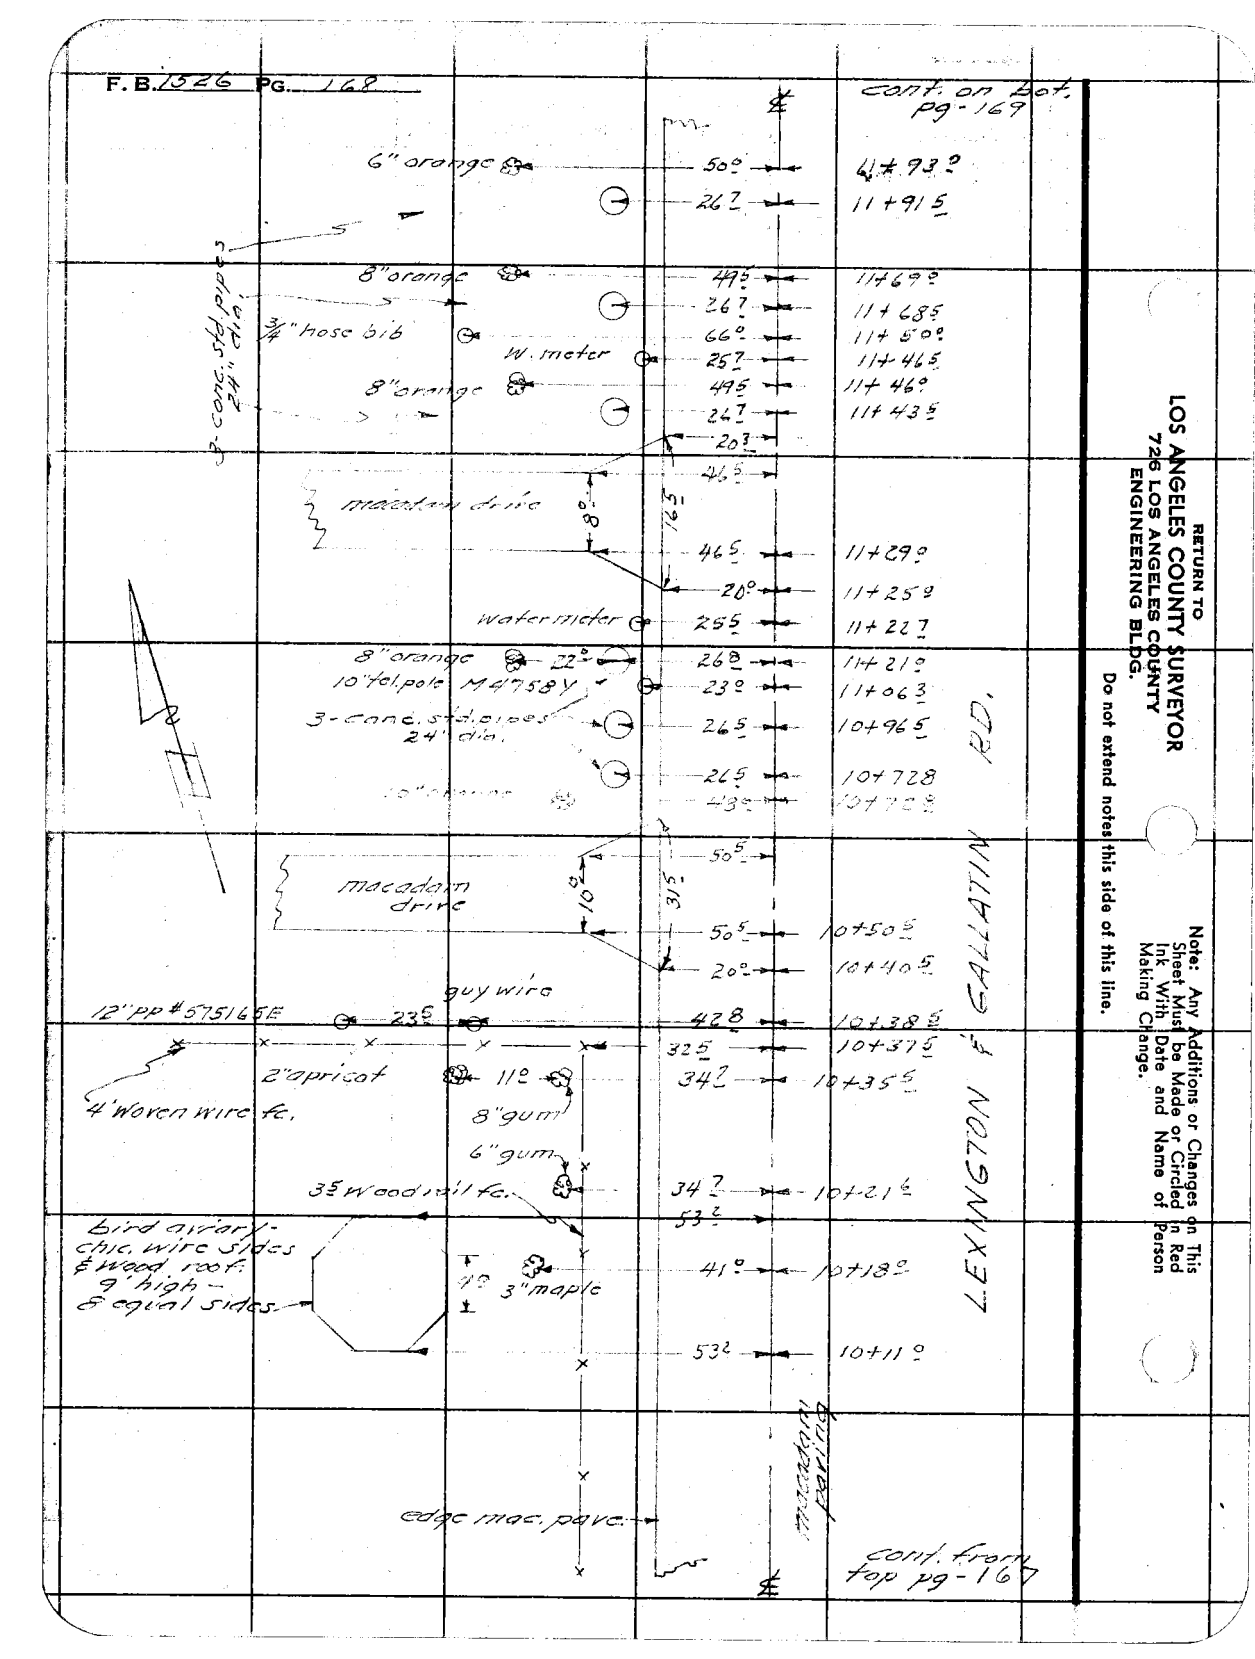

RETURN TO
LOS ANGELES COUNTY SURVEYOR
726 LOS ANGELES COUNTY
ENGINEERING BLDG.

Do not extend notes this side of this line.

Note: Any Additions or Changes on This Sheet Must be Made or Circled in Red Ink With Date and Name of Person Making Change.

Notes Ck'd by D. M. Finley	Survey of Brookshire Ave
Map No. B-2383-2	W. O. 8642 Tape No. ____ St'd. ____ °F
Office Work ____	Surveyed by English
Checked D. M. Finley	Notes Curtis Date 12-52
Date APR '54	Indexed A. C. Johnson

F. B. 1526 Pg. 169

cont. on bot. pg. 170

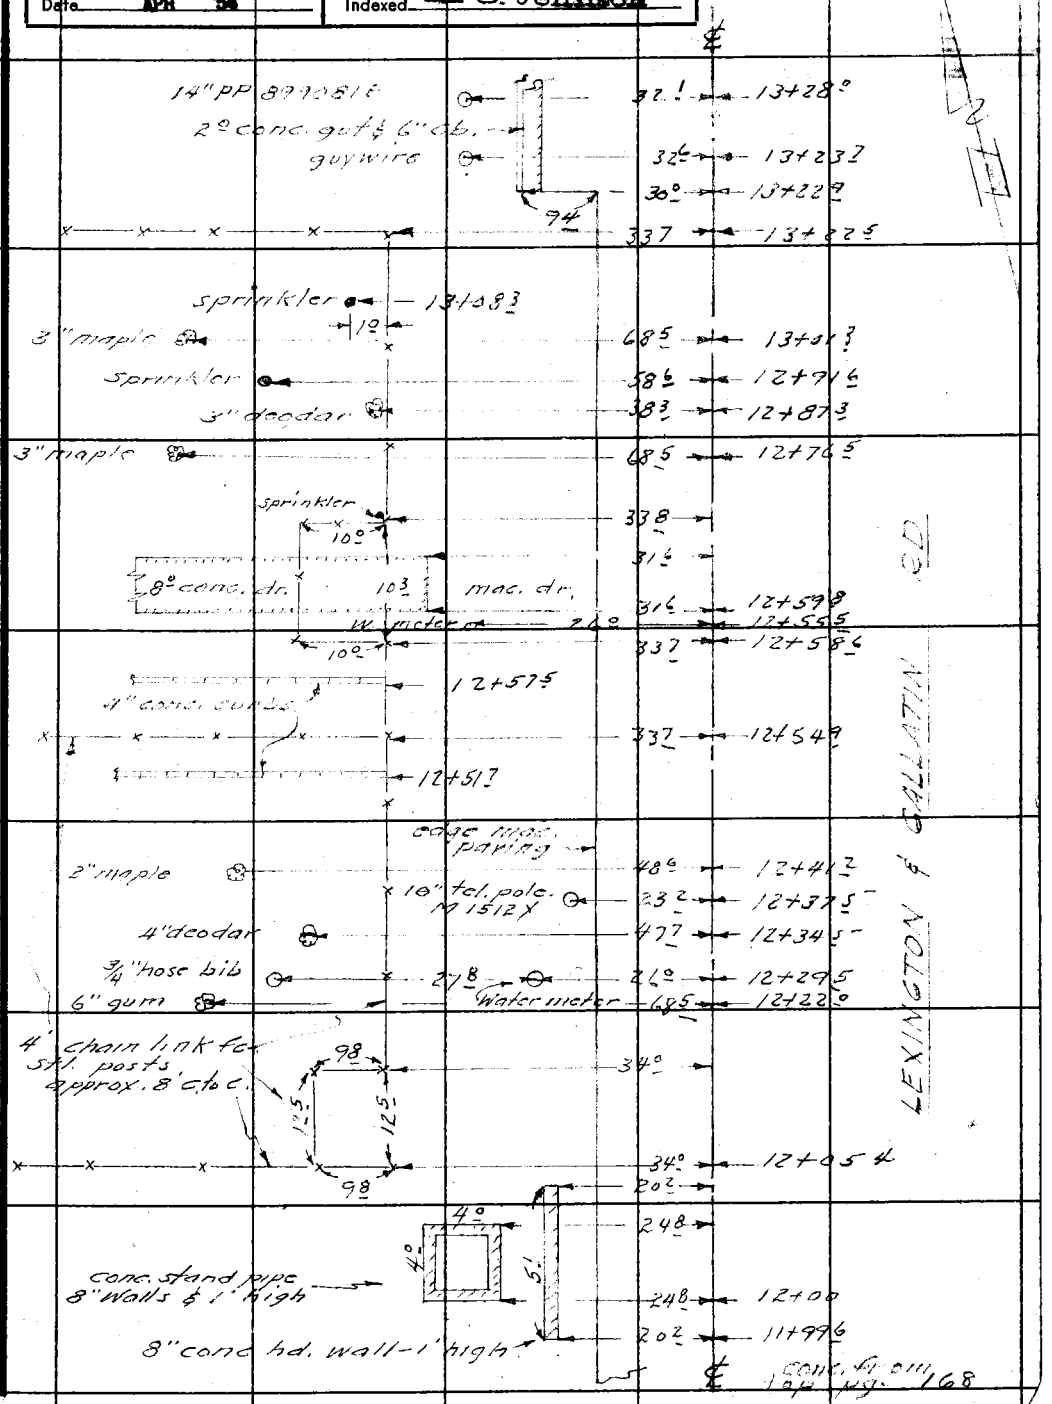

Note: Any Additions or Changes on This Sheet Must be Made or Circled in Red Ink With Date and Name of Person Making Change.

Do not extend notes this side of this line.

RETURN TO
LOS ANGELES COUNTY SURVEYOR
726 LOS ANGELES COUNTY
ENGINEERING BLDG.

76F309S 247 2-51

F. B. 1526 PG. 170

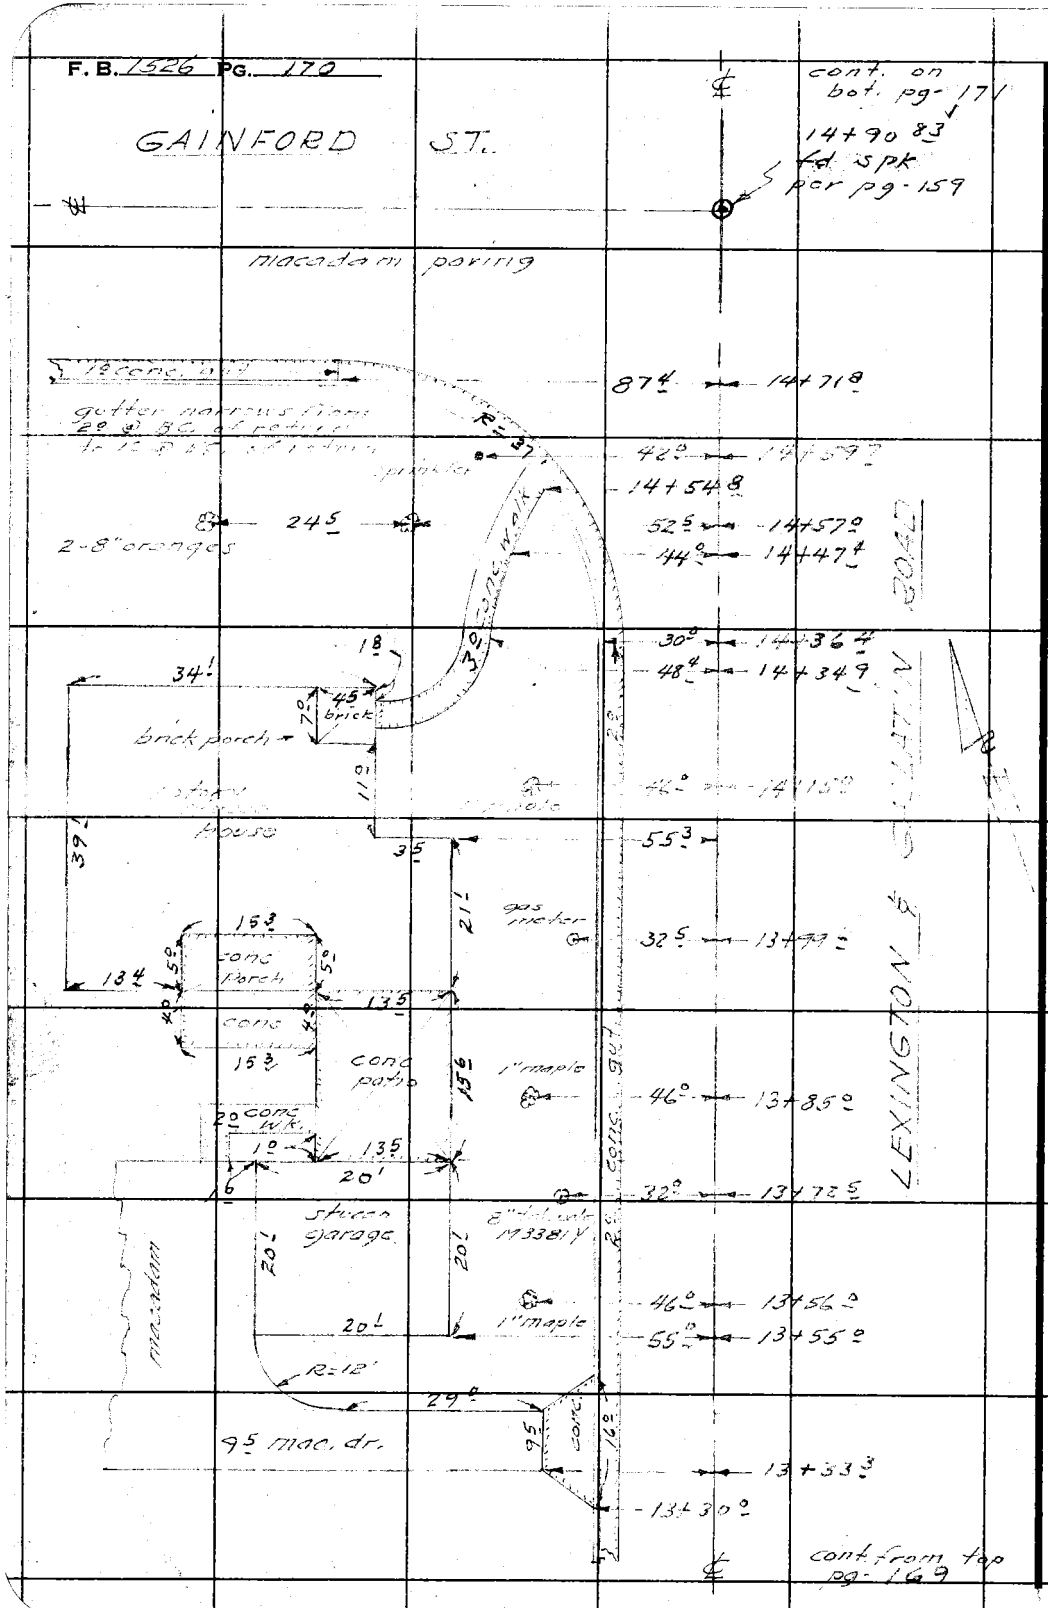

Notes Ck'd by D. M. Finley	Survey of Brookshire Ave
Map No. B-2383-2	W. O. 8642 Tape No. ____ St'd. ____ °F
Office Work	Surveyed by English
Checked D. M. Finley	Notes Curtis Date 1-53
Date APR '54	Indexed C. Johnson

F. B. 1526 PG. 171

cont. on bot. pg. 172

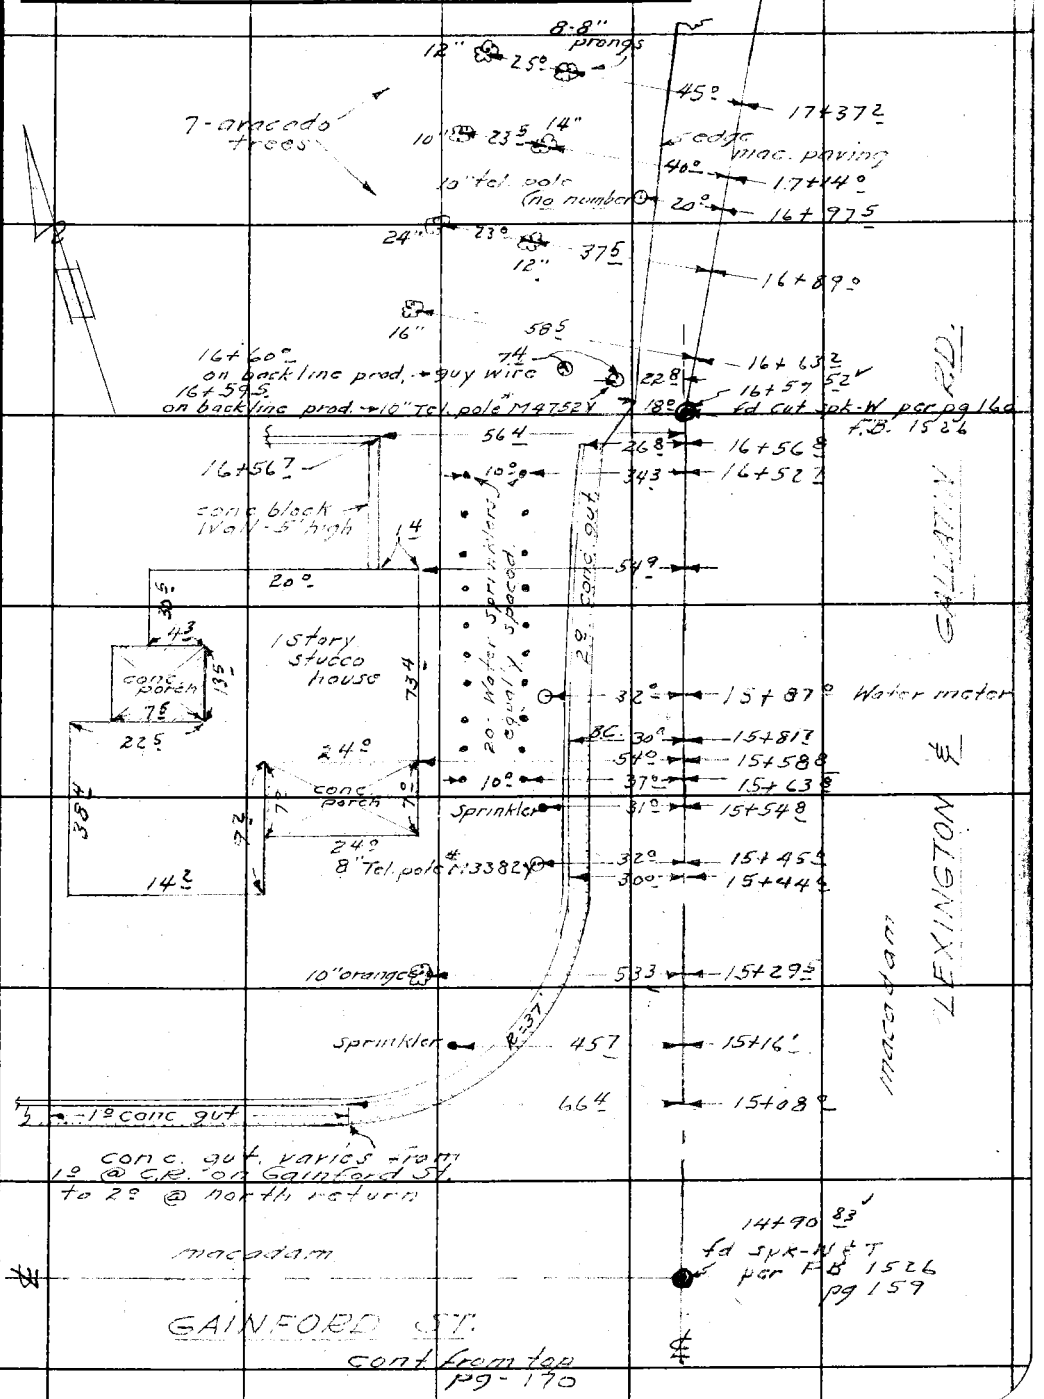

cont from top pg-170

Note: Any Additions or Changes on This Sheet Must be Made or Circled in Red Ink With Date and Name of Person Making Change.

Do not extend notes this side of this line.

RETURN TO
LOS ANGELES COUNTY SURVEYOR
726 LOS ANGELES COUNTY
ENGINEERING BLDG.

76F3095 247 2-51

F. B. 1526 PG. 172

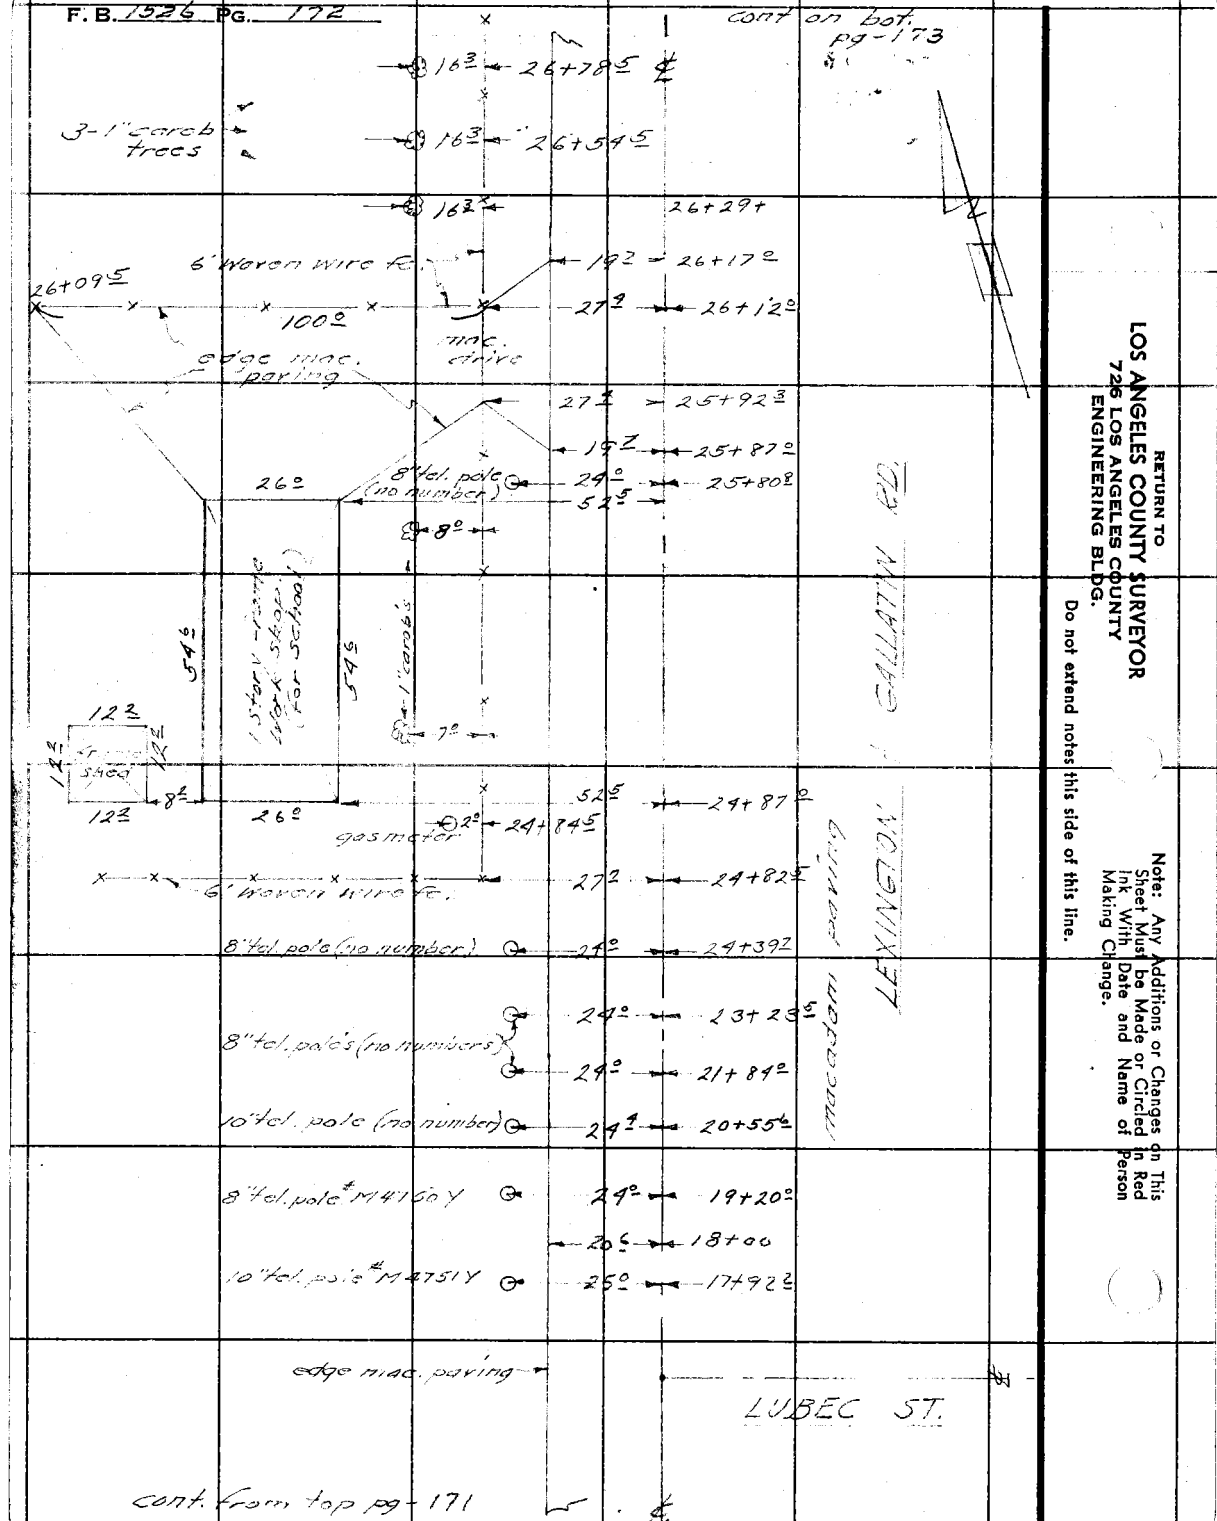

RETURN TO
LOS ANGELES COUNTY SURVEYOR
726 LOS ANGELES COUNTY
ENGINEERING BLDG.

Do not extend notes this side of this line.

Note: Any Additions or Changes on This Sheet Must be Made or Circled in Red Ink With Date and Name of Person Making Change.

Notes Ck'd by D. M. Finley	Survey of Brookshire Ave
Map No. B-2383-2	W. O. 8642 Tape No. ____ St'd. ____ °F
Office Work	Surveyed by English
Checked D. M. Finley	Notes Curtis Date 2-53
Date APR 54	Indexed E. C. Johnson

F. B. 1523 PG. 173

Con't. bot. pg. 174

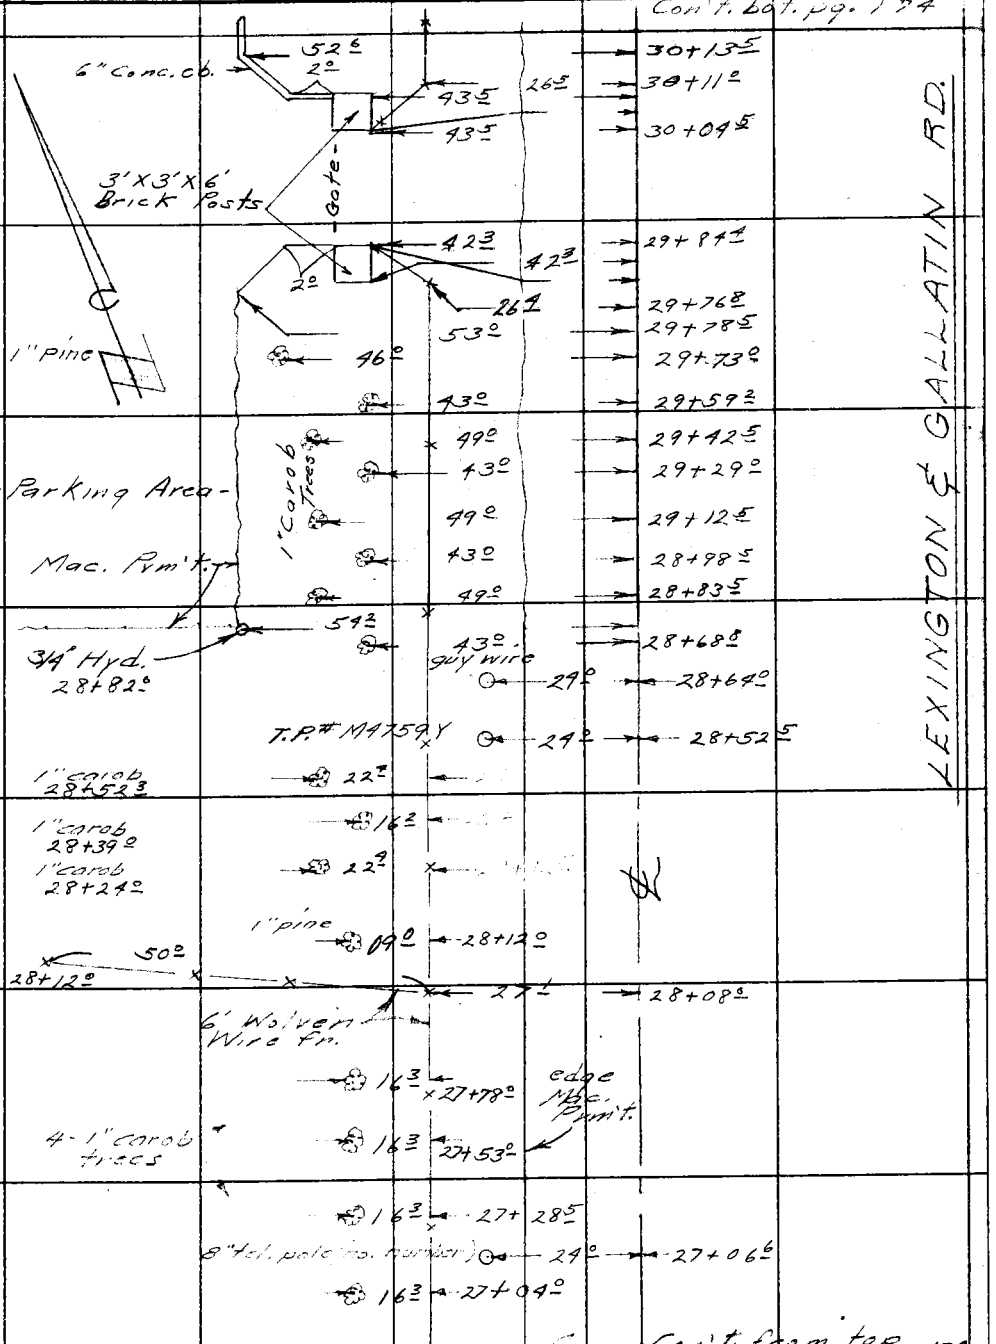

Con't. from top pg. 172

Note: Any Additions or Changes on This Sheet Must be Made or Circled in Red Ink With Date and Name of Person Making Change.

Do not extend notes this side of this line.

RETURN TO
LOS ANGELES COUNTY SURVEYOR
726 LOS ANGELES COUNTY
ENGINEERING BLDG.

76F309S 247 2-51

F. B. 1526 PG. 174

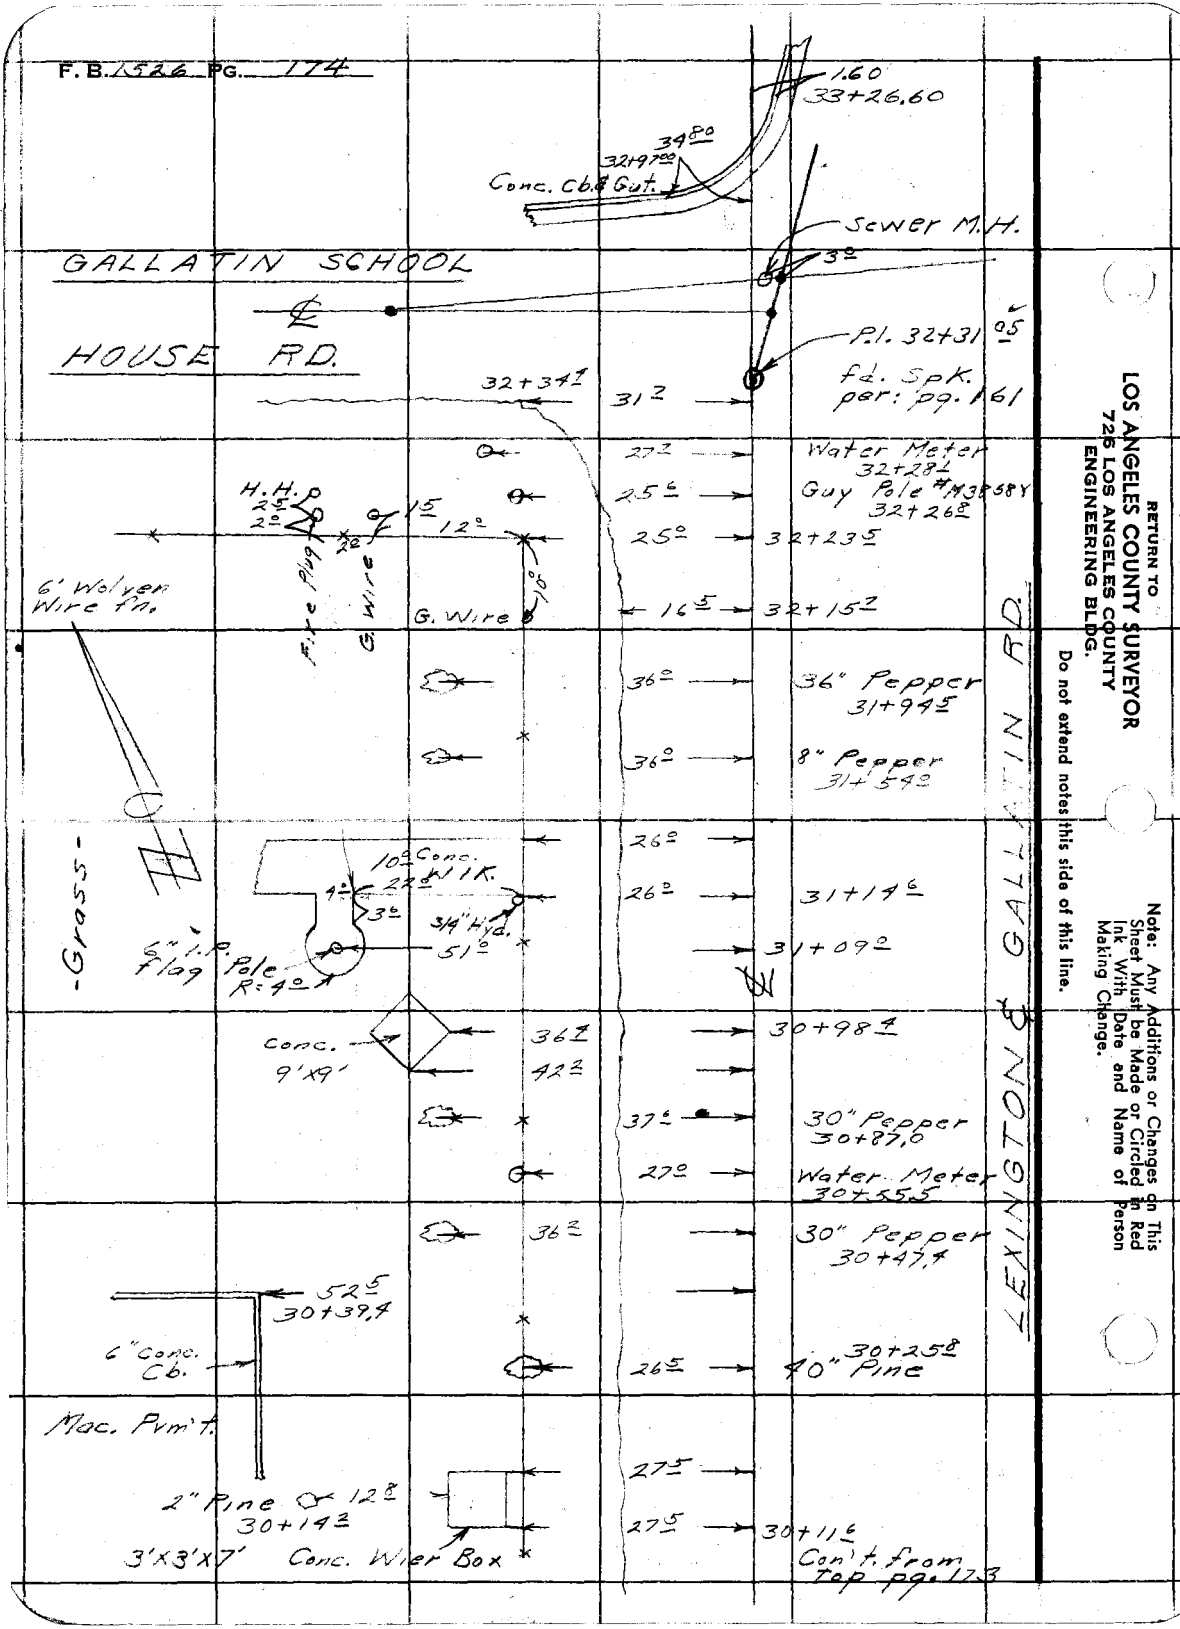

RETURN TO
LOS ANGELES COUNTY SURVEYOR
726 LOS ANGELES COUNTY
ENGINEERING BLDG.

Do not extend notes this side of this line.

Note: Any Additions or Changes on This Sheet Must be Made or Circled in Red Ink With Date and Name of Person Making Change.

Notes Ck'd by D. M. Finley	Survey of BROOKSHIRE AVE
Map No. B-2389-2	W. O. 8642 Tape No. St'd. °F
Office Work	Surveyed by ENGLISH
Checked D. M. Finley	Notes DiCECCO Date 12-52
Date APR 54	Indexed A. O. Johnson

F. B. 1526 Pg. 175

Note: Any Additions or Changes on This Sheet Must be Made or Circled in Red Ink With Date and Name of Person Making Change.

Do not extend notes this side of this line.

RETURN TO
LOS ANGELES COUNTY SURVEYOR
726 LOS ANGELES COUNTY
ENGINEERING BLDG.

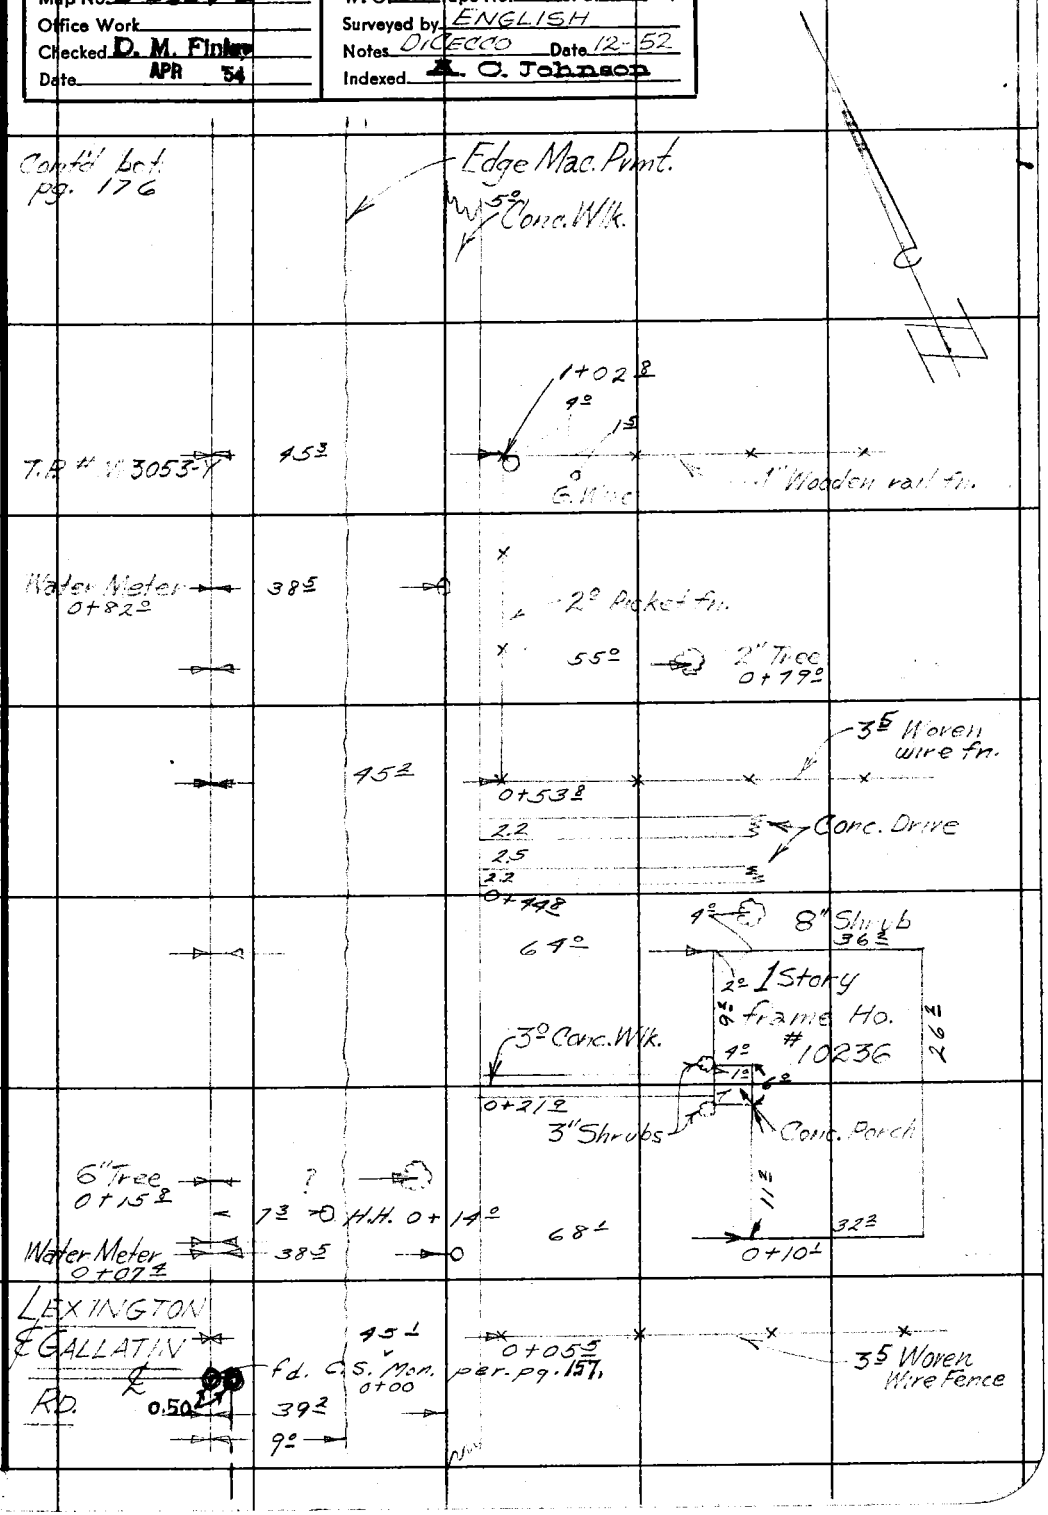

76FS09S 247 2-51

F. B. 2526 PG. 176

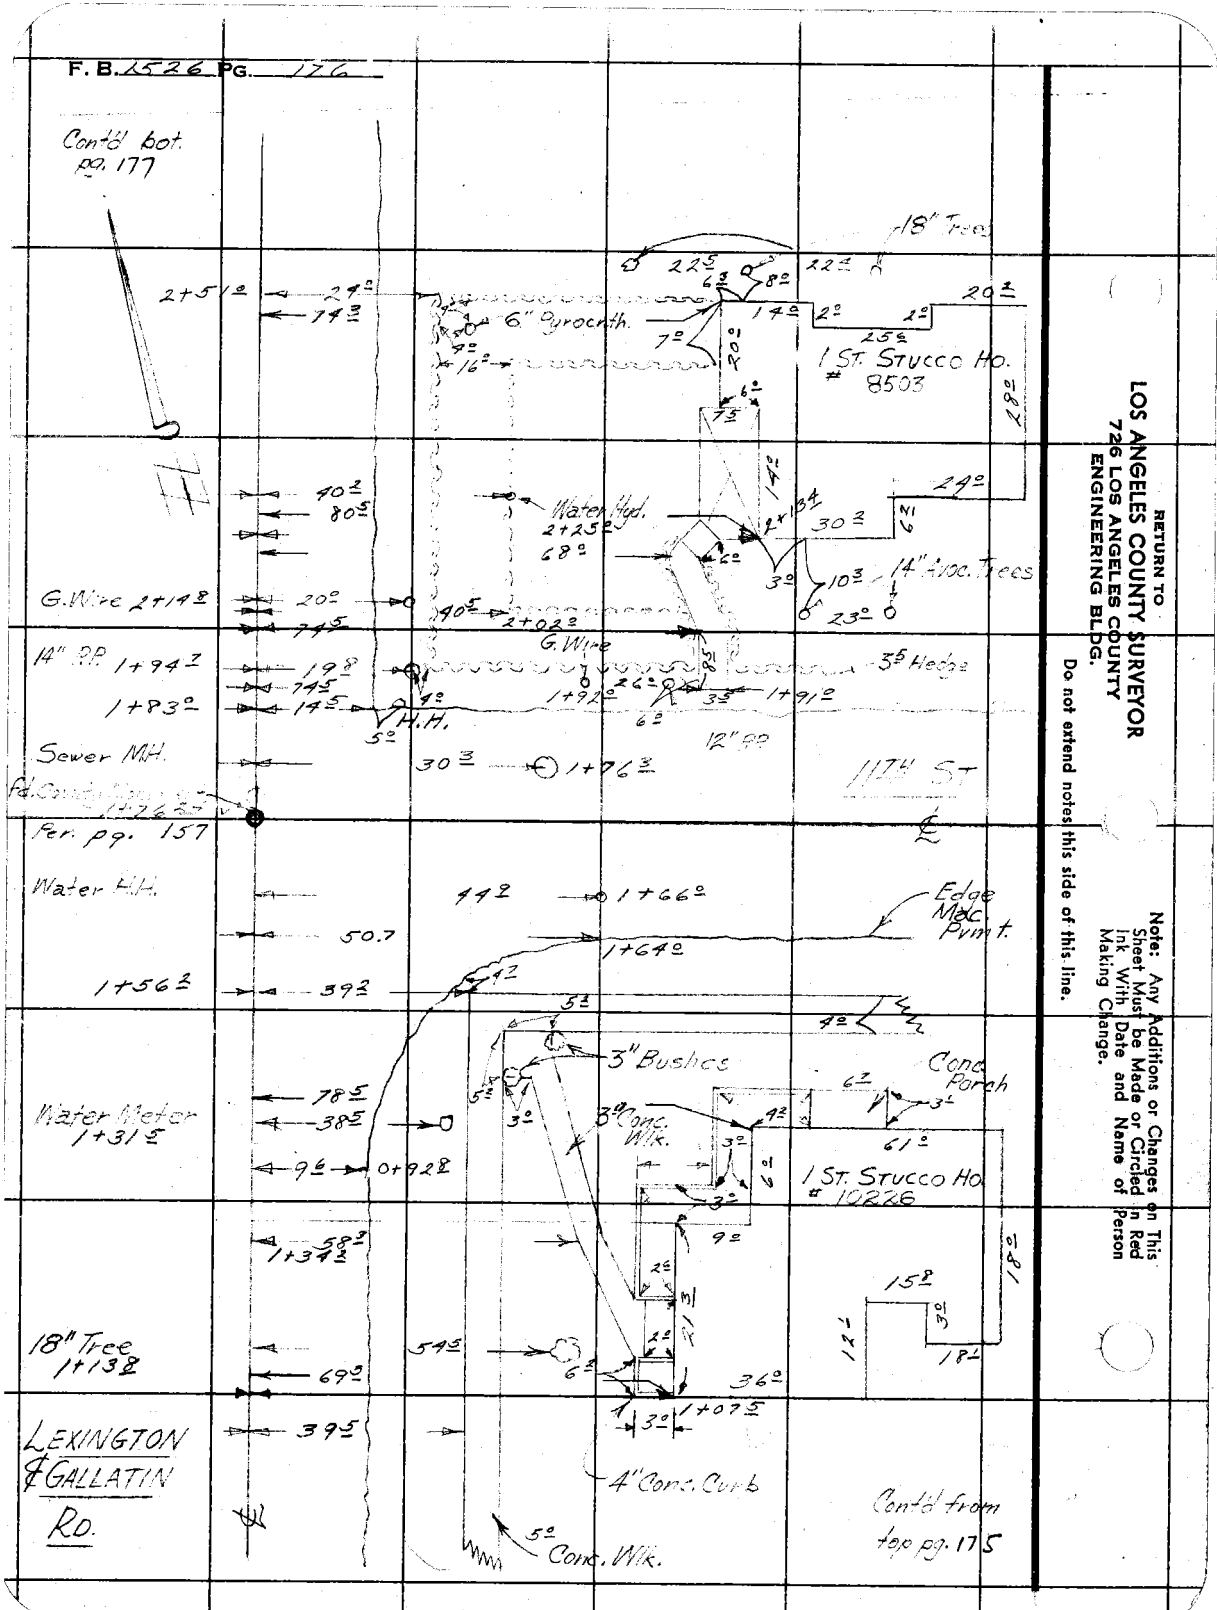

RETURN TO
LOS ANGELES COUNTY SURVEYOR
726 LOS ANGELES COUNTY
ENGINEERING BLDG.

Do not extend notes this side of this line.

Note: Any Additions or Changes on This Sheet Must be Made or Circled in Red Ink With Date and Name of Person Making Change.

4+70

Notes Ck'd by D. M. Finley	Survey of BROOKSHIRE AVE
Map No. B-2383-2	W. O. 8642 Tape No. ____ St'd. ____ °F
Office Work ____	Surveyed by ENGLISH
Checked D. M. Finley	Notes DiCECCO Date 12-52
Date APR '54	Indexed A. C. Johnson

F. B. 1526 Pg. 177

Cont'd bot pg. 178

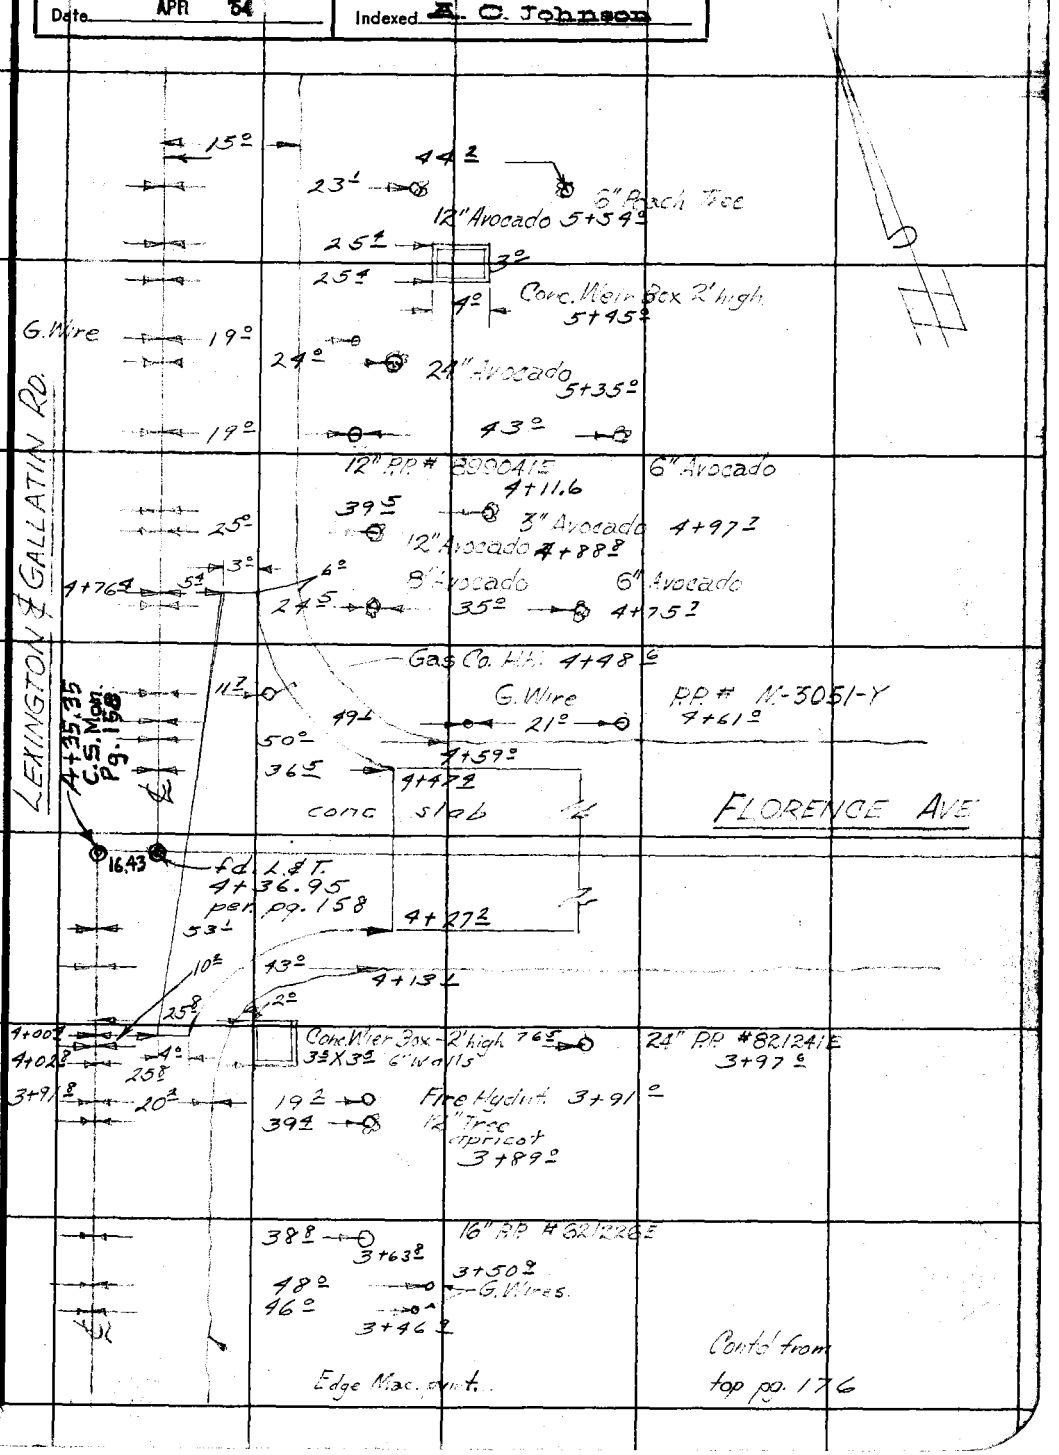

Cont'd from top pg. 176

Note: Any Additions or Changes on This Sheet Must be Made or Circled in Red Ink With Date and Name of Person Making Change.

Do not extend notes this side of this line.

RETURN TO
LOS ANGELES COUNTY SURVEYOR
726 LOS ANGELES COUNTY
ENGINEERING BLDG.

76F309S 247 2-51

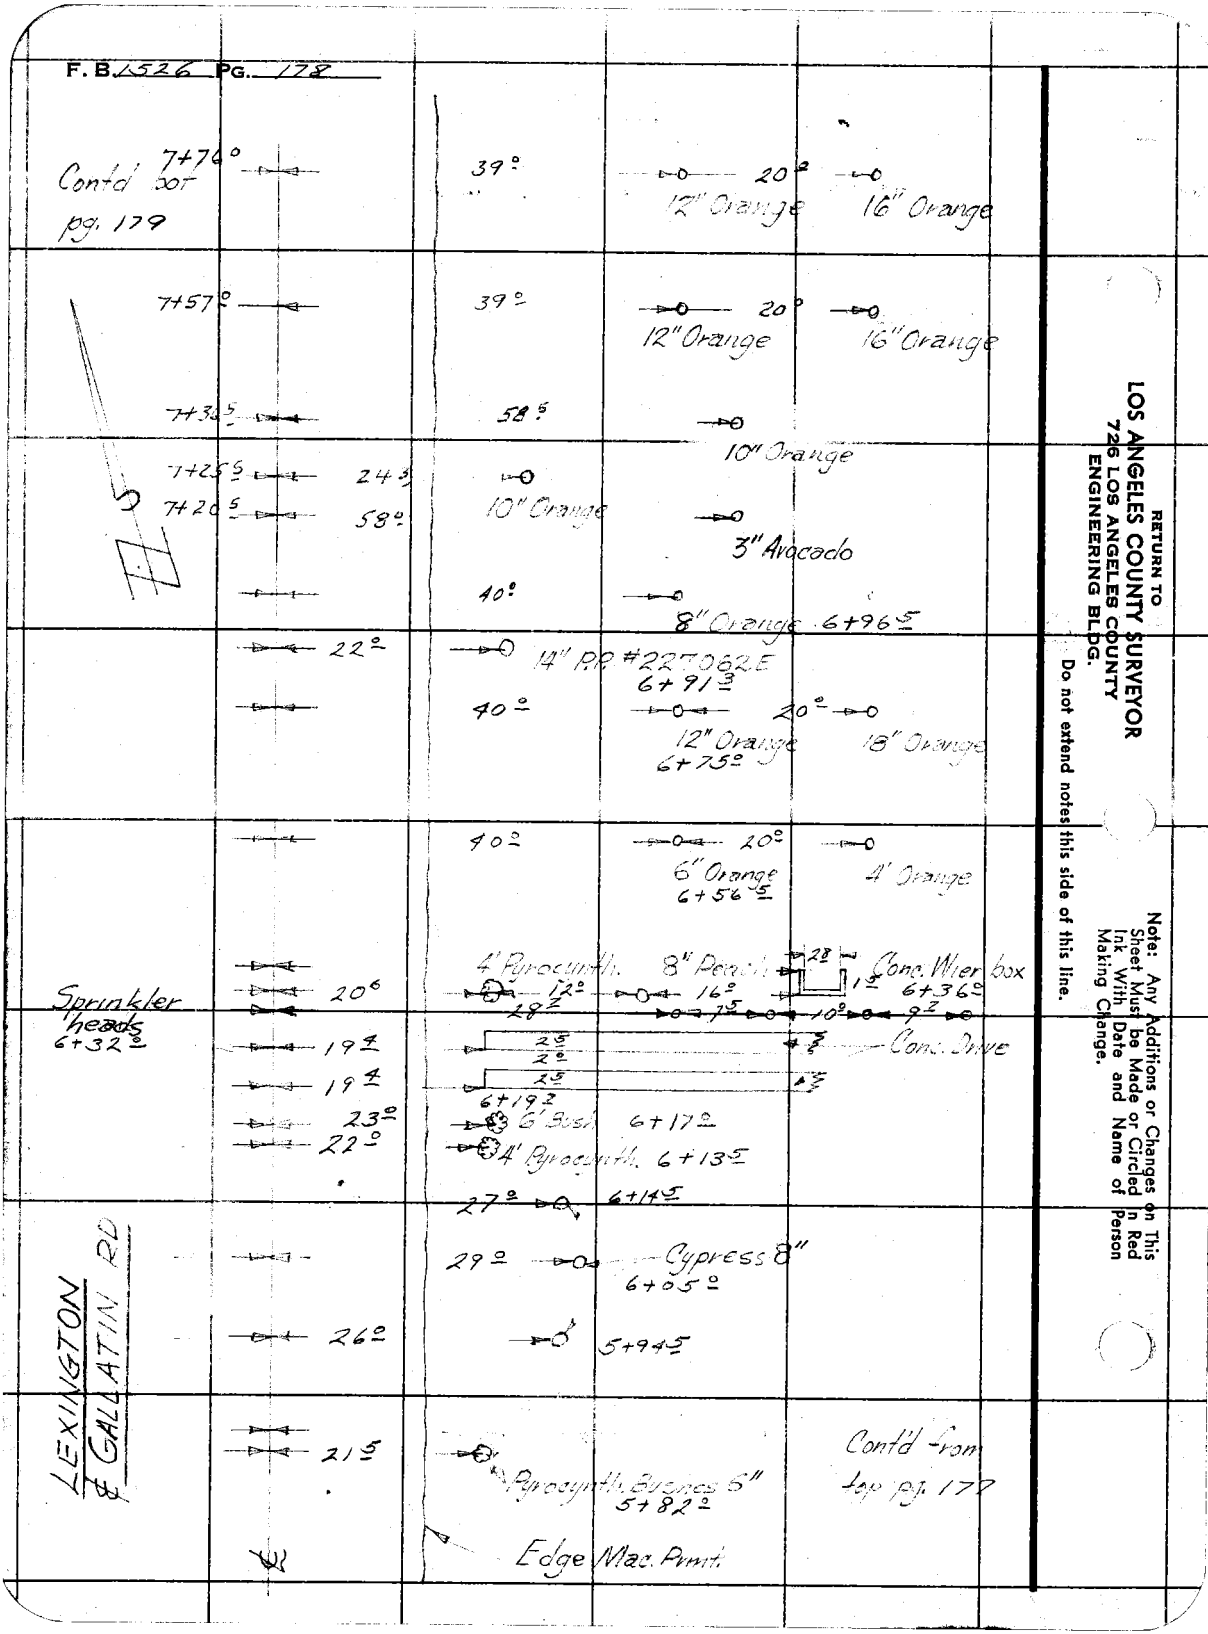
F. B. 1526 PG. 178
Cont'd bot pg. 179
7+76°
39°
20°
12" Orange
16" Orange
7+57°
39°
20°
12" Orange
16" Orange
7+36.5
58.5
10" Orange
7+25.5
24.3
7+20.5
58°
10" Orange
3" Avocado
40°
8" Orange 6+96.5
22°
14" P.P. #227062E
6+91.3
40°
20°
12" Orange
6+75°
18" Orange
40°
20°
6" Orange
6+56.5
4' Orange
4' Pyrocynth.
8" Peach
28
Conc. Wier box
6+36°
Sprinkler heads
6+32°
20°
12°
16°
28.2
7.5
10°
9.2
19.4
2.5
2°
Conc. Drive
19.4
2.5
6+19.2
23°
6' Bush 6+17°
22°
4' Pyrocynth. 6+13.5
27°
6+14.5
LEXINGTON & GALLATIN RD
29°
Cypress 8"
6+05°
26°
5+94.5
21.5
Pyrocynth. Bushes 6"
5+82°
Cont'd from top pg. 177
Edge Mac. Pvmt.
RETURN TO
LOS ANGELES COUNTY SURVEYOR
726 LOS ANGELES COUNTY
ENGINEERING BLDG.
Do not extend notes this side of this line.
Note: Any Additions or Changes on This Sheet Must be Made or Circled in Red Ink With Date and Name of Person Making Change.

Notes Ck'd by D. M. Finley	Survey of BROOKSHIRE AVE
Map No. B-2383-2	W. O. 8642 Tape No. St'd. °F
Office Work	Surveyed by ENGLISH
Checked D. M. Finley	Notes DiCECCO Date 12-52
Date APR 54	Indexed A. C. Johnson

F. B. 5526 Pg. 179

Note: Any Additions or Changes of This Sheet Must be Made or Circled in Red Ink With Date and Name of Person Making Change.

Do not extend notes this side of this line.

RETURN TO
LOS ANGELES COUNTY SURVEYOR
726 LOS ANGELES COUNTY
ENGINEERING BLDG.

Cont'd bot. pg. 180

9+96 ℄ — 38 ℄ — 20°
9+81 ℄ — 24 ℄
9+75 ℄ — 38 ℄ — 20°
9+65 ℄ — 24 ℄
9+55 ℄ — 20°
9+45 ℄ — 24 ℄
9+35 ℄ — 38 ℄ — 20°
9+15 ℄ — 37 ℄ — 20°
8+96 ℄ — 37 ℄ — 20°
8+85 ℄ — 23 ℄
8+76 ℄ — 37 ℄ — 20°
8+67 ℄ — 22° — 20" P.P. #221063E
8+65 ℄ — 23 ℄
8+54 ℄ — 38 ℄ — 20°
8+35 ℄ — 38 ℄ — 20°
8+15 ℄ — 38 ℄ — 20°
7+97 ℄ — 21 ℄ — 17° — 20°
8+00 — 14 ℄ — P.P. #775103E

LEXINGTON & GALLATIN RD

(ORANGE ORCHARD - AVERAGE SIZE 8" TO 10")

Edge Mac. Print.

Cont'd from top pg. 178

76F309S 247 2-51

F. B. 1526 PG. 180

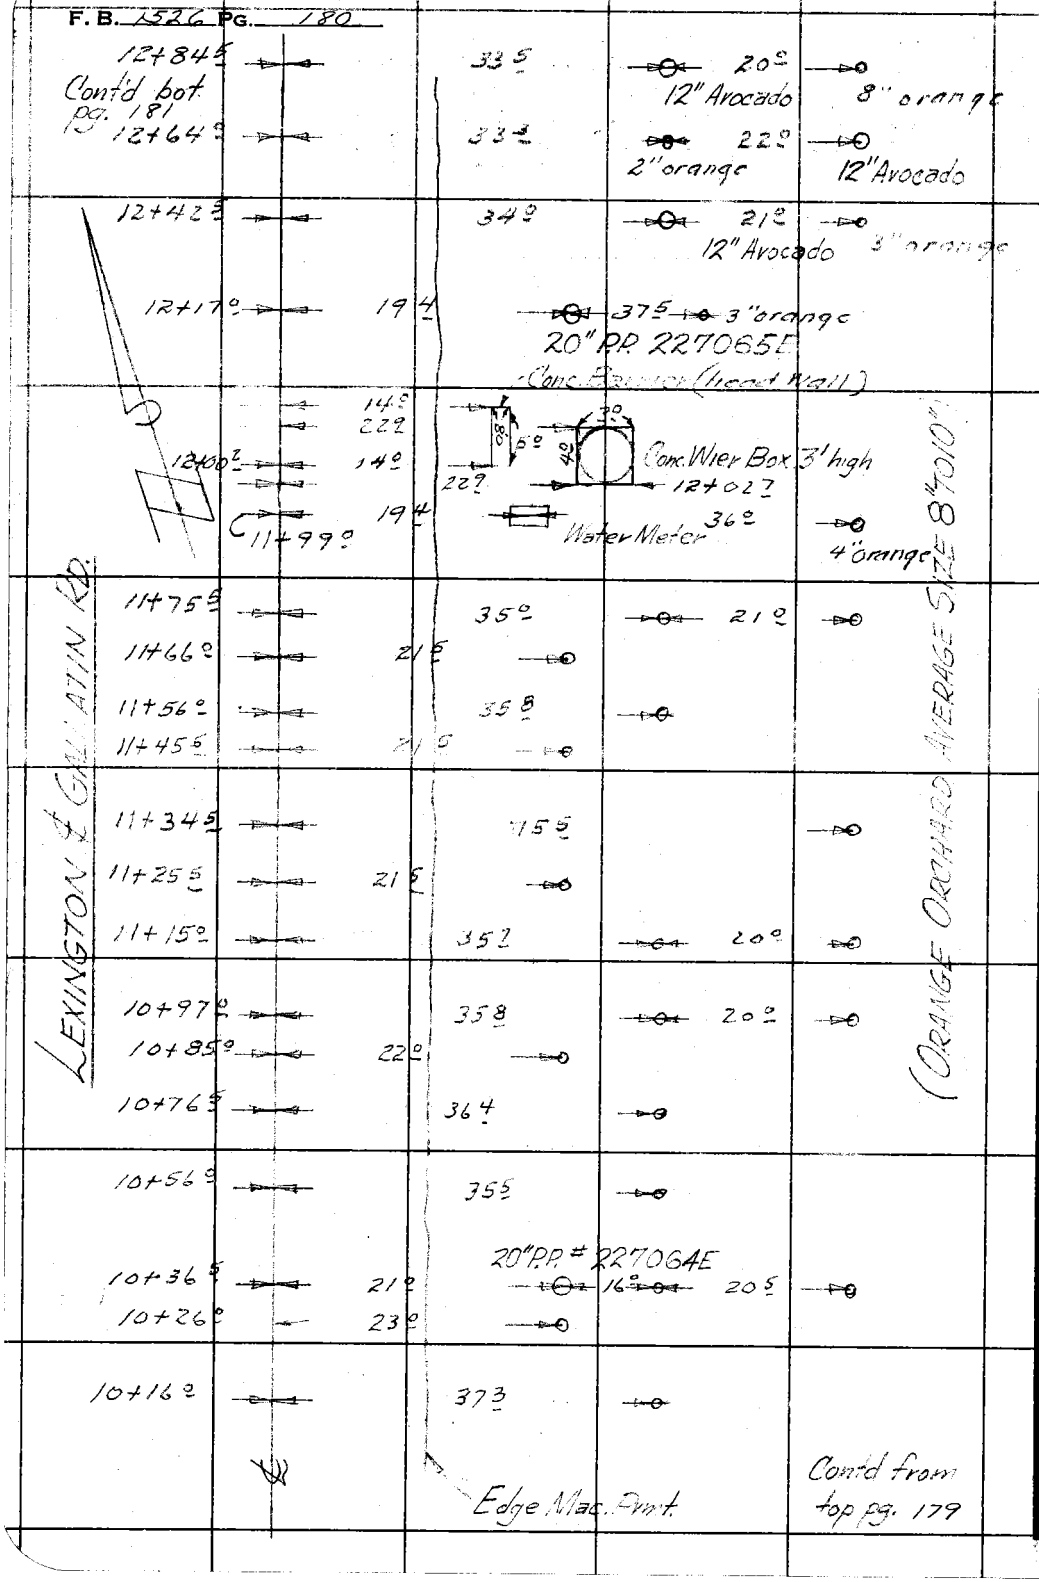

RETURN TO
LOS ANGELES COUNTY SURVEYOR
726 LOS ANGELES COUNTY
ENGINEERING BLDG.

Do not extend notes this side of this line.

Note: Any Additions or Changes on This Sheet Must be Made or Circled in Red Ink With Date and Name of Person Making Change.

Notes Ck'd by D. M. Finley	Survey of Brookshire Ave.
Map No. B-2383-2	W. O. 8642 Tape No. ____ St'd. ____ °F
Office Work ____	Surveyed by English
Checked D. M. Finley	Notes English Date 12-52
Date APR '54	Indexed A. C. Johnson

F. B. [illegible] PG. 181

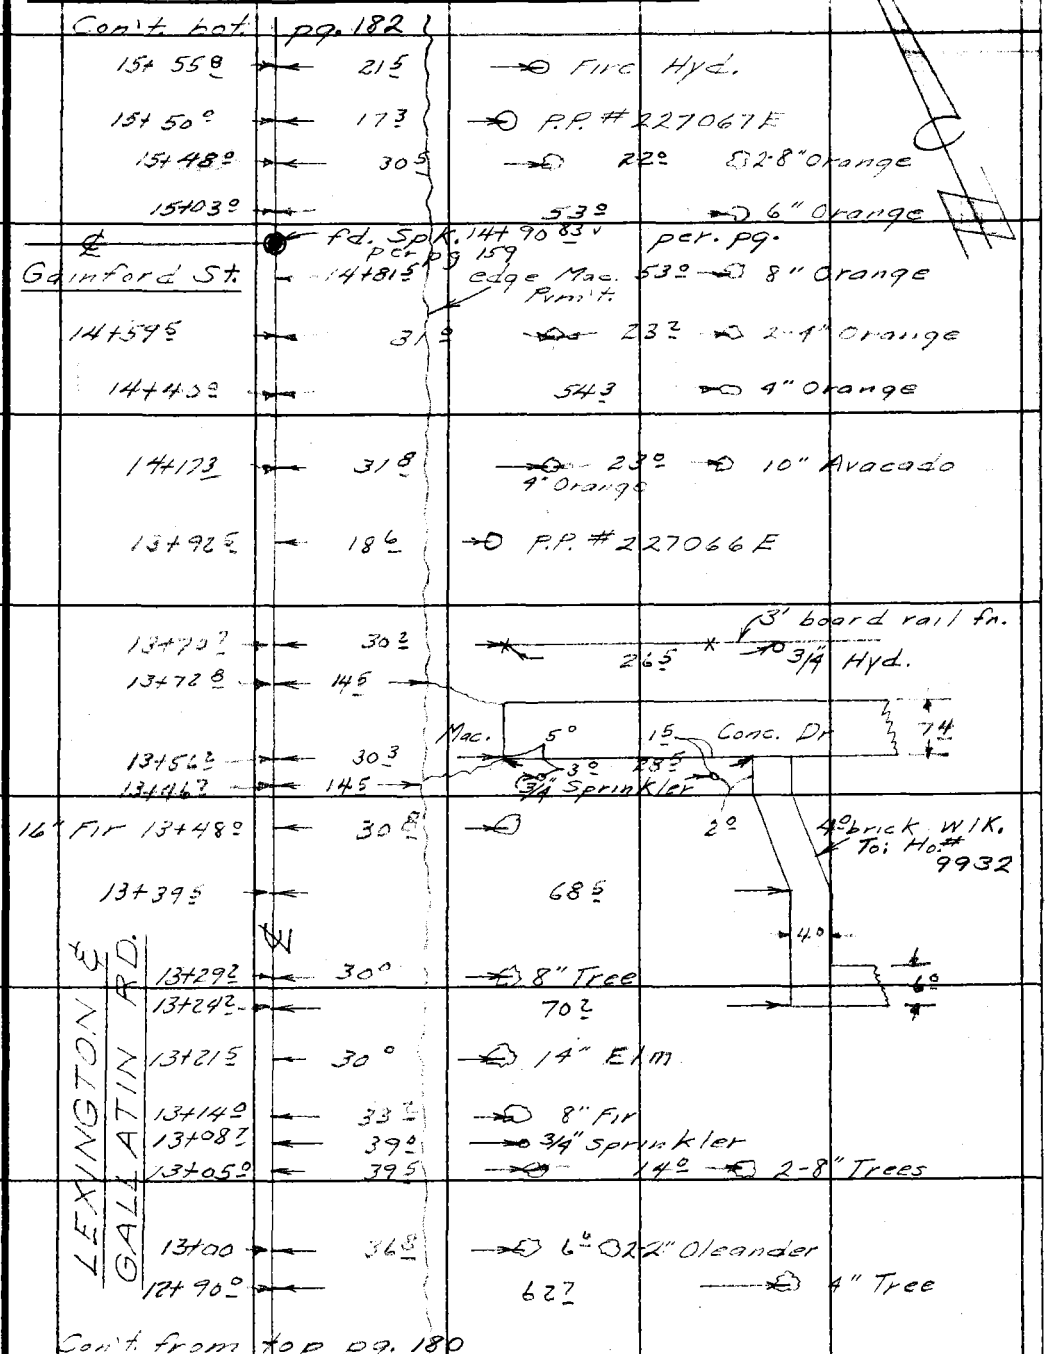

Note: Any Additions or Changes on This Sheet Must be Made or Circled in Red Ink With Date and Name of Person Making Change.

Do not extend notes this side of this line.

RETURN TO
LOS ANGELES COUNTY SURVEYOR
726 LOS ANGELES COUNTY
ENGINEERING BLDG.

76F3095 247 2-51

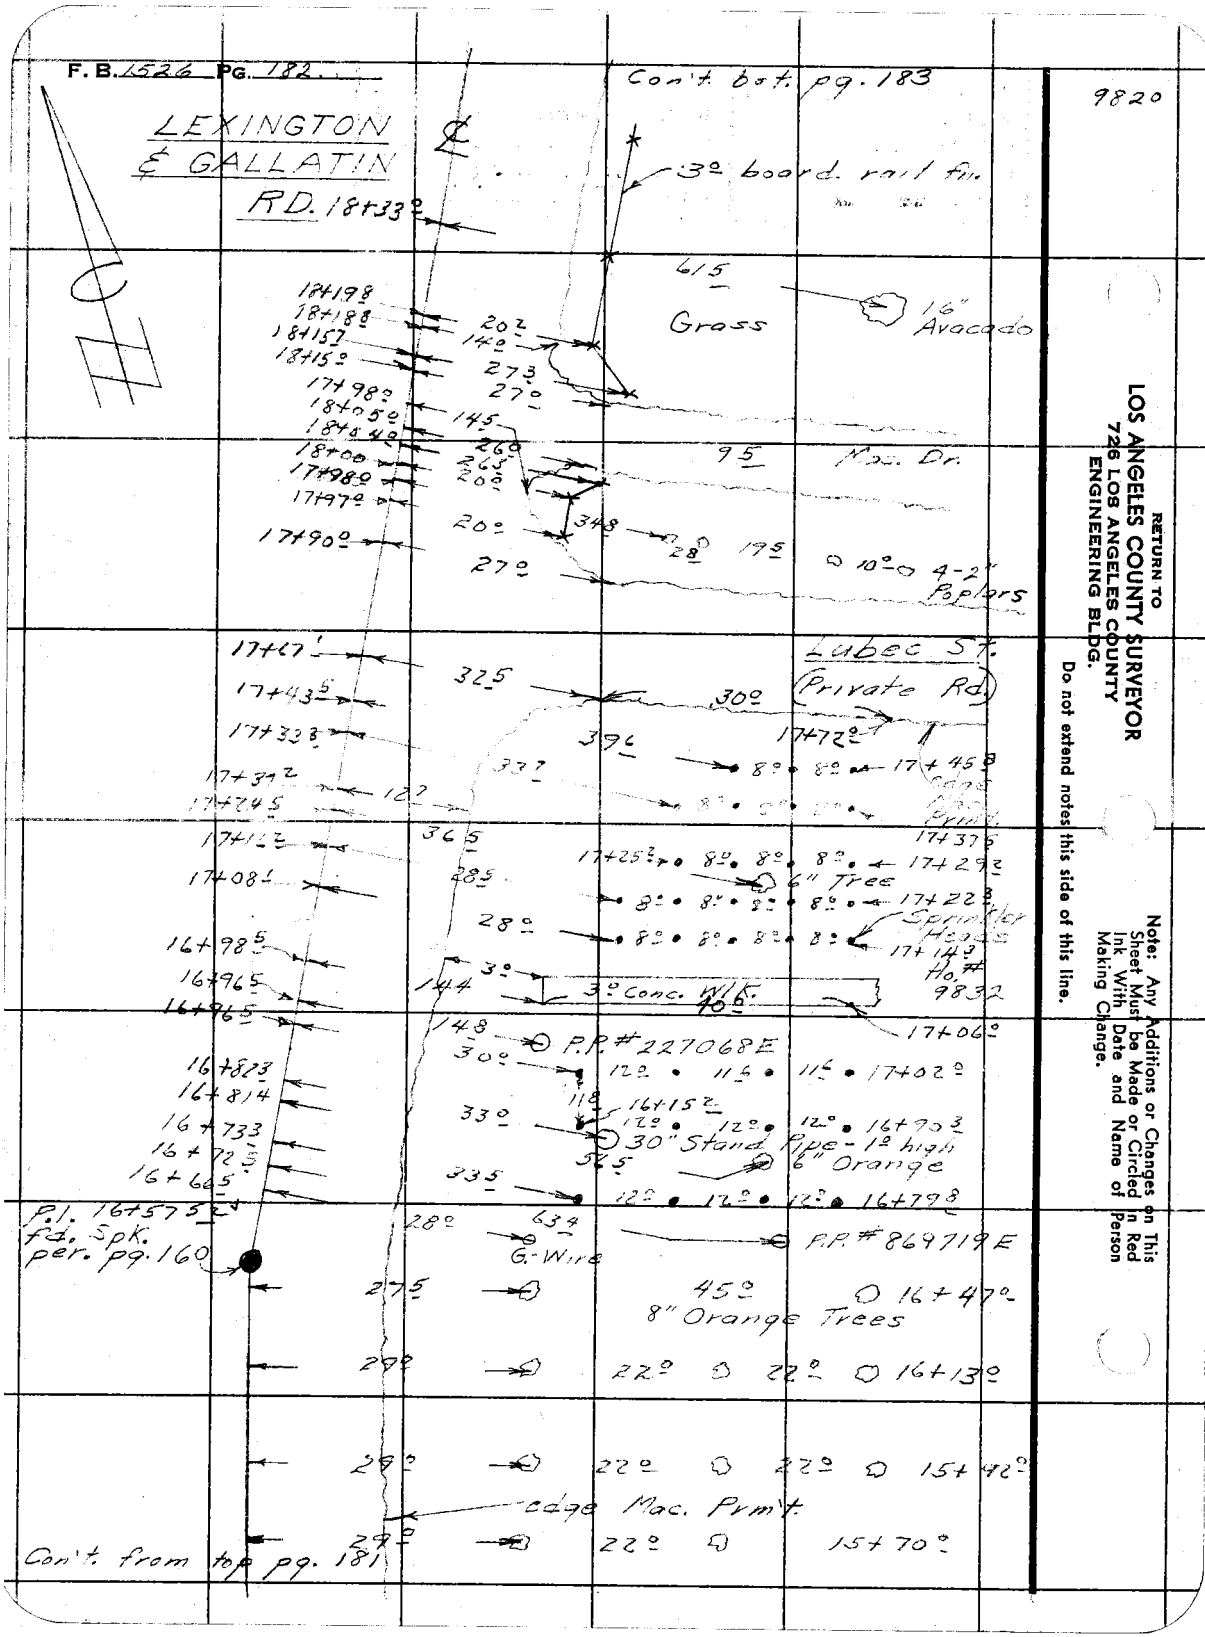

RETURN TO
LOS ANGELES COUNTY SURVEYOR
726 LOS ANGELES COUNTY
ENGINEERING BLDG.

Do not extend notes this side of this line.

Note: Any Additions or Changes on This Sheet Must be Made or Circled in Red Ink With Date and Name of Person Making Change.

Notes Ck'd by D. M. Finley	Survey of Brookshire Ave.
Map No. B-2383-2	W. O. 8642 Tape No. ____ St'd. ____ °F
Office Work	Surveyed by English
Checked D. M. Finley	Notes English Date 12-52
Date APR '54	Indexed A. C. Johnson

F. B. 1526 PG. 183

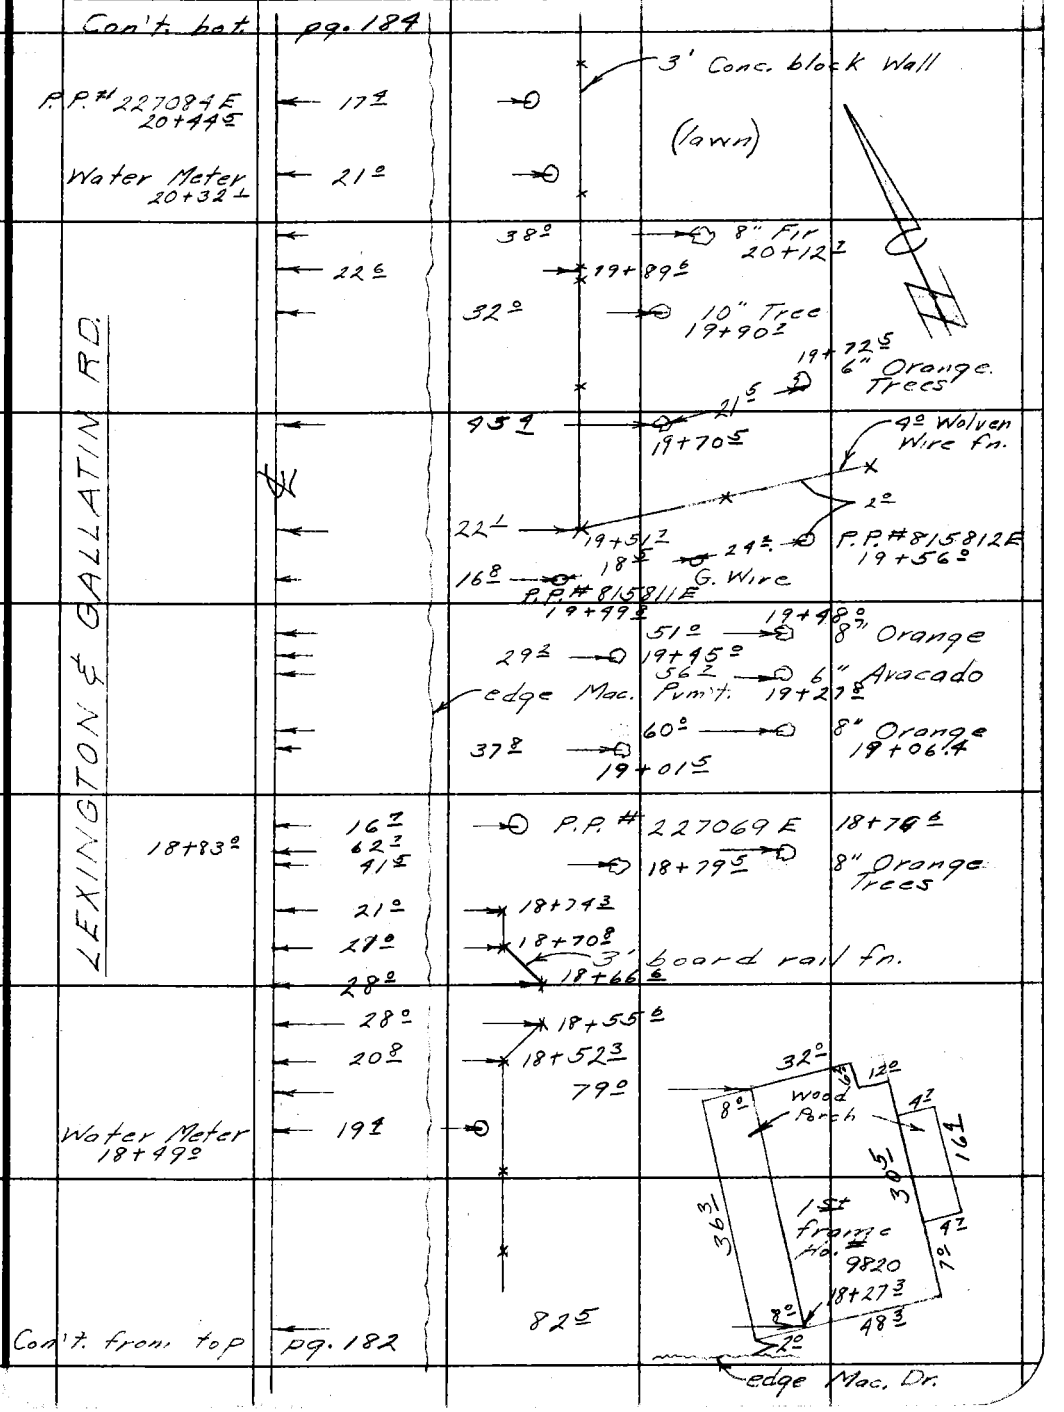

Note: Any Additions or Changes on This Sheet Must be Made or Circled in Red Ink With Date and Name of Person Making Change.

Do not extend notes this side of this line.

RETURN TO
LOS ANGELES COUNTY SURVEYOR
726 LOS ANGELES COUNTY
ENGINEERING BLDG.

76F3095 247 2-51

F. B. 1526 PG. 184

Con't. bot. pg. 185

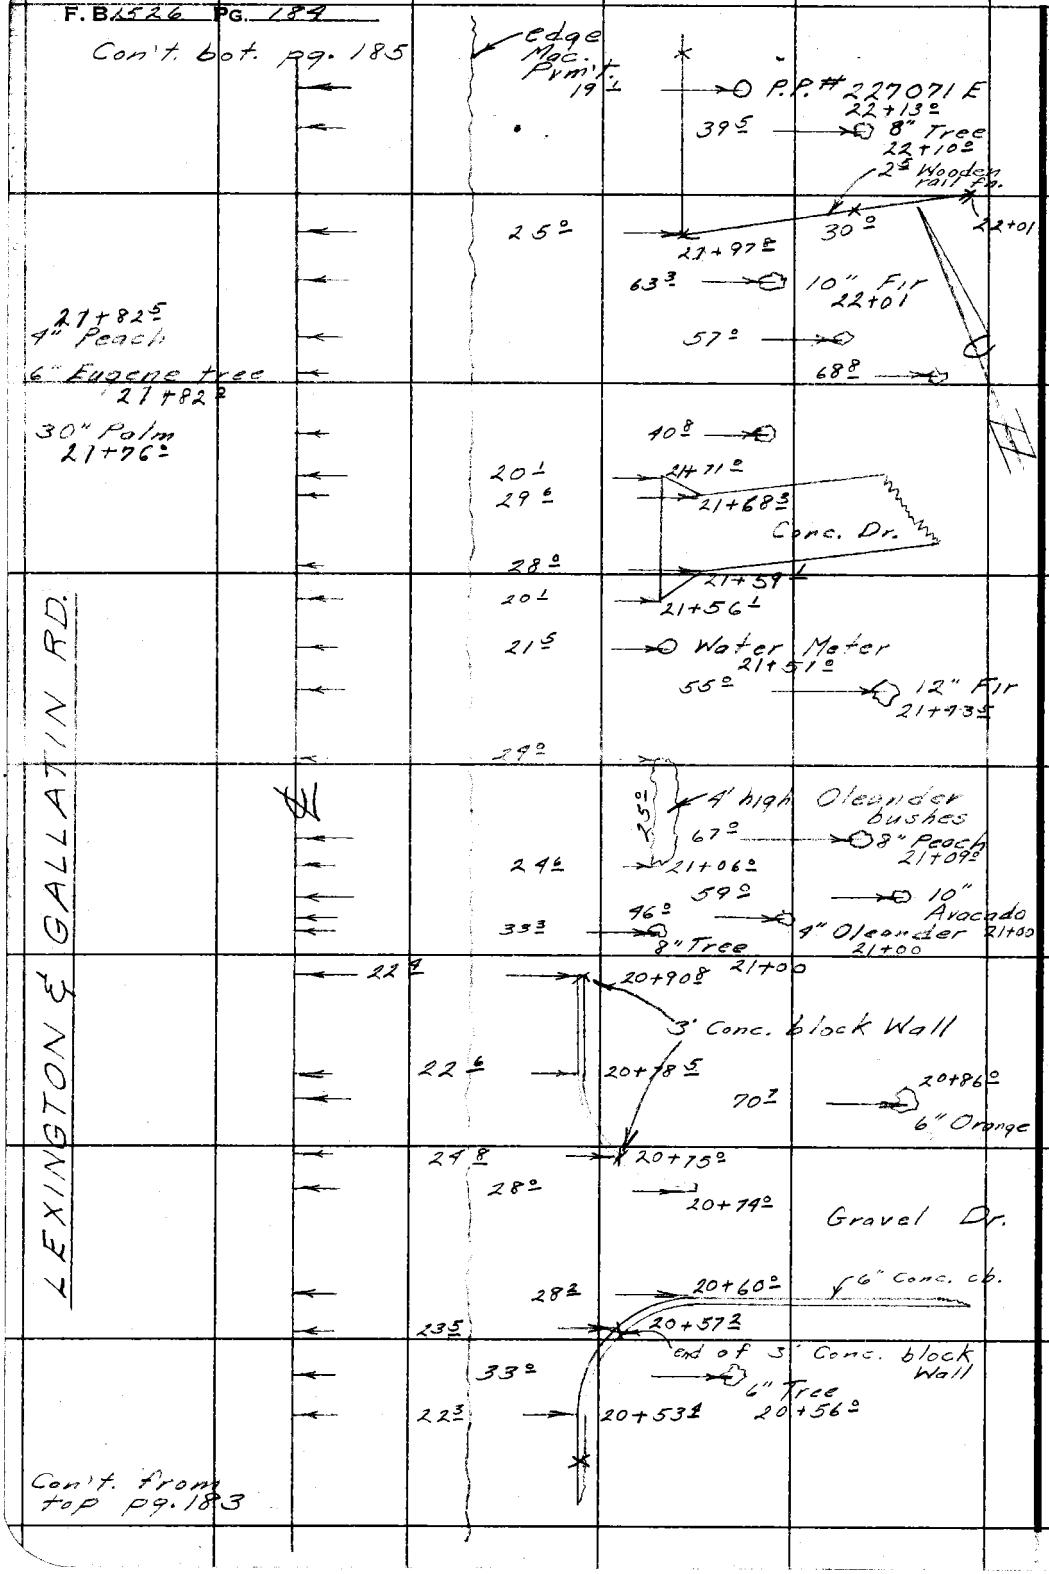

Con't. from top pg. 183

RETURN TO
LOS ANGELES COUNTY SURVEYOR
726 LOS ANGELES COUNTY
ENGINEERING BLDG.

Do not extend notes this side of this line.

Note: Any Additions or Changes on This Sheet Must be Made or Circled in Red Ink With Date and Name of Person Making Change.

Notes Ck'd by D. M. Finley	Survey of Brookshire Ave.
Map No. B-2383-2	W. O. 8642 Tape No. ____ St'd. ____ °F
Office Work ____	Surveyed by English
Checked D. M. Finley	Notes English Date 2-53
Date APR '54	Indexed A. C. Johnson

F. B. 1526 PG. 185

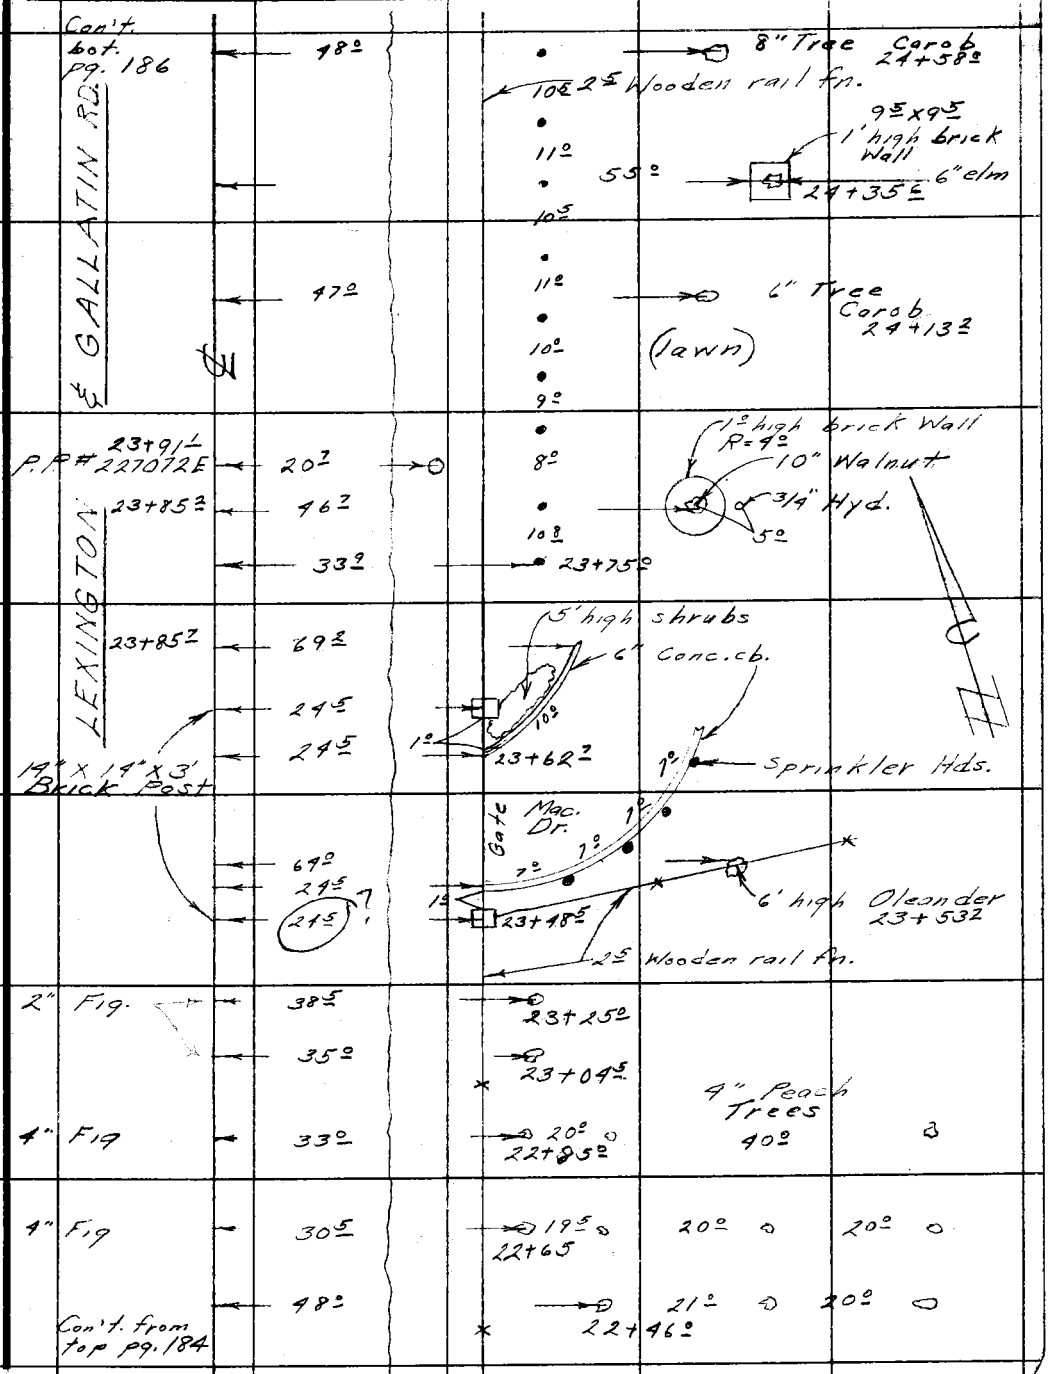

Note: Any Additions or Changes on This Sheet Must be Made or Circled in Red Ink With Date and Name of Person Making Change.

Do not extend notes this side of this line.

RETURN TO
LOS ANGELES COUNTY SURVEYOR
726 LOS ANGELES COUNTY
ENGINEERING BLDG.

76F309S 247 2-51

F.B. 5526 Pg. 186

Con't. bot pg. 187

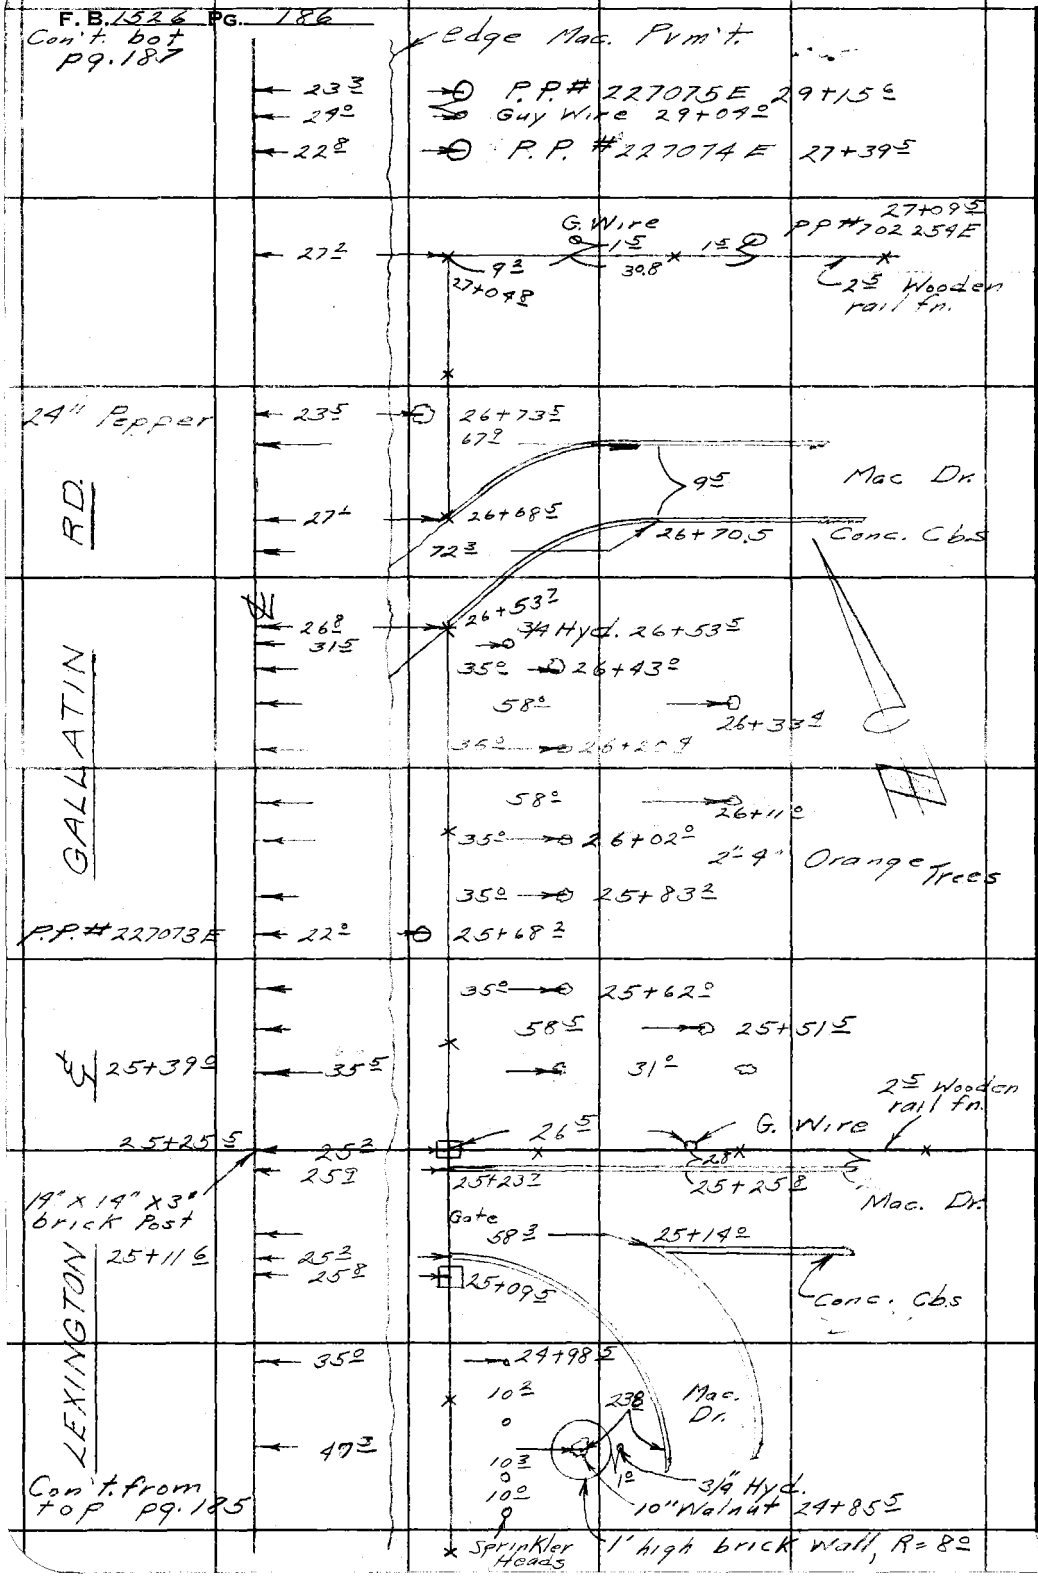

RETURN TO
LOS ANGELES COUNTY SURVEYOR
726 LOS ANGELES COUNTY
ENGINEERING BLDG.

Do not extend notes this side of this line.

Note: Any Additions or Changes on This Sheet Must be Made or Circled in Red Ink With Date and Name of Person Making Change.

Notes Ck'd by D. M. Finley	Survey of Brookshire Ave.
Map No. B-2383-2	W. O. 8642 Tape No. ____ St'd. ____ °F
Office Work ____	Surveyed by English
Checked D. M. Finley	Notes English Date 2-53
Date APR '54	Indexed A. G. Johnson

F. B. 1526 PG. 187

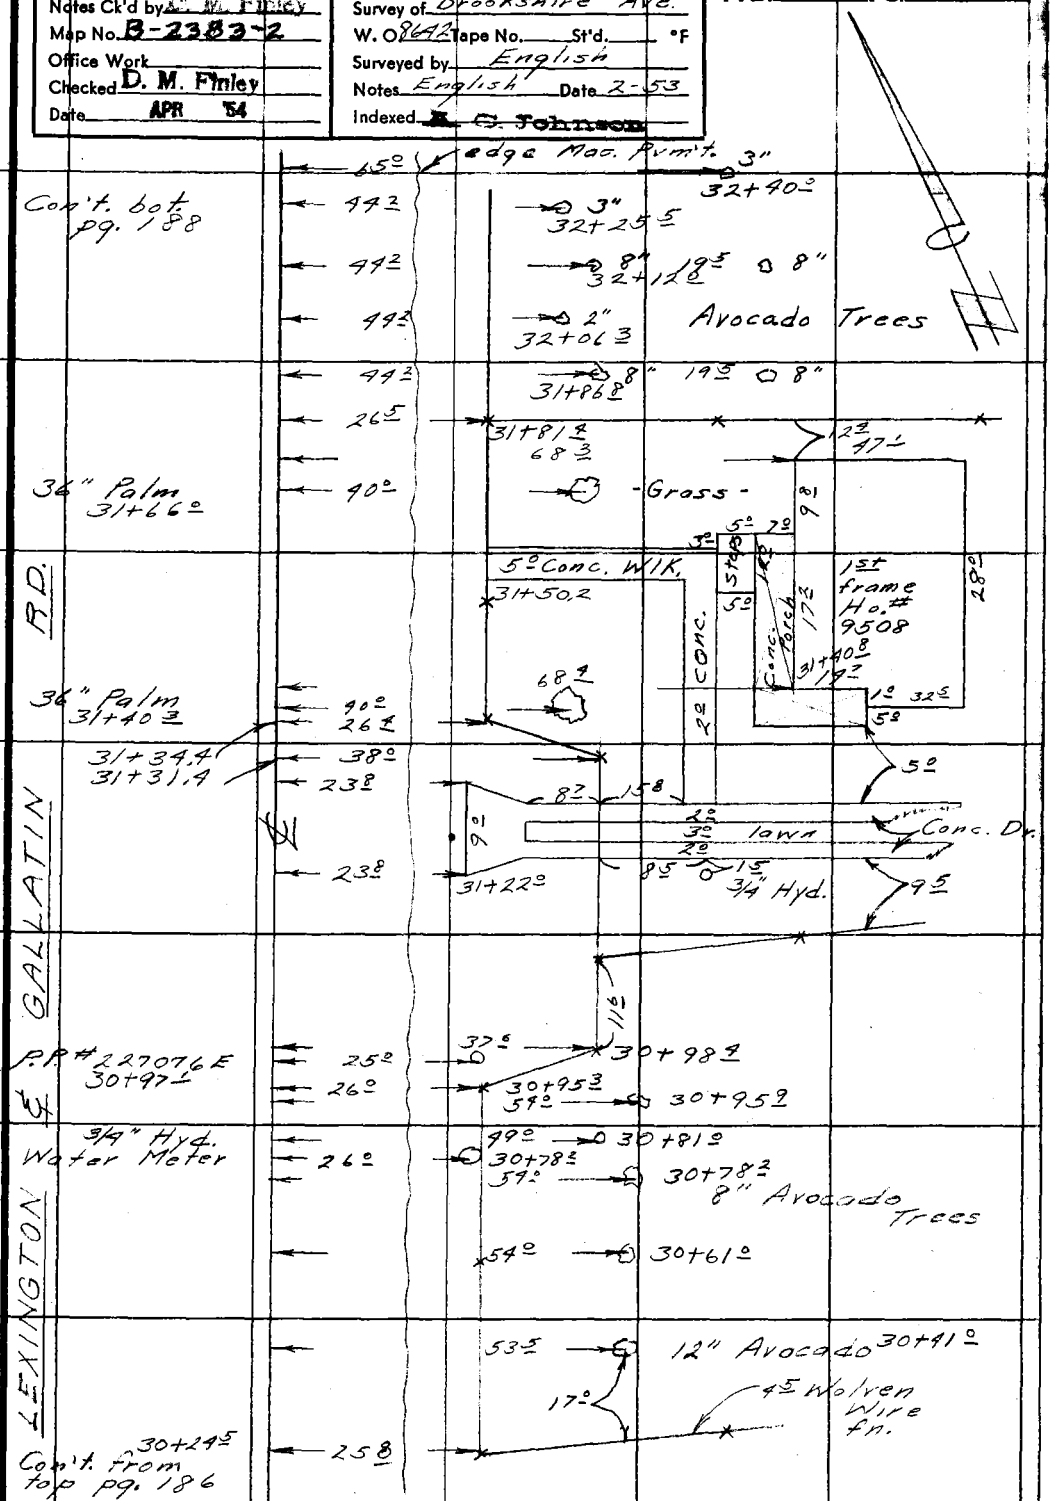

Note: Any Additions or Changes on This Sheet Must be Made or Circled in Red Ink With Date and Name of Person Making Change.

Do not extend notes this side of this line.

RETURN TO
LOS ANGELES COUNTY SURVEYOR
726 LOS ANGELES COUNTY
ENGINEERING BLDG.

76F309S 247 2-51

F. B. 1526 PG. 188

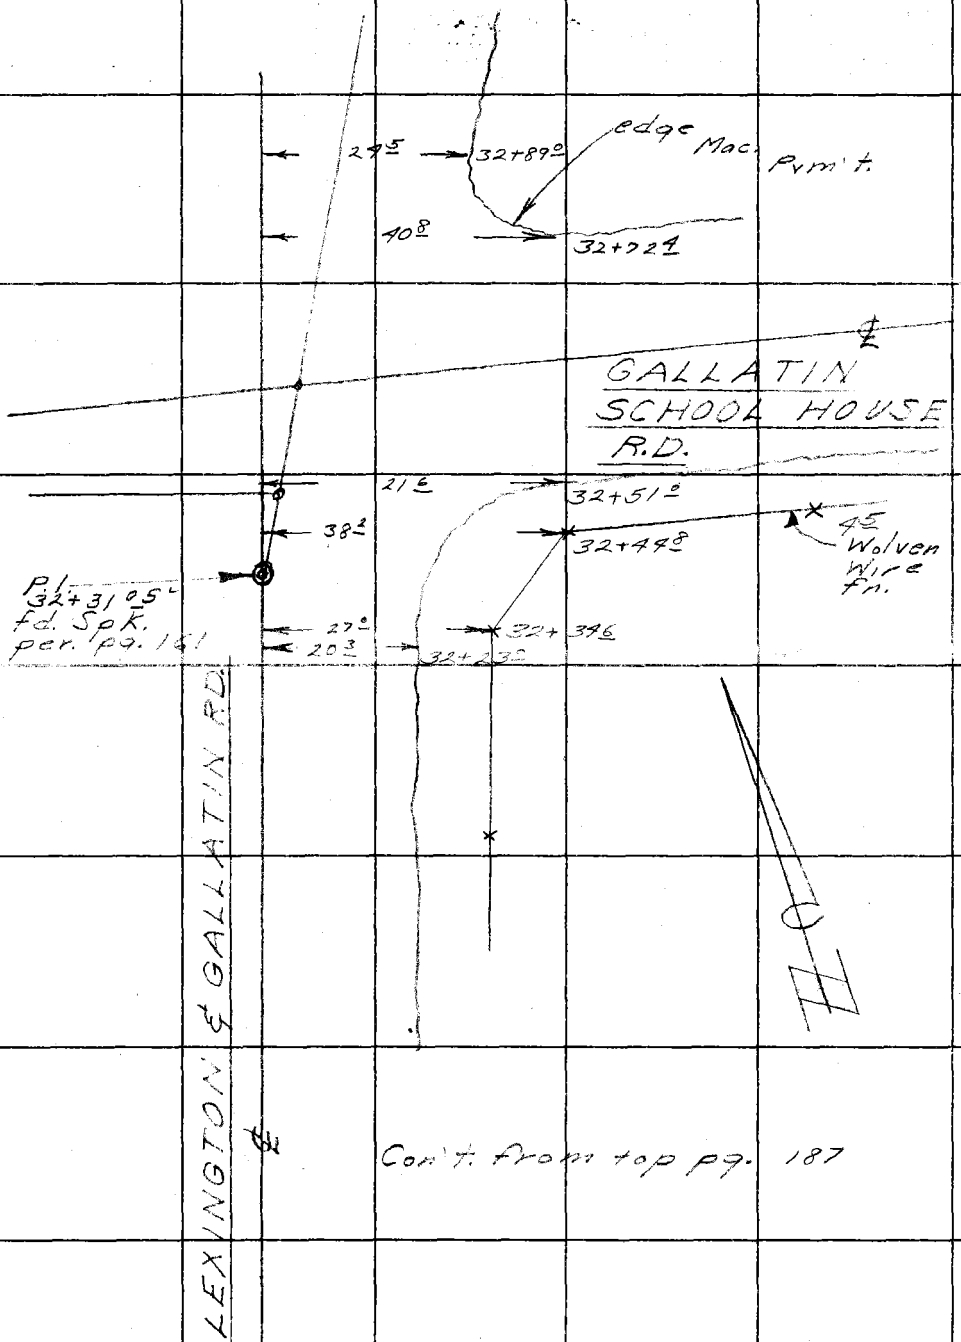

RETURN TO
LOS ANGELES COUNTY SURVEYOR
726 LOS ANGELES COUNTY
ENGINEERING BLDG.

Do not extend notes this side of this line.

Note: Any Additions or Changes on This Sheet Must be Made or Circled in Red Ink With Date and Name of Person Making Change.

Notes Ck'd by	Survey of Brookshire Ave
Map No.	JN0075.44 Tape Std °F
Office Work	Surveyed by Snyder
Checked	Notes PRS Date 1-31-57
Date	Indexed C. Johnson 2-8-57

F. B. 1526 PG. 189

J.N. 0075.44

BROOKSHIRE AVE

Location of HOUSES & Improvements

on

DOWNEY AVE (E side)

From - A Point 456.69 So. of Golden Ave

To - Alhambra Ave

Snyder
Le Gault
Harrington
Bankson

Note: Any Additions or Changes on This Sheet Must be Made or Circled in Red Ink With Date and Name of Person Making Change.

PLEASE RETURN TO
LOS ANGELES COUNTY ENGINEER
700 LOS ANGELES COUNTY ENGINEERING BLDG.

Do not extend this side of this line.

76F309S S&E #247 1-56

F. B. 1526 Pg. 190

Cont. Bot Pg 191

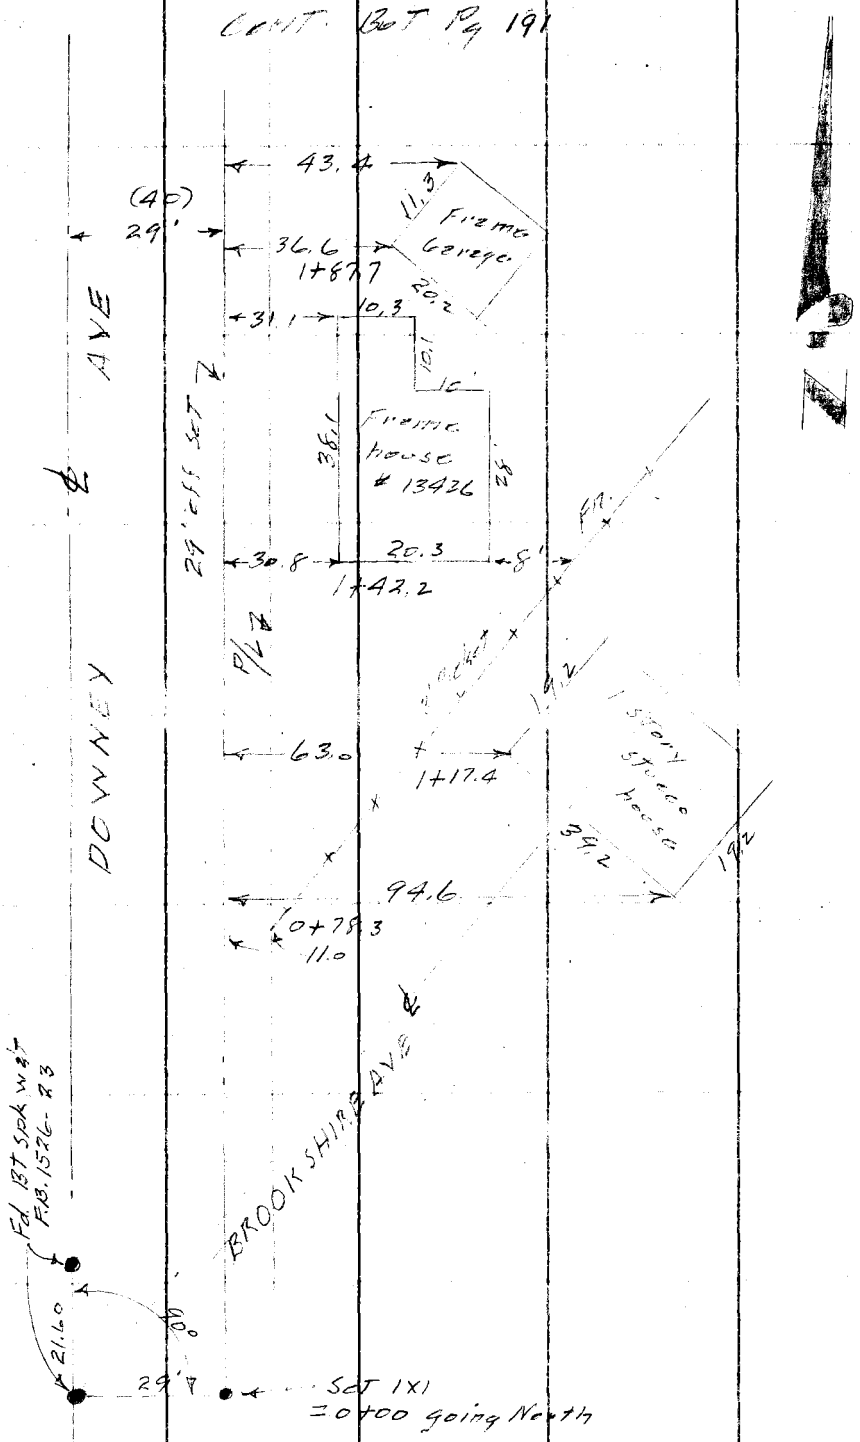

PLEASE RETURN TO
LOS ANGELES COUNTY ENGINEER
700 LOS ANGELES COUNTY ENGINEERING BLDG.

Do not extend this side of this line.

Note: Any Additions or Changes on This Sheet Must be Made or Circled in Red Ink With Date and Name of Person Making Change.

Notes Ck'd by	Survey of Brookshire Ave
Map No.	JN 0075.44 Tape Std °F
Office Work	Surveyed by Snyder
Checked	Notes PRS Date 1-31-57
Date	Indexed A. C. Johnson

F. B. 1526 PG. 191

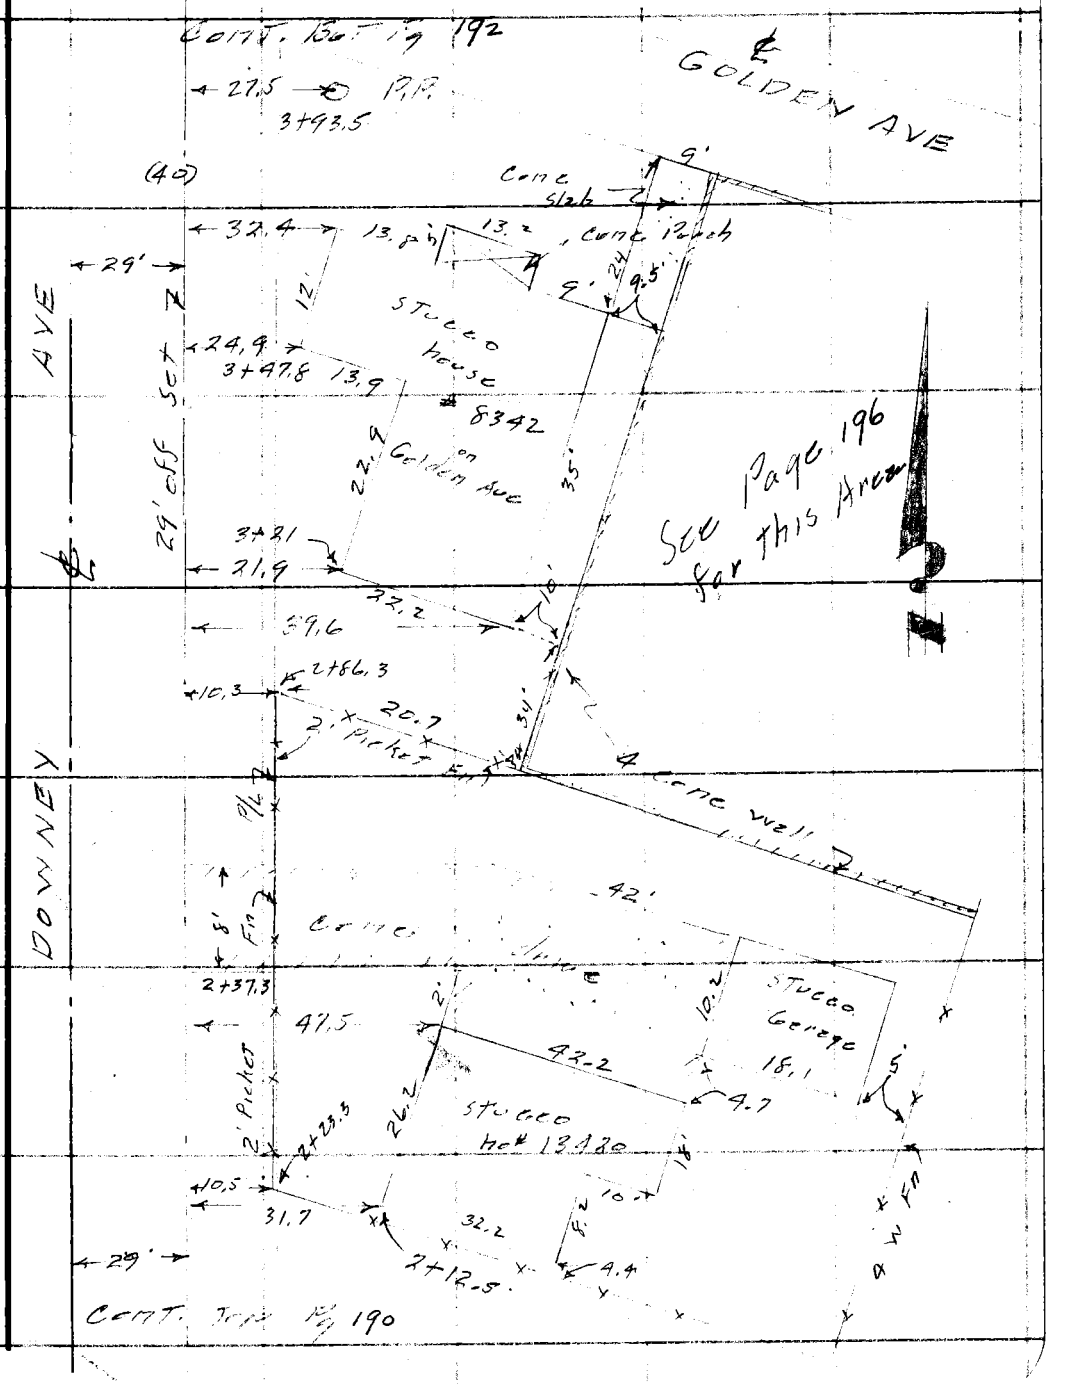

Note: Any Additions or Changes on This Sheet Must be Made or Circled in Red Ink With Date and Name of Person Making Change.

PLEASE RETURN TO
LOS ANGELES COUNTY ENGINEER
700 LOS ANGELES COUNTY ENGINEERING BLDG.

Do not extend this side of this line.

76F309S S&E #247 1-56

F. B. 1526 Pg. 192

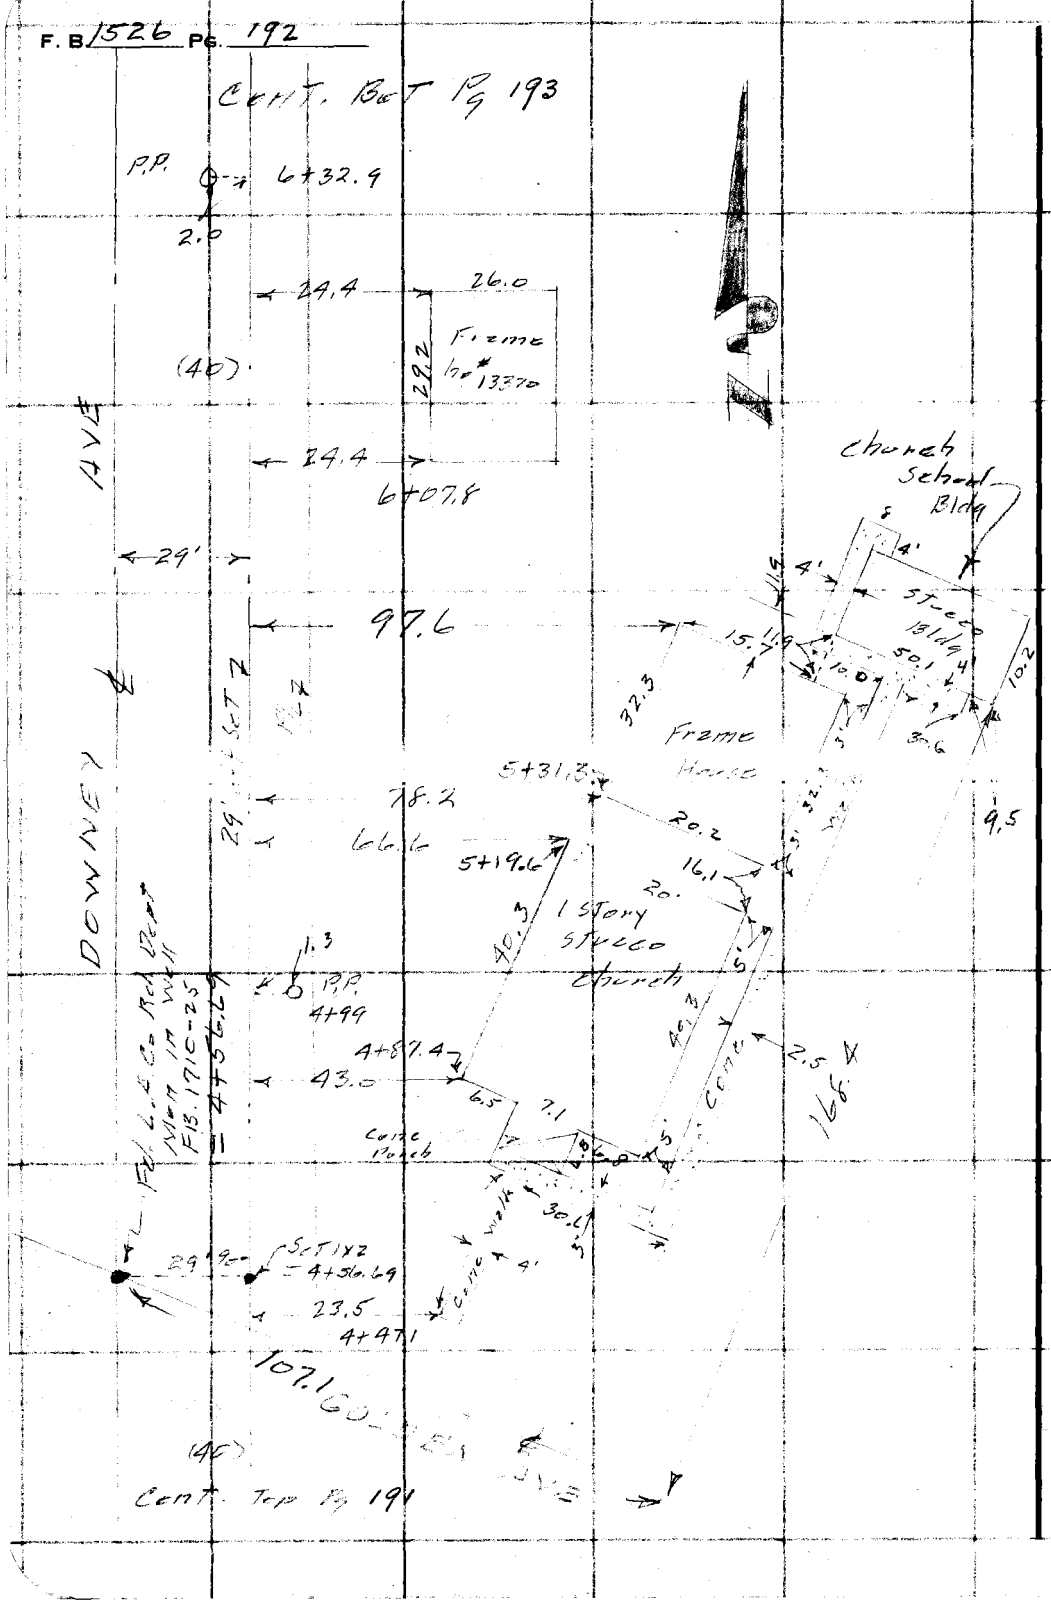

PLEASE RETURN TO
LOS ANGELES COUNTY ENGINEER
700 Los Angeles County Engineering Bldg.

Do not extend this side of this line.

Note: Any Additions or Changes on this Sheet Must be Made or Circled in Red Ink With Date and Name of Person Making Change.

Notes Ck'd by	Survey of Brookshire Ave
Map No.	JN 0075.44 Tape Std °F
Office Work	Surveyed by Snyder
Checked	Notes N195 Date 1-31-57
Date	Indexed C. Johnson

F. B. 1526 Pg. 193

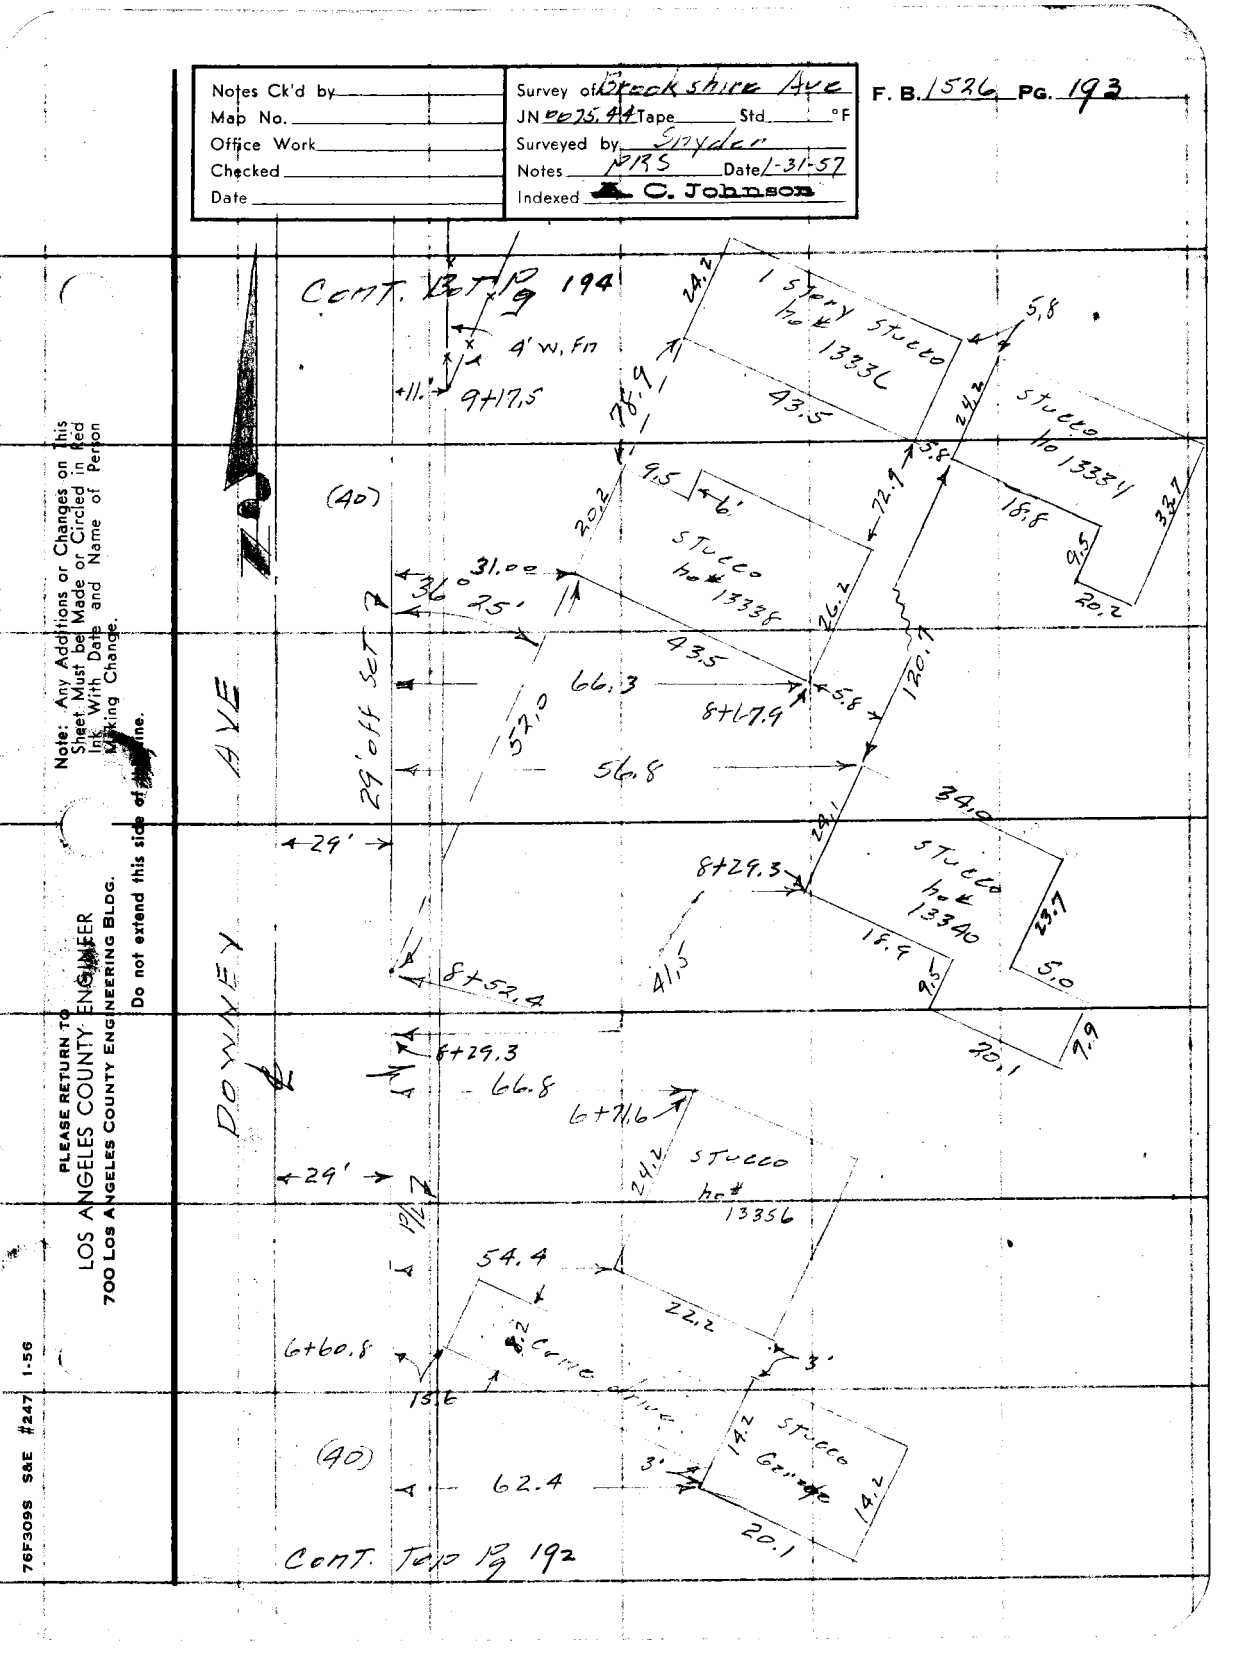

Note: Any Additions or Changes on this Sheet Must be Made or Circled in Red Ink With Date and Name of Person Making Change.

Do not extend this side of the line.

PLEASE RETURN TO
LOS ANGELES COUNTY ENGINEER
700 Los Angeles County Engineering Bldg.

76F3095 S&E #247 1-56

F. B. 1526 Pg. 194

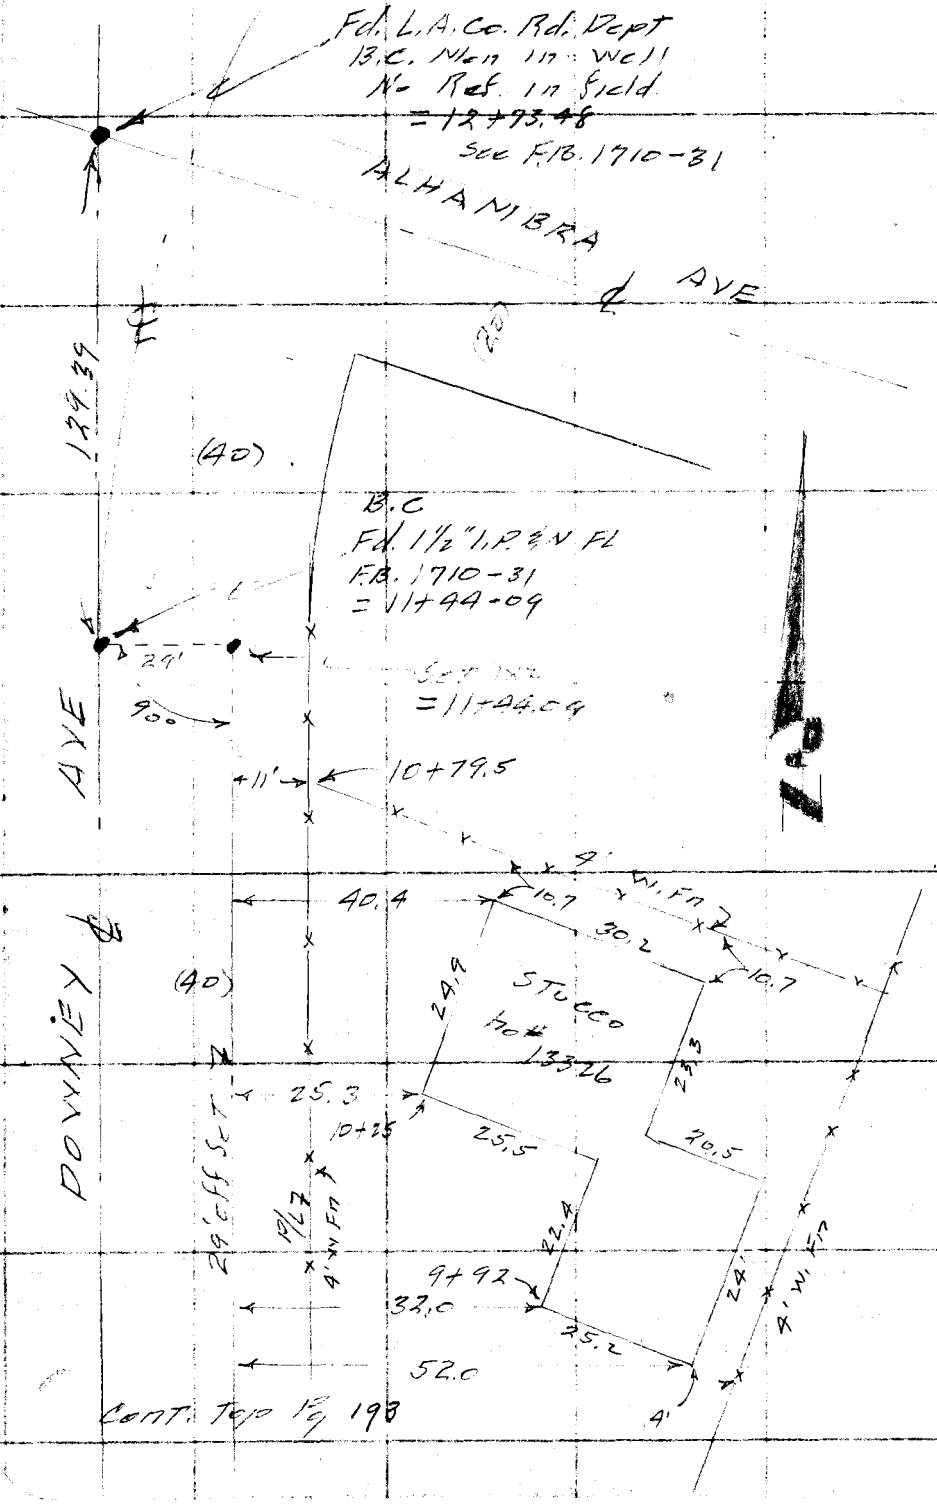

PLEASE RETURN TO
LOS ANGELES COUNTY ENGINEER
700 Los Angeles County Engineering Bldg.

Note: Any Additions or Changes on this Sheet Must be Made or Circled in Red Ink With Date and Name of Person Making Change.

Do not extend this side of this line.

Notes Ck'd by	Survey of Brookshire Ave
Map No.	JN 0075.44 Tape Std °F
Office Work	Surveyed by Snyder
Checked	Notes PRS Date 2-1-52
Date	Indexed C. Johnson

F. B. 1026 PG. 195

J. N. 0075.44

BROCKSHIRE AVE

Location of Houses & Improvements

on

GOLDEN AVE (E side)

From - Downey Ave

To - Grant Ave

Snyder
Hg Grant
Harrington
Ramkson

Note: Any Additions or Changes on this Sheet Must be Made or Circled in Red Ink With Date and Name of Person Making Change.

Do not extend this side of this line.

PLEASE RETURN TO
LOS ANGELES COUNTY ENGINEER
700 LOS ANGELES COUNTY ENGINEERING BLDG.

76F309S S&E #247 1-56

F. B. 1526 Pg. 196

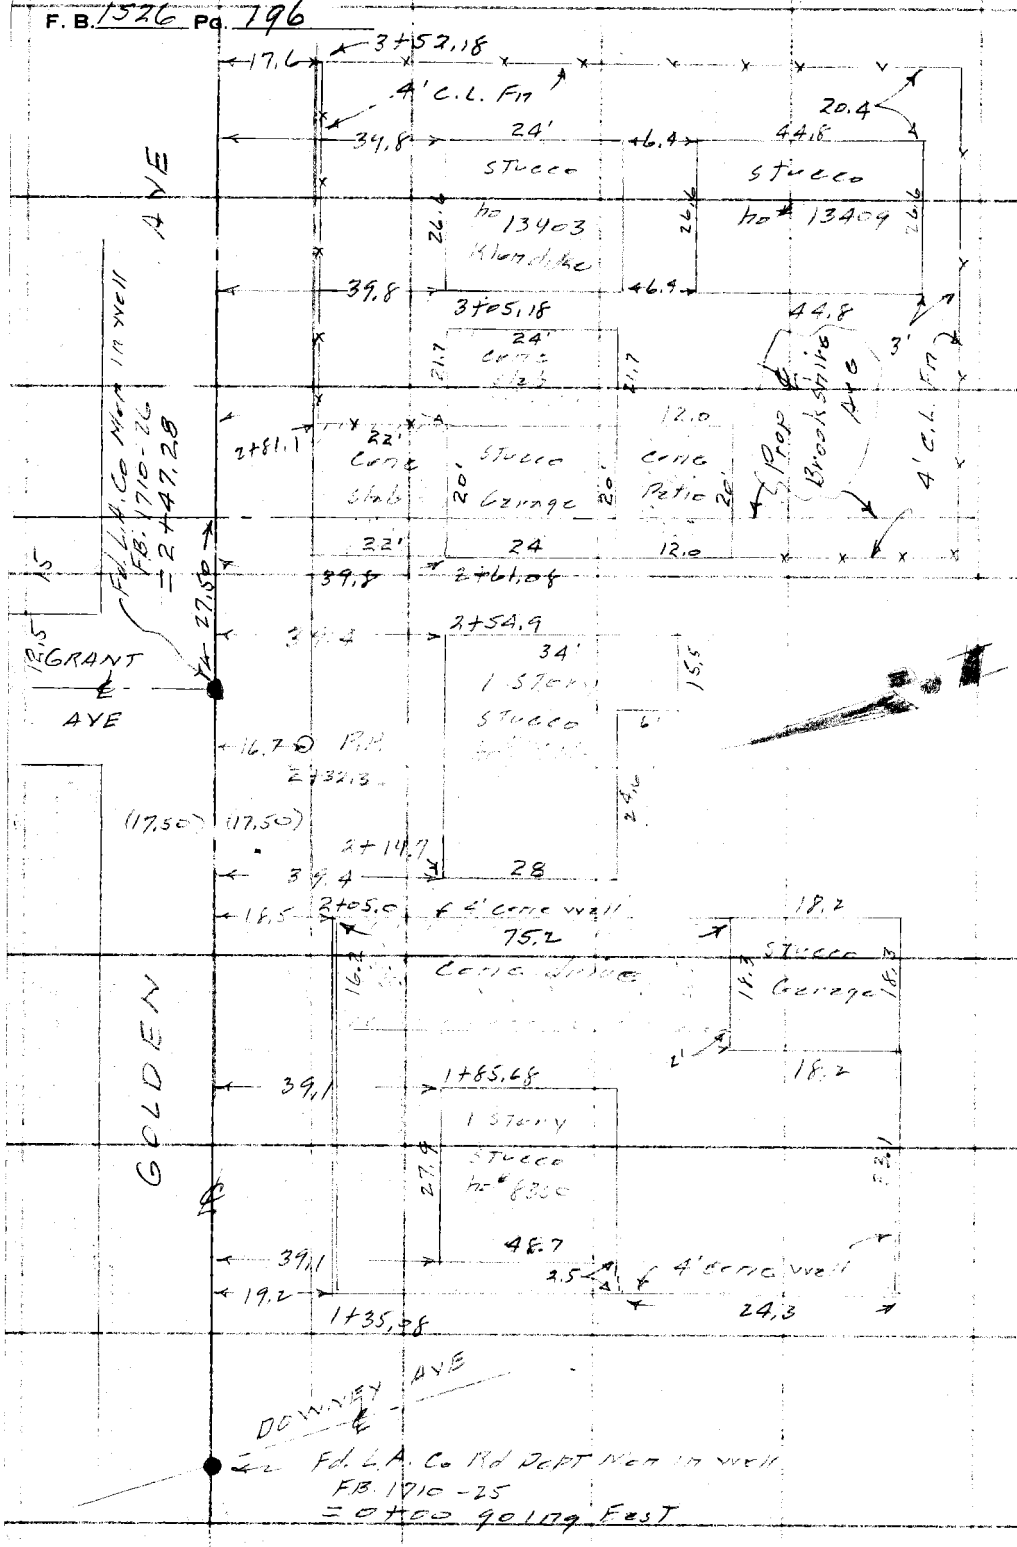

LOS ANGELES COUNTY ENGINEER
700 Los Angeles County Engineering Bldg.

PLEASE RETURN TO

Do not extend this side of this line.

Note: Any Additions or Changes on This Sheet Must be Made or Circled in Red Ink With Date and Name of Person Making Change.

Notes Ck'd by	Survey of Brookshire Ave.
Map No.	JN 0075.44 Tape Std °F
Office Work	Surveyed by Snyder
Checked	Notes PRS Date 2-1-57
Date	Indexed C. Johnson

F. B. 1526 PG. 197

J.N. 0075.44
BROOKSHIRE AVE

Location of Houses & Improvements

on

GRANT AVE

From - Golden Ave
To - Gardendale Ave

Snyder
Le Gault
Harrington
Bankson

Note: Any Additions or Changes on This Sheet Must be Made or Circled in Red Ink With Date and Name of Person Making Change.

PLEASE RETURN TO
LOS ANGELES COUNTY ENGINEER
700 LOS ANGELES COUNTY ENGINEERING BLDG.

Do not extend this side of this line.

76F309S S&E #247 1-56

F. B. 1526 Pg. 198

Cert. 13 I 17 199

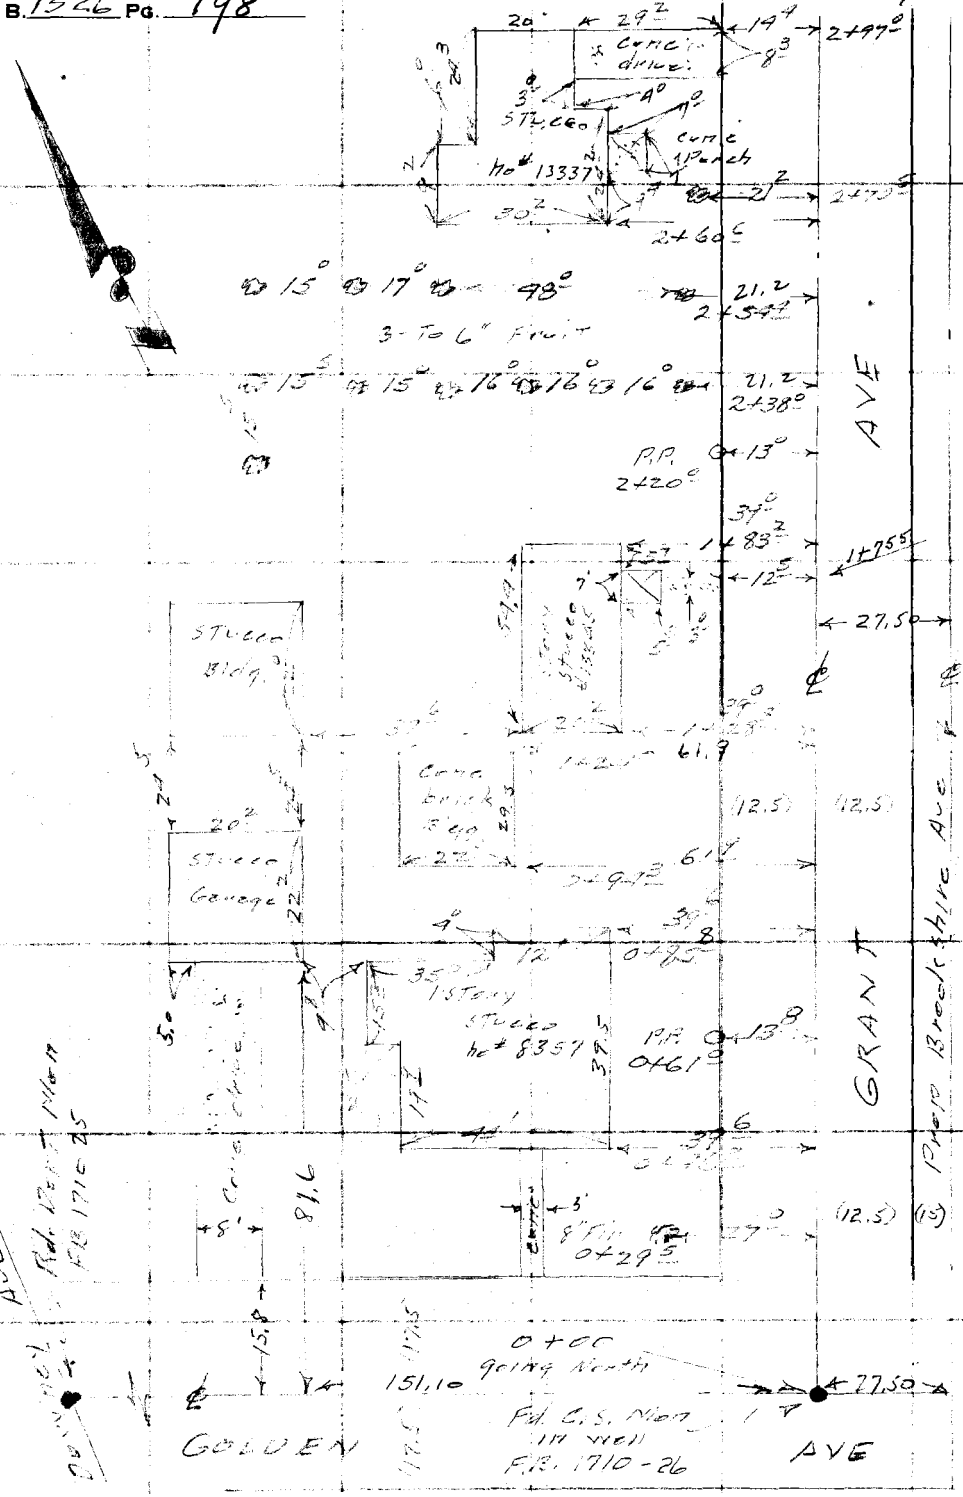

PLEASE RETURN TO
LOS ANGELES COUNTY ENGINEER
700 LOS ANGELES COUNTY ENGINEERING BLDG.

Do not extend this side of this line.

Note: Any Additions or Changes on this Sheet Must be Made or Circled in Red Ink With Date and Name of Person Making Change.

Notes Ck'd by	Survey of Brookshire Ave
Map No.	JN 0075.44 Tape Std °F
Office Work	Surveyed by Snyder
Checked	Notes PRS Date 2-1-57
Date	Indexed C. Johnson

F. B. 1526 PG. 199

Cont. Bot Pg 200

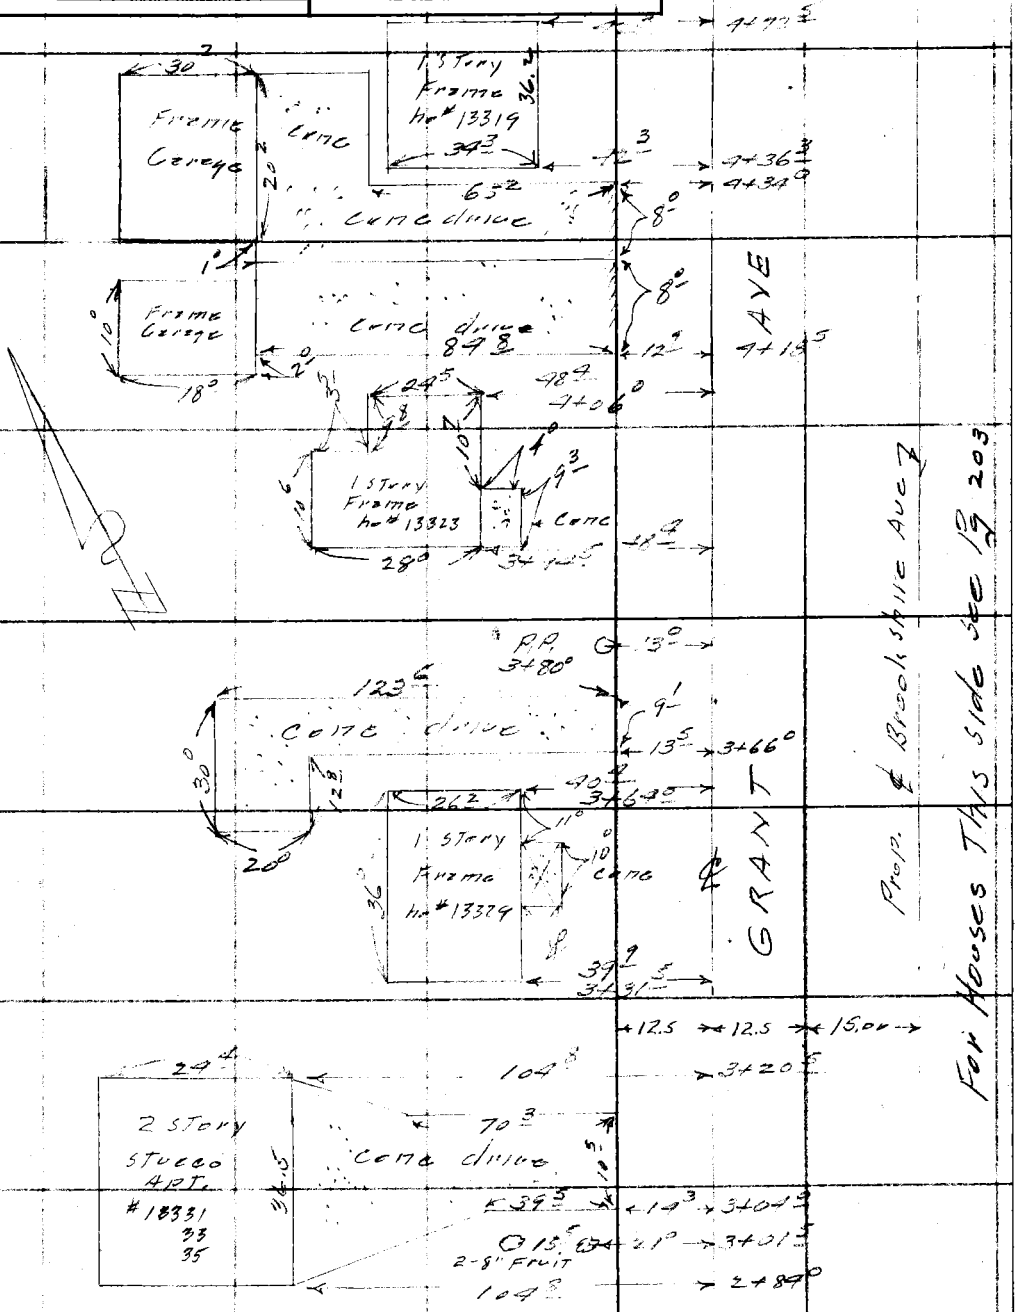

Cont. Top Pg 198

Note: Any Additions or Changes on This Sheet Must be Made or Circled in Red Ink With Date and Name of Person Making Change.

PLEASE RETURN TO
LOS ANGELES COUNTY ENGINEER
700 LOS ANGELES COUNTY ENGINEERING BLDG.

Do not extend this side of this line.

76F309S S&E #247 1-56

F. B. 1526 Pg. 200

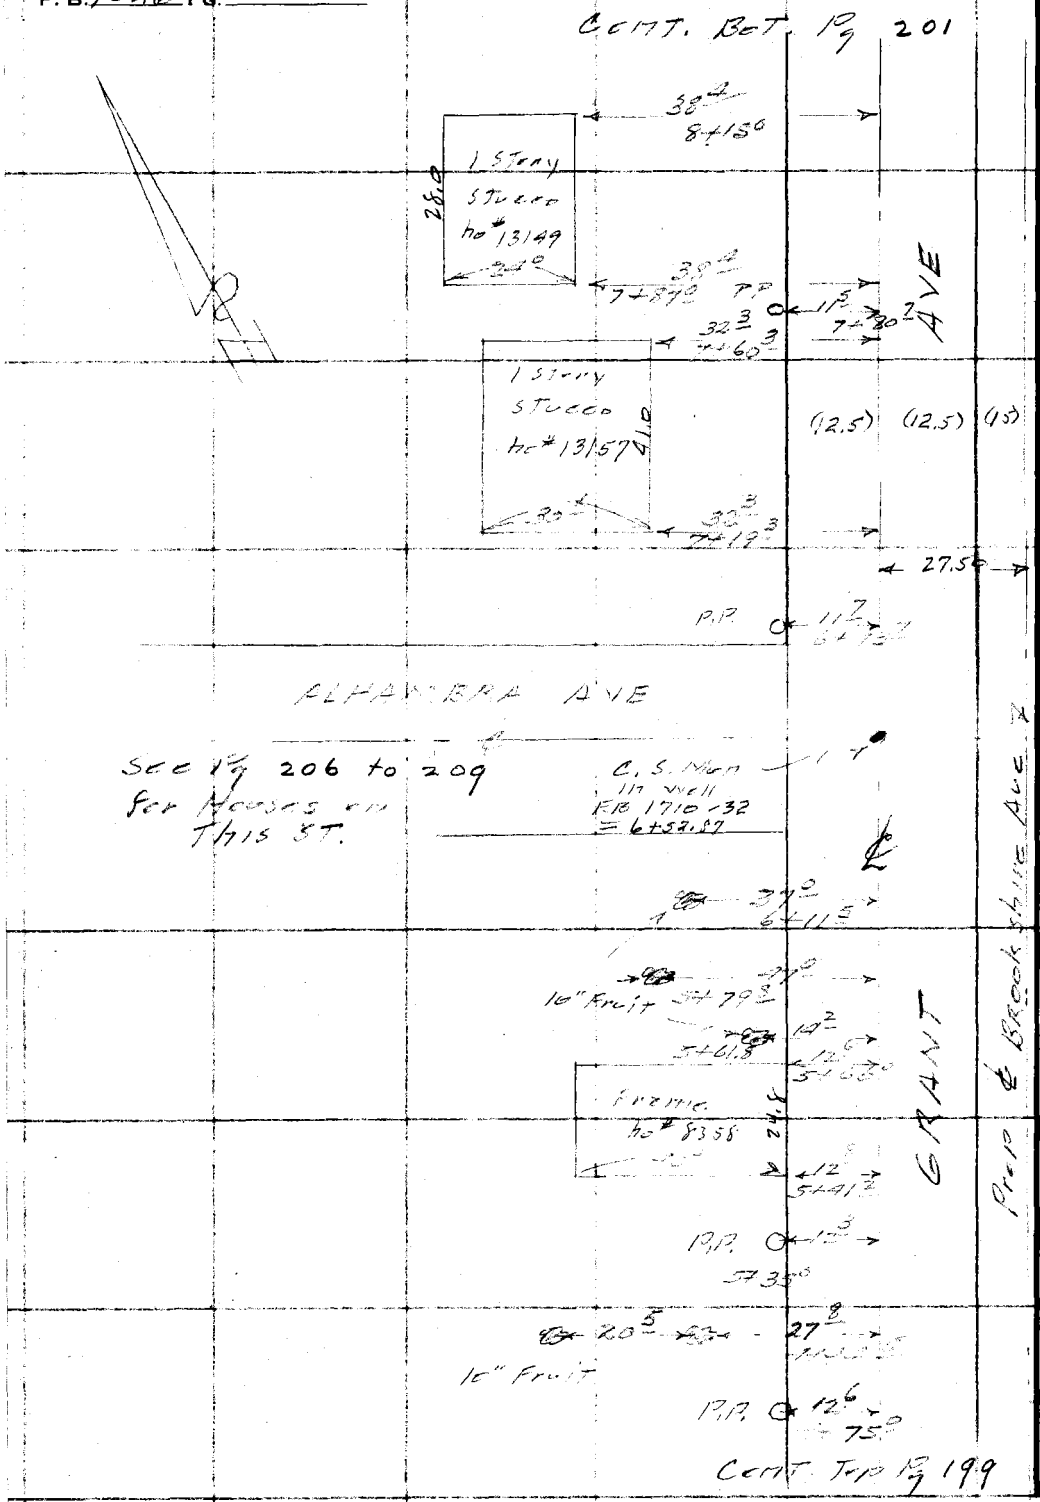

PLEASE RETURN TO
LOS ANGELES COUNTY ENGINEER
700 LOS ANGELES COUNTY ENGINEERING BLDG.

Do not extend this side of this line.

Note: Any Additions or Changes on This Sheet Must be Made or Circled in Red Ink With Date and Name of Person Making Change.

Notes Ck'd by	Survey of Brookshire Ave
Map No.	JN C675,44 Tape Std °F
Office Work	Surveyed by Snyder
Checked	Notes 10135 Date 2-1-57
Date	C. Johnson Indexed

F. B. 1526 PG. 201

CONT. FOR Pg 202

Note: Any Additions or Changes on this Sheet Must be Made or Circled in Red Ink With Date and Name of Person Making Change.

Do not extend this side of this line.

PLEASE RETURN TO
LOS ANGELES COUNTY ENGINEER
700 LOS ANGELES COUNTY ENGINEERING BLDG.

76F3095 SAE #247 1-56

CONT. TOP Pg 200

F. B. 1526 Pg. 202

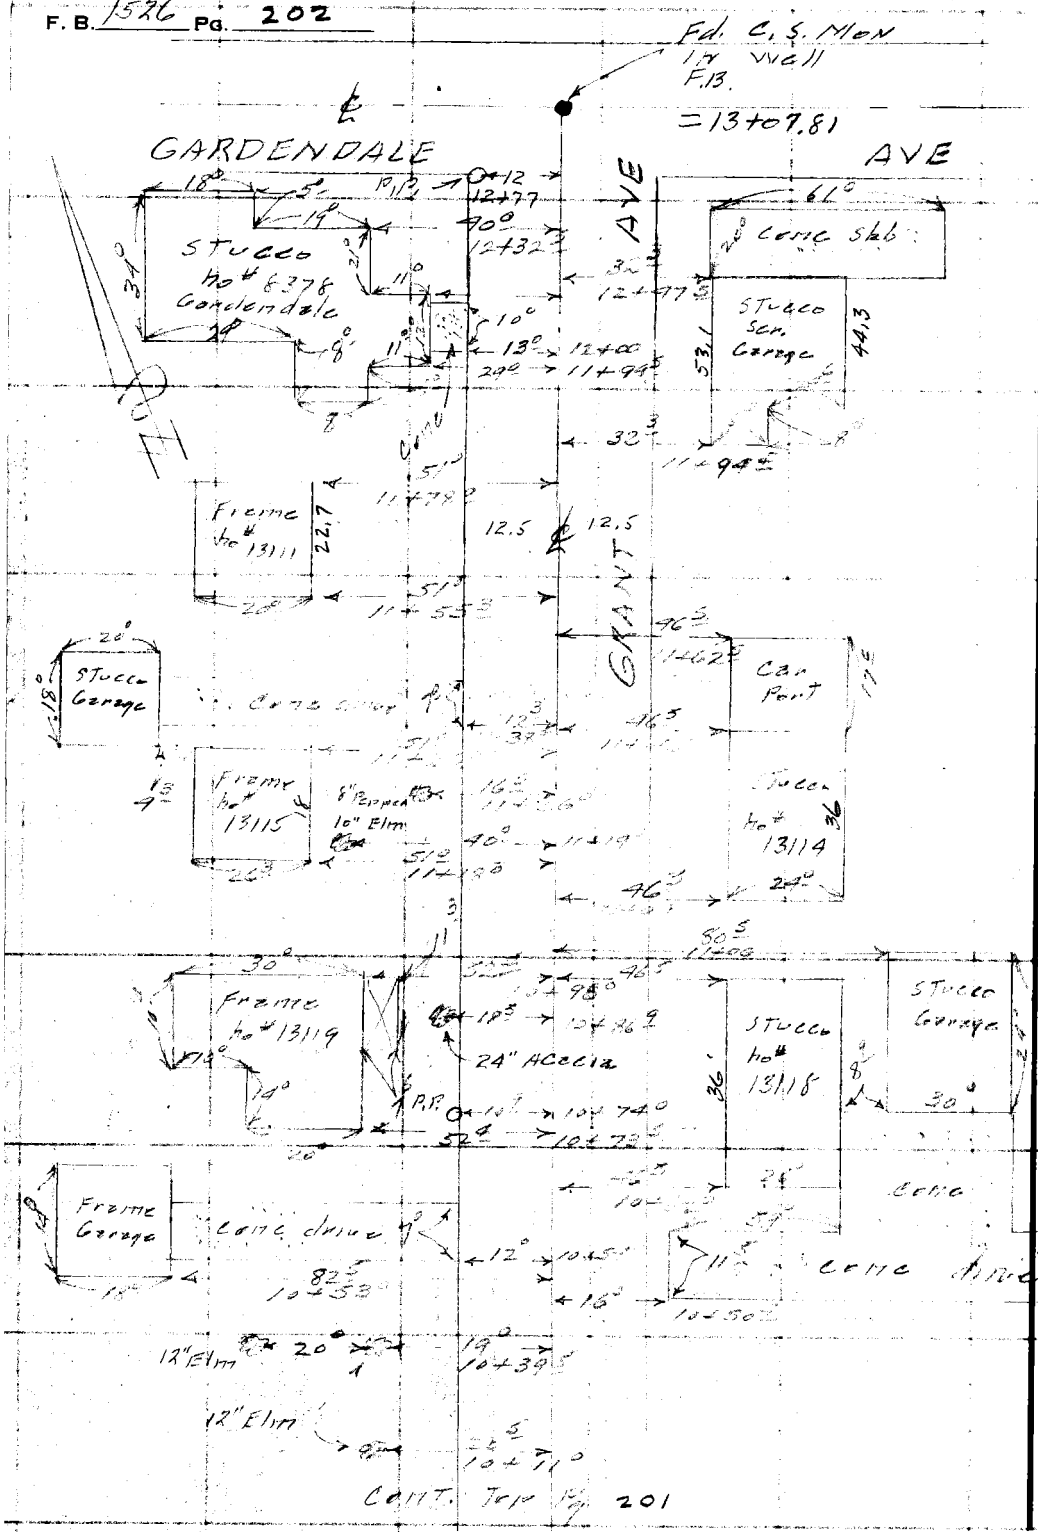

201

PLEASE RETURN TO
LOS ANGELES COUNTY ENGINEER
700 LOS ANGELES COUNTY ENGINEERING BLDG.

Do not extend this side of this line.

Note: Any Additions or Changes on this Sheet Must be Made or Circled in Red Ink With Date and Name of Person Making Change.

Notes Ck'd by	Survey of Brookshire Ave
Map No.	W. O. 0075-44 Tape No. St'd. °F
Office Work	Surveyed by Snyder
Checked	Notes IRS Date 2-1-57
Date	C. Johnson Indexed

F. B. 1526 PG. 203

Note: Any Additions or Changes on This Sheet Must be Made or Circled in Red Ink With Date and Name of Person Making Change.

Do not extend notes this side of this line.

RETURN TO
LOS ANGELES COUNTY SURVEYOR
726 LOS ANGELES COUNTY
ENGINEERING BLDG.

76F309S S&E #247. 8-54

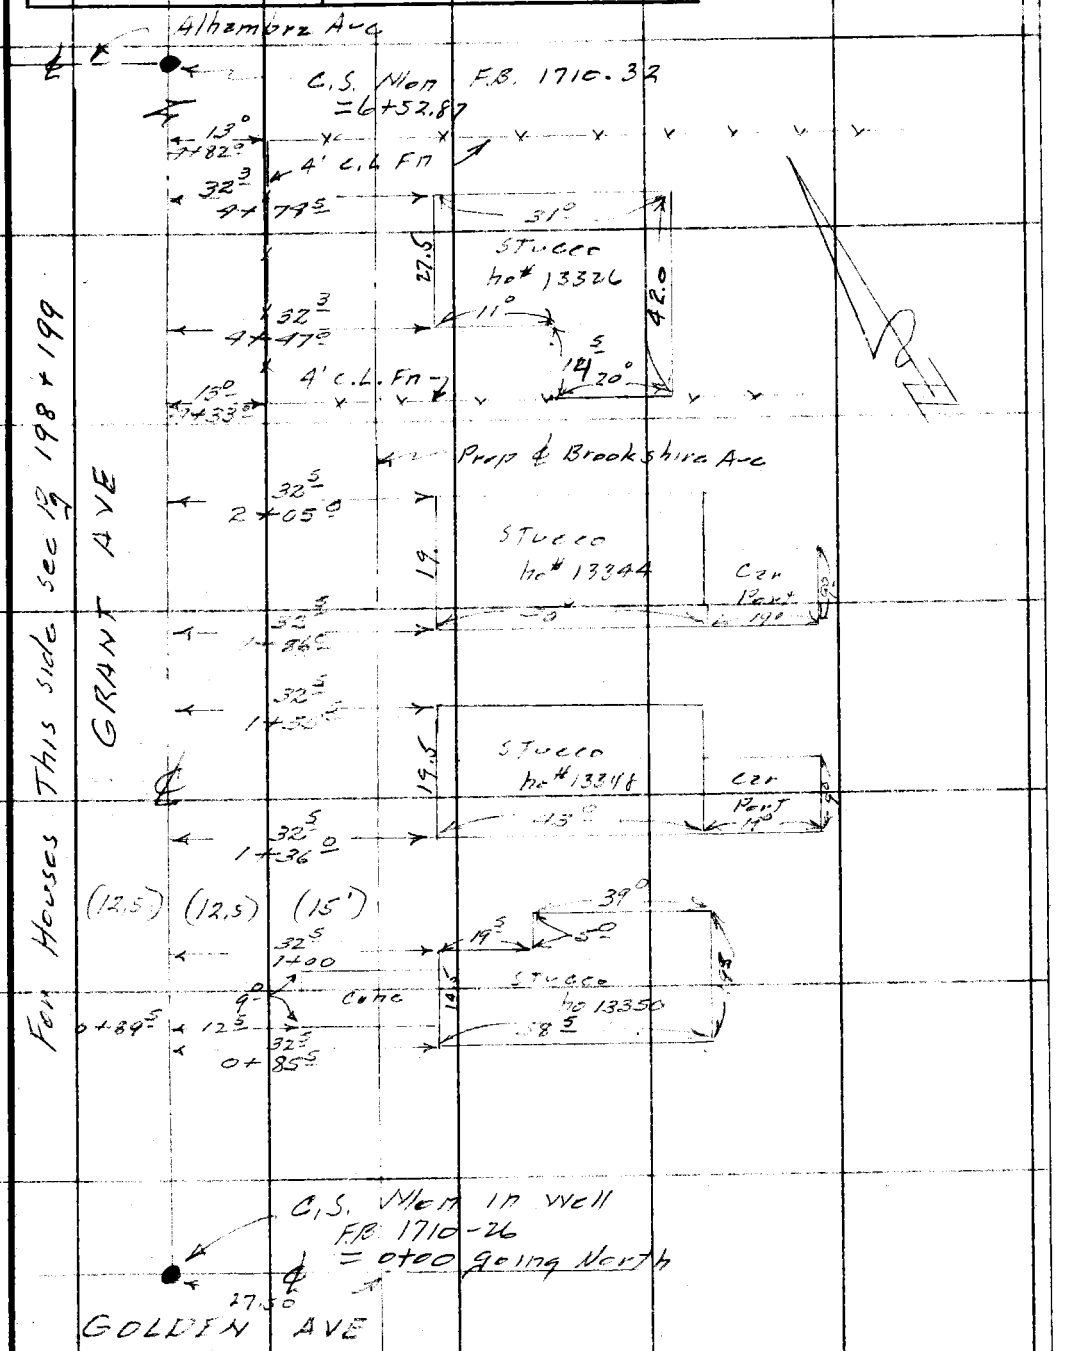

RETURN TO
LOS ANGELES COUNTY SURVEYOR
726 LOS ANGELES COUNTY
ENGINEERING BLDG.

Note: Any Additions or Changes on This Sheet Must be Made or Circled in Red Ink With Date and Name of Person Making Change.

Do not extend notes this side of this line.

F.B. 5326 PG. 204

Notes Ck'd by	Survey of Brookshire Ave
Map No.	JN 0075.44 Tape Std °F
Office Work	Surveyed by Snyder
Checked	Notes PRS Date 2-4-57
Date	Indexed C. Johnson

F. B. 1526 PG. 205

J.N. 0075.44

BROOKSHIRE AVE

Location of Houses & Improvements

on

ALHAMBRA AVE

From - Grant Ave

To - A pt. 400'± W there of

Snyder
Le Gault
Herrington
Benkson

Note: Any Additions or Changes on this Sheet Must be Made or Circled in Red Ink With Date and Name of Person Making Change.

PLEASE RETURN TO
LOS ANGELES COUNTY ENGINEER
700 LOS ANGELES COUNTY ENGINEERING BLDG.

Do not extend this side of this line.

76F309S S&E #247 1-56

F. B. 1526 PG. 206

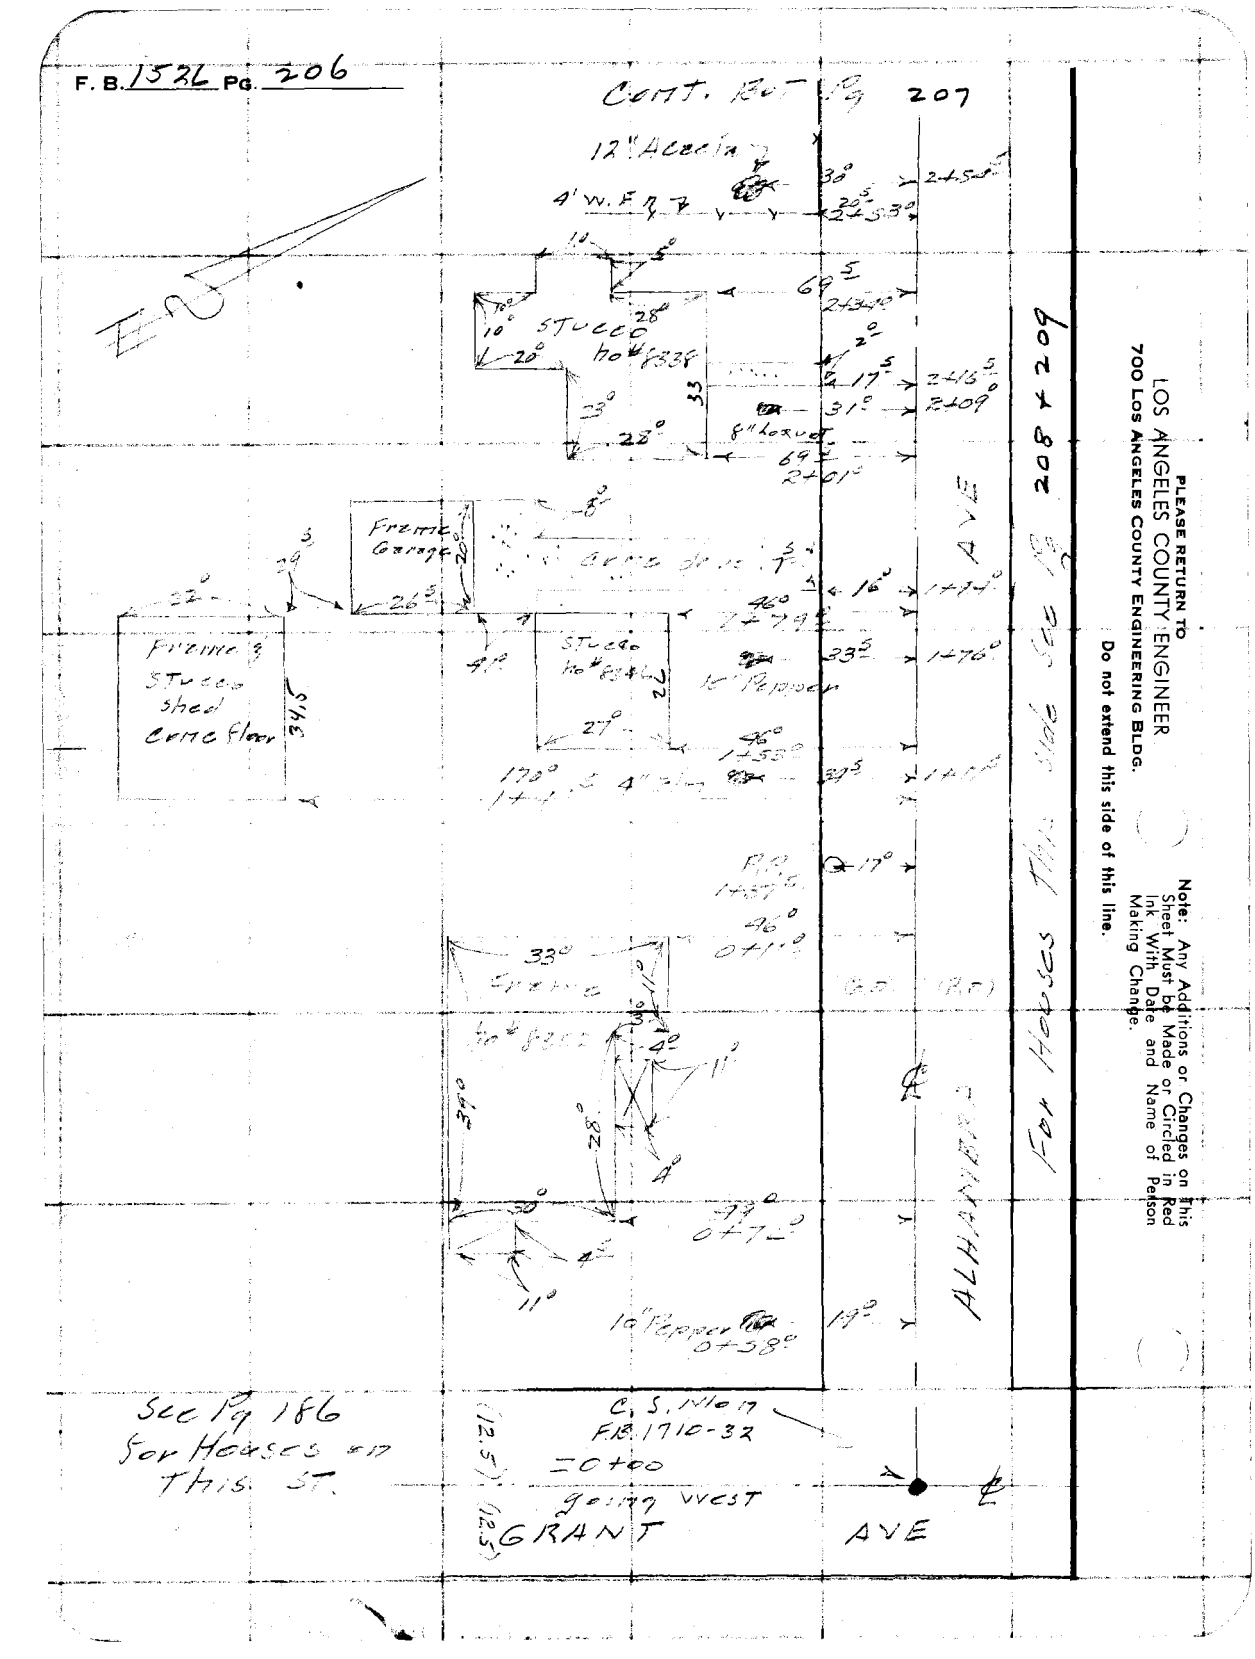

PLEASE RETURN TO
LOS ANGELES COUNTY ENGINEER
700 LOS ANGELES COUNTY ENGINEERING BLDG.

Do not extend this side of this line.

Note: Any Additions or Changes on this Sheet Must be Made or Circled in Red Ink With Date and Name of Person Making Change.

Notes Ck'd by	Survey of Brookshire Ave
Map No.	W. O. 0075 Tape No. 44 St'd. °F
Office Work	Surveyed by Snyder
Checked	Notes PRS Date 2-4-57
Date	Indexed A. C. Johnson

F. B. 1526 PG. 207

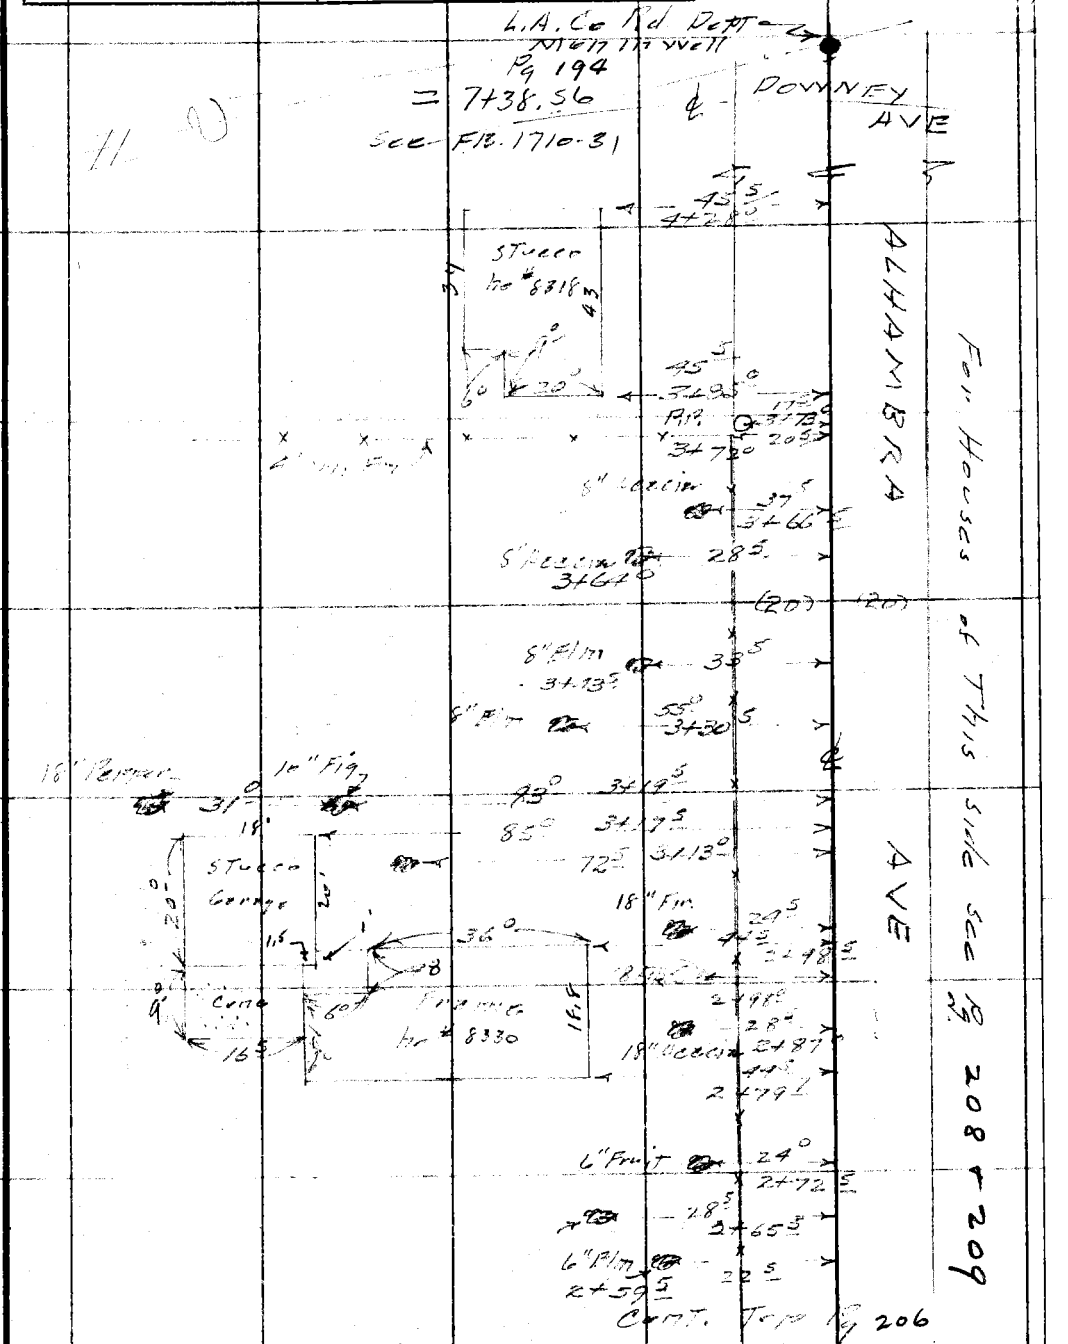

Note: Any Additions or Changes on This Sheet Must be Made or Circled in Red Ink With Date and Name of Person Making Change.

Do not extend notes this side of this line.

RETURN TO
LOS ANGELES COUNTY SURVEYOR
726 LOS ANGELES COUNTY
ENGINEERING BLDG.

76F309S S&E #247. 8-54

RETURN TO
LOS ANGELES COUNTY SURVEYOR
726 LOS ANGELES COUNTY
ENGINEERING BLDG.

Note: Any Additions or Changes on This Sheet Must be Made or Circled In Red Ink With Date and Name of Person Making Change.

Do not extend notes this side of this line.

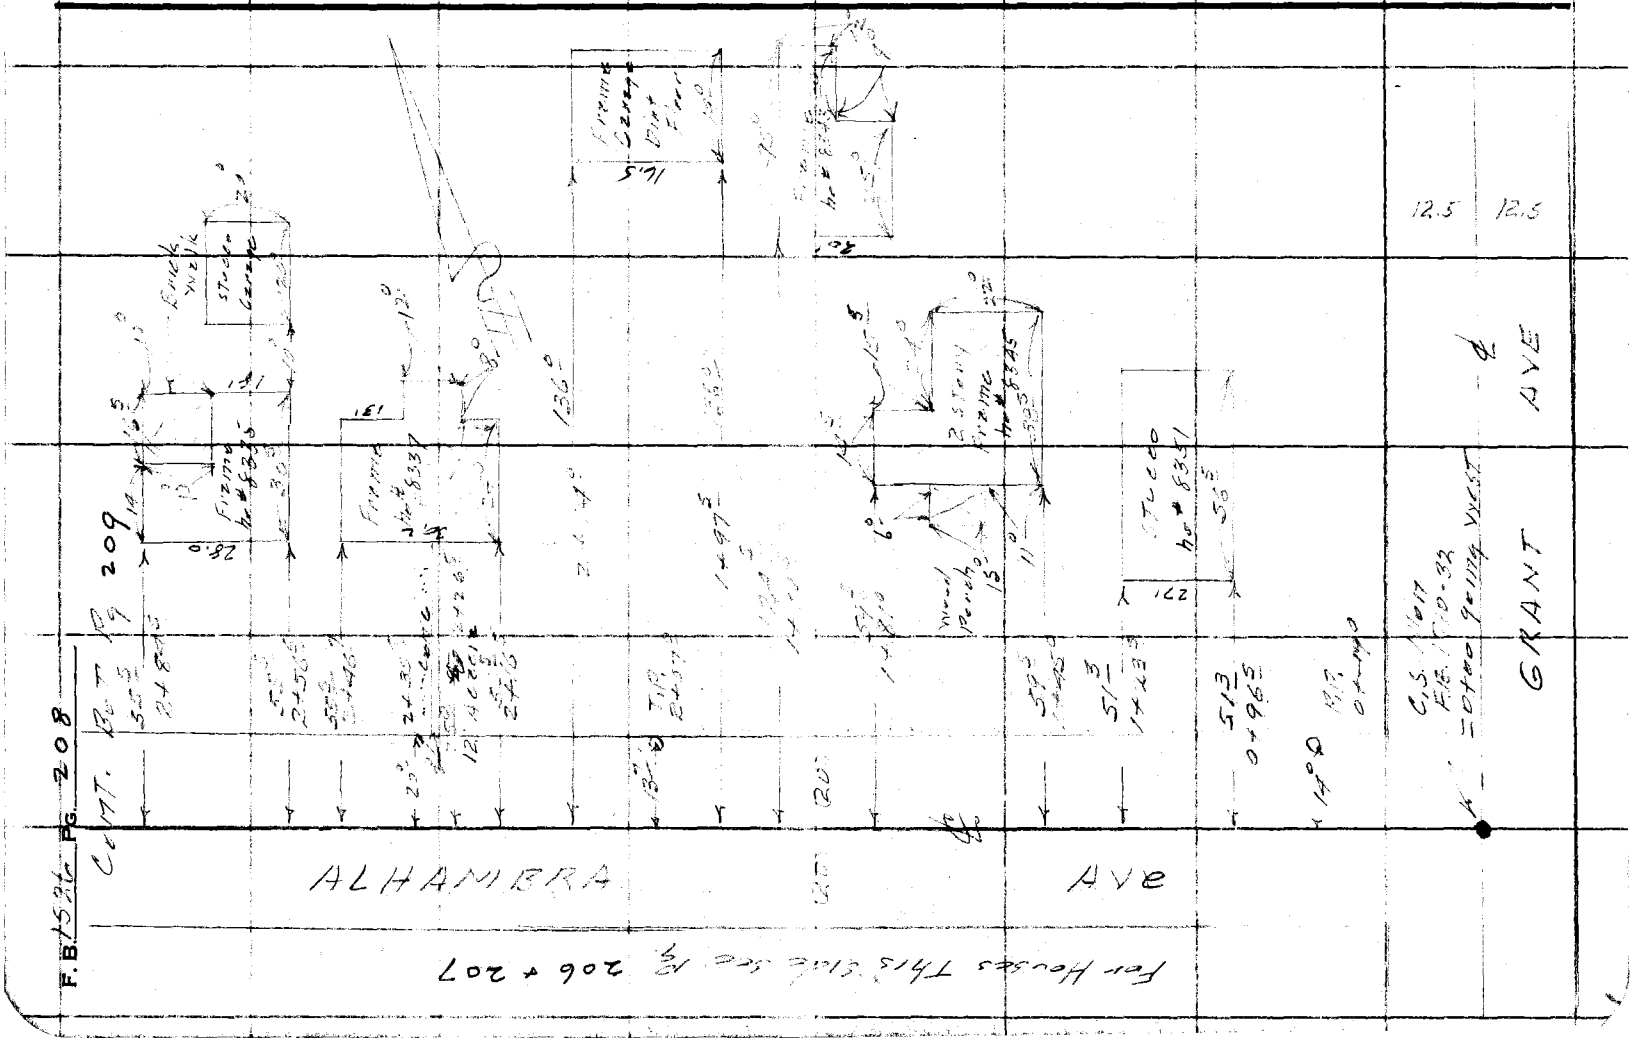

Notes Ck'd by	Survey of Brookshire Ave
Map No.	JN 0075.'44 Tape Std °F
Office Work	Surveyed by Snyder
Checked	Notes 1935 Date 2-4-57
Date	Indexed C. Johnson

F. B. 1526 PG. 209

Note: Any Additions or Changes on this Sheet Must be Made or Circled in Red Ink With Date and Name of Person Making Change.

Do not extend this side of this line.

PLEASE RETURN TO
LOS ANGELES COUNTY ENGINEER
700 LOS ANGELES COUNTY ENGINEERING BLDG.

76F3095 S&E #247 1-56

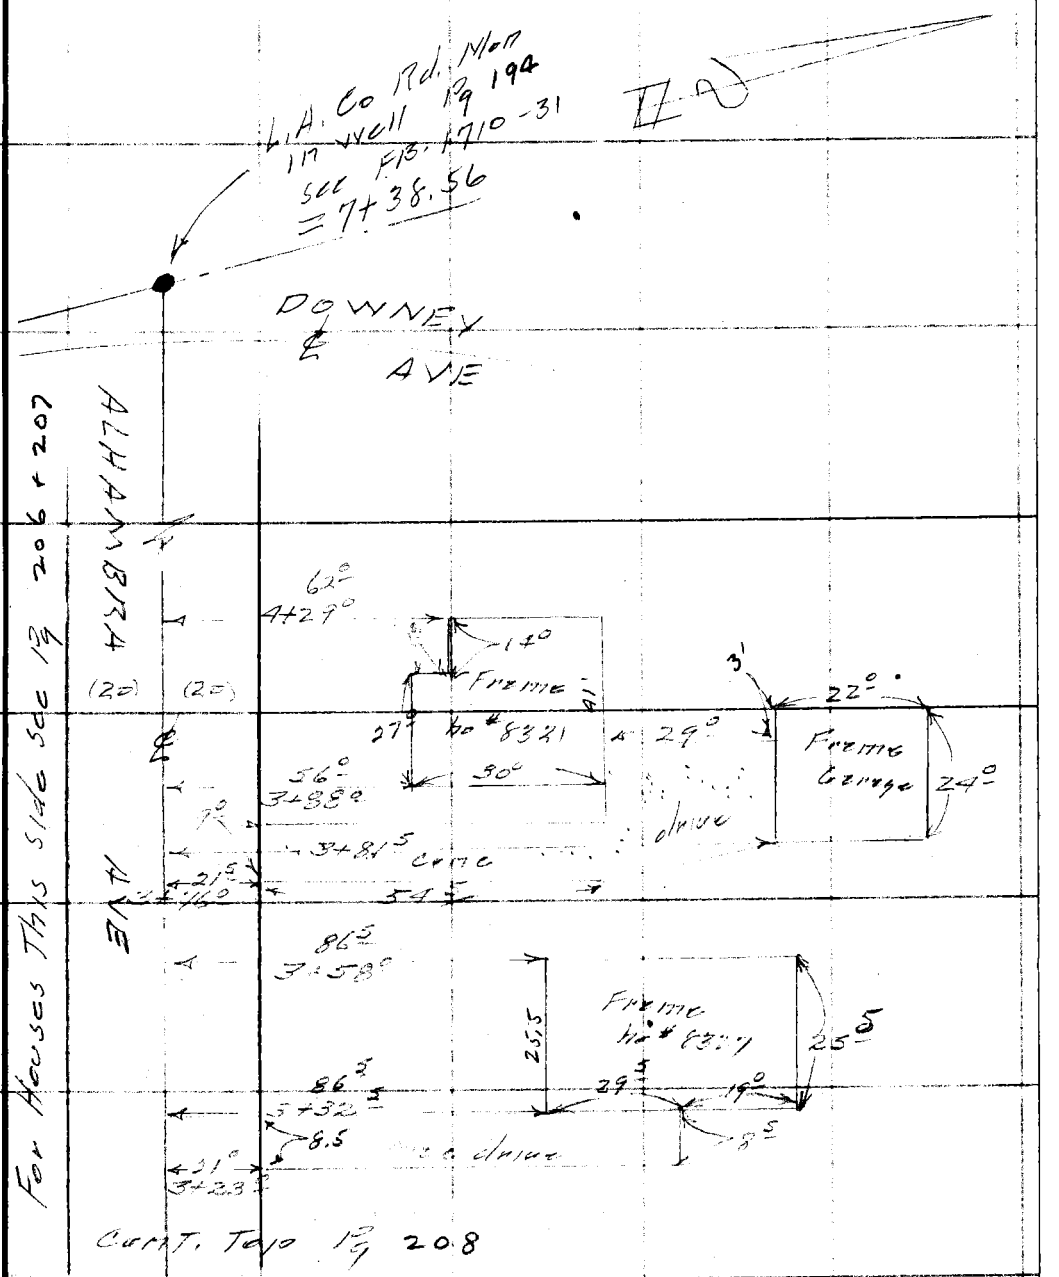

PLEASE RETURN TO
LOS ANGELES COUNTY ENGINEER
700 LOS ANGELES COUNTY ENGINEERING BLDG.

Note: Any Additions or Changes on This Sheet Must be Made or Circled in Red Ink With Date and Name of Person Making Change.

Do not extend this side of this line.

F. B. 1574 Pg. 210

WS. 33 4-2

SURVEY OF ℄ MON. TIES - PATTON RD. F.B. NO. 546 PAGE 211
SURVEY BY _____ TRACT NO. 12768
DATE 3-18-58

OLSON SURVEYING SERVICE

Notes by Olson Surveying Service

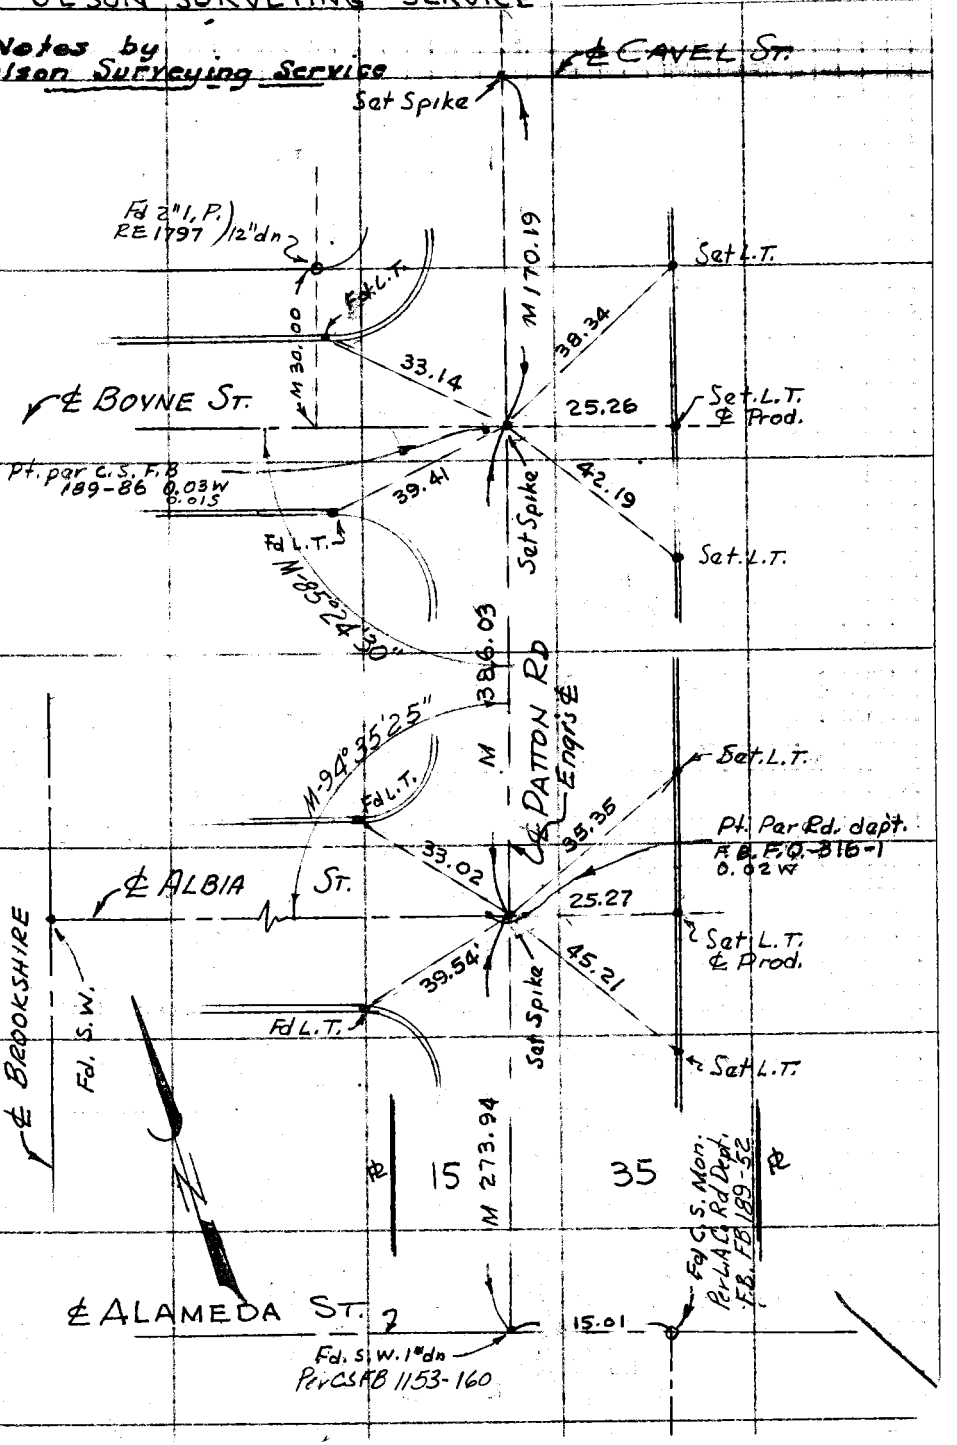
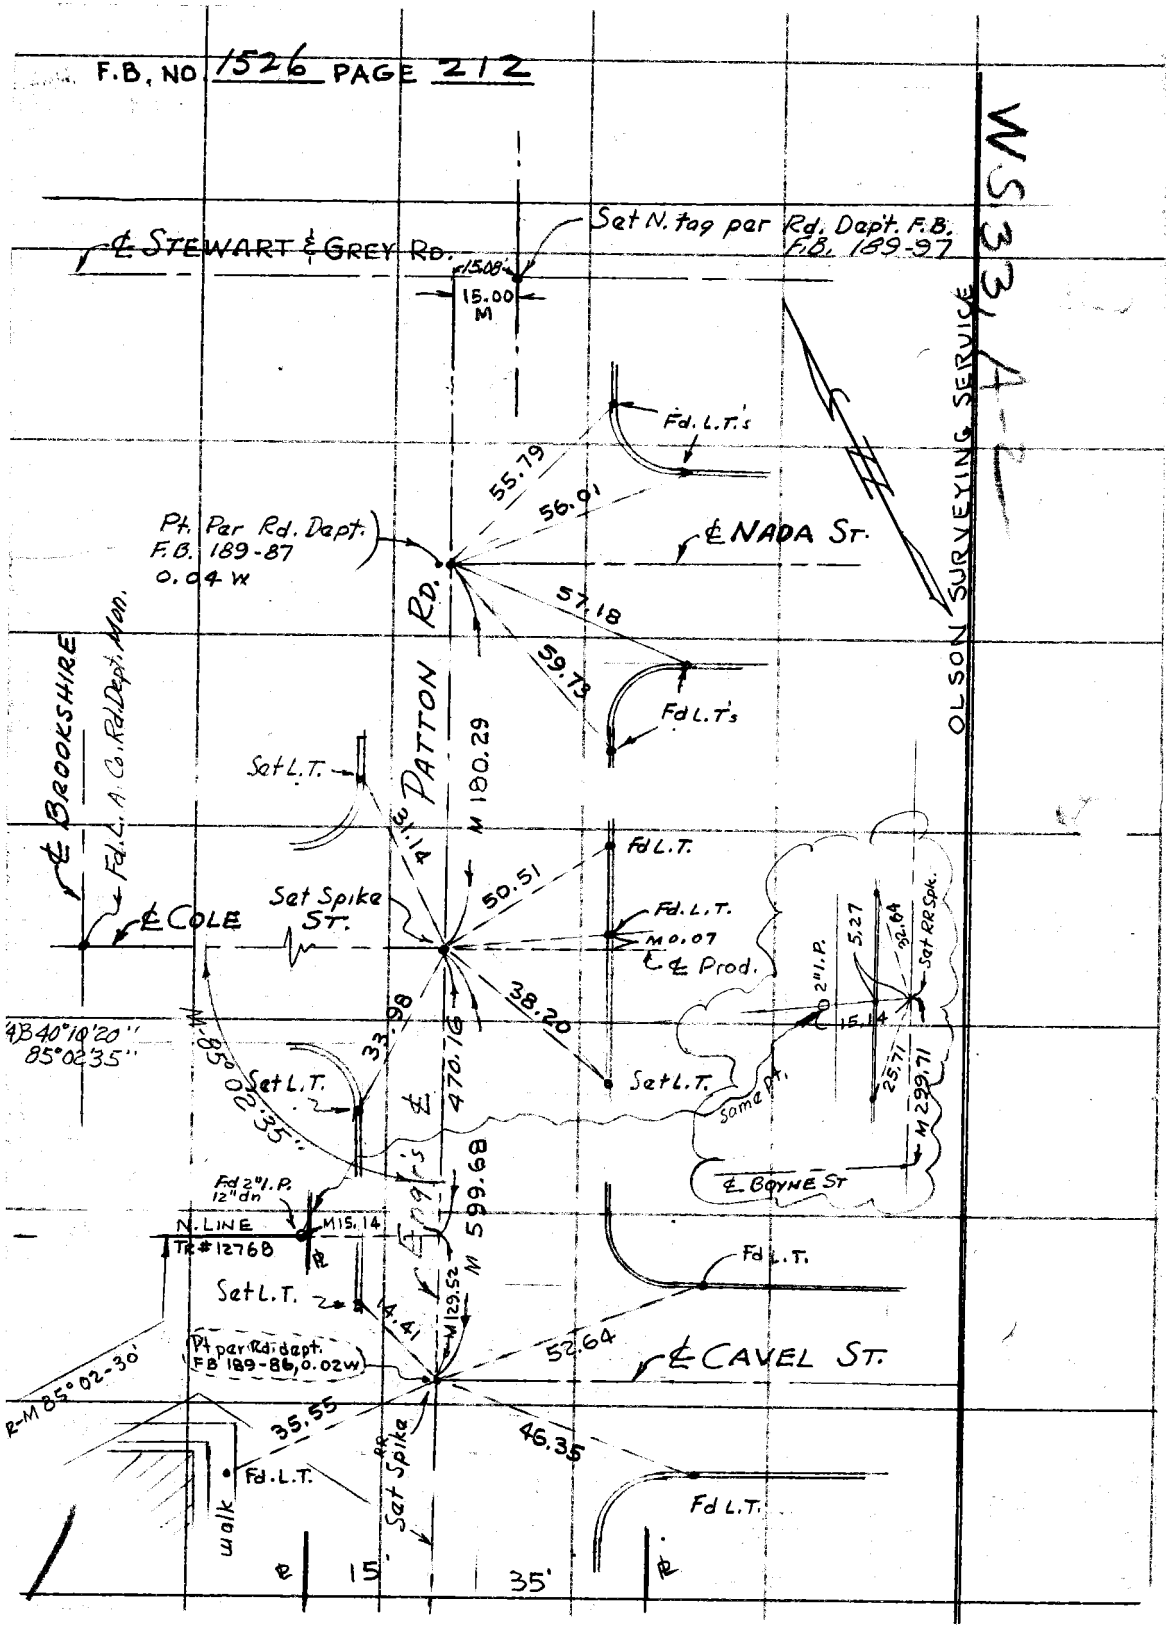
F.B. NO 1526 PAGE 212