Notes Ck'd by	Survey of	F.B. 1670 Pg.
Map No.	JN Tape Std °F	
Office Work	Surveyed by	
Checked	Notes Date	
Date	Indexed	

Page	Job	Description
		BLOOMFIELD AVENUE J.N. 8206
5-74	Topog.	Revised topog. fr. Imp. Hwy. to Whittier Blvd.
75-85	C.L. & Topo.	Align. proposed rd. & loc. Imp along NE side Santa Ana Freeway from Markdale Ave. to Rosecrans Blvd.

Microfilmed April 87

PLEASE RETURN TO
LOS ANGELES COUNTY ENGINEER
403 LOS ANGELES COUNTY ENGINEERING BLDG.

Note: Any Additions or Changes on this Sheet Must be Made or Circled in Red Ink With Date and Name of Person Making Change

Do not extend this side of this line.

F.B. _____ PG. _____

Notes Ck'd by	Survey of
Map No.	W. O. Tape No. St'd. °F
Office Work	Surveyed by
Checked	Notes Date
Date	Indexed

F. B. 1670 PG. 3

BLOOMFIELD AVE

J.N. 8206

ADDITIONAL IMPROVEMENTS FROM IMPERIAL HWY. TO WHITTIER BLVD

Note: Any Additions or Changes on This Sheet Must be Made or Circled in Red Ink With Date and Name of Person Making Change.

Do not extend notes this side of this line.

RETURN TO
LOS ANGELES COUNTY SURVEYOR
726 LOS ANGELES COUNTY
ENGINEERING BLDG.

76F3095 247 2-51

RETURN TO
LOS ANGELES COUNTY SURVEYOR
726 LOS ANGELES COUNTY
ENGINEERING BLDG.

Note: Any Additions or Changes on This Sheet Must be Made or Circled in Red Ink With Date and Name of Person Making Change.

Do not extend notes this side of this line.

F. B. _____ PG. 4

Notes Ck'd by	Survey of Bloomfield Ave
Map No. 19-78-3	W. O. 8206 Tape No. 0106 St'd. 68 °F
Office Work CED	Surveyed by M. A. Van Deren
Checked	Notes Van Date 5-15-51
Date	Indexed A. C. Johnson 7-27-51

F. B. 2670 Pg. 5

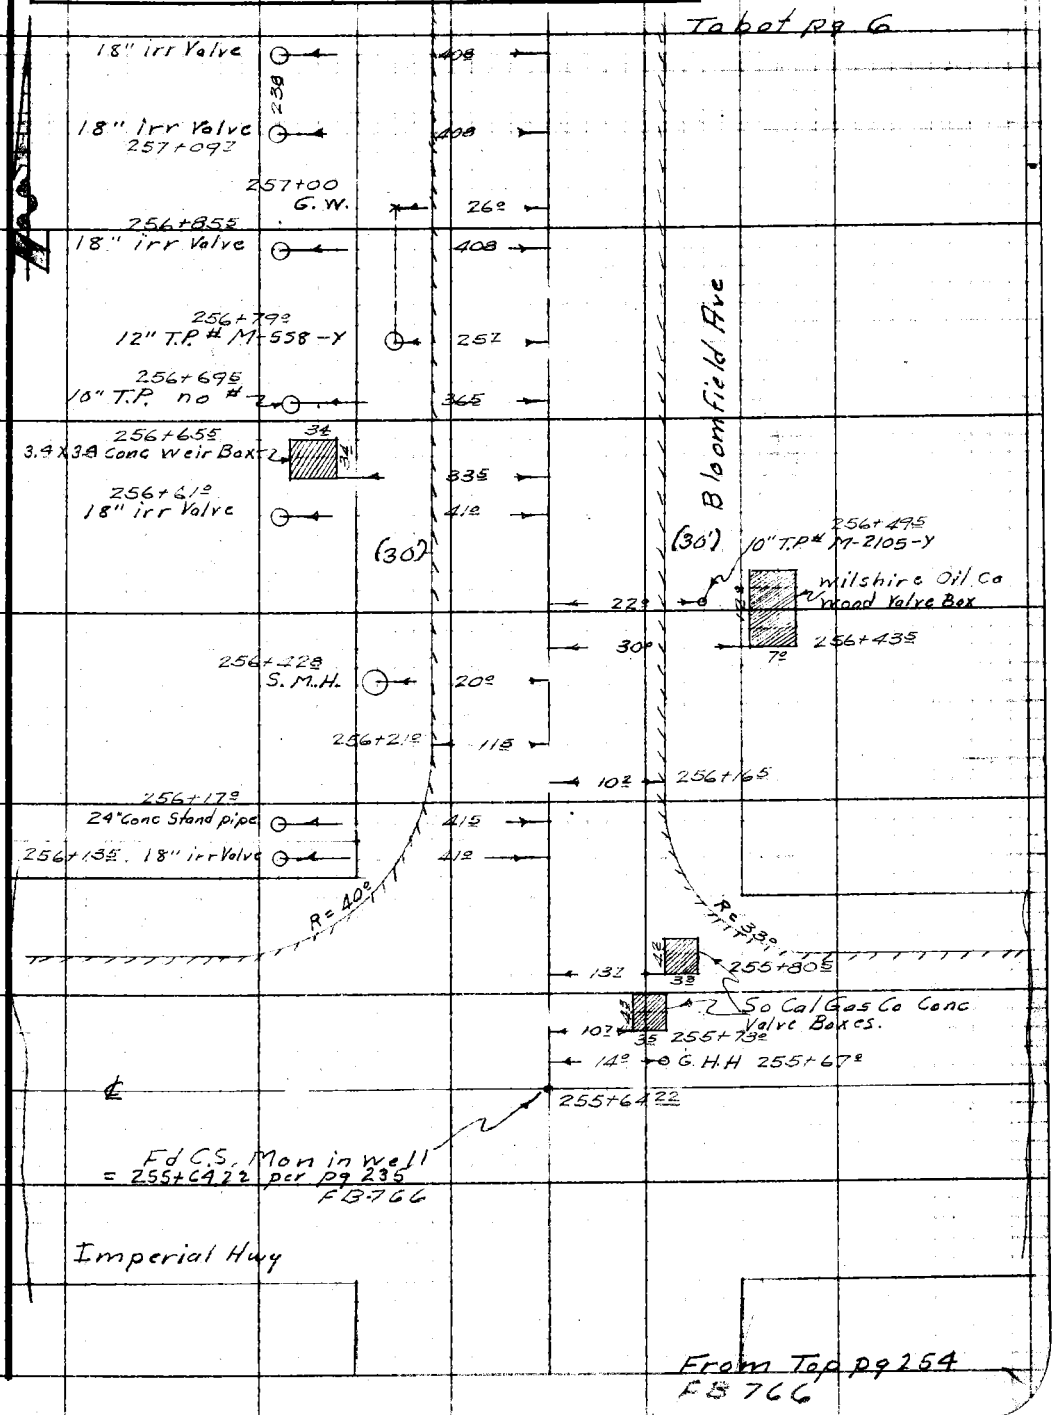

Note: Any Additions or Changes on This Sheet Must be Made or Circled in Red Ink With Date and Name of Person Making Change.

Do not extend notes this side of this line.

RETURN TO
LOS ANGELES COUNTY SURVEYOR
726 LOS ANGELES COUNTY
ENGINEERING BLDG.

76F3095 247 10M 1-49

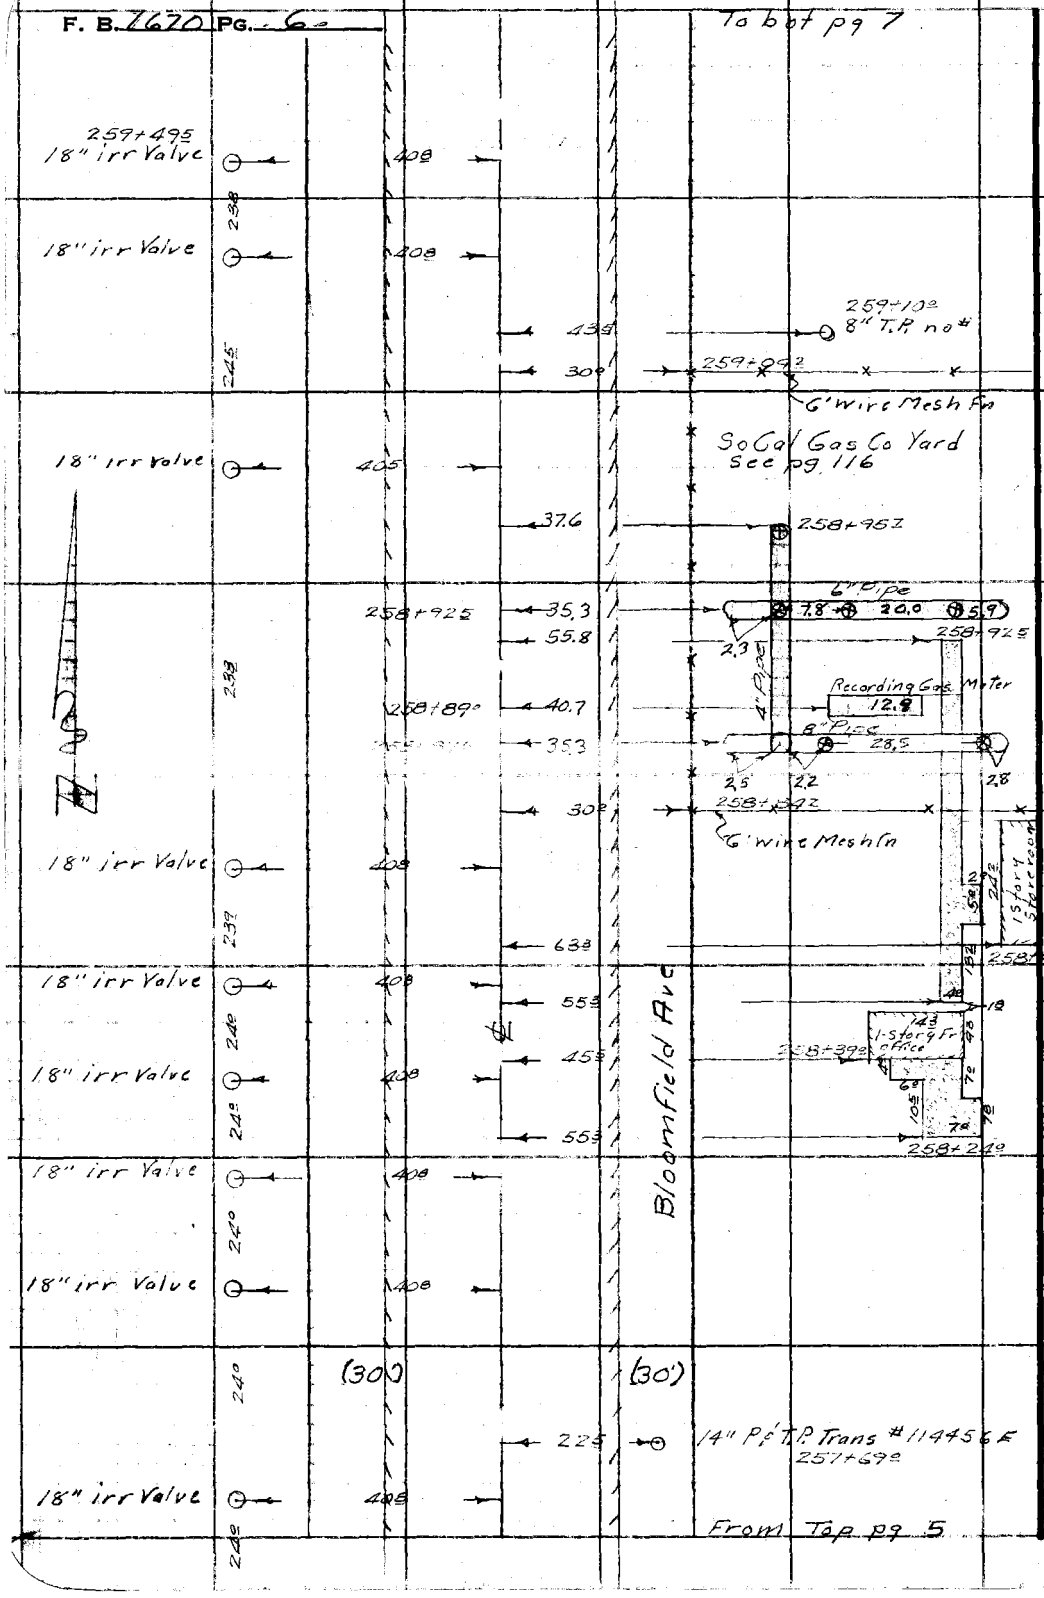

RETURN TO
LOS ANGELES COUNTY SURVEYOR
726 LOS ANGELES COUNTY
ENGINEERING BLDG.

Do not extend notes this side of this line.

Note: Any Additions or Changes on This Sheet Must be Made or Circled in Red Ink With Date and Name of Person Making Change.

Notes Ck'd by	Survey of Bloomfield Ave
Map No. 19-78-3	W. O. 8206 Tape No. 9106 St'd. 68 °F
Office Work CED	Surveyed by M. A. Van Deren
Checked	Notes Van Date 5-16-51
Date	Indexed A. C. Johnson

F. B. 1670 PG. 7

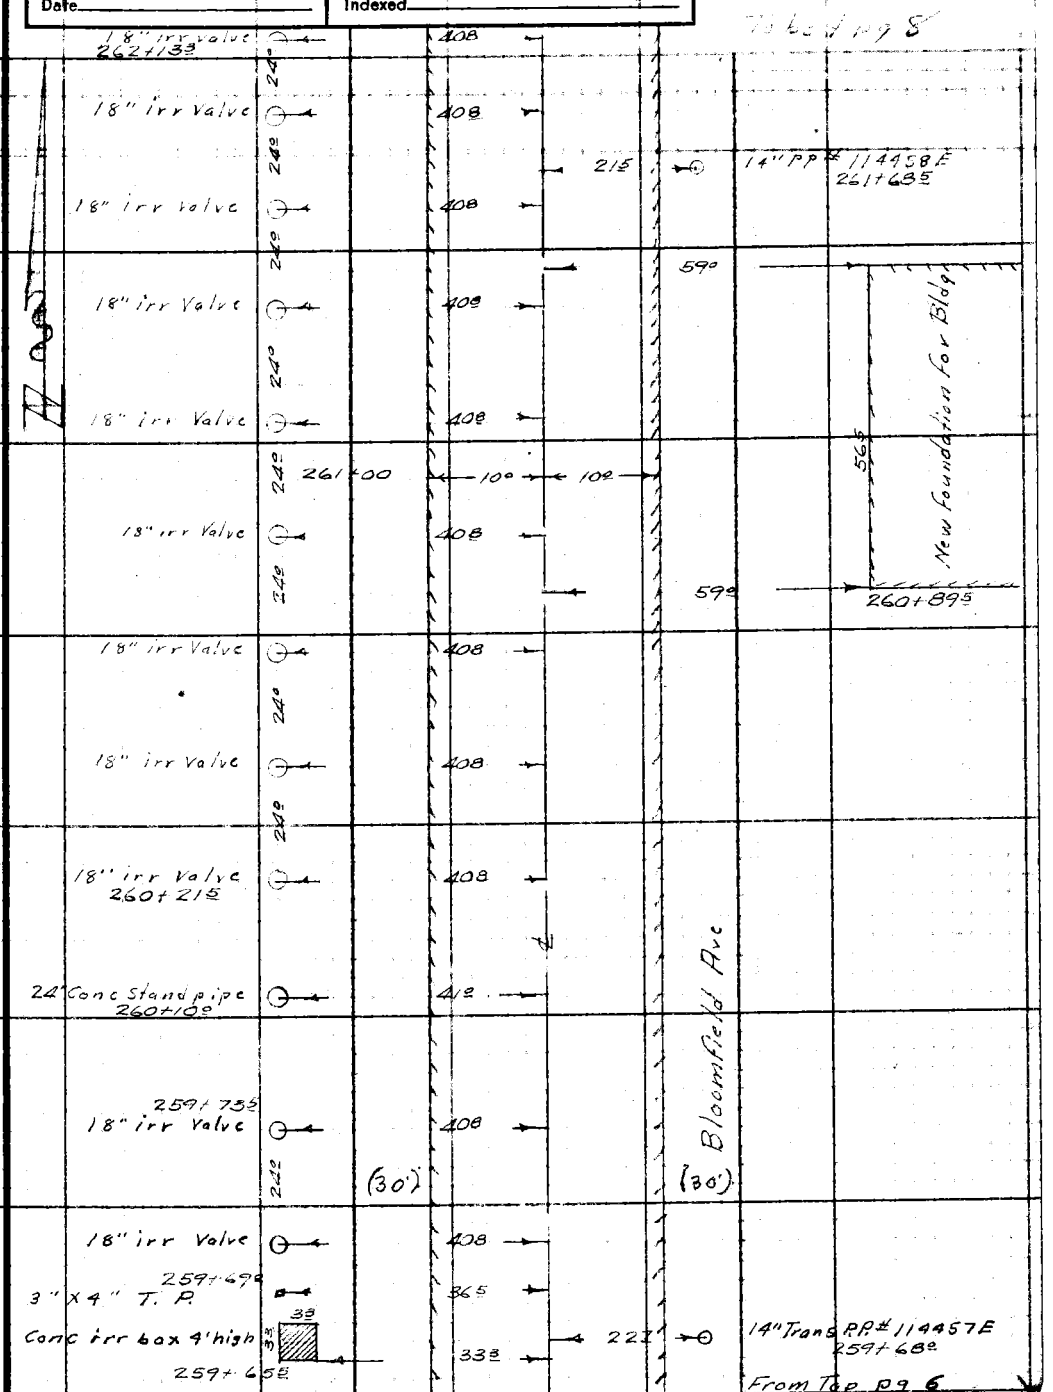

Note: Any Additions or Changes on This Sheet Must be Made or Circled in Red Ink With Date and Name of Person Making Change.

Do not extend notes this side of this line.

RETURN TO
LOS ANGELES COUNTY SURVEYOR
726 LOS ANGELES COUNTY
ENGINEERING BLDG.

76F309S 247 10M 1-49

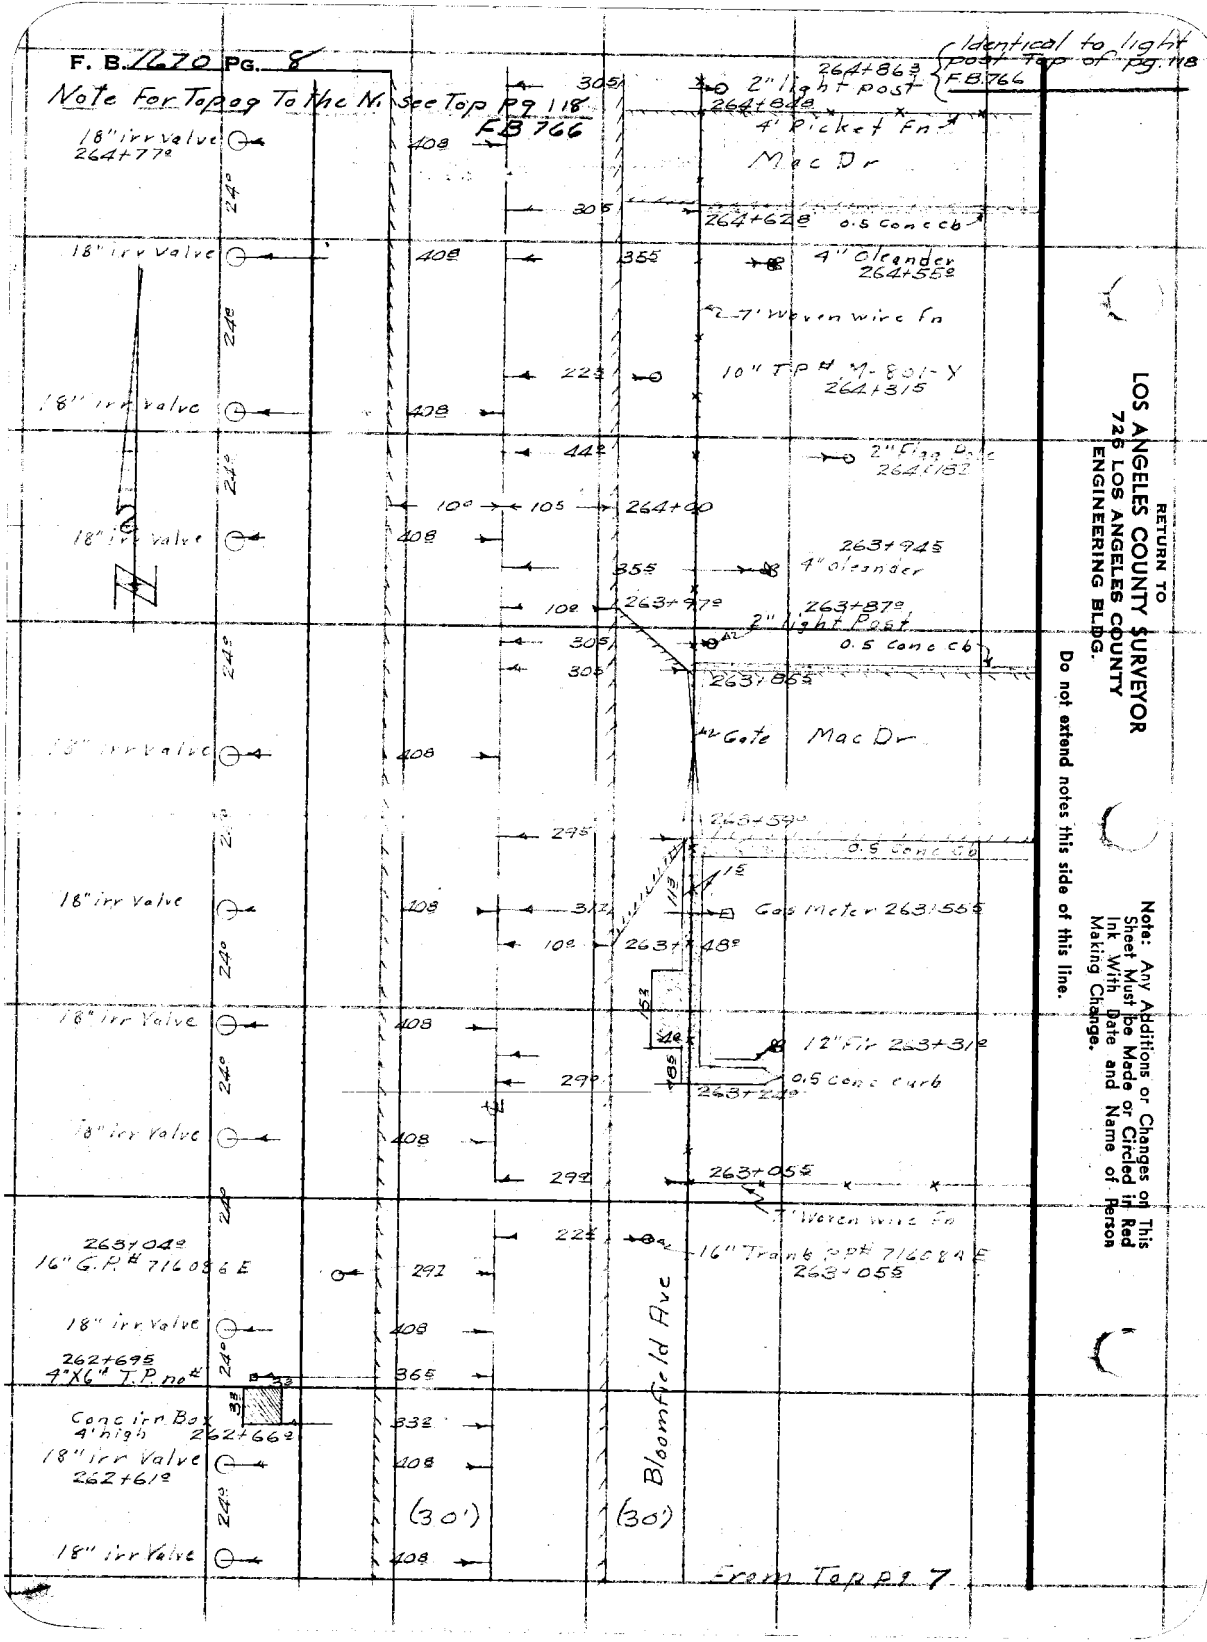

RETURN TO
LOS ANGELES COUNTY SURVEYOR
726 LOS ANGELES COUNTY
ENGINEERING BLDG.

Note: Any Additions or Changes on This Sheet Must be Made or Circled in Red Ink With Date and Name of Person Making Change.

Do not extend notes this side of this line.

Notes Ck'd by	Survey of Bloomfield Ave
Map No. 19-78-3	W. O. 8206 Tape No. 0108 St'd 68 °F
Office Work C.E.D.	Surveyed by M.A. Van Deren
Checked	Notes Van Date 5-16-61
Date	Indexed A. C. Johnson

F. B. 1670 PG. 9

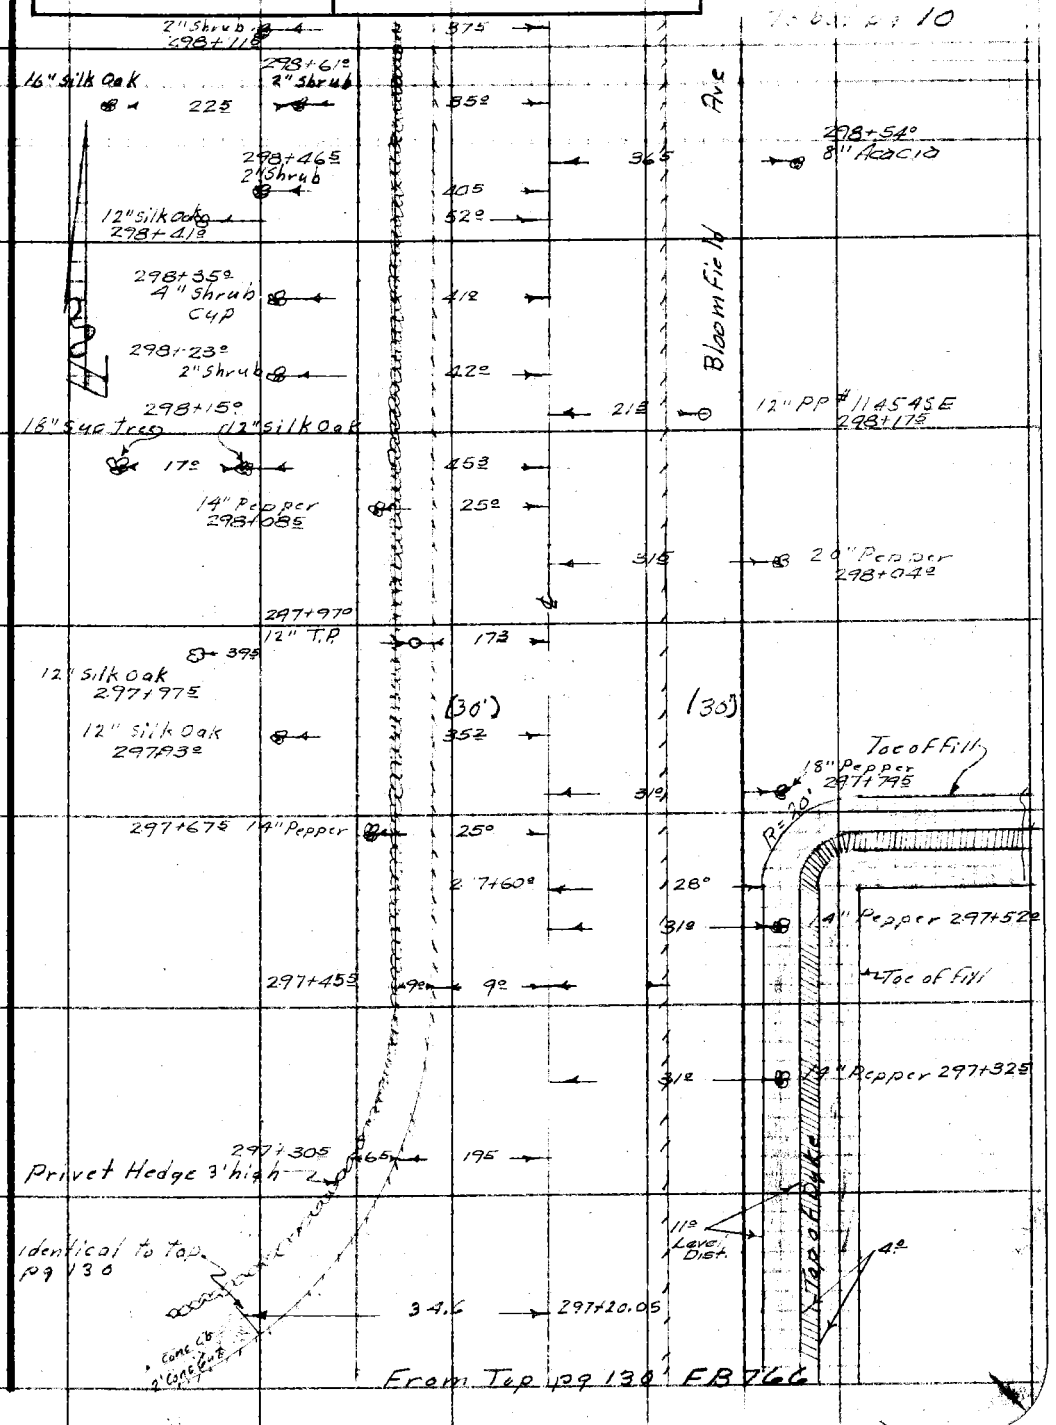

Note: Any Additions or Changes on This Sheet Must be Made or Circled in Red Ink With Date and Name of Person Making Change.

Do not extend notes this side of this line.

RETURN TO
LOS ANGELES COUNTY SURVEYOR
726 LOS ANGELES COUNTY
ENGINEERING BLDG.

76F3098 247 10M 1-49

To Bot. of Pg. 11

F. B. 1670 PG. 10

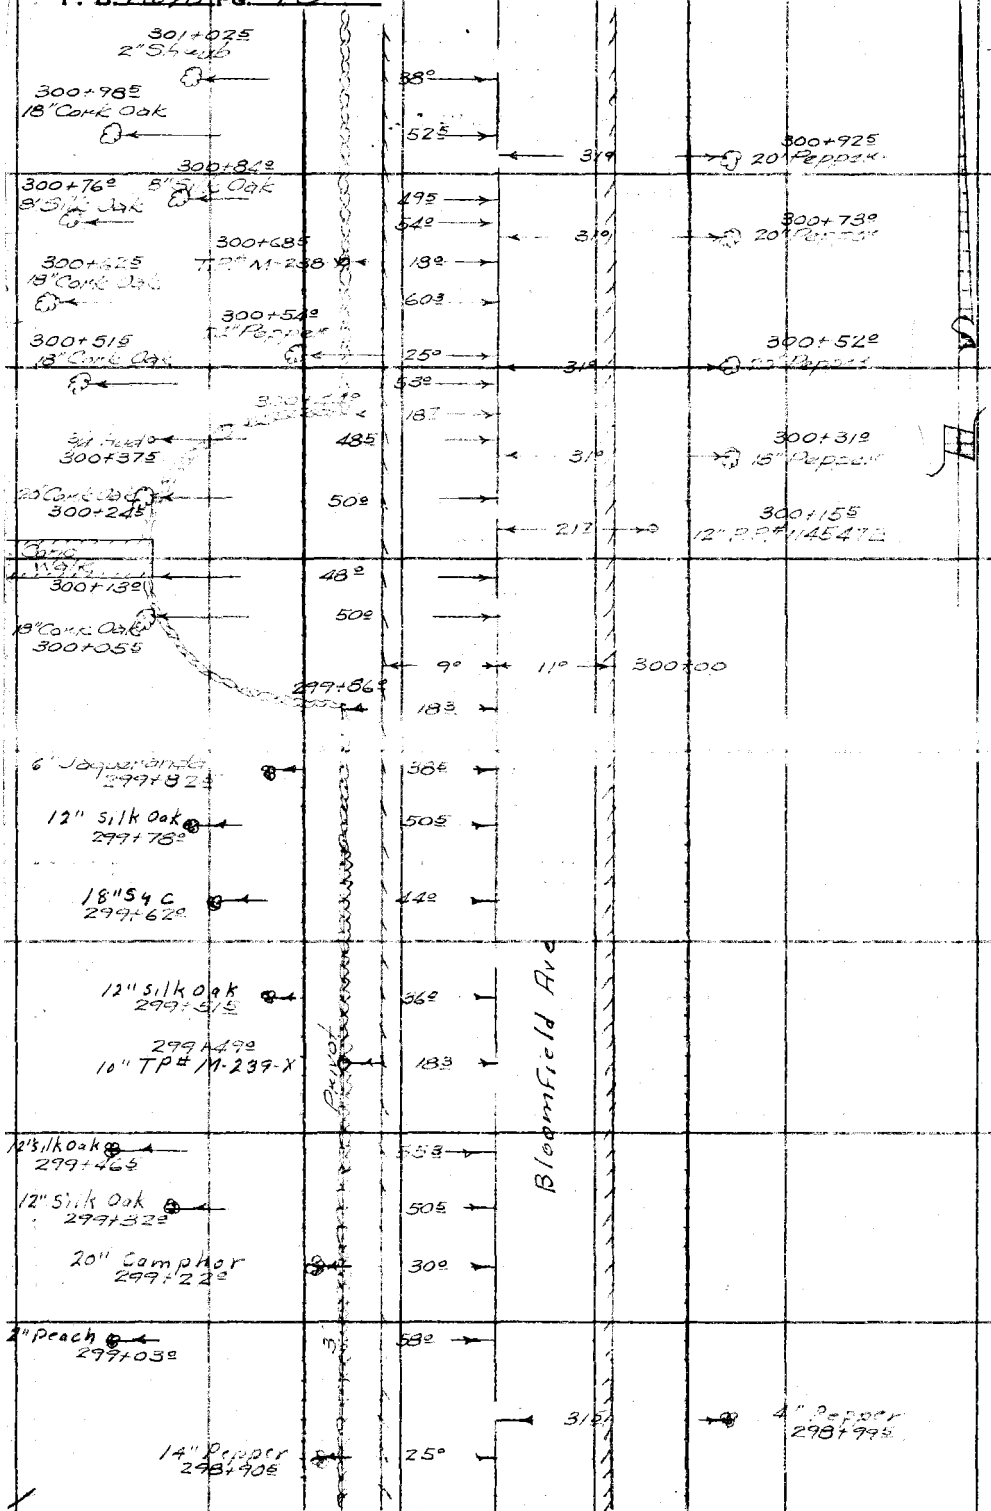

RETURN TO
LOS ANGELES COUNTY SURVEYOR
728 LOS ANGELES COUNTY
ENGINEERING BLDG.

Do not extend notes this side of this line.

Note: Any Additions or Changes on This Sheet Must be Made or Circled in Red Ink With Date and Name of Person Making Change.

Notes Ck'd by	Survey of [illegible]
Map No. 19-78-3	W. O. 8206 Tape No. St'd. °F
Office Work CED	Surveyed by [illegible]
Checked	Notes G.O. Harris Date 5/17/51
Date	Indexed E. C. Johnson

F. B. 1670 Pg. 11

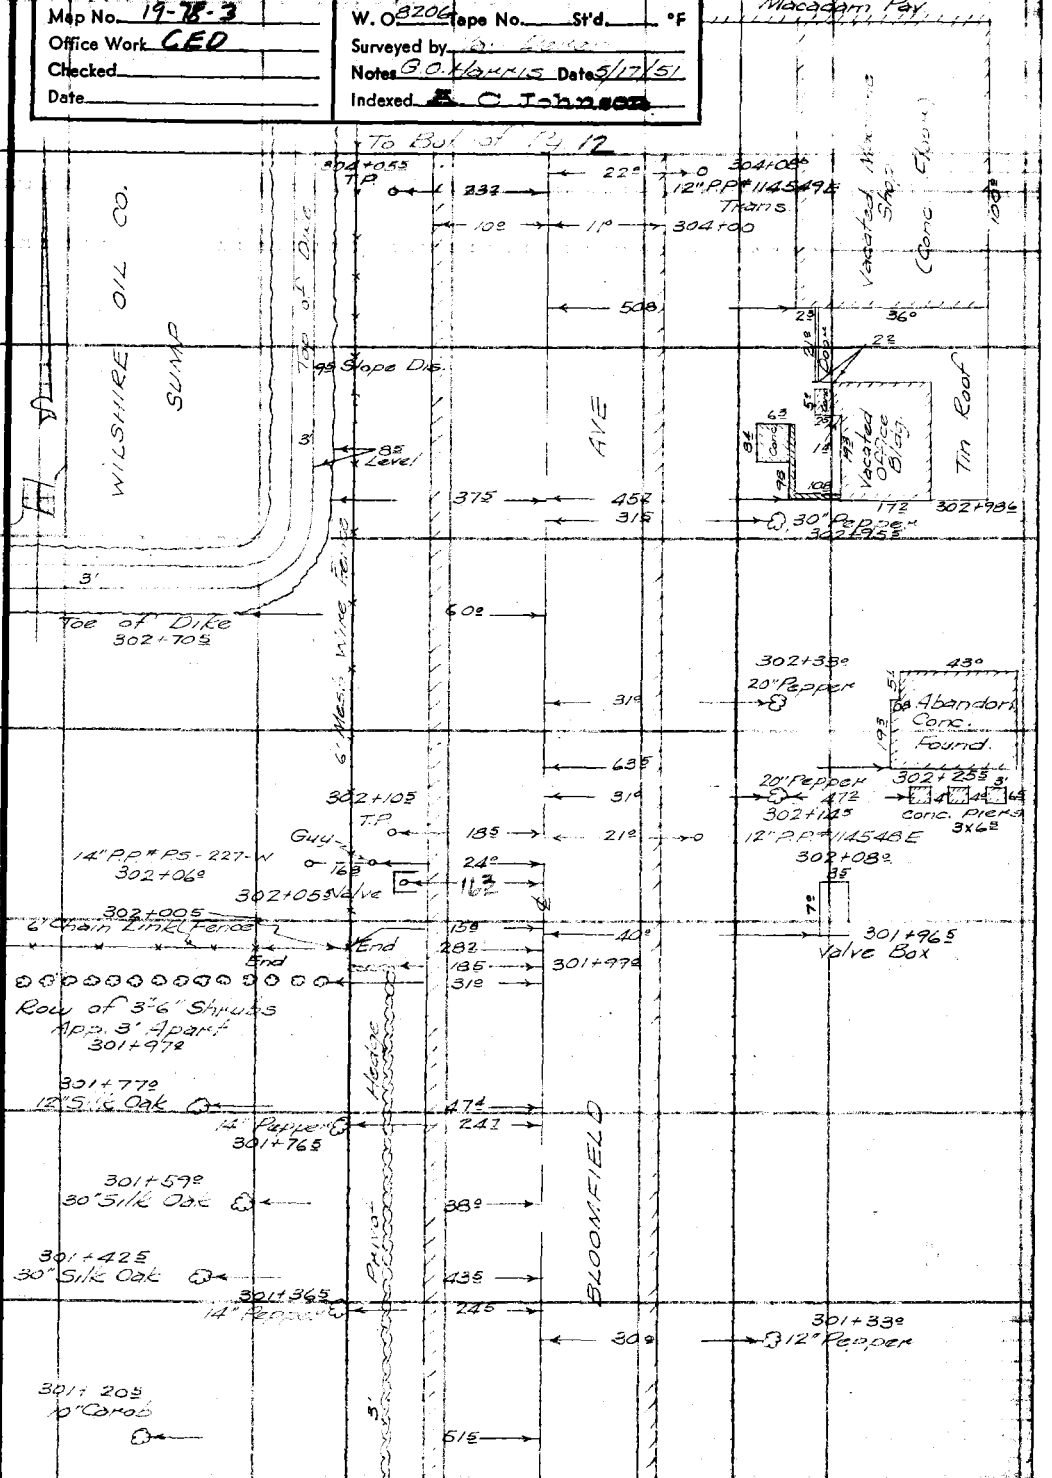

Note: Any Additions or Changes on This Sheet Must be Made or Circled in Red Ink With Date and Name of Person Making Change.

Do not extend notes this side of this line.

RETURN TO
LOS ANGELES COUNTY SURVEYOR
726 LOS ANGELES COUNTY
ENGINEERING BLDG.

76F3095 247 10M 1-49

F.B. 1670 PG. 12 To Bot of Pg 13

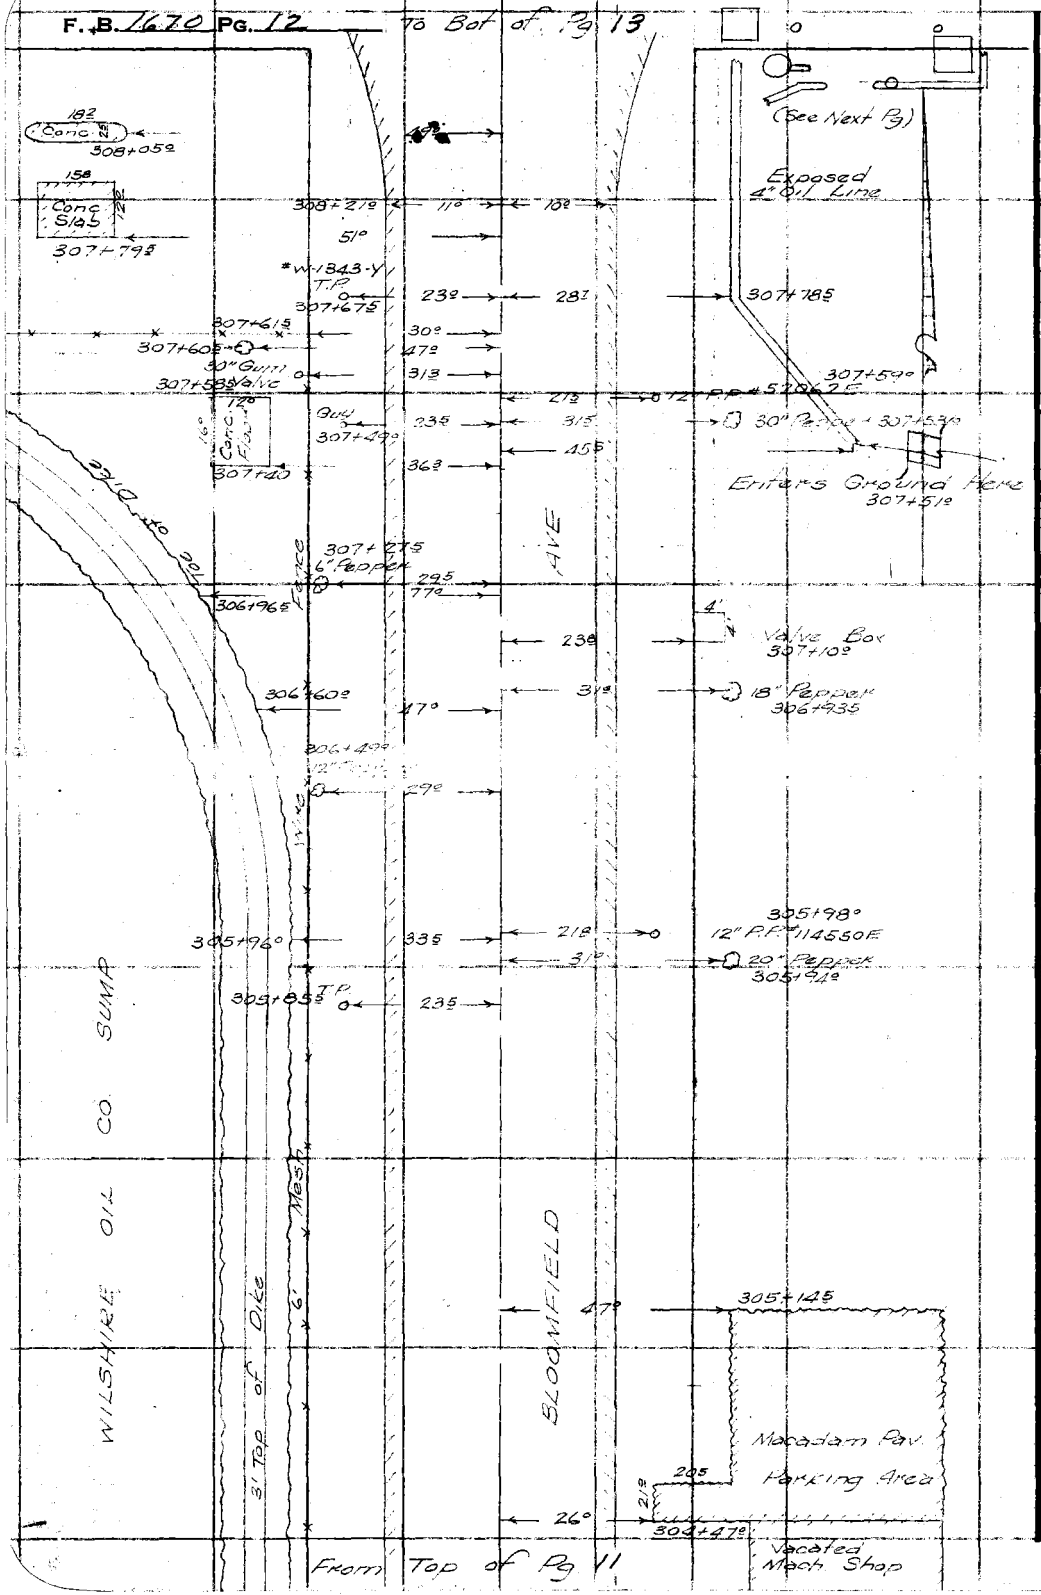

From Top of Pg 11

RETURN TO
LOS ANGELES COUNTY SURVEYOR
726 LOS ANGELES COUNTY
ENGINEERING BLDG.

Do not extend notes this side of this line.

Note: Any Additions or Changes on This Sheet Must be Made or Circled in Red Ink With Date and Name of Person Making Change.

Notes Ck'd by	Survey of BLOOMFIELD AV
Map No. 19-78-3	W. O. 8820 Tape No. St'd °F
Office Work Drown	Surveyed by G. Jones
Checked	Notes G.O. Harris Date 5/17/51
Date	Indexed R. C. Johnson

F. B. 7670 PG. 13

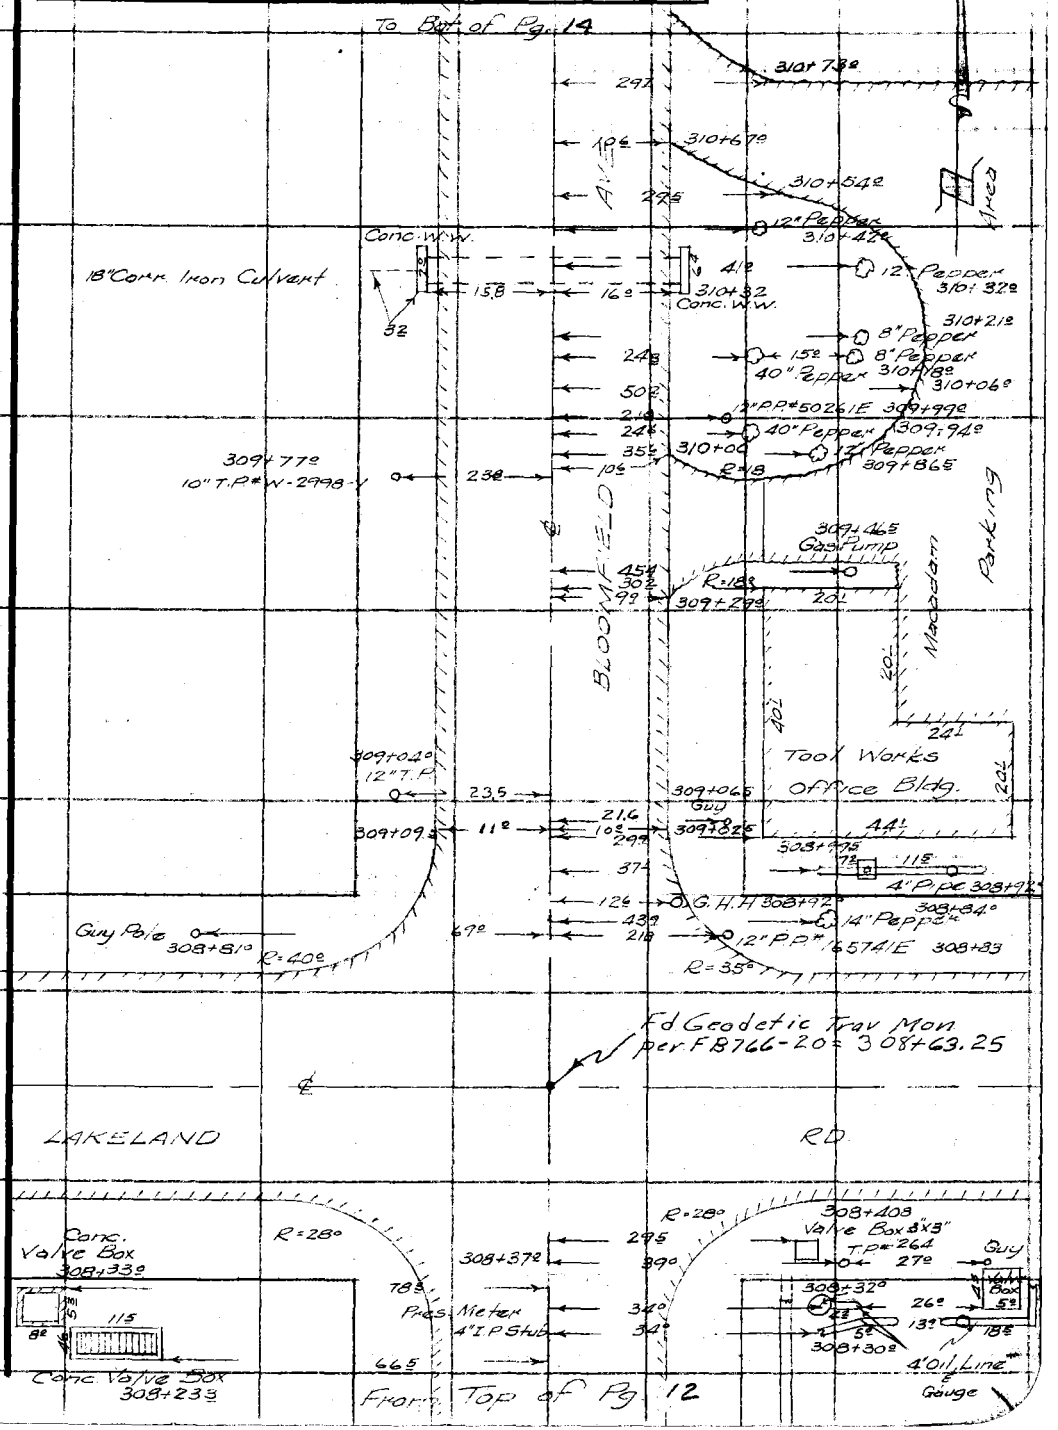

Notes: Any Additions or Changes on This Sheet Must be Made or Circled in Red Ink With Date and Name of Person Making Change.

Do not extend notes this side of this line.

RETURN TO
LOS ANGELES COUNTY SURVEYOR
726 LOS ANGELES COUNTY
ENGINEERING BLDG.

78F3095 247 10M 1-49

Cont. To. Bot Pg 15

F. B. 1670 PG. 14

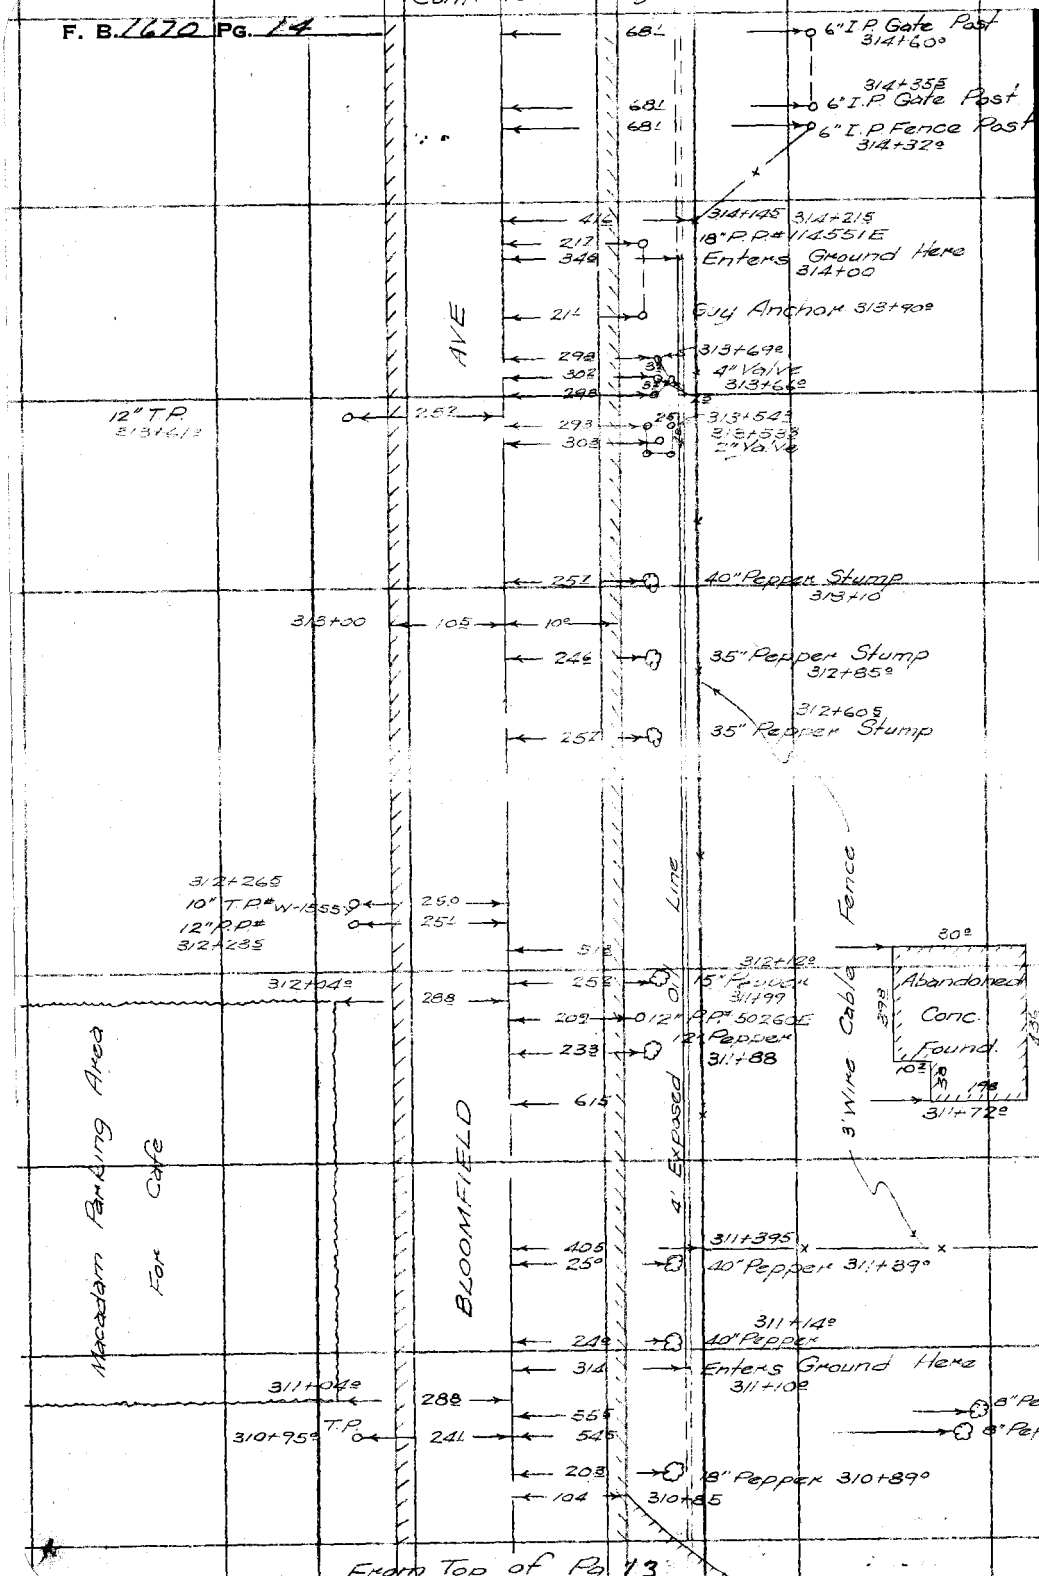

RETURN TO
LOS ANGELES COUNTY SURVEYOR
726 LOS ANGELES COUNTY
ENGINEERING BLDG.

Do not extend notes this side of this line.

Note: Any Additions or Changes on This Sheet Must be Made or Circled in Red Ink With Date and Name of Person Making Change.

Notes Ck'd by	Survey of BLOOMFIELD AV.
Map No. A-28-4	W. O. 8206 Tape No. St'd. °F
Office Work GED	Surveyed by Van Deren
Checked	Notes G.O. Harris Date 5/18/51
Date	Indexed K. C. Johnson

F. B. 1670 PG. 15

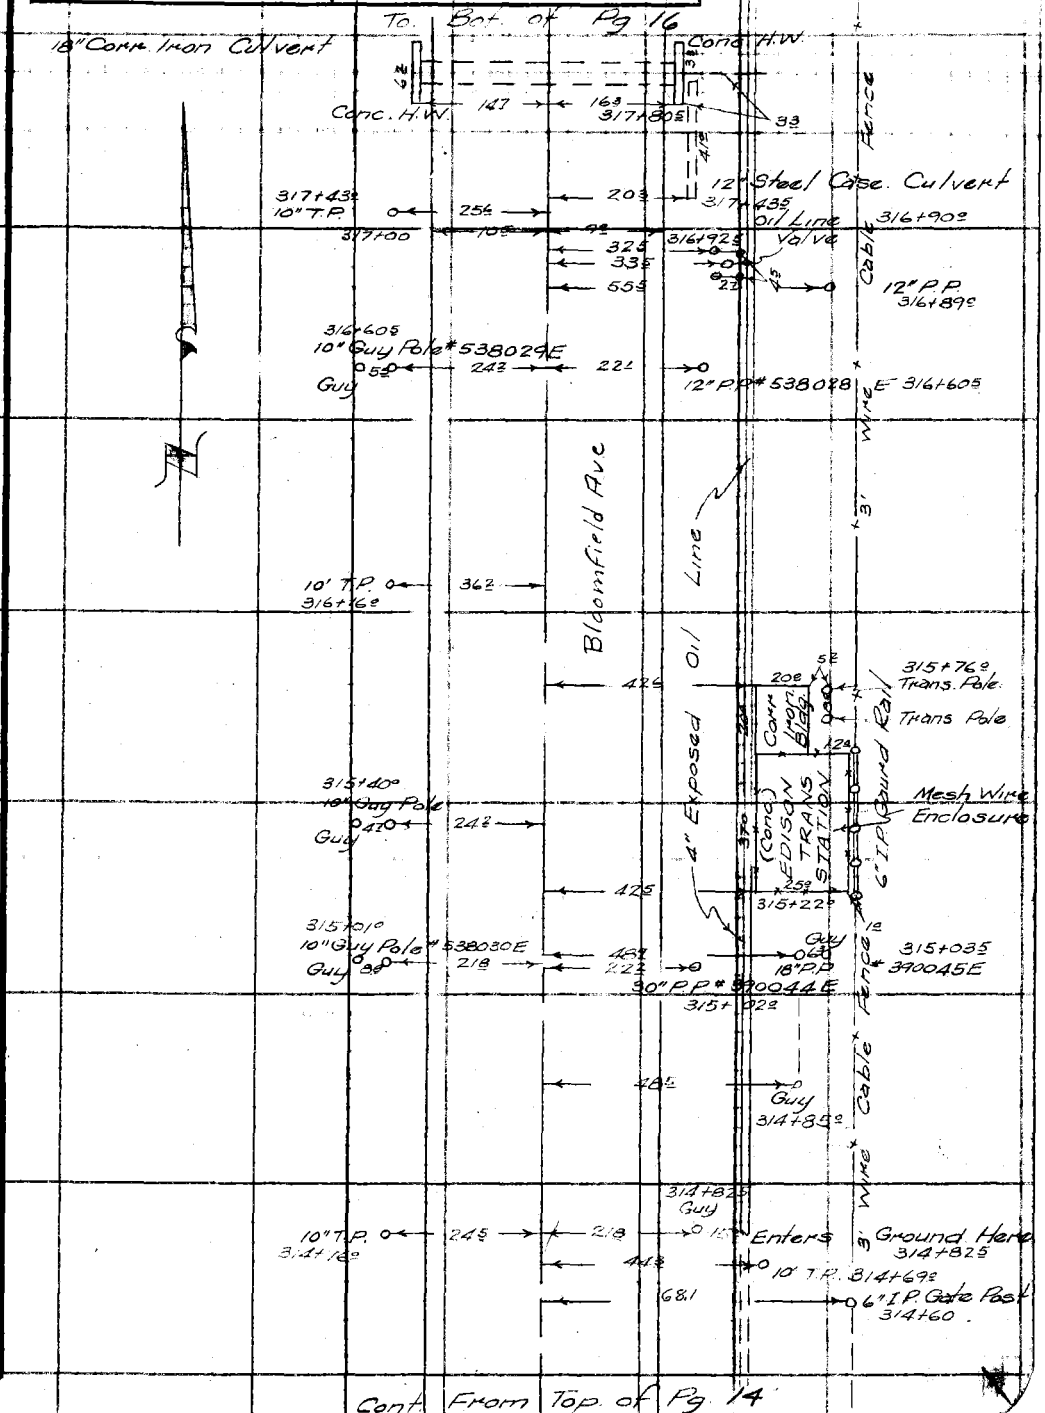

Note: Any Additions or Changes on This Sheet Must be Made or Circled in Red Ink With Date and Name of Person Making Change.

Do not extend notes this side of this line.

RETURN TO
LOS ANGELES COUNTY SURVEYOR
726 LOS ANGELES COUNTY
ENGINEERING BLDG.

76F3098 247 10M 1-49

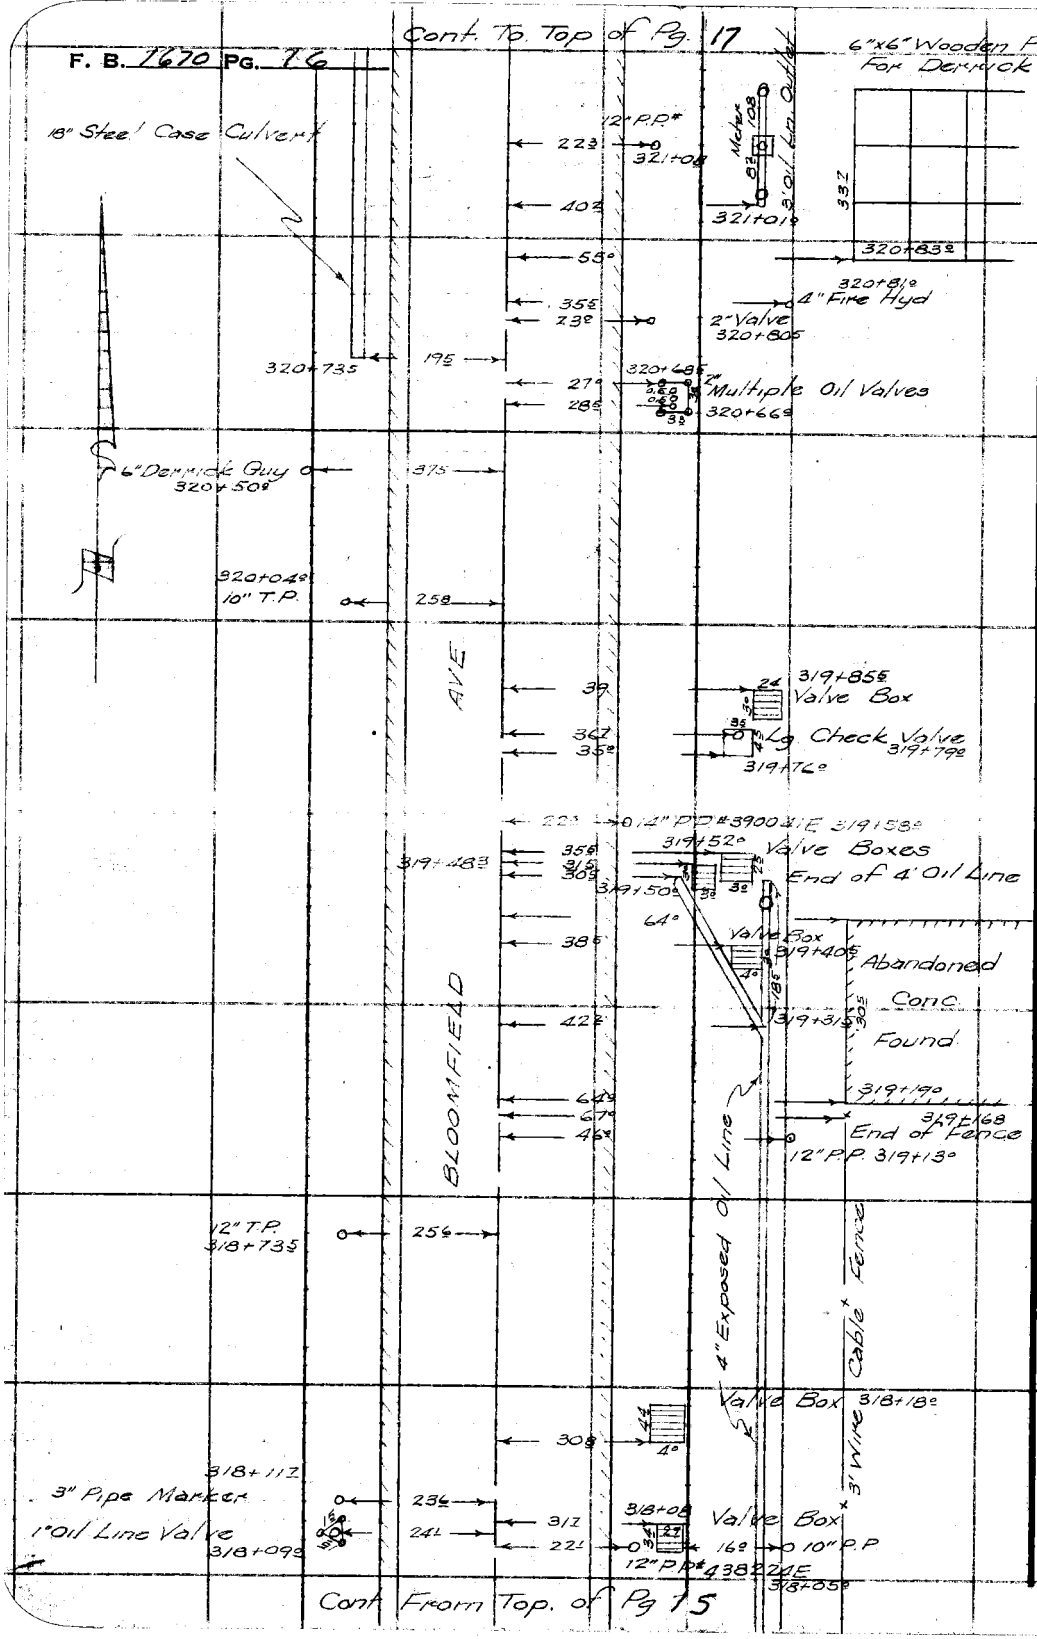

RETURN TO
LOS ANGELES COUNTY SURVEYOR
725 LOS ANGELES COUNTY
ENGINEERING BLDG.

Do not extend notes this side of this line.

Note: Any Additions or Changes on This Sheet Must be Made or Circled in Red Ink With Date and Name of Person Making Change.

Notes Ck'd by	Survey of BLOOMFIELD AV
Map No. 19784	W. O. 8206 Tape No. St'd. °F
Office Work LED	Surveyed by Van Deman
Checked	Notes G.O. Harris Date 5/22/51
Date	Indexed R. C. Johnson

F. B. 1675 PG. 17

Cont. to Bot. of Pg. 18

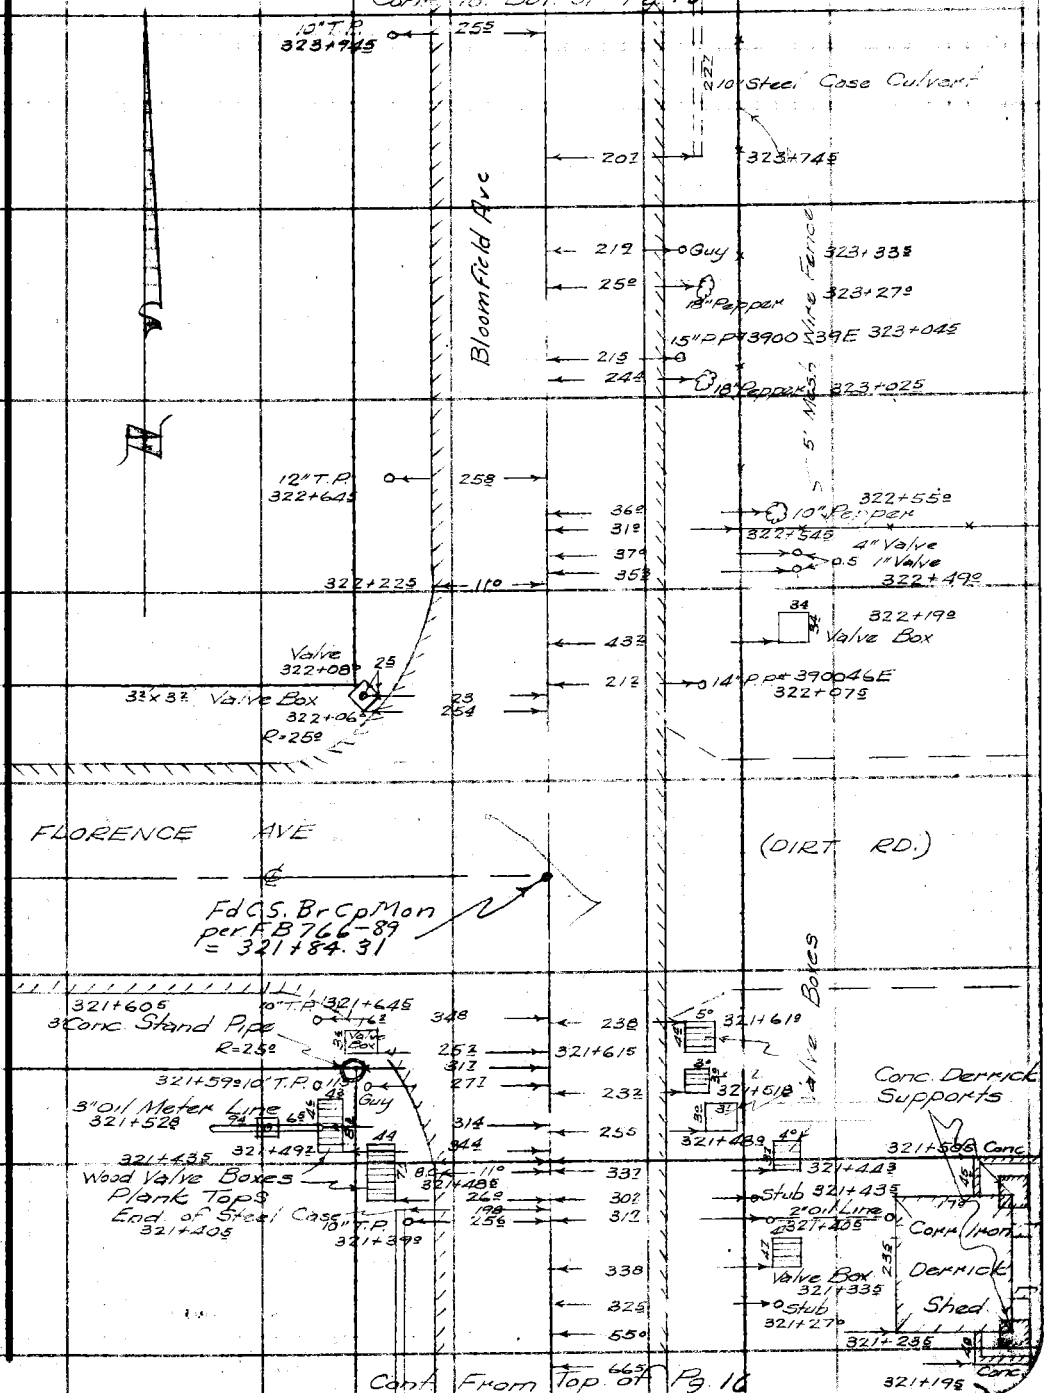

Cont. From Top of Pg. 16

Note: Any Additions or Changes on This Sheet Must be Made or Circled in Red Ink With Date and Name of Person Making Change.

Do not extend notes this side of this line.

RETURN TO
LOS ANGELES COUNTY SURVEYOR
726 LOS ANGELES COUNTY
ENGINEERING BLDG.

76F3098 247 10M 1-49

Cont. To. Bot of Pg. 19

F. B. 1670 PG. 18

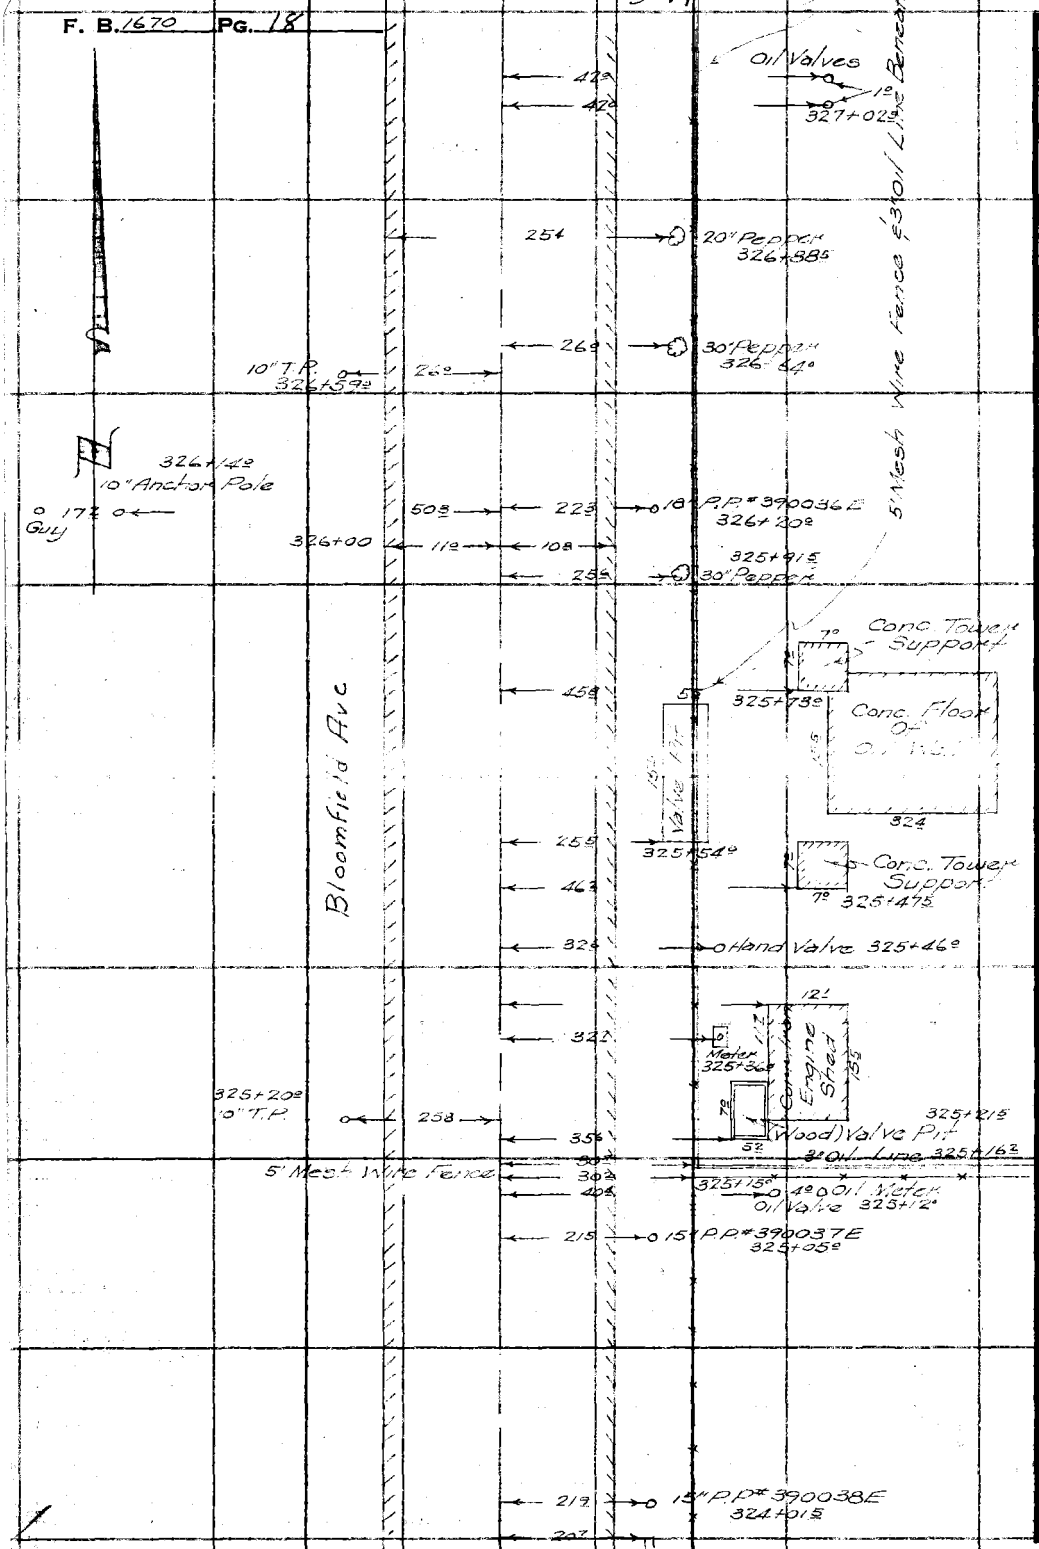

Cont From Top of Pg. 17

RETURN TO
LOS ANGELES COUNTY SURVEYOR
725 LOS ANGELES COUNTY
ENGINEERING BLDG.

Do not extend notes this side of this line.

Note: Any Additions or Changes on This Sheet Must be Made or Circled in Red Ink With Date and Name of Person Making Change.

Notes Ck'd by	Survey of BLOOMFIELD AV.
Map No. 19-78-4	W. O. 8206 Tape No. ___ St'd. ___ °F
Office Work CED	Surveyed by Van Deren
Checked	Notes G.O. Harris Date 5/23/51
Date	Indexed A. C. Johnson

F. B. 1670 Pg. 19

To but pg 20

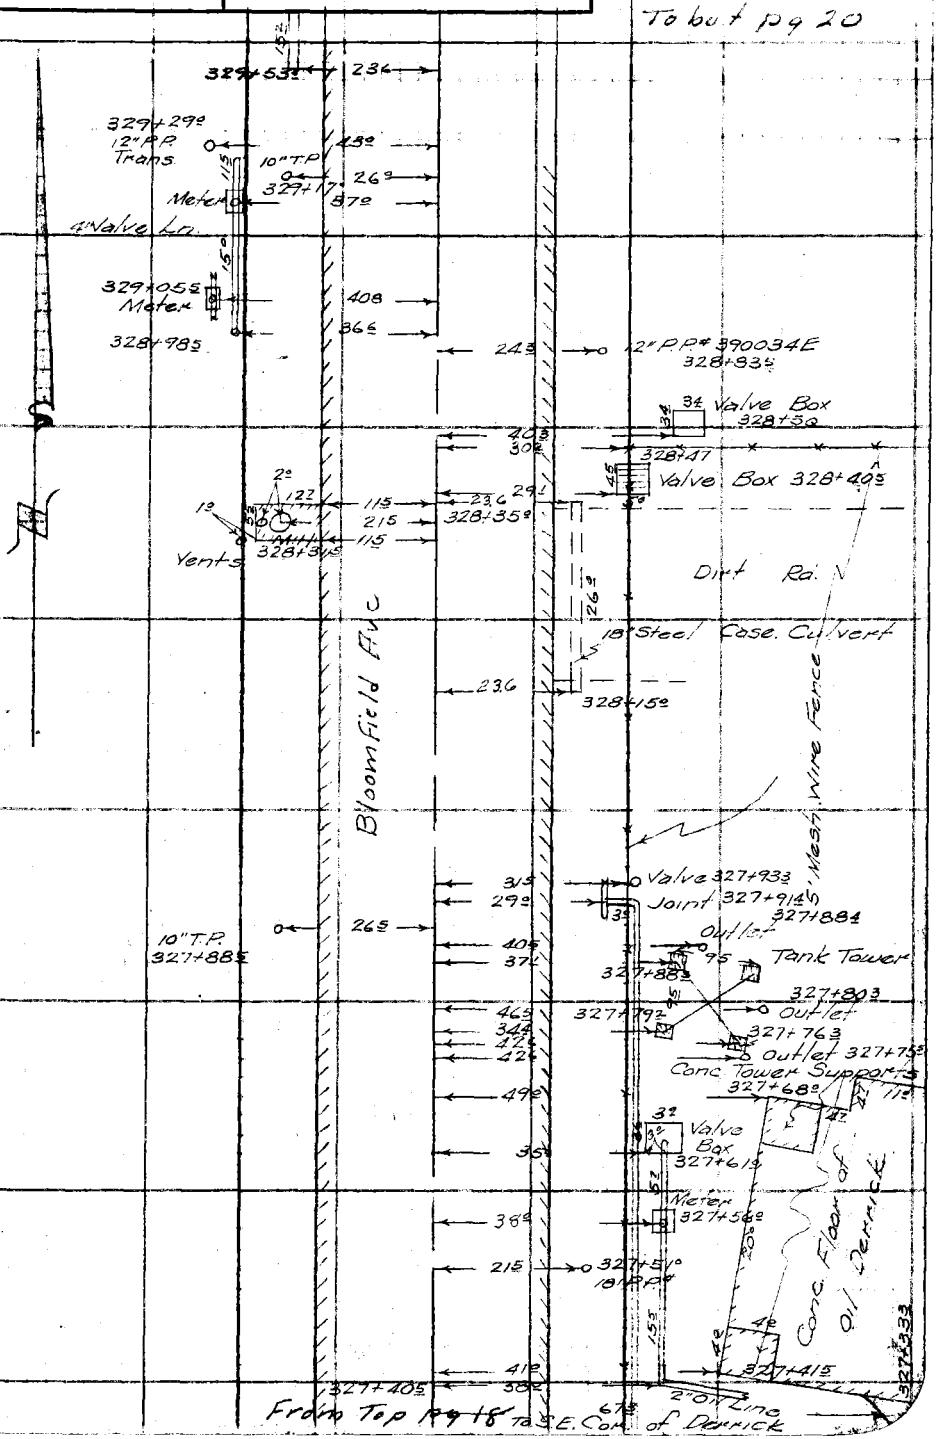

Note: Any Additions or Changes on This Sheet Must be Made or Circled in Red Ink With Date and Name of Person Making Change.

Do not extend notes this side of this line.

RETURN TO
LOS ANGELES COUNTY SURVEYOR
726 LOS ANGELES COUNTY
ENGINEERING BLDG.

76F3098 247 10M 1-49

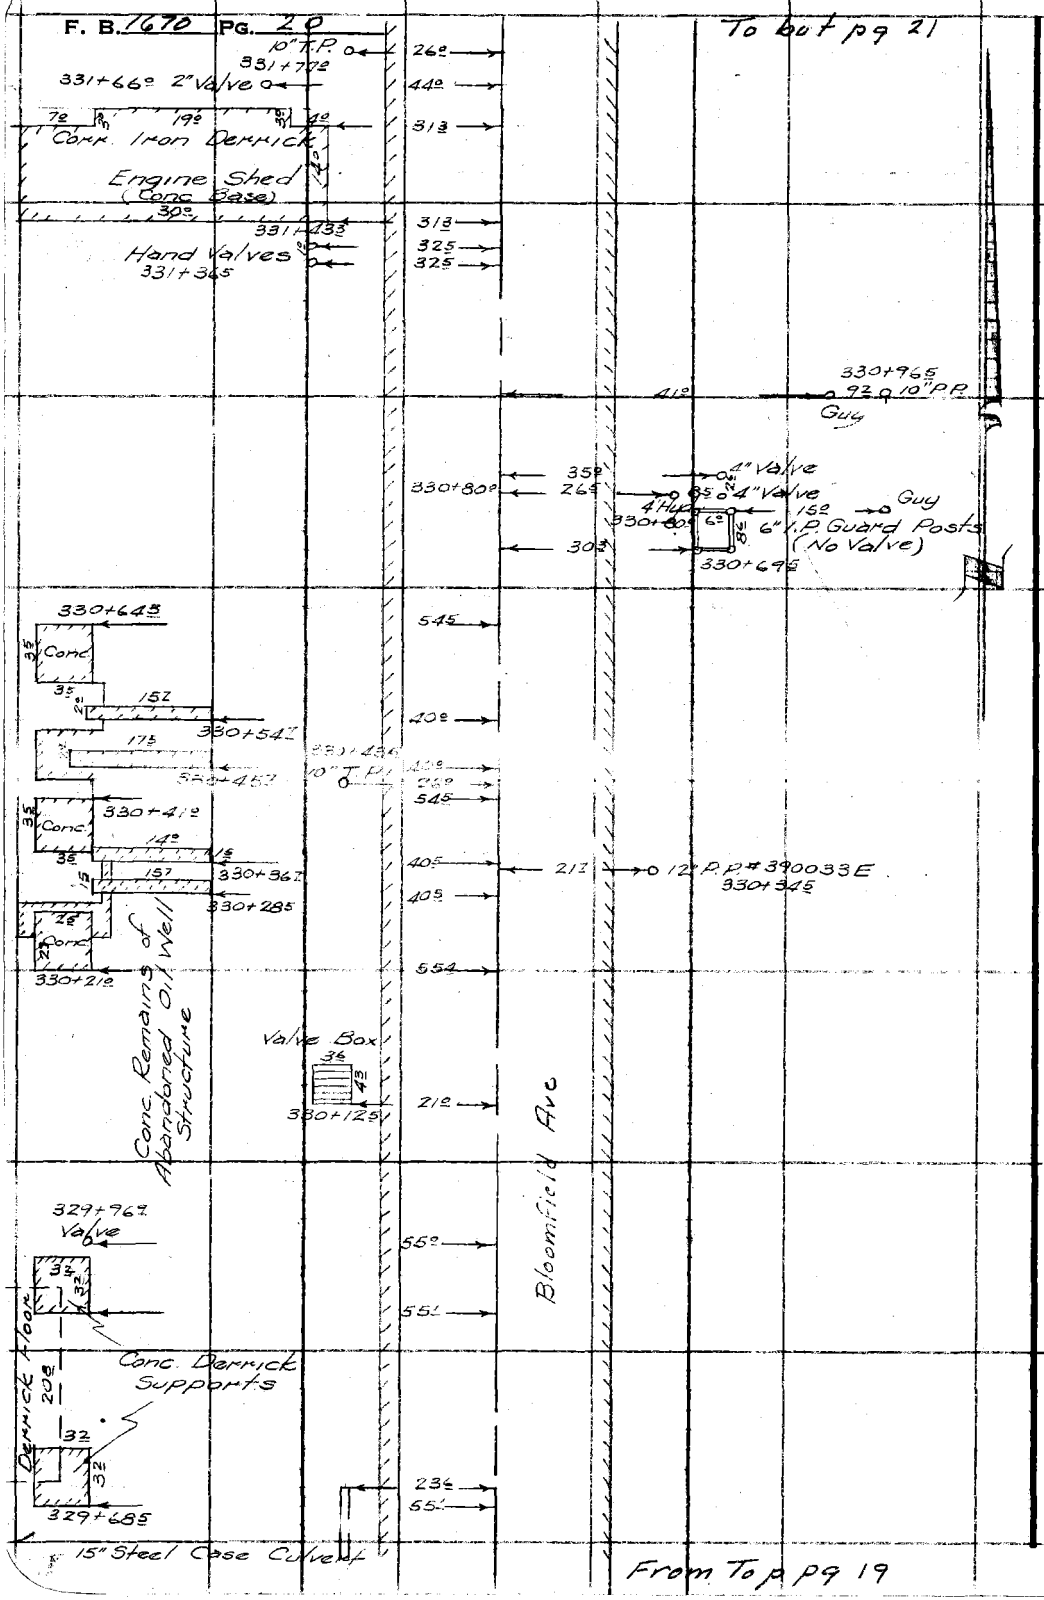

RETURN TO
LOS ANGELES COUNTY SURVEYOR
726 LOS ANGELES COUNTY
ENGINEERING BLDG.

Do not extend notes this side of this line.

Note: Any Additions or Changes on This Sheet Must be Made or Circled in Red Ink With Date and Name of Person Making Change.

Notes Ck'd by	Survey of BLOOMFIELD AV
Map No. 19-78-4	W. O. 8206 Tape No. St'd. °F
Office Work CED	Surveyed by Van Deren
Checked	Notes G O Harris Date 5/23/51
Date	Indexed A. C. Johnson

F. B. 1670 PG. 21

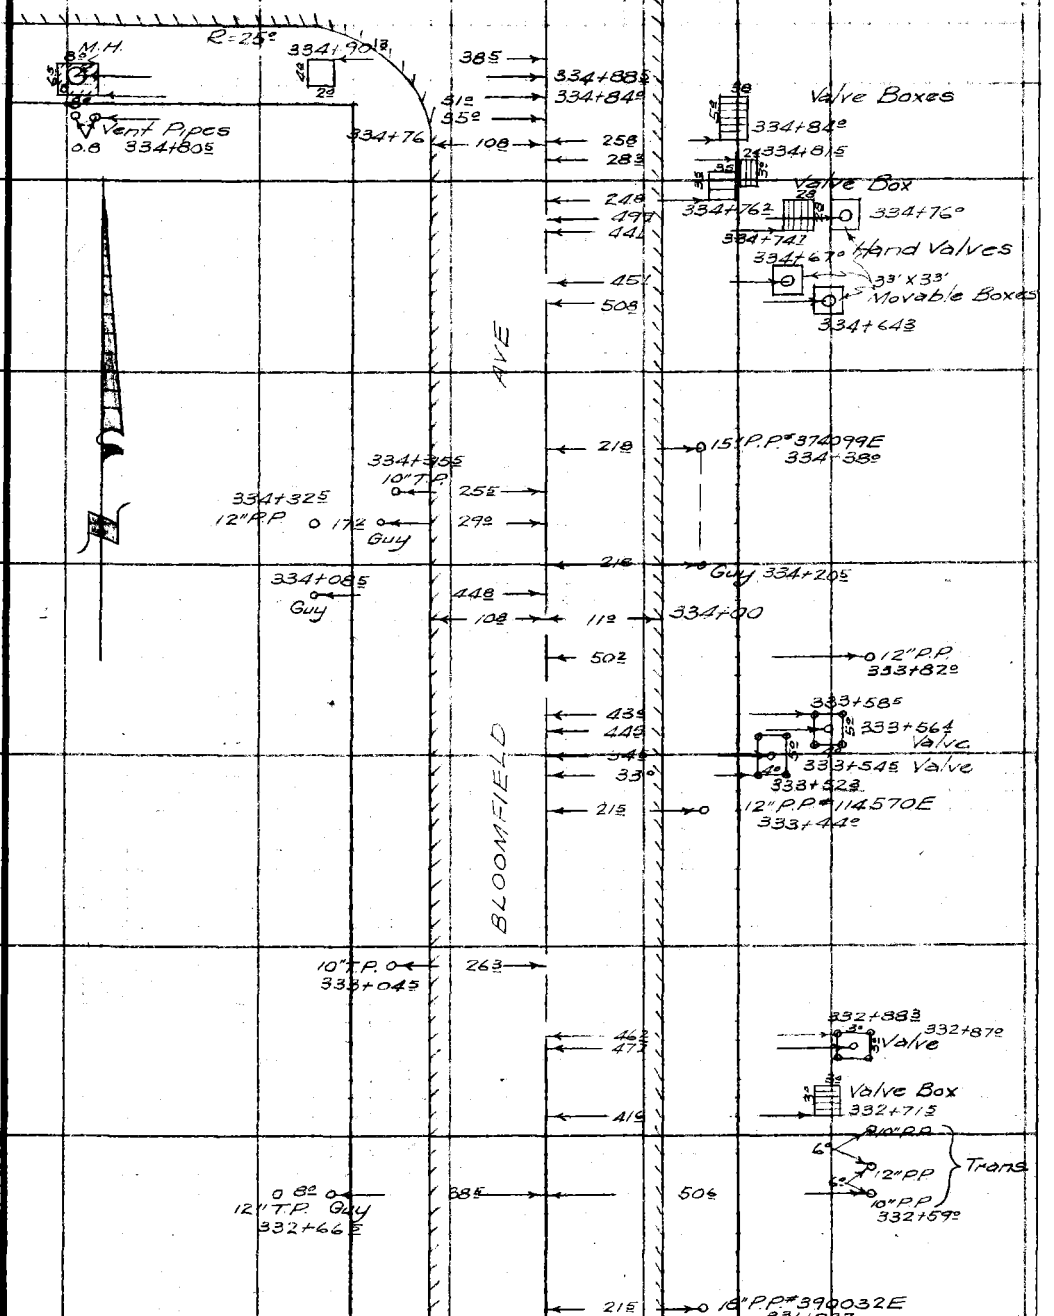

From Top pg 20

Note: Any Additions or Changes on This Sheet Must be Made or Circled in Red Ink With Date and Name of Person Making Change.

Do not extend notes this side of this line.

RETURN TO
LOS ANGELES COUNTY SURVEYOR
726 LOS ANGELES COUNTY
ENGINEERING BLDG.

76F309S 247 10M 1-49

Cont. To. Bot. of Pg. 23

F. B. 1670 PG. 22

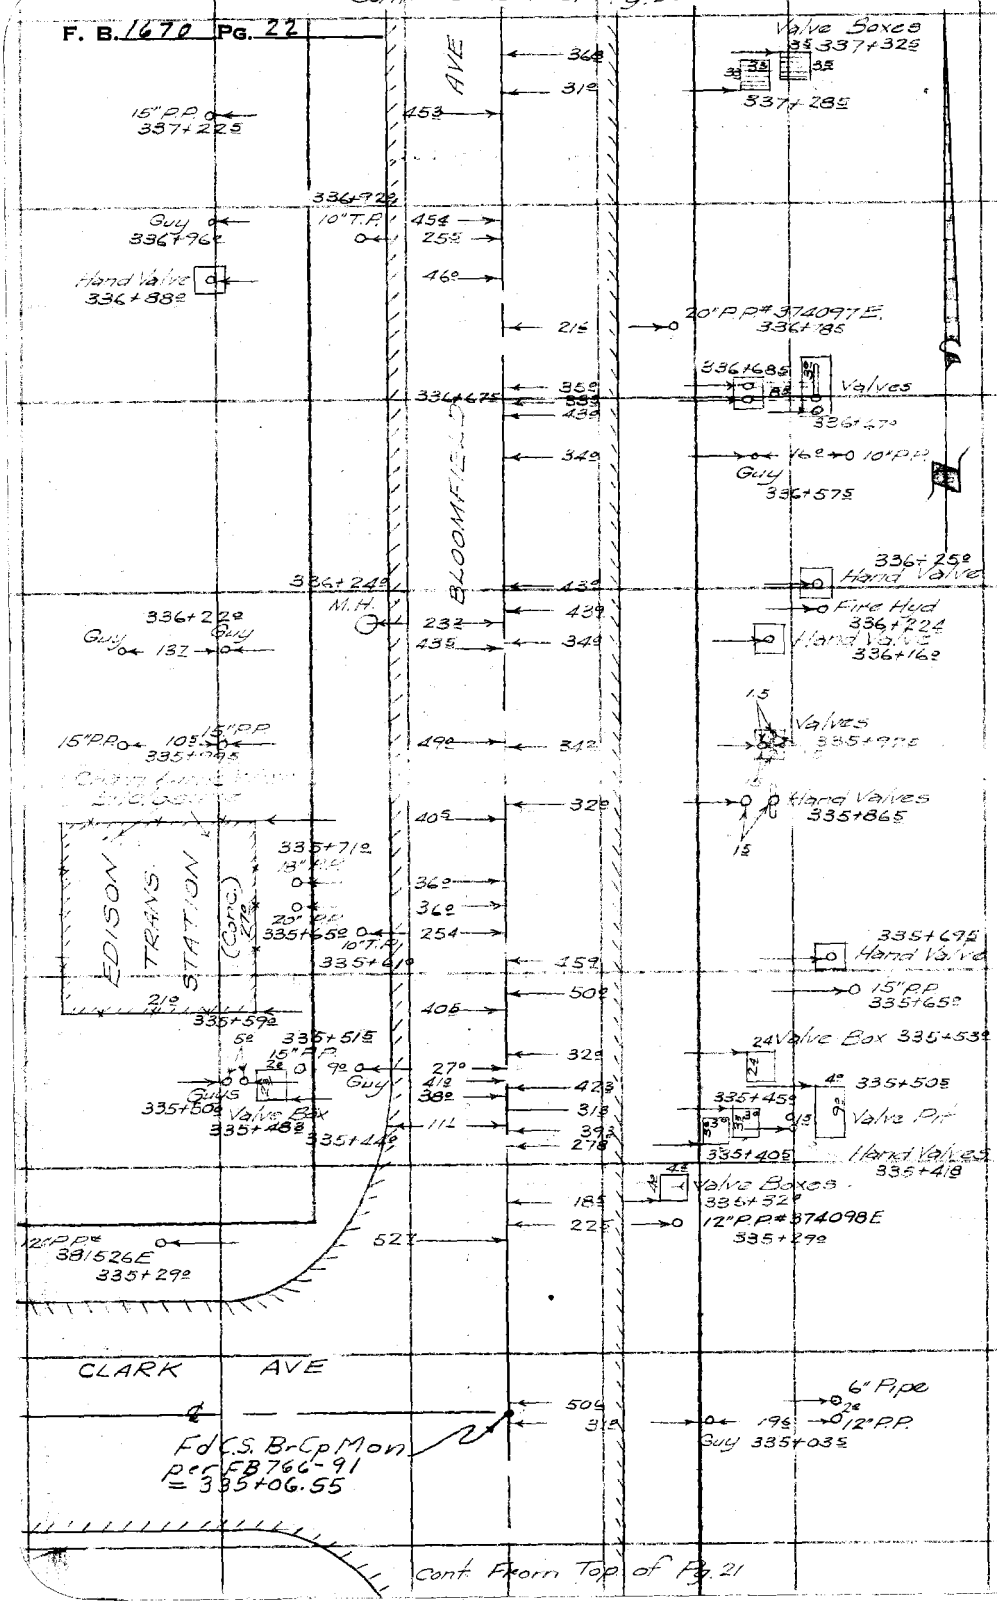

Cont. From Top of Pg. 21

RETURN TO
LOS ANGELES COUNTY SURVEYOR
726 LOS ANGELES COUNTY
ENGINEERING BLDG.

Do not extend notes this side of this line.

Note: Any Additions or Changes on This Sheet Must be Made or Circled in Red Ink With Date and Name of Person Making Change.

Notes Ck'd by	Survey of [illegible]
Map No. 19-78-6	W. O. 8206 Tape No. St'd. °F
Office Work LED	Surveyed by Van Jones
Checked	Notes G.O. Harris Date 5/24/51
Date	Indexed A. C. Johnson

F. B. 1670 PG. 23

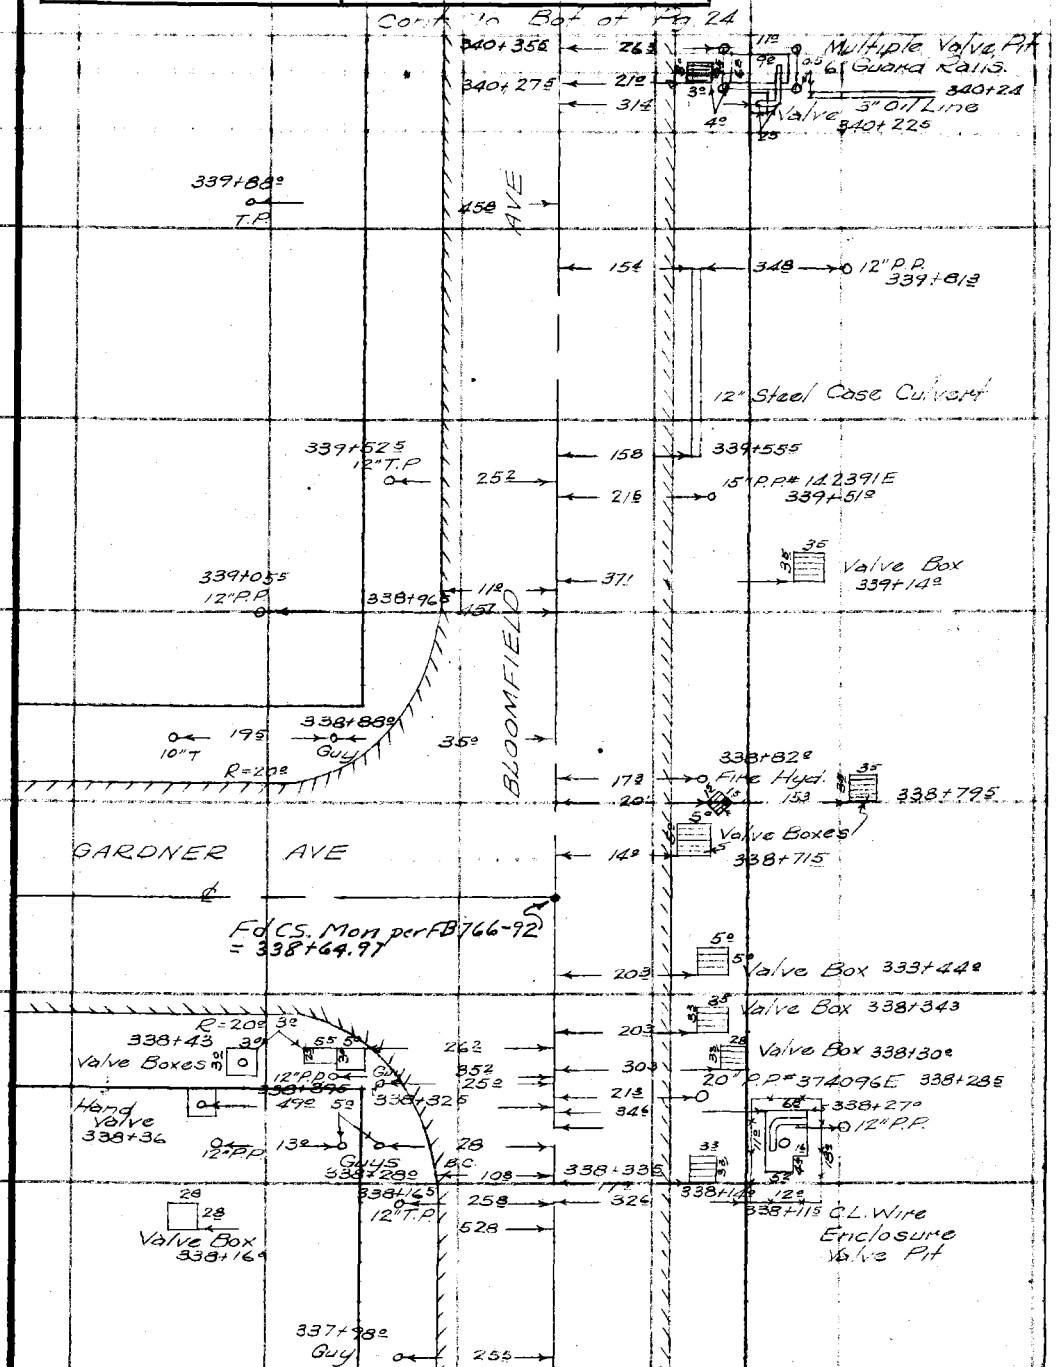

Note: Any Additions or Changes on This Sheet Must be Made or Circled in Red Ink With Date and Name of Person Making Change.

Do not extend notes this side of this line.

RETURN TO
LOS ANGELES COUNTY SURVEYOR
726 LOS ANGELES COUNTY
ENGINEERING BLDG.

76F309S 247 10M 1-49

Cont. To. Bot. of Pg 25

F. B. 1670 PG. 24

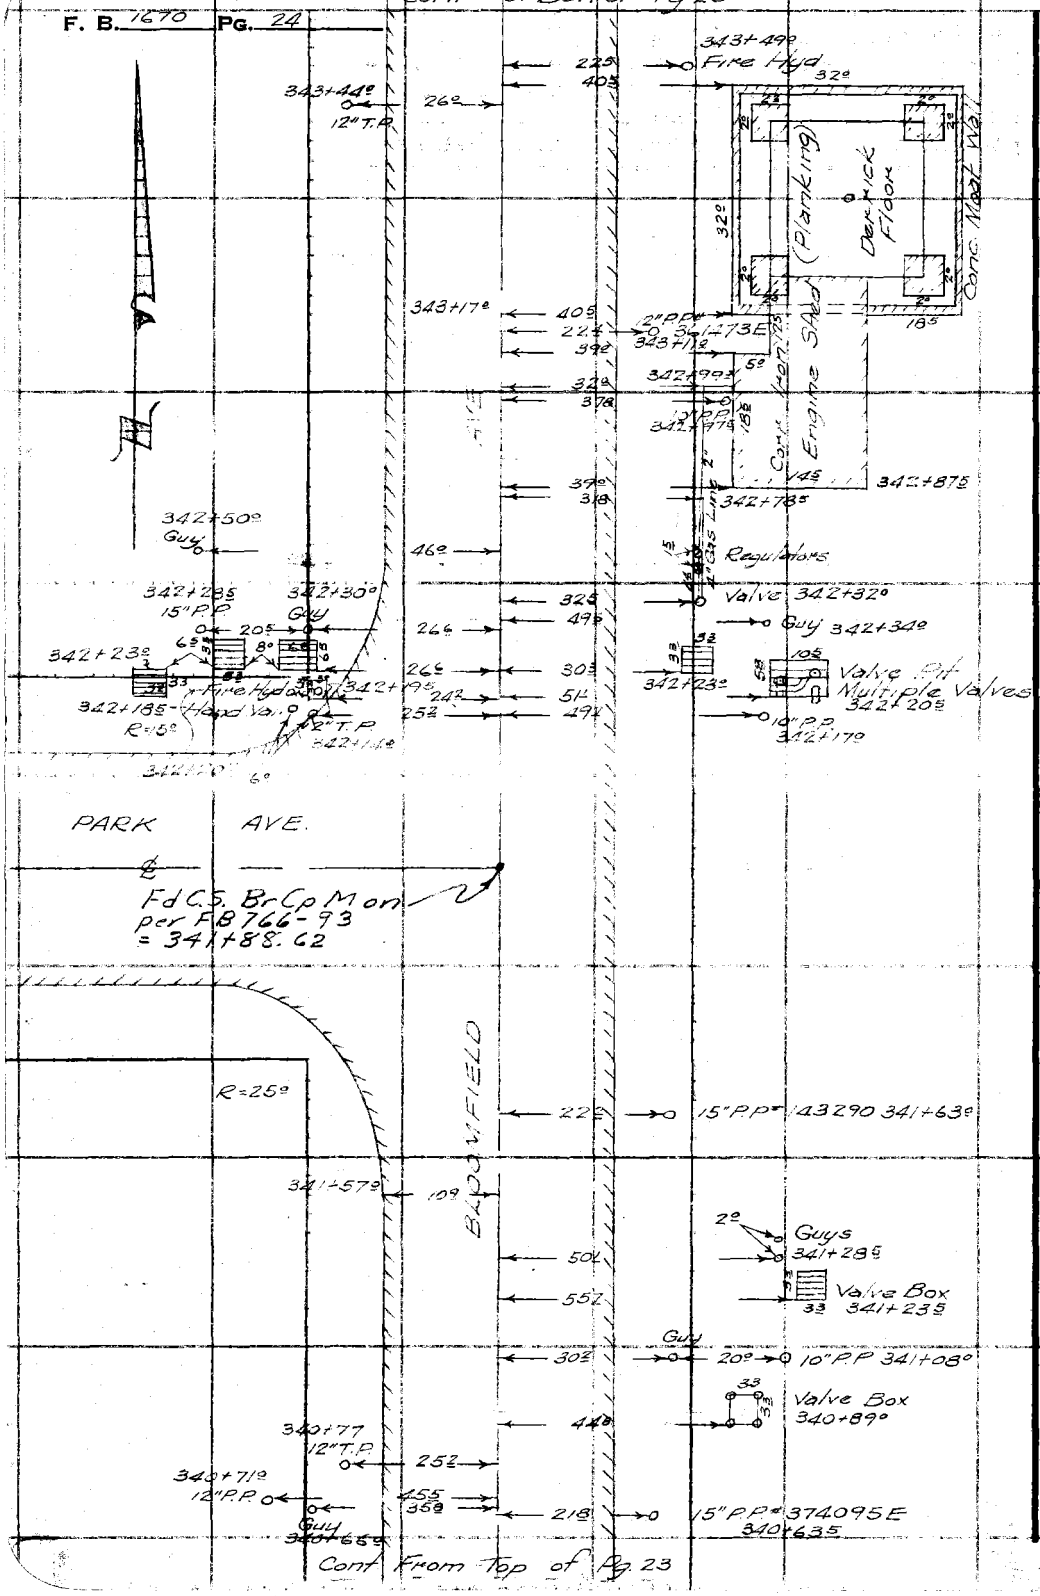

Cont From Top of Pg. 23

RETURN TO
LOS ANGELES COUNTY SURVEYOR
726 LOS ANGELES COUNTY
ENGINEERING BLDG.

Do not extend notes this side of this line.

Note: Any Additions or Changes on This Sheet Must be Made or Circled in Red Ink With Date and Name of Person Making Change.

Notes Ck'd by	Survey of BLOOMFIELD AV.
Map No. 19-78-4	W. O. 3209 Tape No. St'd °F
Office Work CED	Surveyed by Van Deren
Checked	Notes G.O. Harris Date 5/24/51
Date	Indexed A. C. Johnson

F. B. 2670 PG. 25

Cont To. Bot of Pg. 26

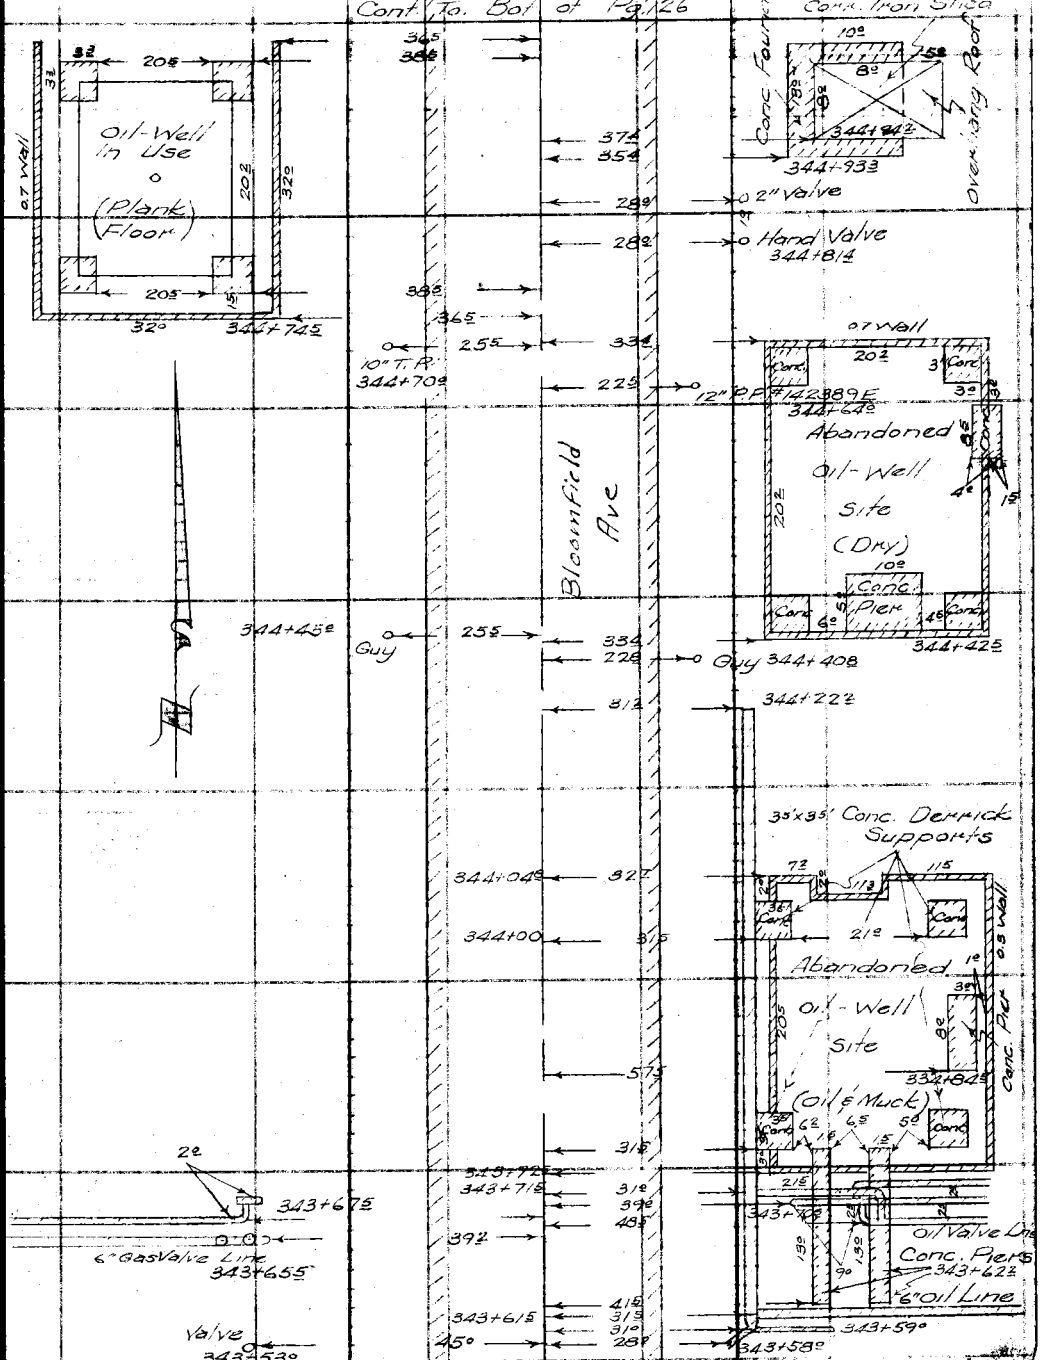

Cont From Top of Pg. 24

Note: Any Additions or Changes on This Sheet Must be Made or Circled in Red Ink With Date and Name of Person Making Change.

Do not extend notes this side of this line.

RETURN TO
LOS ANGELES COUNTY SURVEYOR
726 LOS ANGELES COUNTY
ENGINEERING BLDG.

76F3095 247 10M 1-49

F. B. 7670 Pg. 26

To bot pg 155-FB766

Note
For Topog to the North
See FB 766-155

Note
(For Topog of int sec)
FB 766-154

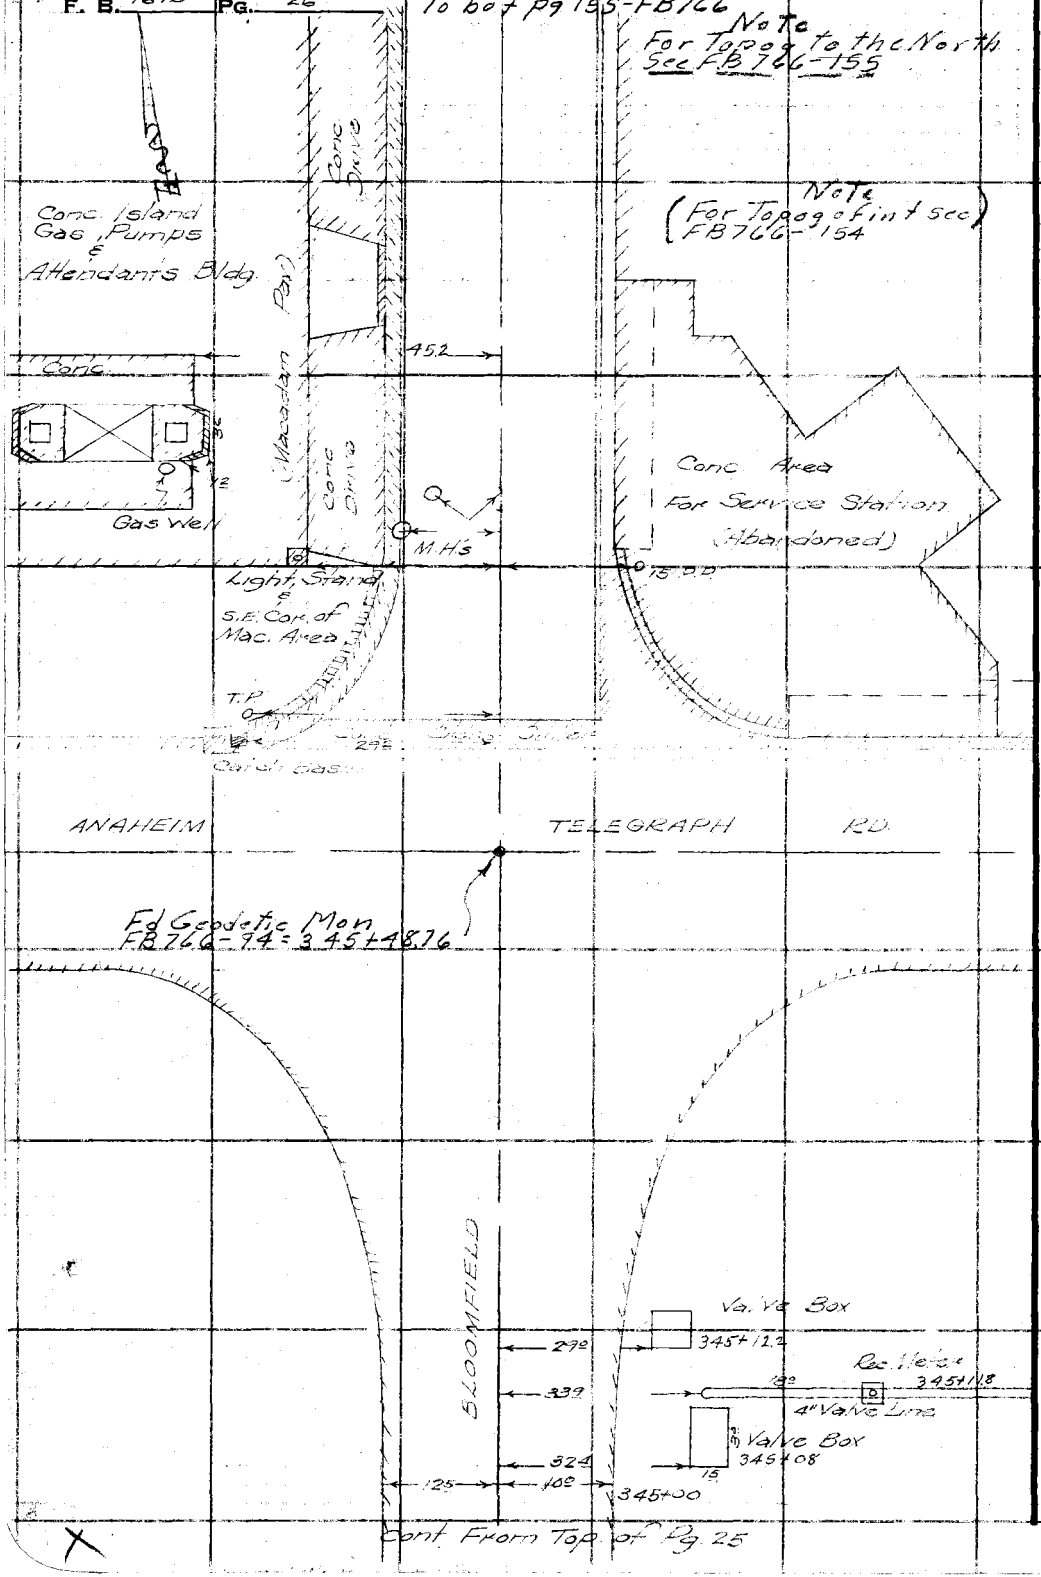

Cont. From Top of Pg. 25

RETURN TO
LOS ANGELES COUNTY SURVEYOR
726 LOS ANGELES COUNTY
ENGINEERING BLDG.

Do not extend notes this side of this line.

Note: Any Additions or Changes on This Sheet Must be Made or Circled in Red Ink With Date and Name of Person Making Change.

Notes Ck'd by	Survey of Bloomfield Inc
Map No.	W. O. 8206 Tape No. 2106 St'd. 68 °F
Office Work	Surveyed by M. Van Der [illegible]
Checked	Notes Van Date 6-9-51
Date	Indexed A. C. Johnson

F. B. [illegible] PG. 27

W.S. 34-A-1

Note: Any Additions or Changes on This Sheet Must Be Made or Circled in Red Ink With Date and Name of Person Making Change.

Do not extend notes this side of this line.

RETURN TO
LOS ANGELES COUNTY SURVEYOR
726 LOS ANGELES COUNTY
ENGINEERING BLDG.

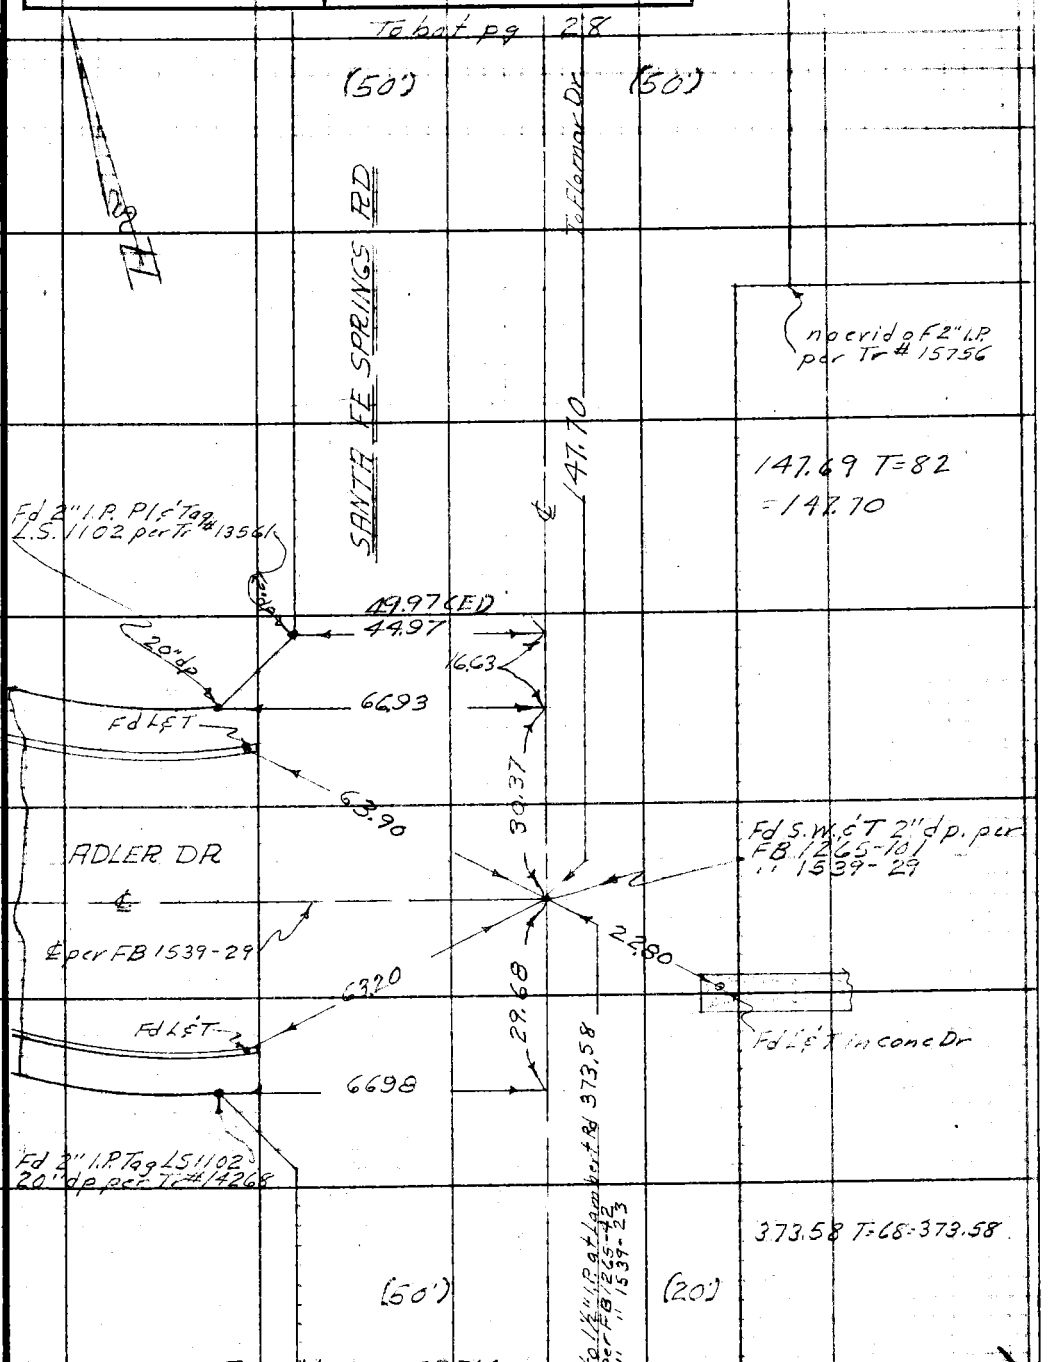

76F3098 247 10M 1-49

F. B. 1620 PG. 28

To bot pg 29

(50')

(20')

Fd 1" I.P. Flush per Tr # 15756

Set S.&T.

20.06

no evid of 2" I.P. per Tr # 15756

0.85

Fd N.&T. To Home Park Dr

(50')

TR # 15756

275.63

275.60 T=82

=275.63

98.63

Set L.&T.

no evid of 2" I.P. per Tr # 15756

1.43

Set L.&T.

(25')

76.35

Fd N.&T. on line no ref

75.63

FLOMAR

DR

(25')

Set L.&T.

10.84

Set L.&T.

147.70

SANTA FE SPRINGS RD

To Faller Dr

TR # 15756

From Top pg 27

W.S. 34-A-1

RETURN TO
LOS ANGELES COUNTY SURVEYOR
725 LOS ANGELES COUNTY
ENGINEERING BLDG.

Do not extend notes this side of this line.

Note: Any Additions or Changes on This Sheet Must be Made or Circled in Red Ink With Date and Name of Person Making Change.

Notes Ck'd by	Survey of Bloomfield Ave
Map No.	W. O. 8206 Tape No. 0106 St'd. 68 °F
Office Work	Surveyed by M. A. Van Deren
Checked	Notes Van Date 6-51
Date	Indexed A. C. Johnson

F. B. 1670 PG. 29

W.S. 34-A-1

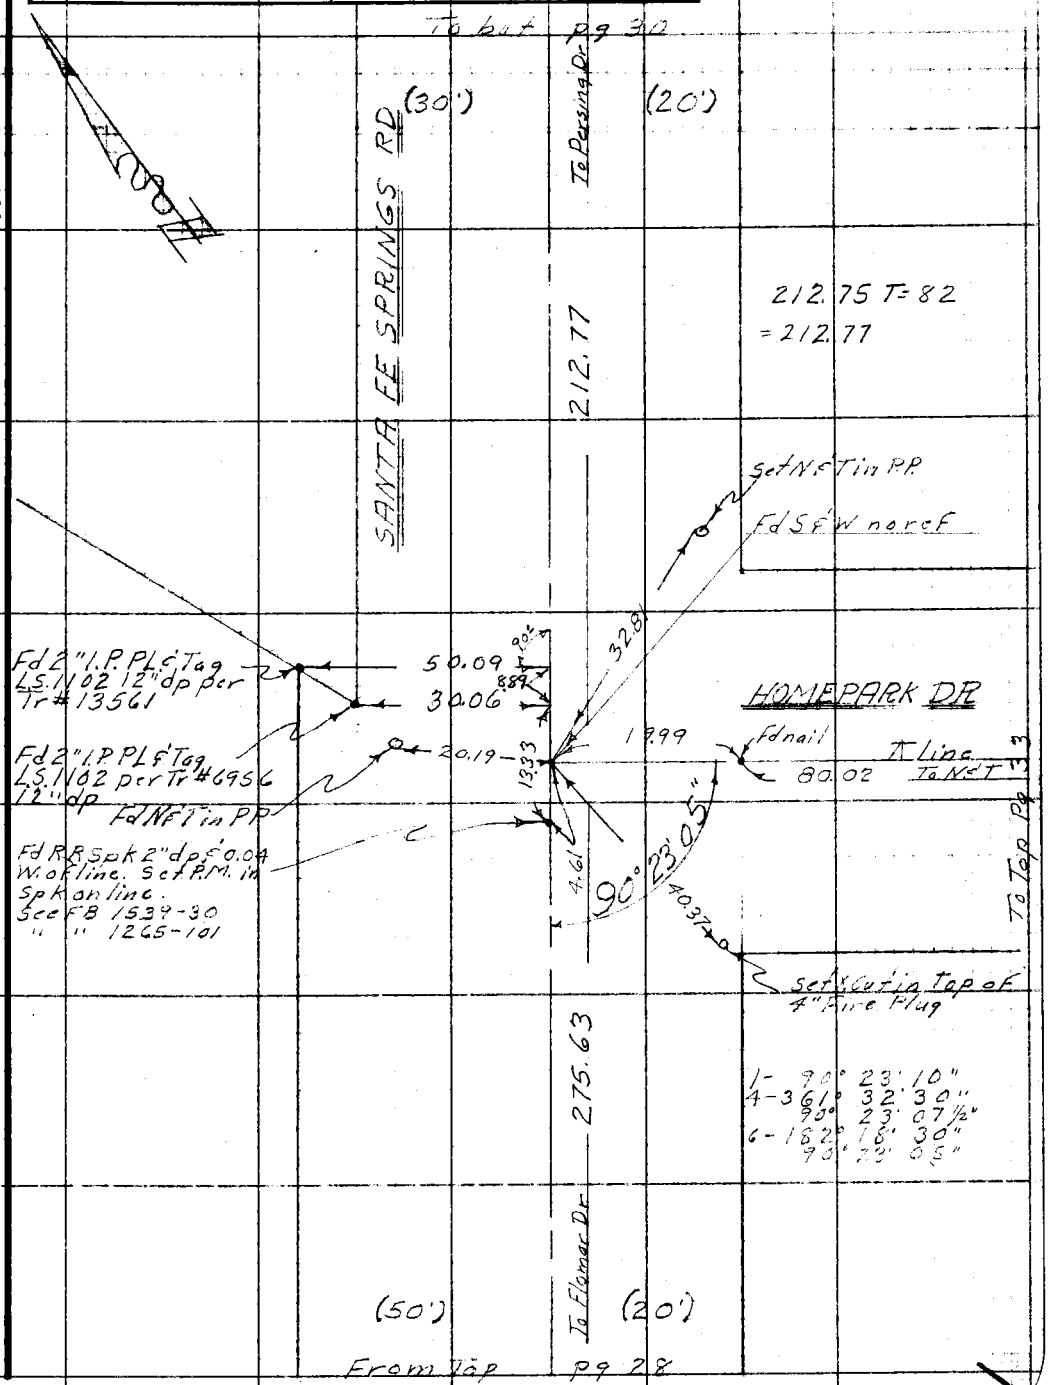

Note: Any Additions or Changes on This Sheet Must be Made or Circled in Red Ink With Date and Name of Person Making Change.

Do not extend notes this side of this line.

RETURN TO
LOS ANGELES COUNTY SURVEYOR
726 LOS ANGELES COUNTY
ENGINEERING BLDG.

76F309S 247 10M 1-49

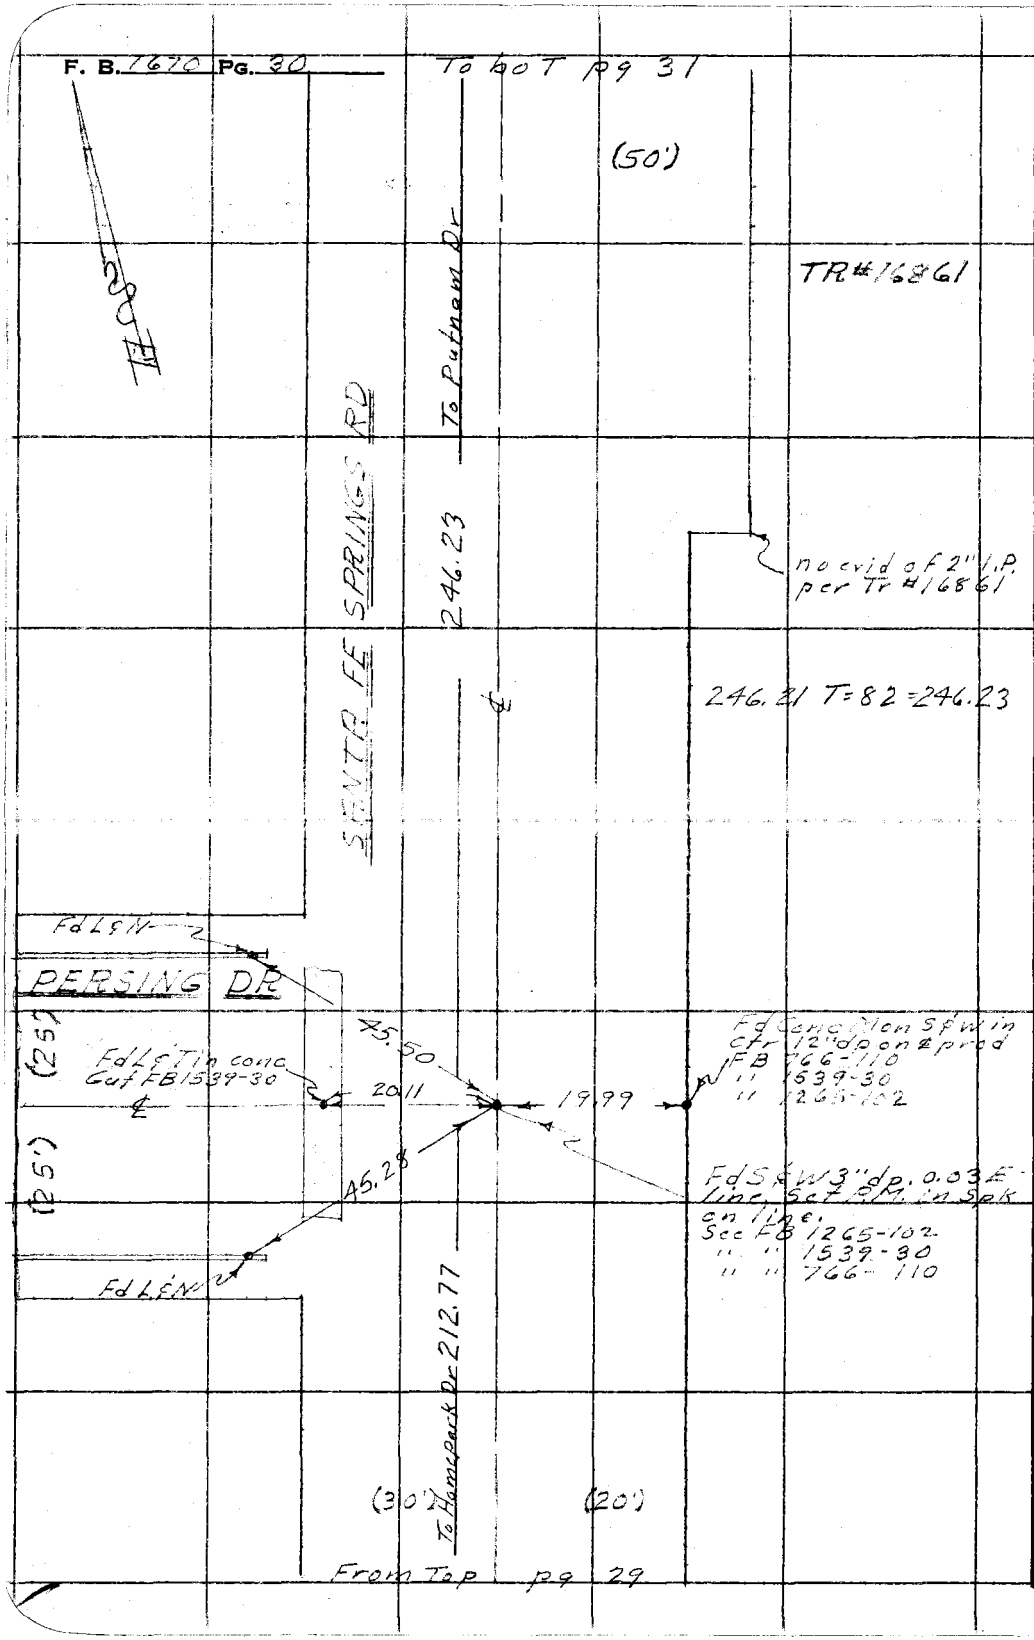

W.S. 34-A-1

RETURN TO
LOS ANGELES COUNTY SURVEYOR
726 LOS ANGELES COUNTY
ENGINEERING BLDG.

Do not extend notes this side of this line.

Note: Any Additions or Changes on This Sheet Must be Made or Circled in Red Ink With Date and Name of Person Making Change.

Notes Ck'd by	Survey of Bloomfield Ave
Map No.	W. O. 8206 Tape No. 0106 St'd 68 °F
Office Work	Surveyed by M. A. Van Deren
Checked	Notes Van Date 6-51
Date	Indexed A. C. Johnson

F. B. 1670 Pg. 31

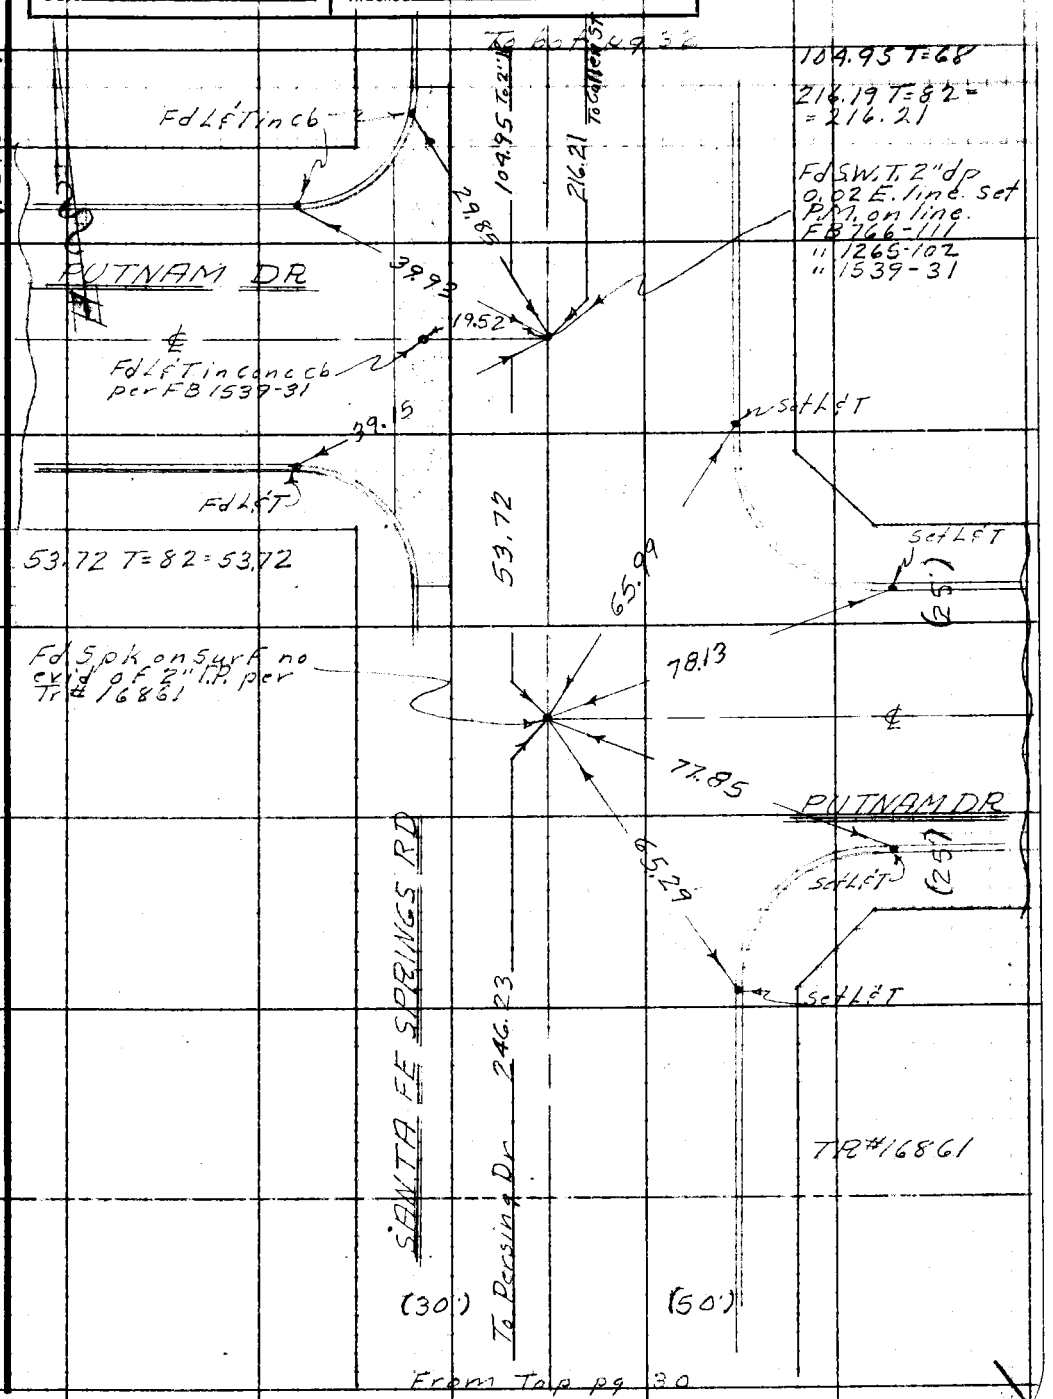

Note: Any Additions or Changes on This Sheet Must be Made or Circled in Red Ink With Date and Name of Person Making Change.

Do not extend notes this side of this line.

RETURN TO
LOS ANGELES COUNTY SURVEYOR
726 LOS ANGELES COUNTY
ENGINEERING BLDG.

76F309S 247 10M 1-49

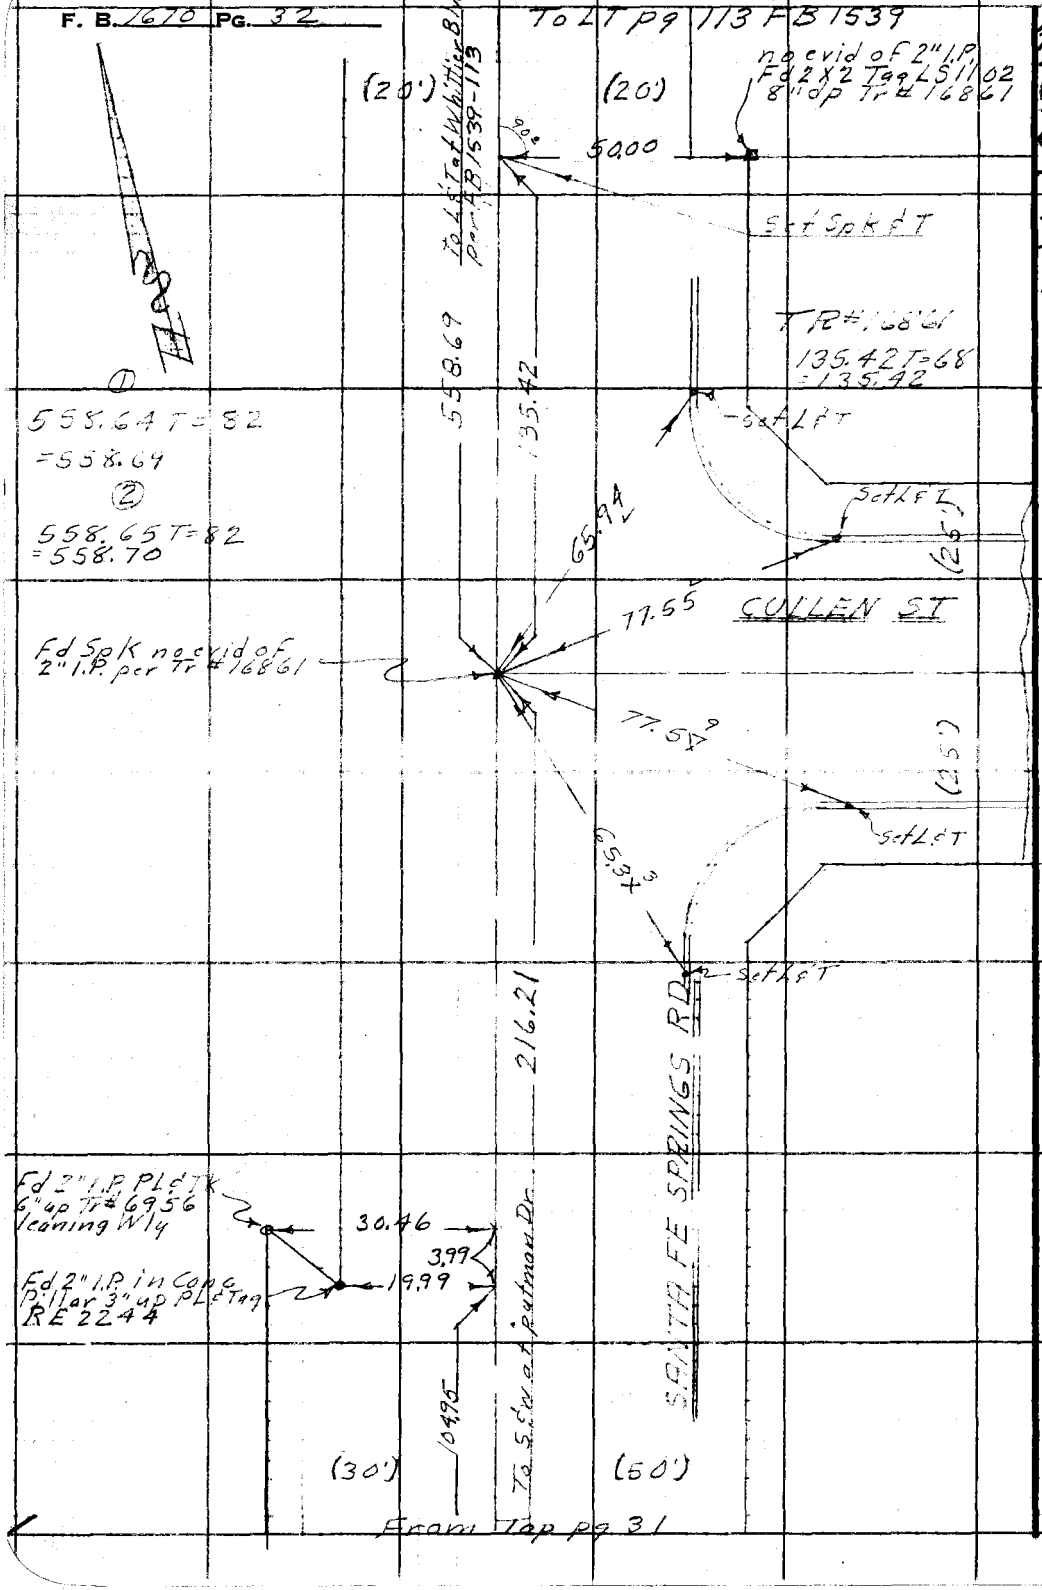

RETURN TO
LOS ANGELES COUNTY SURVEYOR
725 LOS ANGELES COUNTY
ENGINEERING BLDG.

Do not extend notes this side of this line.

Note: Any Additions or Changes on This Sheet Must be Made or Circled in Red Ink With Date and Name of Person Making Change.

Notes Ck'd by	Survey of Bloomfield Ave
Map No.	W. O. 8206 Tape No. 0106 St'd 68 °F
Office Work	Surveyed by M. A. Van Deren
Checked	Notes Van Date 7-25-51
Date	Indexed A. C. Johnson

F. B. 1670 PG. 32

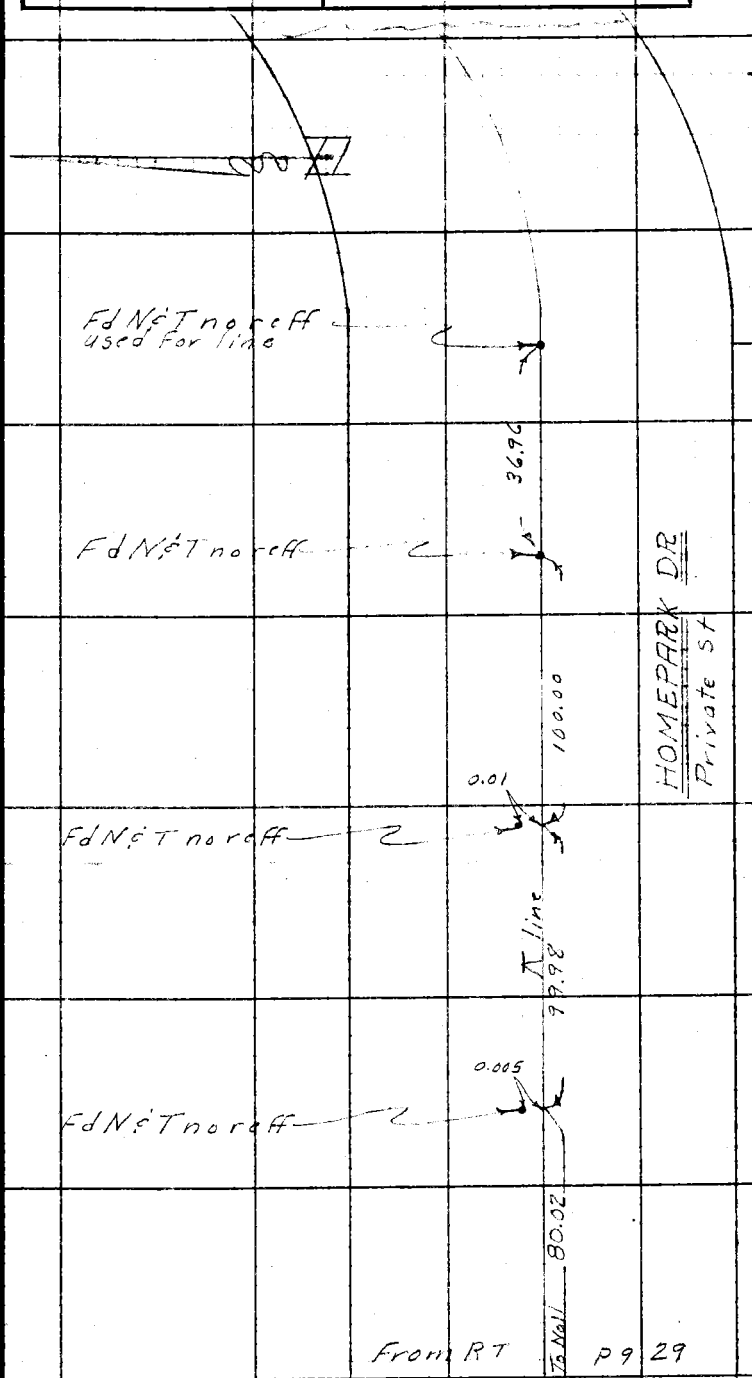

From RT P9 29

Note: Any Additions or Changes on This Sheet Must be Made or Circled in Red Ink With Date and Name of Person Making Change.

Do not extend notes this side of this line.

RETURN TO
LOS ANGELES COUNTY SURVEYOR
726 LOS ANGELES COUNTY
ENGINEERING BLDG.

76F309S 247 10M 1-49

F. B. 610 PG. 34

RETURN TO
LOS ANGELES COUNTY SURVEYOR
726 LOS ANGELES COUNTY
ENGINEERING BLDG.

Do not extend notes this side of this line.

Note: Any Additions or Changes on This Sheet Must be Made or Circled in Red Ink With Date and Name of Person Making Change.

Notes Ck'd by	Survey of Bloomfield Ave
Map No. 19-78-5	W. O. 8206 Tape No. 0106 St'd. 68 °F
Office Work CED	Surveyed by M. A. Van Doren
Checked	Notes Van Date 6-7-51
Date	Indexed A. C. Johnson

F. B. ____ PG. ____

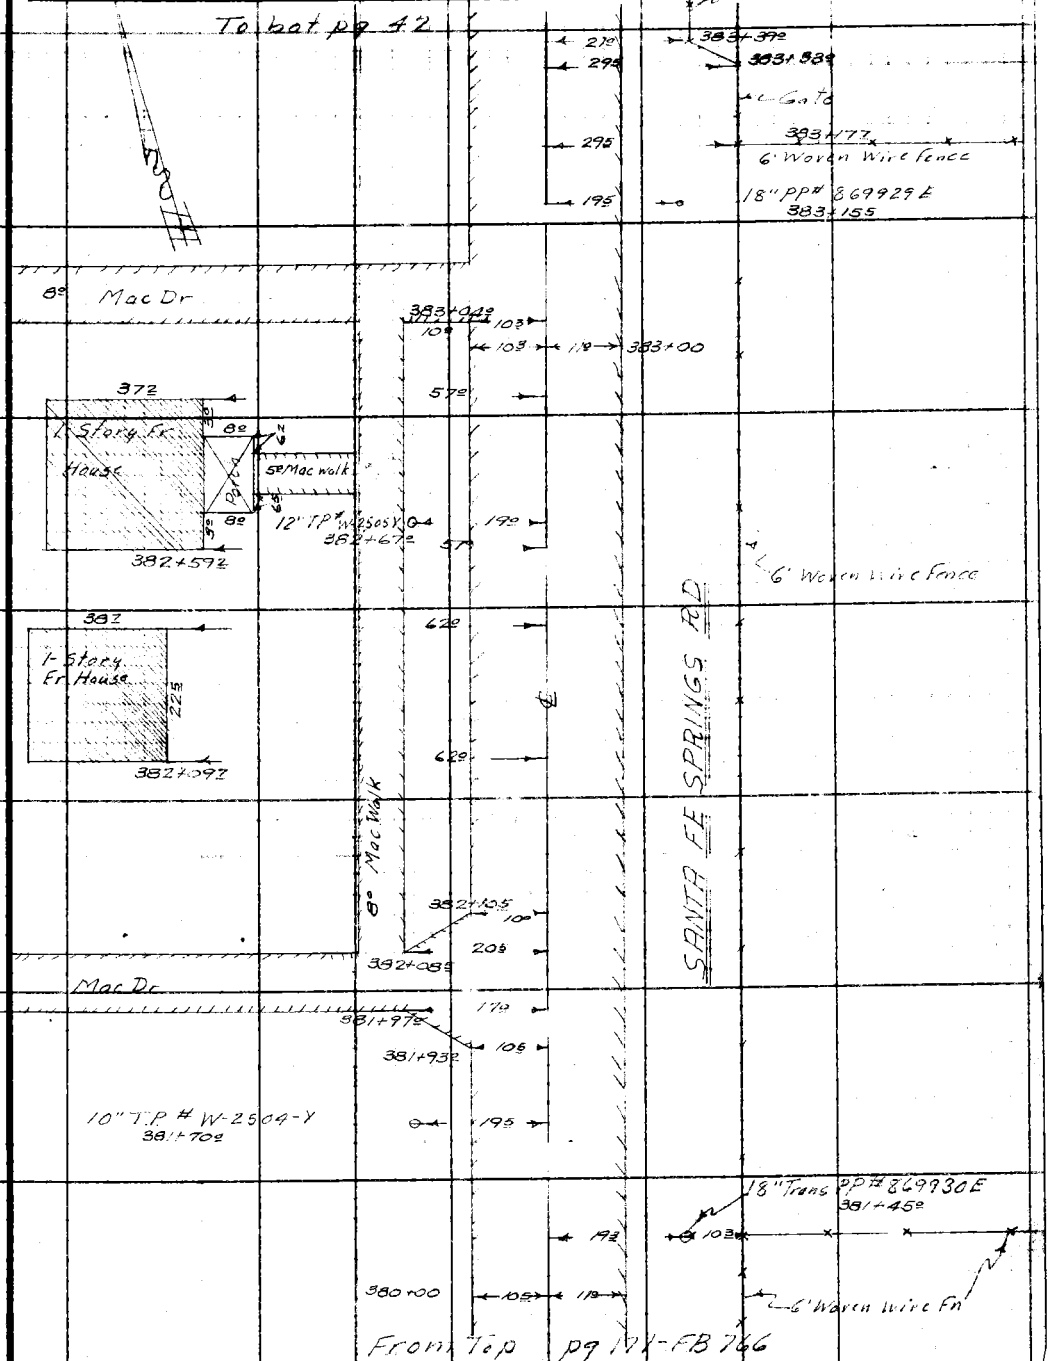

Note: Any Additions or Changes on This Sheet Must be Made or Circled in Red Ink With Date and Name of Person Making Change.

Do not extend notes this side of this line.

RETURN TO
LOS ANGELES COUNTY SURVEYOR
726 LOS ANGELES COUNTY
ENGINEERING BLDG.

76F309S 247 10M 1-49

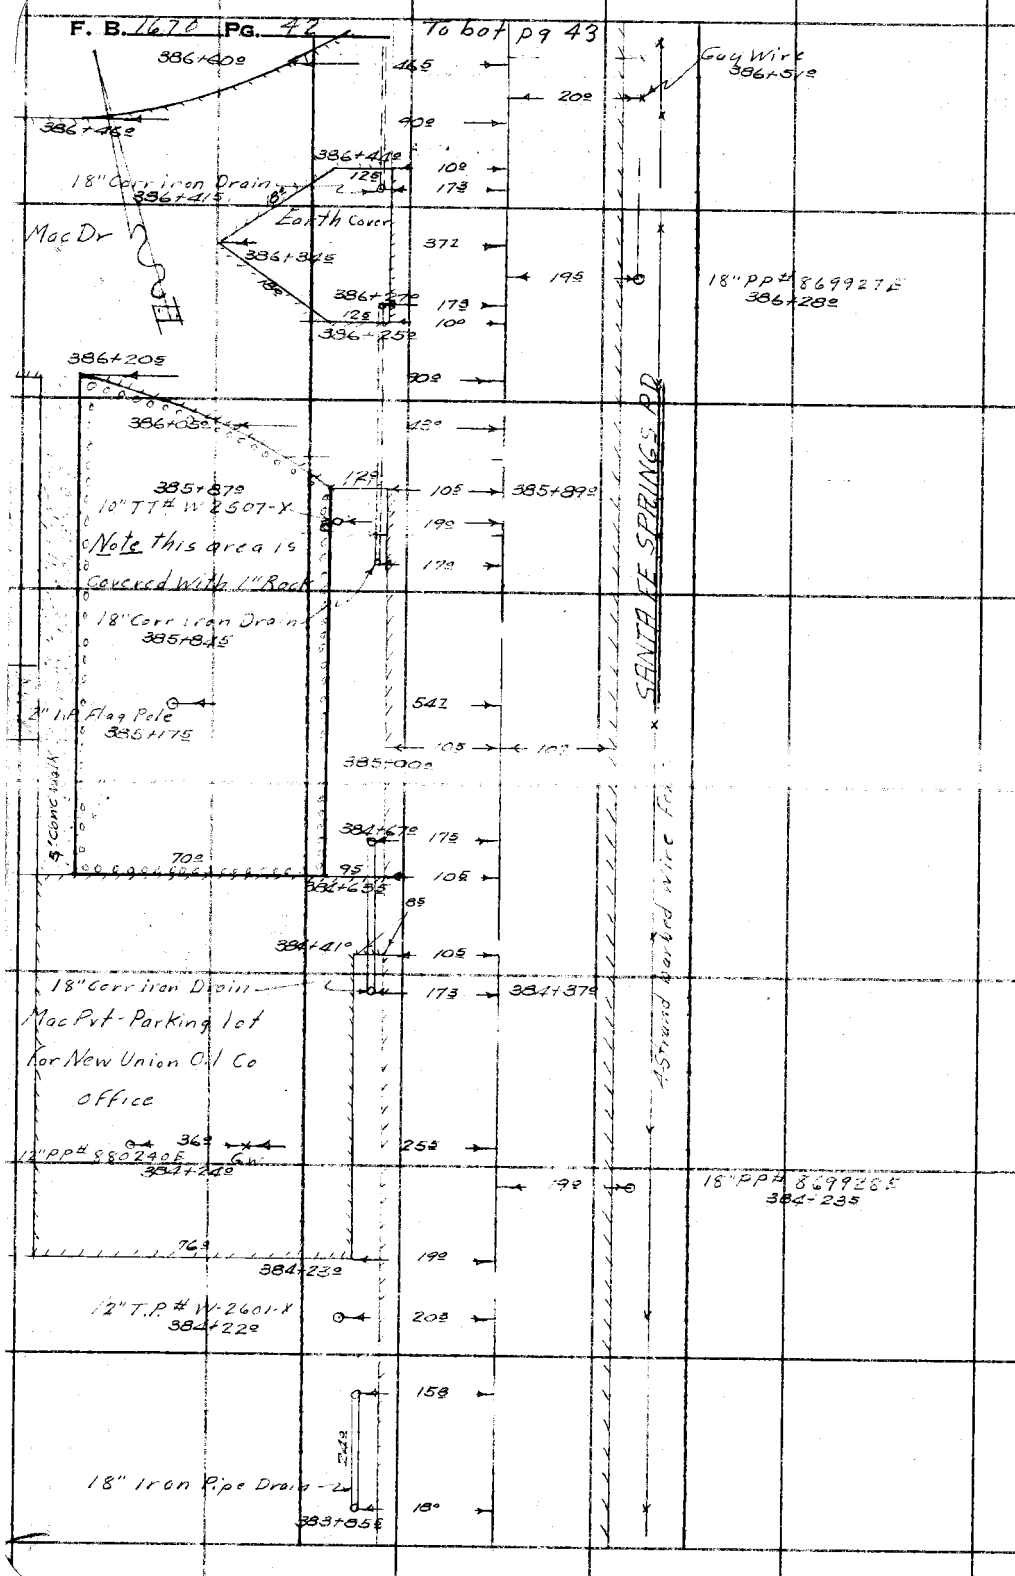

RETURN TO
LOS ANGELES COUNTY SURVEYOR
726 LOS ANGELES COUNTY
ENGINEERING BLDG.

Do not extend notes this side of this line.

Note: Any Additions or Changes on This Sheet Must be Made or Circled in Red Ink With Date and Name of Person Making Change.

Notes Ck'd by	Survey of Bloomfield Ave
Map No. 19-78-5	W. O. 8206 Tape No. 8106 St'd. 68 °F
Office Work CED	Surveyed by M. A. Van Deren
Checked	Notes Van Date 6-8-51
Date	Indexed A. C. Johnson

F. B. 1670 PG. 73

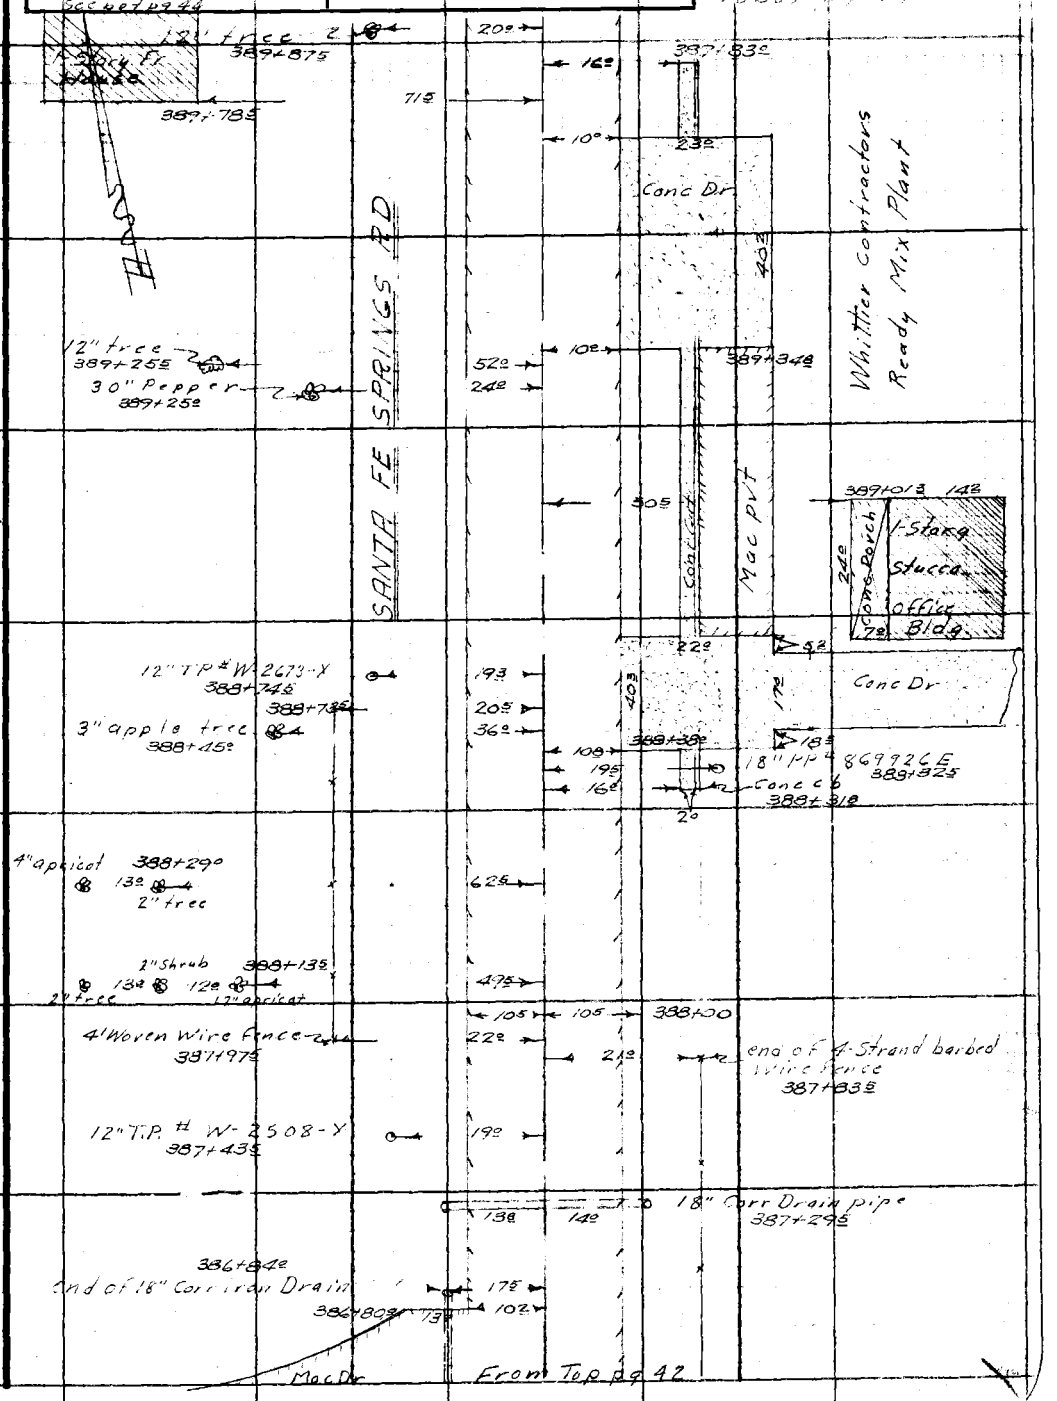

Note: Any Additions or Changes on This Sheet Must be Made or Circled in Red Ink With Date and Name of Person Making Change.

Do not extend notes this side of this line.

RETURN TO
LOS ANGELES COUNTY SURVEYOR
726 LOS ANGELES COUNTY
ENGINEERING BLDG.

76F309S 247 10M 1-49

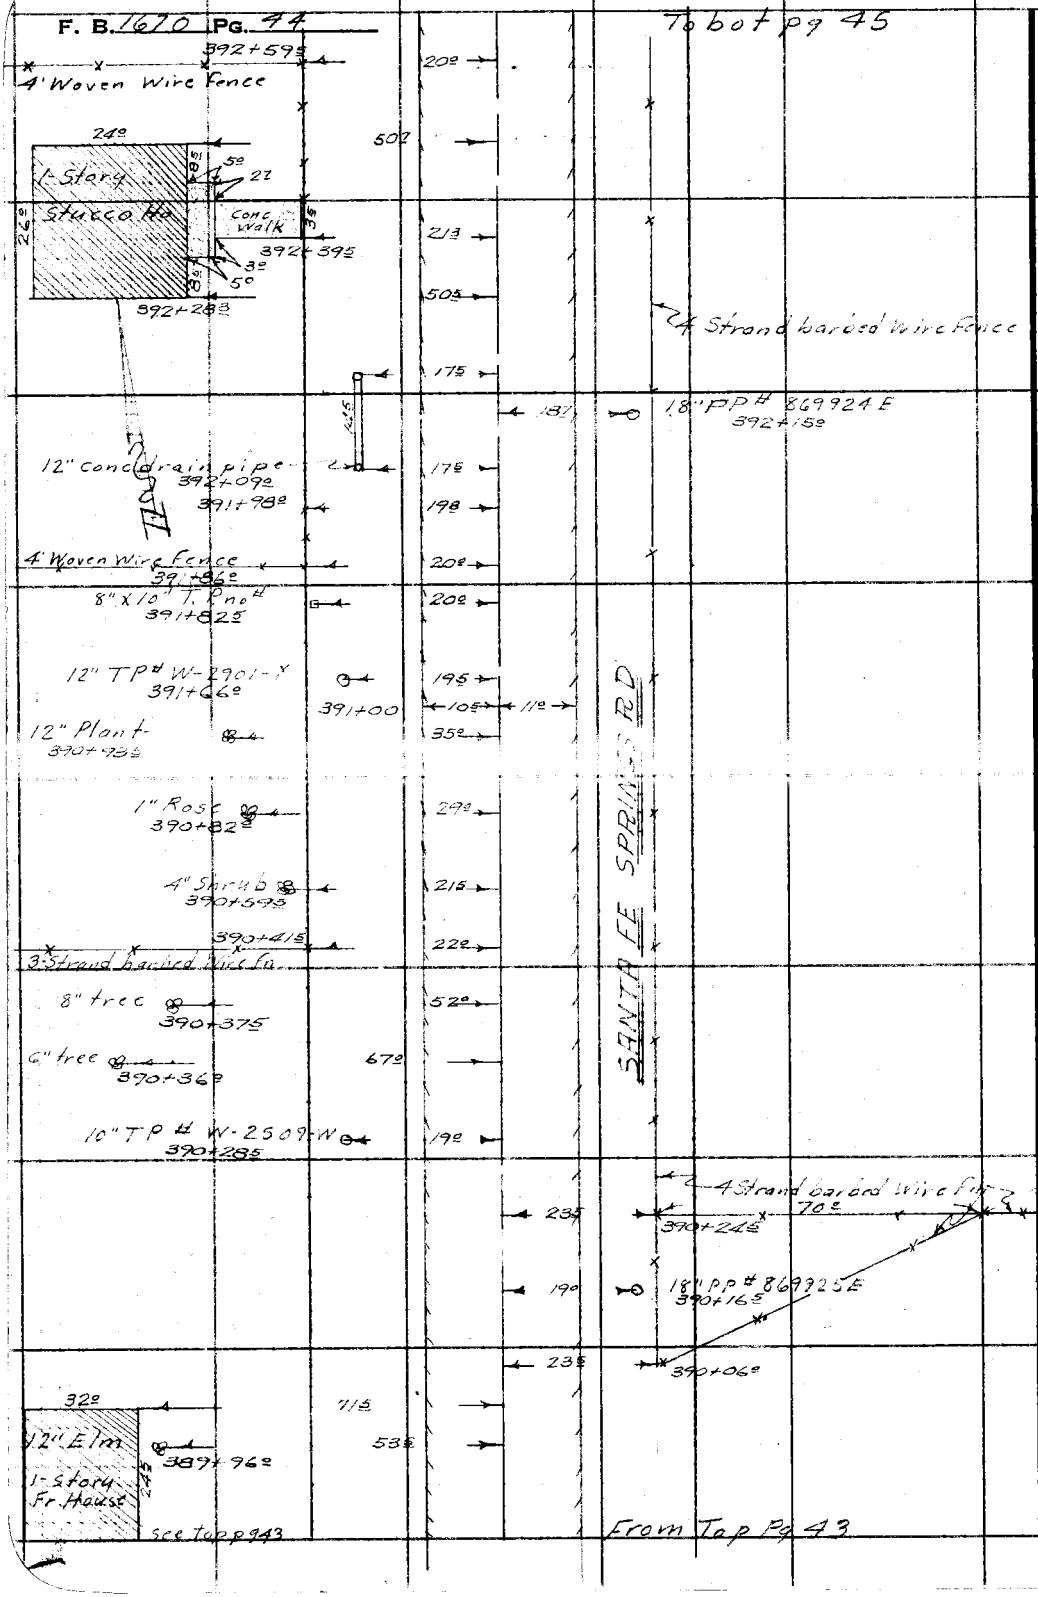

RETURN TO
LOS ANGELES COUNTY SURVEYOR
726 LOS ANGELES COUNTY
ENGINEERING BLDG.

Do not extend notes this side of this line.

Note: Any Additions or Changes on This Sheet Must be Made or Circled in Red Ink With Date and Name of Person Making Change.

Notes Ck'd by	Survey of Bloomfield Ave
Map No. 19-78-5	W. O. 8206 Tape No. 216 St'd. 68 °F
Office Work CED	Surveyed by M.A. Van Doren
Checked	Notes Van Date 6-7-51
Date	Indexed A. C. Johnson

F. B. 1672 PG. 40

Note: Any Additions or Changes on This Sheet Must be Made or Circled in Red Ink With Date and Name of Person Making Change.

Do not extend notes this side of this line.

RETURN TO
LOS ANGELES COUNTY SURVEYOR
726 LOS ANGELES COUNTY
ENGINEERING BLDG.

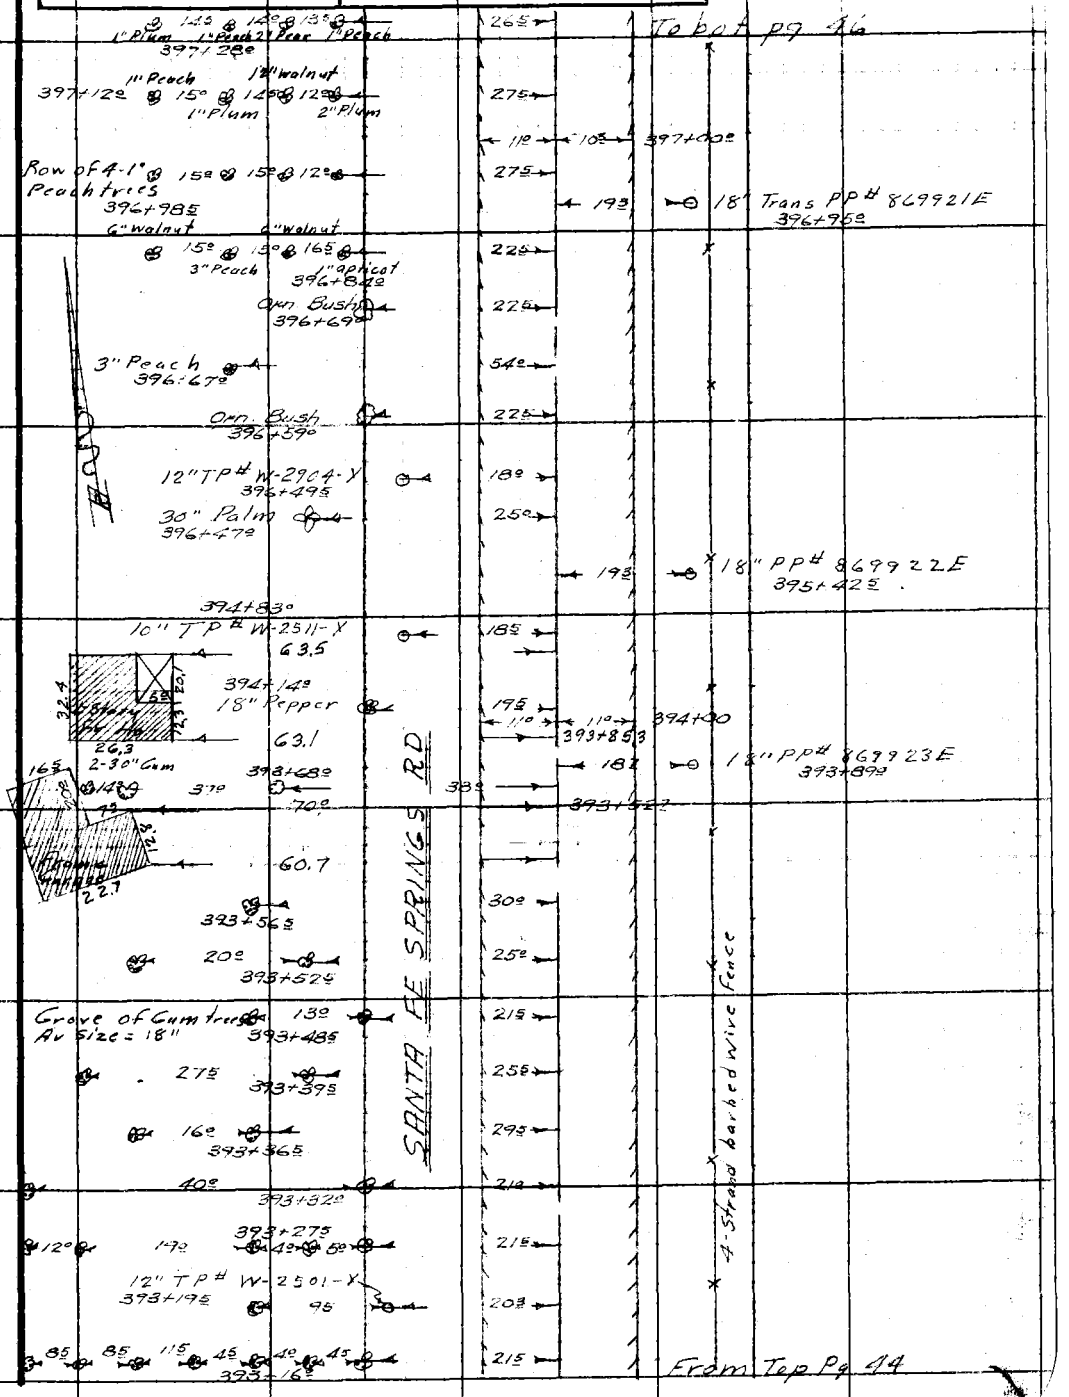

76F3095 247 10M 1-49

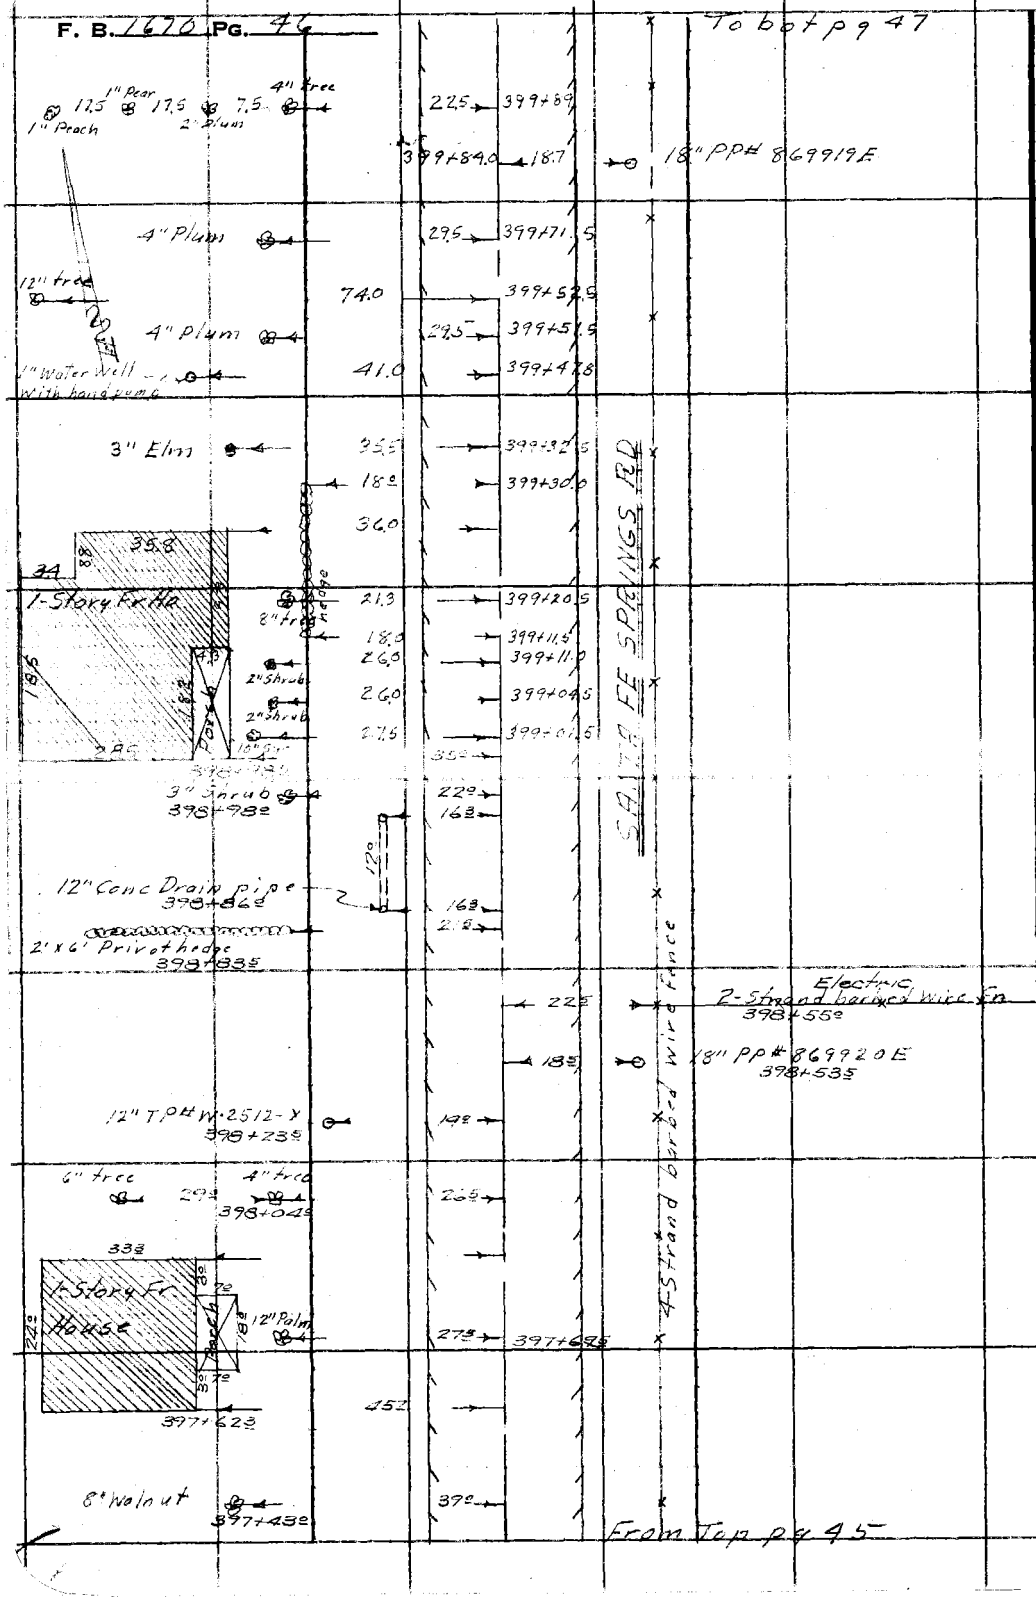

RETURN TO
LOS ANGELES COUNTY SURVEYOR
726 LOS ANGELES COUNTY
ENGINEERING BLDG.

Do not extend notes this side of this line.

Note: Any Additions or Changes on This Sheet Must be Made or Circled in Red Ink With Date and Name of Person Making Change.

Notes Ck'd by	Survey of Bloomfield Ave
Map No. 19-78-5	W. O. 8206 Tape No. 0106 St'd. 68 °F
Office Work CED	Surveyed by M. A. Van Deren
Checked	Notes Van Date 6-7-51
Date	Indexed A. C. Johnson

F. B. 1670 PG. 47

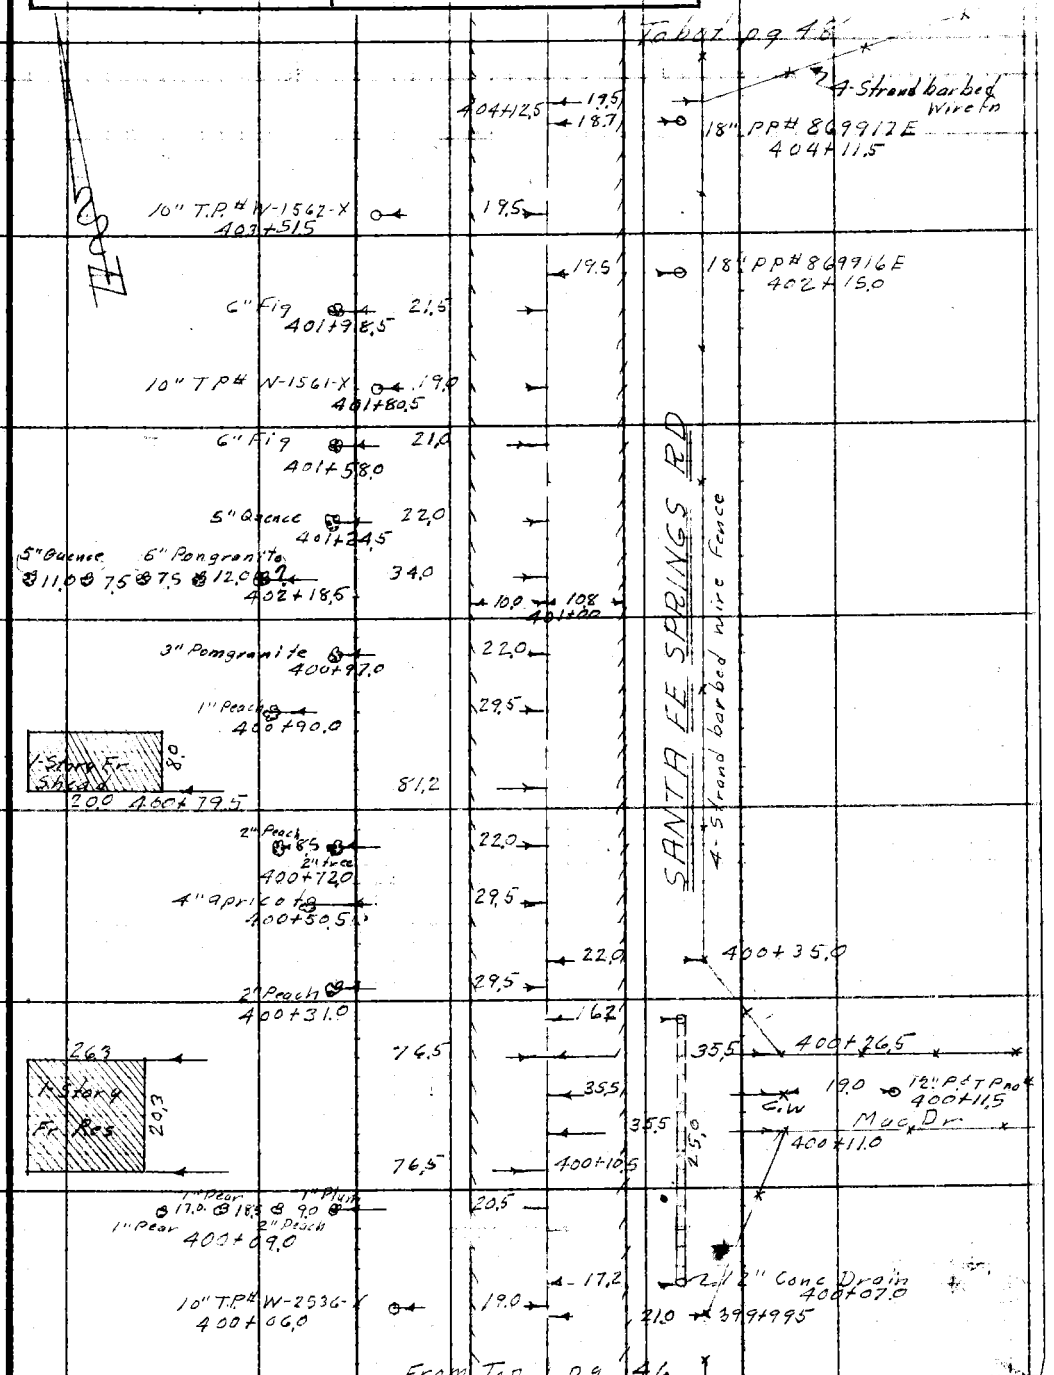

Note: Any Additions or Changes on This Sheet Must be Made or Circled in Red Ink With Date and Name of Person Making Change.

Do not extend notes this side of this line.

RETURN TO
LOS ANGELES COUNTY SURVEYOR
726 LOS ANGELES COUNTY
ENGINEERING BLDG.

76F309S 247 10M 1-49

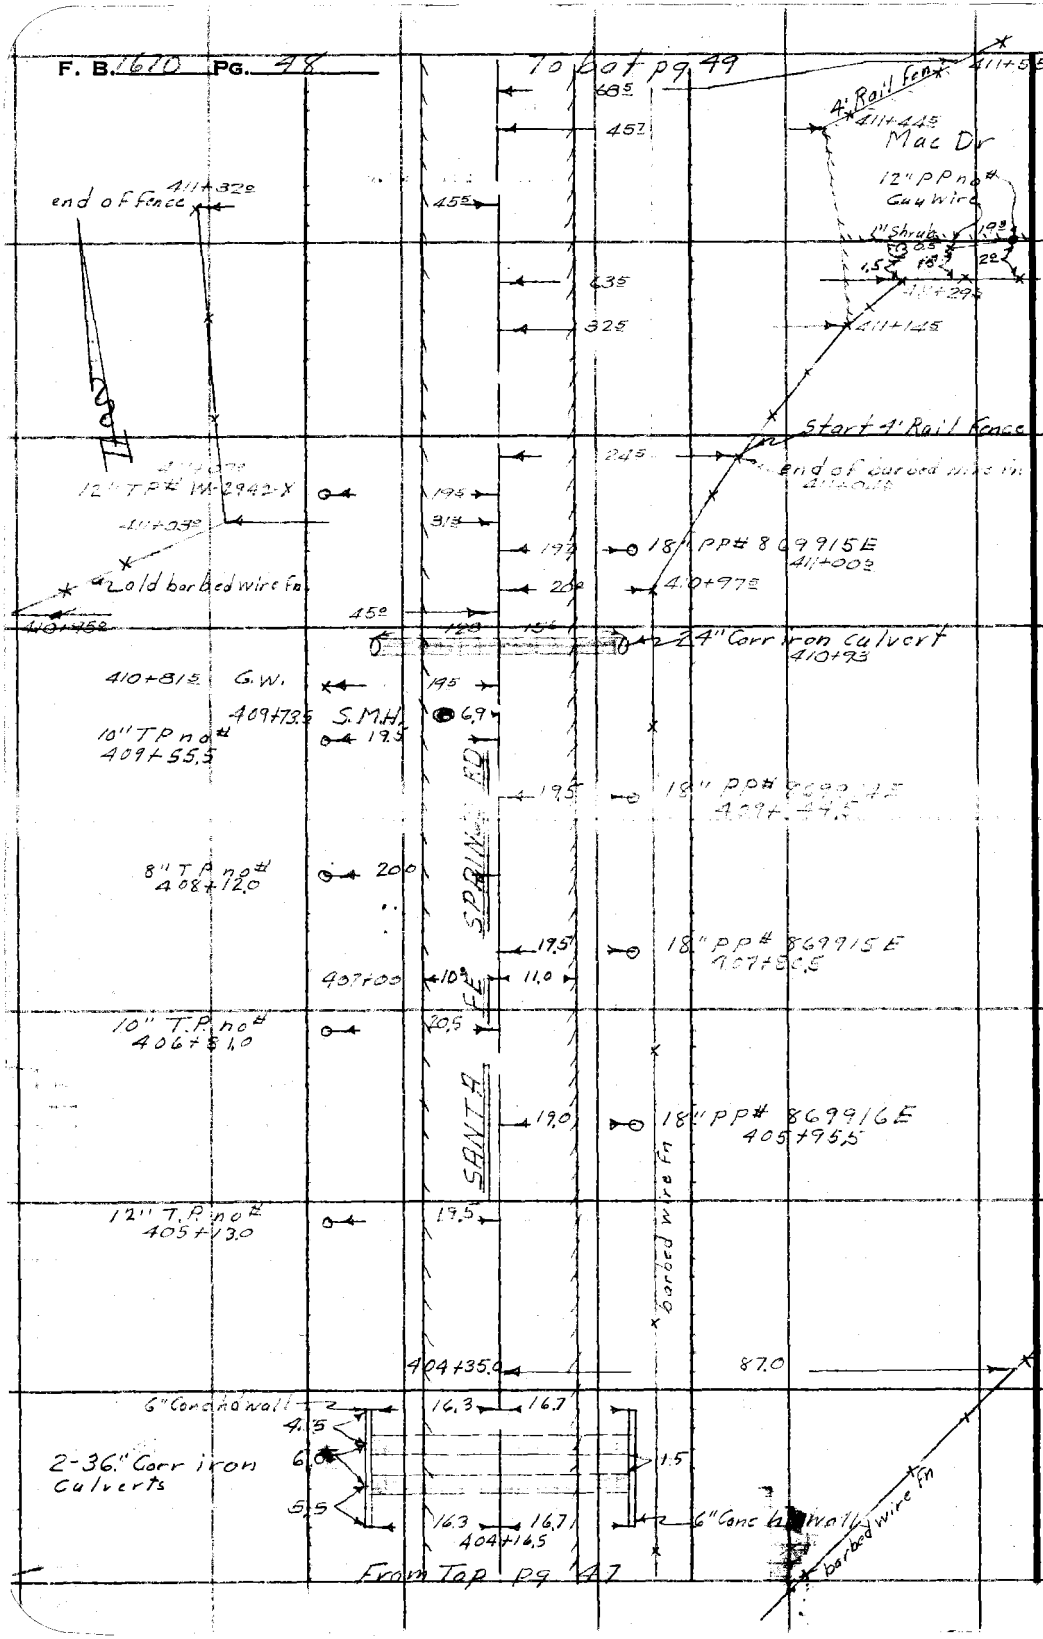

RETURN TO
LOS ANGELES COUNTY SURVEYOR
726 LOS ANGELES COUNTY
ENGINEERING BLDG.

Do not extend notes this side of this line.

Note: Any Additions or Changes on This Sheet Must be Made or Circled in Red Ink With Date and Name of Person Making Change.

Notes Ck'd by	Survey of Bloomfield Ave
Map No. 19-78-5	W. O. 8206 Tape No. 0106 Std. 68 °F
Office Work CED	Surveyed by M.A. Van Deren
Checked	Notes Van Date 6-8-51
Date	Indexed A. C. Johnson

F. B. 1670 PG. 49

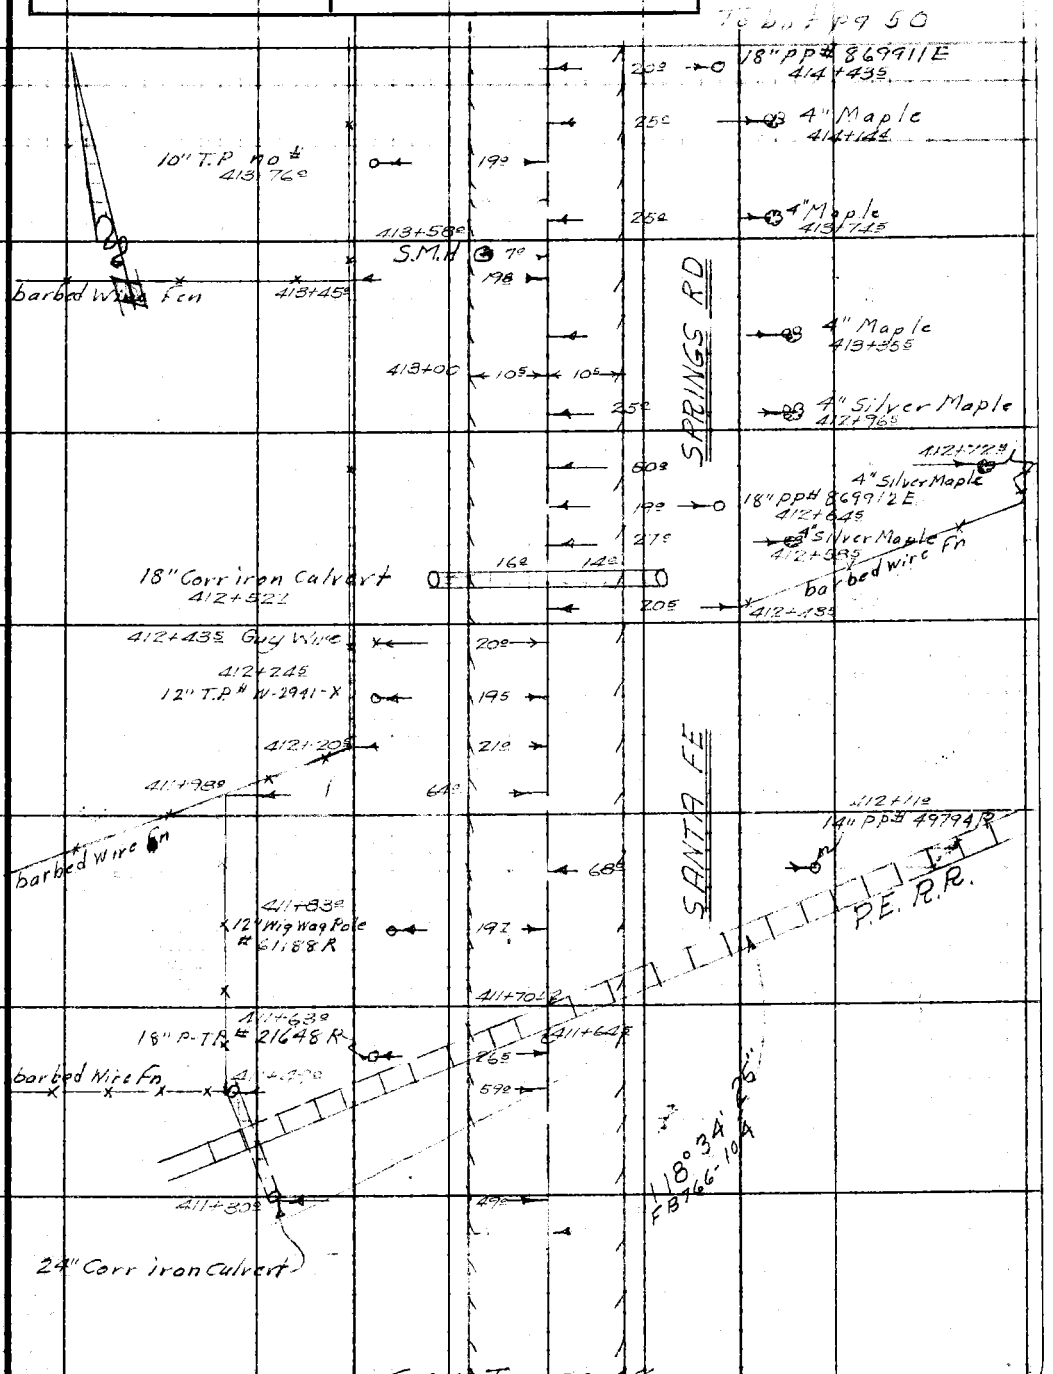

Note: Any Additions or Changes on This Sheet Must be Made or Circled in Red Ink With Date and Name of Person Making Change.

Do not extend notes this side of this line.

RETURN TO
LOS ANGELES COUNTY SURVEYOR
726 LOS ANGELES COUNTY
ENGINEERING BLDG.

76F3095 247 10M 1-49

F. B. 1670 PG. 50

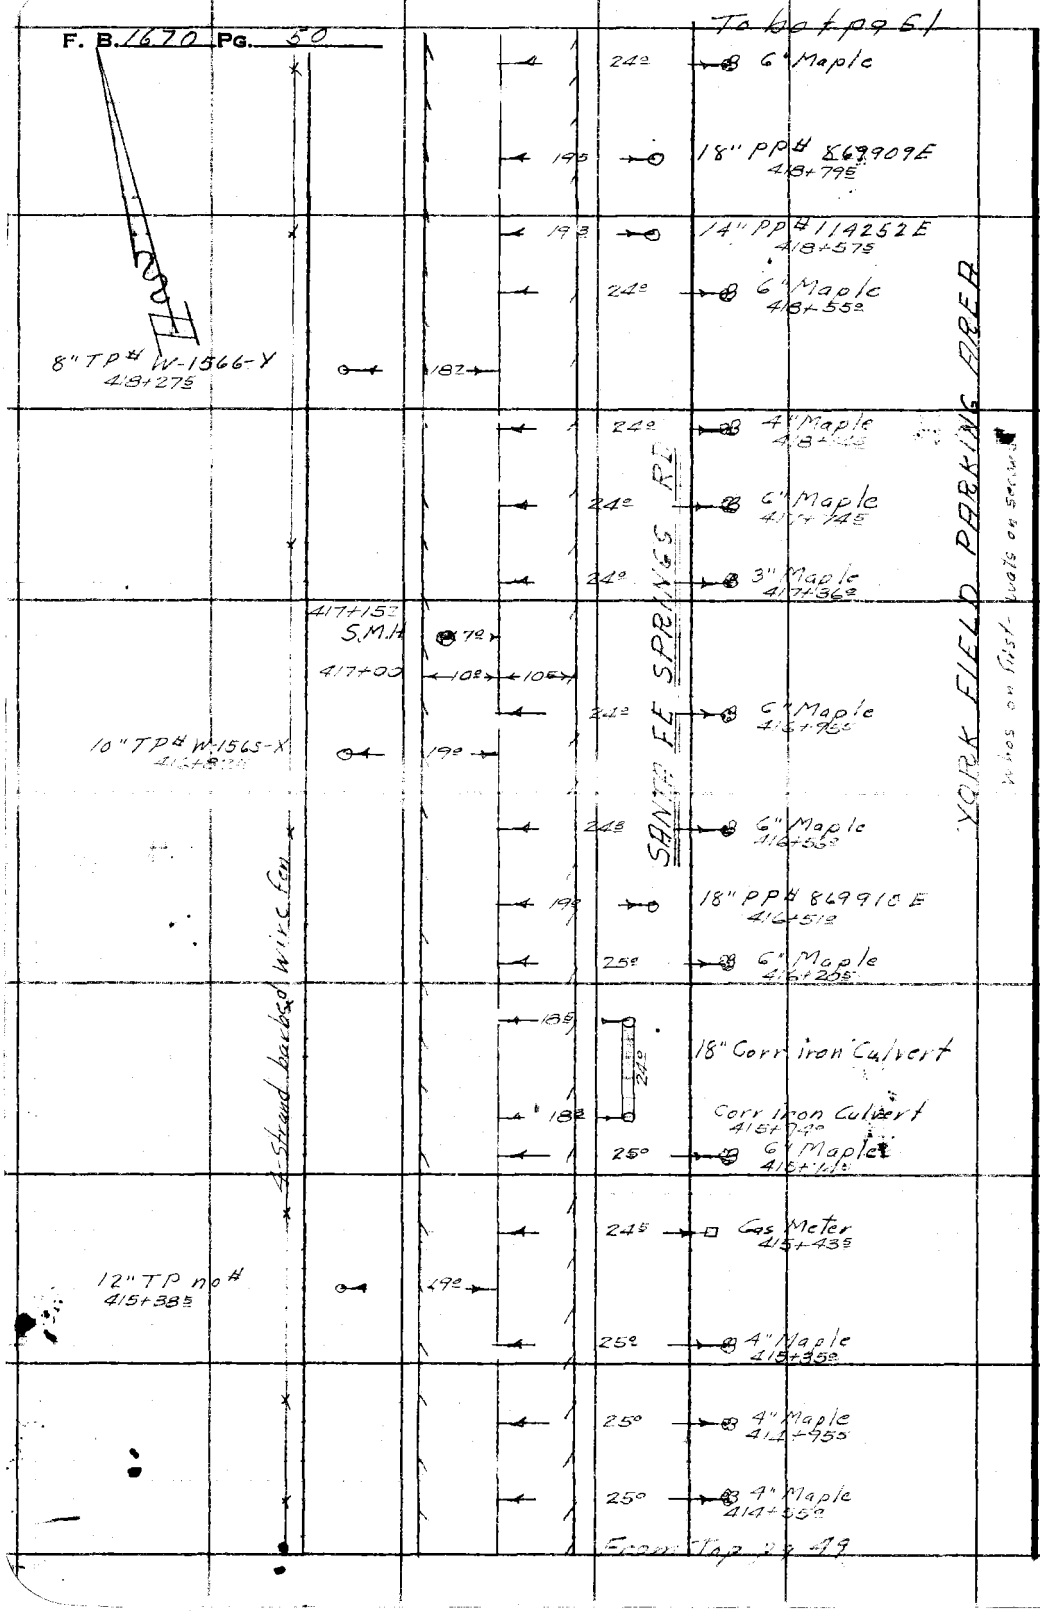

RETURN TO
LOS ANGELES COUNTY SURVEYOR
726 LOS ANGELES COUNTY
ENGINEERING BLDG.

Do not extend notes this side of this line.

Note: Any Additions or Changes on This Sheet Must be Made or Circled in Red Ink With Date and Name of Person Making Change.

Notes Ck'd by	Survey of Bloomfield Ave
Map No. 19-78-5	W. O. 8206 Tape No. 4106 St'd. 68 °F
Office Work CED	Surveyed by [illegible]
Checked	Notes Van Date 6-11-51
Date	Indexed A. C. Johnson

F. B. 7676 PG. 51

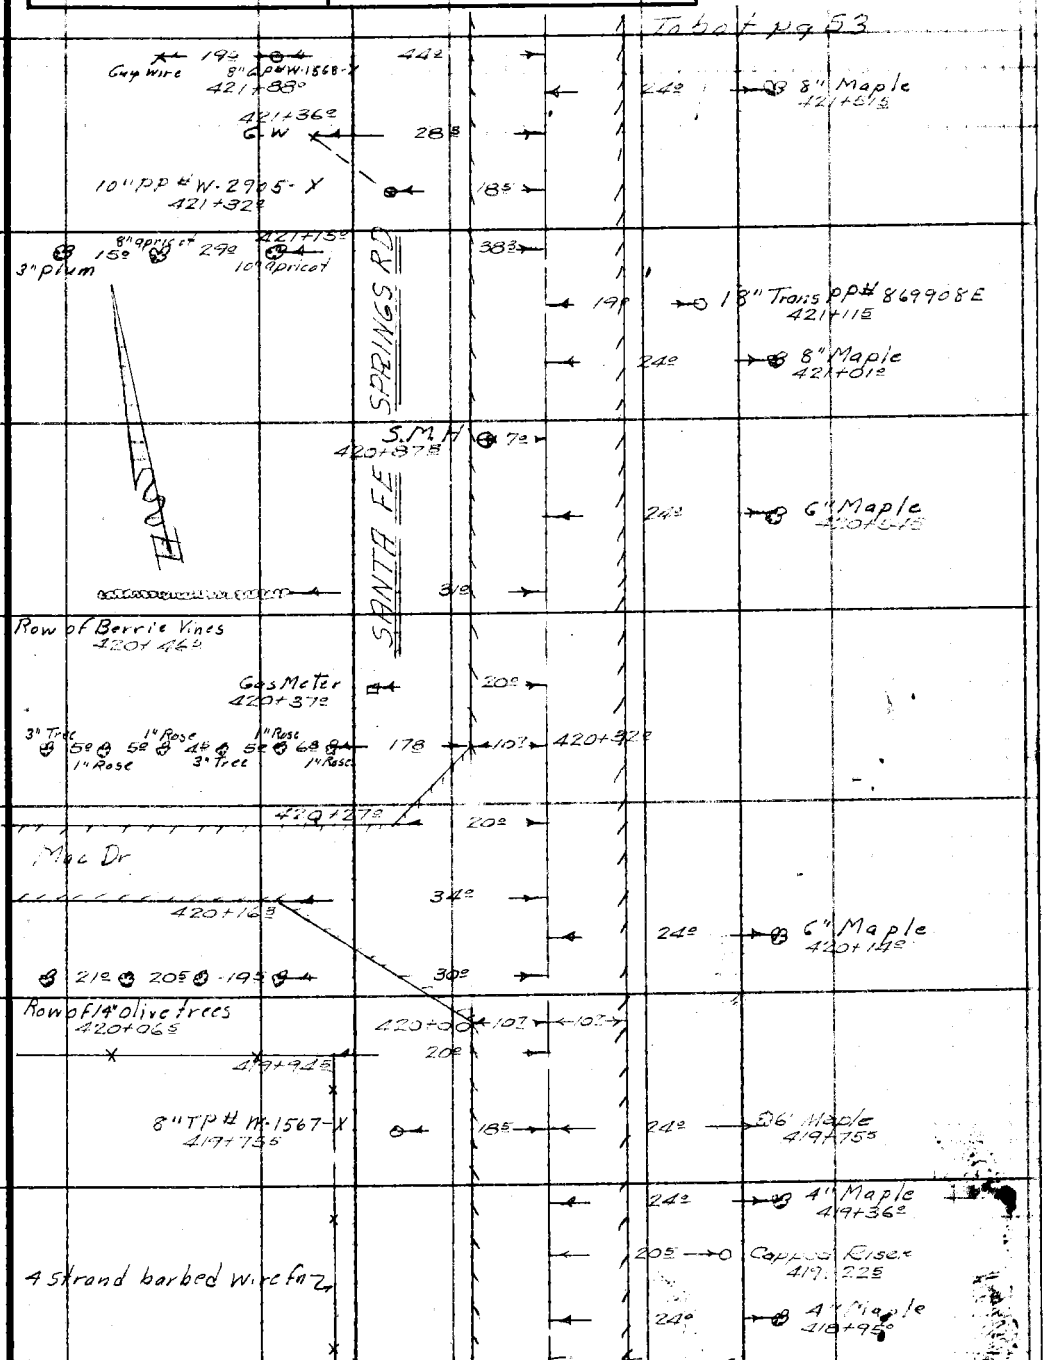

Note: Any Additions or Changes on This Sheet Must be Made or Circled in Red Ink With Date and Name of Person Making Change.

Do not extend notes this side of this line.

RETURN TO
LOS ANGELES COUNTY SURVEYOR
726 LOS ANGELES COUNTY
ENGINEERING BLDG.

76F309S 247 10M 1-49

F. B. 1670 PG. 52

Blank

RETURN TO
LOS ANGELES COUNTY SURVEYOR
725 LOS ANGELES COUNTY
ENGINEERING BLDG.

Do not extend notes this side of this line.

Note: Any Additions or Changes on This Sheet Must be Made or Circled in Red Ink With Date and Name of Person Making Change.

Notes Ck'd by	Survey of Bloomfield Ave
Map No. 19-78-5	W. O. 8206 Tape No. 0106 St'd. 68 °F
Office Work CED	Surveyed by [illegible]
Checked	Notes A. C. Date 6-7-51
Date	Indexed A. C. Johnson

F. B. 1670 PG. 53

Cont. Bot. Pg. 34

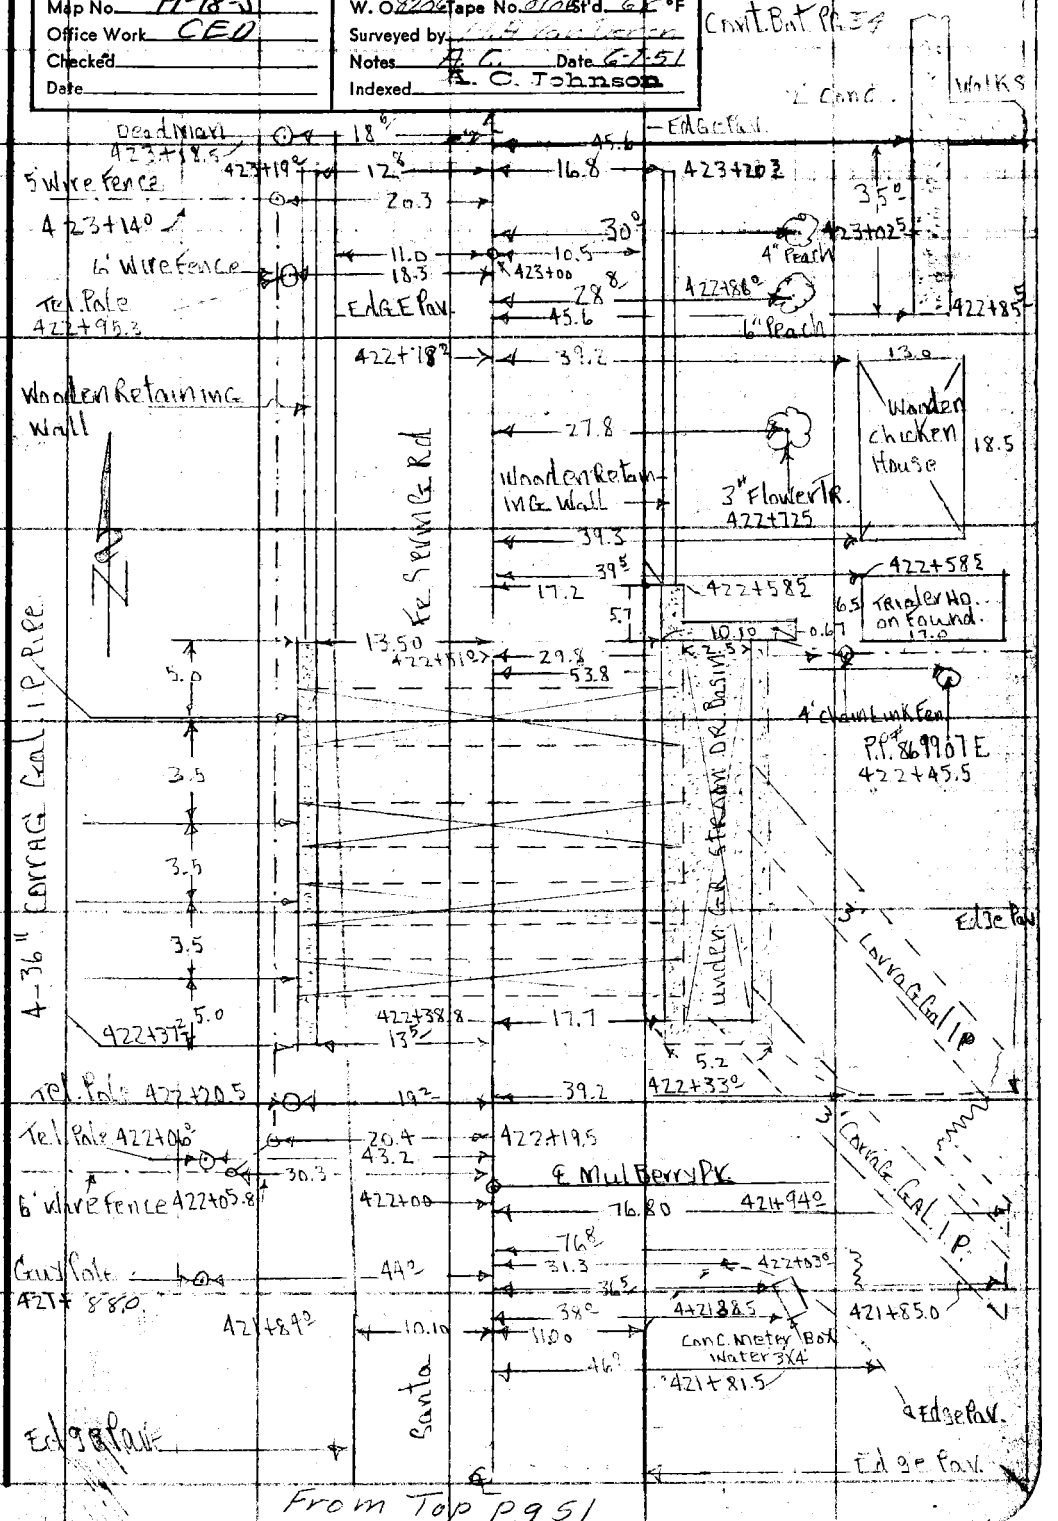

From Top Pg 51

Note: Any Additions or Changes on This Sheet Must be Made or Circled in Red Ink With Date and Name of Person Making Change.

Do not extend notes this side of this line.

RETURN TO
LOS ANGELES COUNTY SURVEYOR
726 LOS ANGELES COUNTY
ENGINEERING BLDG.

76F3098 247 10M 1-49

F. B. 1670 PG. 54

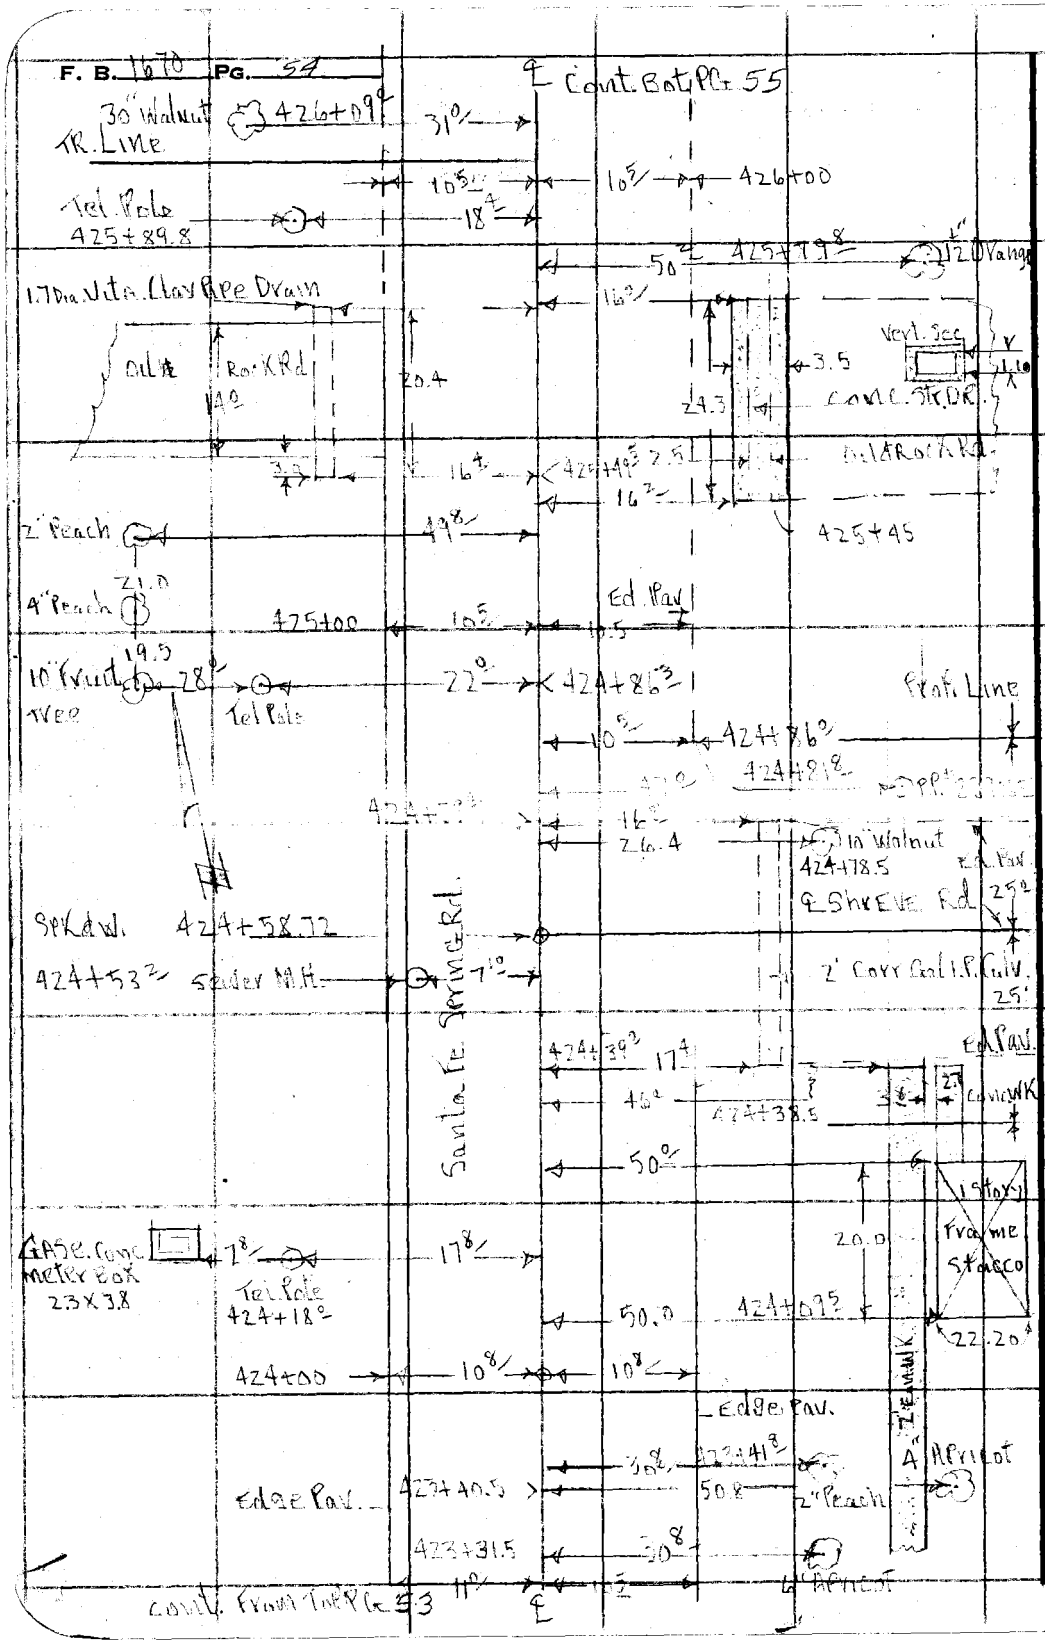

RETURN TO
LOS ANGELES COUNTY SURVEYOR
728 LOS ANGELES COUNTY
ENGINEERING BLDG.

Do not extend notes this side of this line.

Note: Any Additions or Changes on This Sheet Must be Made or Circled in Red Ink With Date and Name of Person Making Change.

Notes Ck'd by	Survey of Bloomfield
Map No. 19-78-5	W. O. 8206 Tape No. 0161 St'd 66 °F
Office Work CED	Surveyed by M. A. Van Deren
Checked	Notes A. C. Date 7-7-51
Date	Indexed A. C. Johnson

F. B. 1678 PG. 55

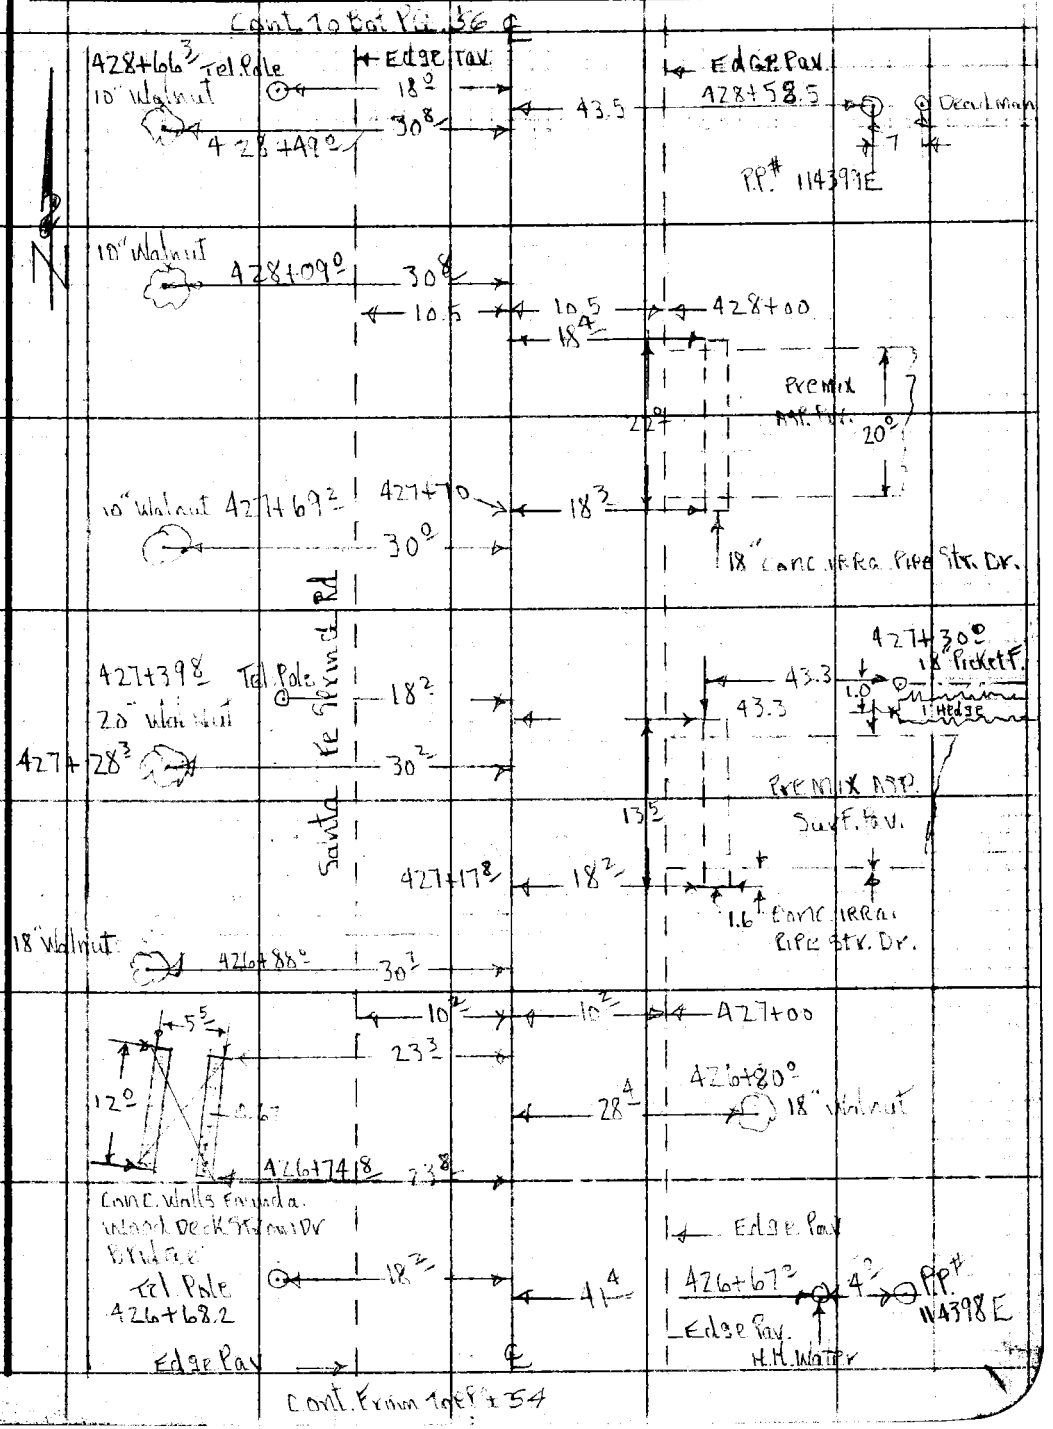

Note: Any Additions or Changes on This Sheet Must be Made or Circled in Red Ink With Date and Name of Person Making Change.

Do not extend notes this side of this line.

RETURN TO
LOS ANGELES COUNTY SURVEYOR
726 LOS ANGELES COUNTY
ENGINEERING BLDG.

76F309S 247 10M 1-49

cont. Bot. PG 57

F. B. 1670 PG. 56

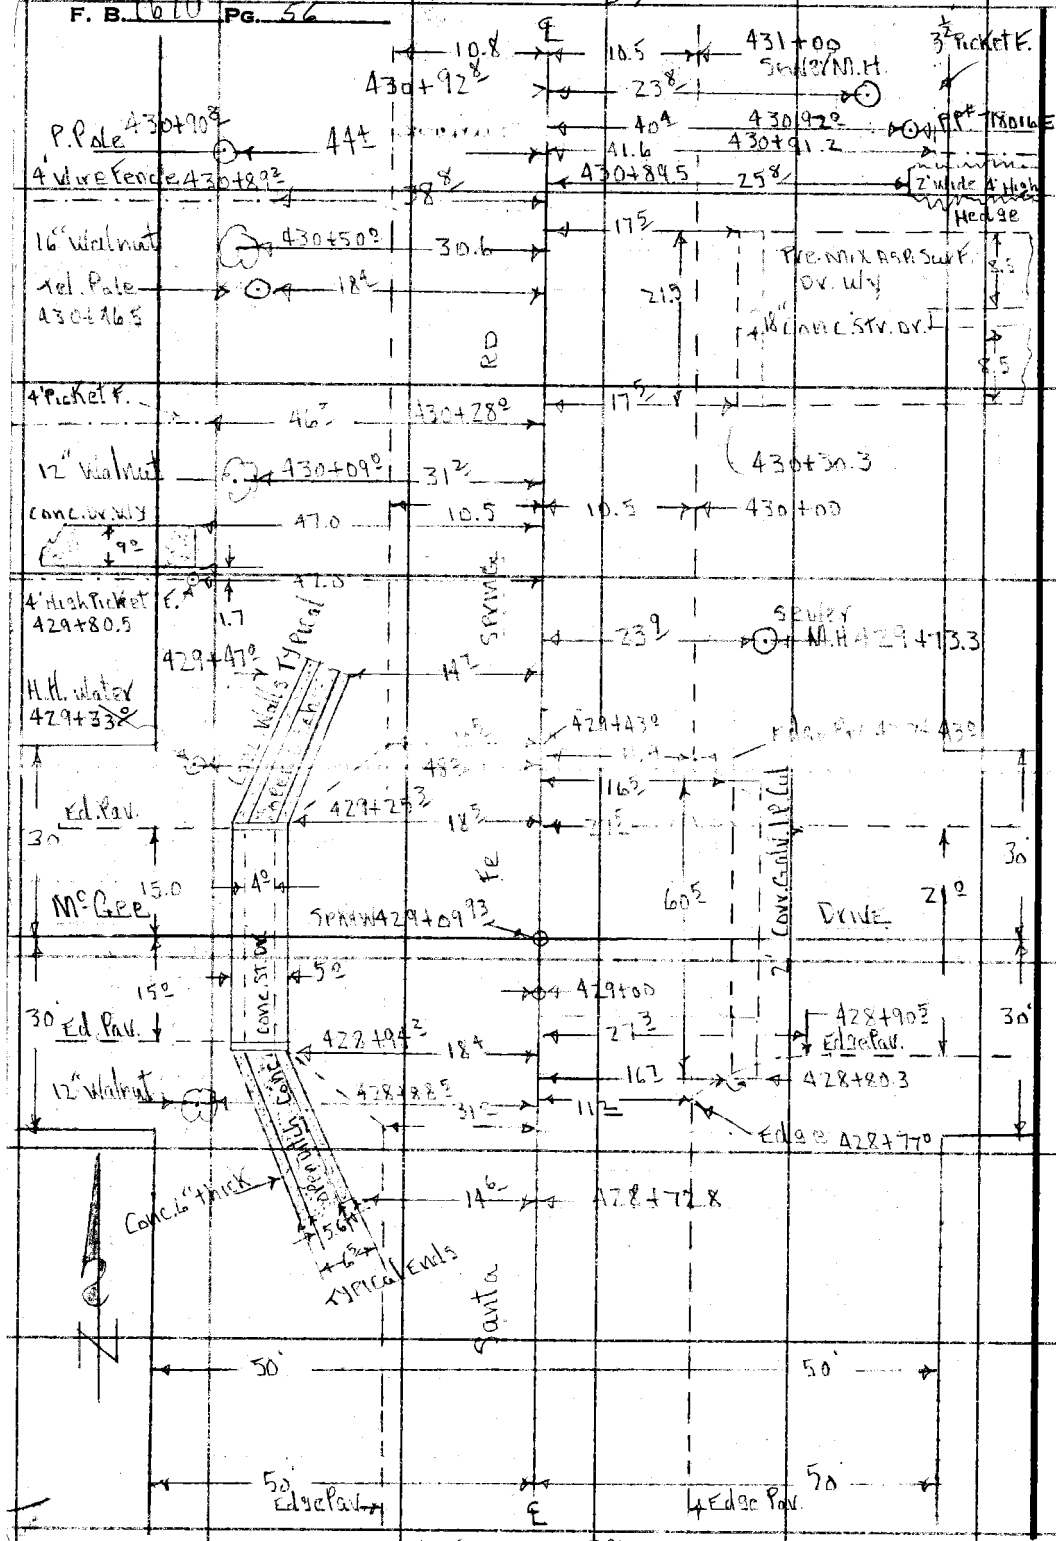

cont. from top PG. 55

RETURN TO
LOS ANGELES COUNTY SURVEYOR
725 LOS ANGELES COUNTY
ENGINEERING BLDG.

Do not extend notes this side of this line.

Note: Any Additions or Changes on This Sheet Must be Made or Circled in Red Ink With Date and Name of Person Making Change.

Notes Ck'd by	Survey of Bloomfield Ave
Map No. 19-78-5	W. 08206 Tape No. 0106 St'd. 68 °F
Office Work CED	Surveyed by M. A. Van Der [illegible]
Checked	Notes A. C. Date 6-7-51
Date	Indexed K. C. Johnson

F. B. 1670 PG. 57

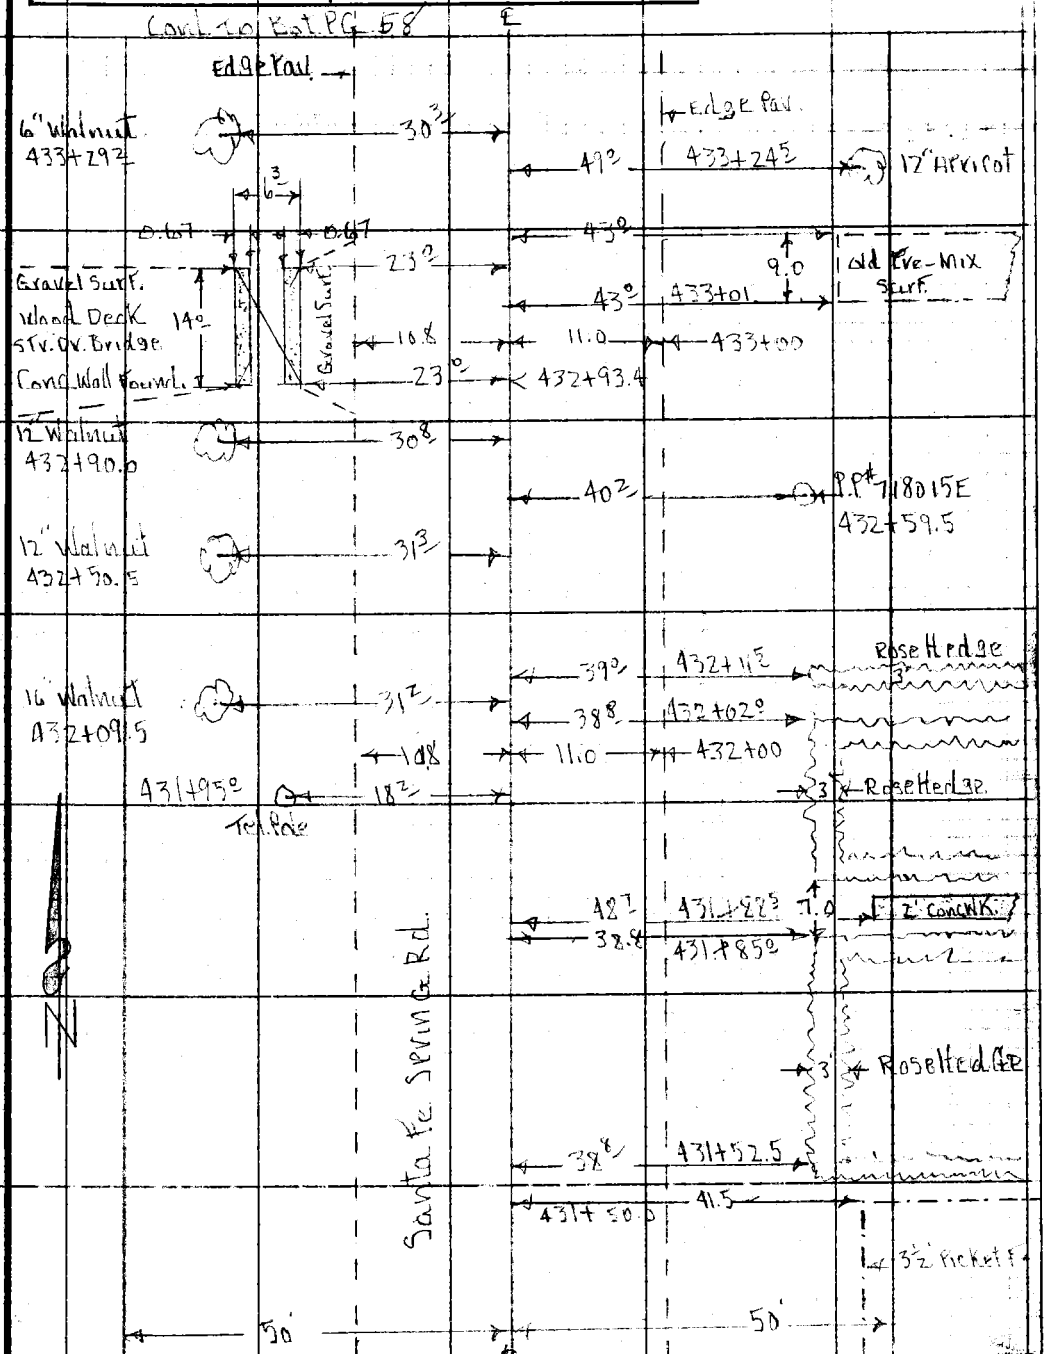

Note: Any Additions or Changes on This Sheet Must be Made or Circled in Red Ink With Date and Name of Person Making Change.

Do not extend notes this side of this line.

RETURN TO
LOS ANGELES COUNTY SURVEYOR
726 LOS ANGELES COUNTY
ENGINEERING BLDG.

76F309S 247 10M 1-49

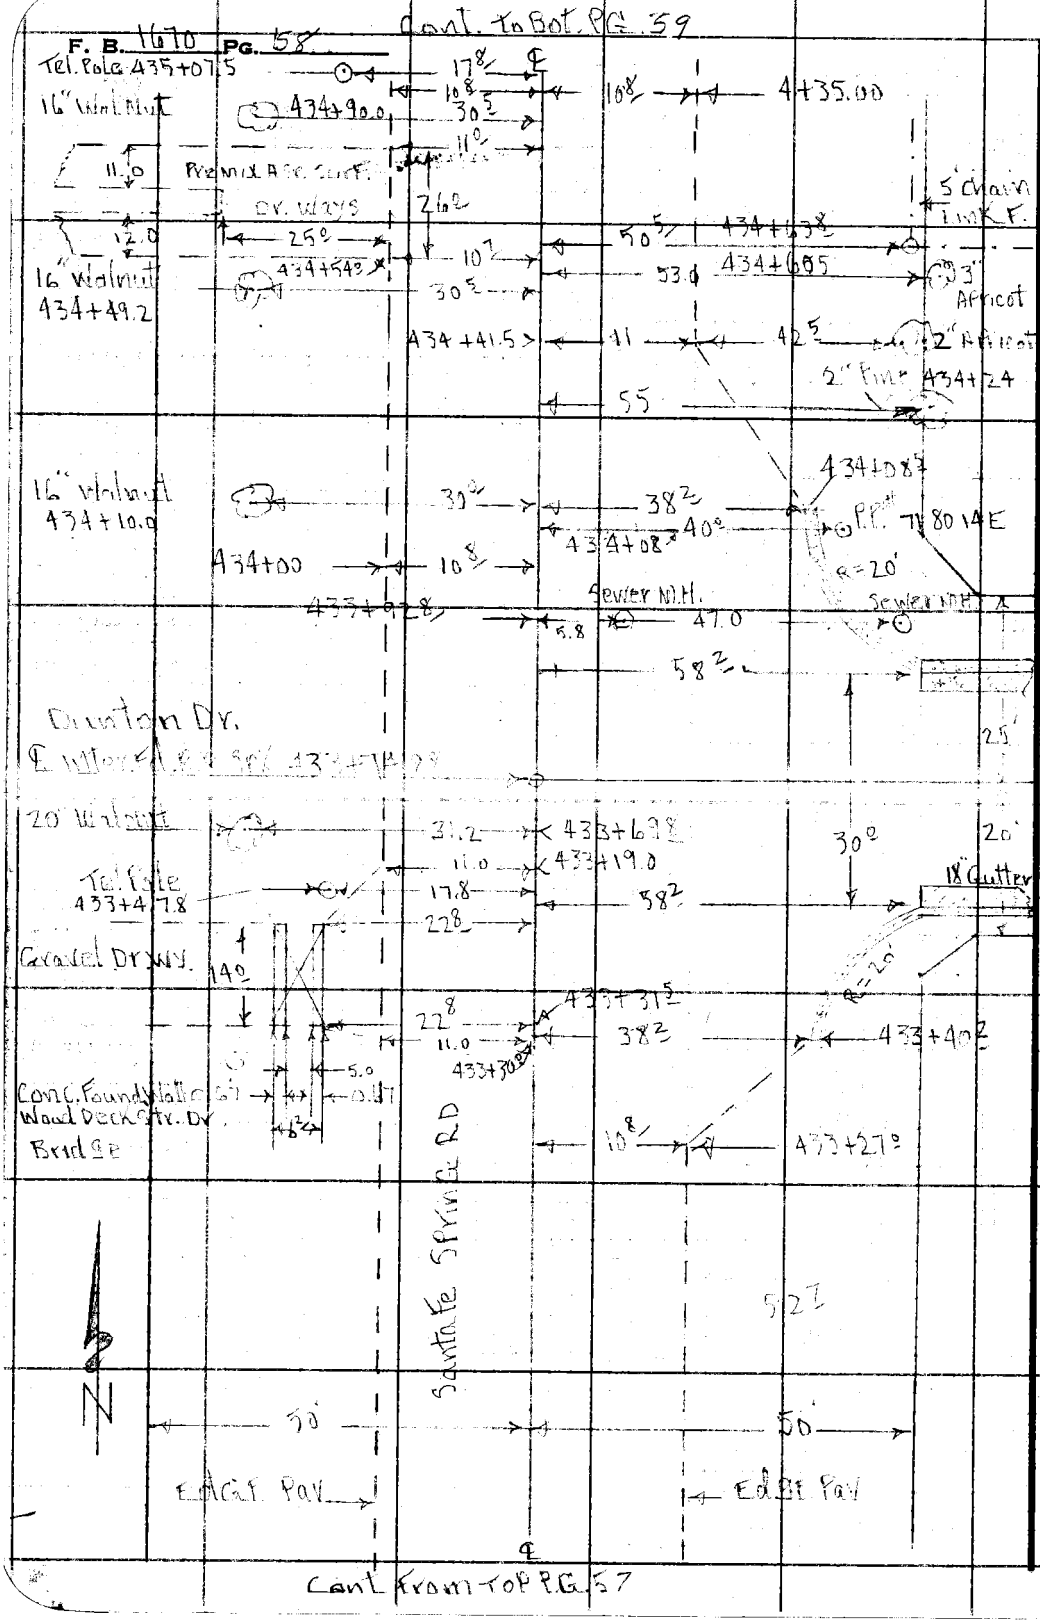

RETURN TO
LOS ANGELES COUNTY SURVEYOR
725 LOS ANGELES COUNTY
ENGINEERING BLDG.

Do not extend notes this side of this line.

Note: Any Additions or Changes on This Sheet Must be Made or Circled in Red Ink With Date and Name of Person Making Change.

Notes Ck'd by	Survey of [illegible]
Map No. 19-785	W. 08206 Tape No. 01065 St'd. 68 °F
Office Work CED	Surveyed by M. A. Van Dorn
Checked	Notes A. C. Date 6-7-51
Date	Indexed A. C. Johnson

F. B. 1676 PG. 59

Note: Any Additions or Changes on This Sheet Must be Made or Circled in Red Ink With Date and Name of Person Making Change.

Do not extend notes this side of this line.

RETURN TO
LOS ANGELES COUNTY SURVEYOR
726 LOS ANGELES COUNTY
ENGINEERING BLDG.

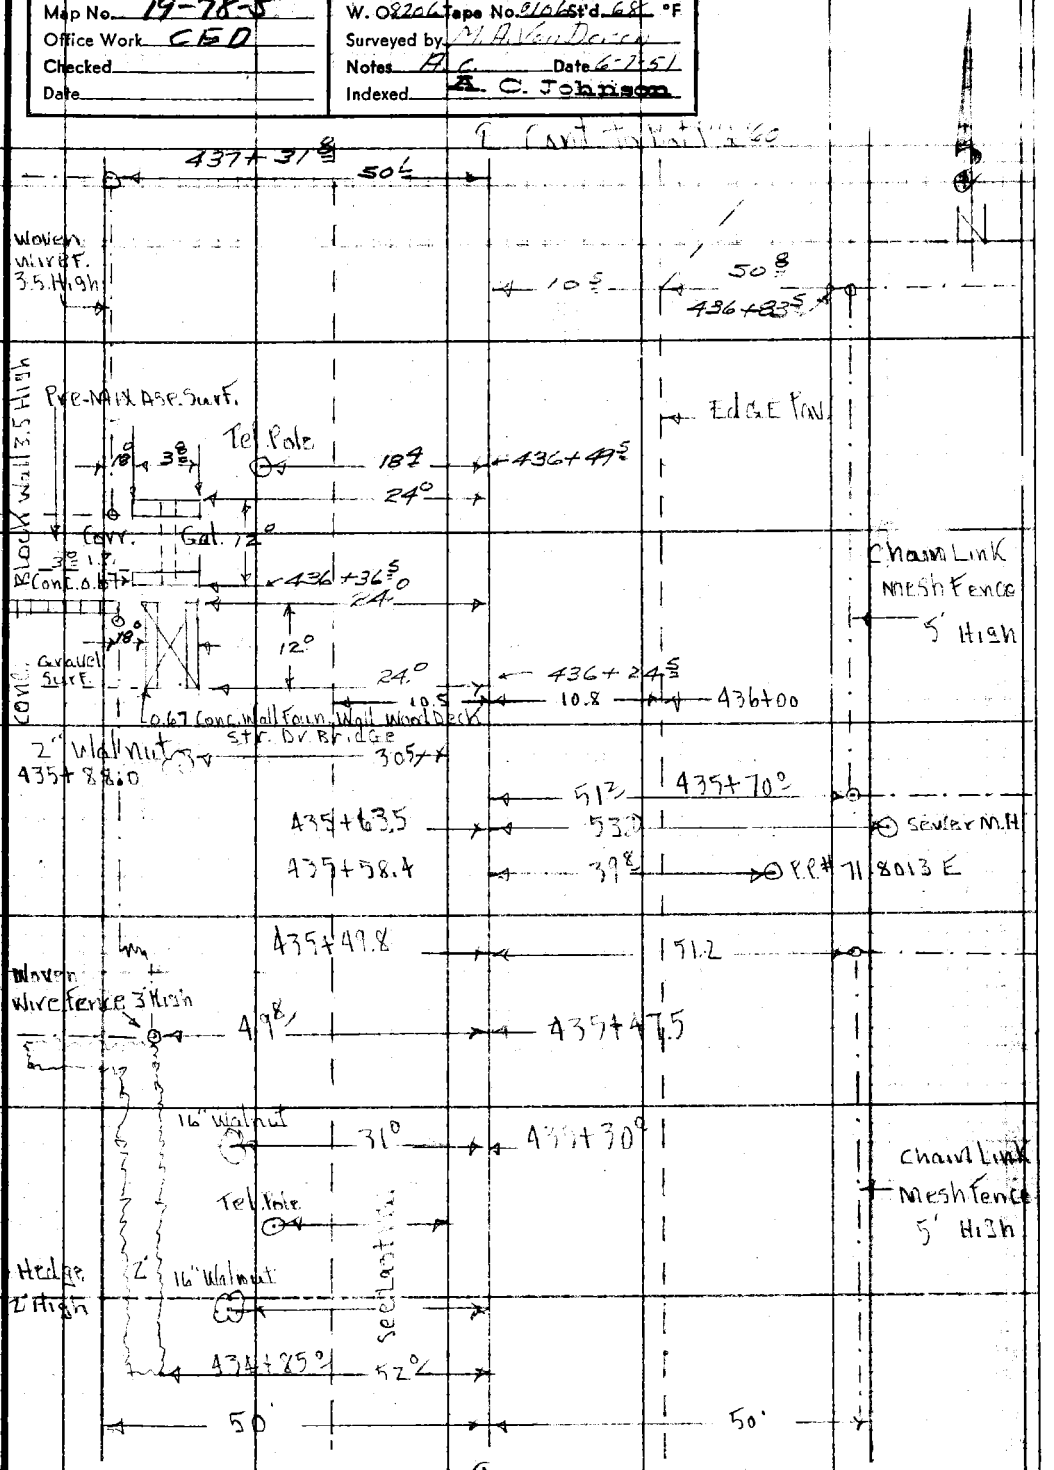

76F3095 247 10M 1-49

F. B. 1690 PG. 60

To bot pg 61

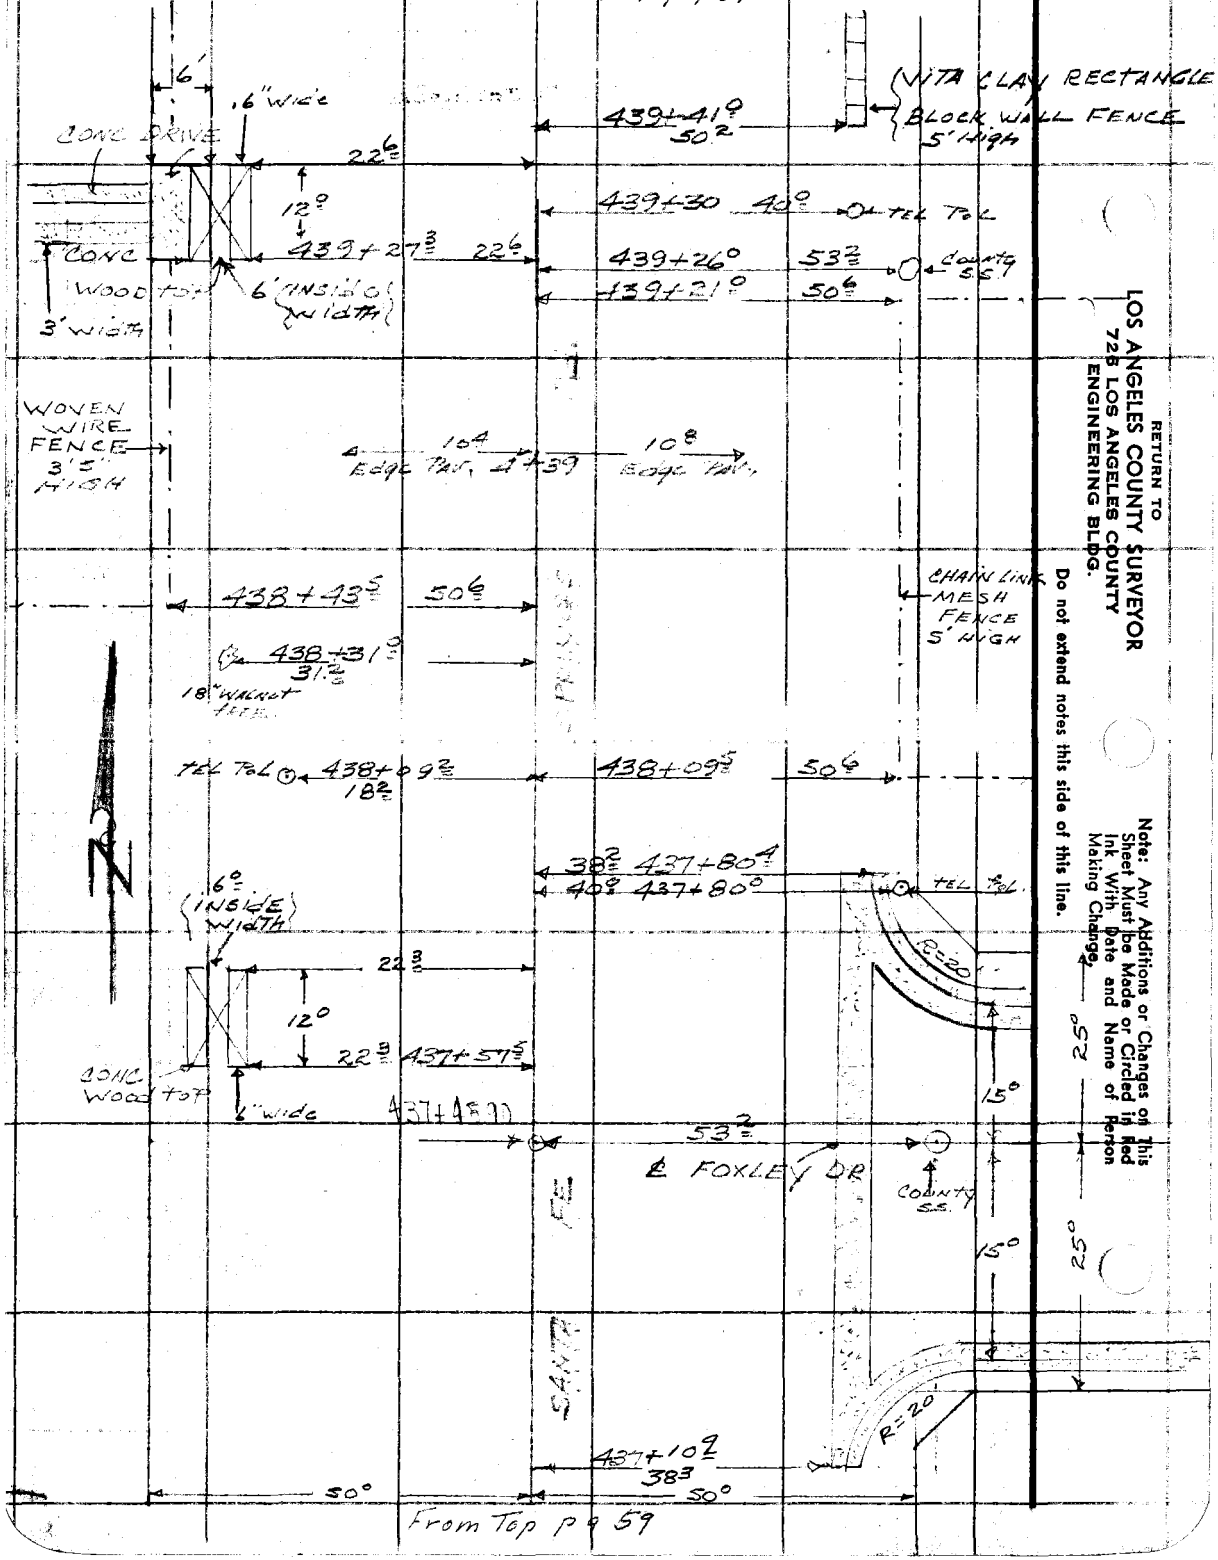

From Top pg 59

RETURN TO
LOS ANGELES COUNTY SURVEYOR
72B LOS ANGELES COUNTY ENGINEERING BLDG.

Do not extend notes this side of this line.

Note: Any Additions or Changes on This Sheet Must be Made or Circled in Red Ink With Date and Name of Person Making Change.

Notes Ck'd by	Survey of [illegible]
Map No. 19-78-5	W. O. 8206 Tape No. 0106 St'd. 68 °F
Office Work CED	Surveyed by M. A. Van Deren
Checked	Notes A. C. Date 6-7-51
Date	Indexed A. C. Johnson

F. B. 1670 Pg. 61

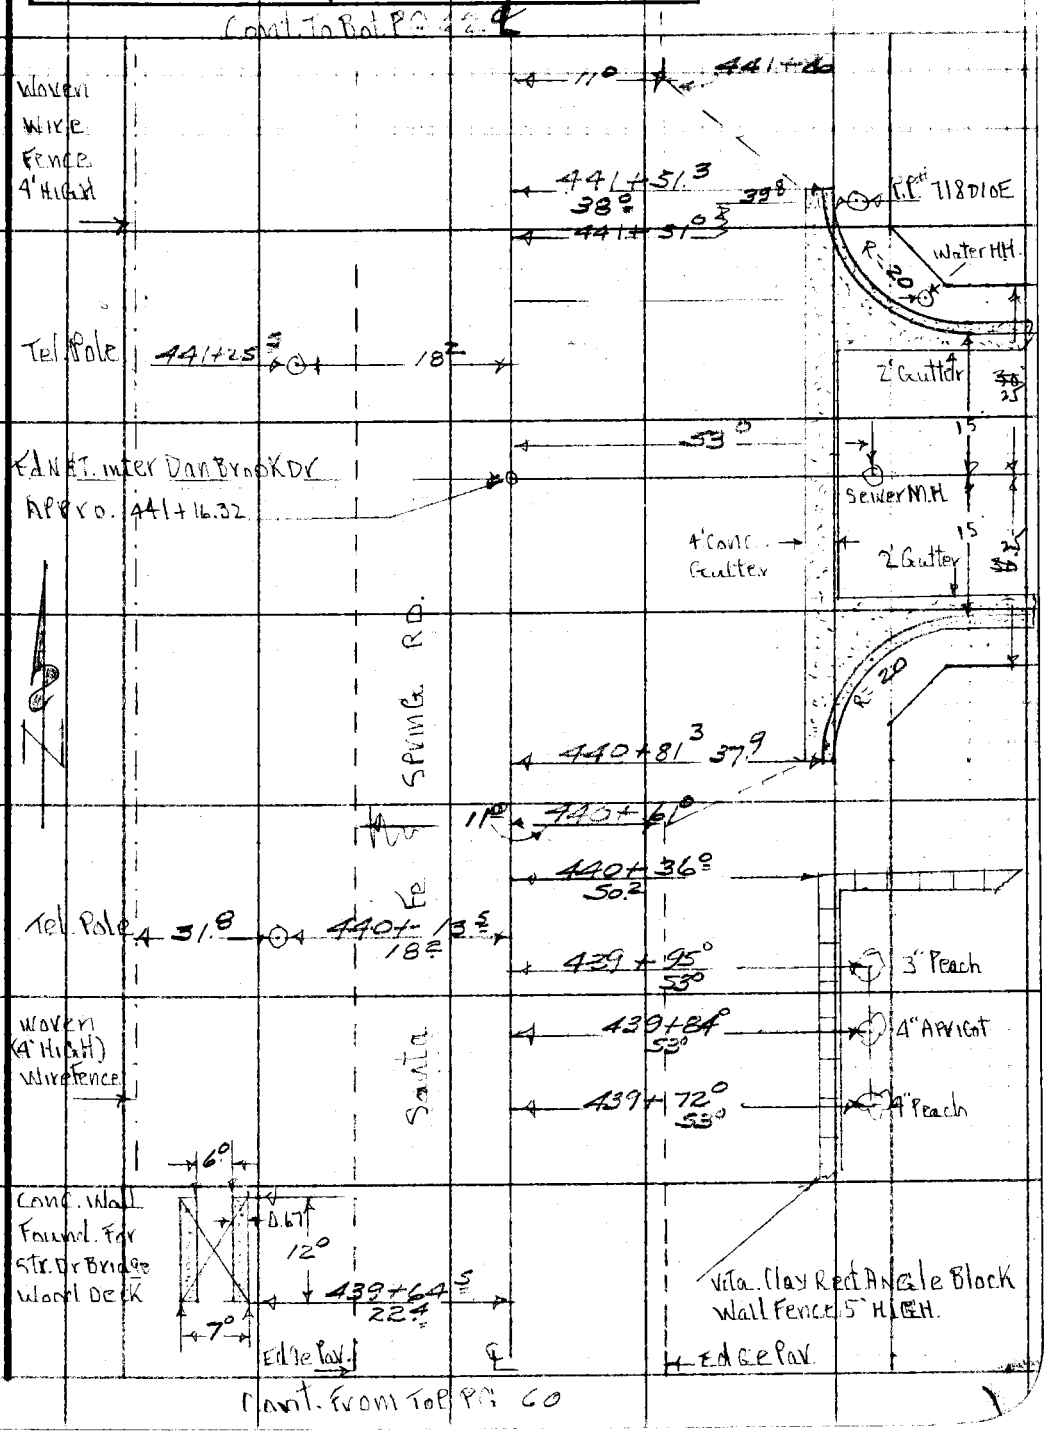

Note: Any Additions or Changes on This Sheet Must be Made or Circled in Red Ink With Date and Name of Person Making Change.

Do not extend notes this side of this line.

RETURN TO
LOS ANGELES COUNTY SURVEYOR
726 LOS ANGELES COUNTY
ENGINEERING BLDG.

76F309S 247 10M 1-49

F. B. 1670 PG. 62

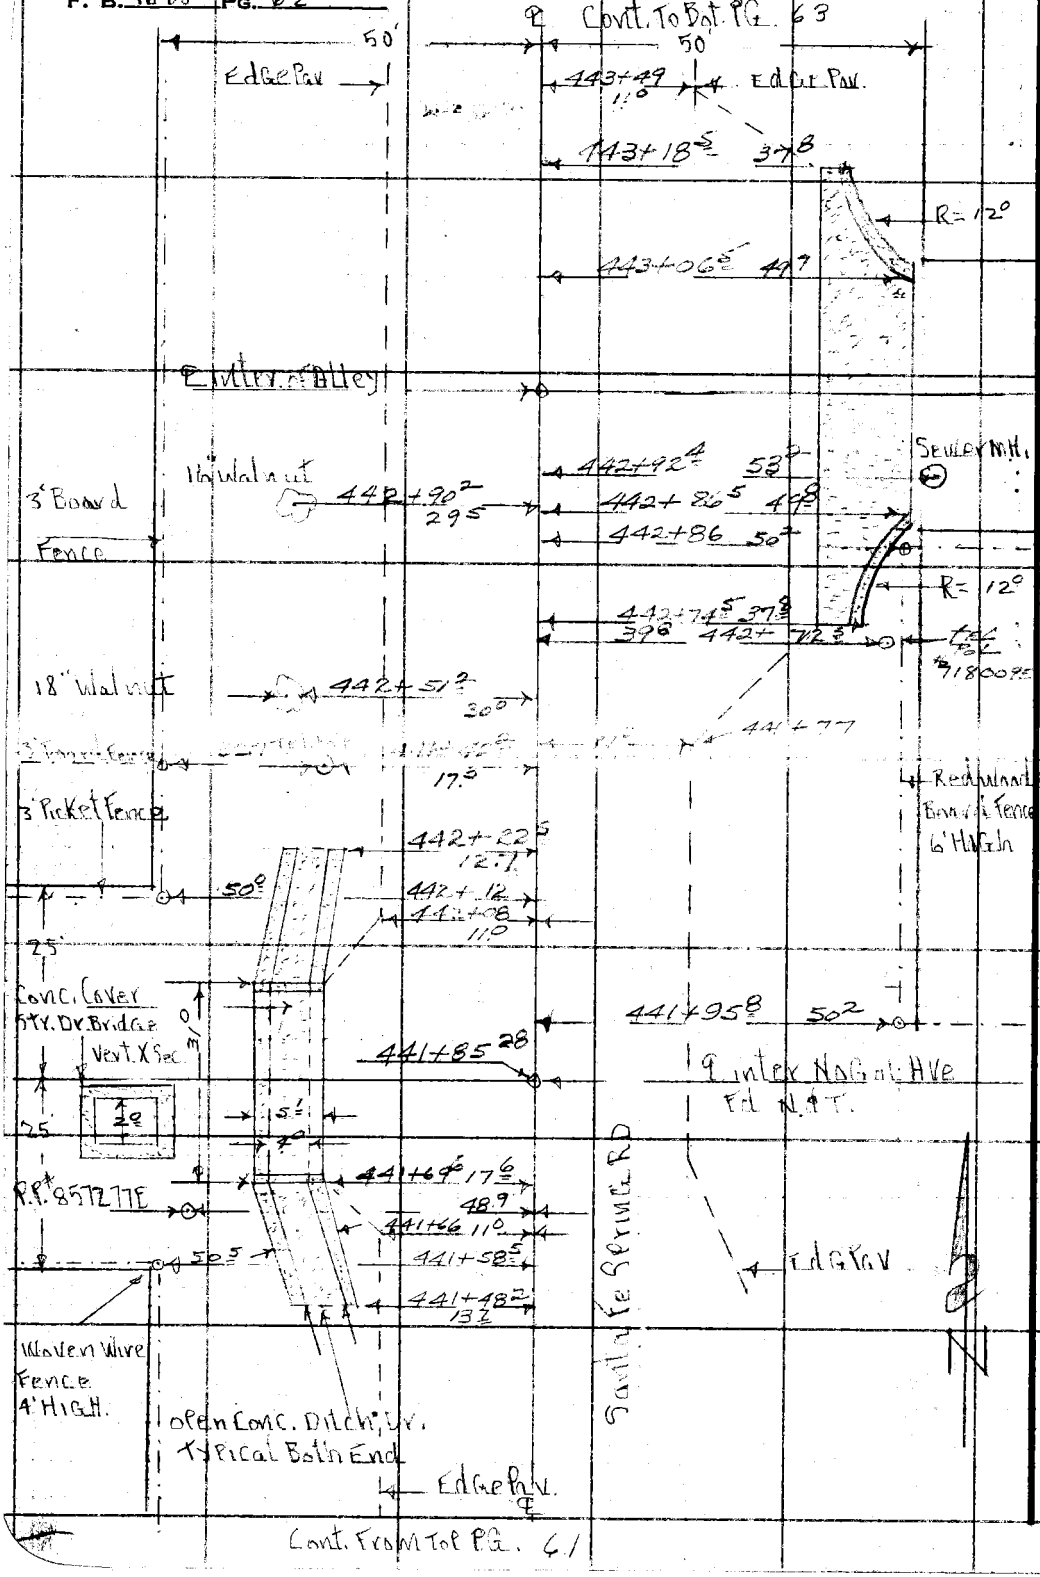

RETURN TO
LOS ANGELES COUNTY SURVEYOR
726 LOS ANGELES COUNTY
ENGINEERING BLDG.

Do not extend notes this side of this line.

Note: Any Additions or Changes on This Sheet Must be Made or Circled in Red Ink With Date and Name of Person Making Change.

Notes Ck'd by	Survey of Bloomfield Ave
Map No. 19-78-5	W. O. 8206 Tape No. 8106 St'd. 68 °F
Office Work CED	Surveyed by M. A. Vanderen
Checked	Notes A. C. Date 6-7-51
Date	Indexed A. C. Johnson

F. B. 1670 PG. 63

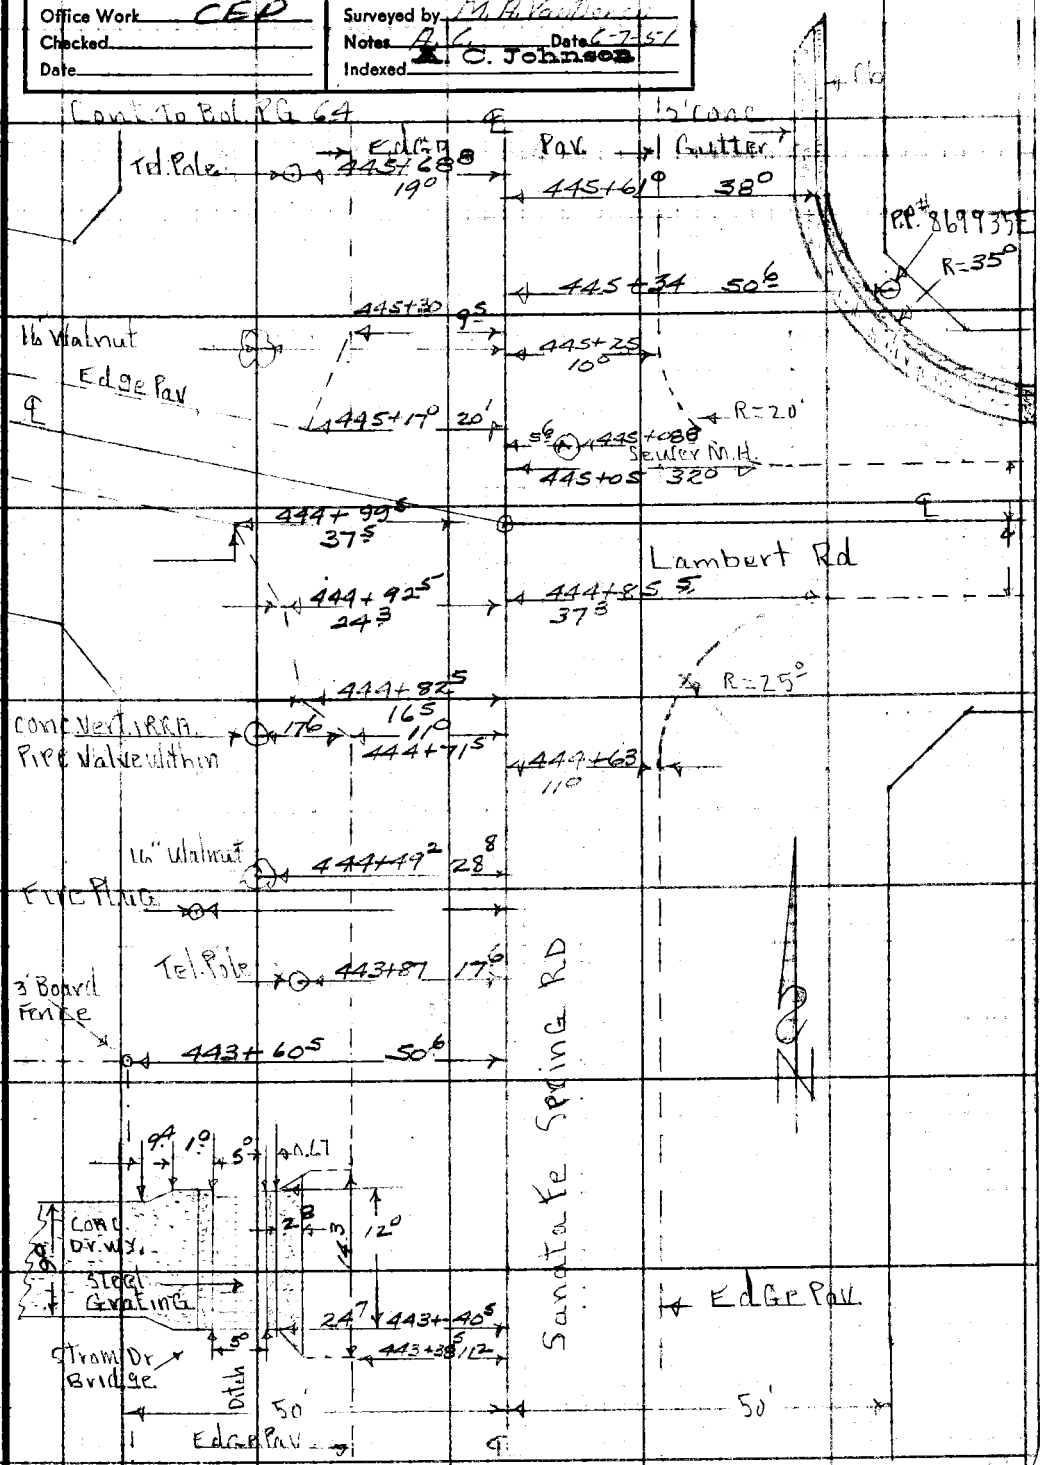

Note: Any Additions or Changes on This Sheet Must be Made or Circled in Red Ink With Date and Name of Person Making Change.

Do not extend notes this side of this line.

RETURN TO
LOS ANGELES COUNTY SURVEYOR
726 LOS ANGELES COUNTY
ENGINEERING BLDG.

76F309S 247 10M 1-49

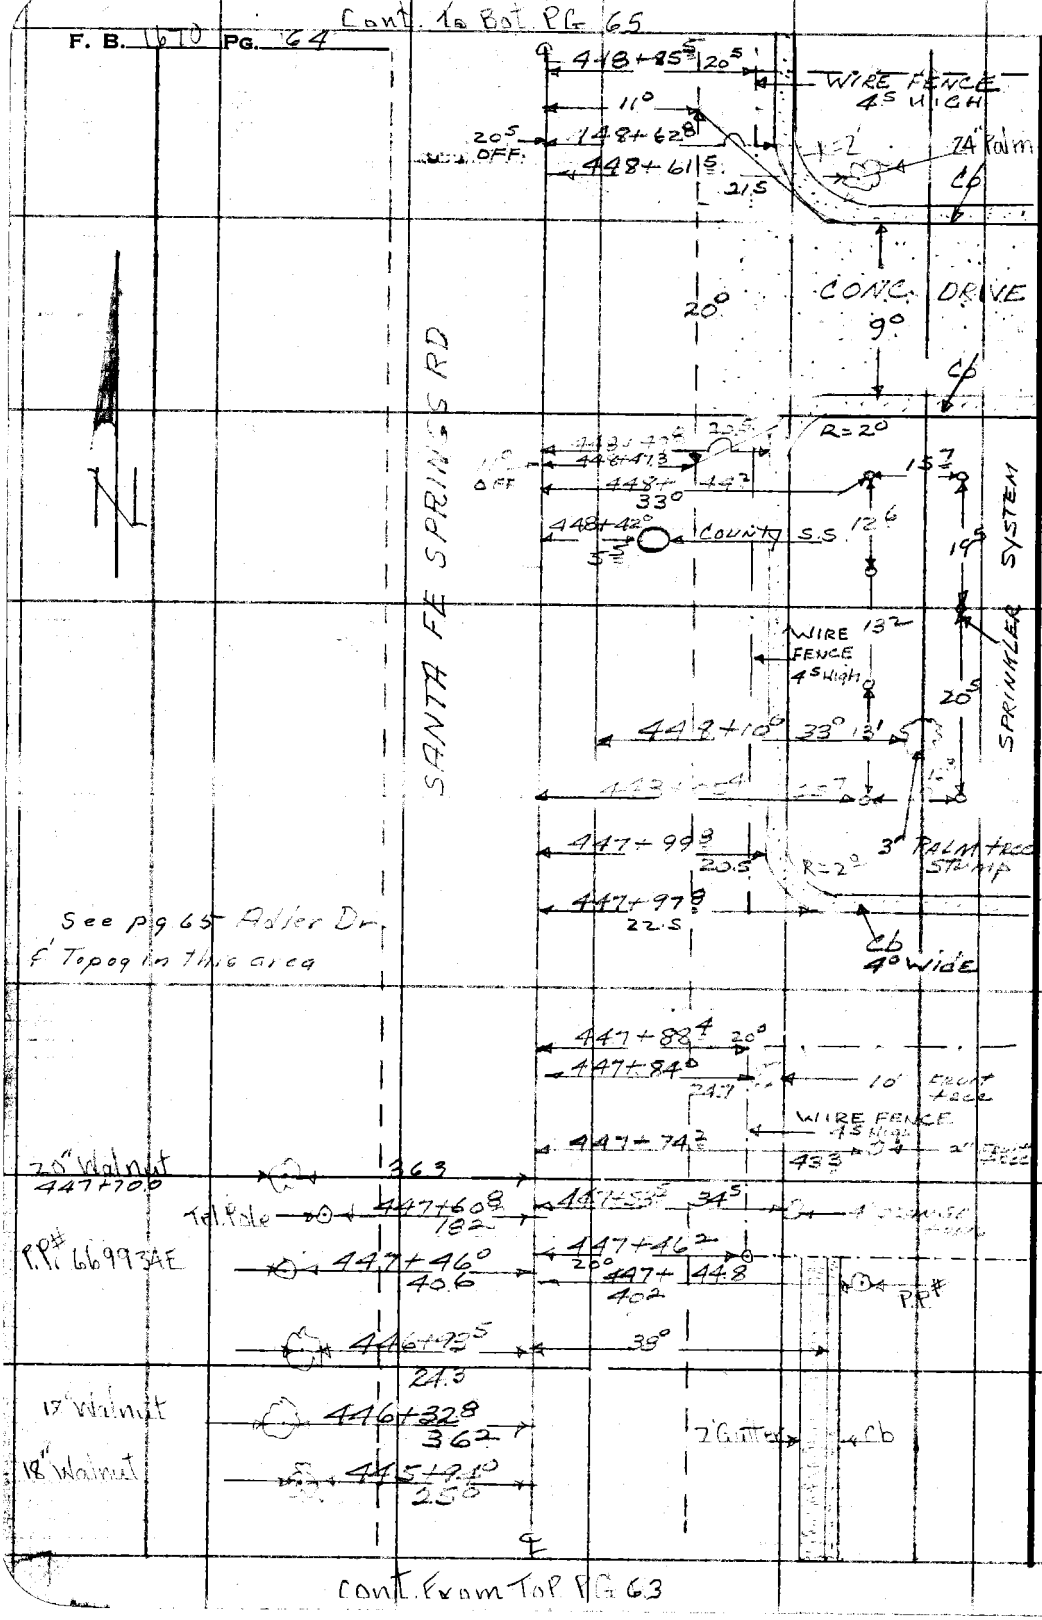

RETURN TO
LOS ANGELES COUNTY SURVEYOR
726 LOS ANGELES COUNTY
ENGINEERING BLDG.

Do not extend notes this side of this line.

Note: Any Additions or Changes on This Sheet Must be Made or Circled in Red Ink With Date and Name of Person Making Change.

Notes Ck'd by	Survey of [illegible]
Map No. 19-78-5	W. O. [illegible] Tape No. [illegible] St'd. 68 °F
Office Work CED	Surveyed by
Checked	Notes A.C. Date [illegible]
Date	Indexed A. C. Johnson

F. B. [illegible] PG. 65

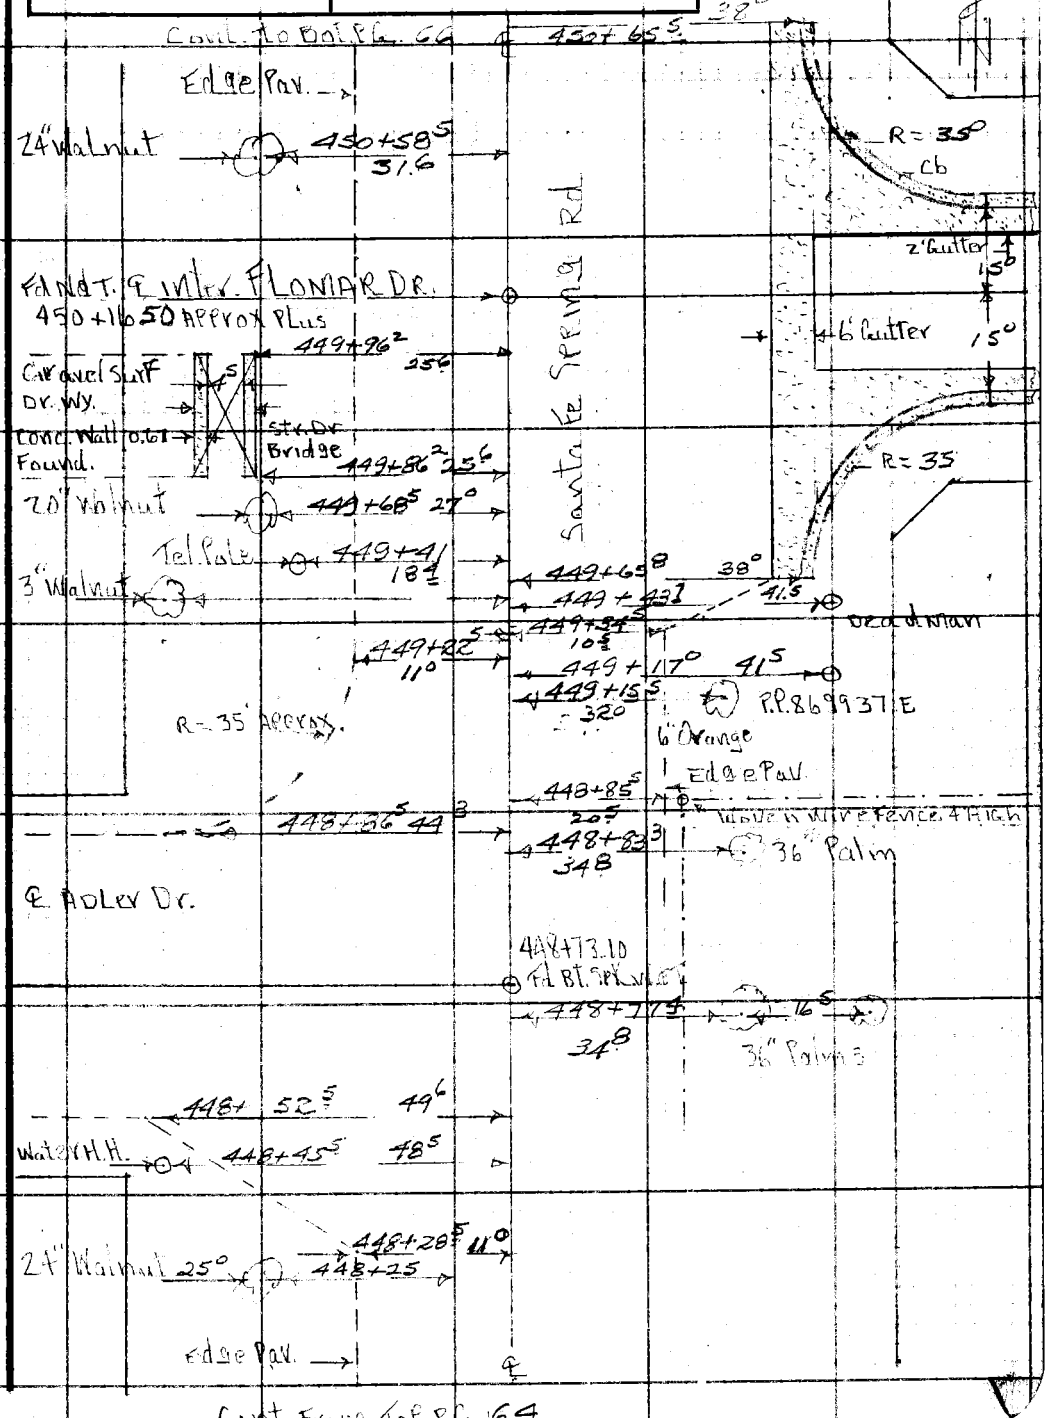

Cont. From Top Pg. 64

Note: Any Additions or Changes on This Sheet Must be Made or Circled in Red Ink With Date and Name of Person Making Change.

Do not extend notes this side of this line.

RETURN TO
LOS ANGELES COUNTY SURVEYOR
726 LOS ANGELES COUNTY
ENGINEERING BLDG.

76F3098 247 10M 1-49

Cont. To Bot PG 67

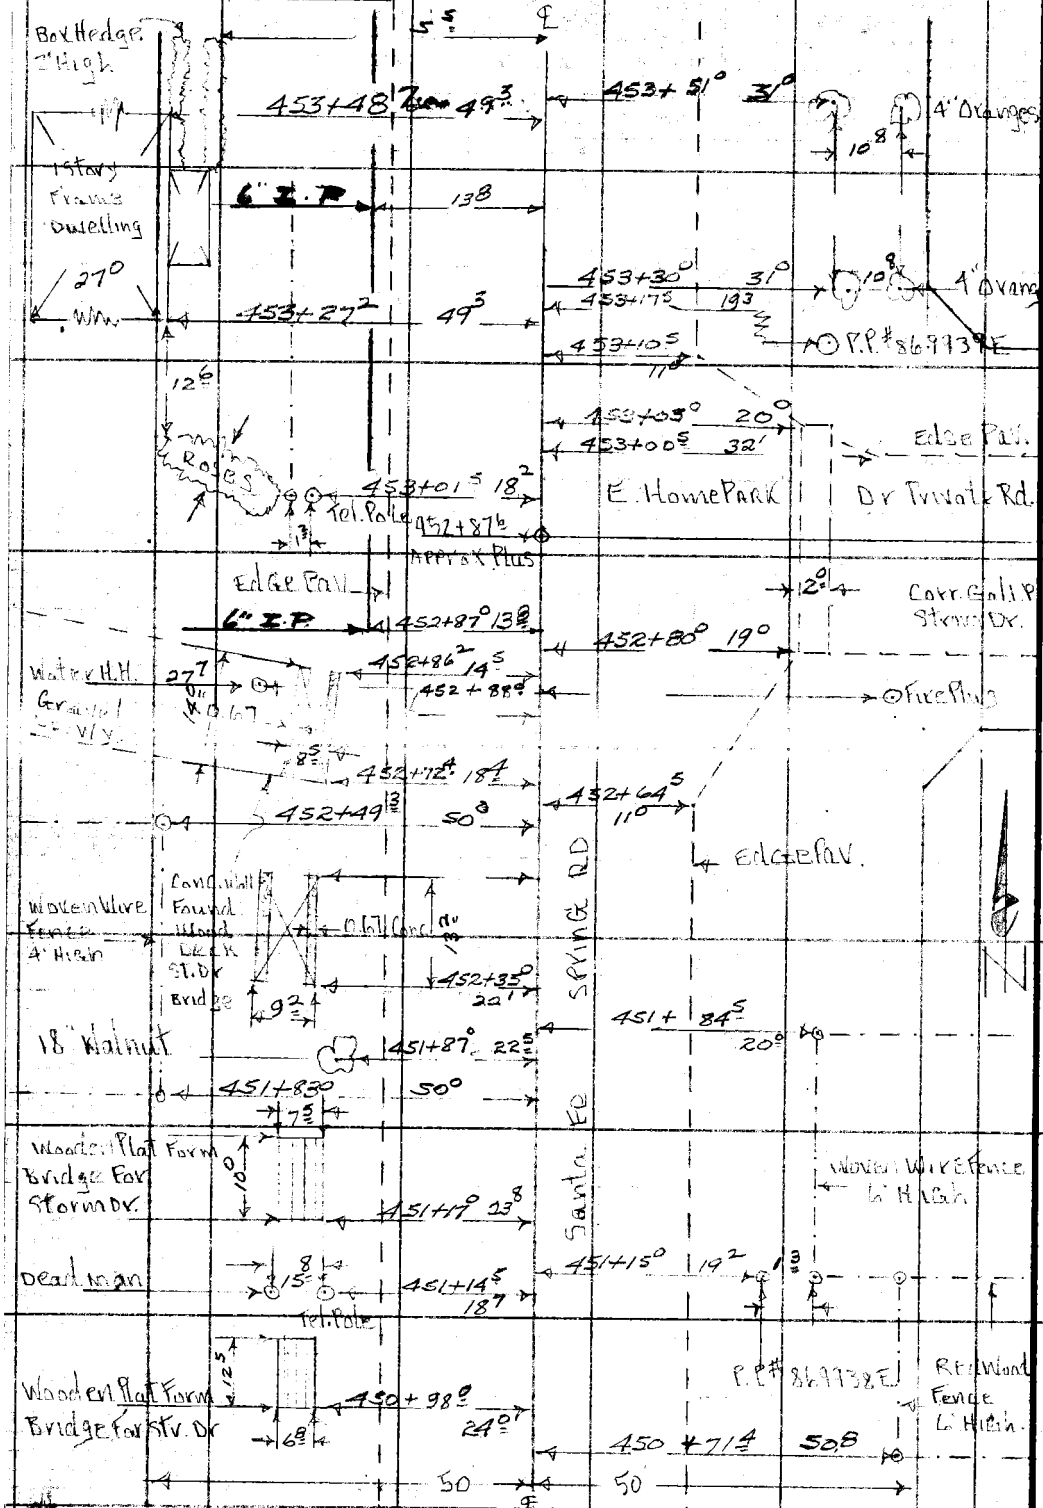

Cont From Top PG 65

RETURN TO
LOS ANGELES COUNTY SURVEYOR
725 LOS ANGELES COUNTY
ENGINEERING BLDG.

Do not extend notes this side of this line.

Note: Any Additions or Changes on This Sheet Must be Made or Circled in Red Ink With Date and Name of Person Making Change.

Notes Ck'd by	Survey of Bloom Gold Fine
Map No. 19-28-5	W. O. 8306 Tape No. 8306 Std. 68 °F
Office Work CED	Surveyed by M. R. Van Deusen
Checked	Notes R.C. Date 6-8-57
Date	Indexed J. C. Johnson

F. B. 1670 PG. 67

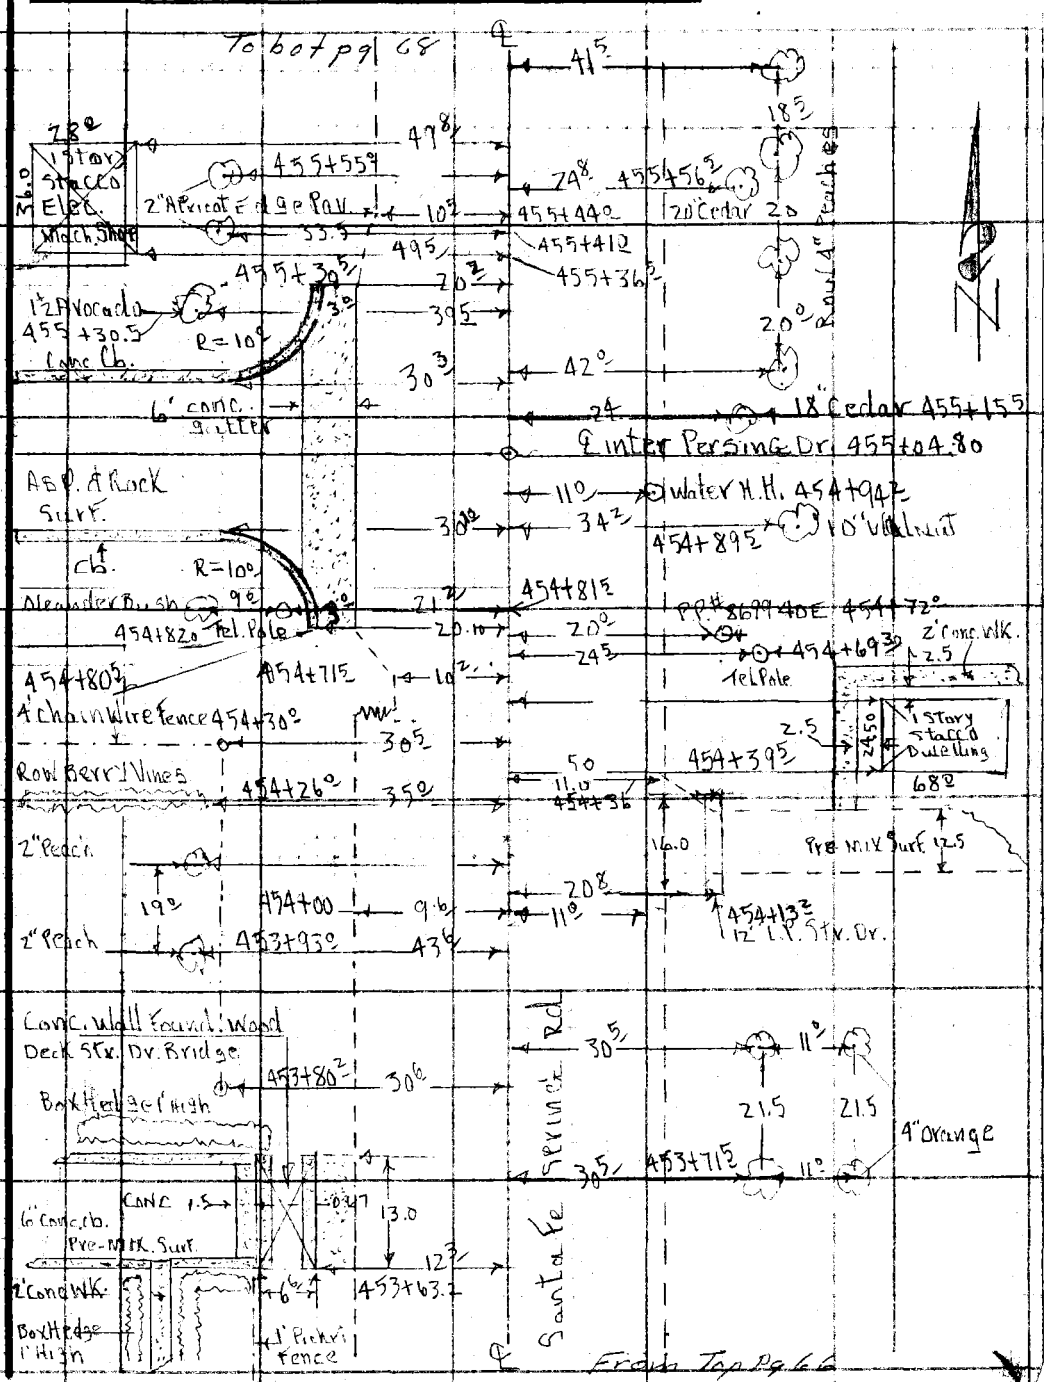

Notes: Any Additions or Changes on This Sheet Must be Made or Circled in Red Ink With Date and Name of Person Making Change.

Do not extend notes this side of this line.

RETURN TO
LOS ANGELES COUNTY SURVEYOR
726 LOS ANGELES COUNTY ENGINEERING BLDG.

76F3098 247 10M 1-49

F. B. 1670 PG. 68

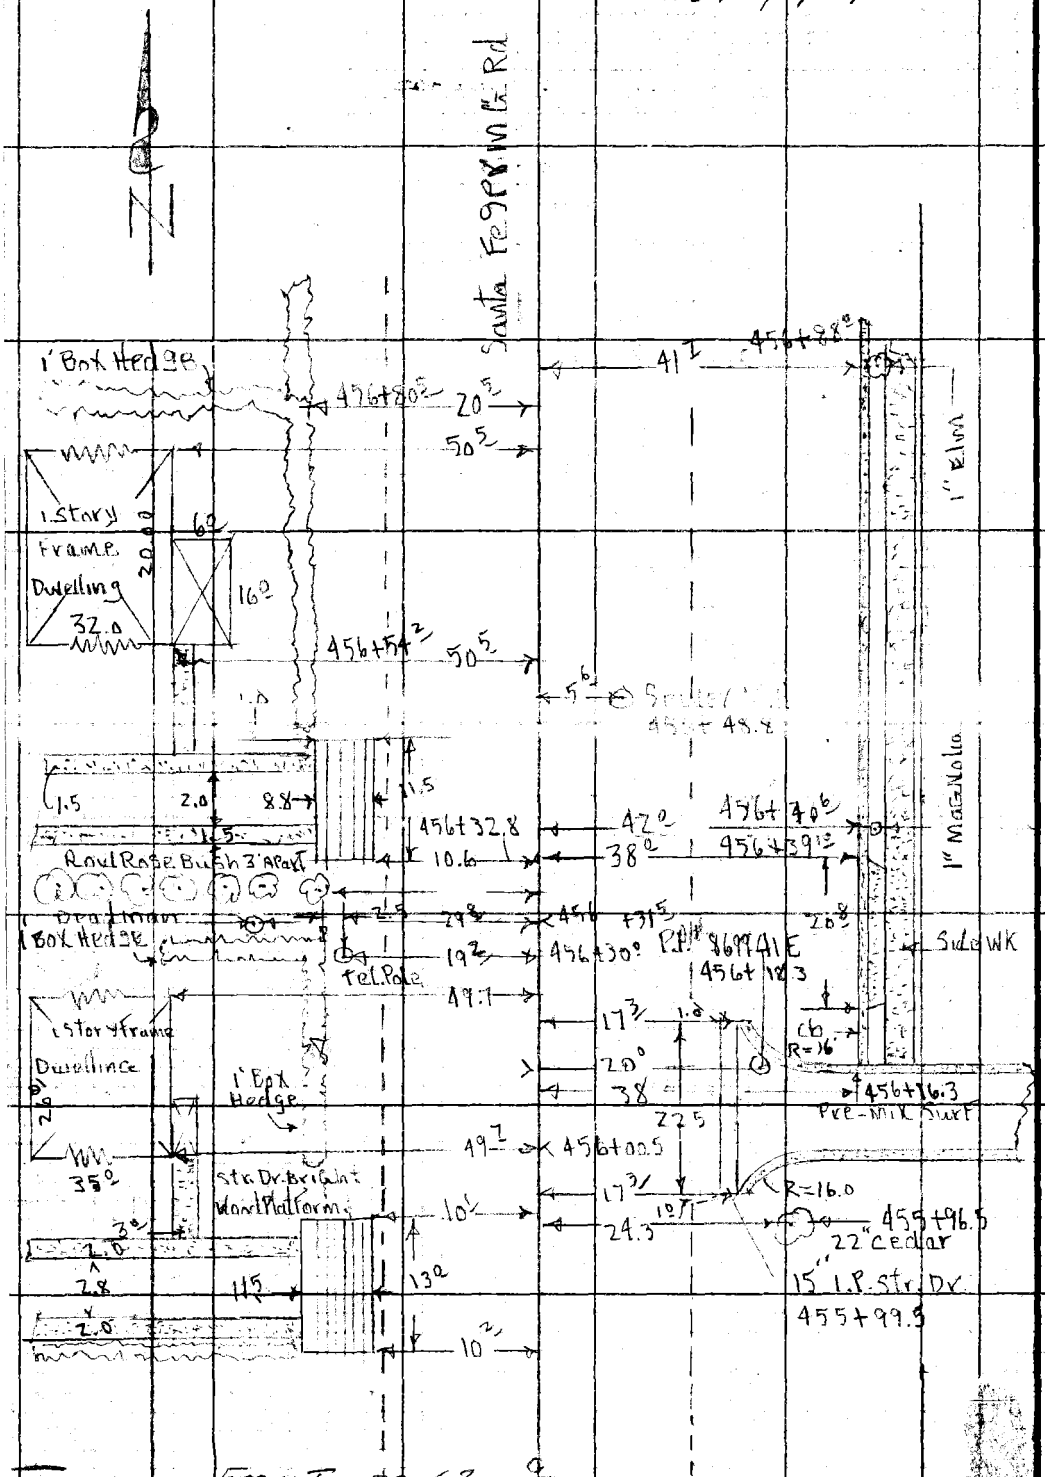

RETURN TO
LOS ANGELES COUNTY SURVEYOR
726 LOS ANGELES COUNTY
ENGINEERING BLDG.

Do not extend notes this side of this line.

Note: Any Additions or Changes on This Sheet Must be Made or Circled in Red Ink With Date and Name of Person Making Change.

Notes Ck'd by	Survey of Encinitas Ave
Map No. 19-78-5	W. O. 8206 Tape No. 9106 St'd 68 °F
Office Work CED	Surveyed by M. A. Van Deusen
Checked	Notes Van Date 6-8-51
Date	Indexed A. C. Johnson

F. B. 1670 PG. 59

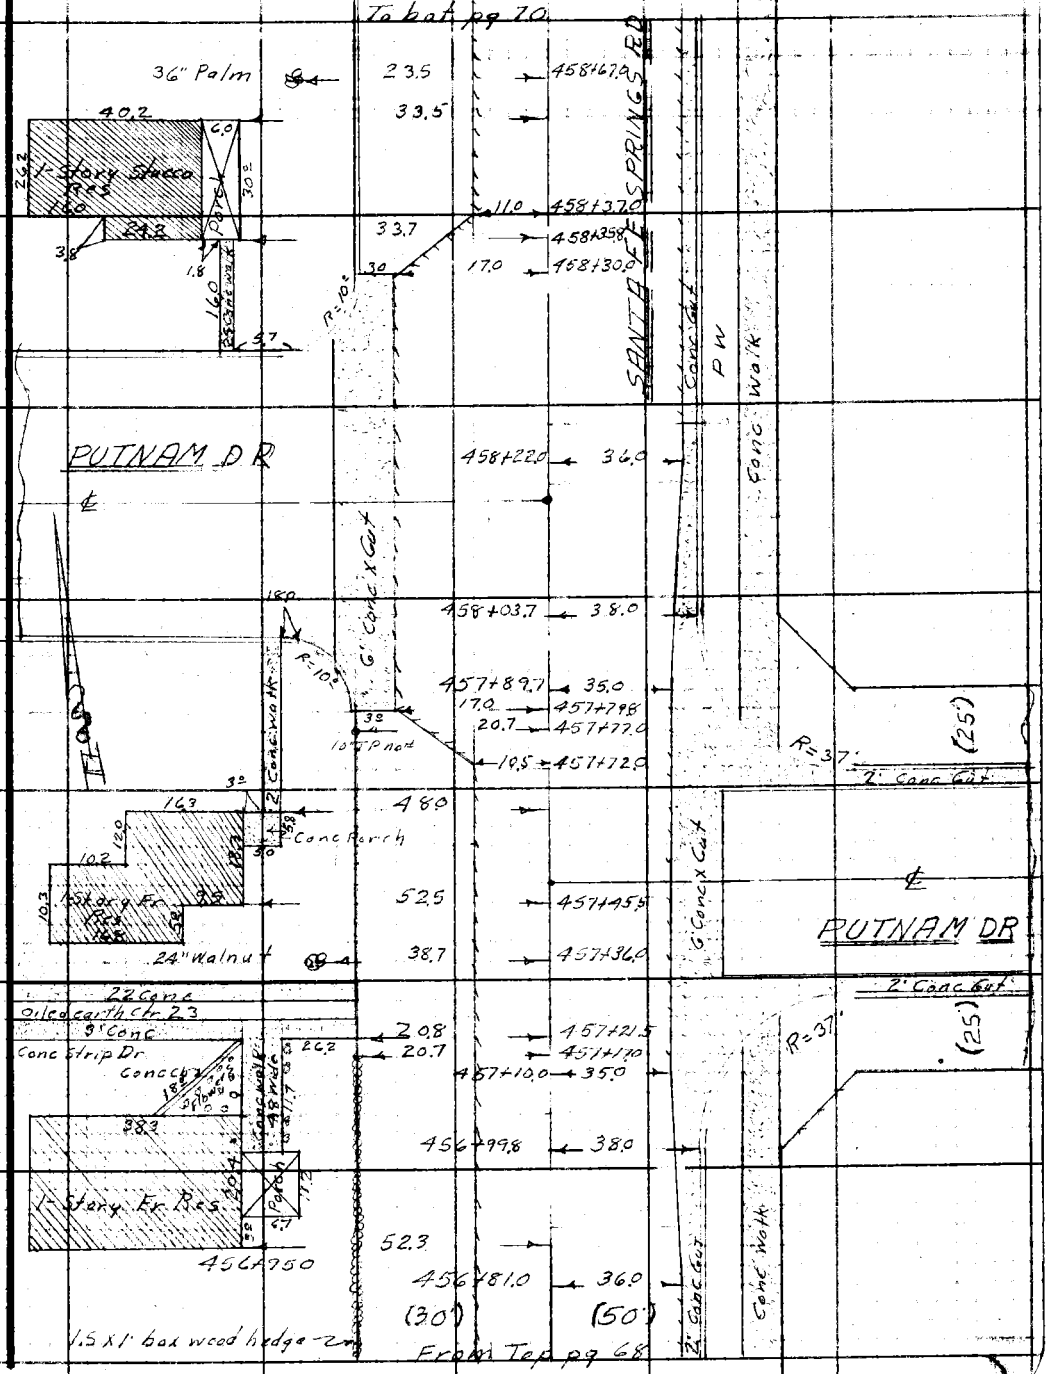

Note: Any Additions or Changes on This Sheet Must be Made or Circled in Red Ink With Date and Name of Person Making Change.

Do not extend notes this side of this line.

RETURN TO
LOS ANGELES COUNTY SURVEYOR
726 LOS ANGELES COUNTY
ENGINEERING BLDG.

76F3098 247 10M 1-49

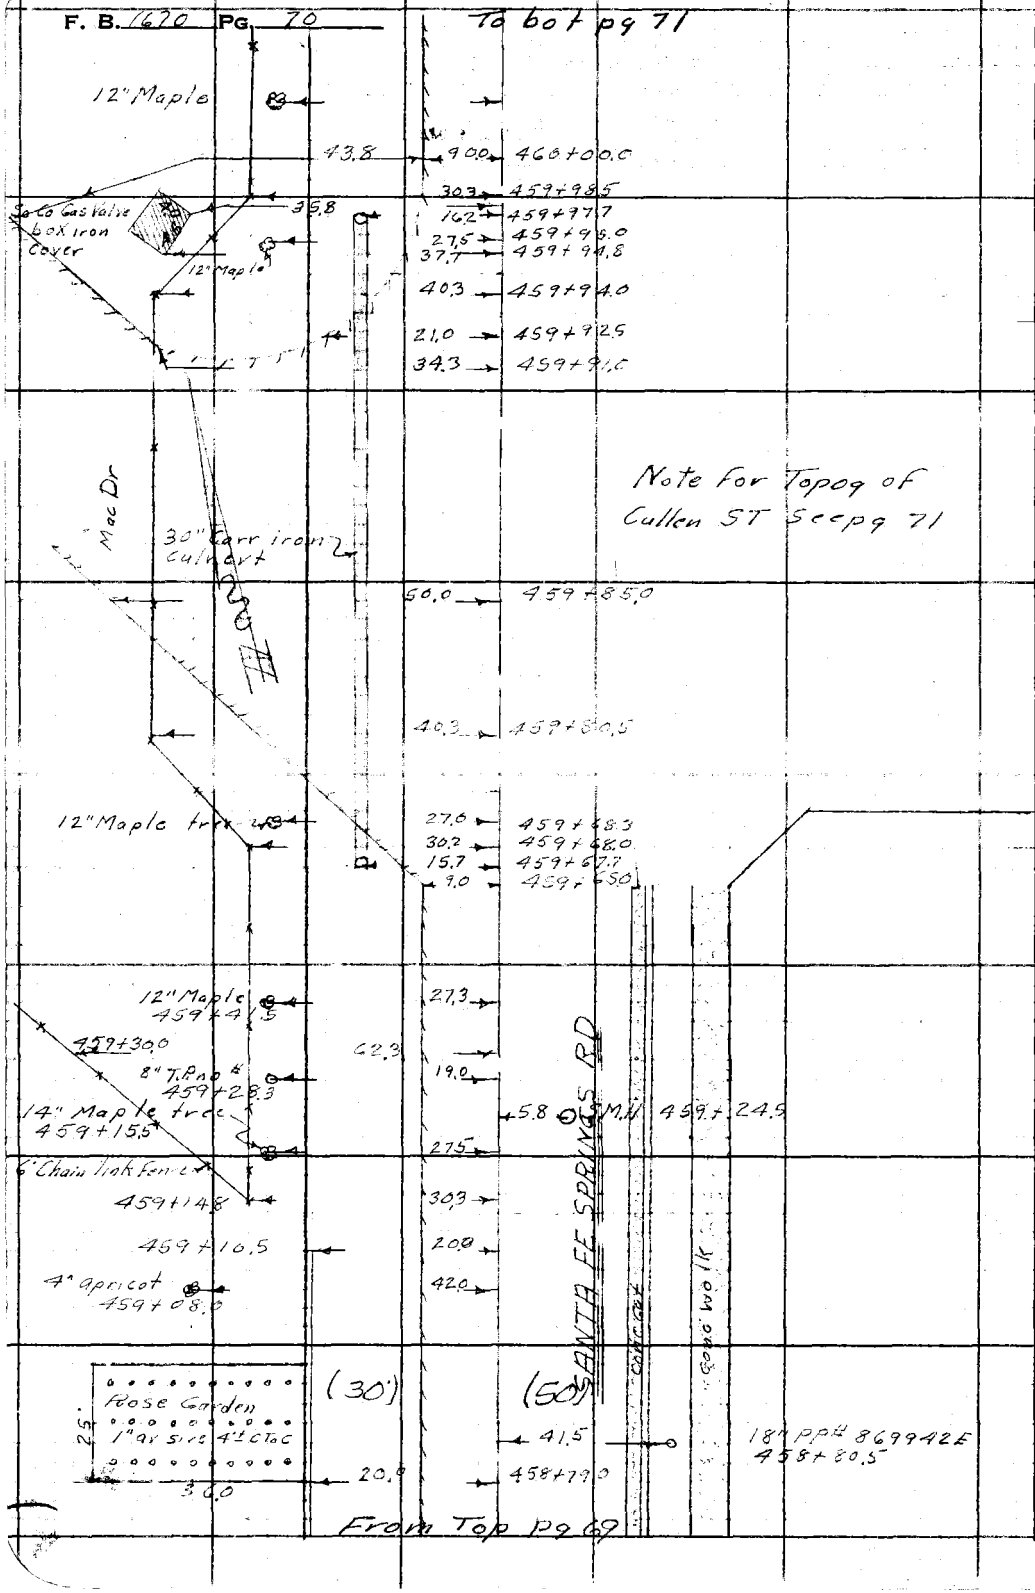

RETURN TO
LOS ANGELES COUNTY SURVEYOR
726 LOS ANGELES COUNTY
ENGINEERING BLDG.

Do not extend notes this side of this line.

Note: Any Additions or Changes on This Sheet Must be Made or Circled in Red Ink With Date and Name of Person Making Change.

Notes Ck'd by	Survey of Bloomfield Inc
Map No. 19-78-5	W. O. 8206 Tape No. 6106 St'd. 68 °F
Office Work CEP	Surveyed by M. A. Van Deren
Checked	Notes Van Date 6-11-51
Date	Indexed A. C. Johnson

F. B. 1270 PG. 77

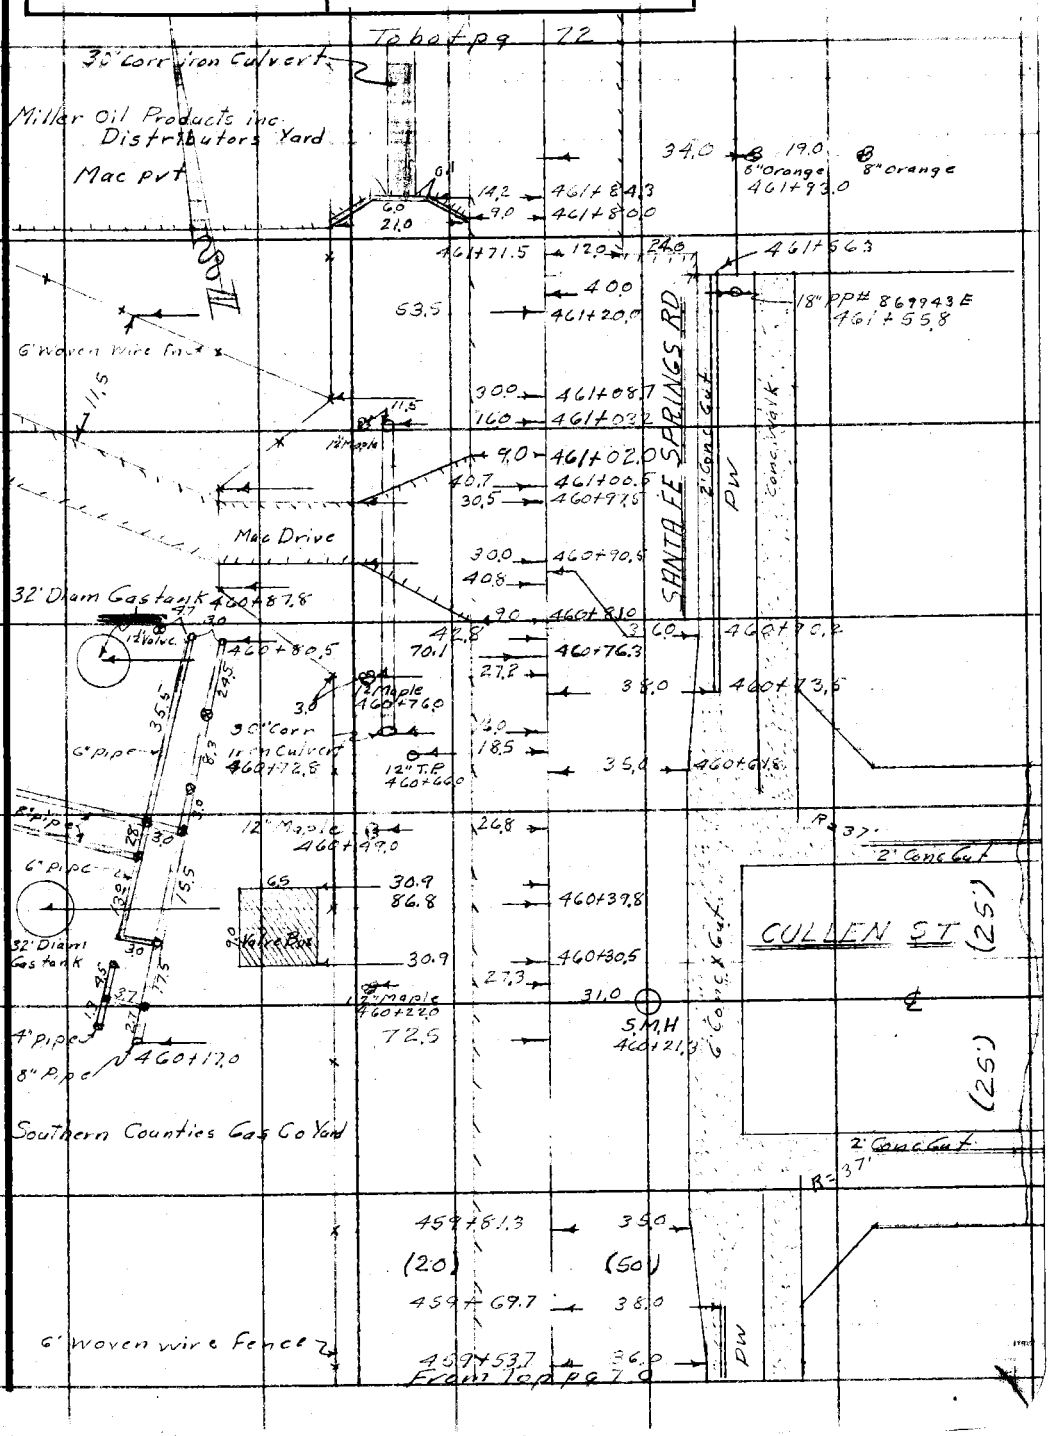

Note: Any Additions or Changes on This Sheet Must be Made or Circled in Red Ink With Date and Name of Person Making Change.

Do not extend notes this side of this line.

RETURN TO
LOS ANGELES COUNTY SURVEYOR
726 LOS ANGELES COUNTY
ENGINEERING BLDG.

76F309S 247 10M 1-49

F. B. 1670 PG. 72

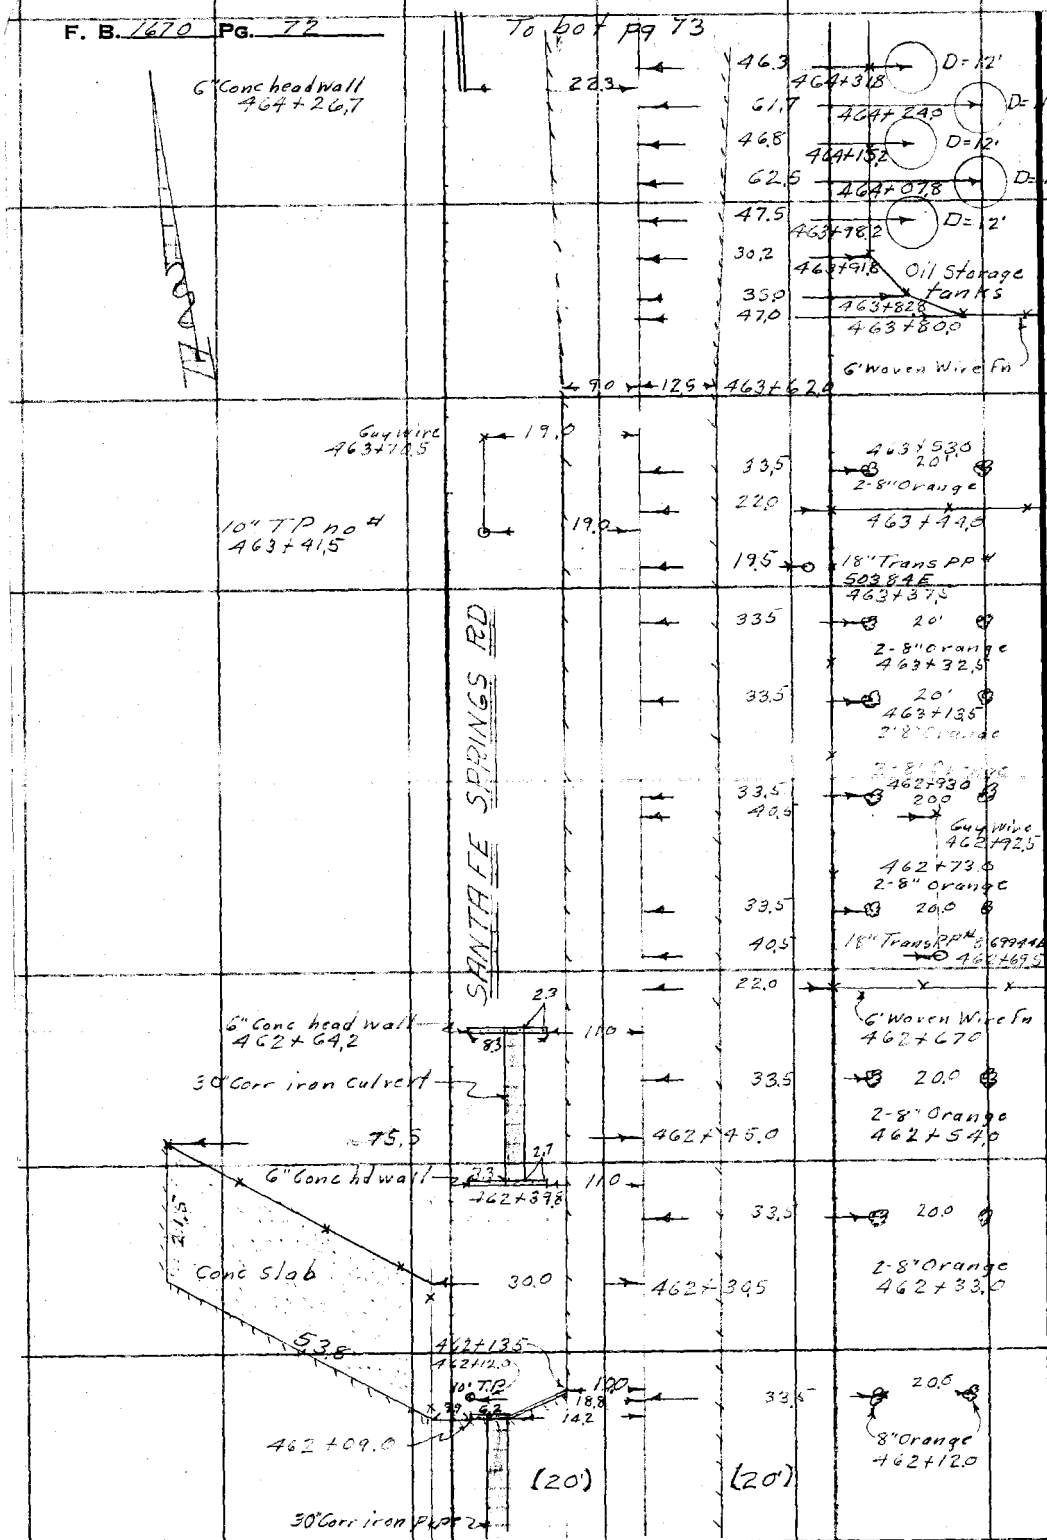

RETURN TO
LOS ANGELES COUNTY SURVEYOR
726 LOS ANGELES COUNTY
ENGINEERING BLDG.

Do not extend notes this side of this line.

Note: Any Additions or Changes on This Sheet Must be Made or Circled in Red Ink With Date and Name of Person Making Change.

Notes Ck'd by	Survey of Bloomfield Ave
Map No. 19-78-5	W. O. 8206 Tape No. 6106 St'd. 68 °F
Office Work CED	Surveyed by M. A. Van Deren
Checked	Notes Van Date 6-13-51
Date	Indexed A. C. Johnson

F. B. 1670 PG. 73

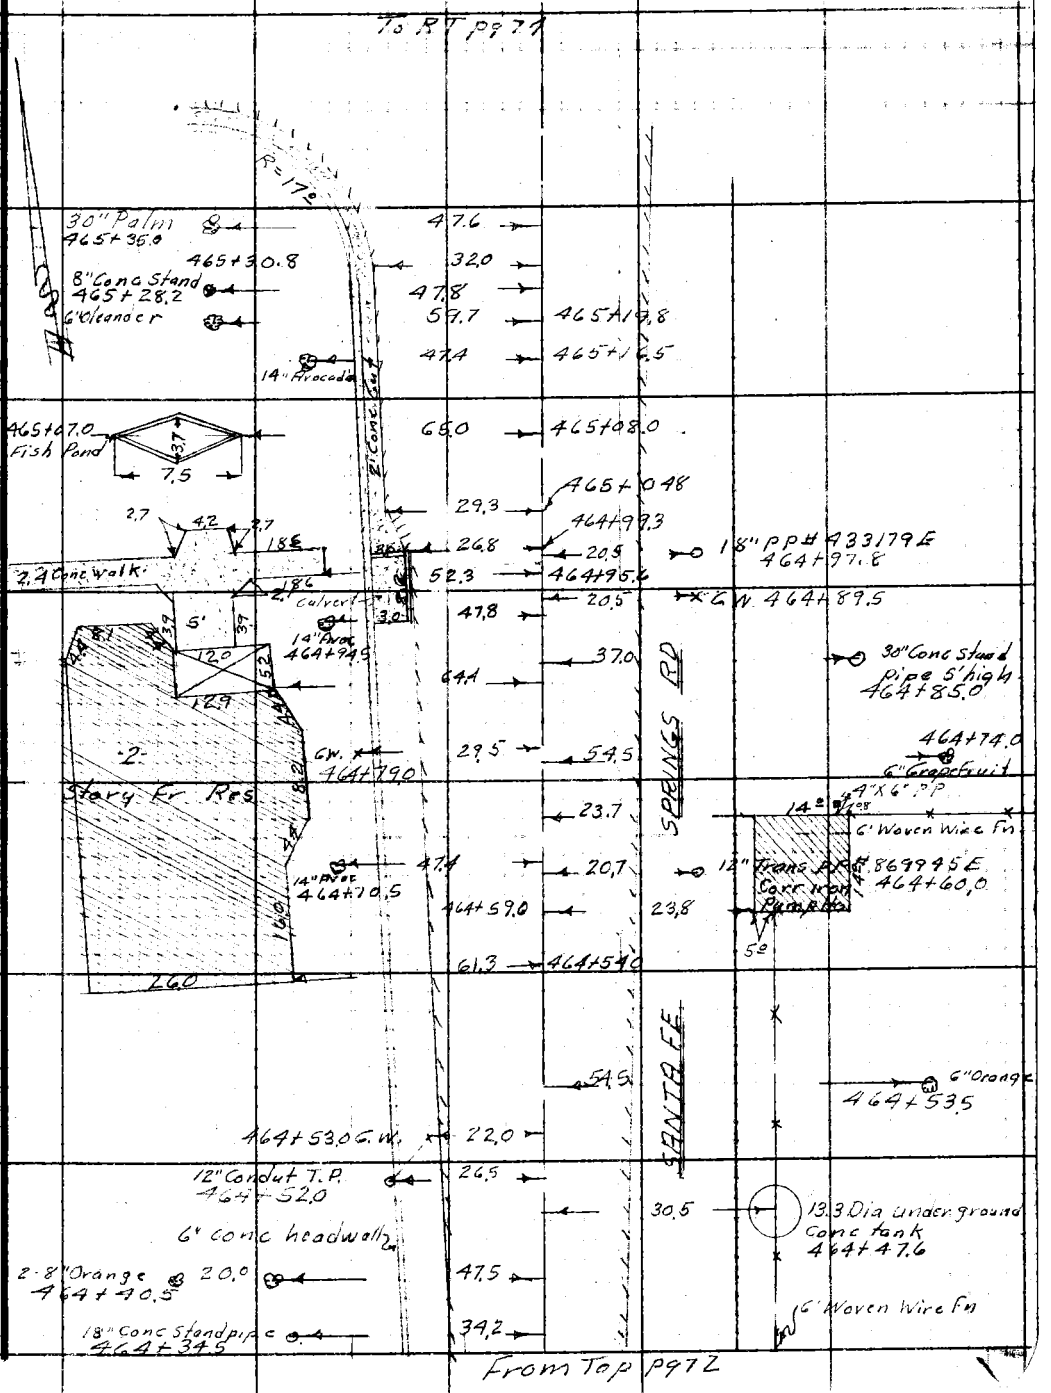

Note: Any Additions or Changes on This Sheet Must be Made or Circled in Red Ink With Date and Name of Person Making Change.

Do not extend notes this side of this line.

RETURN TO
LOS ANGELES COUNTY SURVEYOR
726 LOS ANGELES COUNTY
ENGINEERING BLDG.

76F3098 247 10M 1-49

F. B. 1670 PG. 74

RETURN TO
LOS ANGELES COUNTY SURVEYOR
725 LOS ANGELES COUNTY
ENGINEERING BLDG.

Do not extend notes this side of this line.

Note: Any Additions or Changes on This Sheet Must be Made or Circled in Red Ink With Date and Name of Person Making Change.

Notes Ck'd by KRM	Survey of
Map No.	W. O. Tape No. St'd. °F
Office Work	Surveyed by
Checked	Notes Date
Date	Indexed A. C. Johnson 8-29-55

F. B. 1679 PG. 75

J.N. 0074.40

Bloomfield Ave

Transit Line & Improvements of that portion adjoining the N.E. Side of the Santa Ana Freeway S.E. to Rosecrans Ave

8-24-55

Dougherty
Maldonado
Sandoval
Goble
King

Note: Any Additions or Changes on This Sheet Must be Made or Circled in Red Ink With Date and Name of Person Making Change.

Do not extend notes this side of this line.

RETURN TO
LOS ANGELES COUNTY SURVEYOR
726 LOS ANGELES COUNTY
ENGINEERING BLDG.

76F309S S&E #247. 8-54

F. B. 167D PG. 76

W.S. 33 D-3

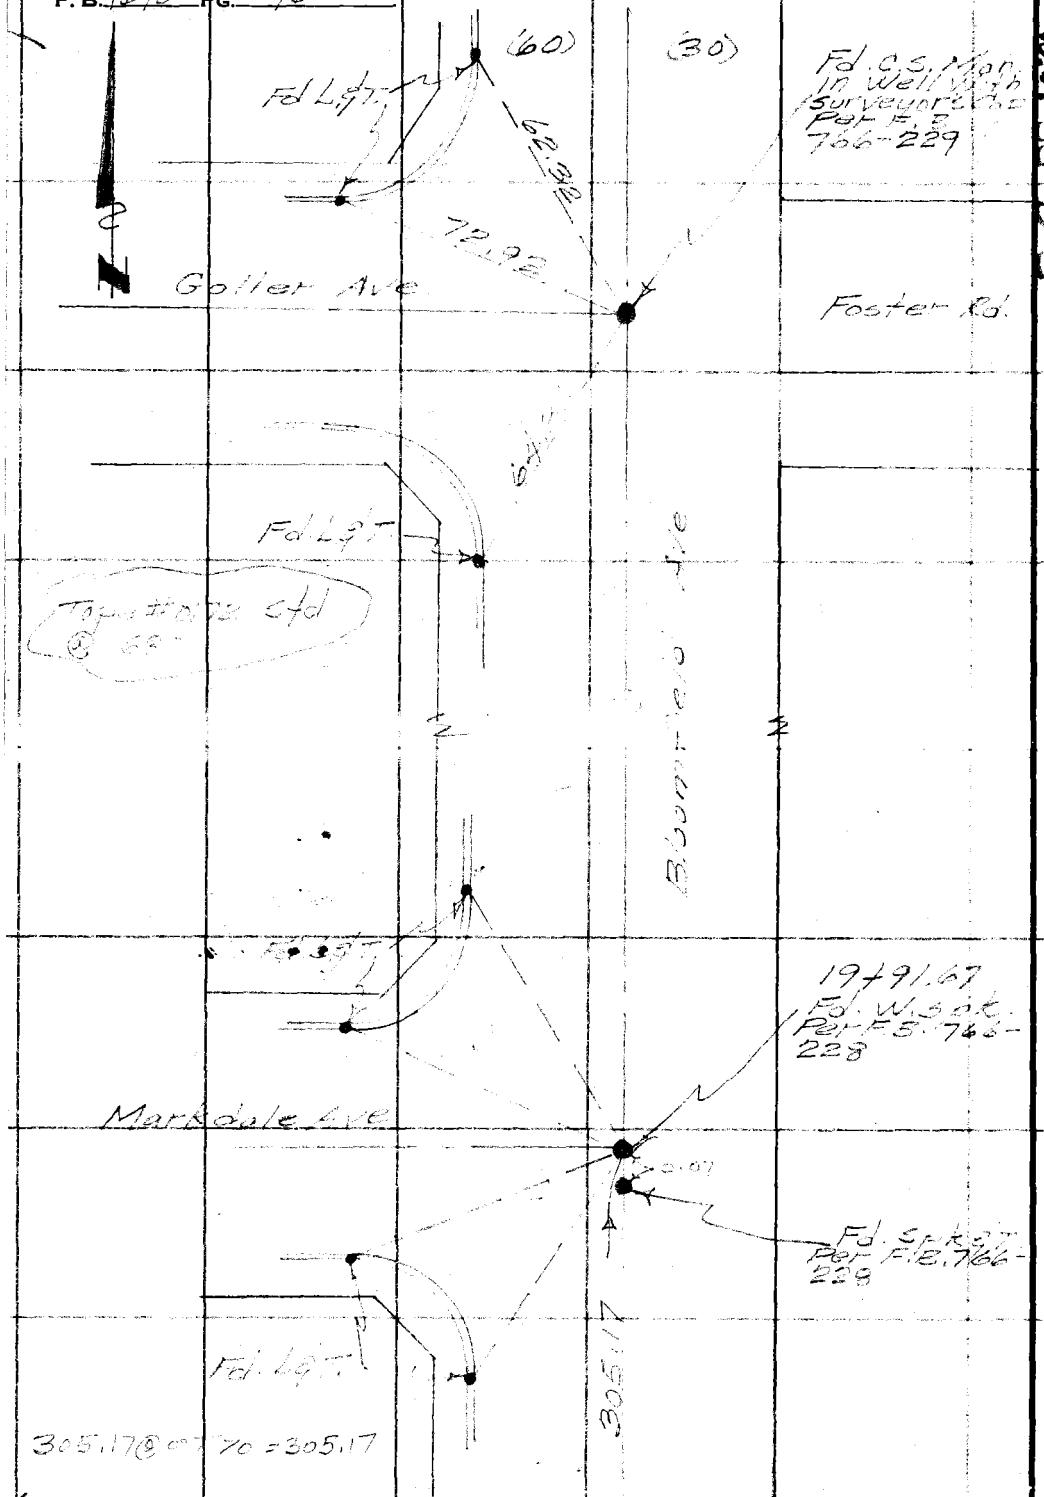

Cont. on Top Pg. 77

RETURN TO
LOS ANGELES COUNTY SURVEYOR
726 LOS ANGELES COUNTY
ENGINEERING BLDG.

Do not extend notes this side of this line.

Note: Any Additions or Changes on This Sheet Must be Made or Circled in Red Ink With Date and Name of Person Making Change.

Notes Ck'd by [illegible]	Survey of Bloomfield [illegible]
Map No.	W. O. 0074.4 Tape No. [illegible] St'd. [illegible] °F
Office Work RU Green	Surveyed by Dougherty
Checked	Notes JVD Date 8-24-55
Date	Indexed A. C. Johnson

F. B. [illegible] Pg. 77

W.S. 33-D-3

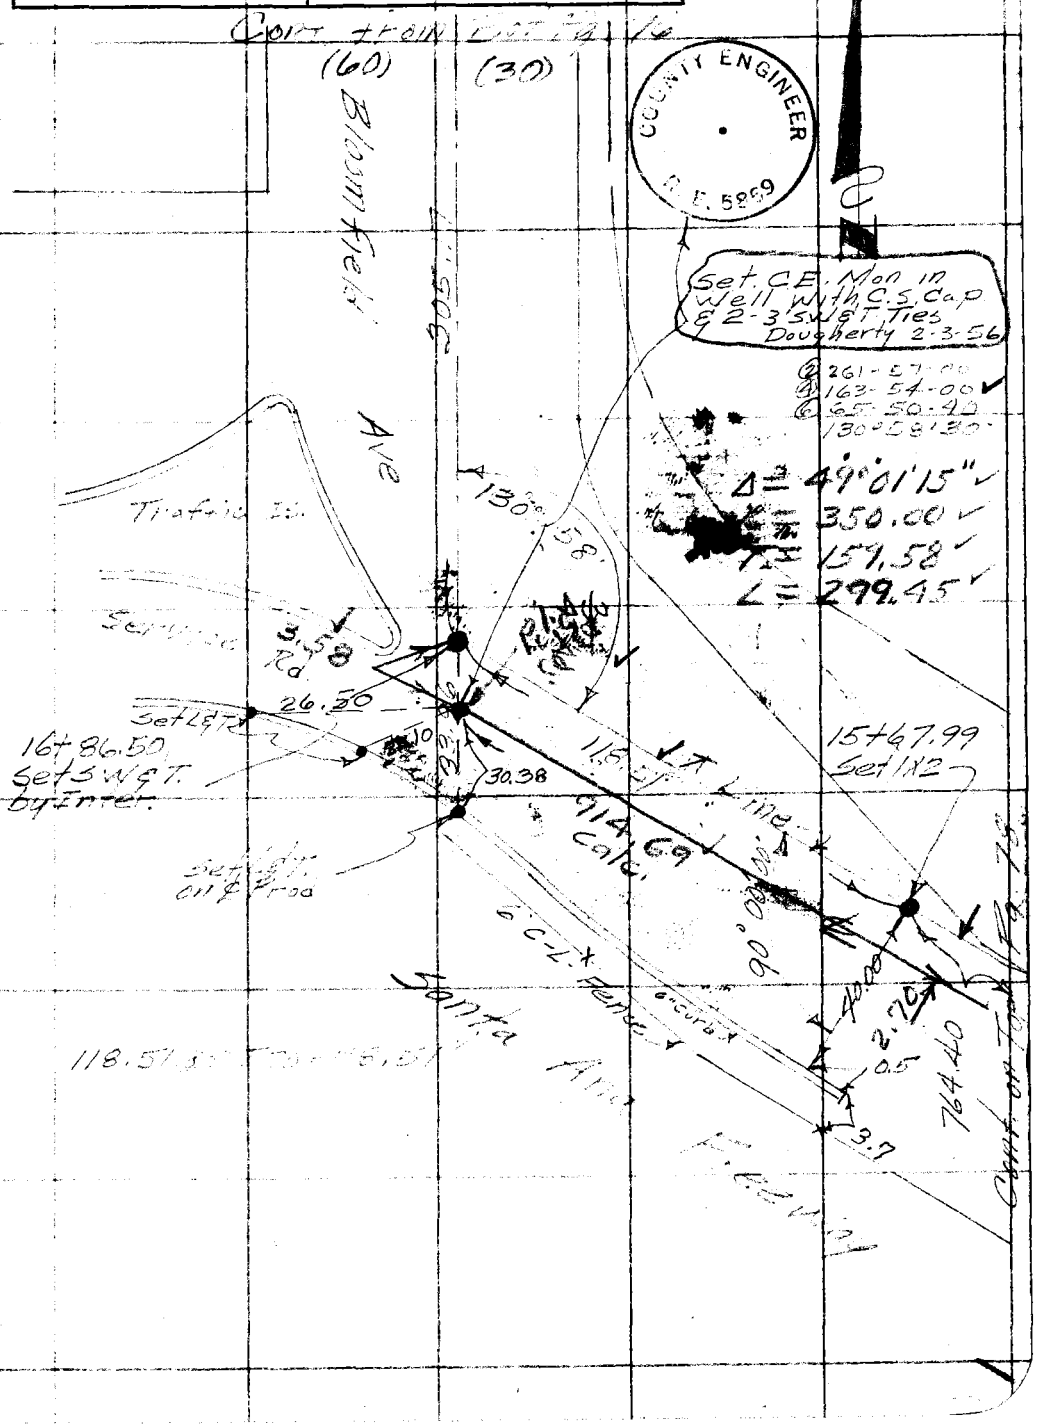

Note: Any Additions or Changes on This Sheet Must be Made or Circled in Red Ink With Date and Name of Person Making Change.

Do not extend notes this side of this line.

RETURN TO
LOS ANGELES COUNTY SURVEYOR
726 LOS ANGELES COUNTY
ENGINEERING BLDG.

76F3095 S&E #247. 8-54

F.B. 1670 PG. 78

COUNTY ENGINEER
R. E. 5869

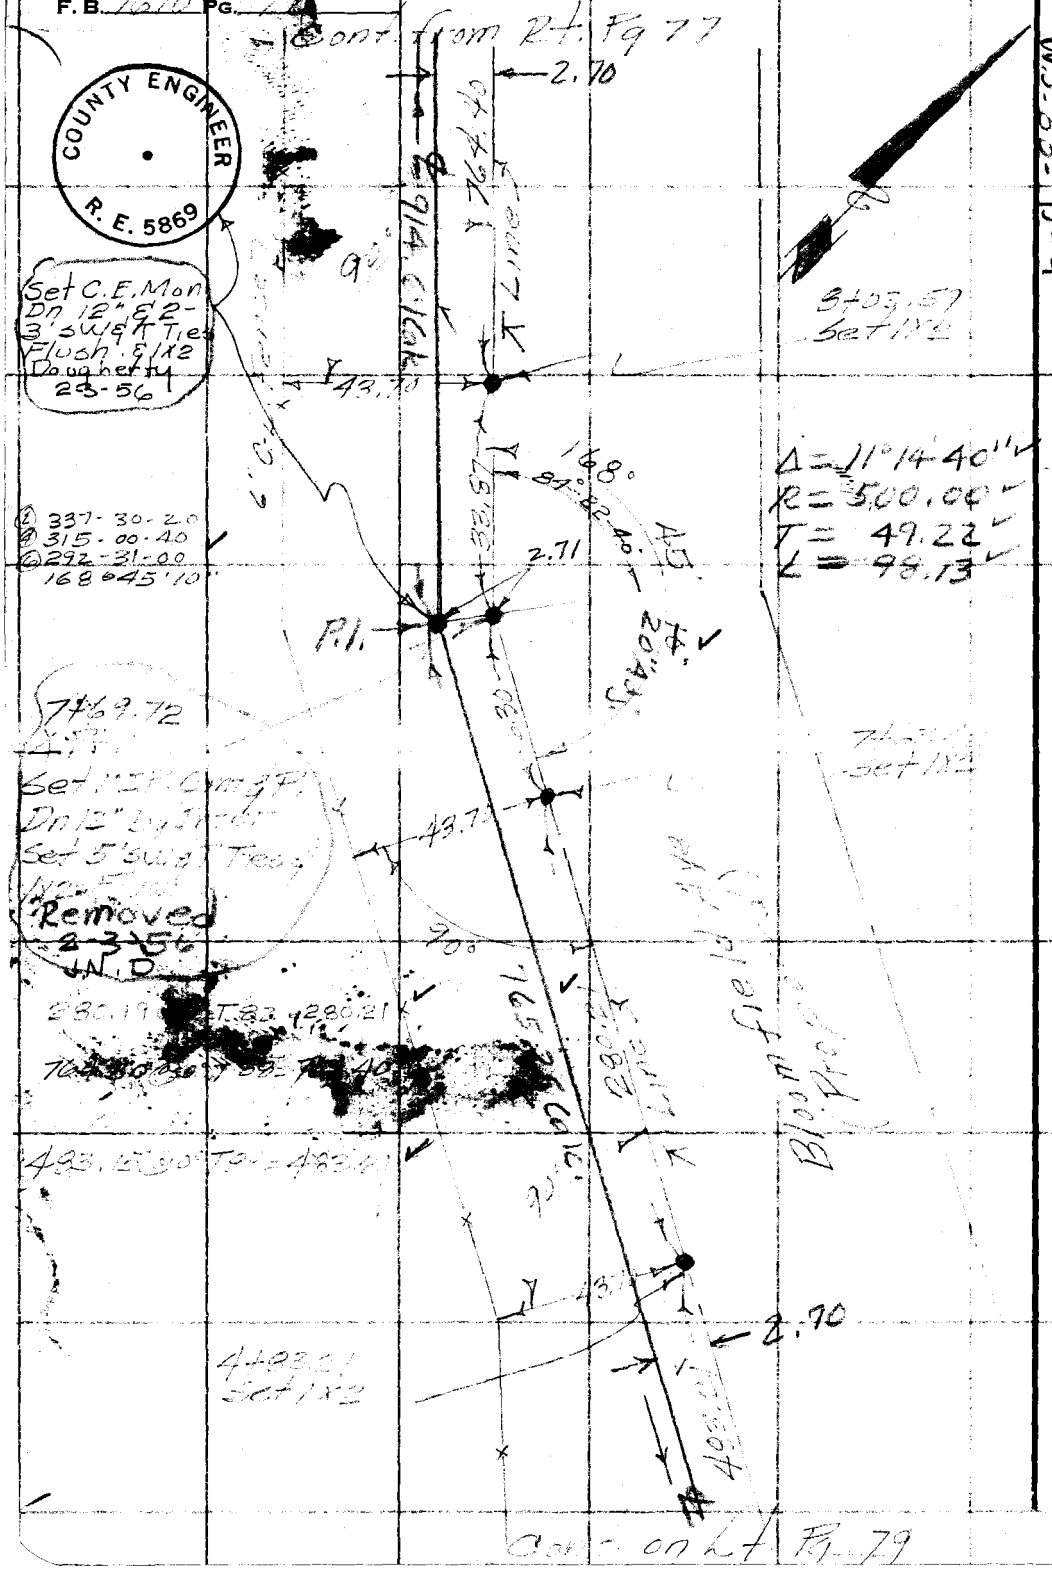

W.S.-33-D-4

RETURN TO
LOS ANGELES COUNTY SURVEYOR
726 LOS ANGELES COUNTY
ENGINEERING BLDG.

Do not extend notes this side of this line.

Note: Any Additions or Changes on This Sheet Must be Made or Circled in Red Ink With Date and Name of Person Making Change.

Notes Ck'd by [illegible]	Survey of Bloomfield Ave
Map No.	W. O. [illegible] Tape No. [illegible] St'd. 68 °F
Office Work R L Green	Surveyed by [illegible]
Checked	Notes [illegible] Date [illegible]
Date	Indexed E. C. Johnson

F. B. [illegible] PG. 79

W.S. 33, 34, D4, H4

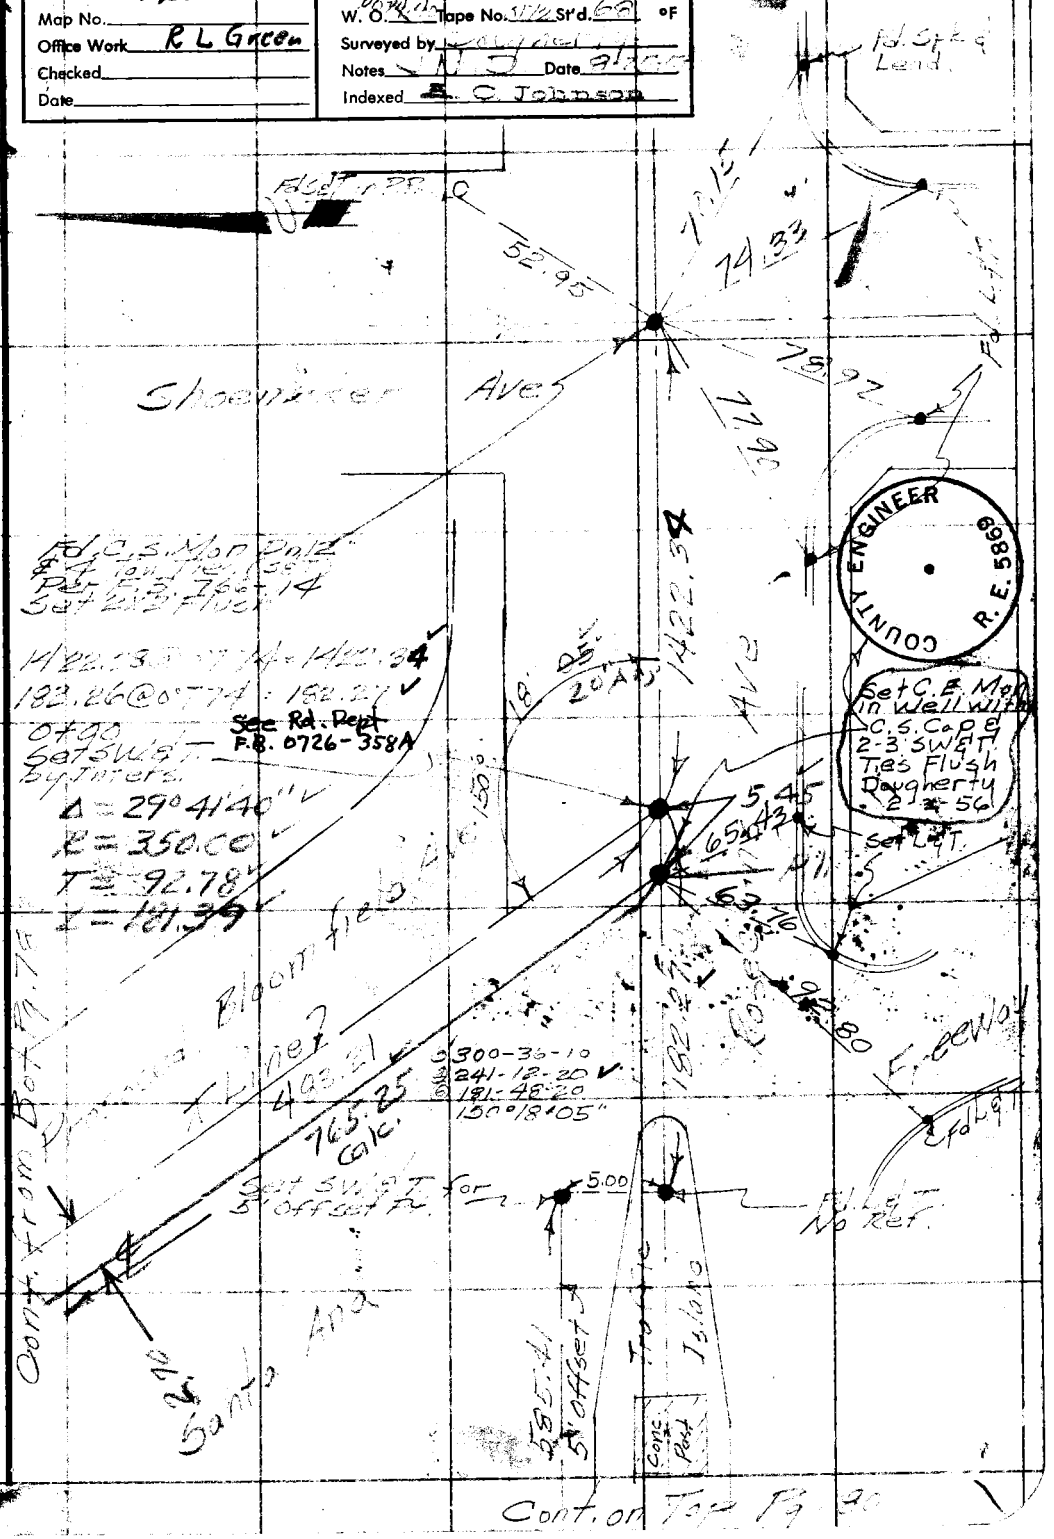

COUNTY ENGINEER R. E. 5869

Note: Any Additions or Changes on This Sheet Must be Made or Circled in Red Ink With Date and Name of Person Making Change.

Do not extend notes this side of this line.

RETURN TO
LOS ANGELES COUNTY SURVEYOR
726 LOS ANGELES COUNTY
ENGINEERING BLDG.

76F309S S&E #247. 8-54

F.B. 1670 PG. 80

Cont. from Bot Pg 79

W.S. 33-D-4

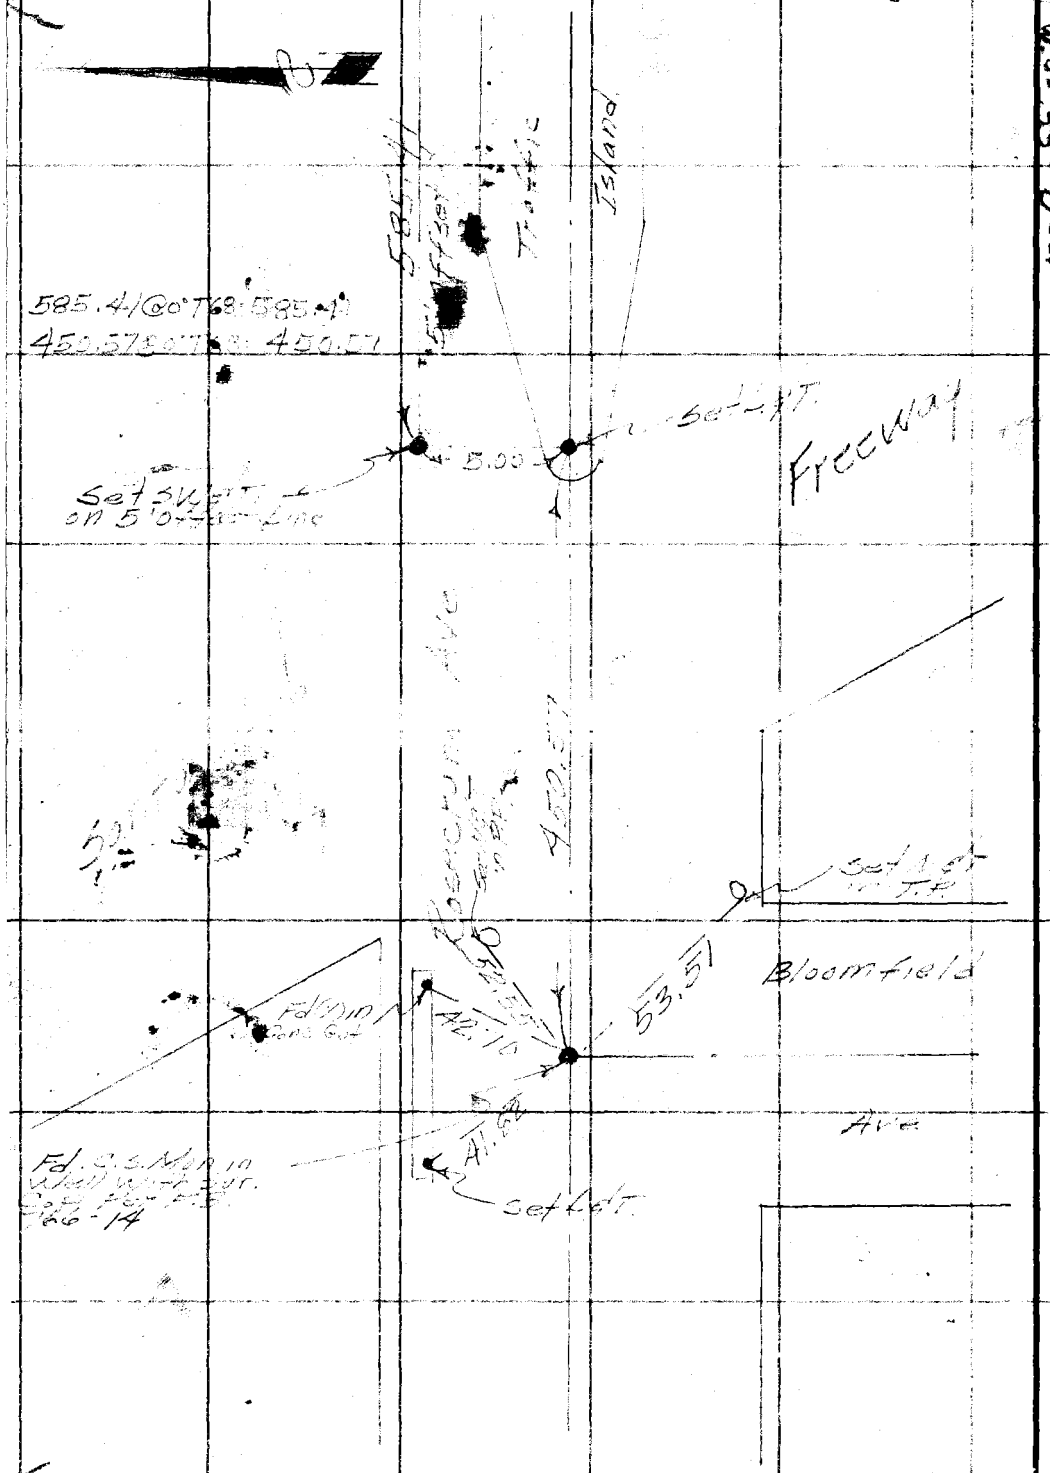

RETURN TO
LOS ANGELES COUNTY SURVEYOR
726 LOS ANGELES COUNTY
ENGINEERING BLDG.

Do not extend notes this side of this line.

Note: Any Additions or Changes on This Sheet Must be Made or Circled in Red Ink With Date and Name of Person Making Change.

Notes Ck'd by	Survey of Bloomfield Ave
Map No.	W. O. [illegible] Tape No. St'd. °F
Office Work	Surveyed by [illegible]
Checked	Notes JWD Date 8-25-55
Date	Indexed A. C. Johnson

F. B. [illegible] PG. [illegible]

J.N. 0074.40

Bloomfield Ave

Location of Improvements

From Rosecrans Ave [illegible] to

Markdale Ave

8-25-55

[illegible]

Note: Any Additions or Changes on This Sheet Must be Made or Circled in Red Ink With Date and Name of Person Making Change.

Do not extend notes this side of this line.

RETURN TO
LOS ANGELES COUNTY SURVEYOR
726 LOS ANGELES COUNTY
ENGINEERING BLDG.

76F309S S&E #247. 8-54

F.B. 1670 PG. 82

Cont on Bot. Pg 83

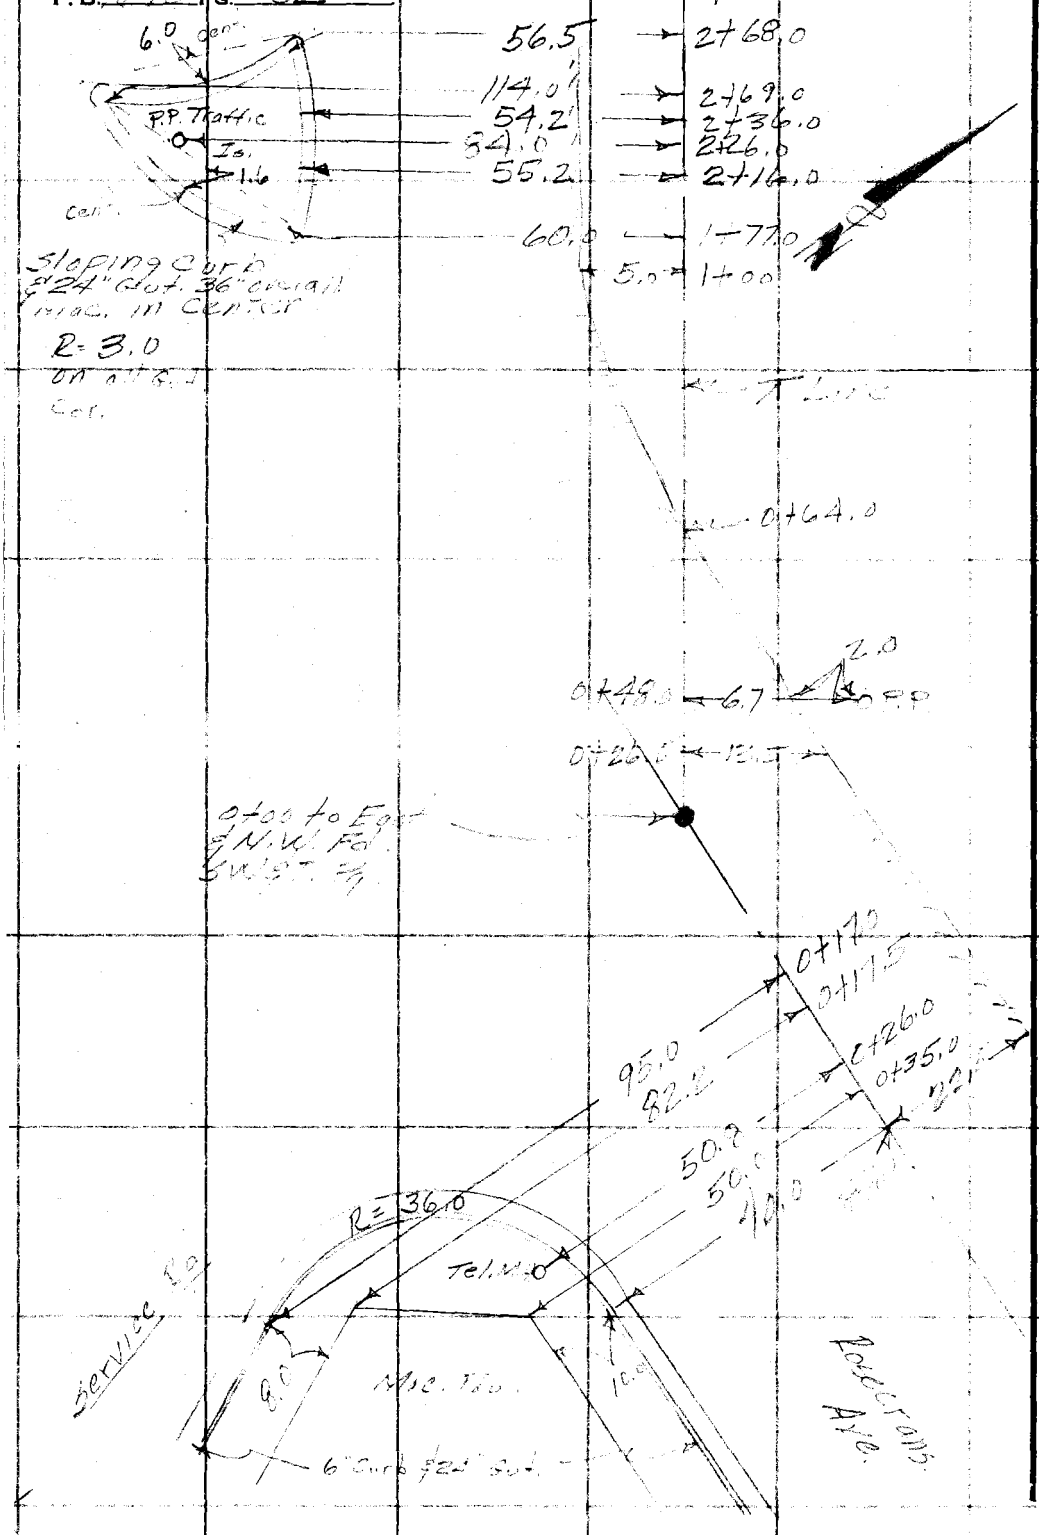

RETURN TO
LOS ANGELES COUNTY SURVEYOR
726 LOS ANGELES COUNTY
ENGINEERING BLDG.

Do not extend notes this side of this line.

Note: Any Additions or Changes on This Sheet Must be Made or Circled in Red Ink With Date and Name of Person Making Change.

Notes Ck'd by	Survey of Bloomfield Ave
Map No.	W. O. 8074.40 Tape No. St'd. °F
Office Work	Surveyed by Dougherty
Checked	Notes JND. Date 8-25-55
Date	Indexed K. C. Johnson

F. B. 1670 Pg. 82

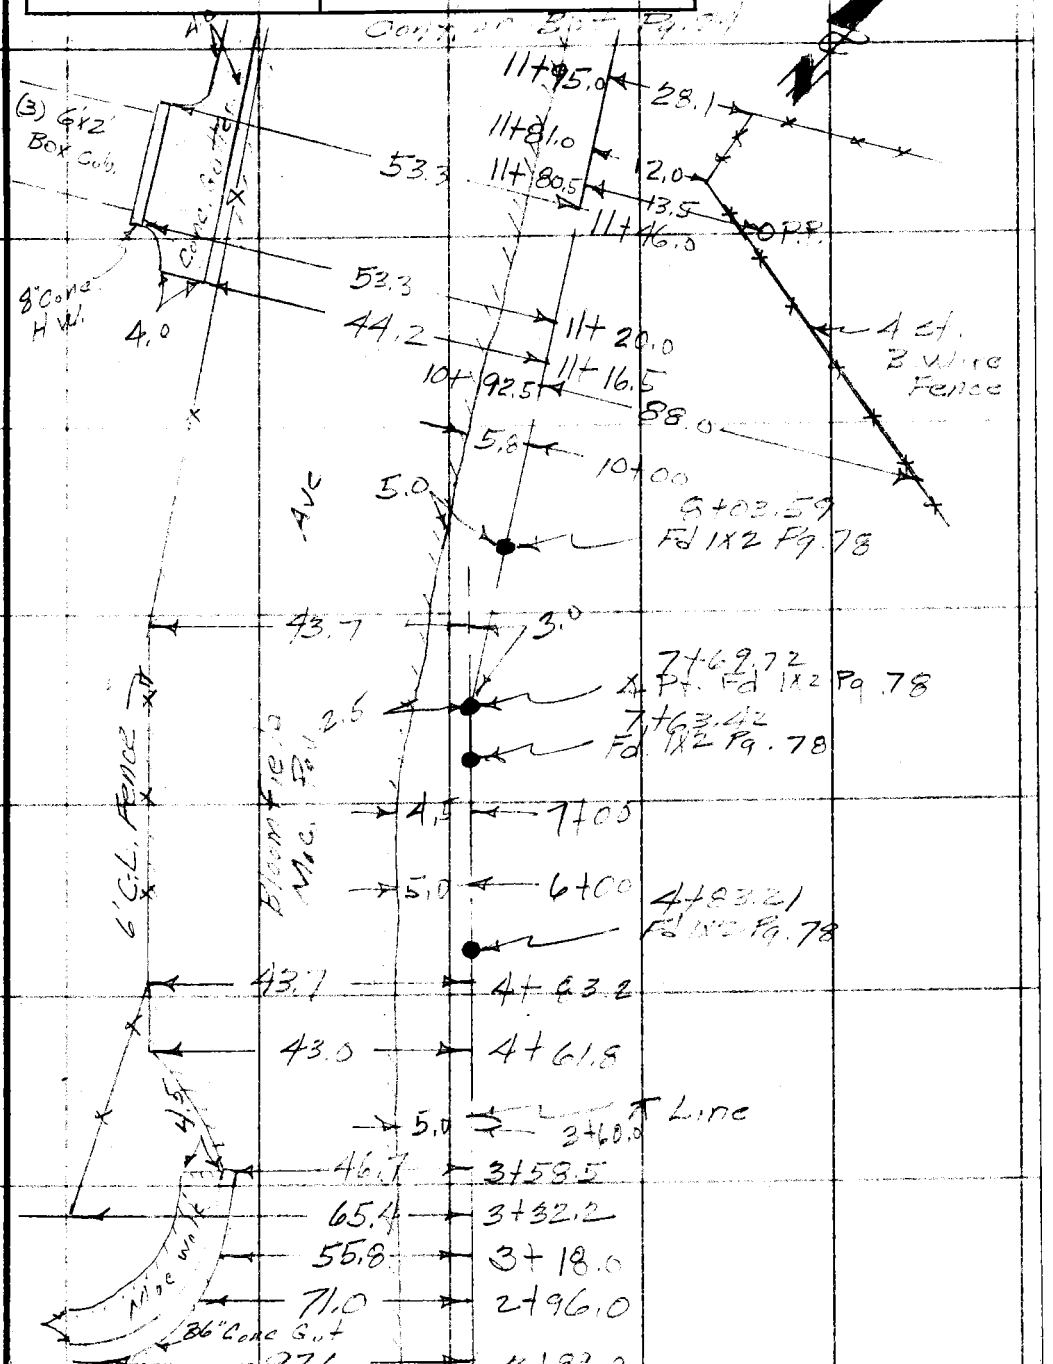

Note: Any Additions or Changes on This Sheet Must be Made or Circled in Red Ink With Date and Name of Person Making Change.

Do not extend notes this side of this line.

RETURN TO
LOS ANGELES COUNTY SURVEYOR
726 LOS ANGELES COUNTY
ENGINEERING BLDG.

76F309S S&E #247. 8-54

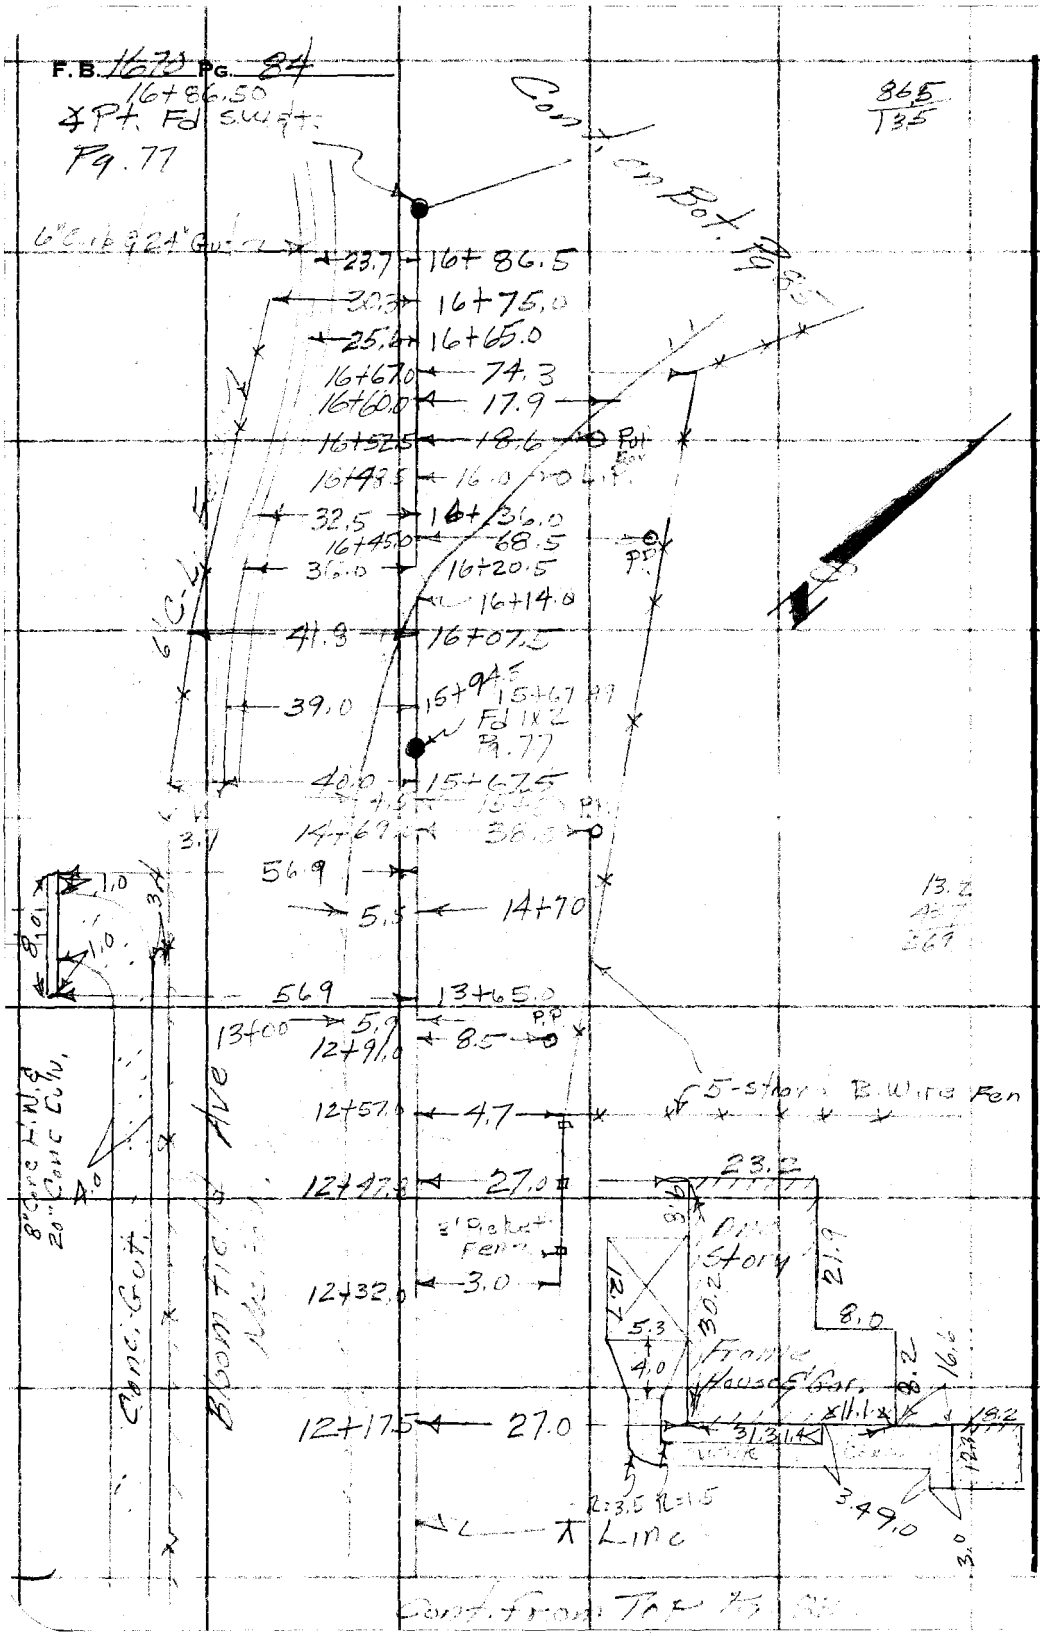

RETURN TO
LOS ANGELES COUNTY SURVEYOR
726 LOS ANGELES COUNTY
ENGINEERING BLDG.
Do not extend notes this side of this line.

Note: Any Additions or Changes on This Sheet Must be Made or Circled in Red Ink With Date and Name of Person Making Change.

Notes Ck'd by	Survey of Bloomfield Ave	F. B. 1670 Pg. 85
Map No.	W. O. 0074 A2 Tape No. St'd. °F	
Office Work	Surveyed by Dougherty	
Checked	Notes N.D. Date 8-26-55	
Date	Indexed A. C. Johnson	

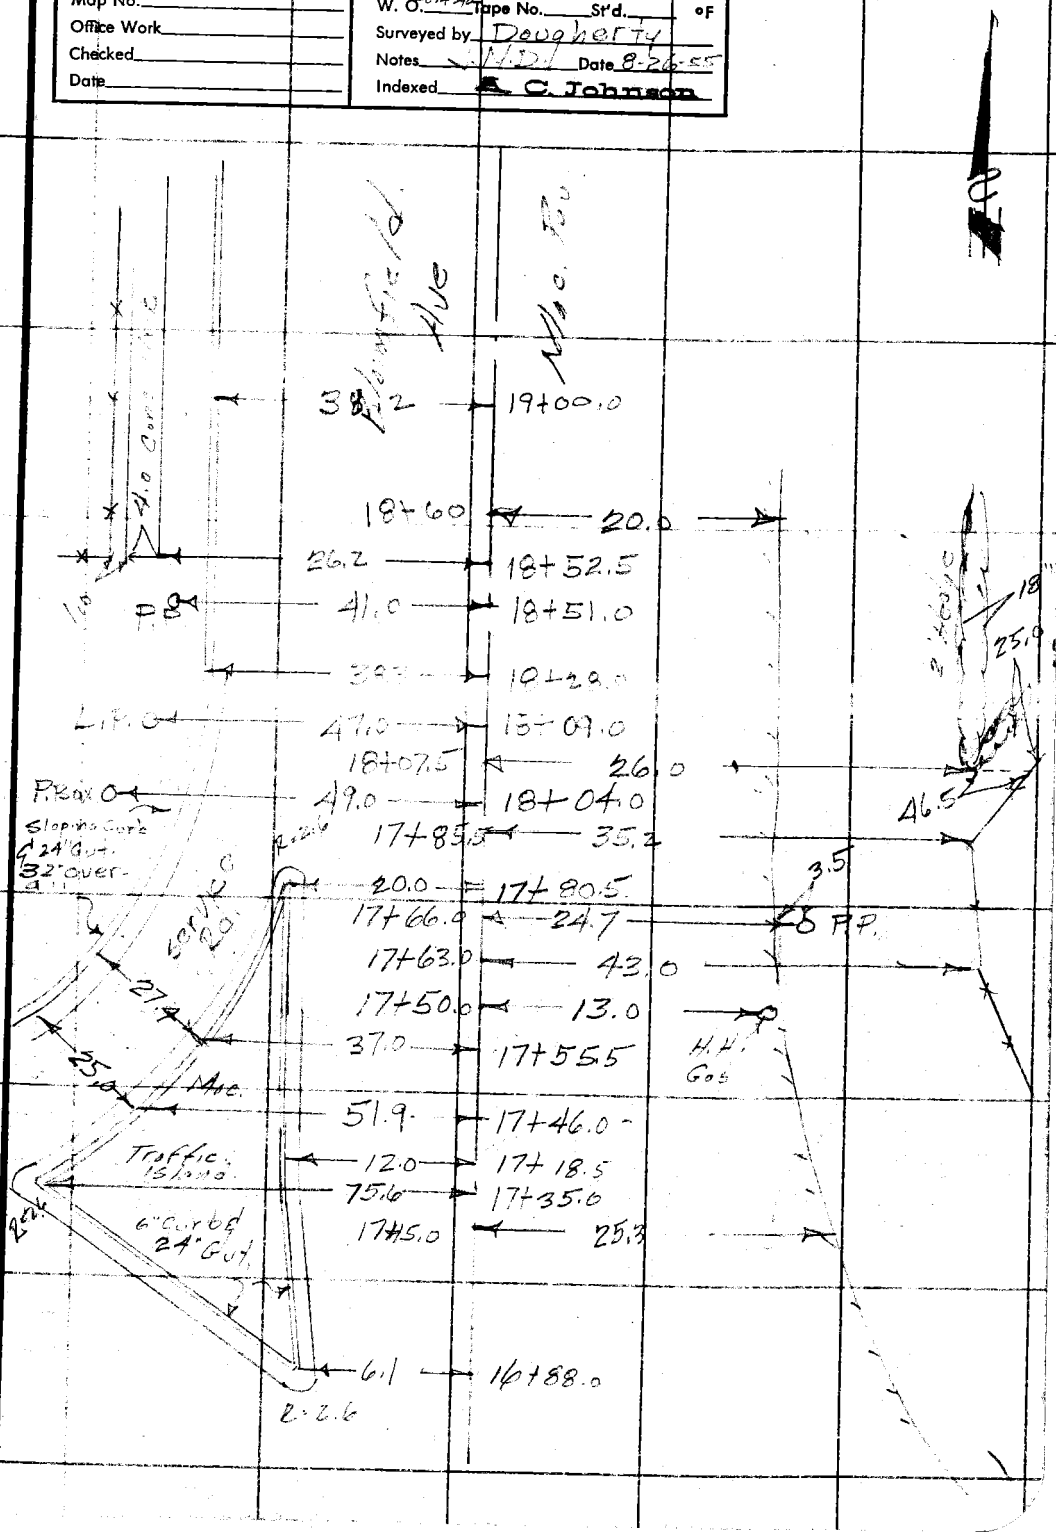

Note: Any Additions or Changes on This Sheet Must be Made or Circled in Red Ink With Date and Name of Person Making Change.

Do not extend notes this side of this line.

RETURN TO
LOS ANGELES COUNTY SURVEYOR
726 LOS ANGELES COUNTY
ENGINEERING BLDG.

7 of 3095 S&E #247. 8-54

F. B. 1670 PG. 94