Notes Ck'd by	Survey of	F.B. 1806 Pg.
Map No.	JN Tape Std °F	
Office Work	Surveyed by	
Checked	Notes Date	
Date	Indexed	

ESHELMAN AVE. J.N. 8637

5-21	C.L.	Align. from Pacific Coast Hwy. to 240th St. and 238th St. to 231st.
23-100	Topo.	From Pacific Coast Hwy. to 231st St.
101-106	Tran. Line	On Appian Way between 262nd & 263rd.
107-117	Topo.	On Appian Way between 262nd & 263rd.

Microfilmed March '87

PLEASE RETURN TO
LOS ANGELES COUNTY ENGINEER
403 LOS ANGELES COUNTY ENGINEERING BLDG.

Note: Any Additions or Changes on this Sheet Must be Made or Circled in Red Ink With Date and Name of Person Making Change

Do not extend this side of this line.

F.B. _____ Pg. _____

Notes Ck'd by L. M. Fisher
Map No. B-2370
Office Work R. Green
Checked
Date Aug. 1953

Survey of ESHELMAN AVE
W. O. 8639 Tape No. 029 St'd 84 °F
Surveyed by E. H. BLANCHARD
Notes Date
Indexed A. C. Johnson

F. B. 1806 Pg. 5

ESHELMAN AVE

J.N. 8639

In the City of Lomita and runs north from the Pacific Coast Highway 2 miles ±

SEPT. 52'

REF

PARTY

Blanchard
Natopoff
Uharriet
Voge

Note: Any Additions or Changes on This Sheet Must be Made or Circled in Red Ink With Date and Name of Person Making Change.

Do not extend notes this side of this line.

RETURN TO
LOS ANGELES COUNTY SURVEYOR
726 LOS ANGELES COUNTY
ENGINEERING BLDG.

76F309S 247 2-51

RETURN TO
LOS ANGELES COUNTY SURVEYOR
726 LOS ANGELES COUNTY
ENGINEERING BLDG.

Note: Any Additions or Changes on This Sheet Must be Made or Circled in Red Ink With Date and Name of Person Making Change.

Do not extend notes this side of this line.

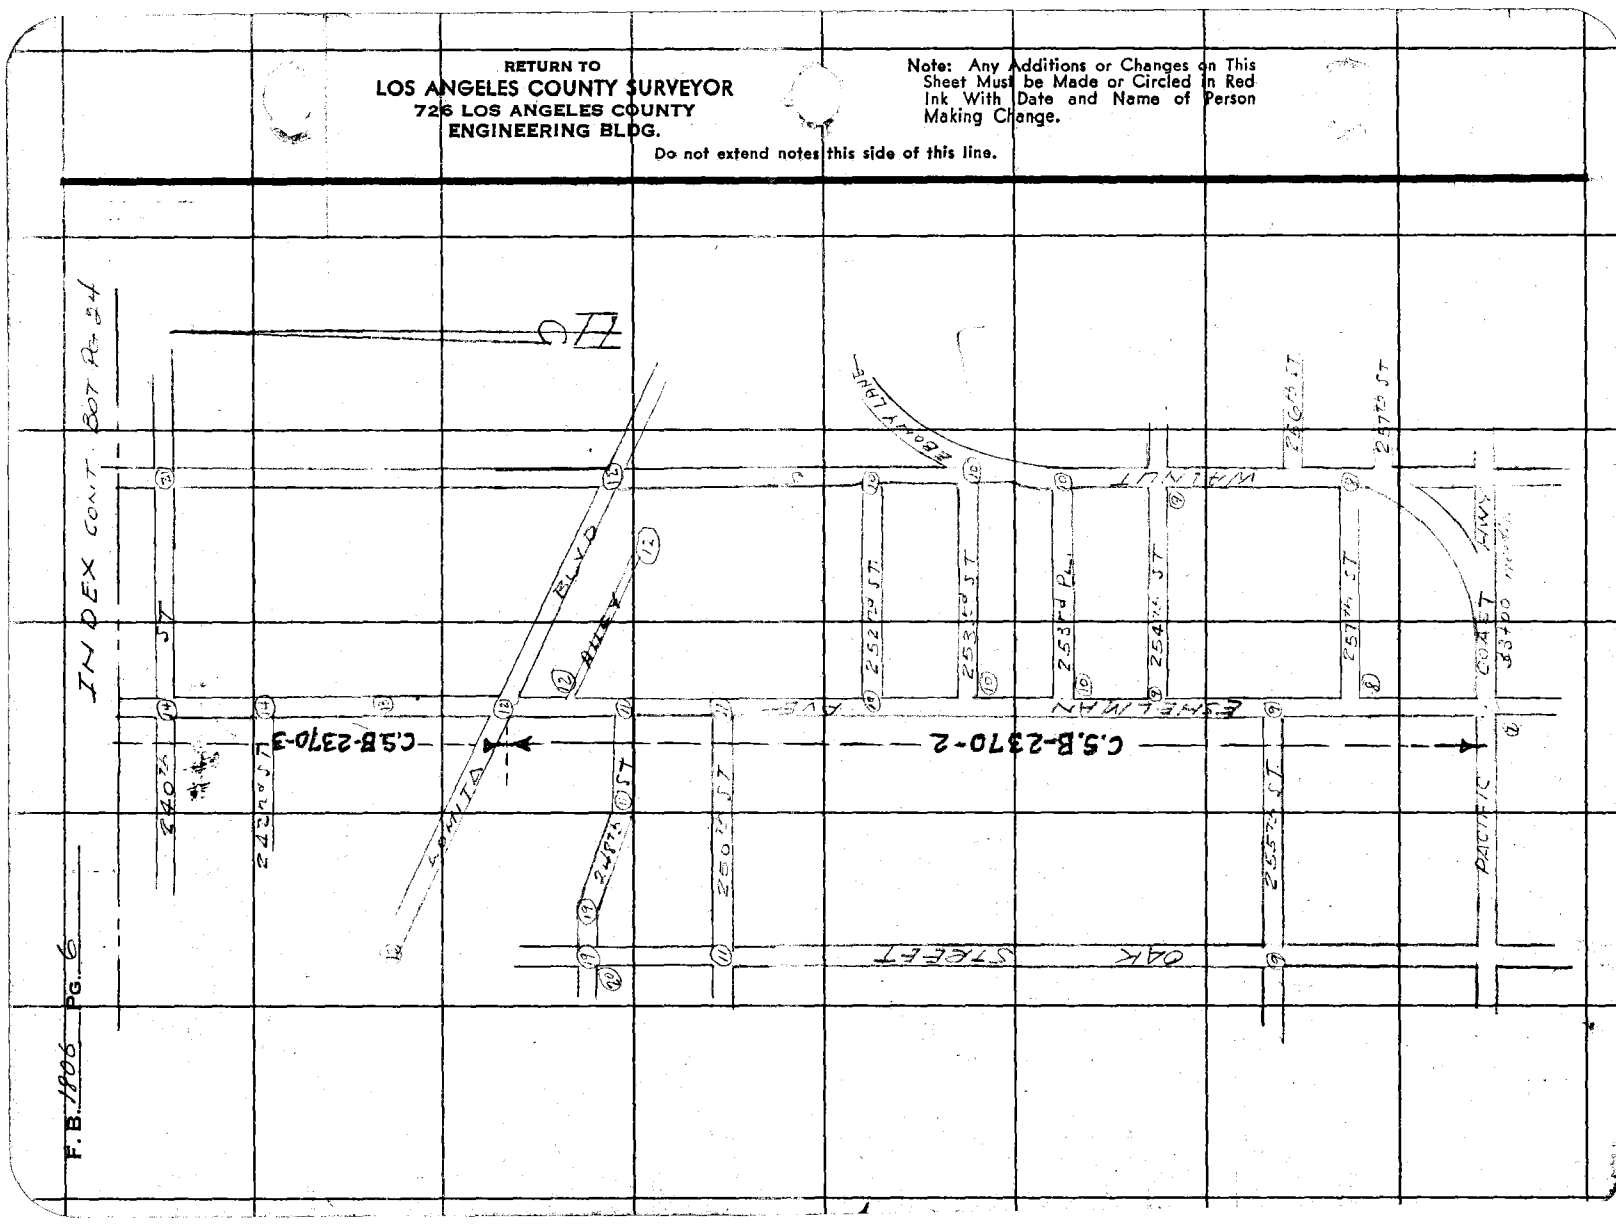

Notes Ck'd by KRM
Map No. C.S.B-2370-2
Office Work
Checked
Date

Survey of ESHELMAN AVE
W. O. 8629 Tape No. 227 St'd. 68 °F
Surveyed by F. H. BLANCHARD
Notes Date

F. B. 1806 Pg. 1

Note: Any Additions or Changes of This Sheet Must be Made or Circled in Red Ink With Date and Name of Person Making Change.

Do not extend notes this side of this line.

RETURN TO
LOS ANGELES COUNTY SURVEYOR
726 LOS ANGELES COUNTY
ENGINEERING BLDG.

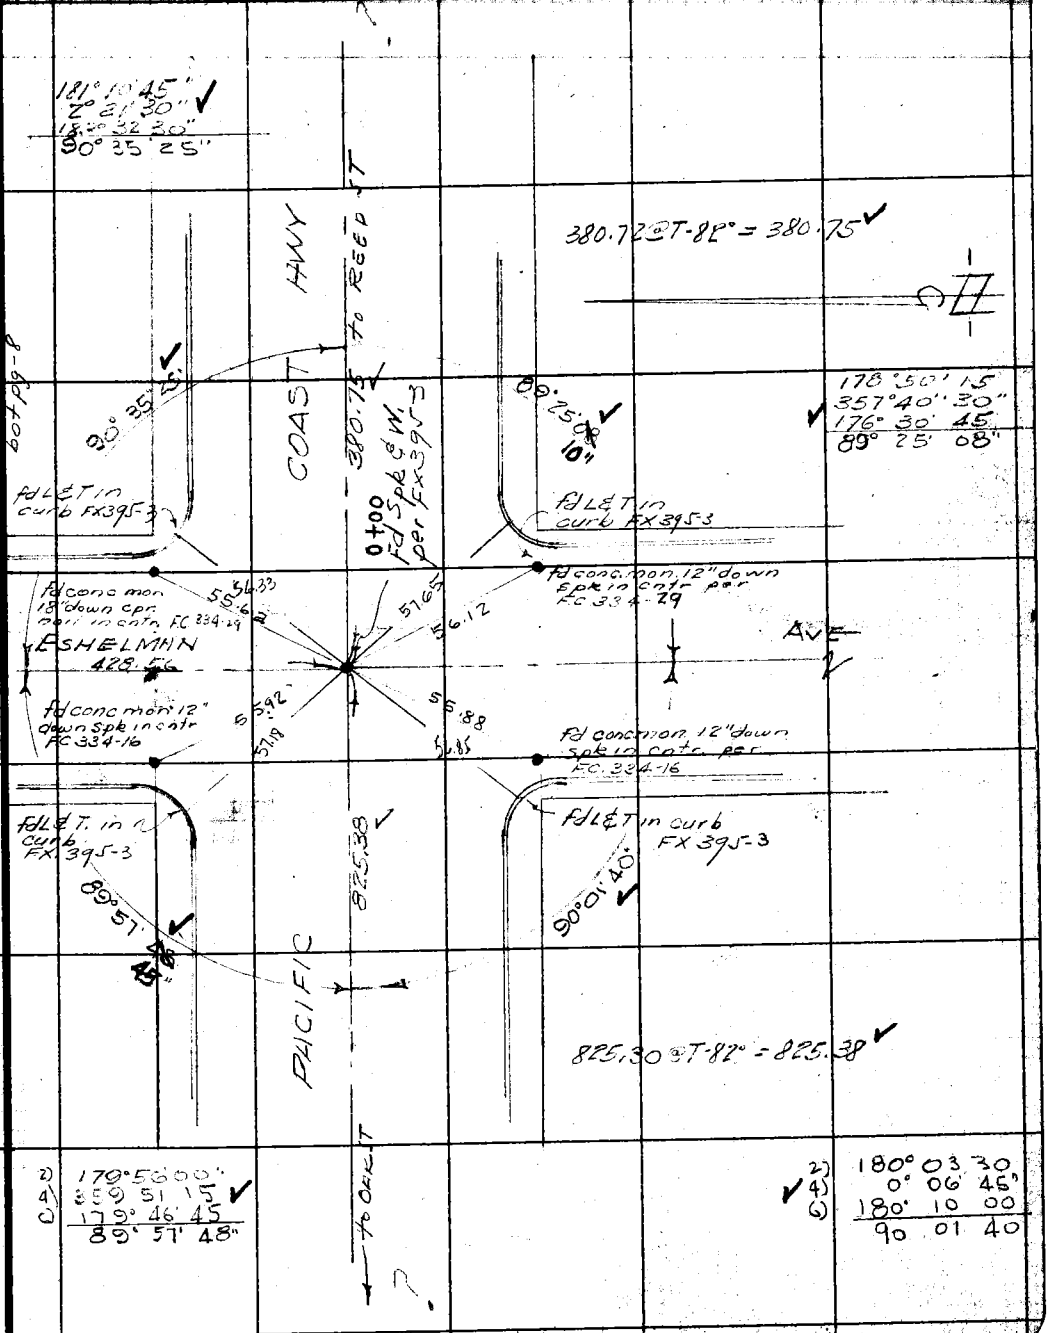

76F309S 247 2-51

F.B. 1806 PG. 8

rt side pg-9

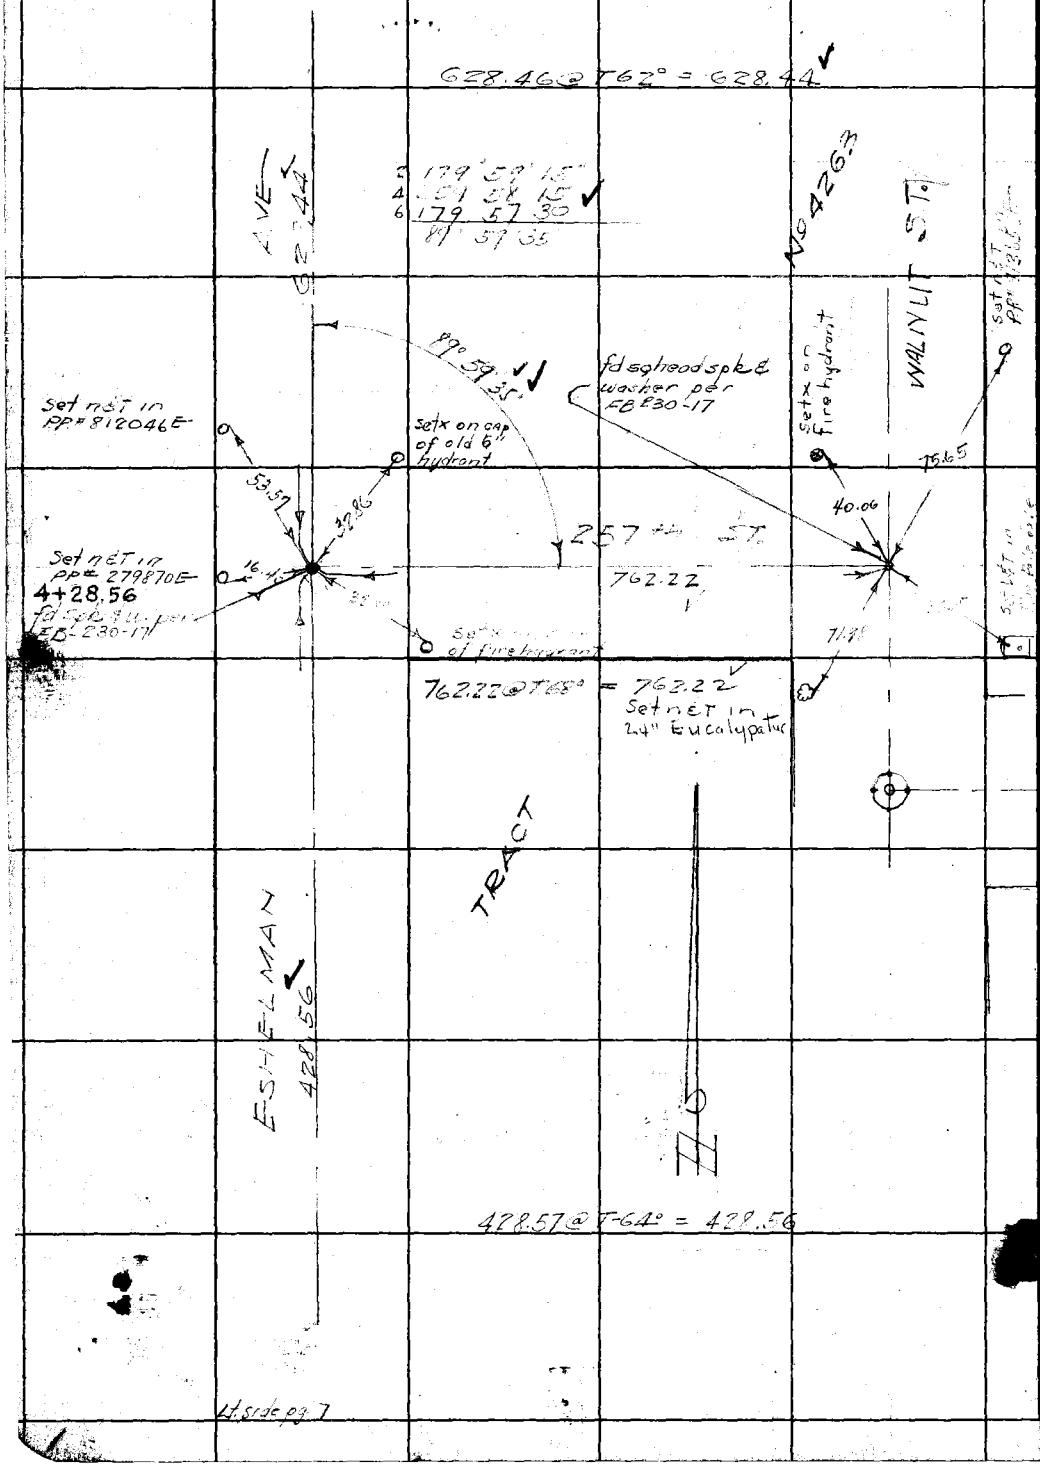

Lt. side pg. 7

RETURN TO
LOS ANGELES COUNTY SURVEYOR
725 LOS ANGELES COUNTY
ENGINEERING BLDG.

Do not extend notes this side of this line.

Note: Any Additions or Changes on This Sheet Must be Made or Circled in Red Ink With Date and Name of Person Making Change.

Notes Ck'd by KRM	Survey of ESHELMAN AVE
Map No. B-2370-2	W. O. 8637 Tape No. St'd °F
Office Work Green	Surveyed by F. H. BLANCHARD
Checked	Notes Date
Date Apr. 1953	Indexed

F. B. 1800

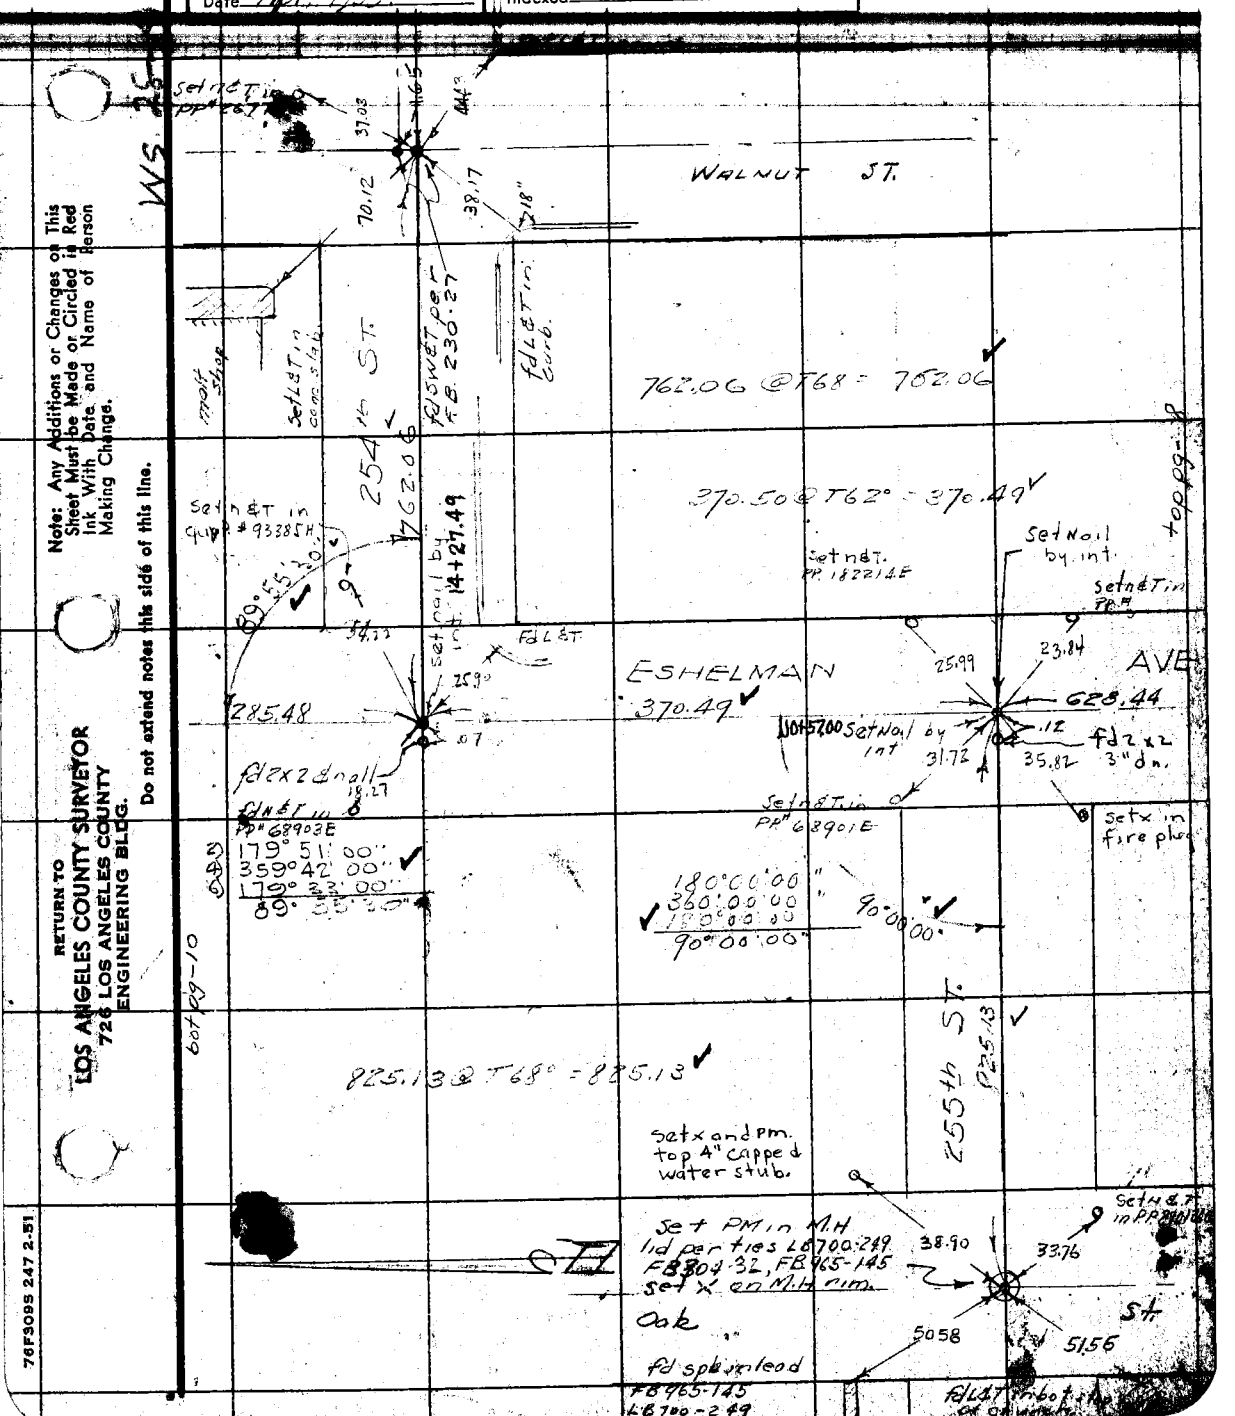

Note: Any Additions or Changes on This Sheet Must be Made or Circled in Red Ink With Date and Name of Person Making Change.

Do not extend notes this side of this line.

RETURN TO
LOS ANGELES COUNTY SURVEYOR
726 LOS ANGELES COUNTY
ENGINEERING BLDG.

76F3095 247 2-51

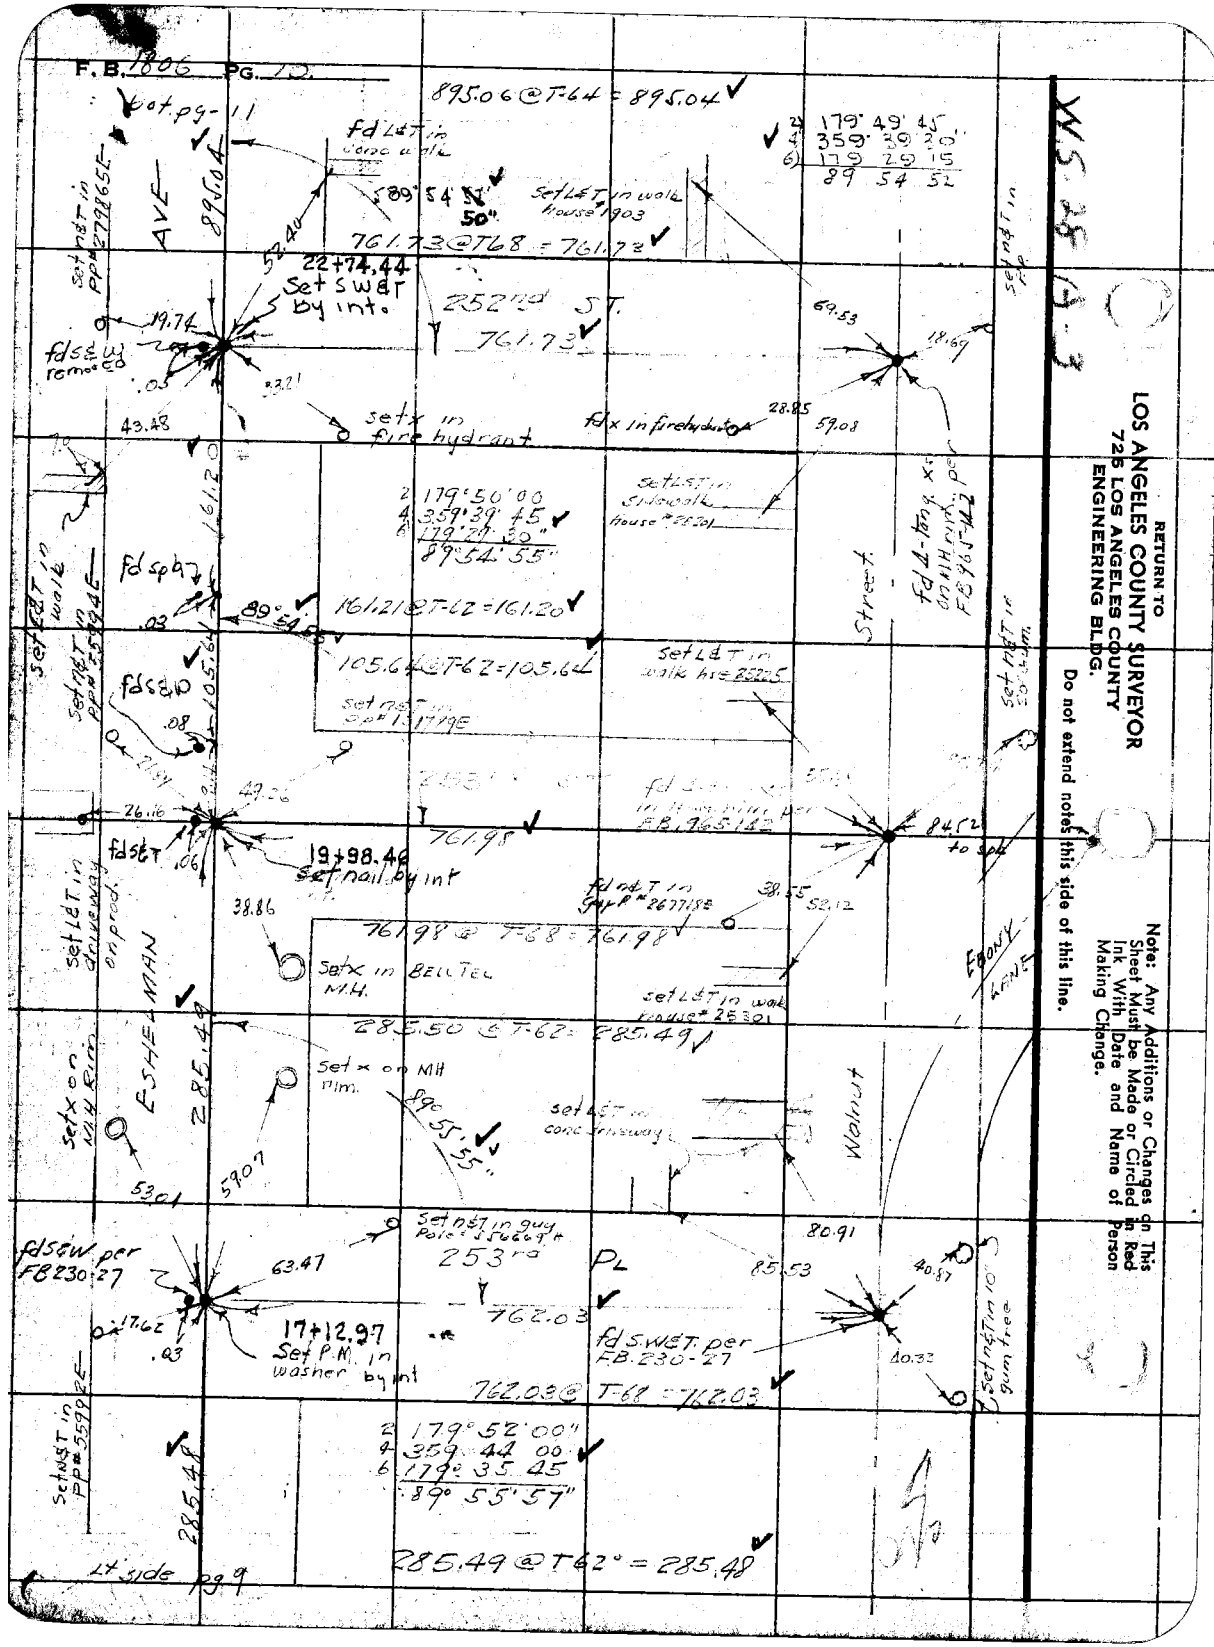

RETURN TO
LOS ANGELES COUNTY SURVEYOR
725 LOS ANGELES COUNTY
ENGINEERING BLDG.

Do not extend notes this side of this line.

Note: Any Additions or Changes on This Sheet Must be Made or Circled in Red Ink With Date and Name of Person Making Change.

Notes Ck'd by [illegible]	Survey of ESHELMAN AVE	F.B. 1806 Pg. 11
Map No. B-2370-2	W. O. 263 Tape No. [illegible] St'd 68 °F	
Office Work	Surveyed by E. H. BLANCHARD	
Checked	Notes Date	
Date Apr. 1922	Indexed	

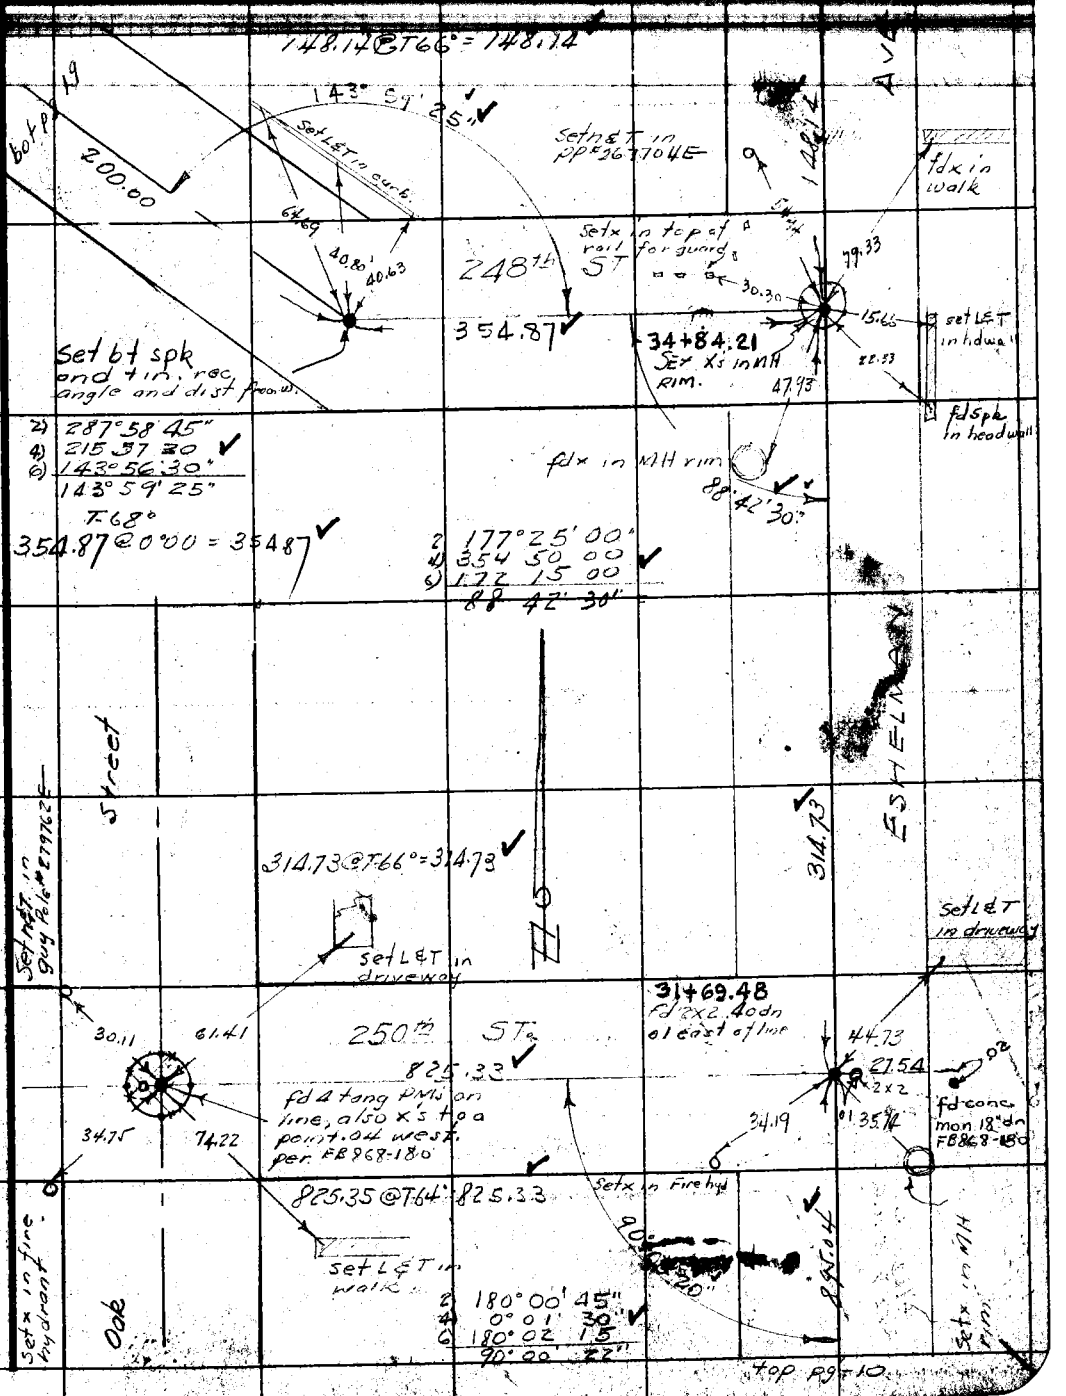

Note: Any Additions or Changes on This Sheet Must be Made or Circled in Red Ink With Date and Name of Person Making Change.

Do not extend notes this side of this line.

RETURN TO
LOS ANGELES COUNTY SURVEYOR
726 LOS ANGELES COUNTY
ENGINEERING BLDG.

76F309S 247 2-51

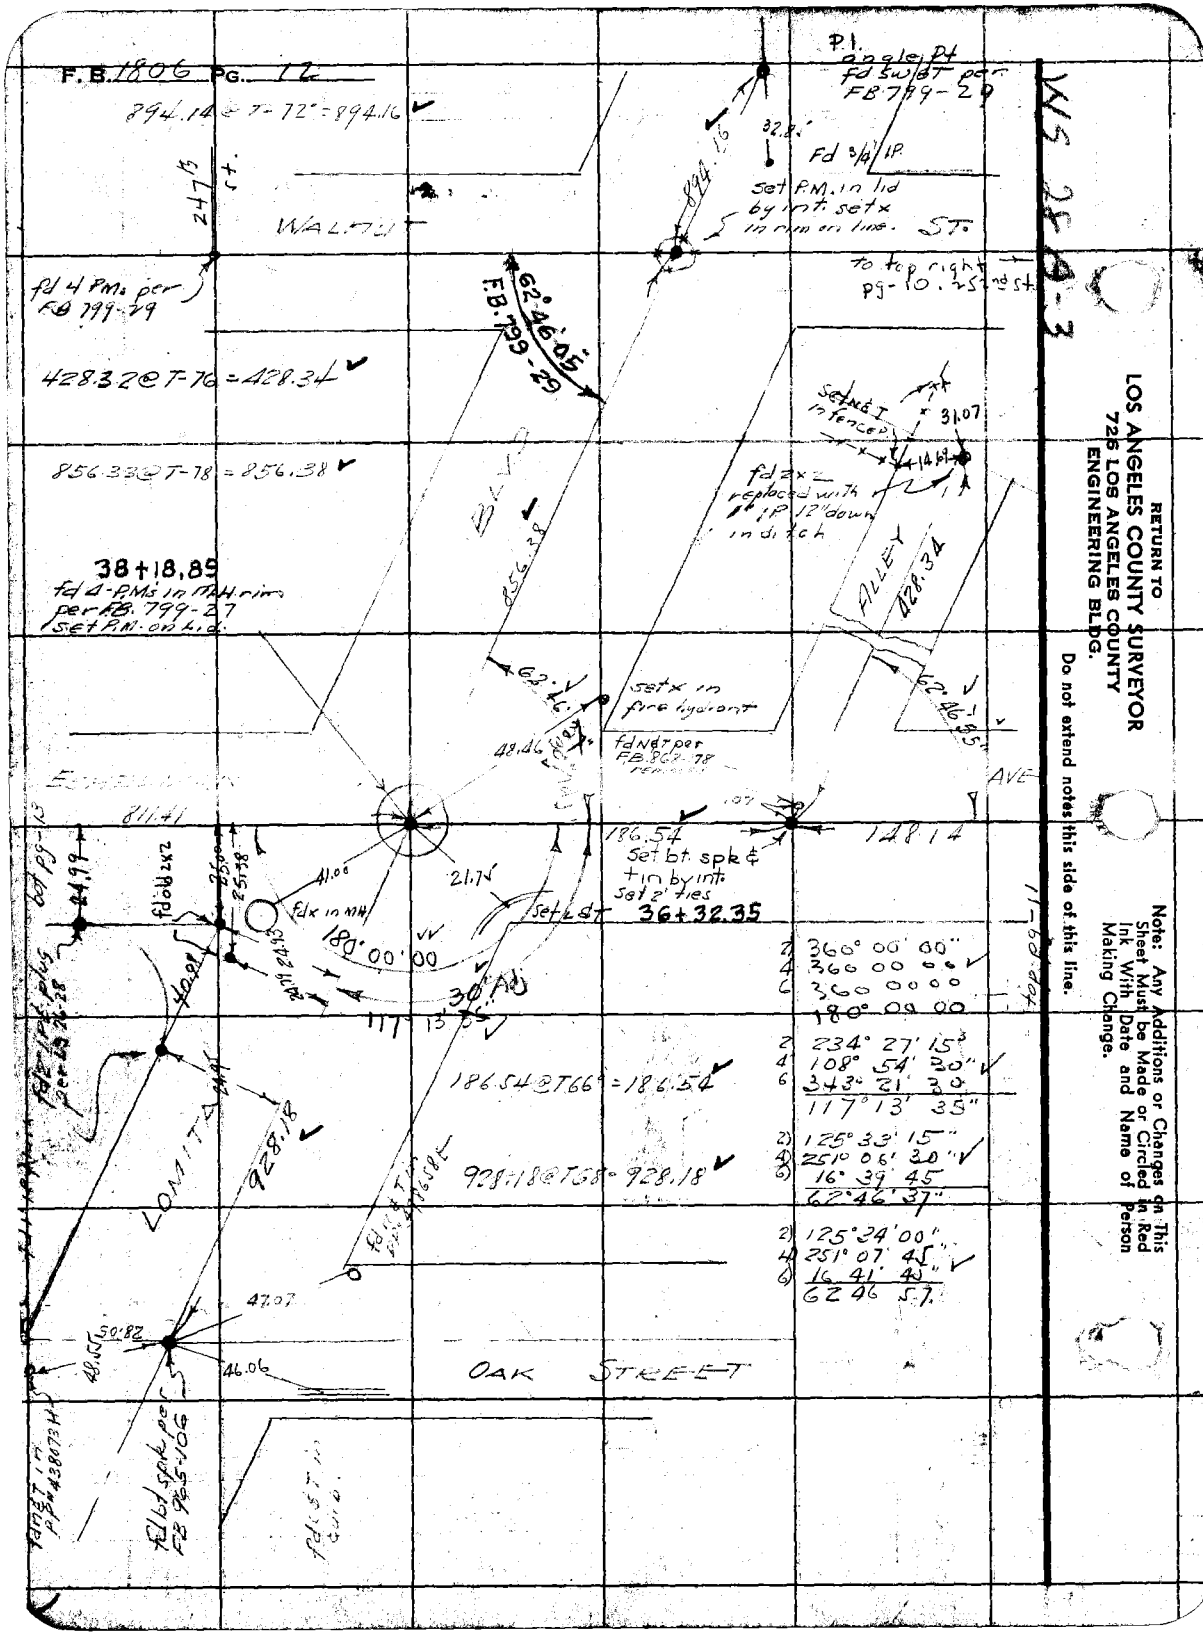

RETURN TO
LOS ANGELES COUNTY SURVEYOR
725 LOS ANGELES COUNTY
ENGINEERING BLDG.

Do not extend notes this side of this line.

Note: Any Additions or Changes on This Sheet Must be Made or Circled in Red Ink With Date and Name of Person Making Change.

F.B. 1806 Pg. 13

Notes Ck'd by KRM
Map No. B-2370-3
Office Work
Checked
Date Apr 1953

Survey of Esher Man Ave
W. O. 2639 Tape No. 029 St'd. 84 °F
Surveyed by F. H. BLANCHARD
Notes Date
Indexed

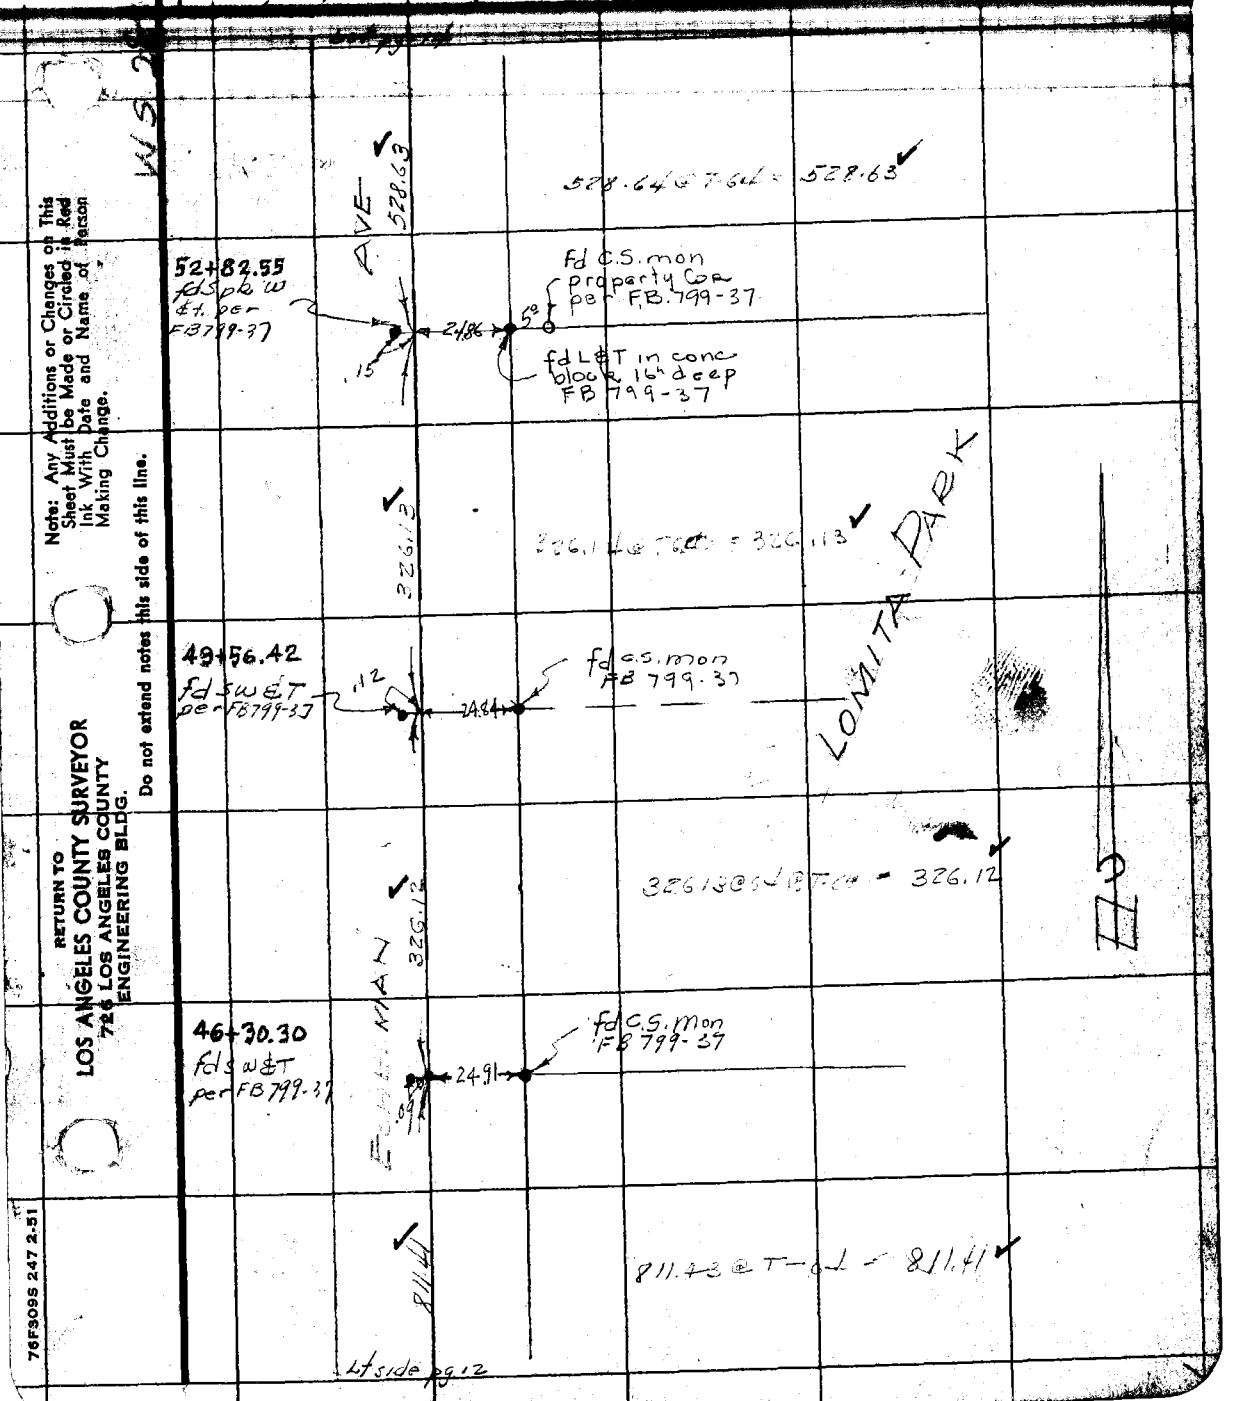

Note: Any Additions or Changes on This Sheet Must be Made or Circled in Red Ink With Date and Name of Person Making Change.

Do not extend notes this side of this line.

RETURN TO
LOS ANGELES COUNTY SURVEYOR
726 LOS ANGELES COUNTY
ENGINEERING BLDG.

76F309S 247 2-51

F.B. 1806 PG. 14

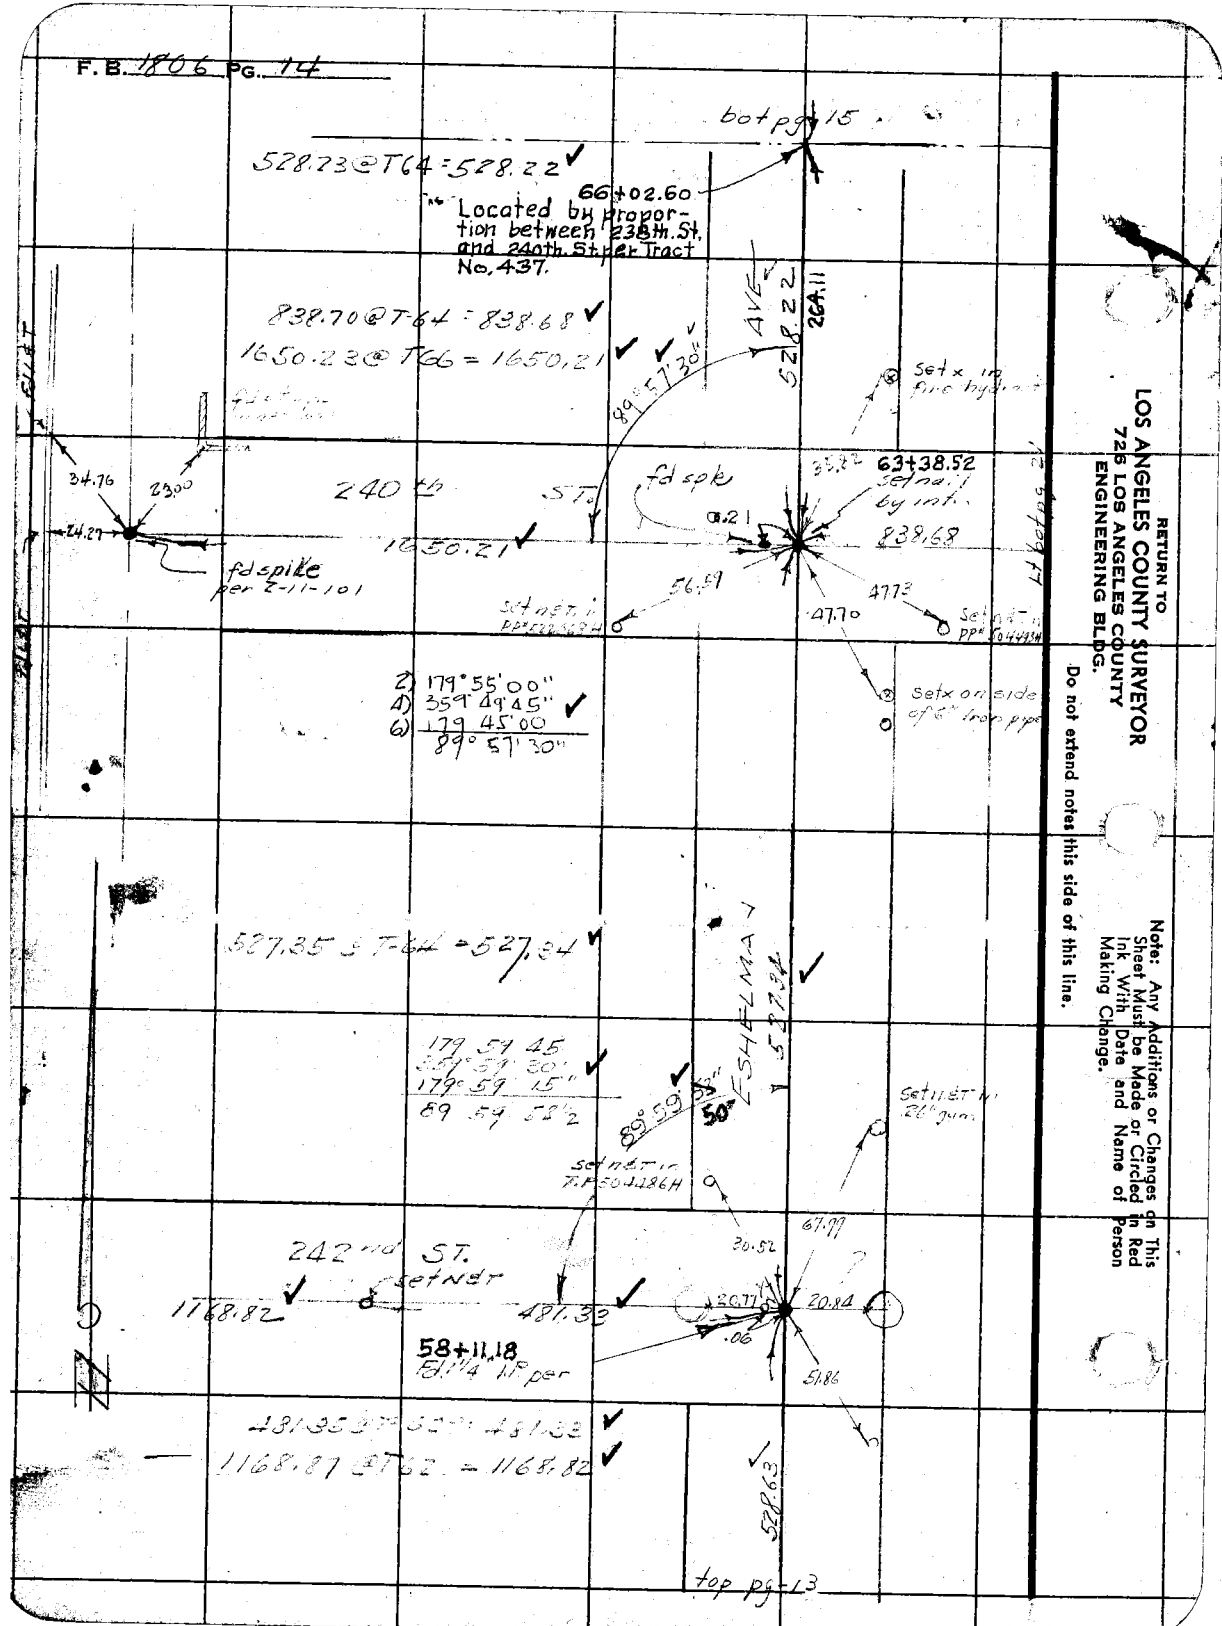

RETURN TO
LOS ANGELES COUNTY SURVEYOR
725 LOS ANGELES COUNTY
ENGINEERING BLDG.

Do not extend notes this side of this line.

Note: Any Additions or Changes on This Sheet Must be Made or Circled in Red Ink With Date and Name of Person Making Change.

F.B. 1806 Pg. 15

Map No. B-2370-3
Office Work
Checked D. M. Finley
Date

W. O. 8639 Tape No. 0109 St'd 138 °F
Surveyed by F. H. BLANCHARD
Notes F. H. BLANCHARD Date
Indexed

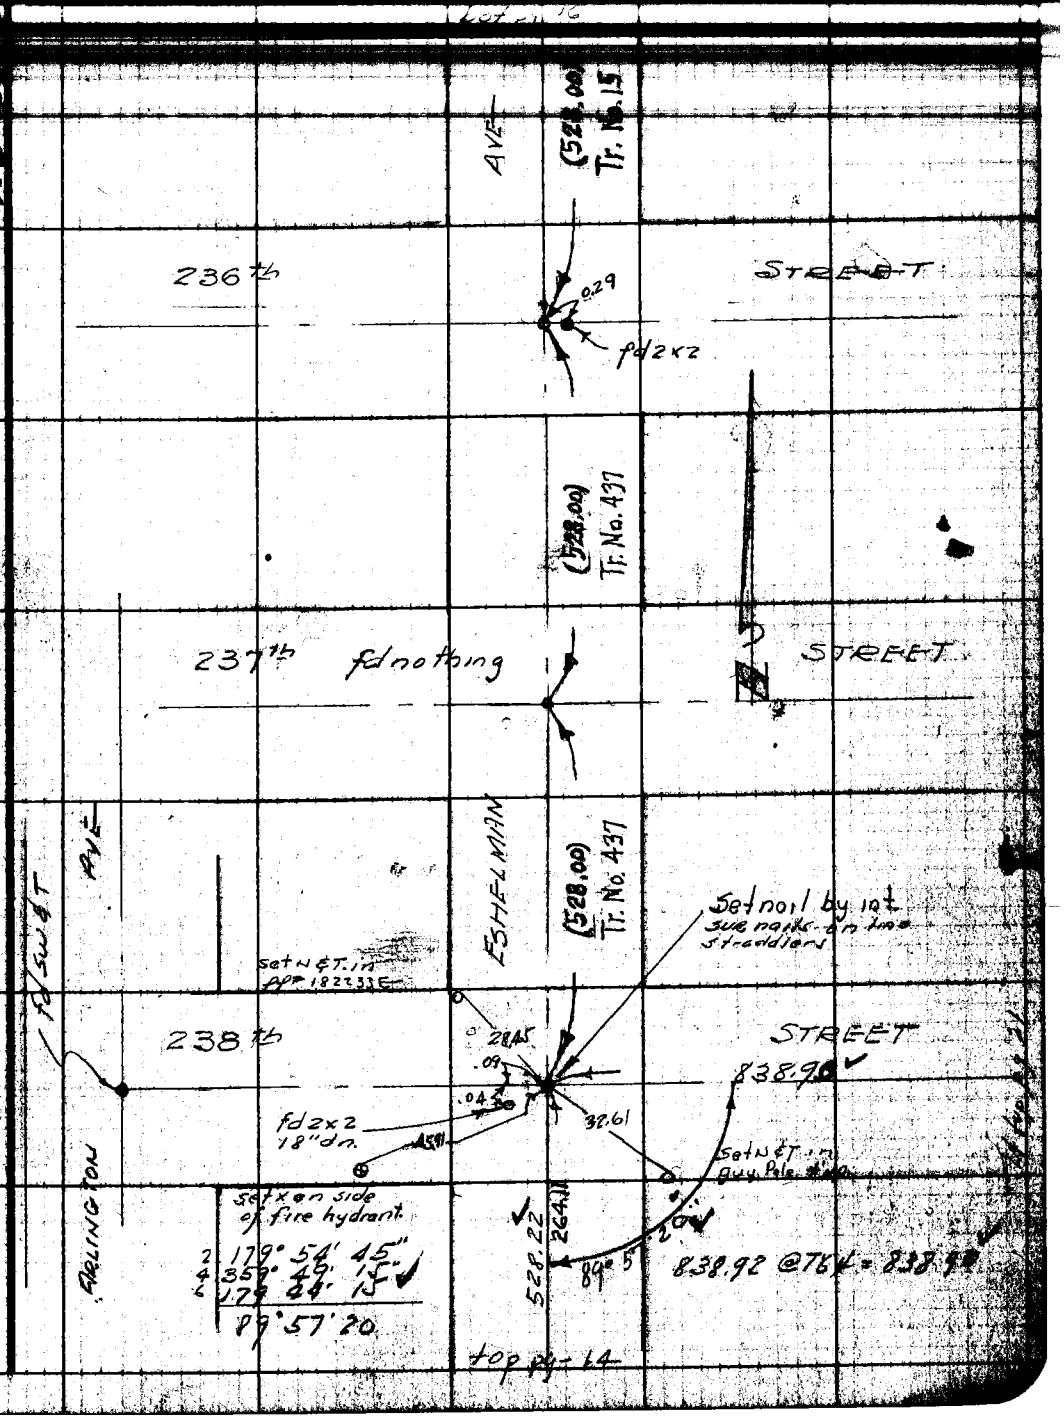

Note: Any Additions or Changes on This Sheet Must be Made or Checked in Red Ink With Date and Name of Person Making Change.

Do not extend notes on this side of this line.

RETURN TO
LOS ANGELES COUNTY SURVEYOR
726 LOS ANGELES COUNTY
ENGINEERING BLDG.

76F3095 247 2-51

F.B. 1806 PG. 16

top of pg 17

AVE

(124.84) Tr. No. 845

231ST ST.

0.39

fd wire spk

(528.00) Tr. No. 15

233rd

STREET

ESHELMAN

(528.00) Tr. No. 15

235th

0.28

fd 2x2

STREET

top pg 15

WS 26 B-2

RETURN TO
LOS ANGELES COUNTY SURVEYOR
726 LOS ANGELES COUNTY
ENGINEERING BLDG.

Do not extend notes this side of this line.

Notes: Any Additions or Changes on This Sheet Must be Made or Circled in Red Ink With Date and Name of Person Making Change.

Notes Ck'd by [illegible]	Survey of ESHELMAN AVE	F.B. 1806 Pg. 17
Map No. B-2370-3	W.O. 8639 Tape No. 0109 St'd. 68 °F	
Office Work	Surveyed by F. H. BLANCHARD	
Checked D. M. Finley	Notes F. H. BLANCHARD Date	
Date [illegible]	Indexed [illegible]	

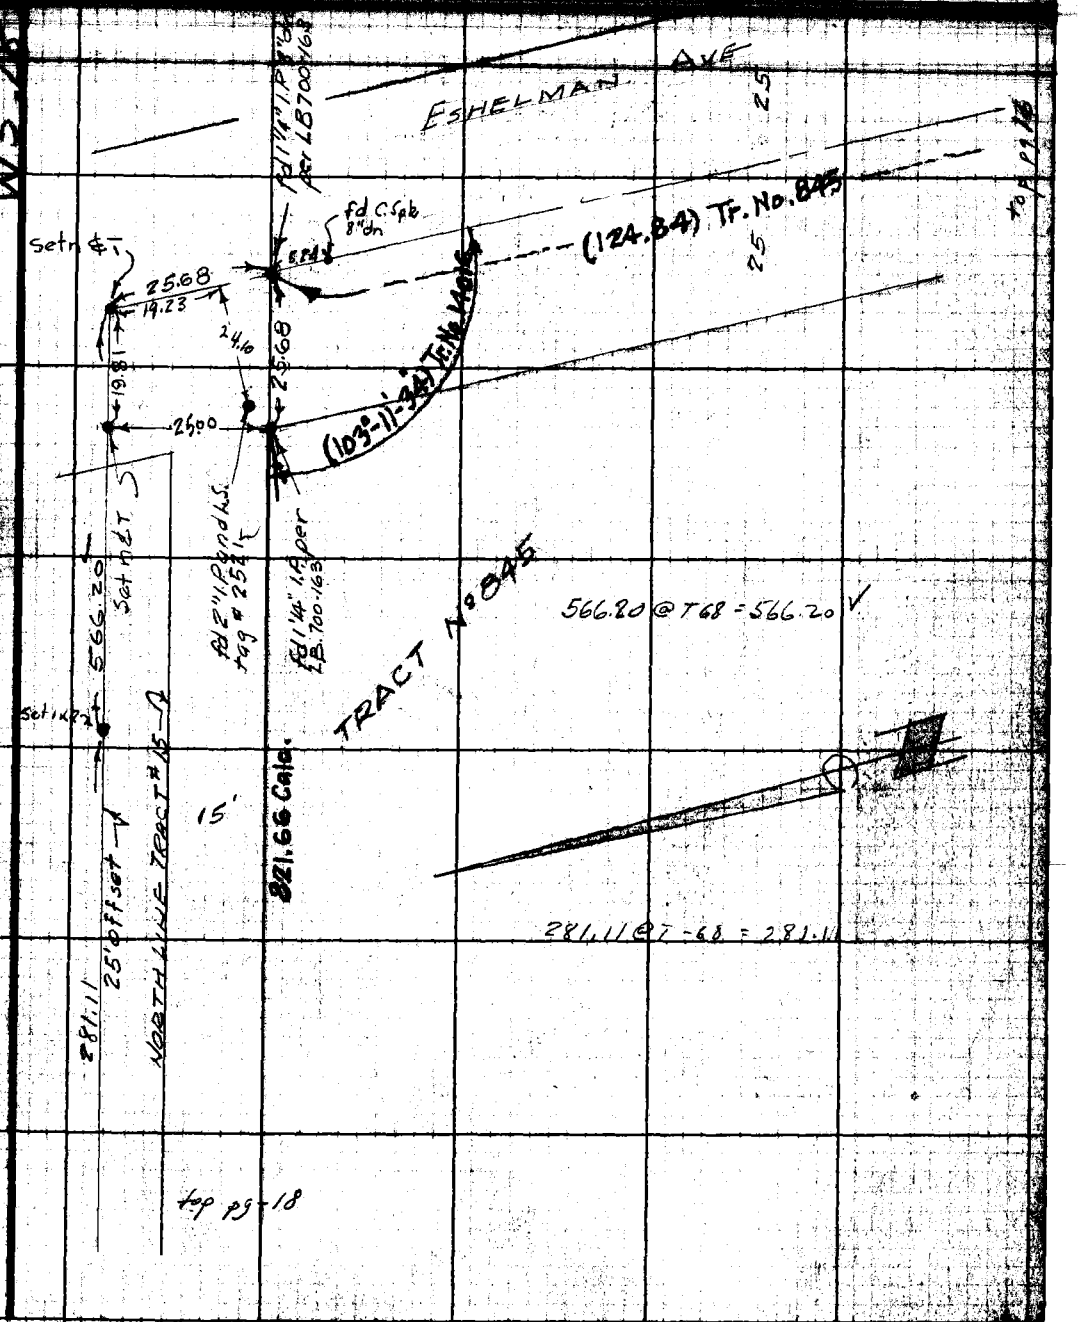

Note: Any Additions or Changes on This Sheet Must Be Made or Circled in Red Ink With Date and Name of Person Making Change.

Do not extend [illegible] of this line.

RETURN TO
LOS ANGELES COUNTY SURVEYOR
726 LOS ANGELES COUNTY
ENGINEERING BLDG.

76F3095 247 2-51

F.B. 1806 Pg. 18

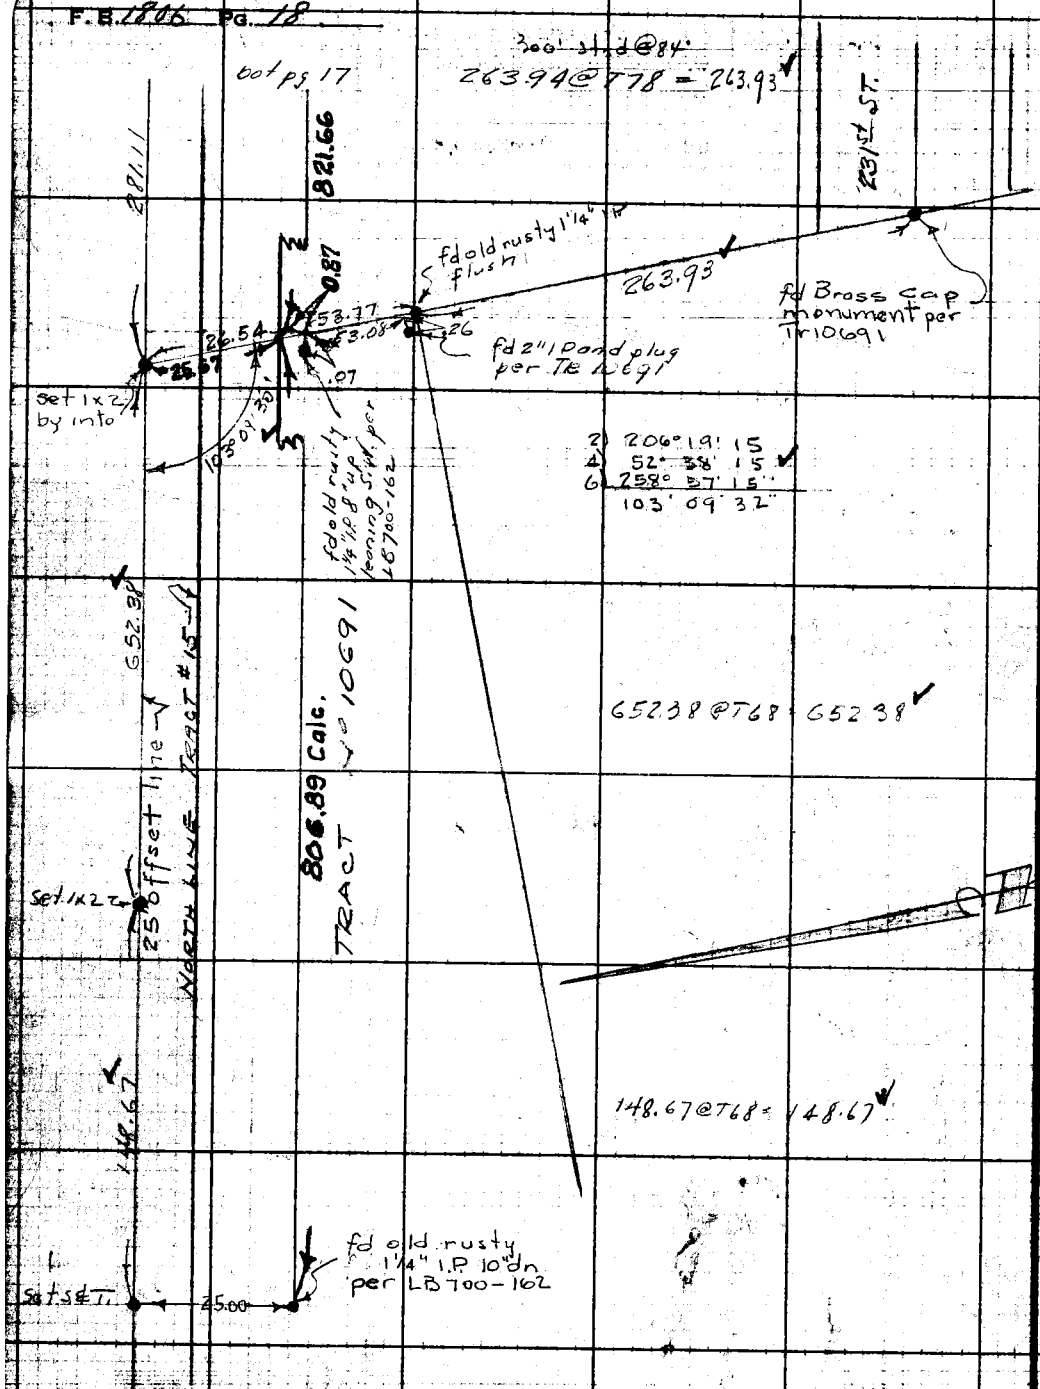

W.S. 28A-2

RETURN TO
LOS ANGELES COUNTY SURVEYOR
725 LOS ANGELES COUNTY
ENGINEERING BLDG.

Do not extend notes this side of this line.

Note: Any Additions or Changes on This Sheet Must be Made or Circled in Red Ink With Date and Name of Person Making Change.

Map No. B-2370-2	W. O. ___ Tape No. ___ Sf'd. ___ °F	F. B. 1806 Pg. 19
Office Work	Surveyed by F. H. BLANCHARD	
Checked D. M. Finley	Notes F. H. BLANCHARD Date	
Date	Indexed	

WS 2

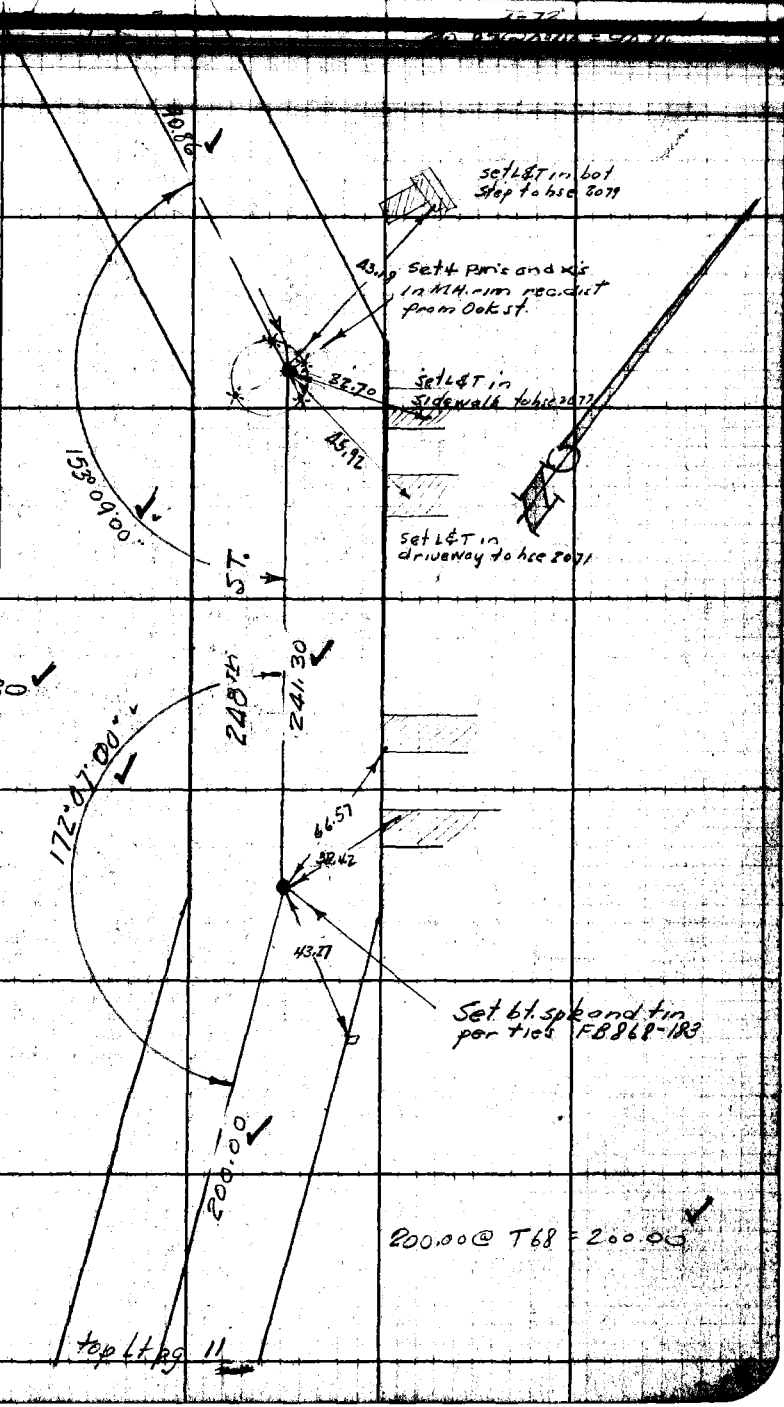

2) 306° 18' 00
4) 252 36 00
6) 198° 54 00
153° 09' 00"

Tape stnd @ 84°
T-72
241.32 @ 0°00 = 241.30

2) 344° 14 00
4) 328° 28 00
6) 312° 42' 00
172° 07' 00"

200.00 @ T68 = 200.00

Note: Any Additions or Changes on This Sheet Must Be Made or Circled in Red Ink With Date and Name of Person Making Change.

Do not extend notes this side of this line.

RETURN TO
LOS ANGELES COUNTY SURVEYOR
726 LOS ANGELES COUNTY
ENGINEERING BLDG.

76F3095 247 2-51

F.B. 1806 PG. 20

WS 28 A-3

RETURN TO
LOS ANGELES COUNTY SURVEYOR
726 LOS ANGELES COUNTY
ENGINEERING BLDG.

Do not extend notes this side of this line.

Notes: Any Additions or Changes on This Sheet Must be Made or Circled in Red Ink With Date and Name of Person Making Change.

Notes Ck'd by D. M. Finley
Map No. B-2370-3
Office Work
Checked D. M. Finley
Date Jul. 1953

Survey of ESHELMAN BLVD.
W. O. 8639 Tape No. St'd 68 °F
Surveyed by F. H. BLANCHARD
Noted F. H. BLANCHARD Date
Indexed A. C. Johnson

F. B. 1805 Pg. 21

WS. 28

Note: Any Additions or Changes on This Sheet Must be Made or Circled in Red Ink With Date and Name of Person Making Change.

Do not extend notes this side of this line.

RETURN TO
LOS ANGELES COUNTY SURVEYOR
726 LOS ANGELES COUNTY
ENGINEERING BLDG.

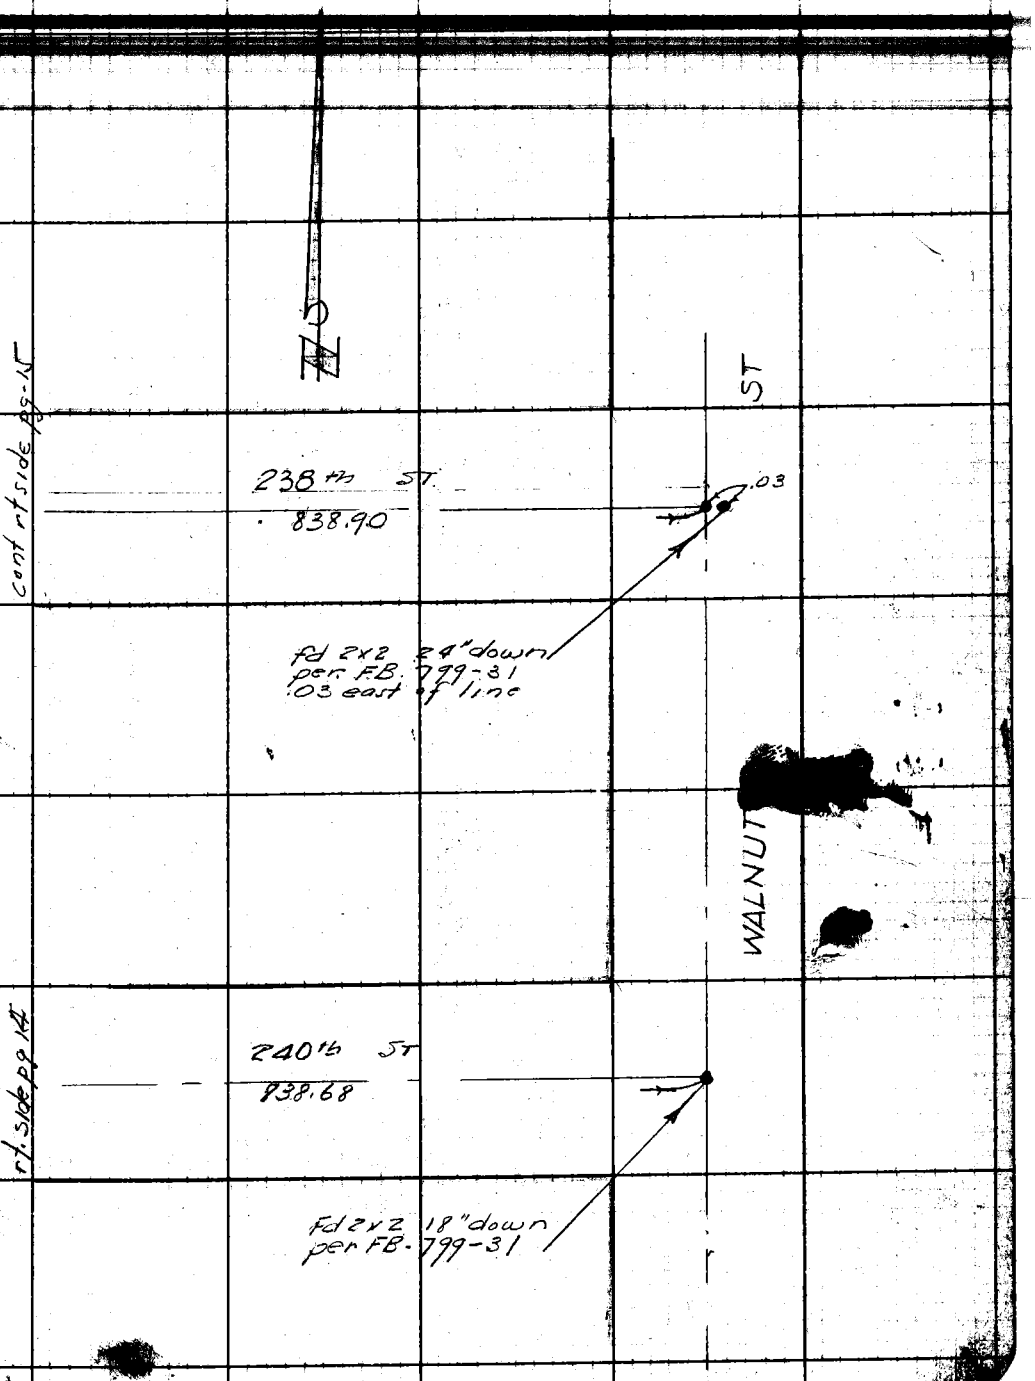

76F3095 247 2-5

RETURN TO
LOS ANGELES COUNTY SURVEYOR
725 LOS ANGELES COUNTY
ENGINEERING BLDG.

Note: Any Additions or Changes on This Sheet Must be Made or Circled in Red Ink With Date and Name of Person Making Change.

Do not extend notes this side of this line.

F.B. 1806 PG. 22

Notes Ck'd by D. M. Finley
Map No. B-2370
Office Work
Checked D. M. Finley
Date [illegible]

Survey of ESHELMAN AVE
W. O. 8639 Tape No. 029 St'd 68 °F
Surveyed by F. H. BLANCHARD
Notes F. H. BLANCHARD Date 11-14-56
Indexed [illegible]

F. B. 1406 PG. 23

ESHELMAN AVE

IMPROVEMENTS

~ J.N. 8639 ~

Blanchard
Shoemaker
Uharriet
Vogo
Grant

Note: Any Additions or Changes on This Sheet Must be Made or Circled in Red Ink With Date and Name of Person Making Change.

Do not extend notes this side of this line.

RETURN TO
LOS ANGELES COUNTY SURVEYOR
726 LOS ANGELES COUNTY
ENGINEERING BLDG.

76F3095 247 2-51

RETURN TO
LOS ANGELES COUNTY SURVEYOR
725 LOS ANGELES COUNTY
ENGINEERING BLDG.

Note: Any Additions or Changes on This Sheet Must be Made or Circled in Red Ink With Date and Name of Person Making Change.

Do not extend notes this side of this line.

INDEX

F.B. 1806 PG. 24

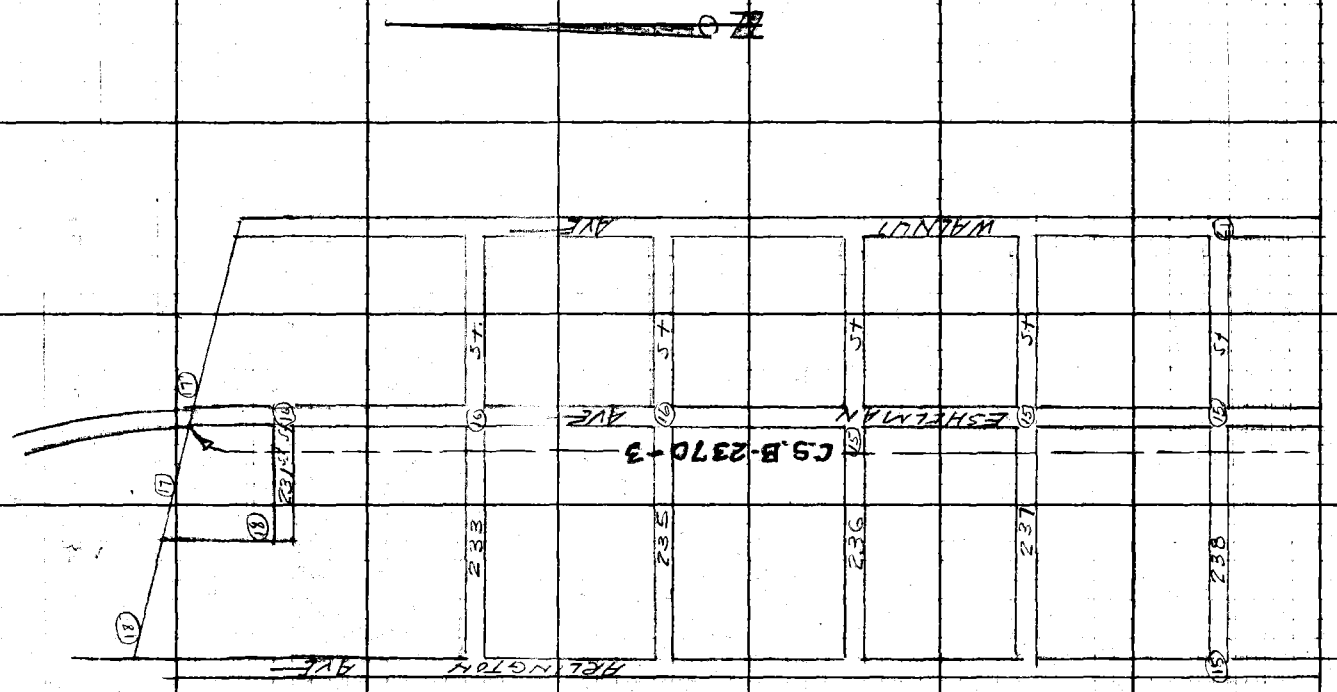

76F3098 247 10M 1-49

RETURN TO
LOS ANGELES COUNTY SURVEYOR
726 LOS ANGELES COUNTY
ENGINEERING BLDG.

Note: Any Additions or Changes on This Sheet Must be Made or Circled in Red Ink With Date and Name of Person Making Change.

Do not extend notes this side of this line.

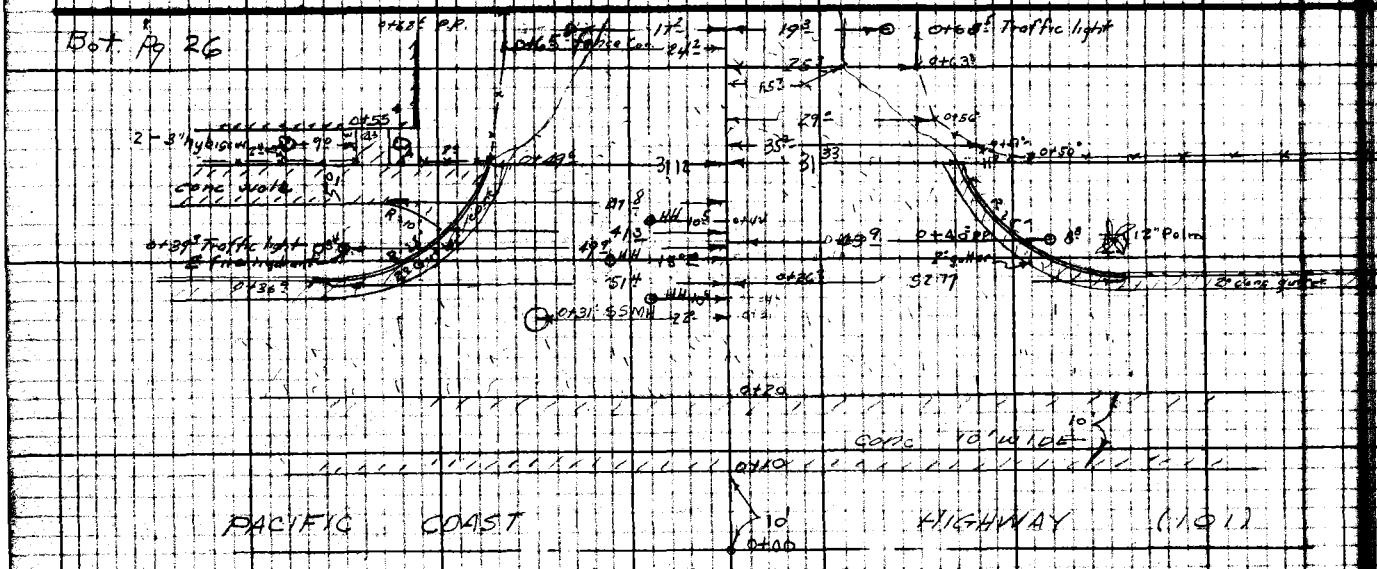

Notes Ck'd by L. M. Finley
Map No. [illegible]
Office Work
Checked L. M. Finley
Date Apr 1959

Survey of
W.O. Tape No. Std.
Surveyed by
Notes
Indexed L. C. Johnson

F. B. 1806 PG. 25

F. B. 1800 PG. 26

Bat. Pg 28

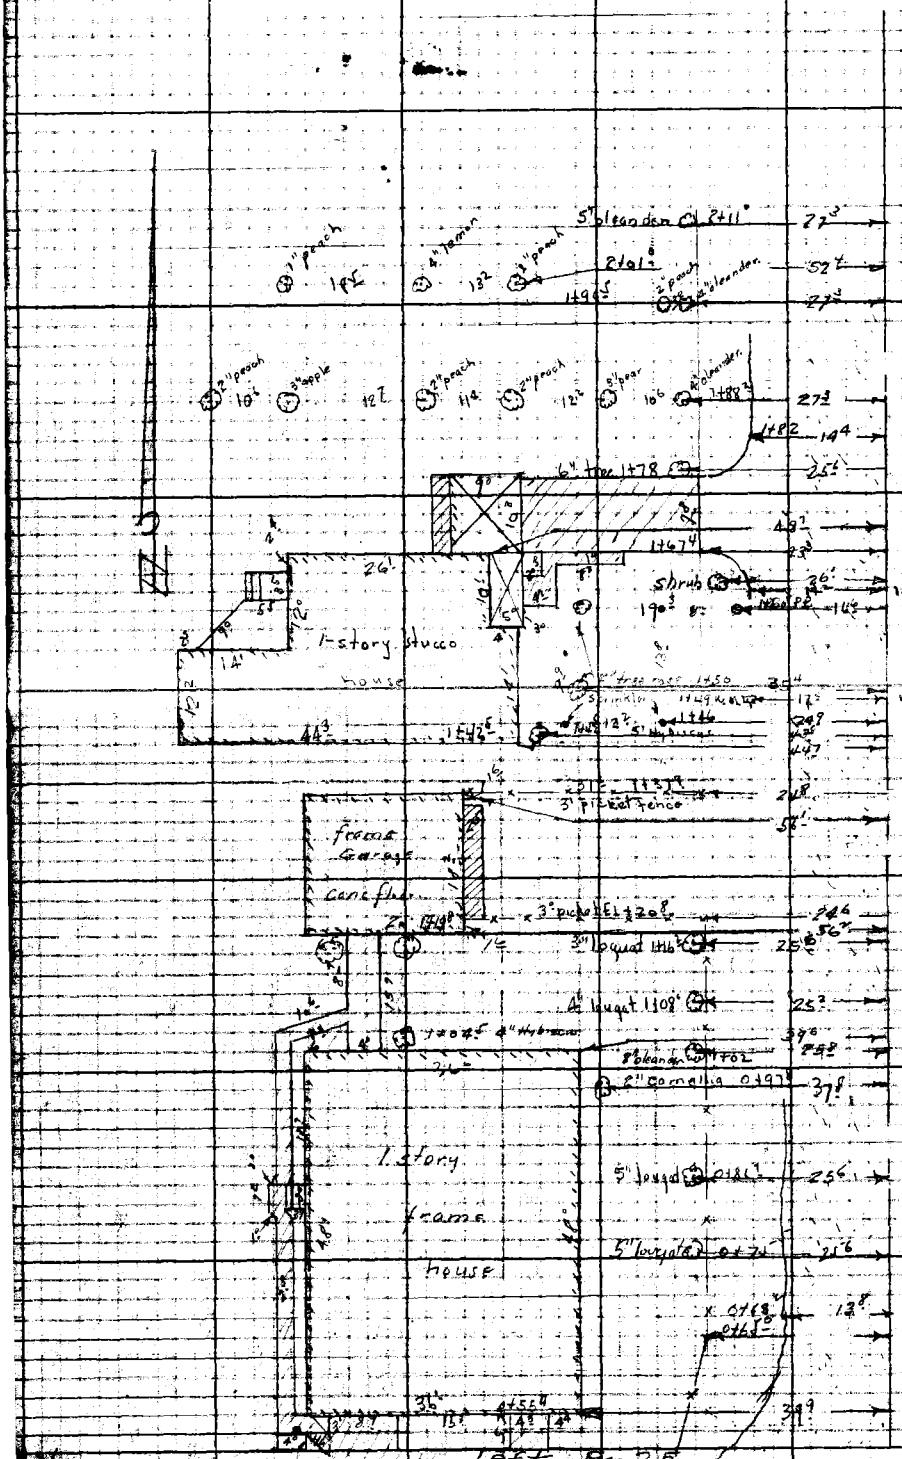

RETURN TO
LOS ANGELES COUNTY SURVEYOR
726 LOS ANGELES COUNTY
ENGINEERING BLDG.

Do not attend notes this side of this line.

Note: Any Additions or Changes on This Sheet Must Be Made or Circled in Red Ink With Date and Name of Person Making Change.

F. B. 1806 Pg. 27

Notes Cont'd by D. M. Finley	Survey of Eshelman Ave
Map No. B-2371-2	W. O. 8639 Tape No. 429 Std. 68 °F
Office Work	Surveyed by H. H. BLANCHARD
Checked D. M. Finley	Notes H. H. BLANCHARD Date 11-14-52
Date Aug. 1952	Indexed E. C. Johnson

Bot. Pg. 27

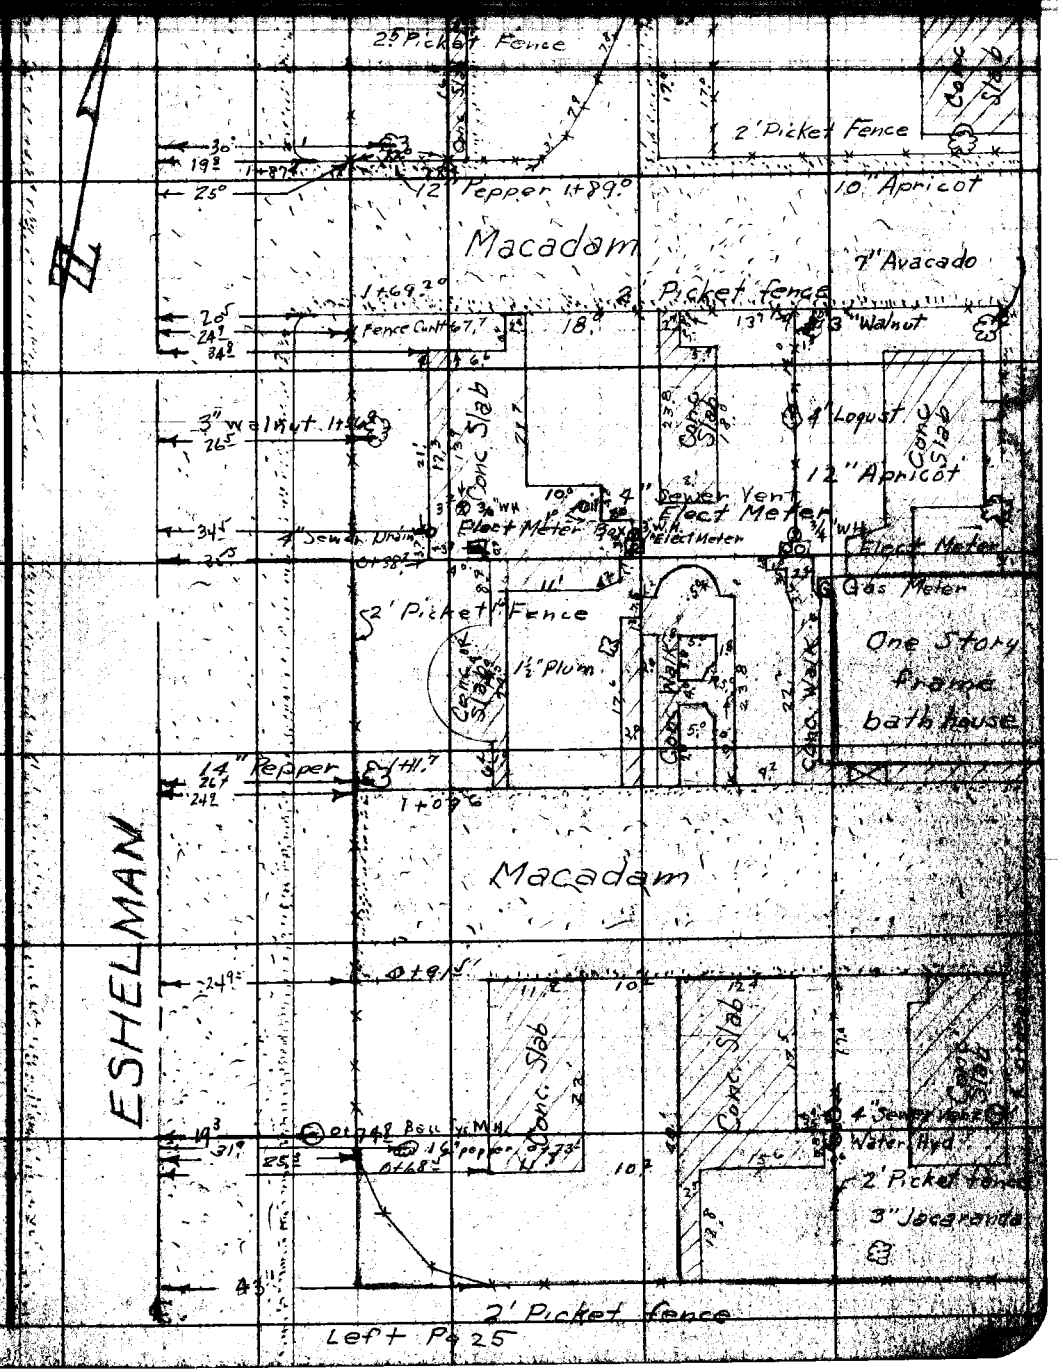

Note: Any Additions or Changes on This Sheet Must Be Made or Circled in Red Ink With Date and Name of Person Making Change.

Do not extend notes this side of this line.

LOS ANGELES COUNTY SURVEYOR
724 LOS ANGELES COUNTY
ENGINEERING BLDG.

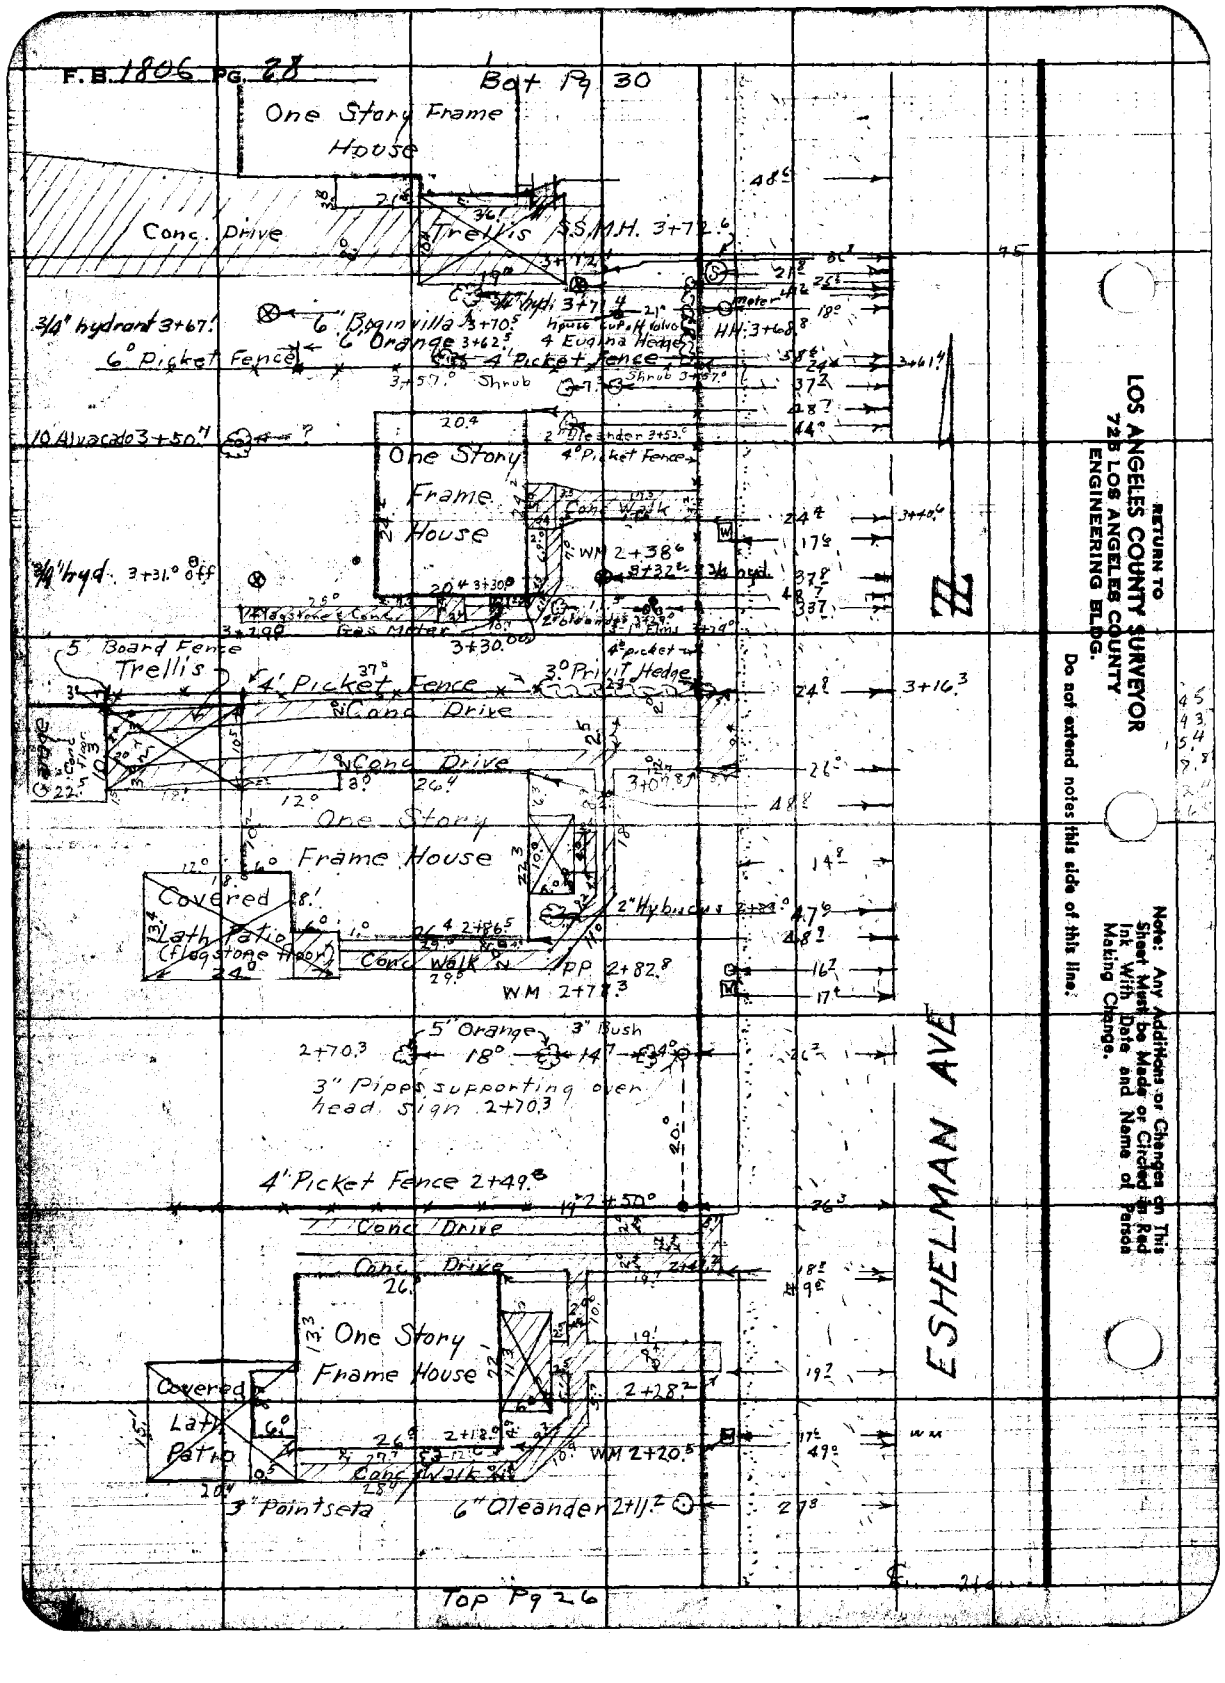

RETURN TO
LOS ANGELES COUNTY SURVEYOR
725 LOS ANGELES COUNTY
ENGINEERING BLDG.

Do not extend notes this side of this line.

Note: Any Additions or Changes on This Sheet Must be Made or Circled in Red Ink With Date and Name of Person Making Change.

F.B. 1806 Pg. 29

Notes Ch'd by D. M. Finley
Map No. B-2370-2
Office Work
Checked D. M. Finley
Date Aug. 1953

Survey of [illegible] Ave
W. O. 8639 Tape No. 129 St'd 28 °F
Surveyed by F. H. BLANCHARD
Notes F. H. BLANCHARD Date 11-14-52
Indexed K. C. Johnson

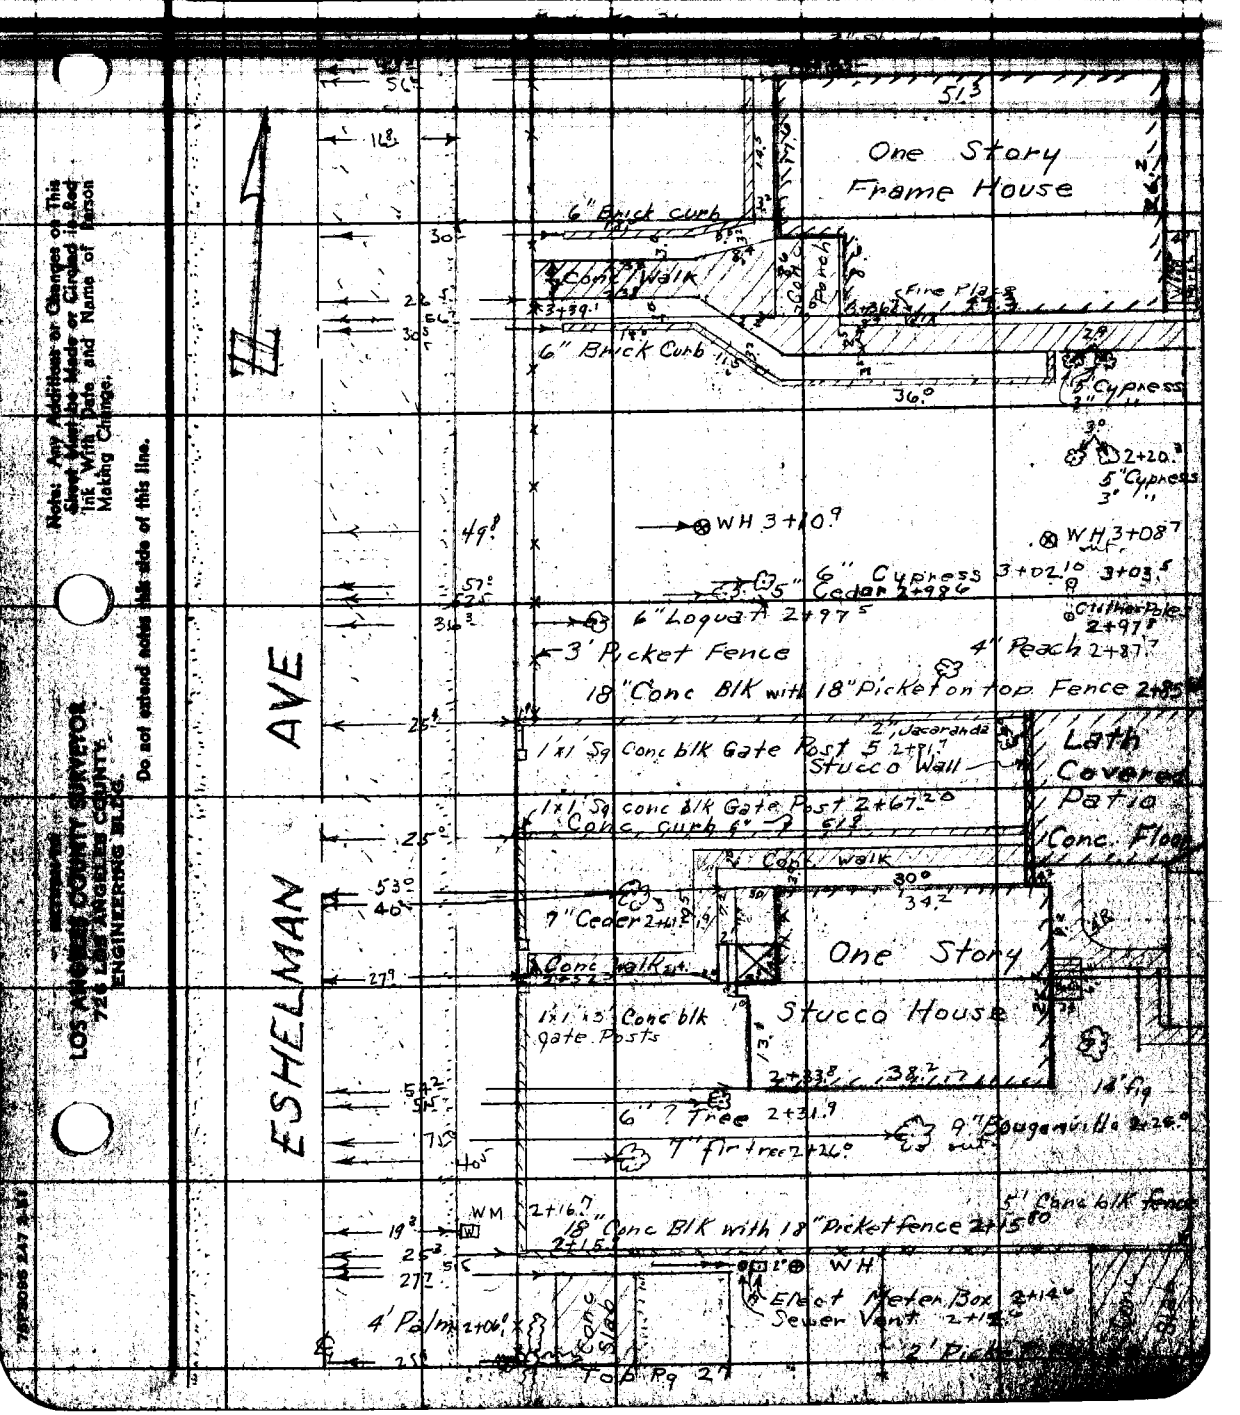

Note: Any Additions or Changes on This Sheet Must be Made or Circled in Red Ink With Date and Name of Person Making Change.

Do not extend notes this side of this line.

LOS ANGELES COUNTY SURVEYOR
726 LOS ANGELES COUNTY
ENGINEERING BLDG.

F. B. 1886 Pg. 30

Bot Pg 32

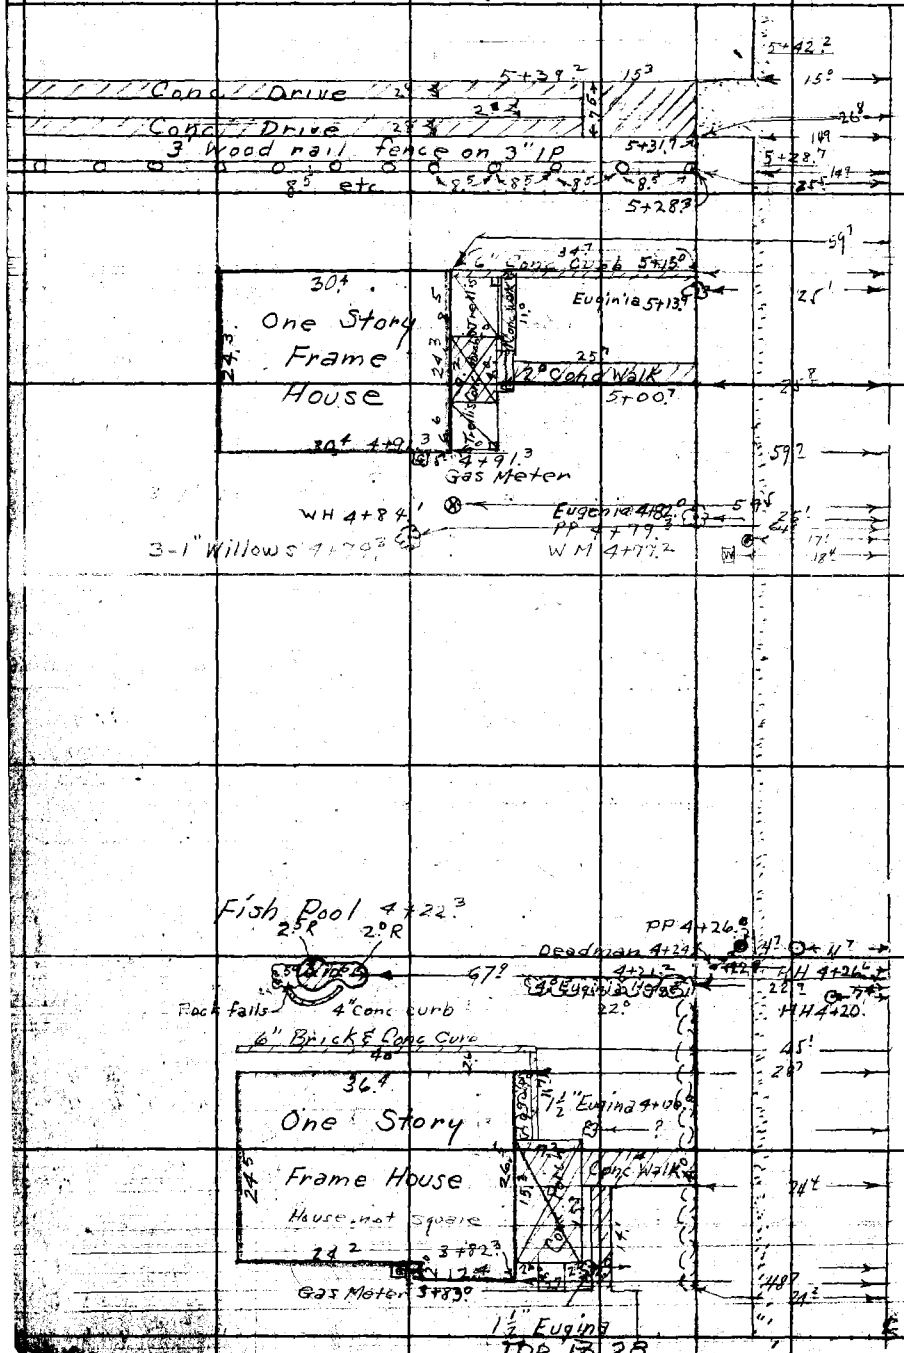

RETURN TO
LOS ANGELES COUNTY SURVEYOR
725 LOS ANGELES COUNTY
ENGINEERING BLDG.

Do not extend notes this side of this line.

Note: Any Additions or Changes on This Sheet Must be Made or Circled in Red Ink With Date and Name of Person Making Change.

Notes Ck'd by D. M. Finley
Map No. B-2370-2
Office Work
Checked D. M. Finley
Date Jan. 1955

Survey of Eshelman Ave
W. O. 8639 Lane No. 029 St'd 68 °F
Surveyed by F. H. BLANCHARD
Notes F. H. BLANCHARD Date 11-12-52
Indexed A. C. Johnson

F. B. 1806 Pg. 31

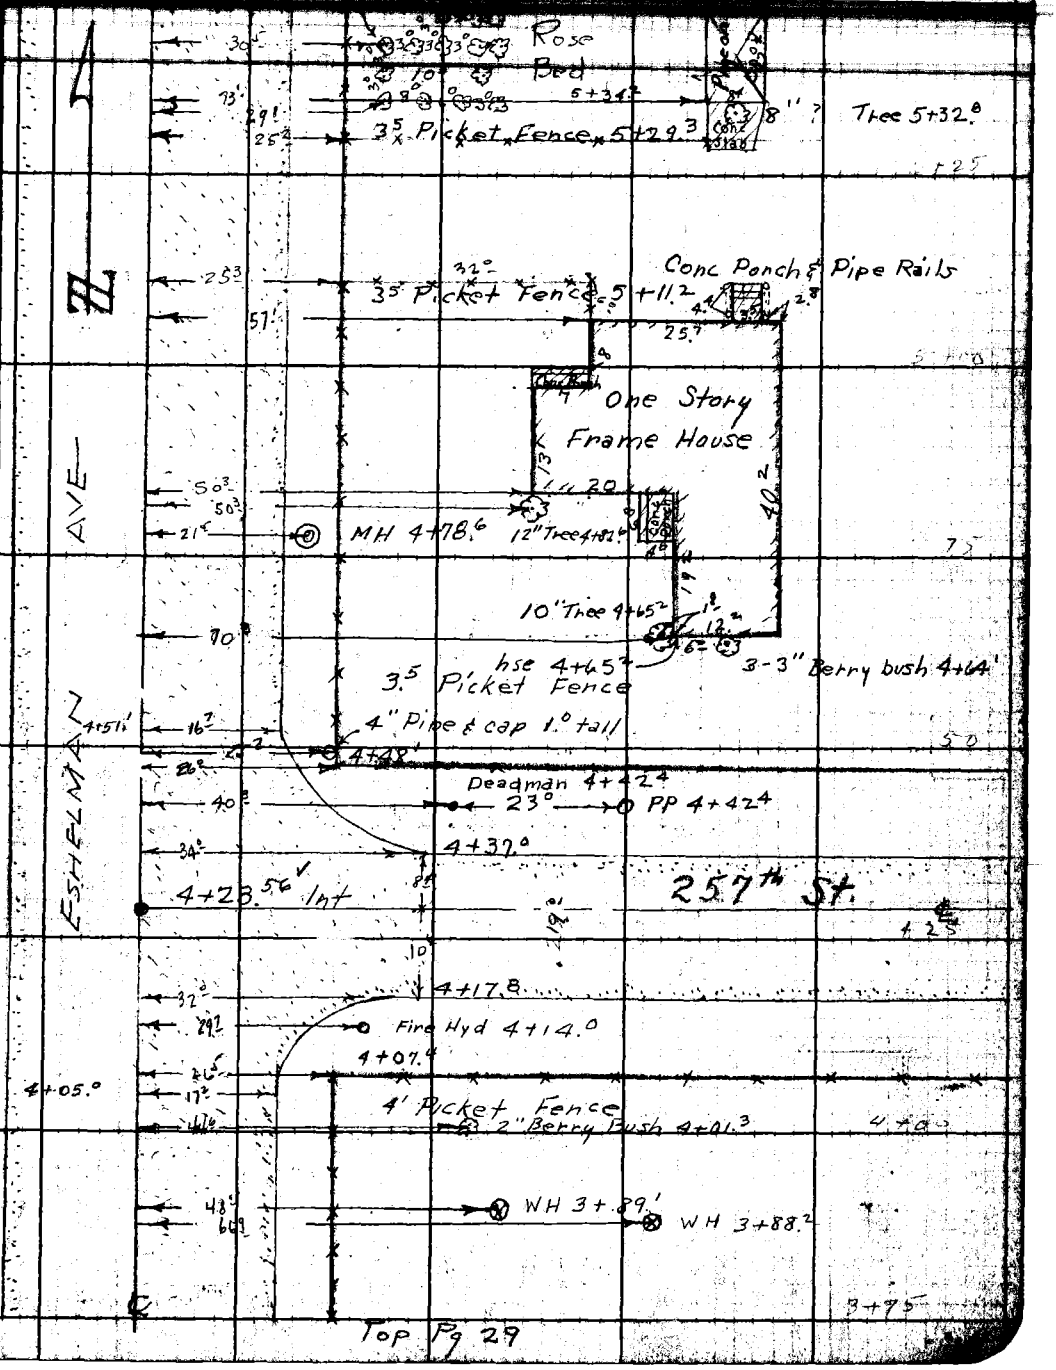

Note: Any Additions or Changes on This Sheet Must be Made or Circled in Red Ink With Date and Name of Person Making Change.

Do not extend notes this side of this line.

RETURN TO
LOS ANGELES COUNTY SURVEYOR
726 LOS ANGELES COUNTY
ENGINEERING BLDG.

7EP3098 247 8-51

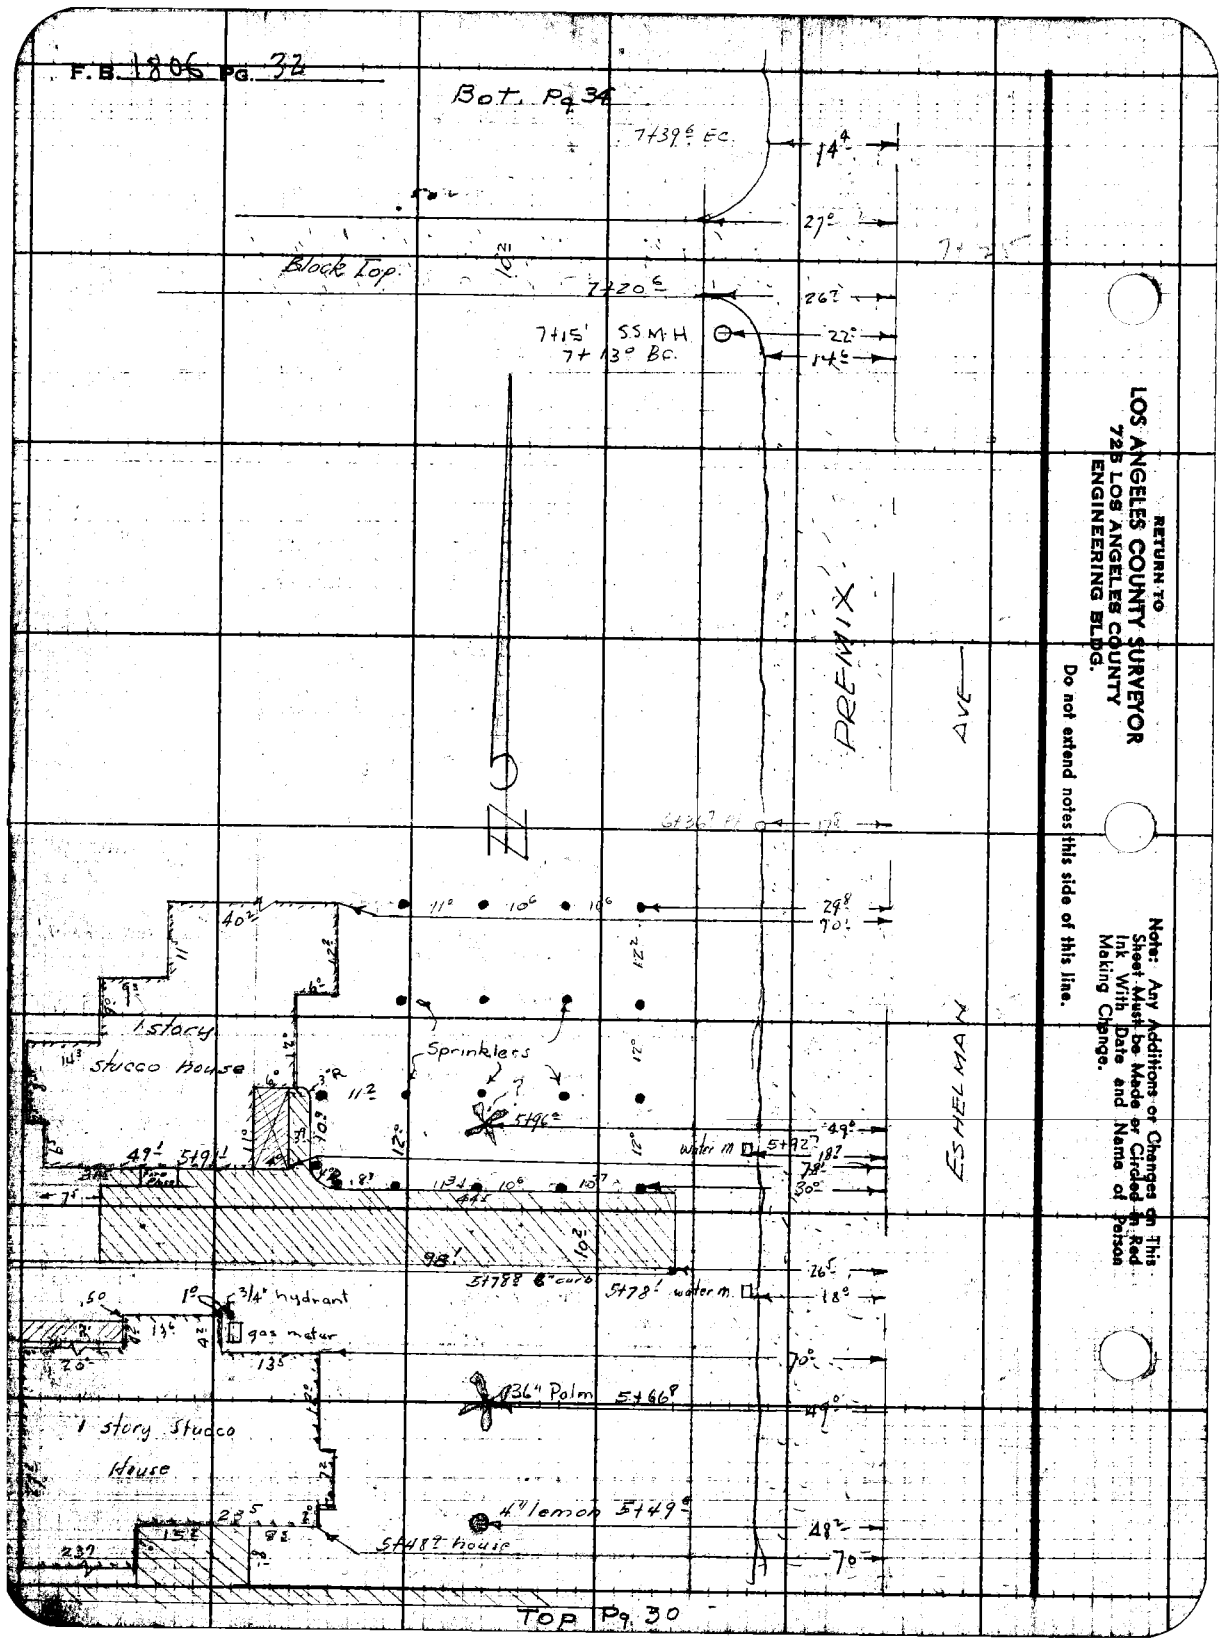

RETURN TO
LOS ANGELES COUNTY SURVEYOR
725 LOS ANGELES COUNTY
ENGINEERING BLDG.

Do not extend notes this side of this line.

Note: Any Additions or Changes on This Sheet Must be Made or Circled in Red Ink With Date and Name of Person Making Change.

F. B. 1806 Pg. 33

Notes Chk'd by D. M. Finley	Survey of Ashelman Ave
Map No. B-2370-2	W. O. 8639 Tape No. 029 St'd 68 °F
Office Work	Surveyed by F. H. BLANCHARD
Checked D. M. Finley	Notes F. H. BLANCHARD Date 11-14-37
Date [illegible]	Indexed A. C. Johnson

Bot. Pg 35

Note: Any Additions or Changes on This Sheet Must Be Made or Circled in Red Ink With Date and Name of Person Making Change.

Do not extend notes this side of this line.

LOS ANGELES COUNTY SURVEYOR
726 LOS ANGELES COUNTY
ENGINEERING BLDG.

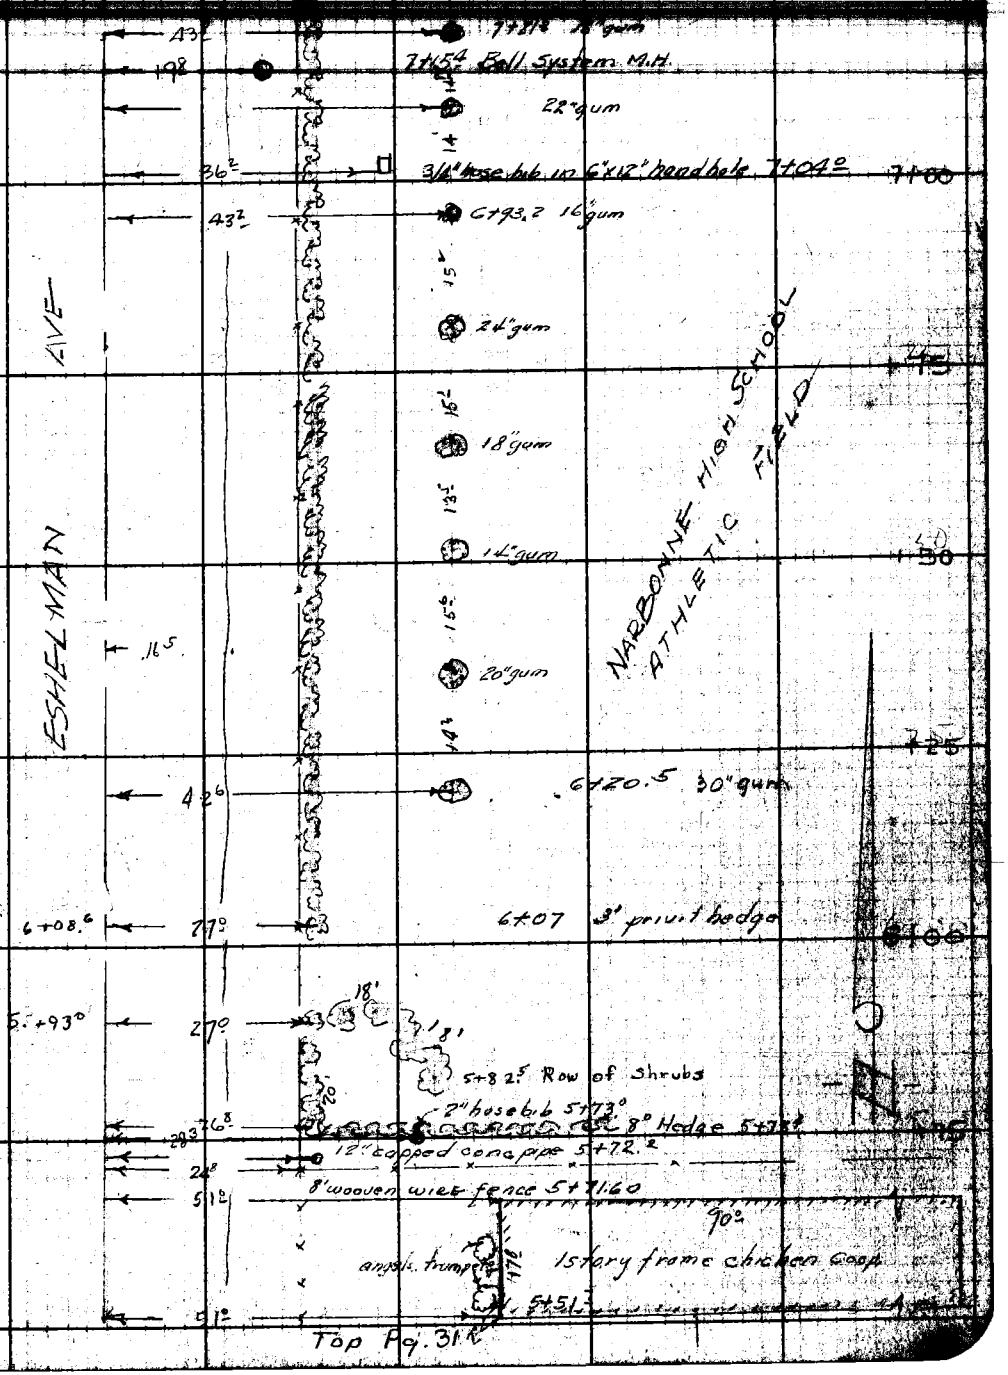

F.B. 1806 Pg. 3A

Bat; Pg. 36

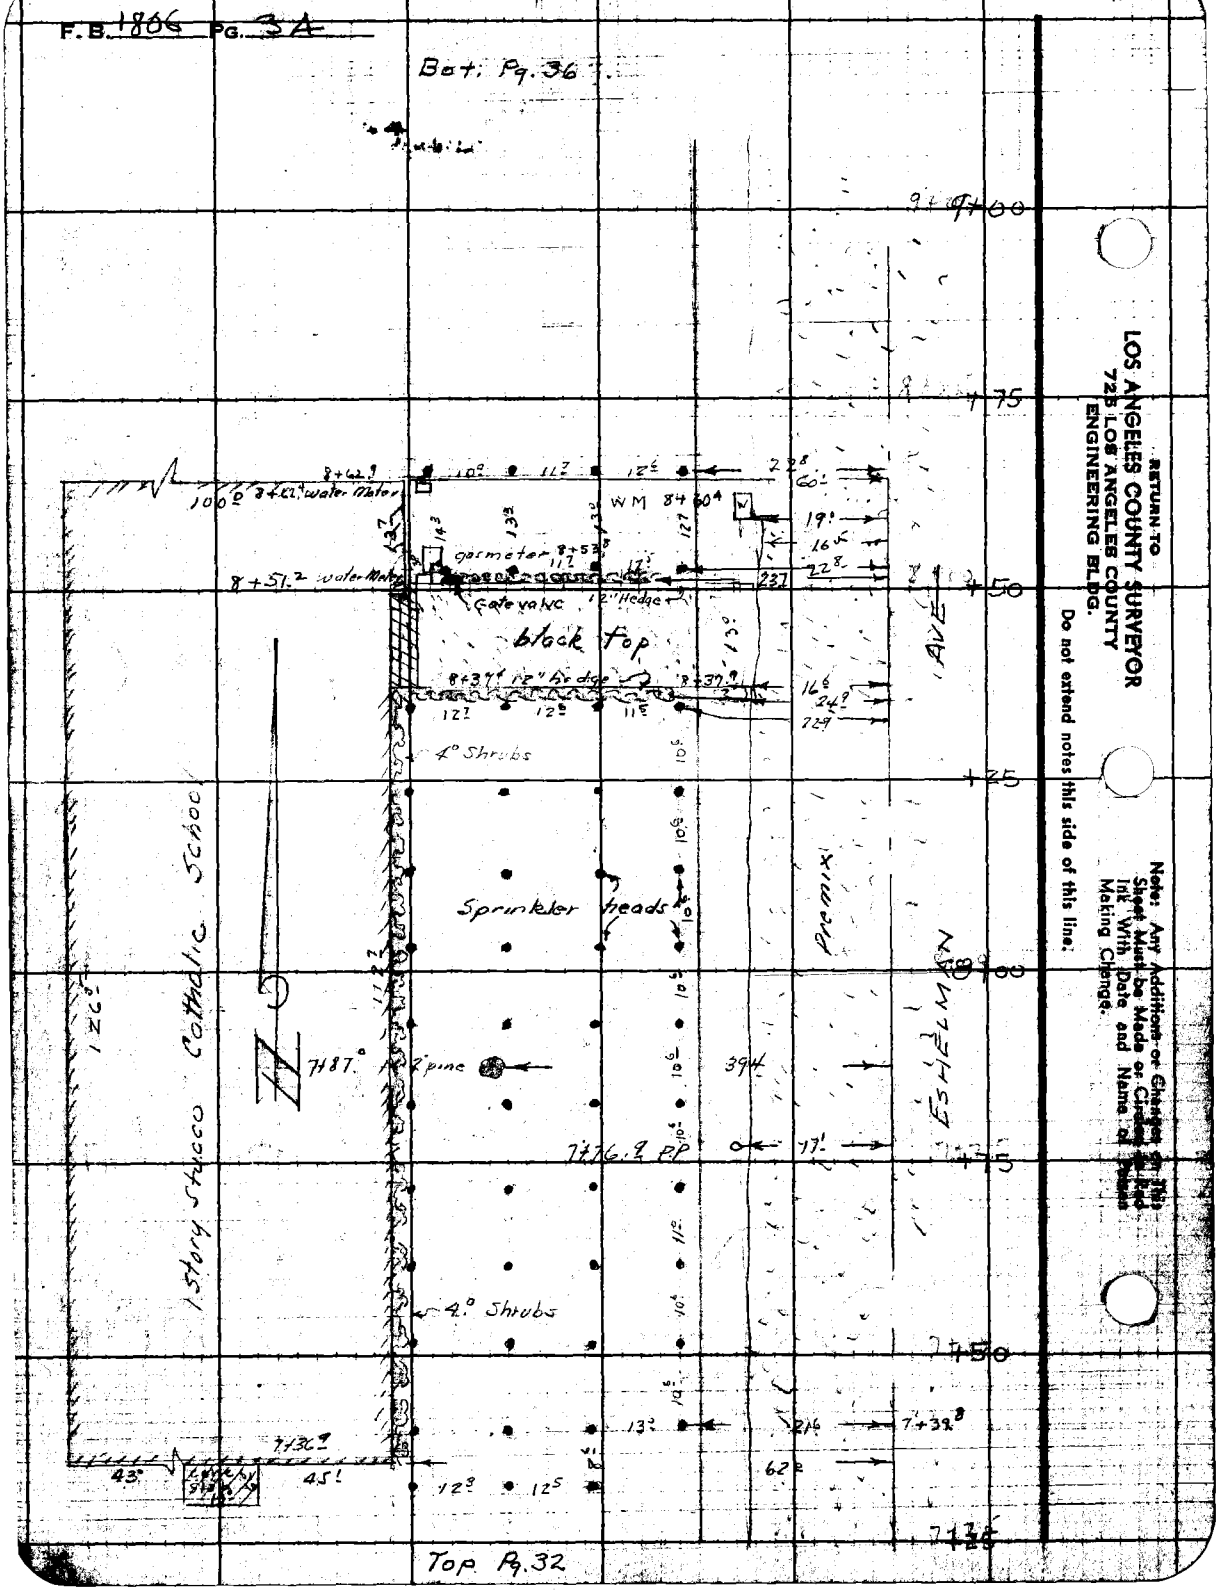

RETURN TO
LOS ANGELES COUNTY SURVEYOR
725 LOS ANGELES COUNTY
ENGINEERING BLDG.

Do not extend notes this side of this line.

Note: Any Additions or Changes on This Sheet Must be Made or Circled in Red Ink With Date and Name of Person Making Change.

F. B. 1806 PG. 35

Notes Ck'd by D. M. Finley
Map No. B-2370-2
Office Work
Checked D. M. Finley
Date

Survey of Eshelman Ave
W. O. 86-39 Tape No. 029 St'd 68 °F
Surveyed by F. H. BLANCHARD
Notes F. H. BLANCHARD Date 11-14-52
Indexed A. C. Johnson

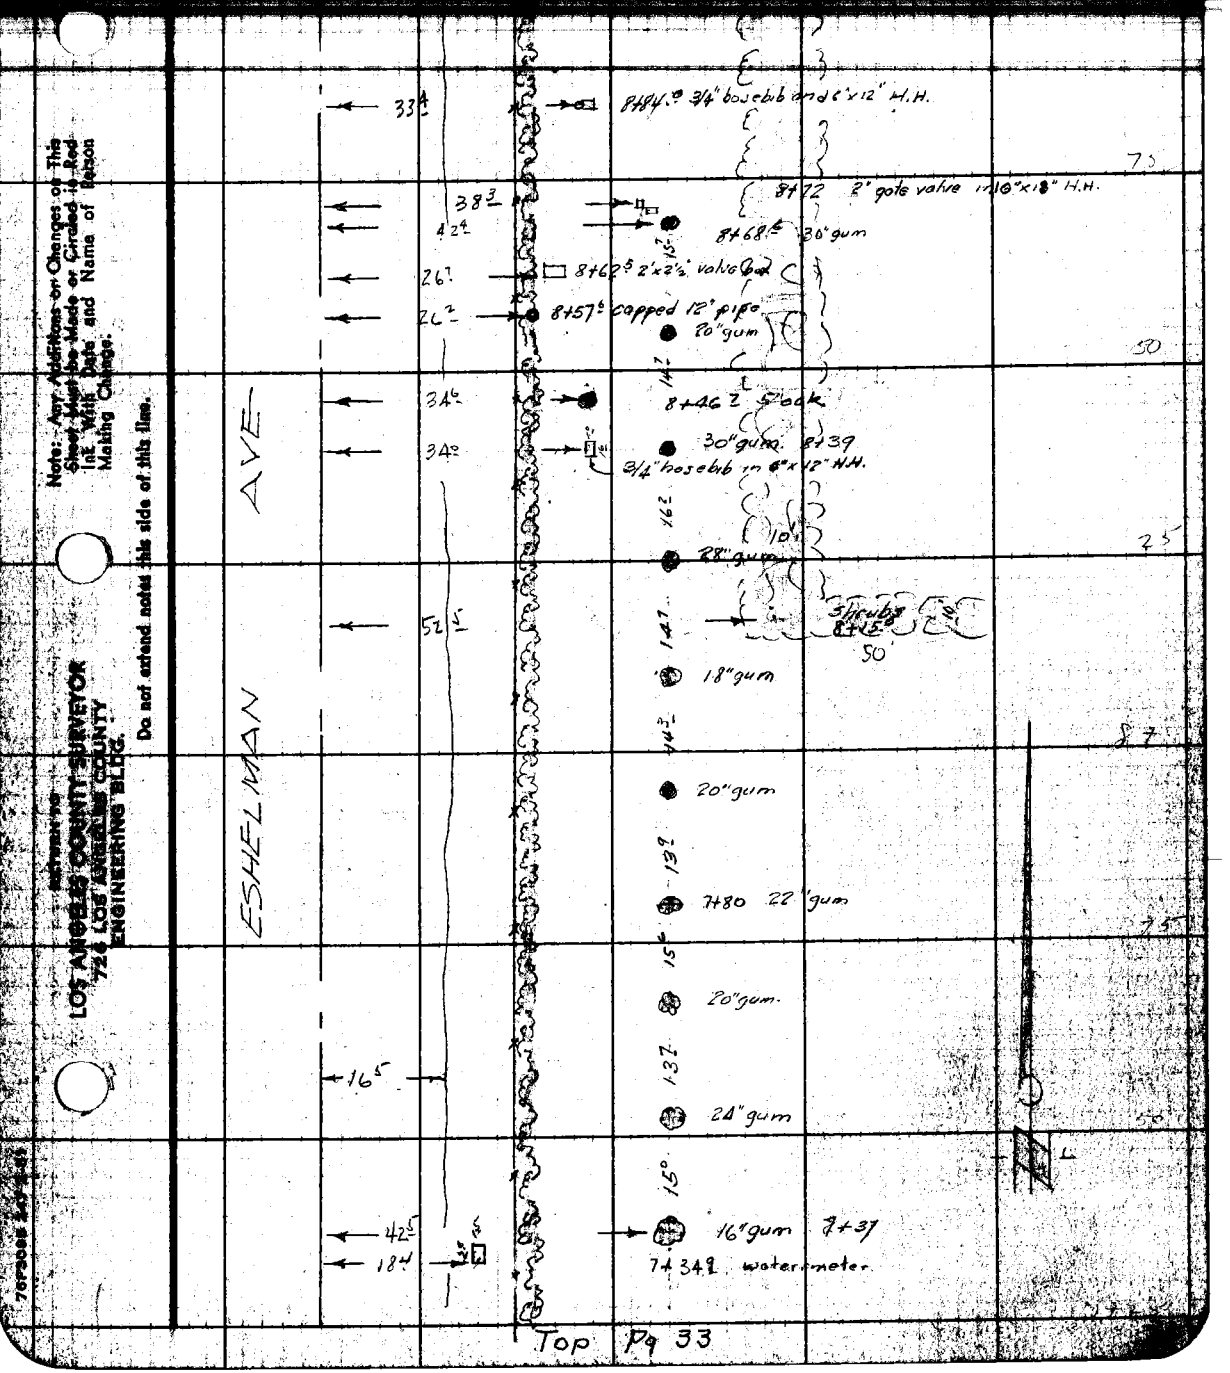

Note: Any Additions or Changes on This Sheet Must be Made or Circled in Red Ink With Date and Name of Person Making Change.

Do not extend notes this side of this line.

RETURN TO
LOS ANGELES COUNTY SURVEYOR
726 LOS ANGELES COUNTY
ENGINEERING BLDG.

F.B. 1806 Pg. 36

Bot. Pg. 38

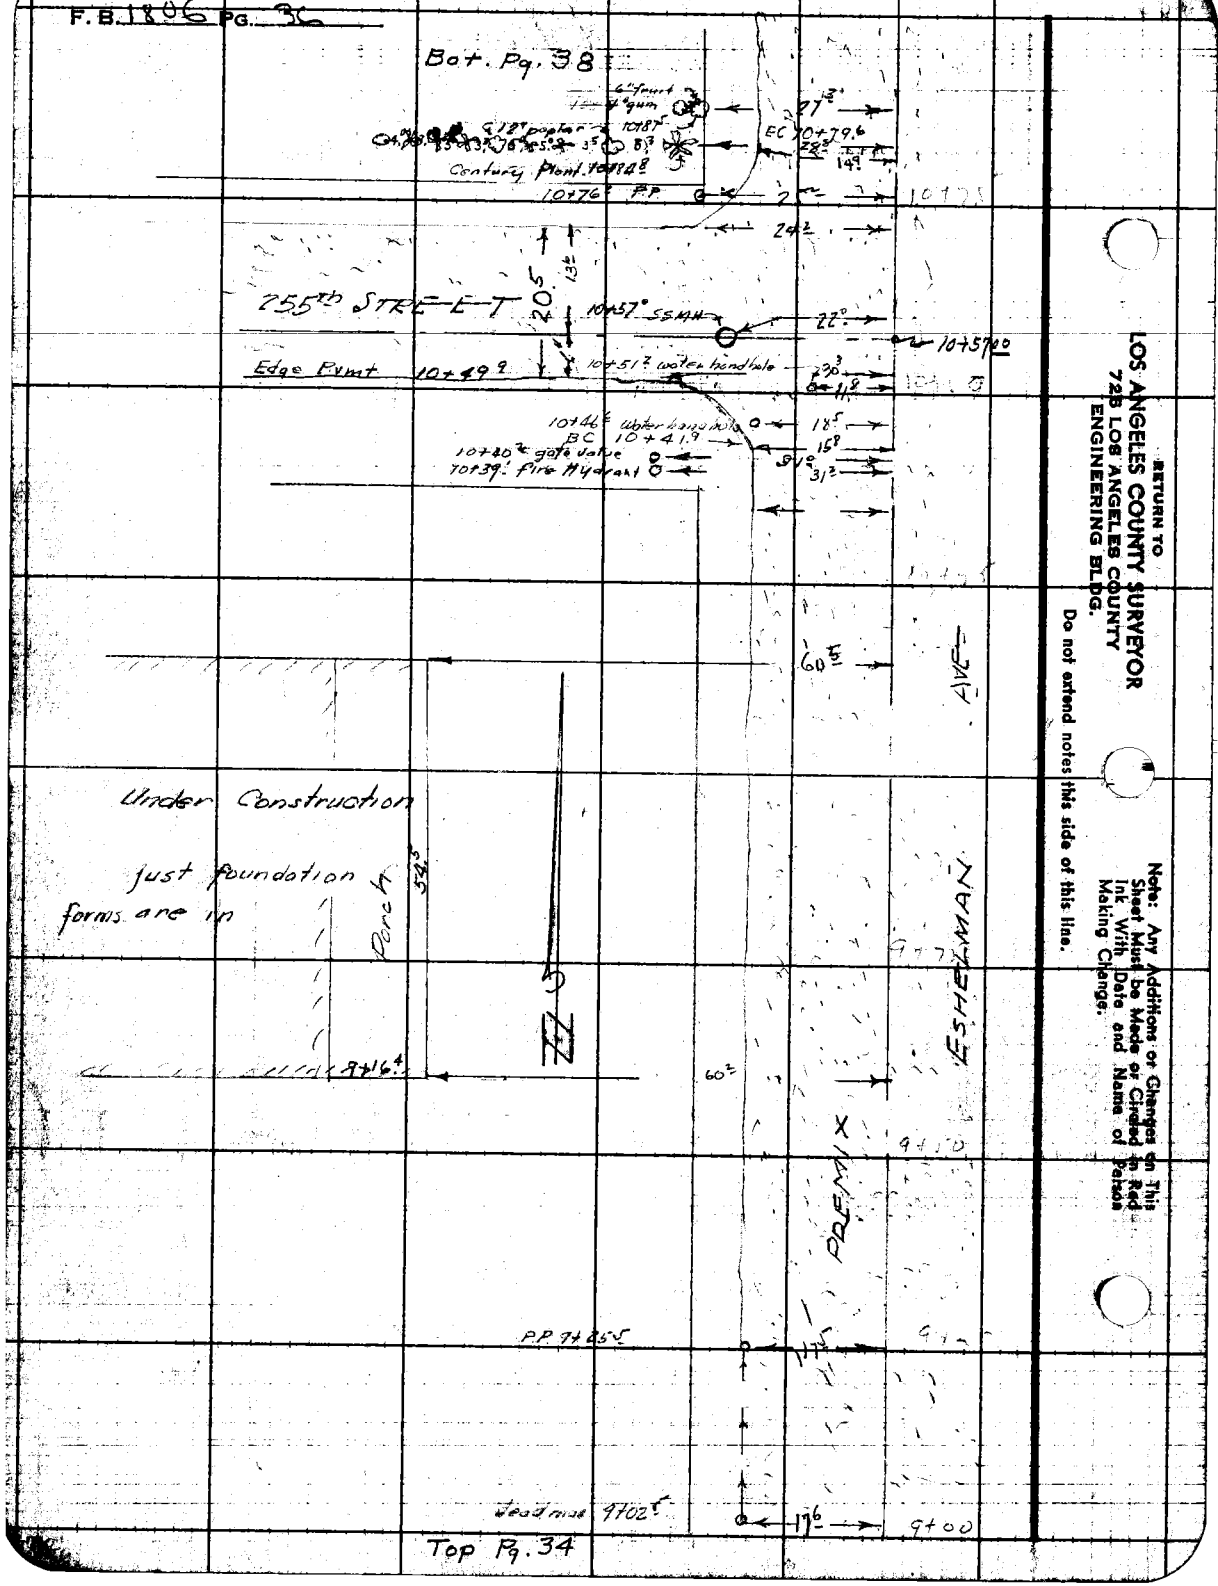

Top Pg. 34

RETURN TO
LOS ANGELES COUNTY SURVEYOR
728 LOS ANGELES COUNTY
ENGINEERING BLDG.

Do not extend notes this side of this line.

Note: Any Additions or Changes on This Sheet Must be Made or Circled in Red Ink With Date and Name of Person Making Change.

F. B. 1806 Pg. 37

Notes Ck'd by D. M. Finley
Map No. B-2370-2
Office Work
Checked L. M. Finley
Date Apr. 1953

Survey of Eshelman Ave
W. O. 2639 Tape No. 679 St'd. 68 °F
Surveyed by F. H. BLANCHARD
Notes F. H. BLANCHARD Date 11-19-52
Indexed A. C. Johnson

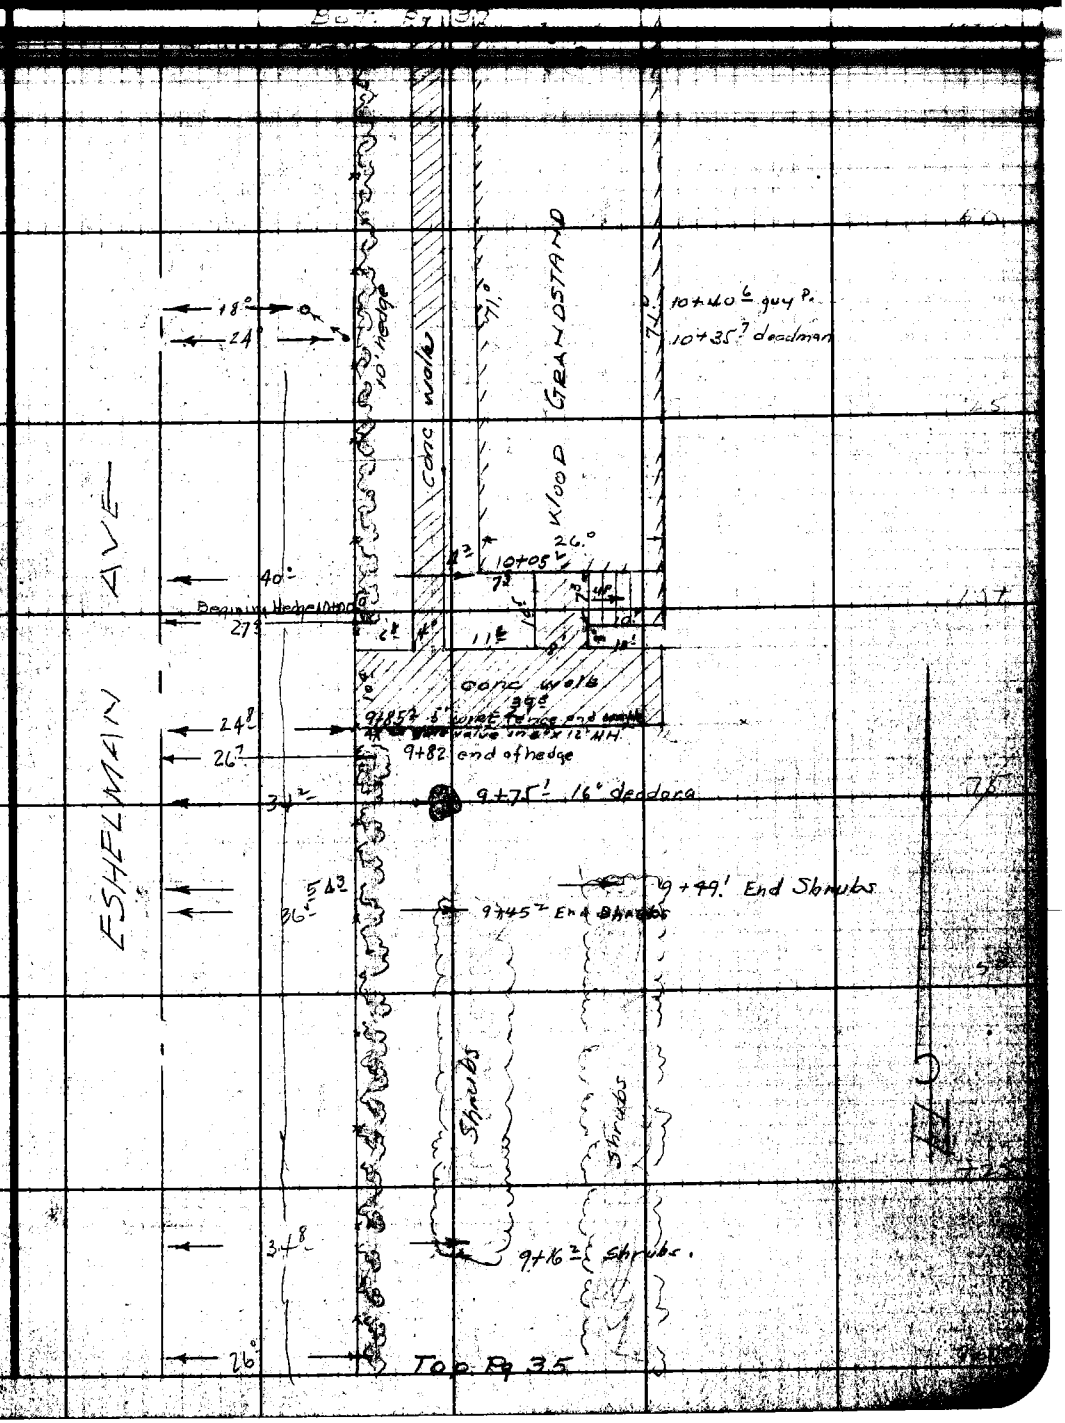

Note: Any Additions or Changes on This Sheet Must be Made or Circled in Red Ink With Date and Name of Person Making Change.

Do not extend notes this side of this line.

LOS ANGELES COUNTY SURVEYOR
725 LOS ANGELES COUNTY
ENGINEERING BLDG.

F.B. 1906 PG. 38

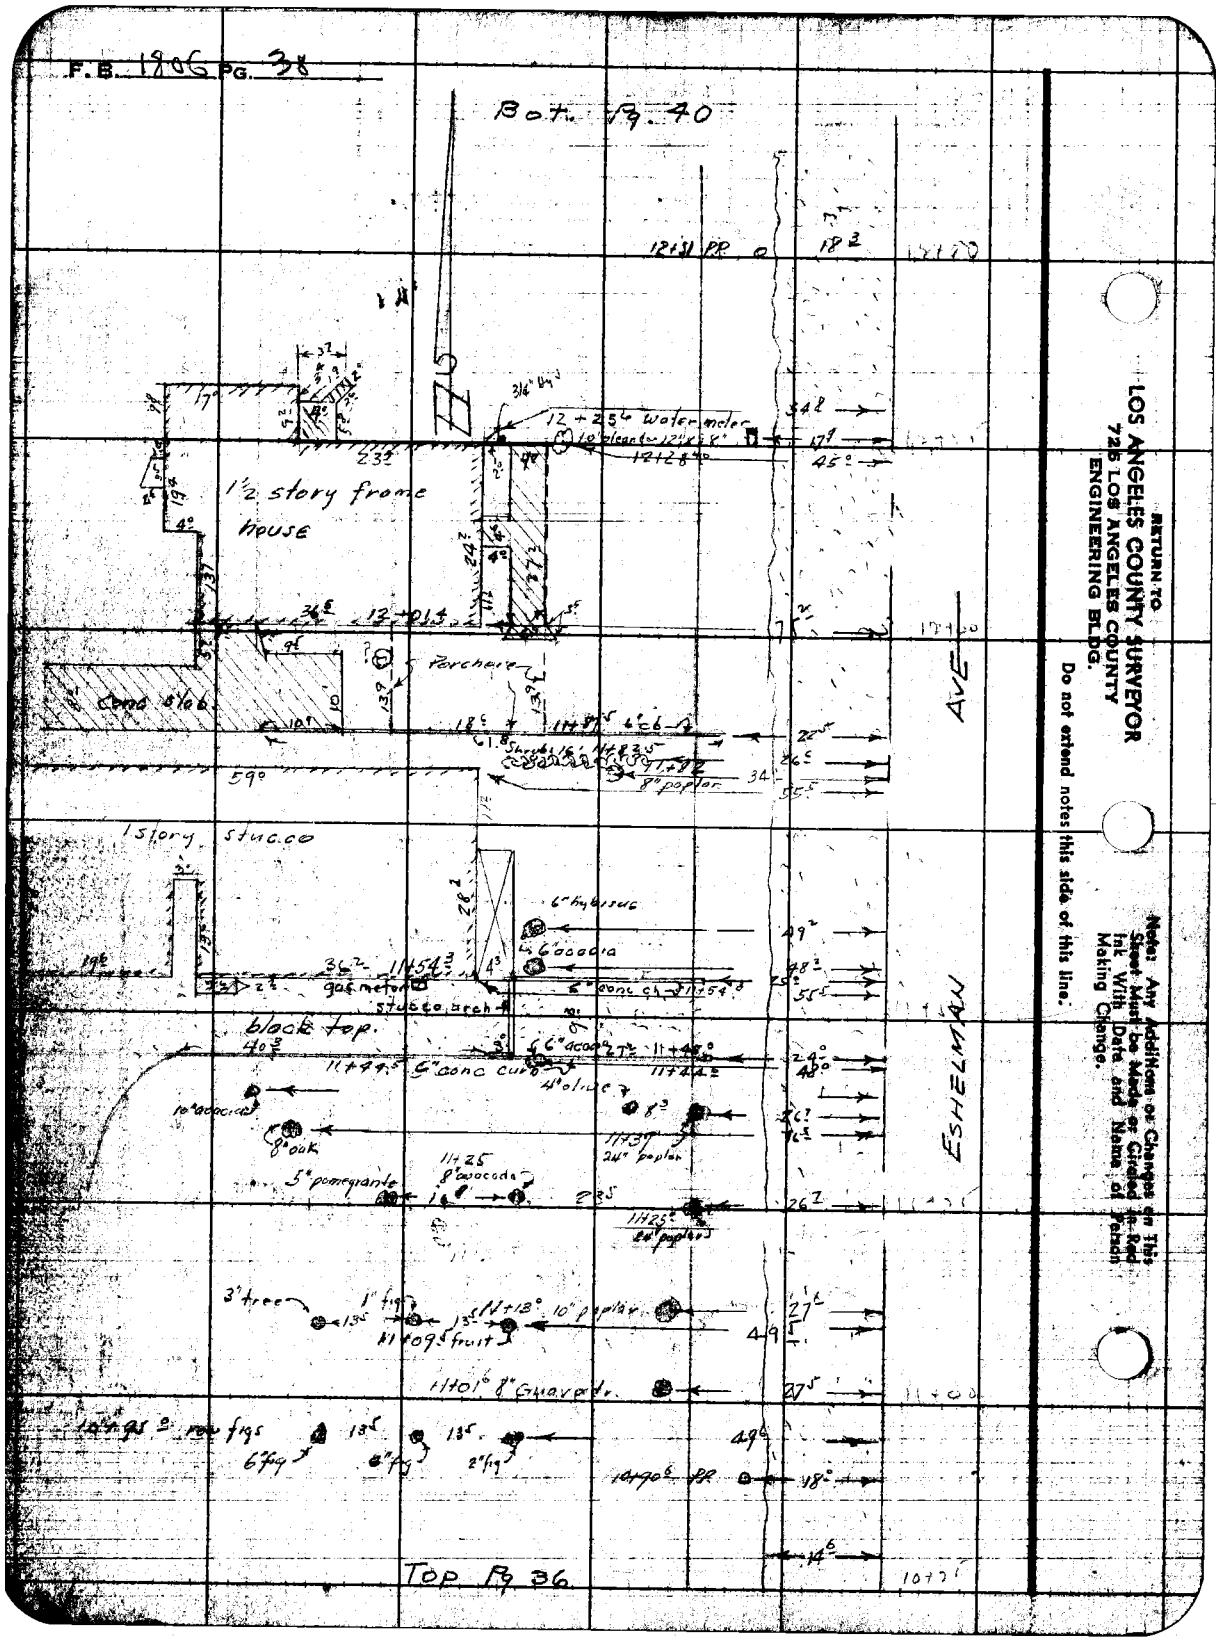

RETURN TO
LOS ANGELES COUNTY SURVEYOR
725 LOS ANGELES COUNTY
ENGINEERING BLDG.

Do not extend notes this side of this line.

Note: Any Additions or Changes on This Sheet Must be Made or Circled in Red Ink With Date and Name of Person Making Change.

F.B. 1806 Pg. 39

Notes Ch'd by D. M. Finley
Map No. B-2370-2
Office Work
Checked D. M. Finley
Date Apr. 1953

Survey ESHELMAN AVE
W. O. 8639 Tape No. 039 St'd. 68 °F
Surveyed by E. H. BLANCHARD
Notes E. H. BLANCHARD Date 11-19-52
Indexed A. C. Johnson

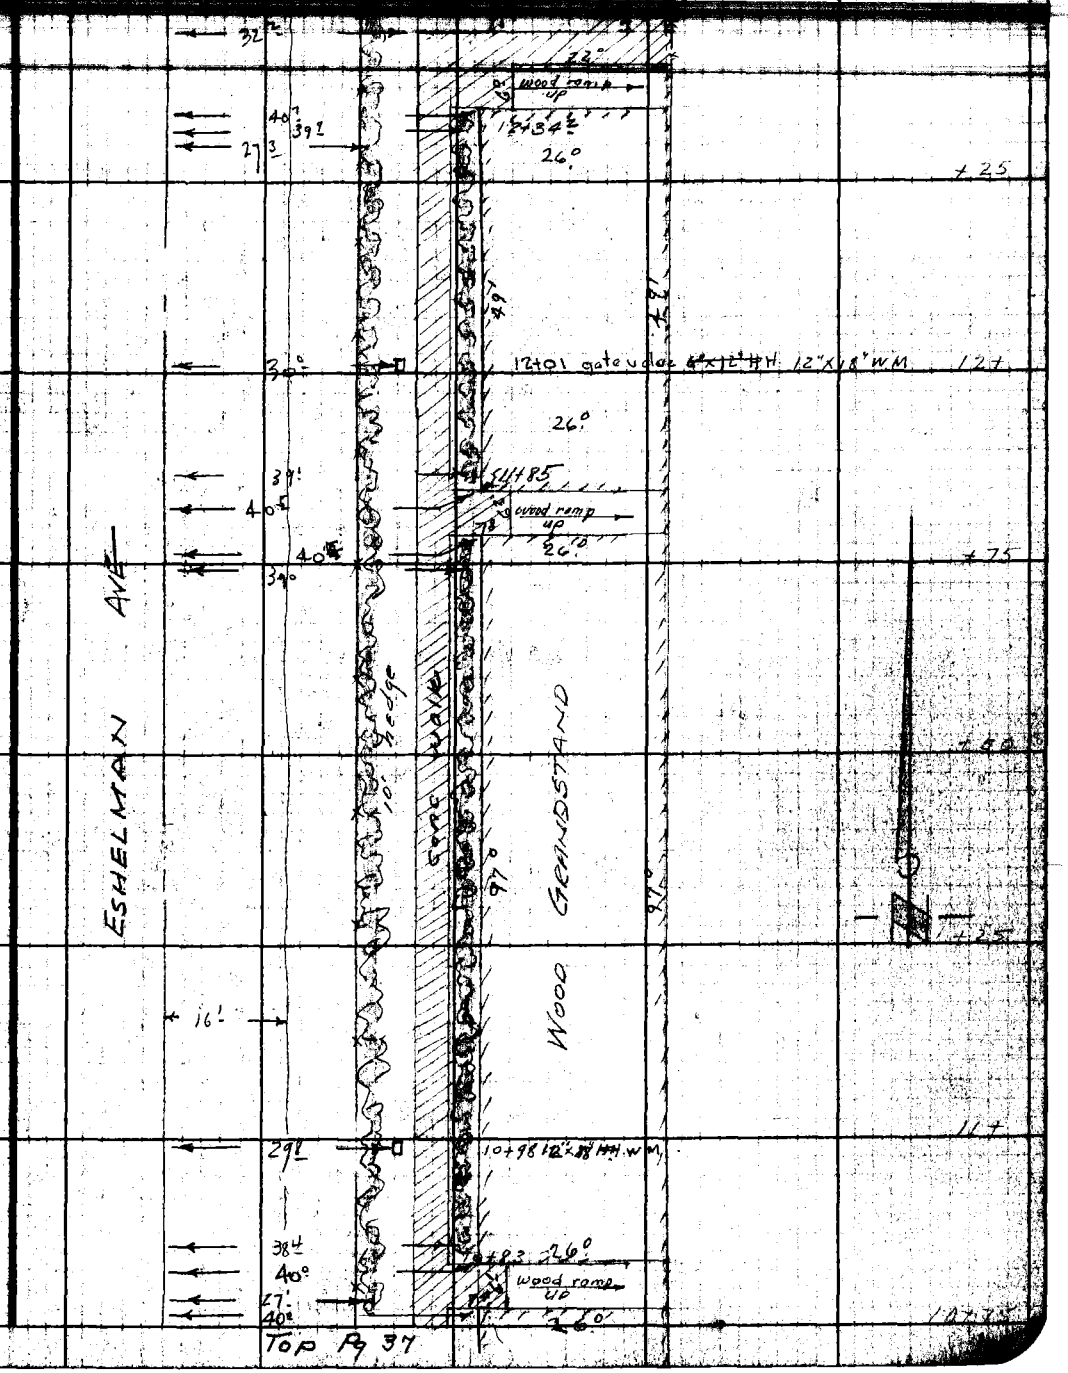

Note: Any Additions or Changes on This Sheet Must be Made or Circled in Red Ink With Date and Name of Person Making Change.

Do not extend notes this side of this line.

RETURN TO
LOS ANGELES COUNTY SURVEYOR
726 LOS ANGELES COUNTY
ENGINEERING BLDG.

76F3695 247 2-51

F.B. 1806 Pg. 46

Bat. Pg 42

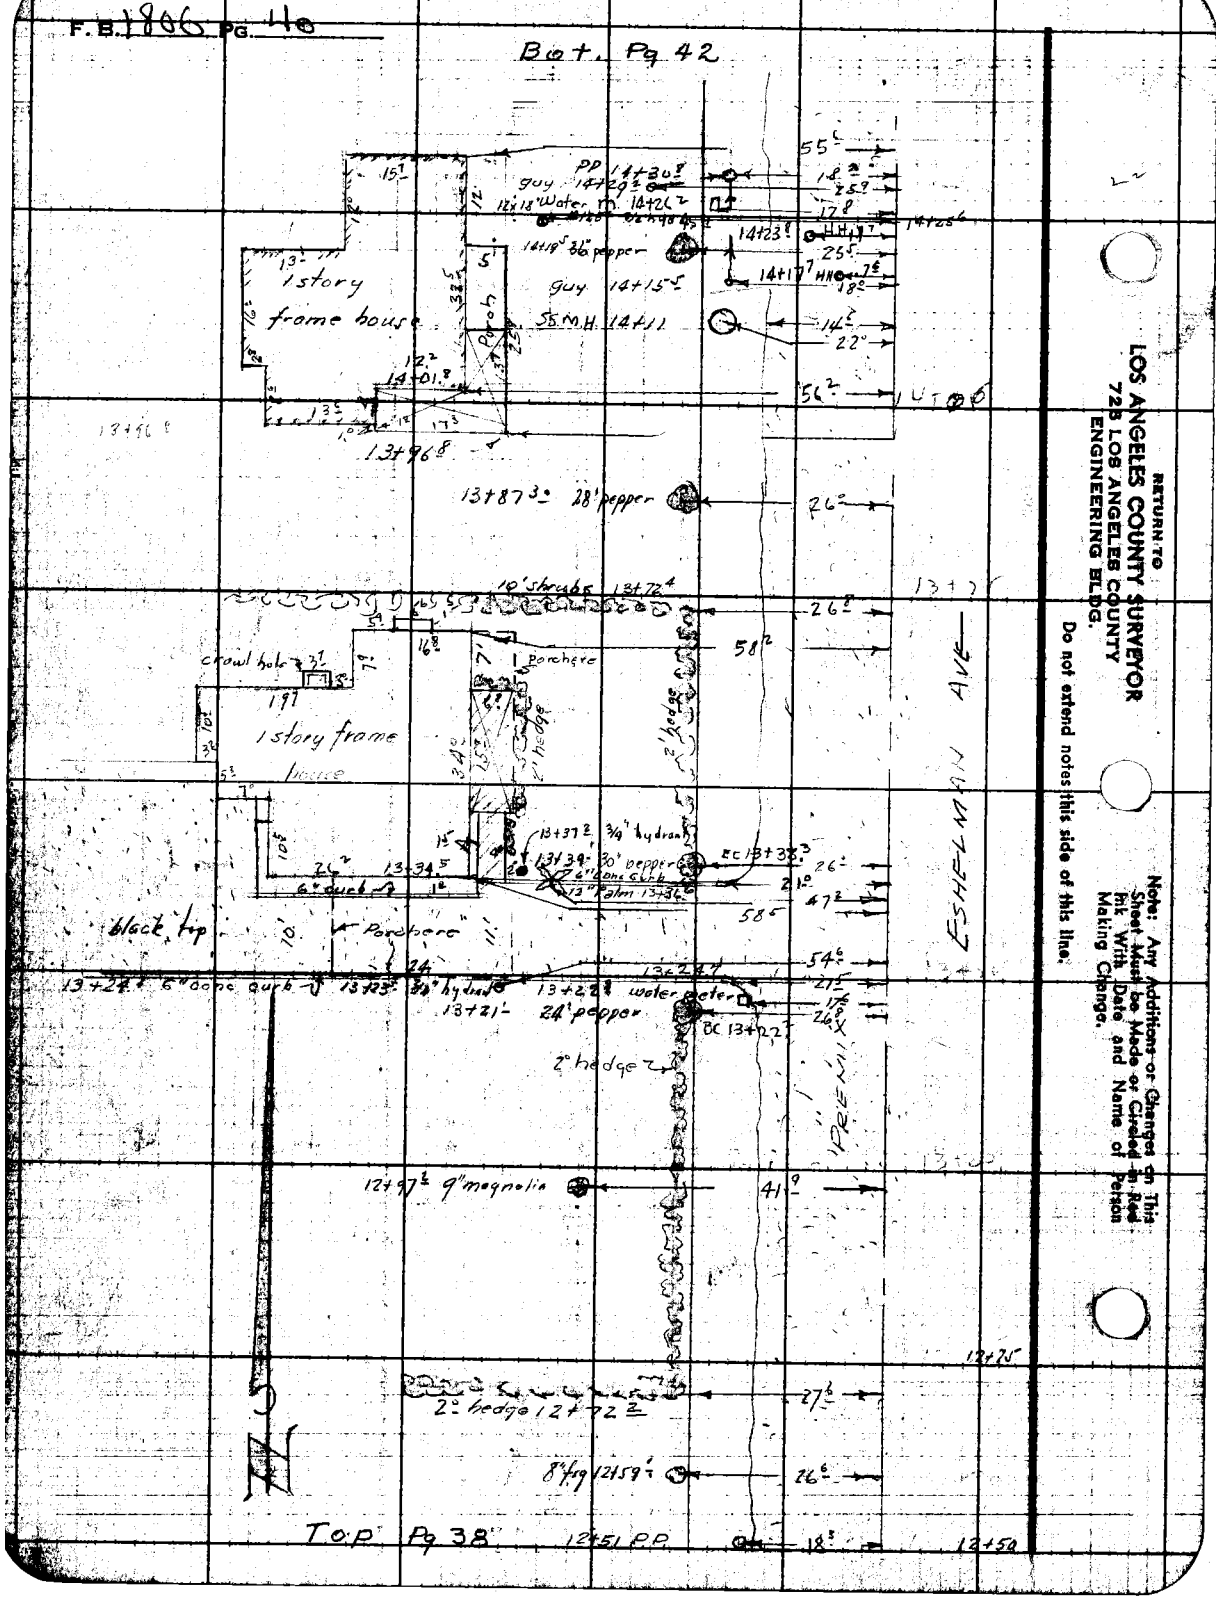

RETURN TO
LOS ANGELES COUNTY SURVEYOR
728 LOS ANGELES COUNTY
ENGINEERING BLDG.

Do not extend notes this side of this line.

Note: Any Additions or Changes on This Sheet Must be Made or Circled in Red Ink With Date and Name of Person Making Change.

F. B. 1896 Pg. 41

Notes Ch'd by D. M. Finley
Map No. B-2370-2
Office Work
Checked D. M. Finley
Date Aug 1953

Survey of Eshelman Ave
W. Ch. 8839 Tape No. 029 St'd 68 °F
Surveyed by F. H. BLANCHARD
Notes
Date 1/12-52
Indexed

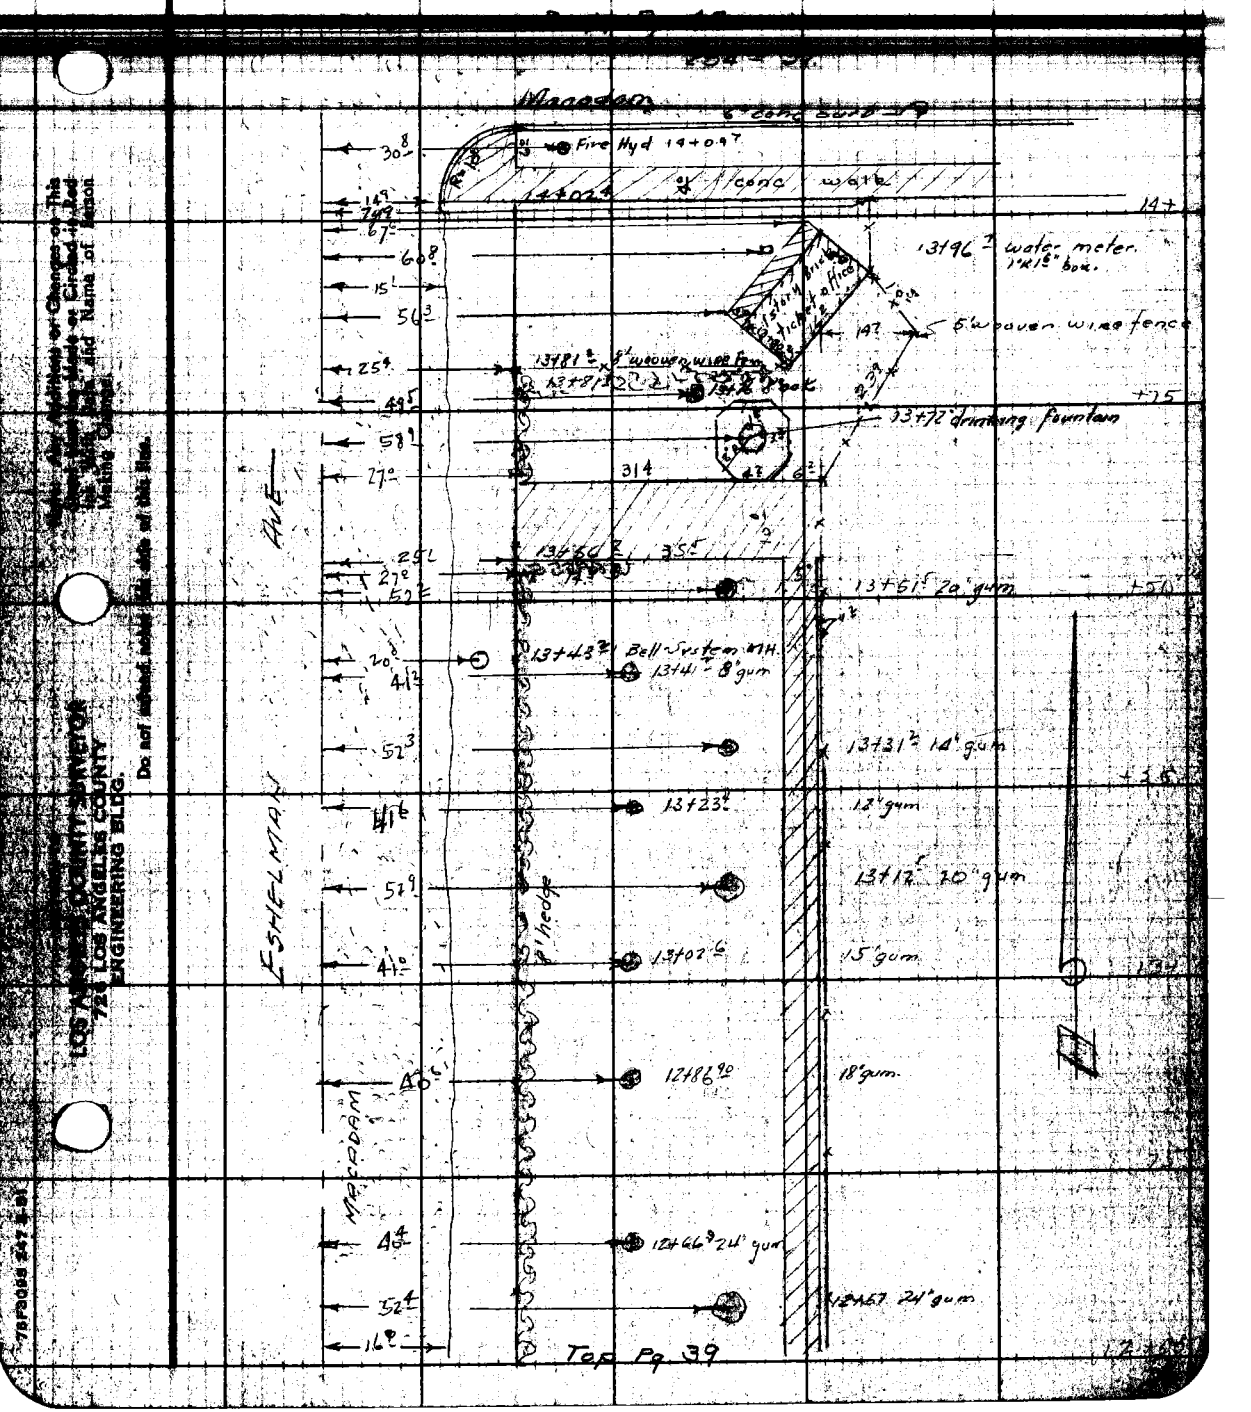

Do not subject notes this side of this line.

LOS ANGELES COUNTY SURVEYOR
726 LOS ANGELES COUNTY
ENGINEERING BLDG.

75F3095 247 8-51

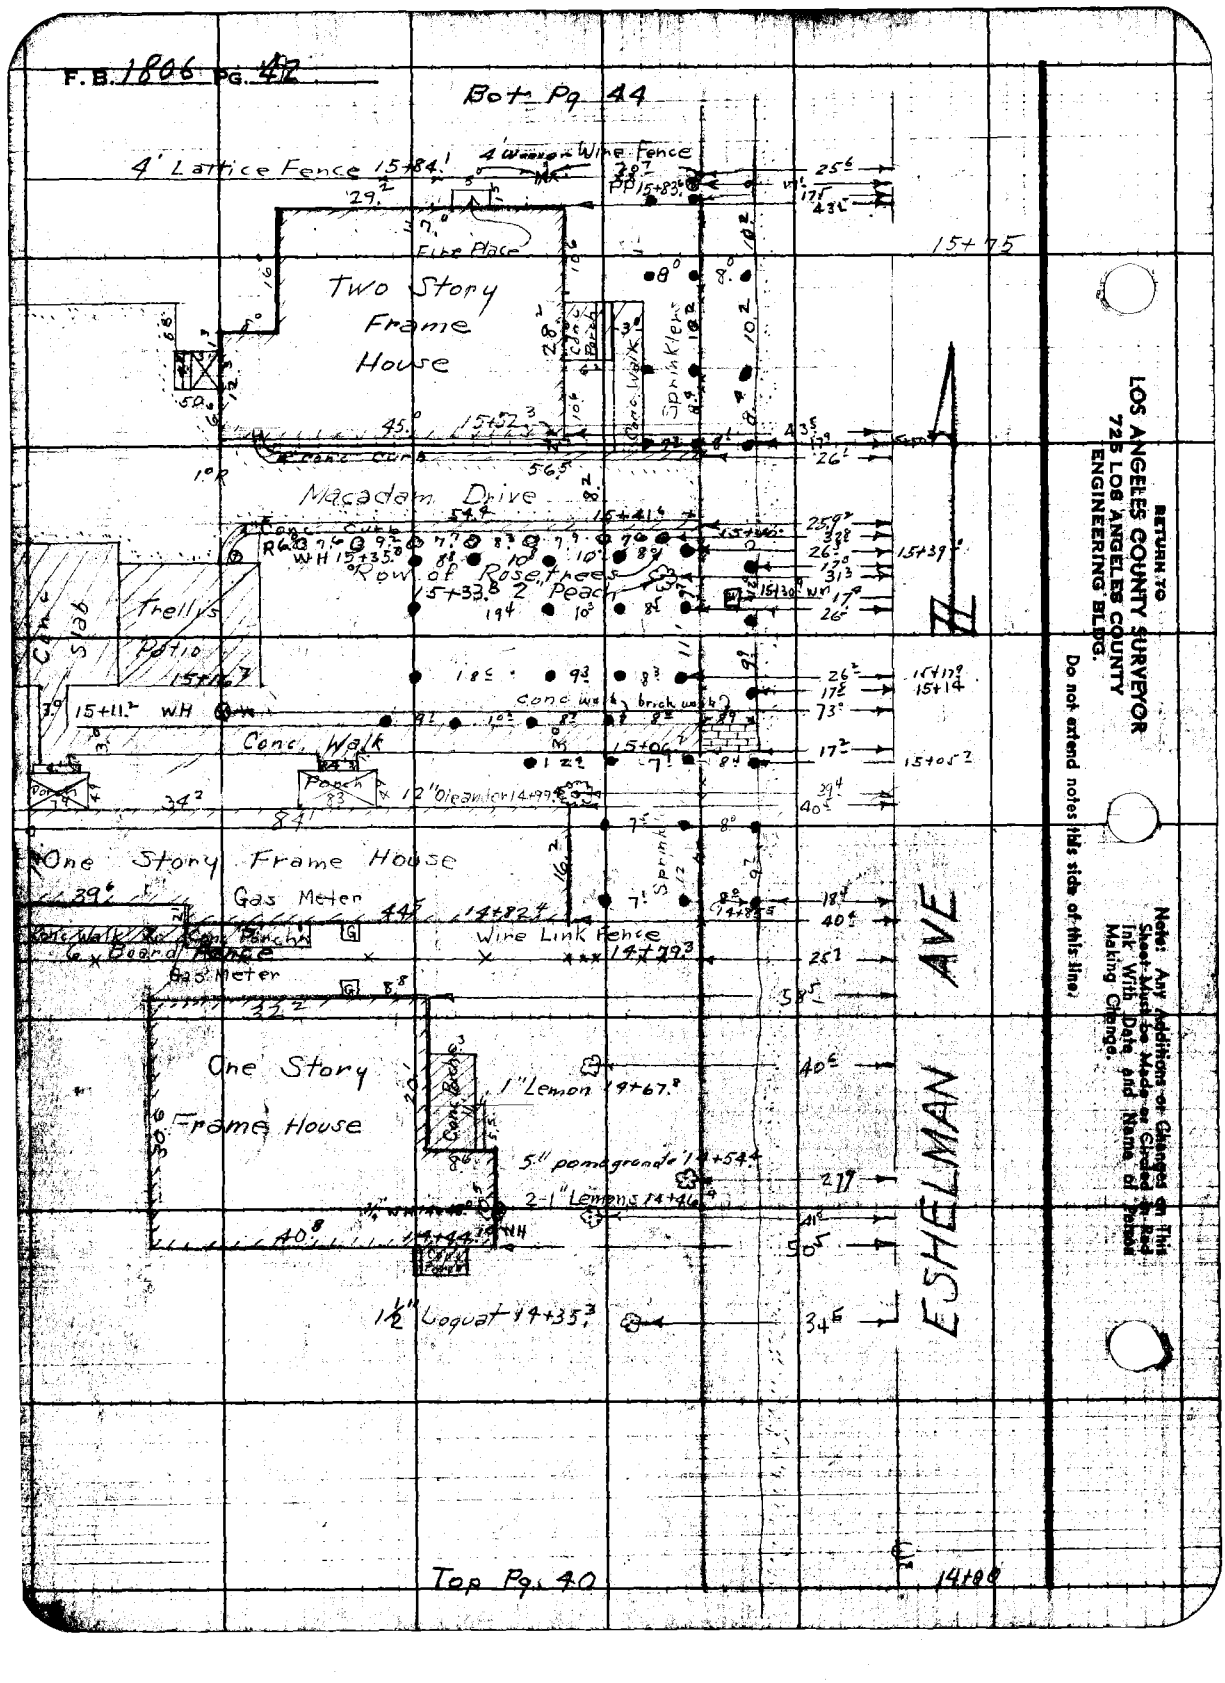
F.B. 1806 PG. 42
Bot. Pg. 44
4' Lattice Fence 15+84.1
4' Wire Fence
Fire Place
Two Story Frame House
Conc. Porch
Conc. Walk
Sprinklers
Conc. Curb
Macadam Drive
Row of Rose trees
2" Peach
Trellis Patio
Conc. Slab
15+11.2 WH
Conc. Walk
Porch
12" Oleander 14+99.
One Story Frame House
Gas Meter
Wire Link Fence
Board Fence
Gas Meter
One Story Frame House
1" Lemon 14+67.8
5" pomegranate 14+54.4
2-1" Lemons 14+46.4
1½" Loquat 14+35.3
ESHELMAN AVE
Top Pg. 40
14+00
15+75
15+39
15+14
15+05
RETURN TO
LOS ANGELES COUNTY SURVEYOR
725 LOS ANGELES COUNTY
ENGINEERING BLDG.
Do not extend notes this side of this line.
Note: Any Additions or Changes on This Sheet Must be Made or Circled in Red Ink With Date and Name of Person Making Change.

F. B. 1806 Pg. 43

Notes Ctrl'd by D. M. Finley
Map No. B-2370-2
Office Work
Checked D. M. Finley
Date Aug. 1963

Survey of Eshelman Hub
W. O. 8639 Tape No. 029 Std. 68 °F
Surveyed by F. H. BLANCHARD
Notes F. H. BLANCHARD Date 11-19-62
Indexed R. C. Johnson

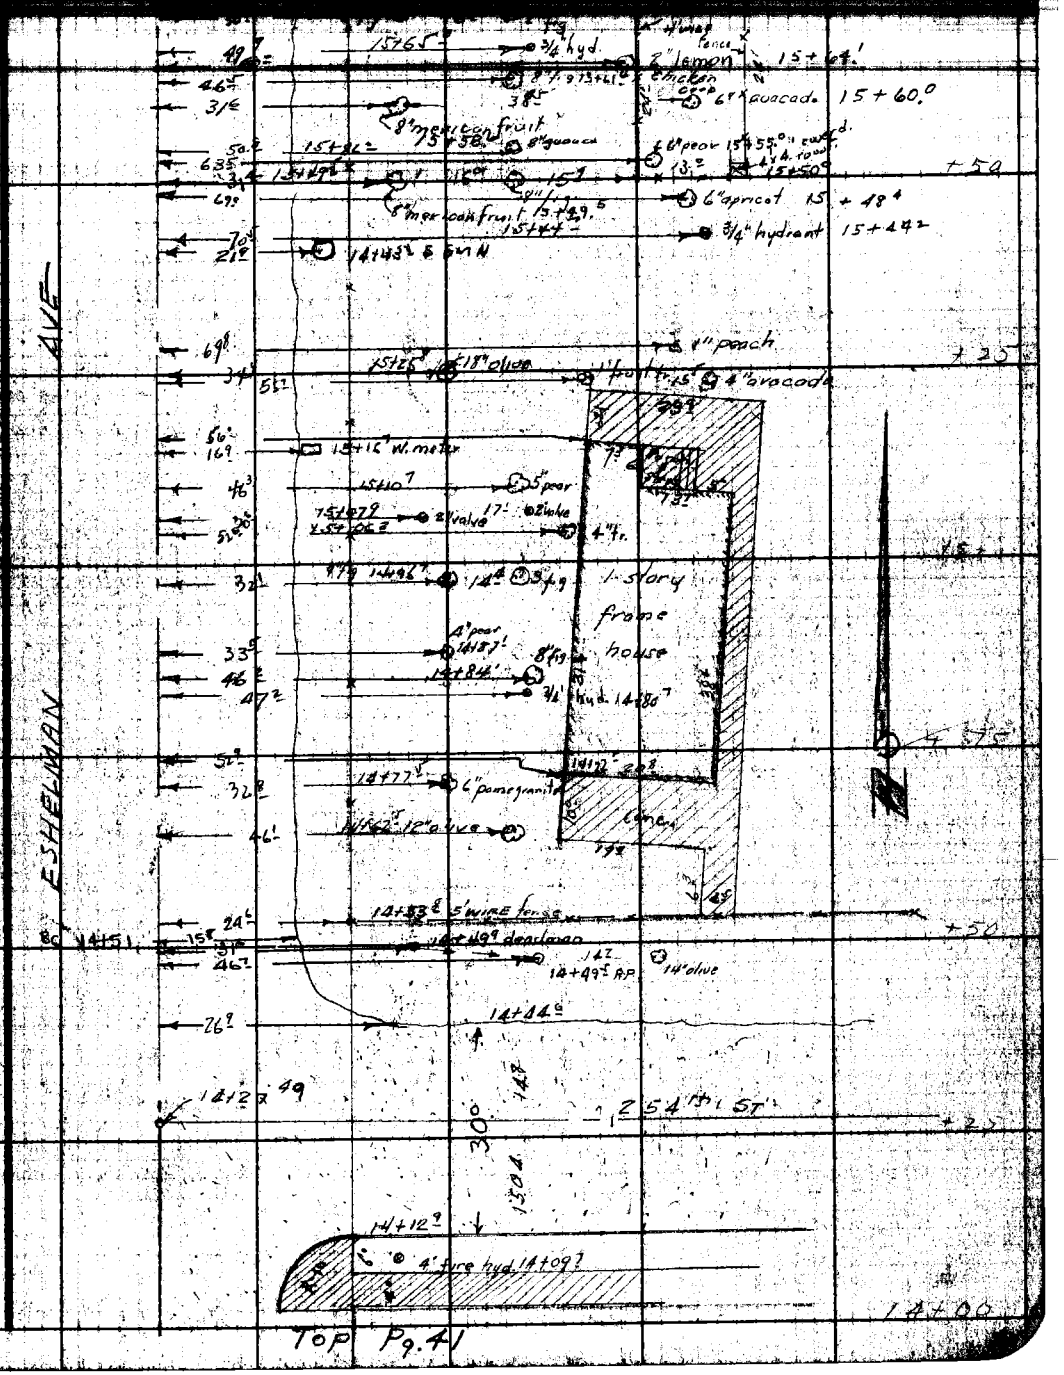

RETURN TO
LOS ANGELES COUNTY SURVEYOR
725 LOS ANGELES COUNTY
ENGINEERING BLDG.

Note: Any Additions or Changes on This Sheet Must be Made or Circled in Red Ink With Date and Name of Person Making Change.

Do not extend notes this side of this line.

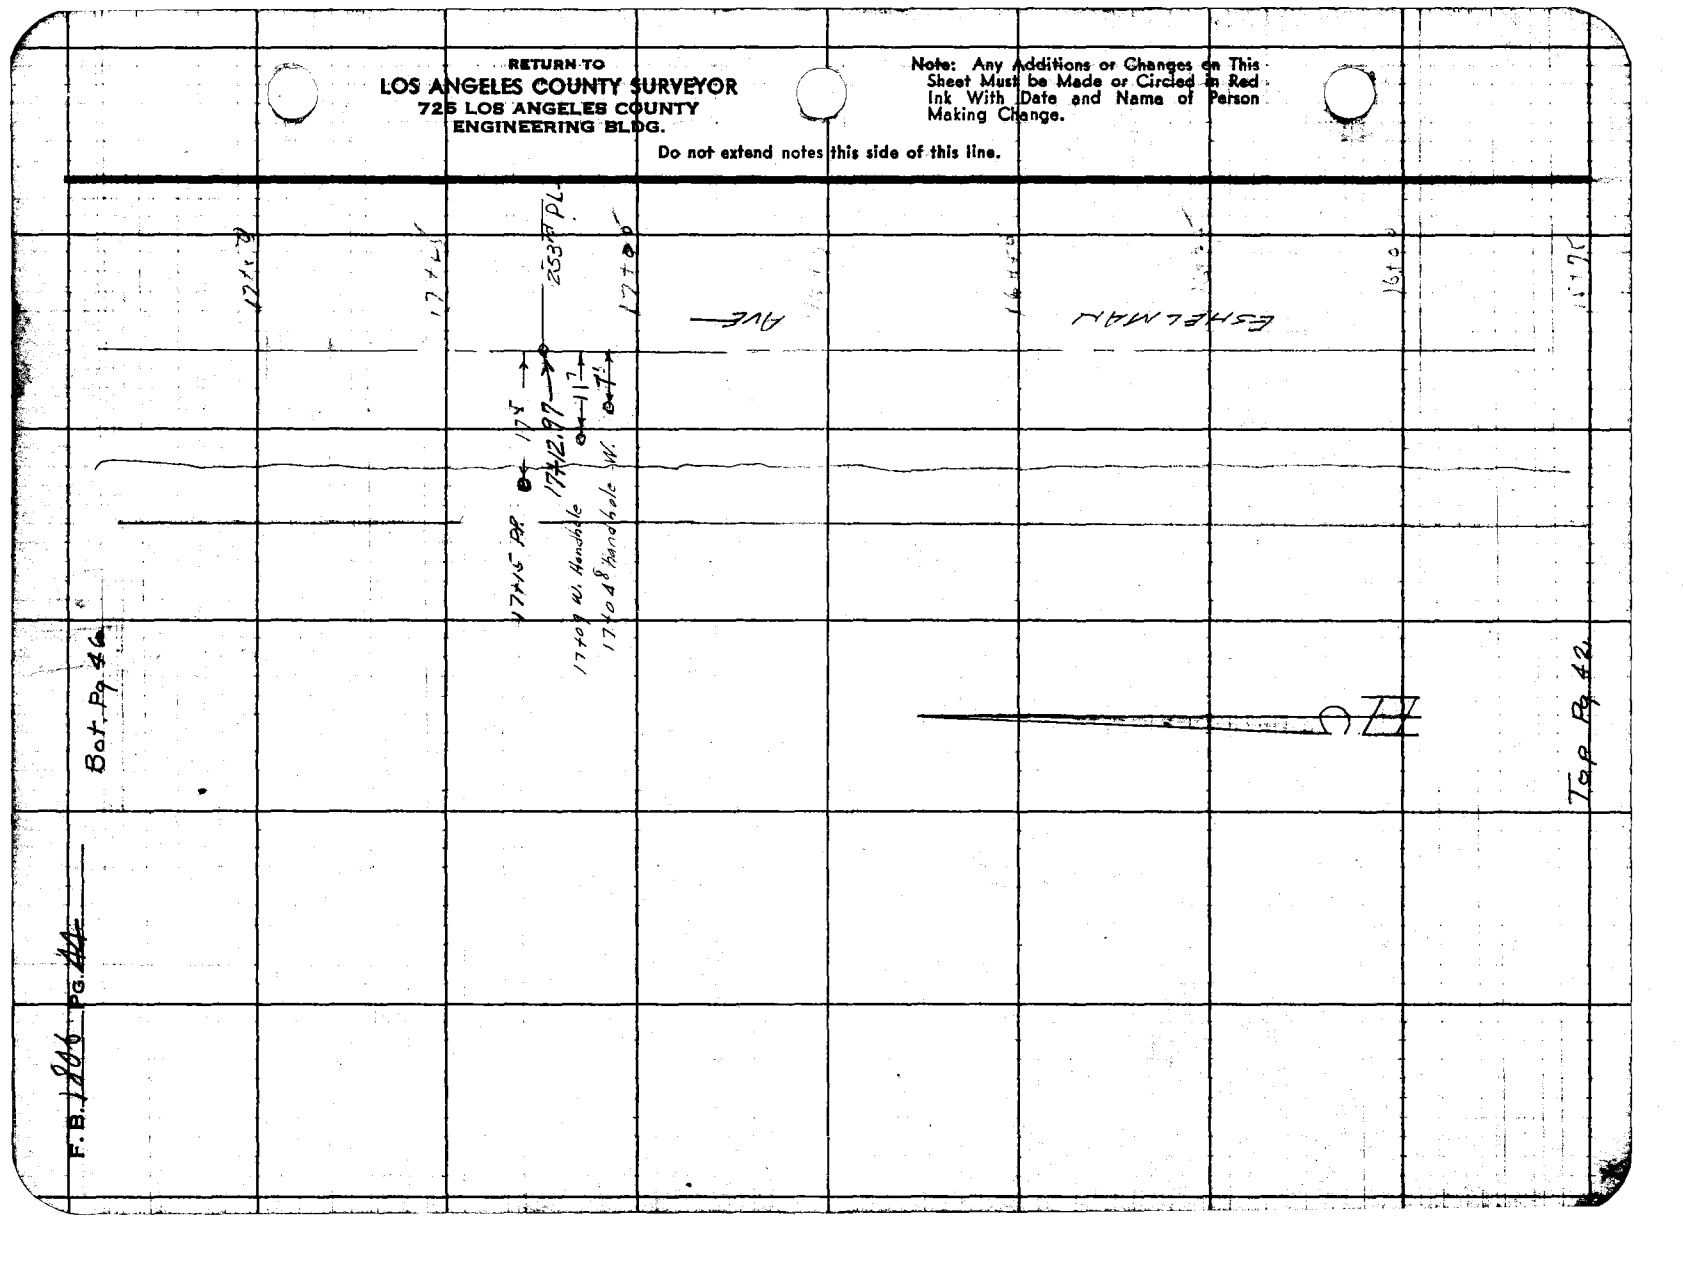

F. B. 1866 Pg. 45

Notes Ck'd by D. M. Finley	Survey of Eshelman Ave
Map No. B-2370-2	W. O. 8639 Tape No. 029 St'd. 84 °F
Office Work	Surveyed by F. H. BLANCHARD
Checked D. M. Finley	Notes F. H. BLANCHARD Date 11-12-52
Date Apr. 1953	Indexed E. C. Johnson

Note: Any Additions or Changes on This Sheet Must be Made or Circled in Red Ink With Date and Name of Person Making Change.

Do not extend notes this side of this line.

RETURN TO:
LOS ANGELES COUNTY SURVEYOR
726 LOS ANGELES COUNTY
ENGINEERING BLDG.

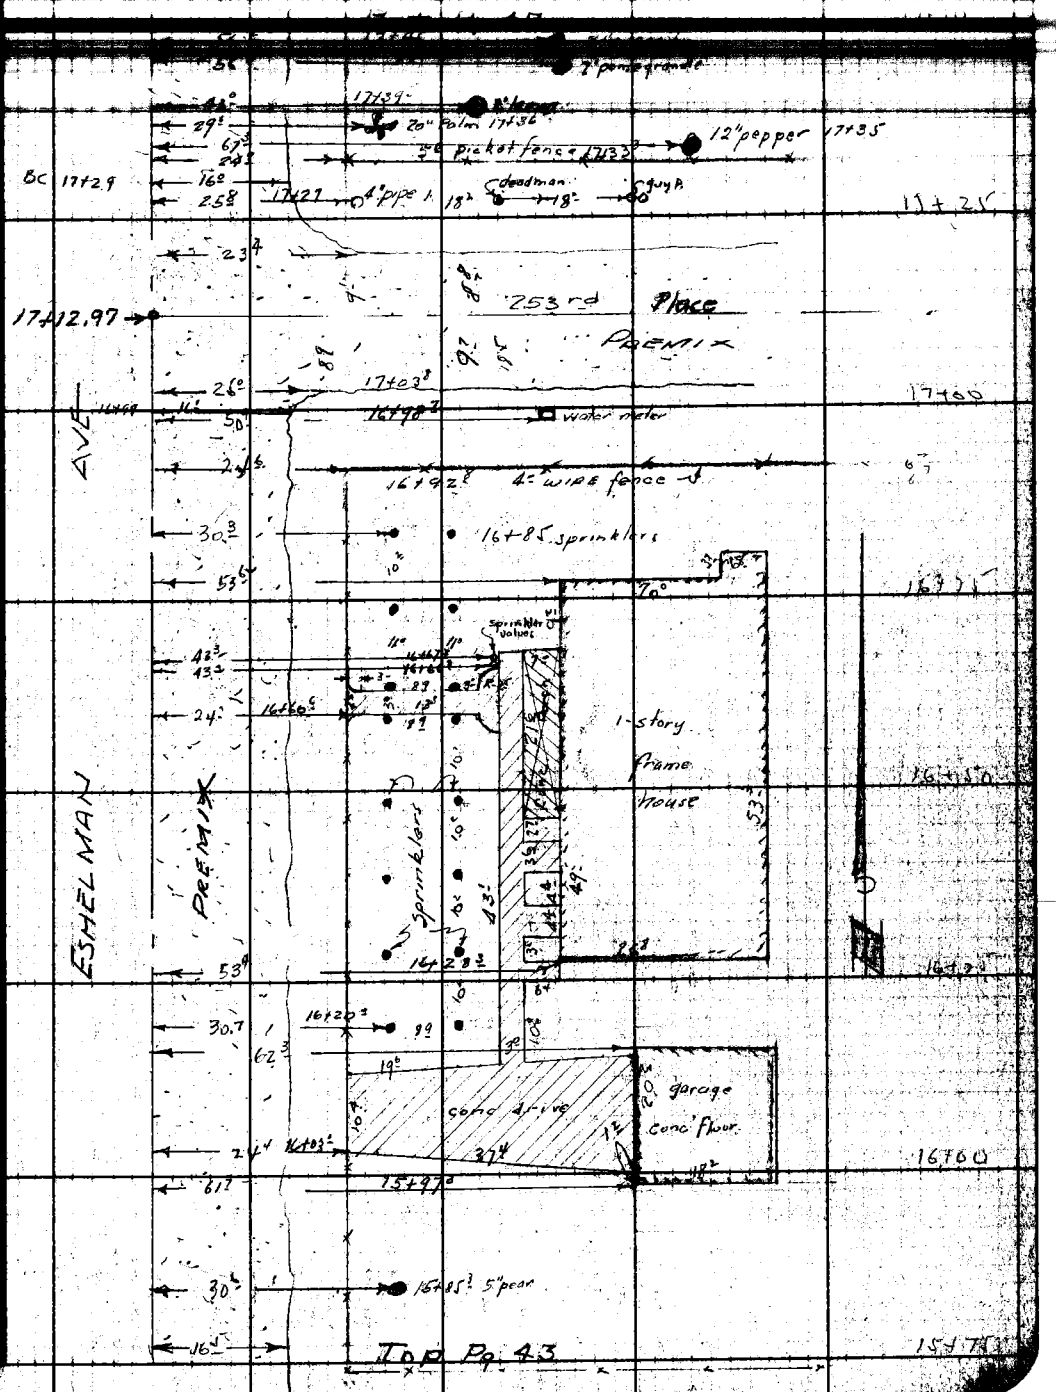

F.B. 1806 Pg. 46

Bot. Pg. 48

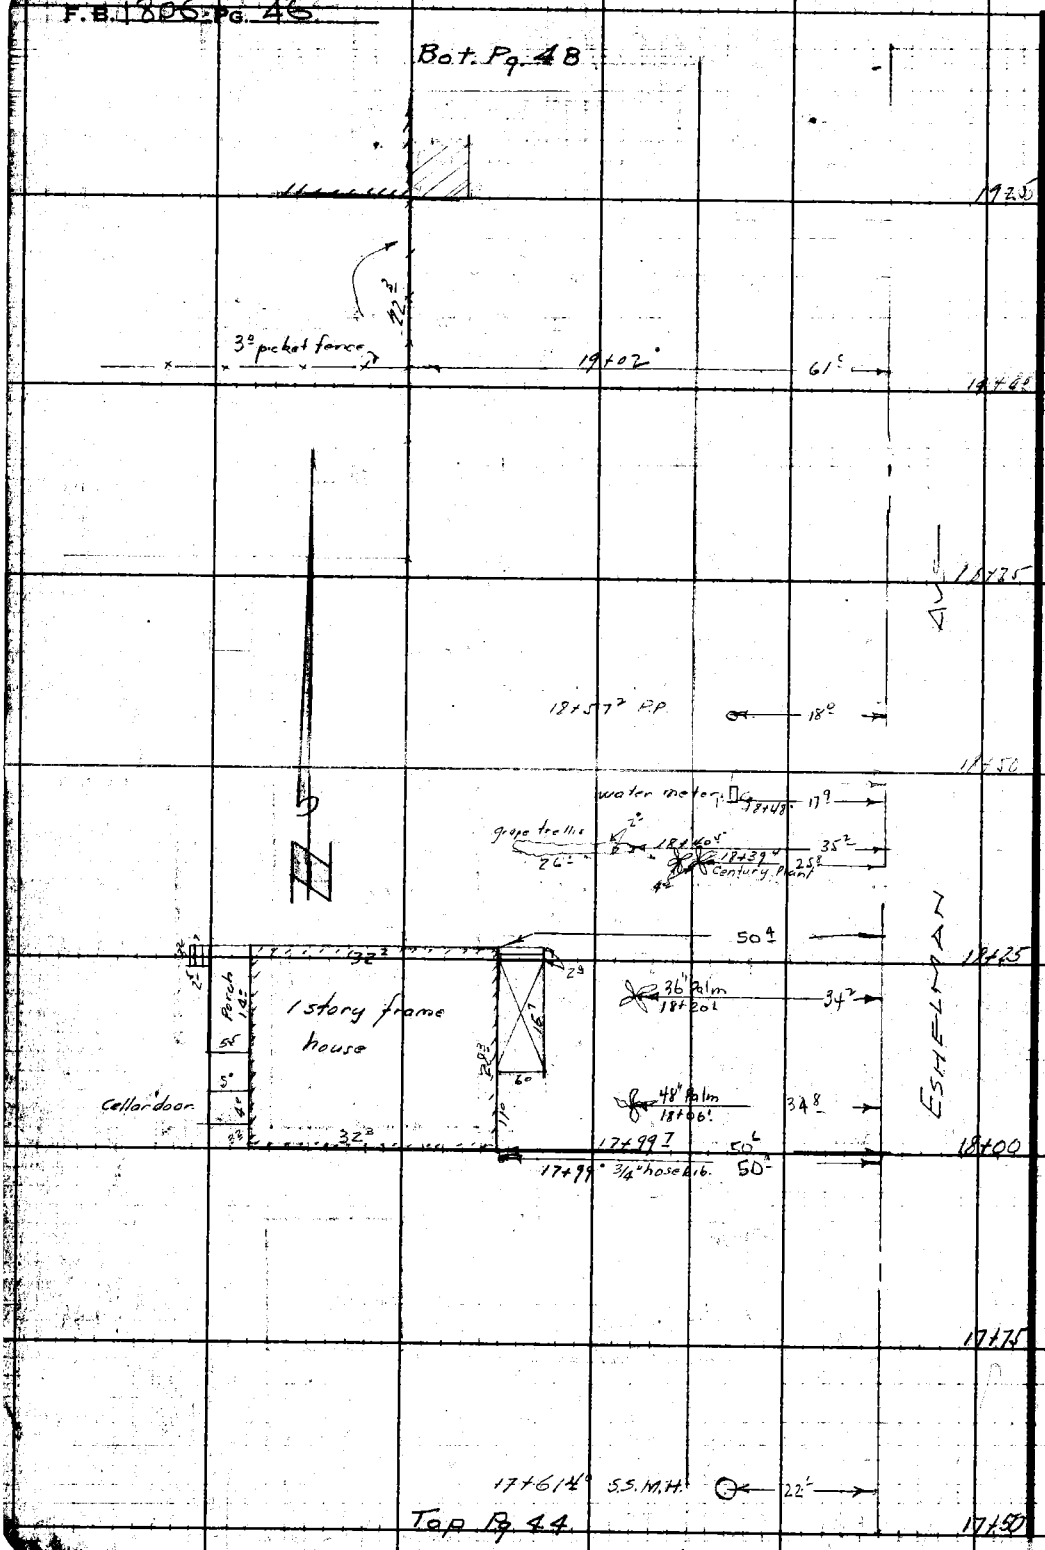

Top Pg. 44

RETURN TO
LOS ANGELES COUNTY SURVEYOR
725 LOS ANGELES COUNTY
ENGINEERING BLDG.

Do not extend notes this side of this line.

Note: Any Additions or Changes on This Sheet Must be Made or Circled in Red Ink With Date and Name of Person Making Change.

F. B. 1806 Pg. 47

Notes Chk'd by D. M. Finley
Map No. B-2370-2
Office Work
Checked D. M. Finley
Date [illegible]

Survey of [illegible]
W. O. 2639 Tape No. 079 Std. 68 °F
Surveyed by J. H. BLANCHARD
Notes J. H. BLANCHARD Date 11-12-[illegible]
Indexed [illegible]

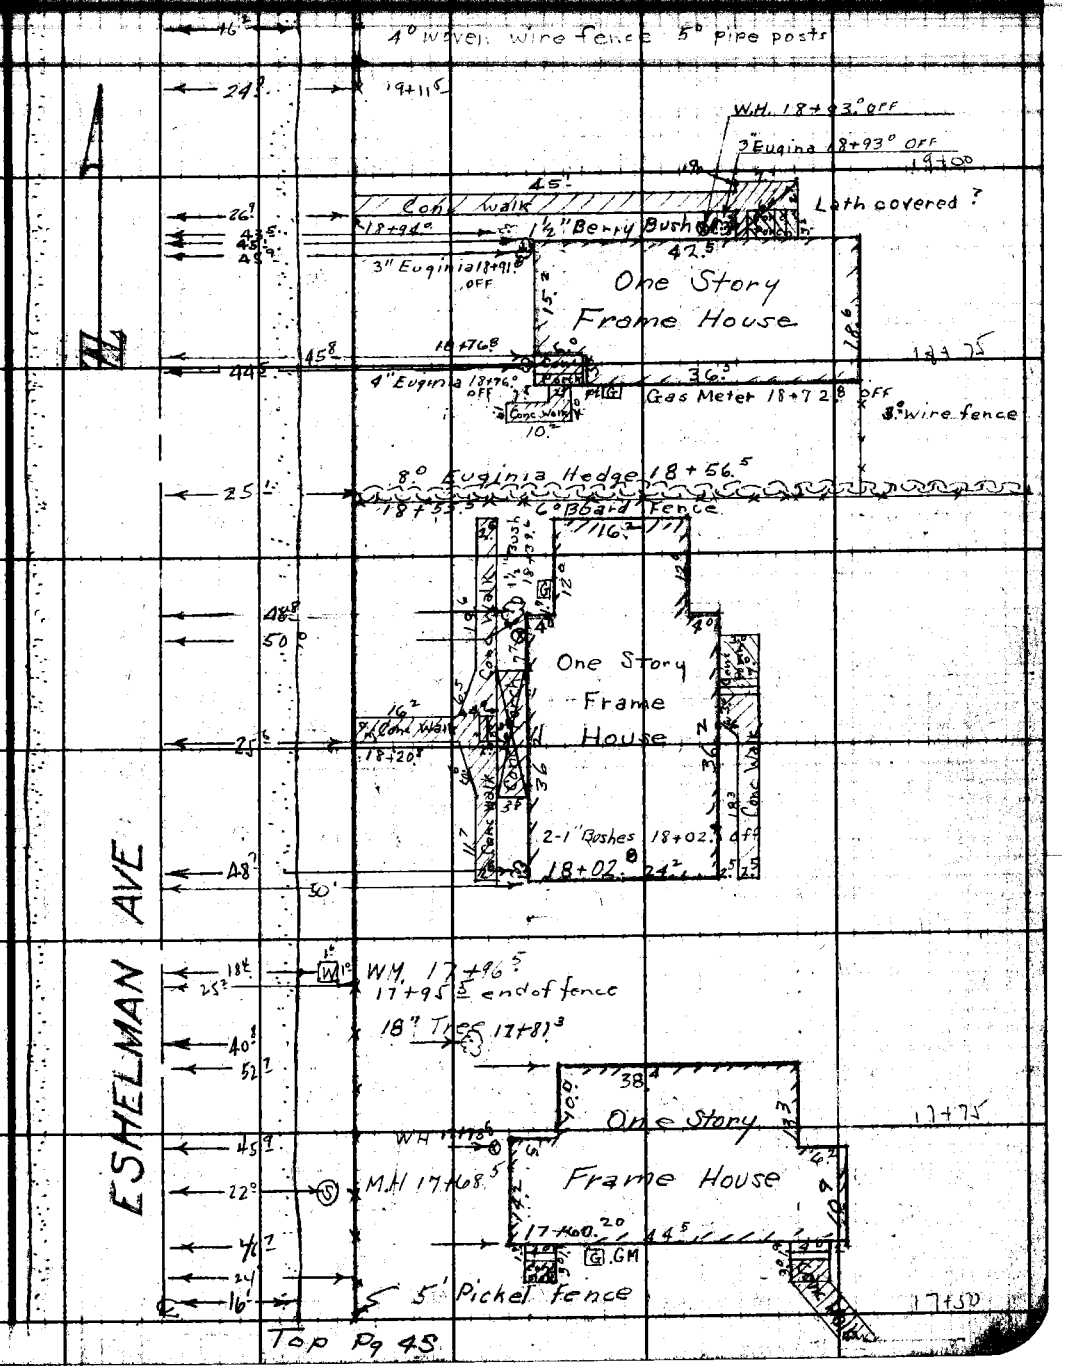

Note: Any Additions or Changes on This Sheet Must be Made or Circled in Red Ink With Date and Name of Person Making Change.

Do not extend notes this side of this line.

RETURN TO
LOS ANGELES COUNTY SURVEYOR
726 LOS ANGELES COUNTY
ENGINEERING BLDG.

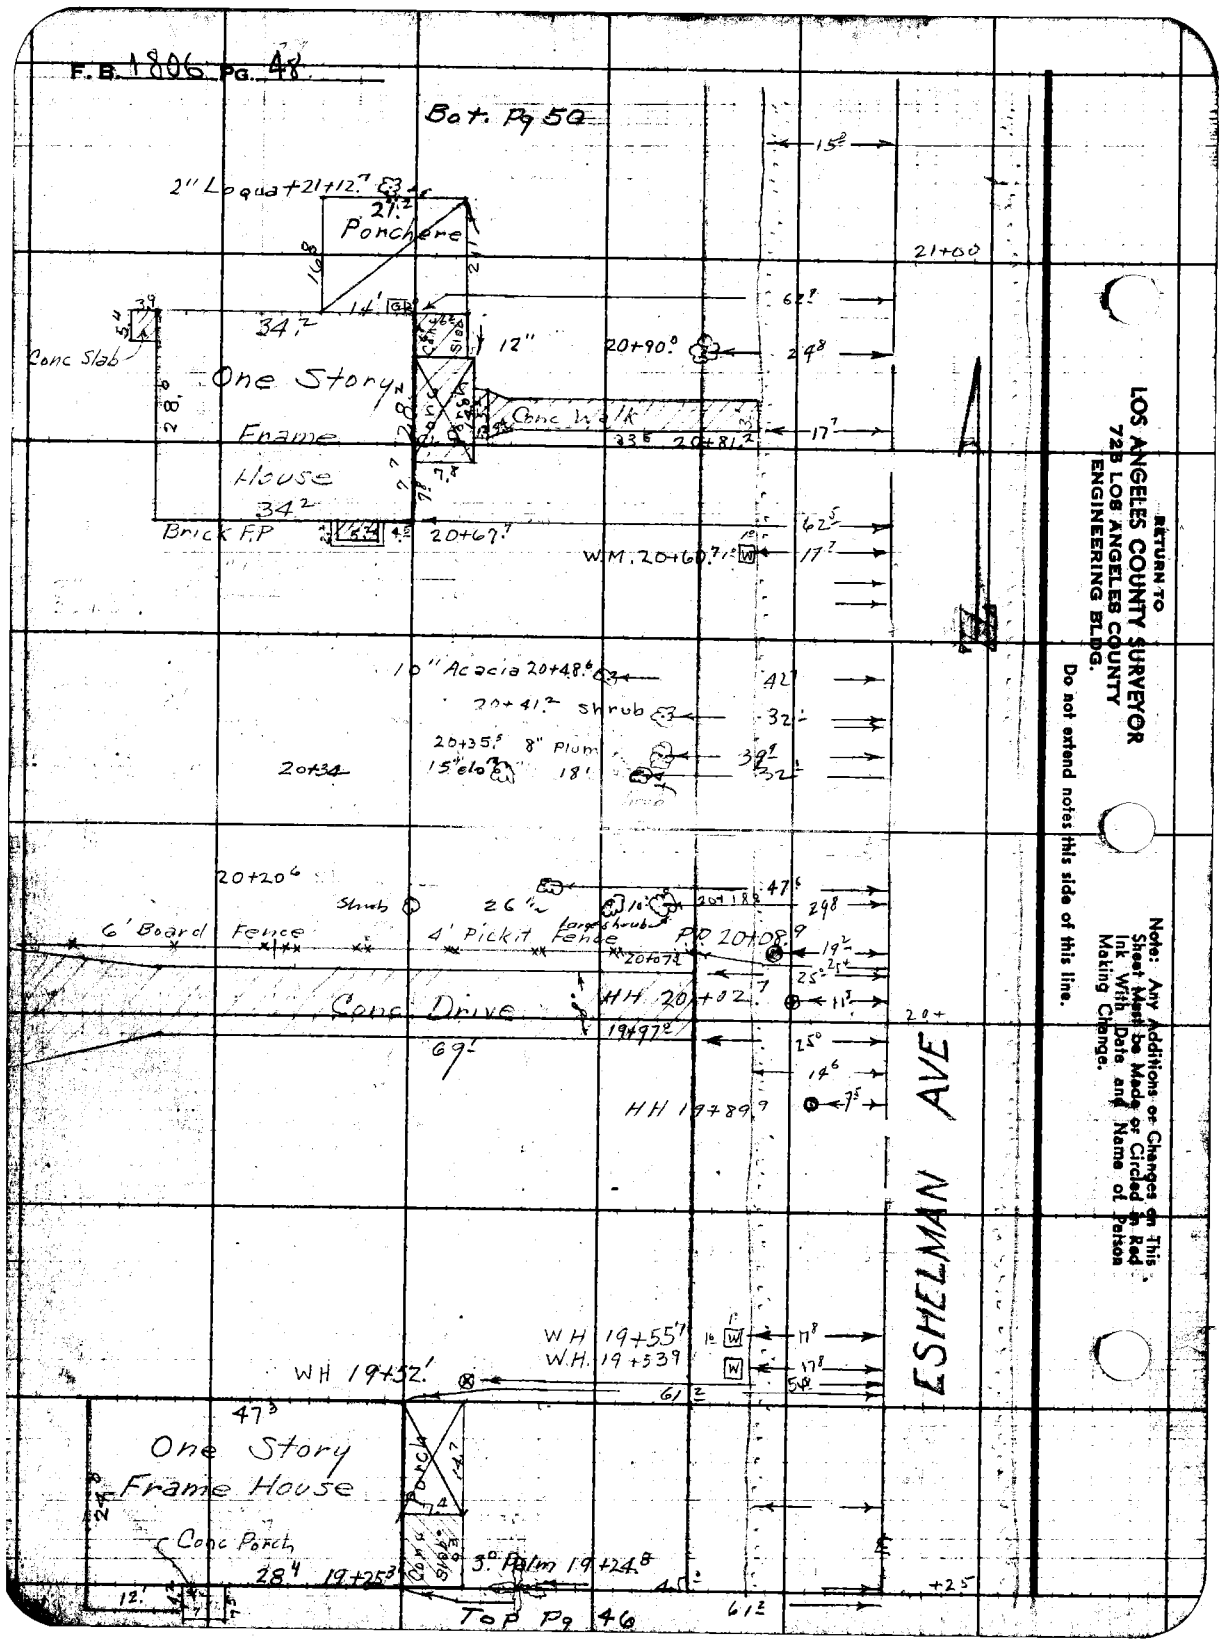
F.B. 1806 Pg. 48
Bot. Pg 50
2" Loquat 21+12.7
Porchere
21+00
Conc Slab
One Story
Frame
House
Conc Walk
20+90.0
20+81.2
Brick F.P
20+67.7
W.M. 20+60.7
10" Acacia 20+48.6
20+41.2 Shrub
20+35.5 8" Plum
20+34
20+20.6
Shrub
6' Board Fence
4' Pickit Fence
Large shrub
P.P. 20+08.9
Conc Drive
HH 20+02.7
HH 19+89.9
ESHELMAN AVE
W.H. 19+55.7
W.H. 19+53.9
WH 19+52.1
One Story
Frame House
Conc Porch
3" Palm 19+24.8
Top Pg 46
RETURN TO
LOS ANGELES COUNTY SURVEYOR
72B LOS ANGELES COUNTY
ENGINEERING BLDG.
Do not extend notes this side of this line.
Note: Any Additions or Changes on This Sheet Must be Made or Circled in Red Ink With Date and Name of Person Making Change.

Notes Chk'd by D. M. Finley	Survey of ESHELMAN AVE	F.B. 1806 Pg. 49
Map No. B-2370-2	W. O. 8639 Tape No. 849 St'd. 84 °F	
Office Work	Surveyed by F. H. BLANCHARD	
Checked D. M. Finley	Notes F. H. BLANCHARD Date 11-19-52	
Date Apr. 1953	Indexed A. C. Johnson	

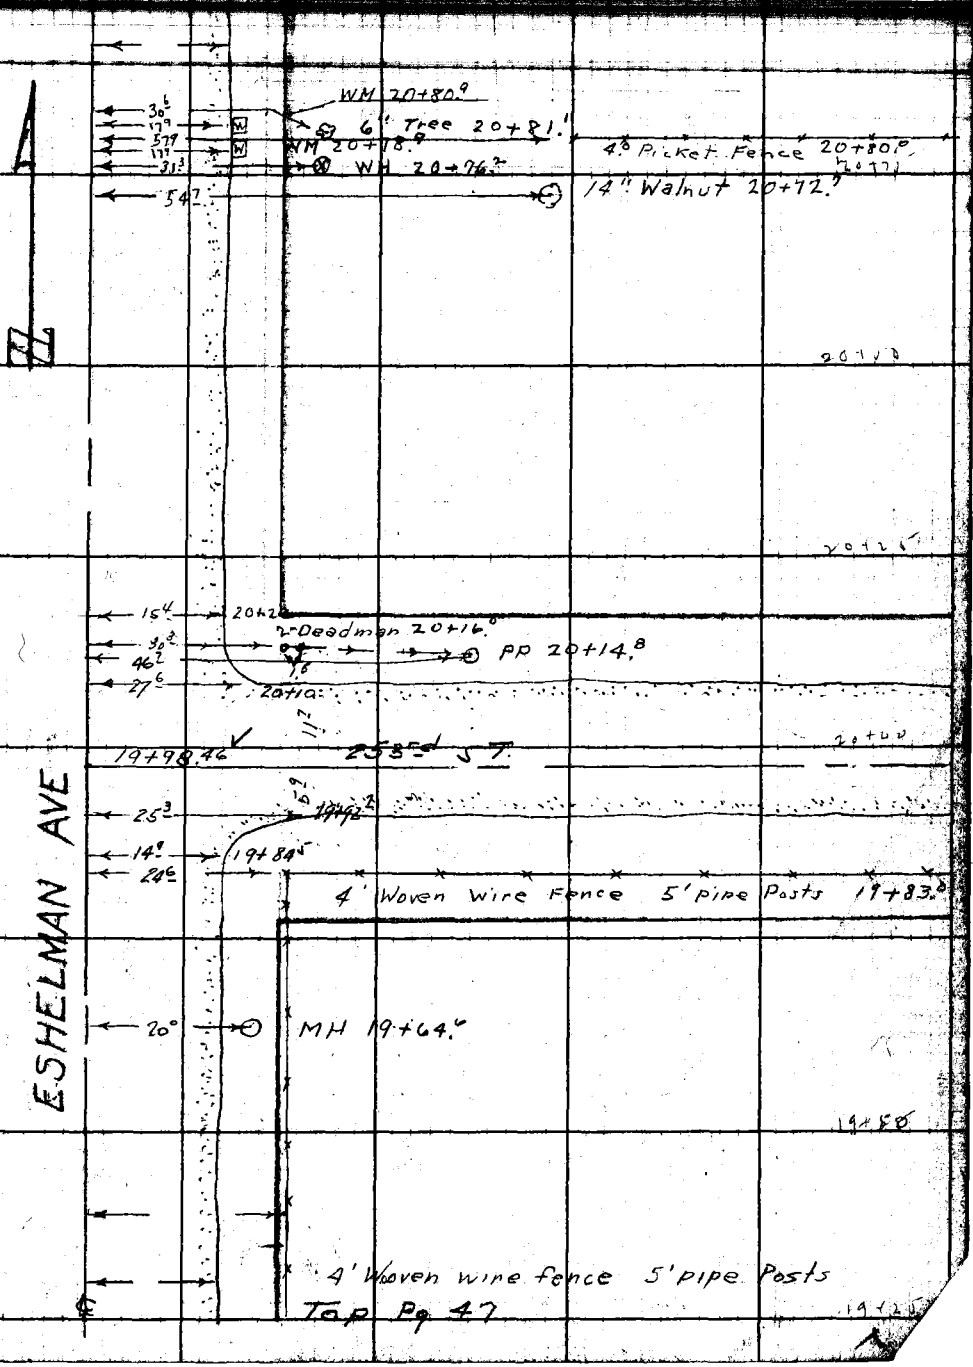

Note: Any Additions or Changes on This Sheet Must be Made or Circled in Red Ink With Date and Name of Person Making Change.

Do not extend notes this side of this line.

RETURN TO
LOS ANGELES COUNTY SURVEYOR
726 LOS ANGELES COUNTY
ENGINEERING BLDG.

76F3095 247 2-51

F.B. 1806 Pg. 50

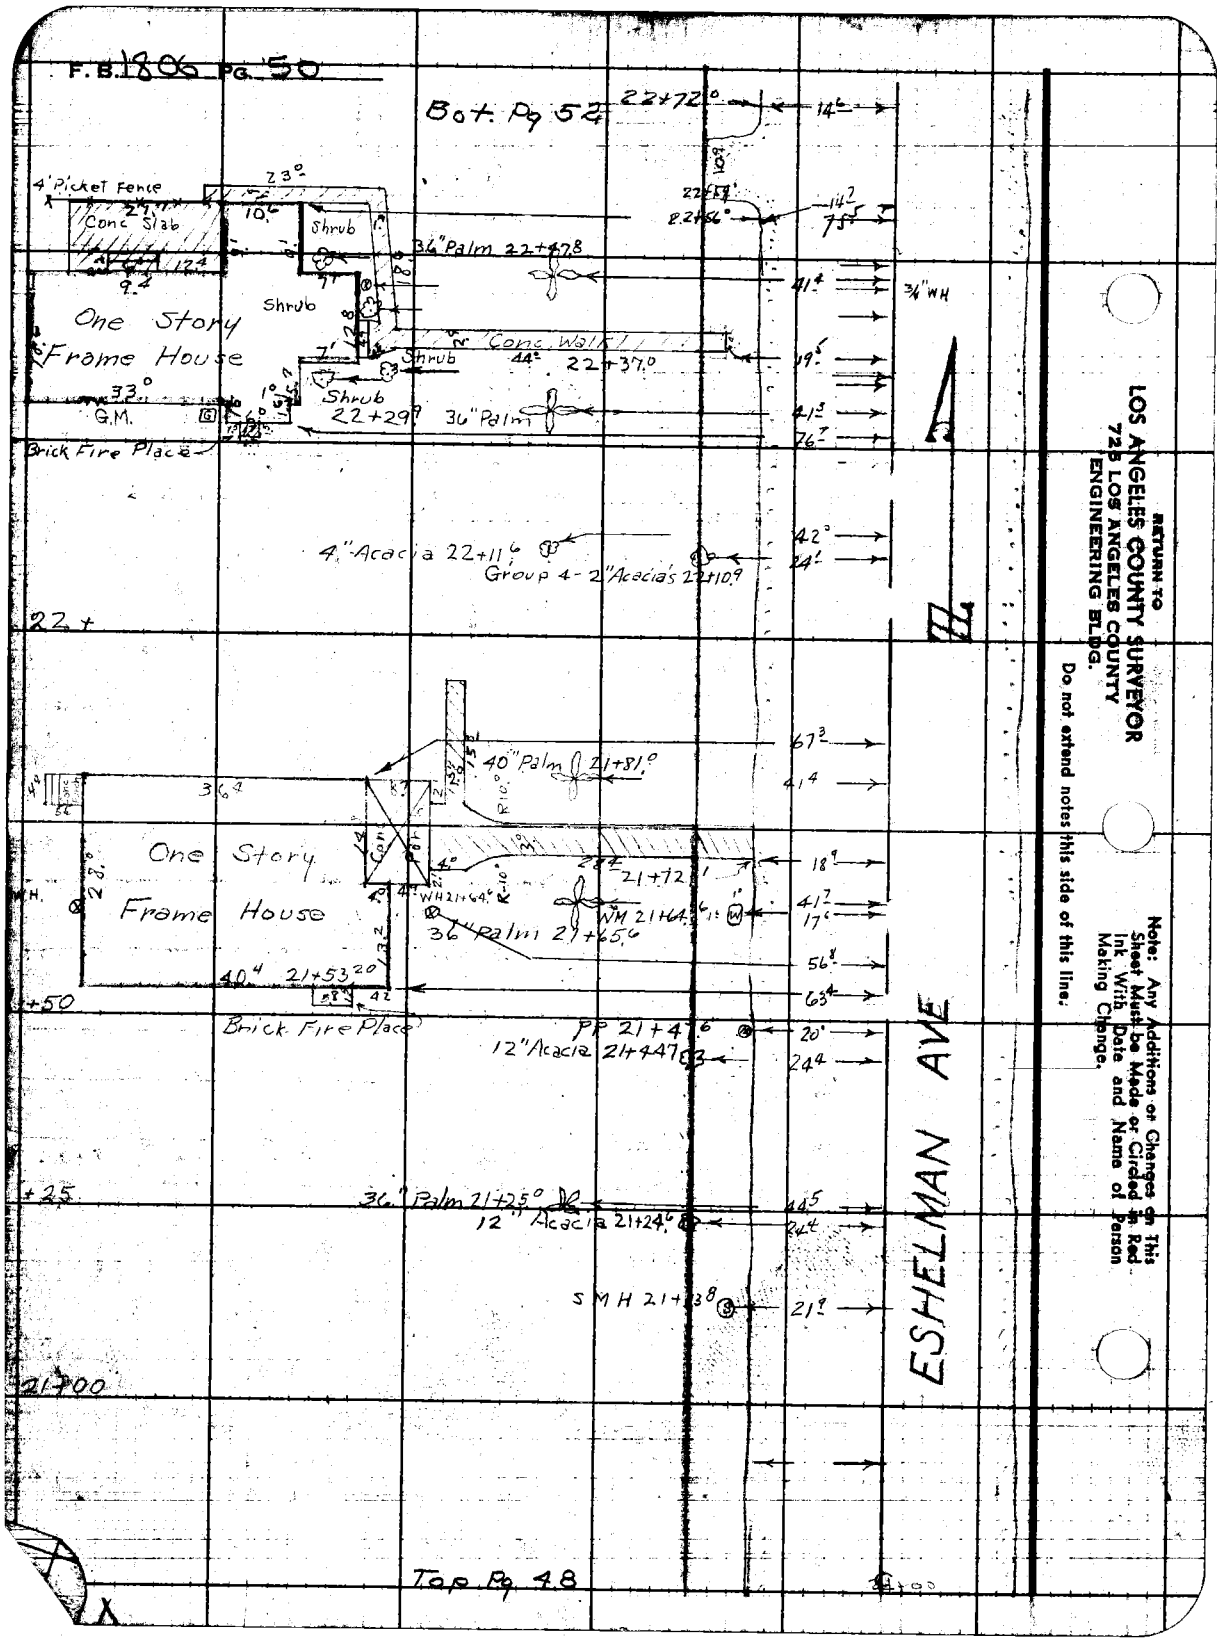

RETURN TO
LOS ANGELES COUNTY SURVEYOR
725 LOS ANGELES COUNTY
ENGINEERING BLDG.

Do not extend notes this side of this line.

Note: Any Additions or Changes on This Sheet Must be Made or Circled in Red Ink With Date and Name of Person Making Change.

F. B. 1806 Pg. 51

Notes Chk'd by D. M. Finley
Map No. B-2370-2
Office Work
Checked D. M. Finley
Date Aug. 1953

Survey of Eshelman Ave
W. O. 8631 Tape No. 079 Std. 88 °F
Surveyed by F. H. BLANCHARD
Notes F. H. BLANCHARD Date 11-15-52
Indexed A. C. Johnson

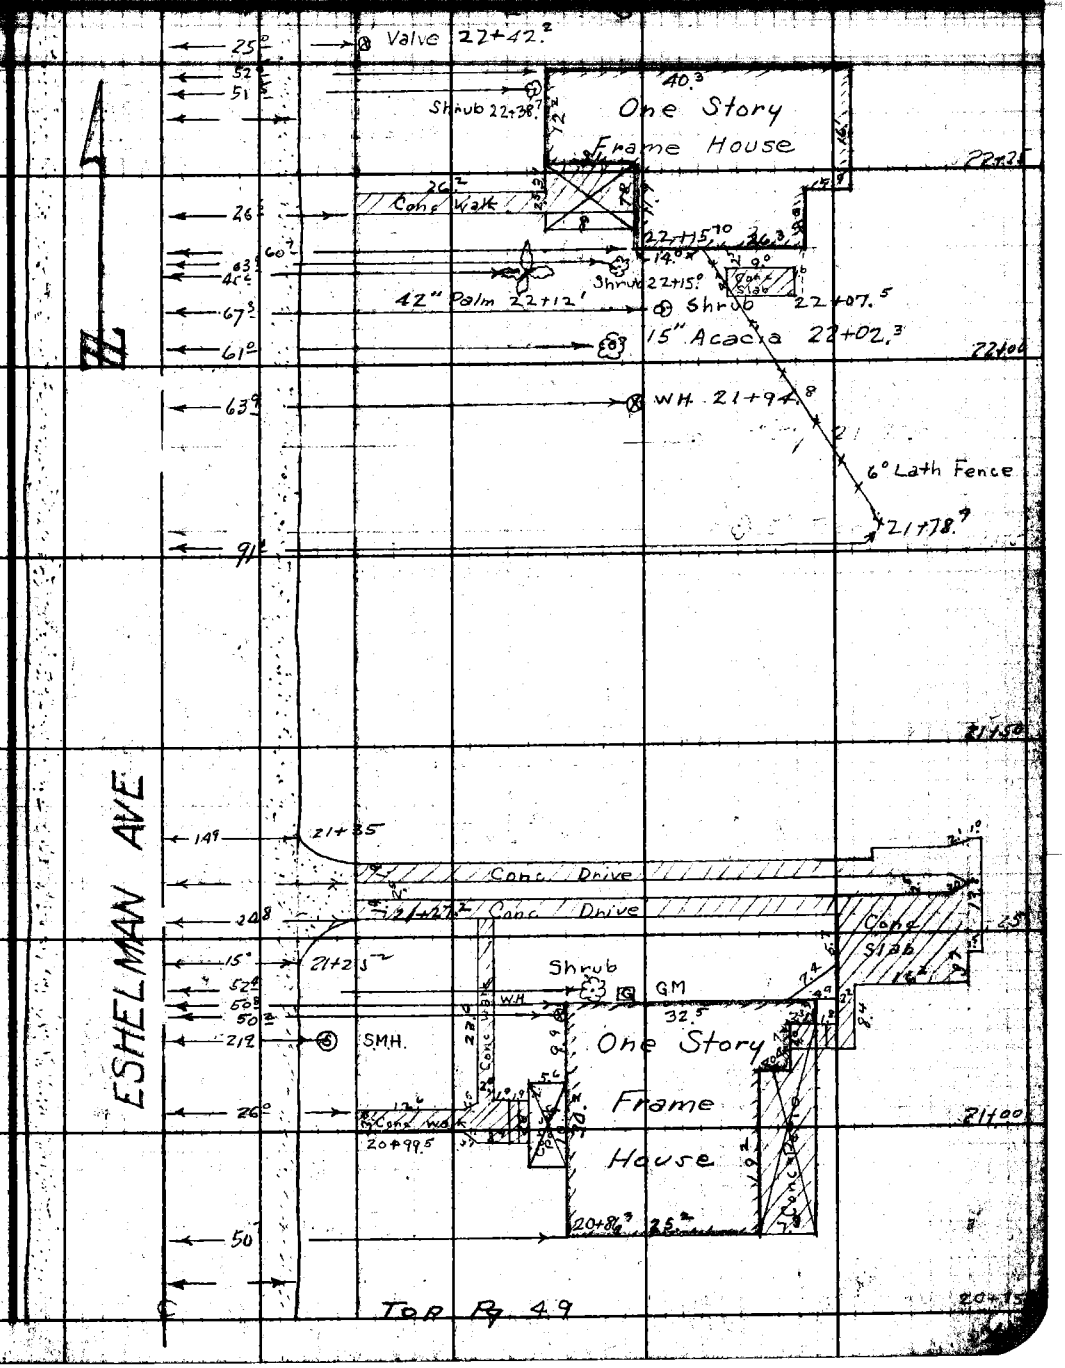

Note: Any Additions or Changes on This Sheet Must be Made or Circled in Red Ink With Date and Name of Person Making Change.

Do not extend notes this side of this line.

RETURN TO
LOS ANGELES COUNTY SURVEYOR
726 LOS ANGELES COUNTY
ENGINEERING BLDG.

76F3095 247 2-51

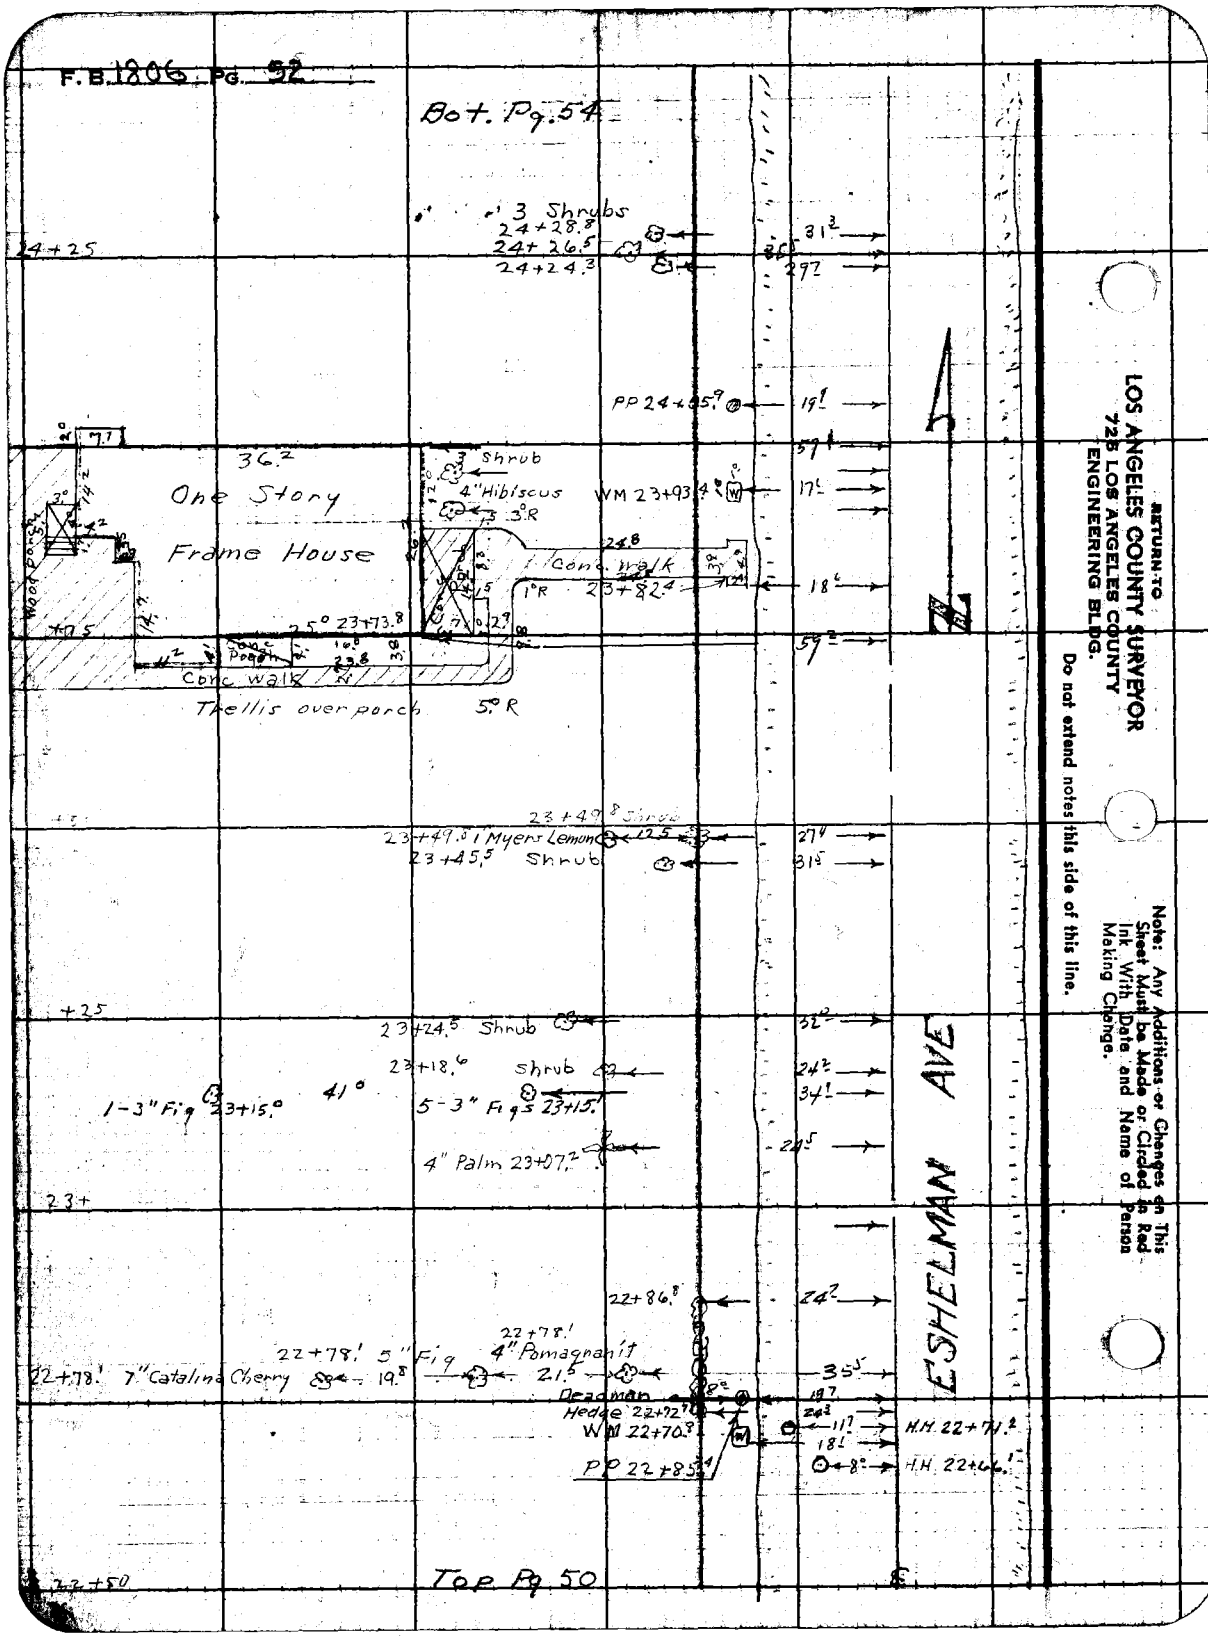
F.B. 1806 Pg. 52
Bot. Pg. 54
3 Shrubs
24+28.8
24+26.5
24+24.3
24+25
31.3
29.7
PP 24+05.9
19.1
36.2
One Story
Frame House
3 Shrub
4" Hibiscus
3°R
WM 23+93.4
17.1
24.8
Conc. walk
23+82.4
1°R
18.6
25° 23+73.8
Conc. Porch
Conc. walk
Trellis over porch
5°R
59.2
23+49.8 Shrub
23+49.8 1 Myers Lemon
12.5
27.4
23+45.5 Shrub
31.5
+25
23+24.5 Shrub
32.2
23+18.6 shrub
24.2
1-3" Fig 23+15.0
41°
5-3" Figs 23+15.1
34.1
4" Palm 23+07.2
24.5
23+
22+86.8
24.2
22+78.1 5" Fig
22+78.1
4" Pomagranit
22+78.1 7" Catalina Cherry
19.8
21.5
35.5
Deadman
Hedge 22+72.7
WM 22+70.8
PP 22+85.4
19.7
24.3
11.7
18.1
8.0
H.H. 22+71.2
H.H. 22+66.1
ESHELMAN AVE
22+50
Top Pg. 50
RETURN TO
LOS ANGELES COUNTY SURVEYOR
725 LOS ANGELES COUNTY
ENGINEERING BLDG.
Do not extend notes this side of this line.
Note: Any Additions or Changes on This Sheet Must be Made or Circled in Red Ink With Date and Name of Person Making Change.

Notes Ch'd by D. M. Finley
Map No. B-2370-2
Office Work
Checked D. M. Finley
Date April 1953

Survey of ESHELMAN AVE
W. O. 8633 Tape No. 0295 St'd. 68 °F
Surveyed by F. H. BLANCHARD
Notes Date 11-13-52
Indexed A. C. Johnson

F. B. 1806 Pg. 53

95001

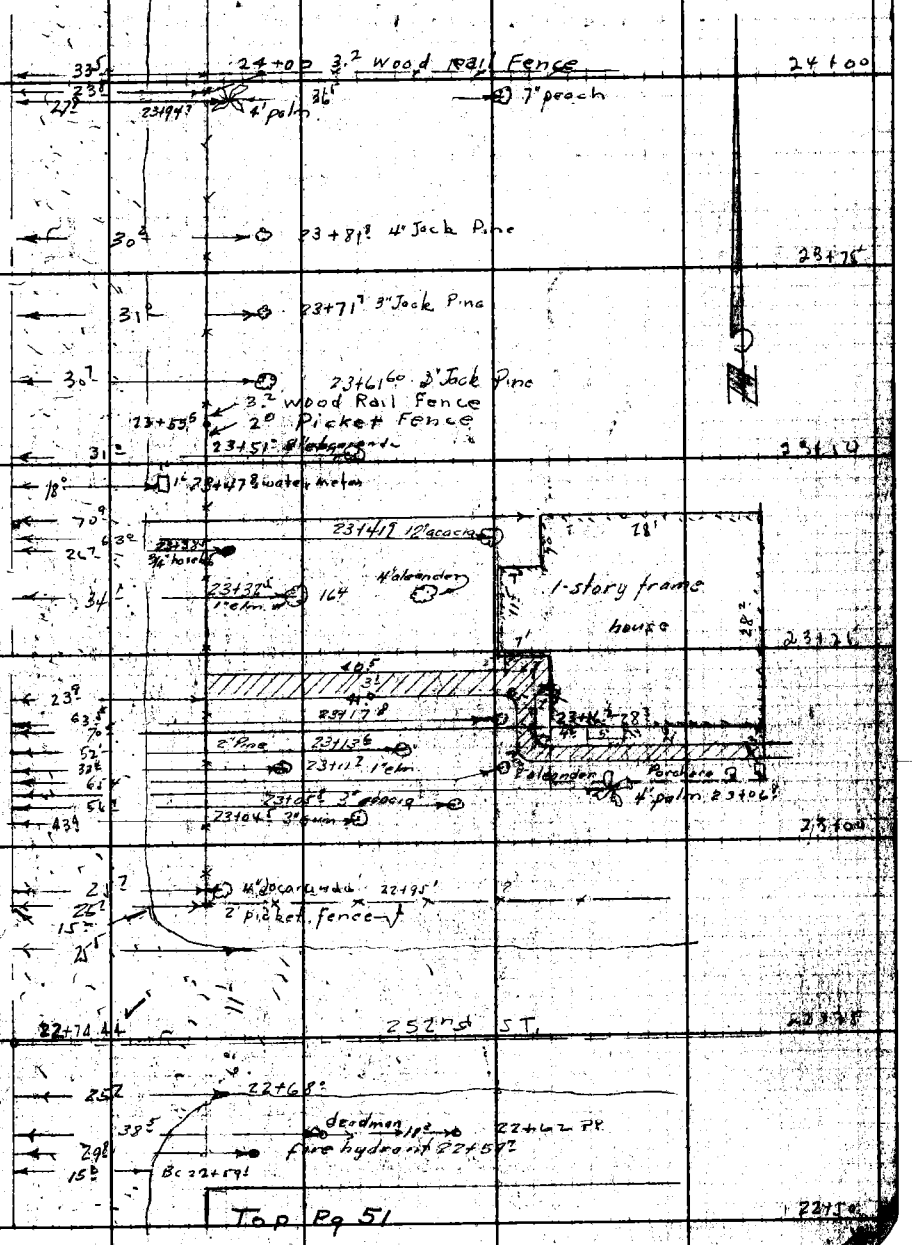

Note: Any Additions or Changes on This Sheet Must be Made or Circled in Red Ink With Date and Name of Person Making Change.

Do not extend notes this side of this line.

LOS ANGELES COUNTY SURVEYOR
720 LOS ANGELES COUNTY
ENGINEERING BLDG.

F.B. 1806 Pg. 54

Bot. Pg 56

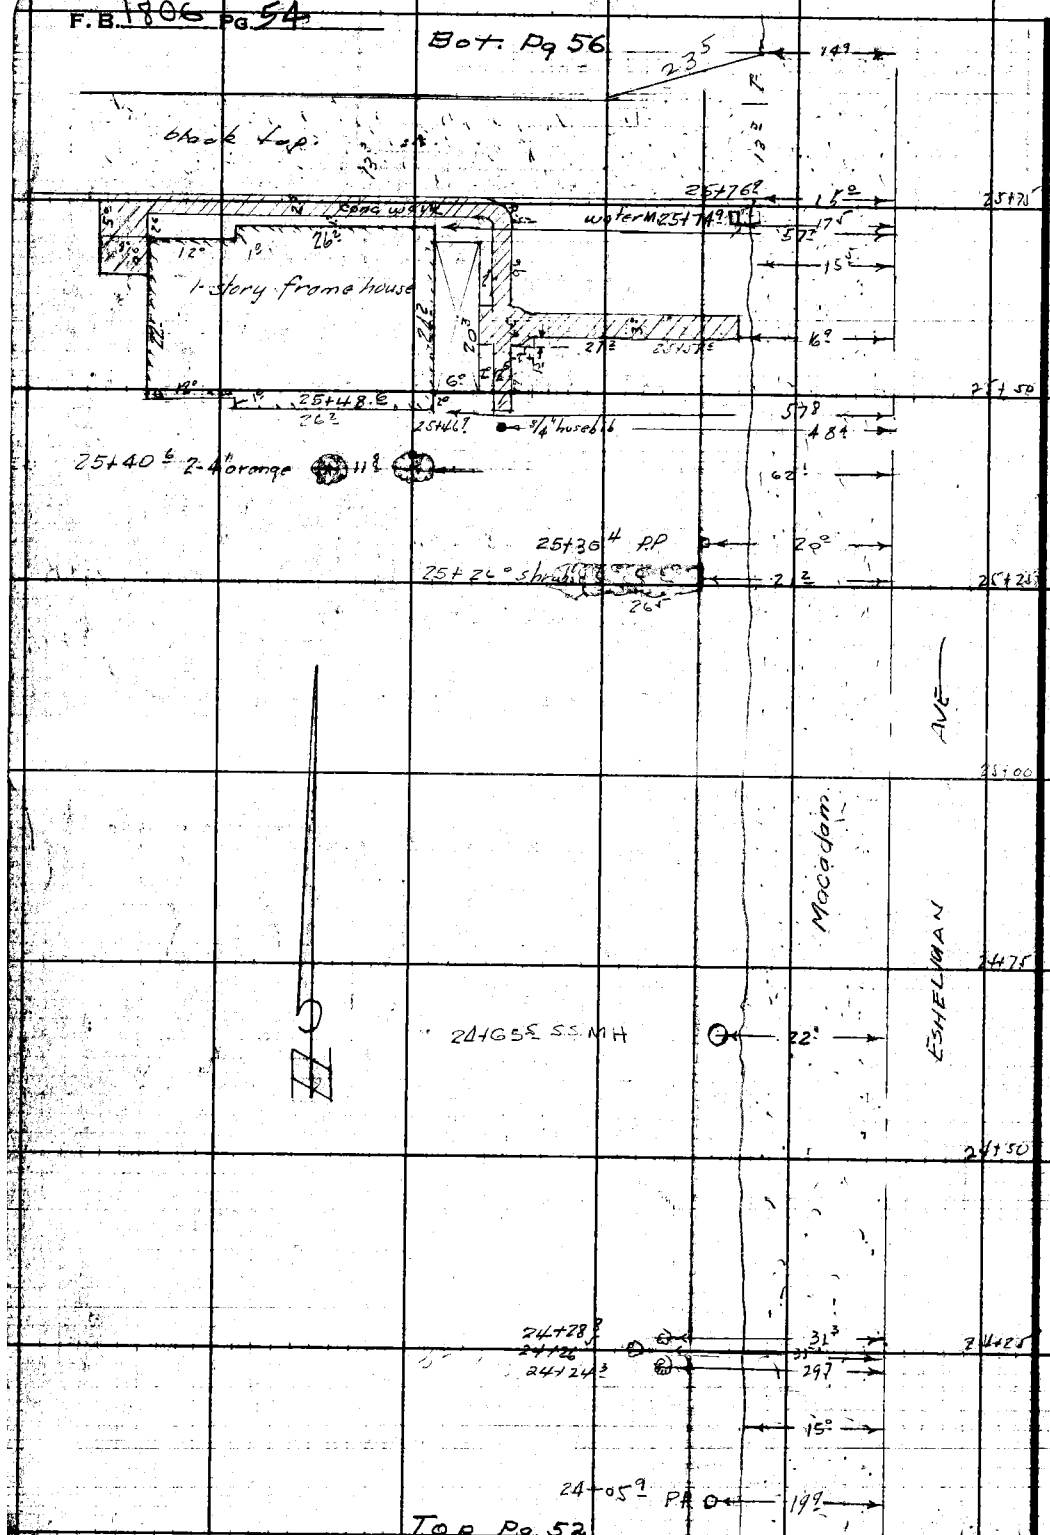

RETURN TO
LOS ANGELES COUNTY SURVEYOR
725 LOS ANGELES COUNTY
ENGINEERING BLDG.

Do not extend notes this side of this line.

Note: Any Additions or Changes on This Sheet Must be Made or Circled in Red Ink With Date and Name of Person Making Change.

F.B. 1806 Pg. 55

Notes Chk'd by D. M. Finley
Map No. B-2370-2
Office Work
Checked D. M. Finley
Date Apr. 1953

Survey of Eshelman Ave
W. O. 8639 Tape No. 629 St'd 68 °F
Surveyed by F. H. BLANCHARD
Notes F. H. BLANCHARD Date 1-7-53
Indexed A. C. Johnson

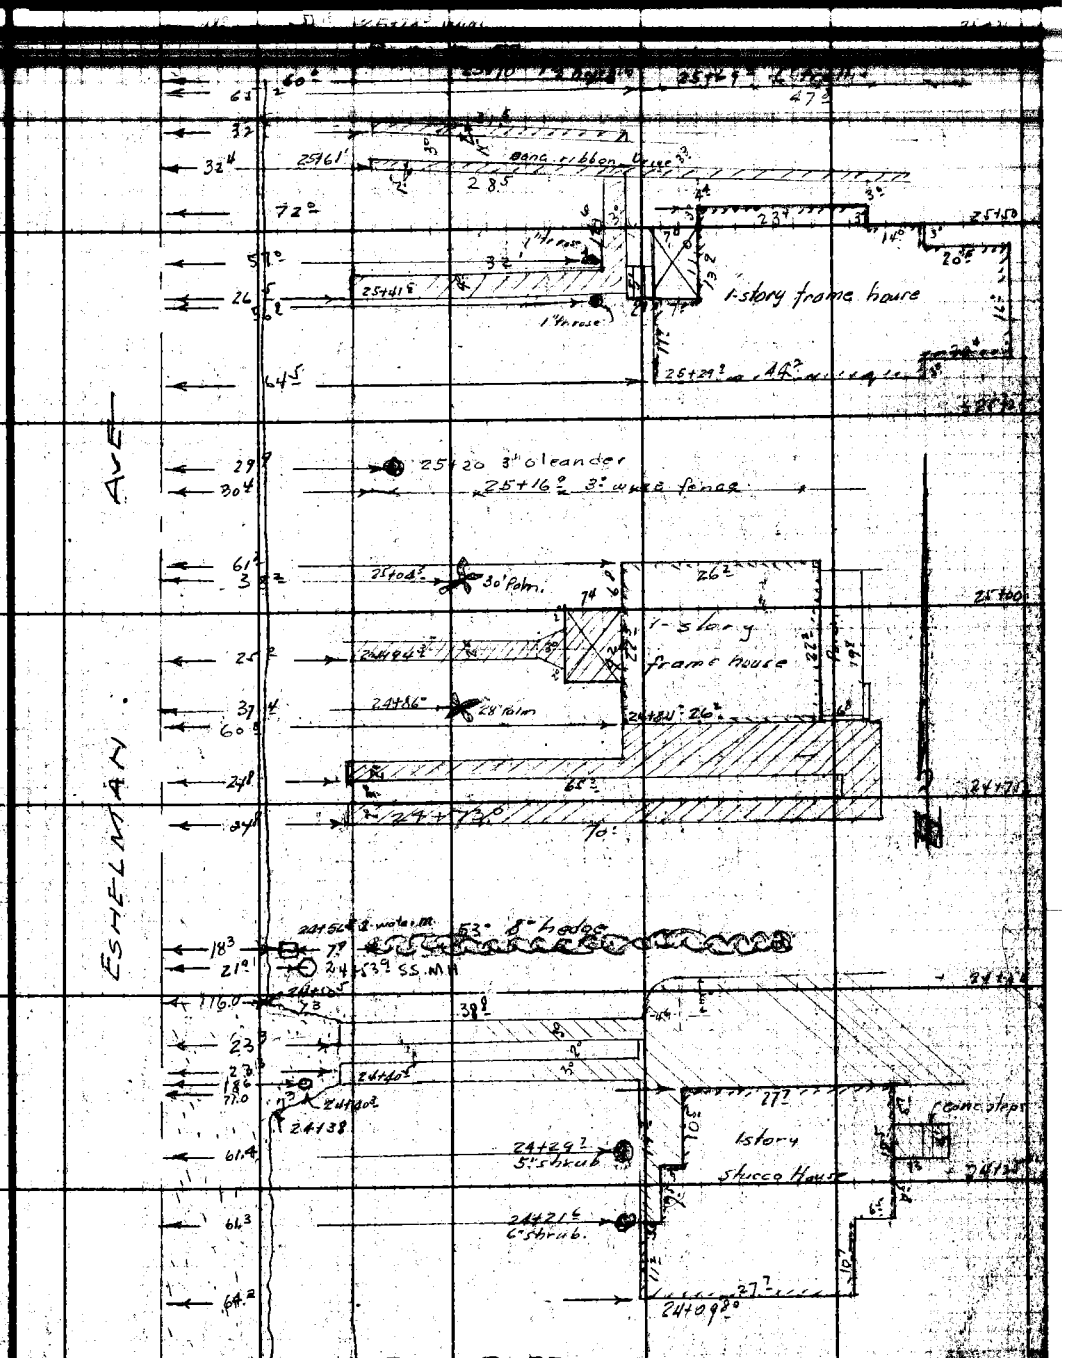

Top Pg 53

Note: Any Additions or Changes on This Sheet Must Be Made or Circled in Red Ink With Date and Name of Person Making Change.

Do not extend notes this side of this line.

RETURN TO
LOS ANGELES COUNTY SURVEYOR
726 LOS ANGELES COUNTY
ENGINEERING BLDG.

F. B. 1806 Pg. 56

Bot. Pg. 58

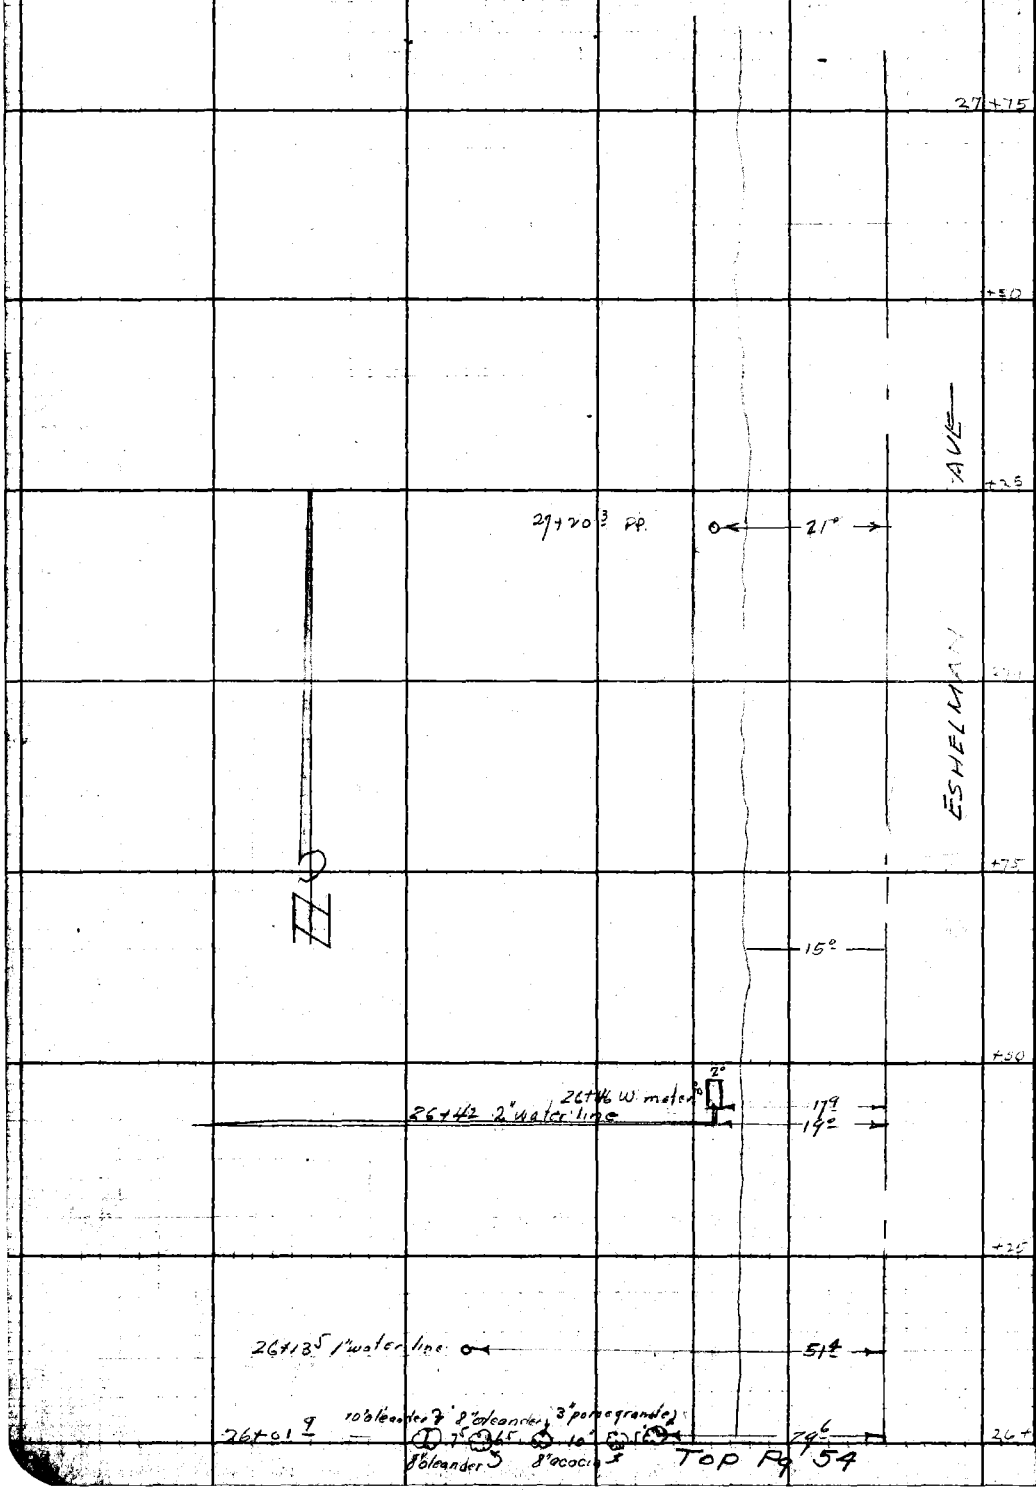

RETURN TO
LOS ANGELES COUNTY SURVEYOR
725 LOS ANGELES COUNTY
ENGINEERING BLDG.

Do not extend notes this side of this line.

Note: Any Additions or Changes on This Sheet Must be Made or Circled in Red Ink With Date and Name of Person Making Change.

F. B. 1806 Pg. 57

Notes Ck'd by D. M. Finley
Map No. B-2370-2
Office Work
Checked D. M. Finley
Date Apr. 1952

Survey of ESHELMAN AVE
W. O. 8639 Tape No. 029 Std. 68 °F
Surveyed by F. H. BLANCHARD
Notes F. H. BLANCHARD Date 11-13-52
Indexed F. C. Johnson

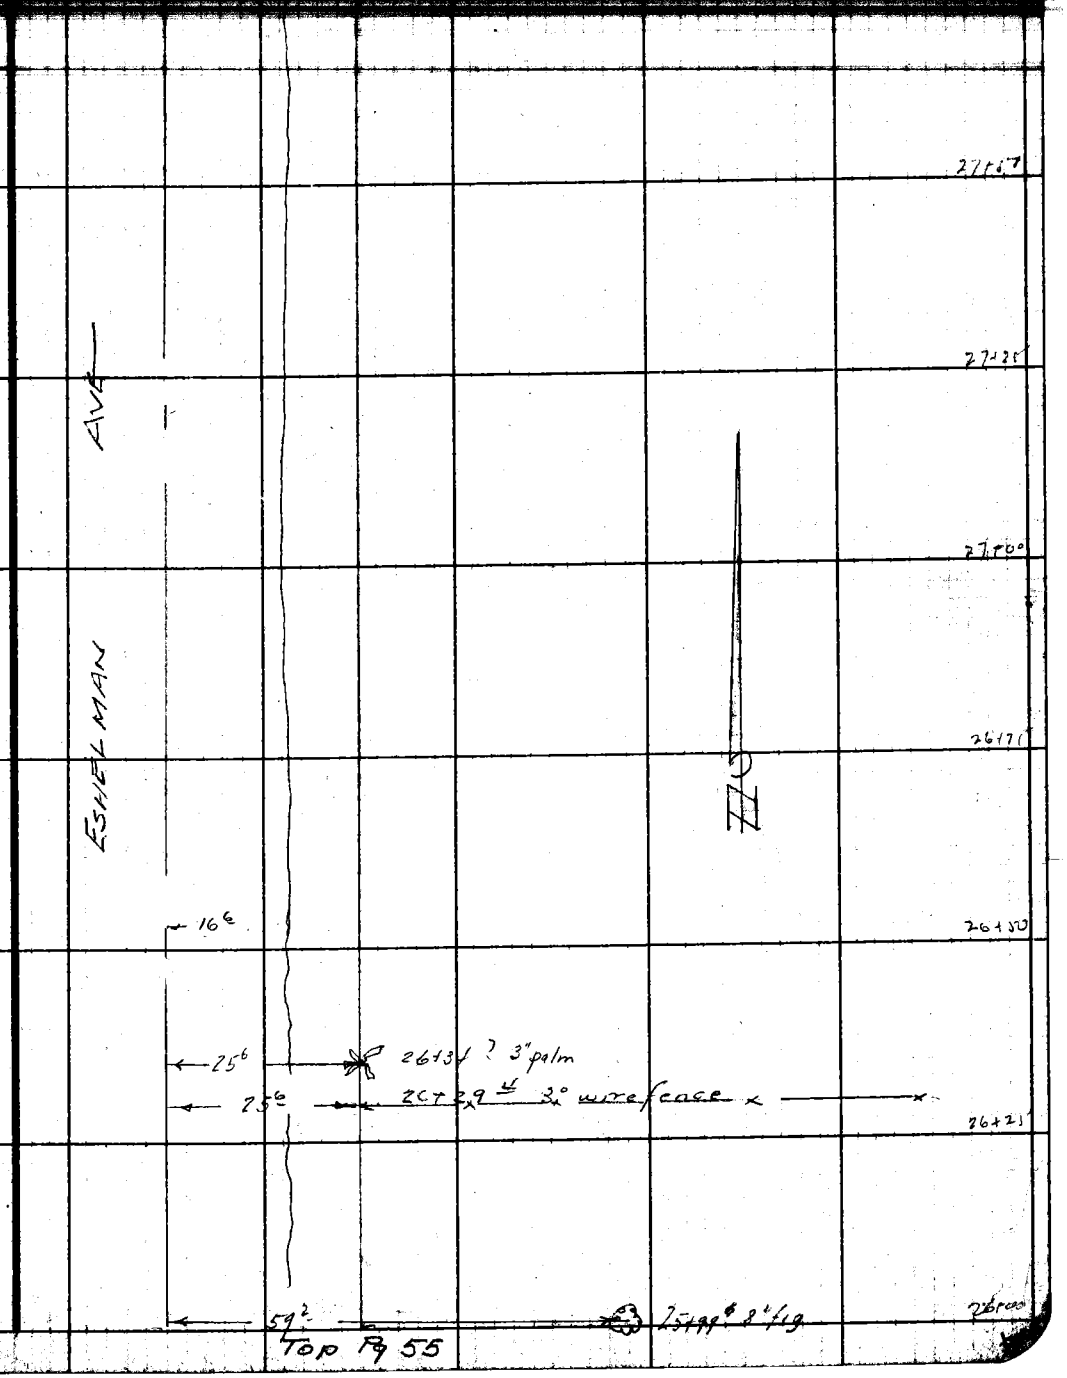

Top Pg 55

Note: Any Additions or Changes on This Sheet Must be Made or Circled in Red Ink With Date and Name of Person Making Change.

Do not extend notes this side of this line.

RETURN TO
LOS ANGELES COUNTY SURVEYOR
726 LOS ANGELES COUNTY
ENGINEERING BLDG.

76F5095 247 2-51

F. B. 1806 Pg. 58

Bot Pg 60

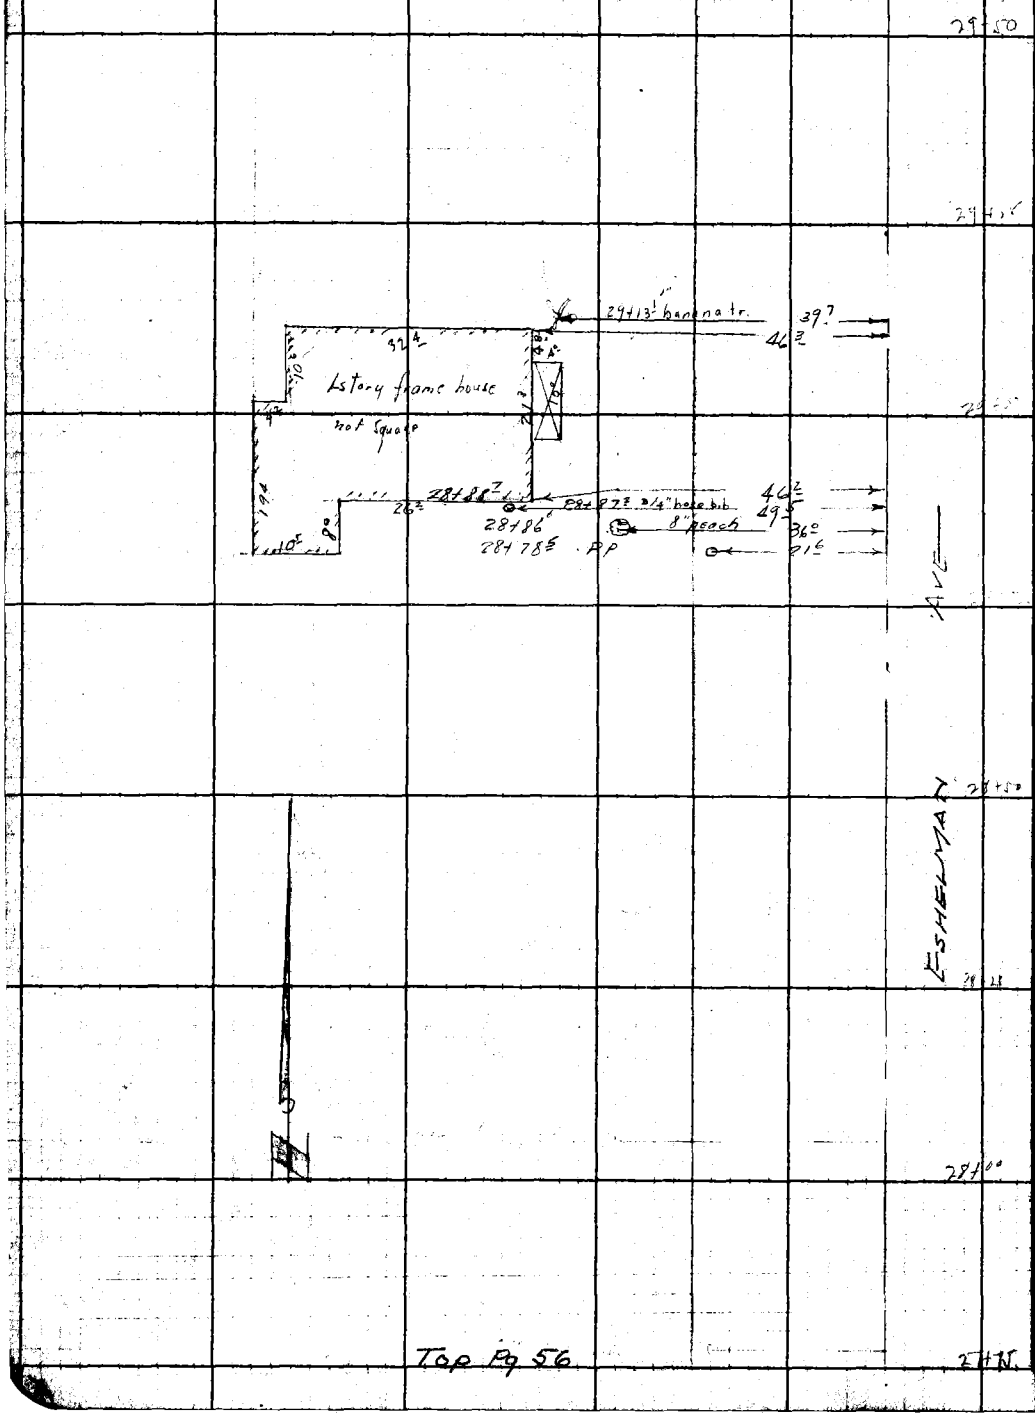

RETURN TO
LOS ANGELES COUNTY SURVEYOR
726 LOS ANGELES COUNTY
ENGINEERING BLDG.

Do not extend notes this side of this line.

Note: Any Additions or Changes on This Sheet Must be Made or Circled in Red Ink With Date and Name of Person Making Change.

Notes Ck'd by D. M. Finley	Survey of Eshelman Ave	F.B. 1806 Pg. 59
Map No. B-2370-2	W. O. 8639 Tape No. 029 St'd 68 °F	
Office Work	Surveyed by F. H. BLANCHARD	
Checked D. M. Finley	Noted F. H. BLANCHARD Date 11-28-53	
Date Aug. 1953	Indexed C. Johnson	

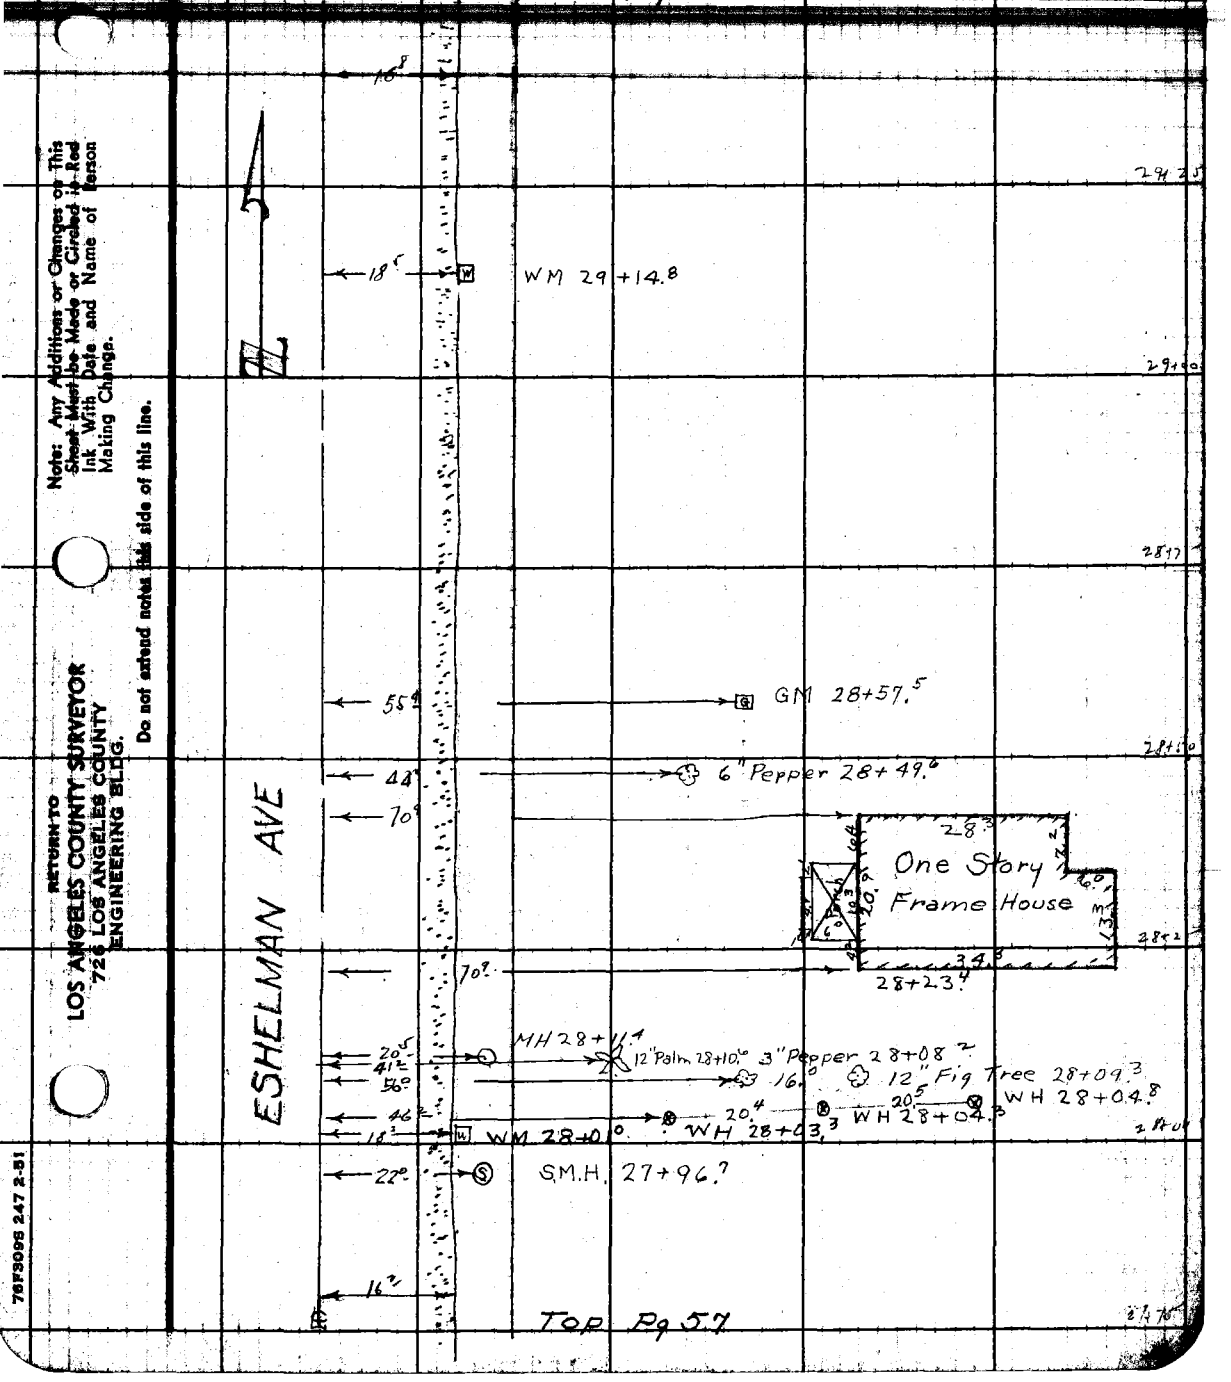

Note: Any Additions or Changes on This Sheet Must be Made or Circled in Red Ink With Date and Name of Person Making Change.

Do not extend notes this side of this line.

RETURN TO
LOS ANGELES COUNTY SURVEYOR
726 LOS ANGELES COUNTY
ENGINEERING BLDG.

76F309S 247 2-51

F. B. 1805 Pg. 60

Bot. Pg. 62

15 Gum 30+79.8
4" Pepper 30+76.9

19°
27°

24" Gum 30+45.6
PP 30+45.6

28

19°

27" Gum 30+14.4

17°

15°

ESHELMAN AVE

31+25

31+00

30+75

30+50

30+25

30+00

29+75

29+50

Top Pg. 58

RETURN TO
LOS ANGELES COUNTY SURVEYOR
725 LOS ANGELES COUNTY
ENGINEERING BLDG.

Do not extend notes this side of this line.

Note: Any Additions or Changes on This Sheet Must be Made or Circled in Red Ink With Date and Name of Person Making Change.

Notes Ch'd by D. M. Finley
Map No. B-2970-2
Office Work
Checked D. M. Finley
Date Aug 1952

Survey of [illegible]
W. O. 8639 Tape No. 029 Sta'd 68 °F
Surveyed by F. H. BLANCHARD
Notes F. H. BLANCHARD Date 11-20-54
Indexed A. C. Johnson

F. B. 1800 Pg. 61

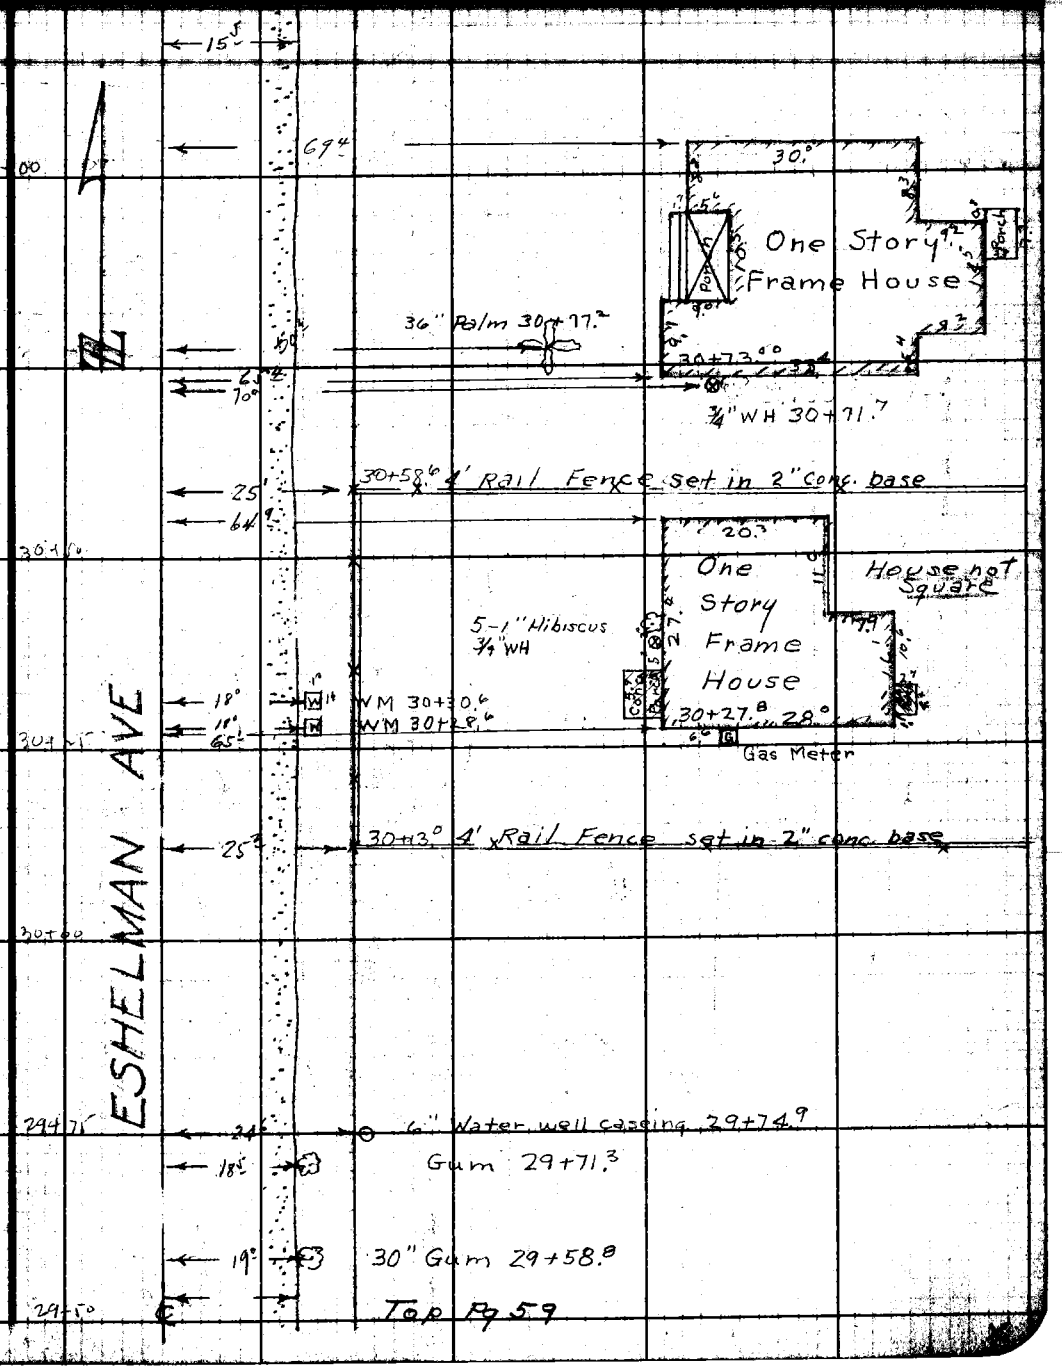

Note: Any Additions or Changes on This Sheet Must be Made or Circled in Red Ink With Date and Name of Person Making Change.

Do not extend notes this side of this line.

RETURN TO
LOS ANGELES COUNTY SURVEYOR
726 LOS ANGELES COUNTY
ENGINEERING BLDG.

76F3095 247 2-51

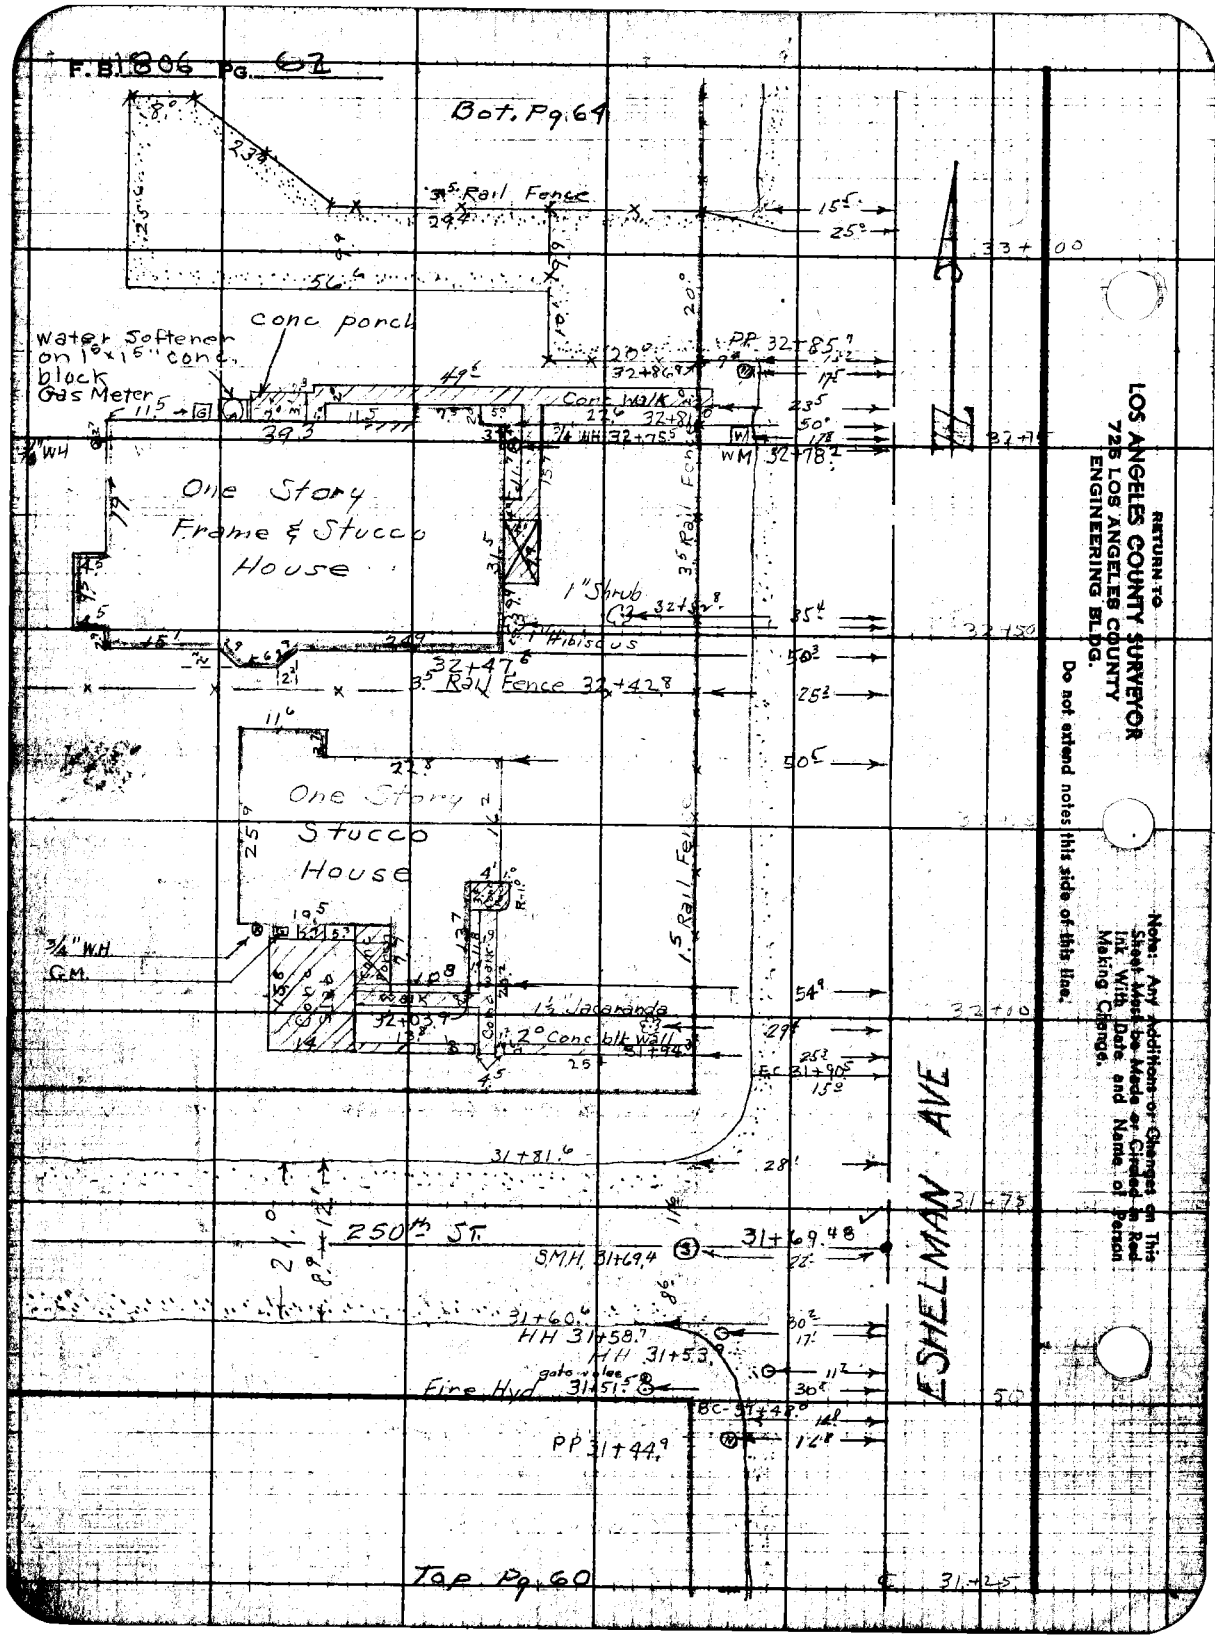

RETURN TO
LOS ANGELES COUNTY SURVEYOR
725 LOS ANGELES COUNTY
ENGINEERING BLDG.

Do not extend notes this side of this line.

Note: Any additions or changes on this Sheet Must be Made or Circled in Red Ink With Date and Name of Person Making Change.

F. B. 1806 PG. 63

Notes Circled D. M. Finley
Map No. B-2370-2
Office Work
Checked D. M. Finley
Date Apr. 1957

Survey of ESHELMAN AVE.
W. O. 8639 Tape No. 129 St'd. 68 °F
Surveyed by F. H. BLANCHARD
Notes F. H. BLANCHARD Date 11-2-52
Indexed R. C. Johnson

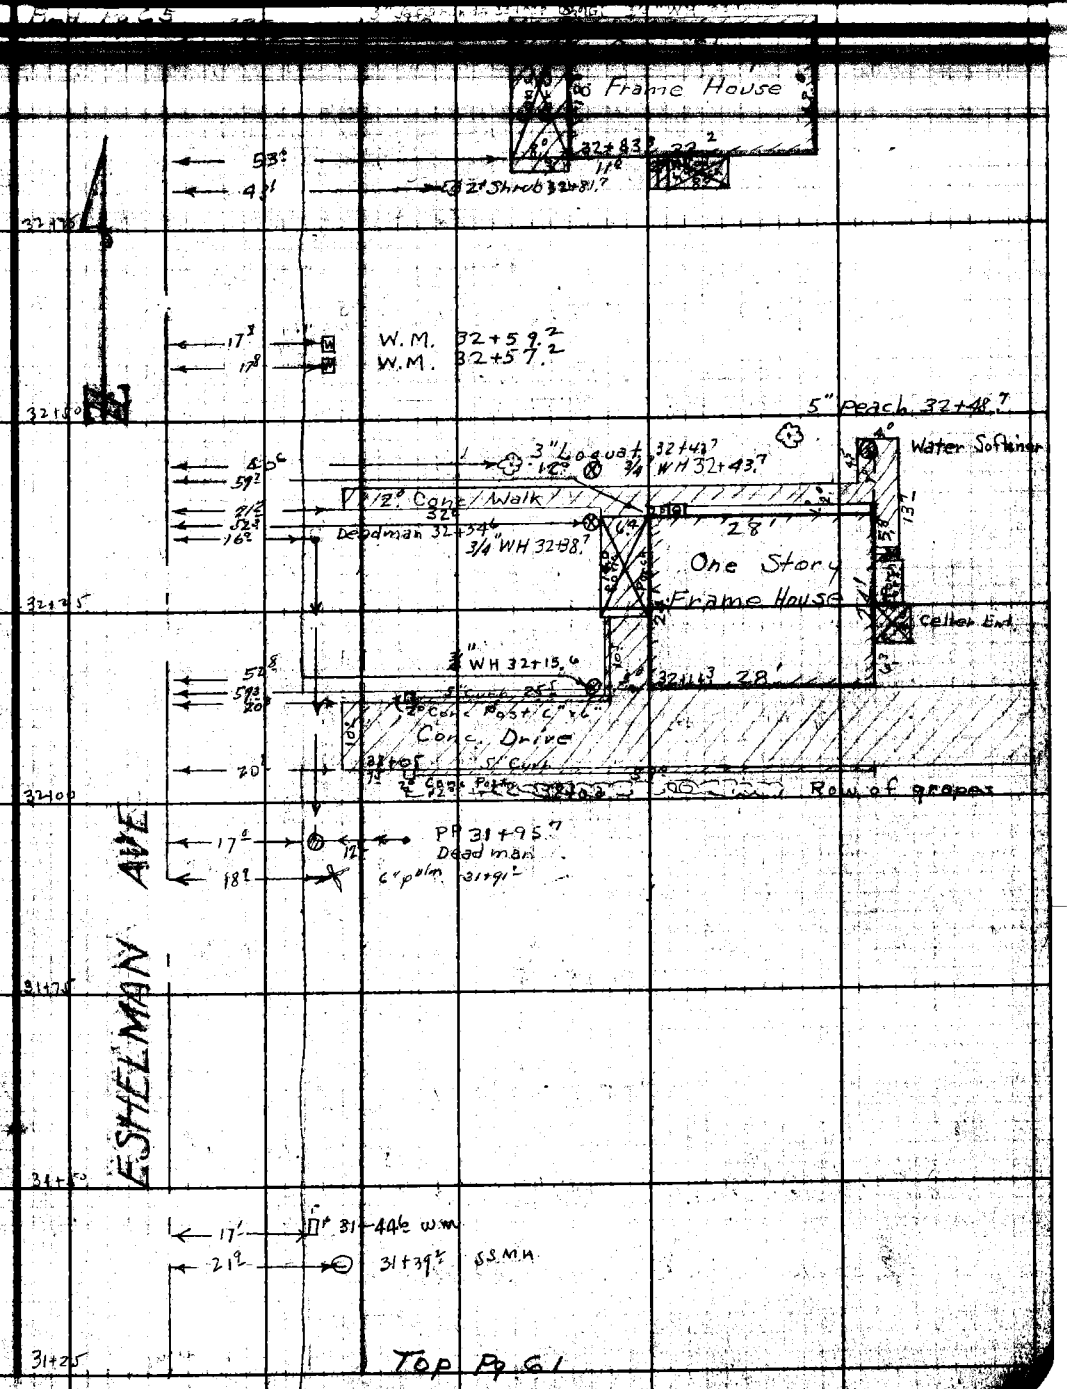

Top Pg. 61

Note: Any Additions or Changes on This Sheet Must be Made or Circled in Red Ink With Date and Name of Person Making Change.

Do not extend notes this side of this line.

RETURN TO
LOS ANGELES COUNTY SURVEYOR
726 LOS ANGELES COUNTY
ENGINEERING BLDG.

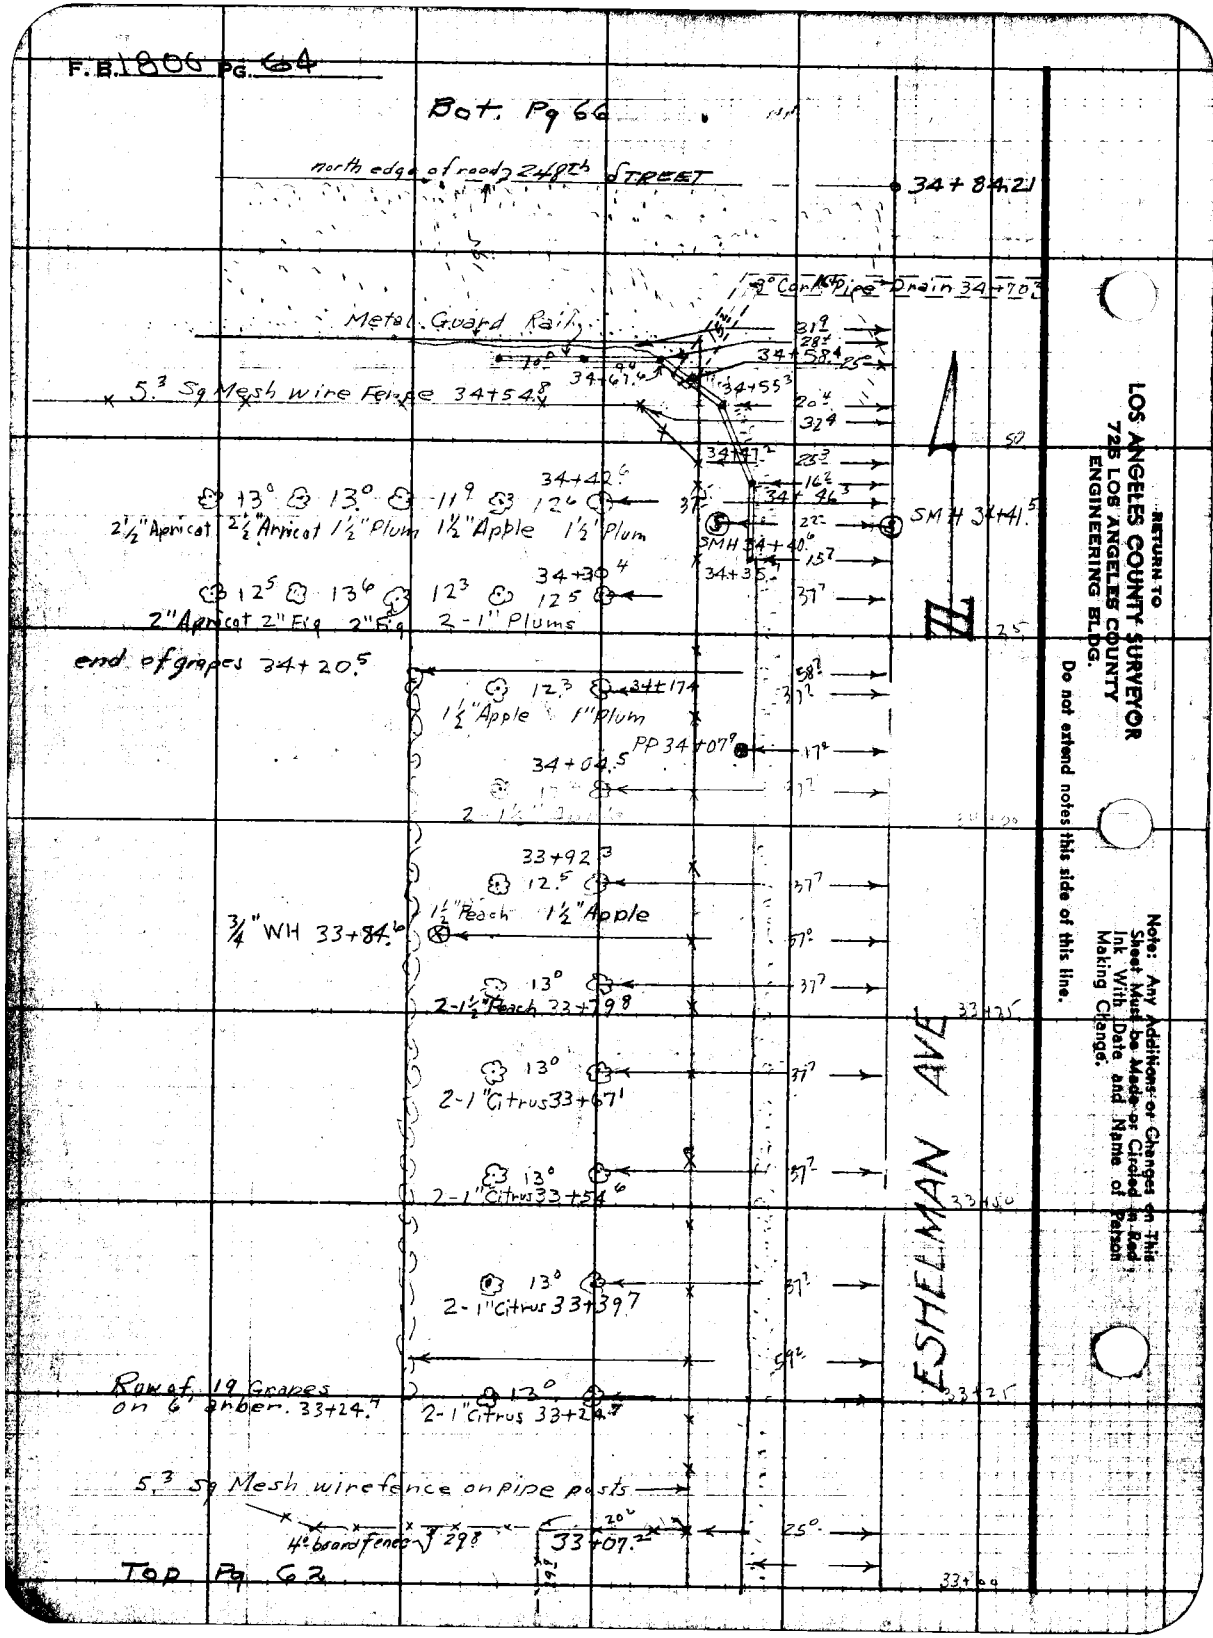
F.B. 1806 PG. 64
Bot. Pg 66
north edge of road 248th STREET
34+84.21
Metal Guard Rail
5.3 Sq Mesh wire Fence 34+54.8
34+67.6
34+55.3
34+58.4
34+47.2
34+42.6
34+46.3
34+35.7
34+30.4
SMH 34+41.5
SMH 34+40.6
2½" Apricot 2½" Apricot 1½" Plum 1½" Apple 1½" Plum
2" Apricot 2" Fig 2" Fig 2-1" Plums
end of grapes 34+20.5
1½" Apple 1" Plum
PP 34+07.9
34+04.5
33+92.3
1½" Peach 1½" Apple
¾" WH 33+84.6
2-1½" Peach 33+79.8
2-1" Citrus 33+67.1
2-1" Citrus 33+54.6
2-1" Citrus 33+39.7
Row of 19 Grapes on 6' arber. 33+24.7
2-1" Citrus 33+24.7
5.3 Sq Mesh wire fence on pipe posts
4" board fence
33+07.2
ESHELMAN AVE
Top Pg 62
RETURN TO
LOS ANGELES COUNTY SURVEYOR
725 LOS ANGELES COUNTY
ENGINEERING BLDG.
Do not extend notes this side of this line.
Note: Any Additions or Changes on This Sheet Must be Made or Circled in Red Ink With Date and Name of Person Making Change.

F. B. 1806 Pg. 65

Notes Ch'd by D. M. Finley
Map No. B-2770-2
Office Work
Checked D. M. Finley
Date [illegible]

Survey of Eshelman Ave
W. O. 8639 Tape No. 0295 St'd. 68 °F
Surveyed by F. H. BLANCHARD
Notes F. H. BLANCHARD Date 11-13-52
Indexed R. Johnson

Emt. Pg. 67

3° Conc. 15.2 — 34+70.
1° Conc. headwall 34+64.2
14.4 — 34+62.1
34+50 — 15.8 — 34+50.9 Steel Guard Rail
21.2 — S.M.H. 34+40.6
15.6 — M.H. 34+35.3
34+35
AVE
13.0
34+00
33+75
ESHELMAN
33+50
33+25
24.6 — WM 33+22.1
53.3 — 1" Avacado 33+13.3
66.8 — 1½" Peach 33+08.2
77.4 — 3" Peach 33+09.2
33+00

Top Pg. 63

Note: Any Additions or Changes on This Sheet Must be Made or Circled in Red Ink With Date and Name of Person Making Change.

Do not extend notes this side of this line.

RETURN TO
LOS ANGELES COUNTY SURVEYOR
726 LOS ANGELES COUNTY
ENGINEERING BLDG.

76F3098 247 2-51

F.B. 1806 Pg. 66

Bot. Pg. 68

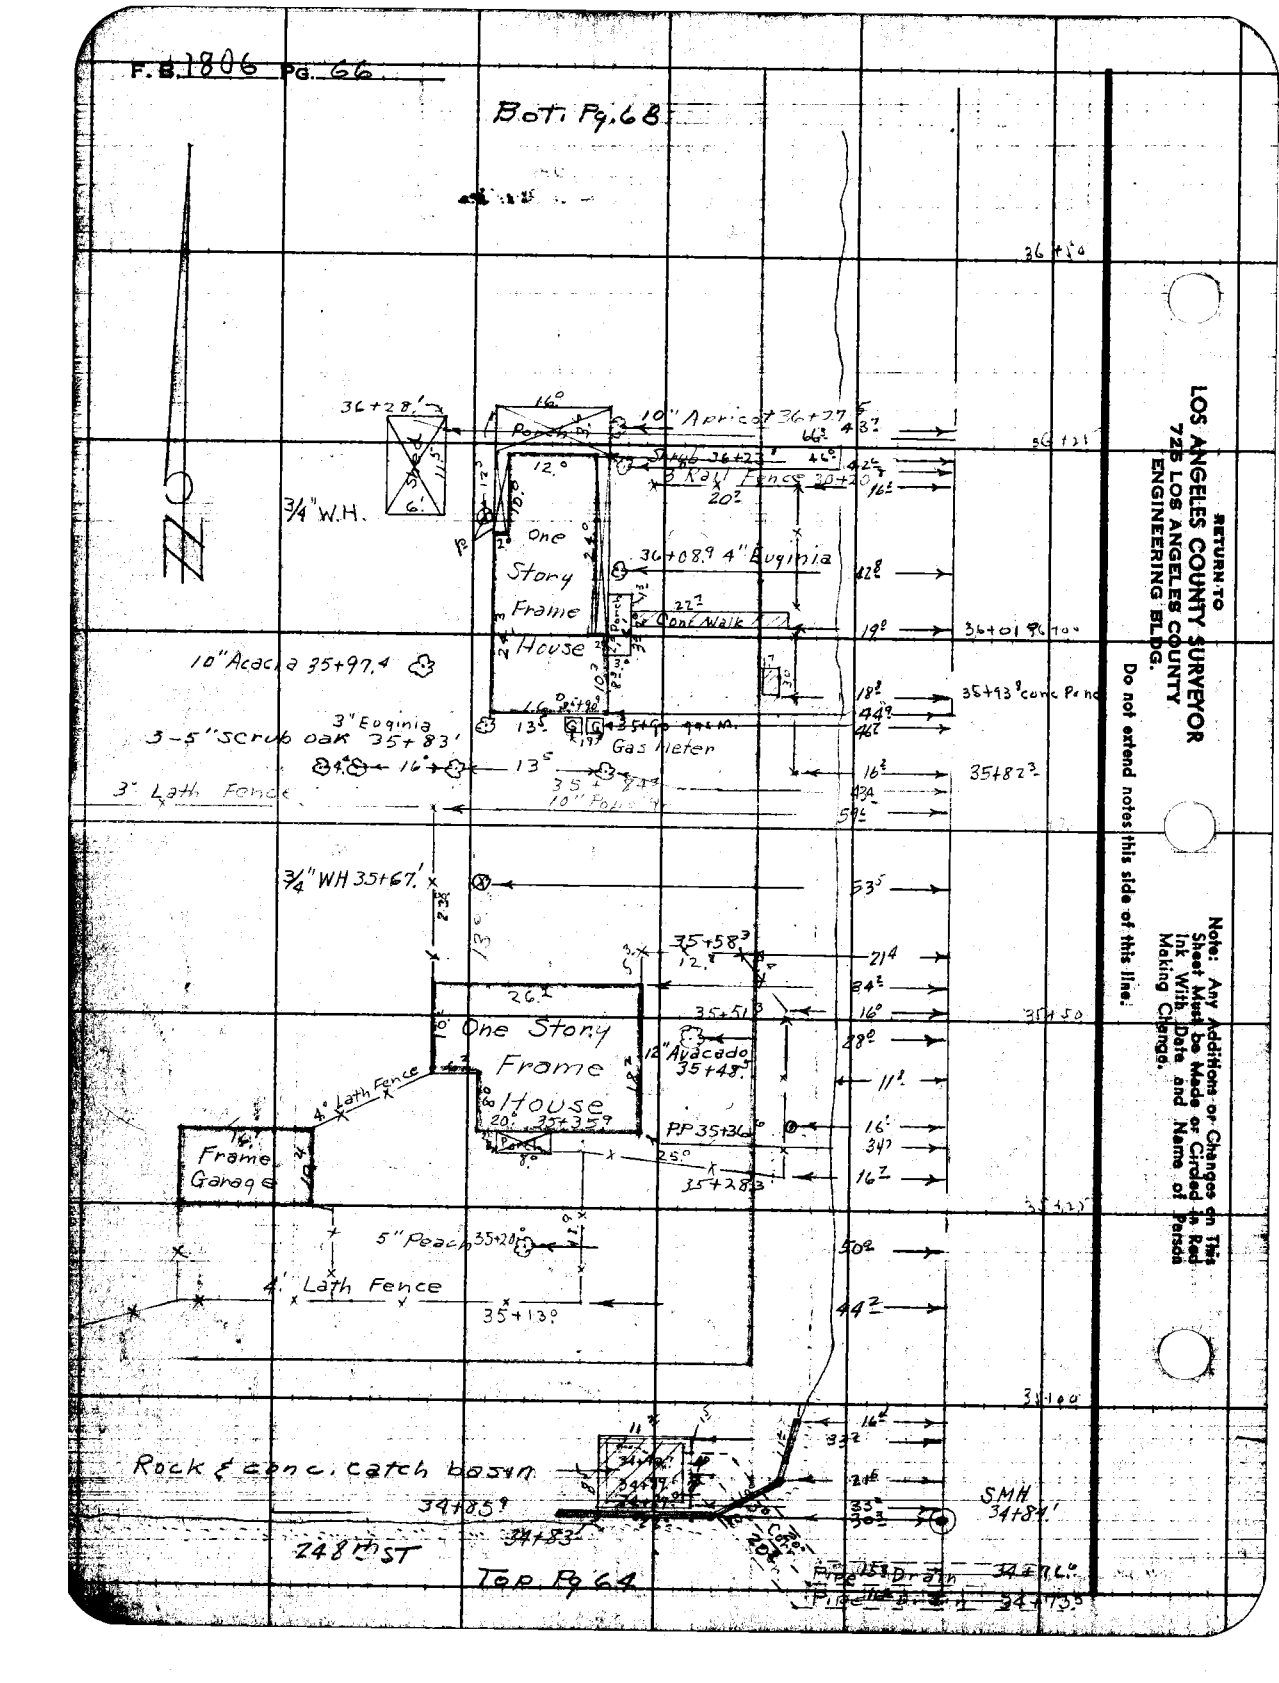

RETURN TO
LOS ANGELES COUNTY SURVEYOR
725 LOS ANGELES COUNTY
ENGINEERING BLDG.

Do not extend notes this side of this line.

Note: Any Additions or Changes on This Sheet Must be Made or Circled in Red Ink With Date and Name of Person Making Change.

Notes Ch'd by D. M. Finley
Map No. B-2370-2
Office Work
Checked D. M. Finley
Date Apr. 1952

Survey of Eshelman Ave
W. O. 8639 Tape No. 129 Sta'd. 66 °F
Surveyed by F. H. BLANCHARD
Notes F. H. BLANCHARD Date 11-19-52
Indexed A. C. Johnson

F. B. 1806 Pg. 67

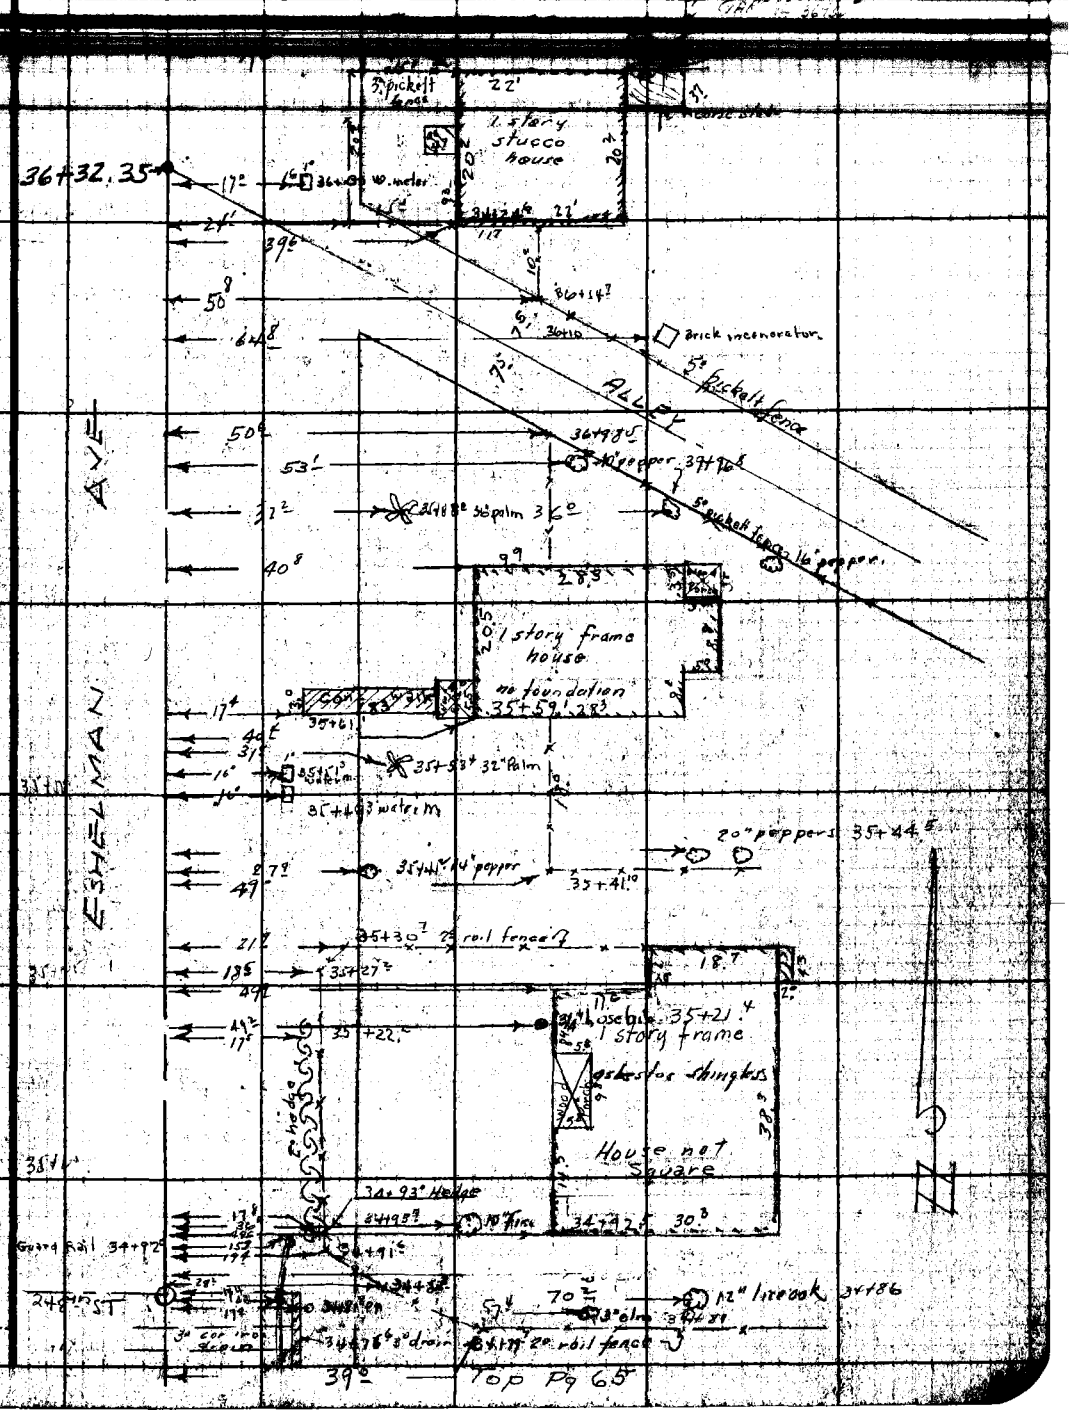

Note: Any Additions or Changes on This Sheet Must be Made or Circled in Red Ink With Date and Name of Person Making Change.

Do not extend notes this side of this line.

LOS ANGELES COUNTY SURVEYOR
724 LOS ANGELES COUNTY
ENGINEERING BLDG.

F.B. 1866 Pg. 68

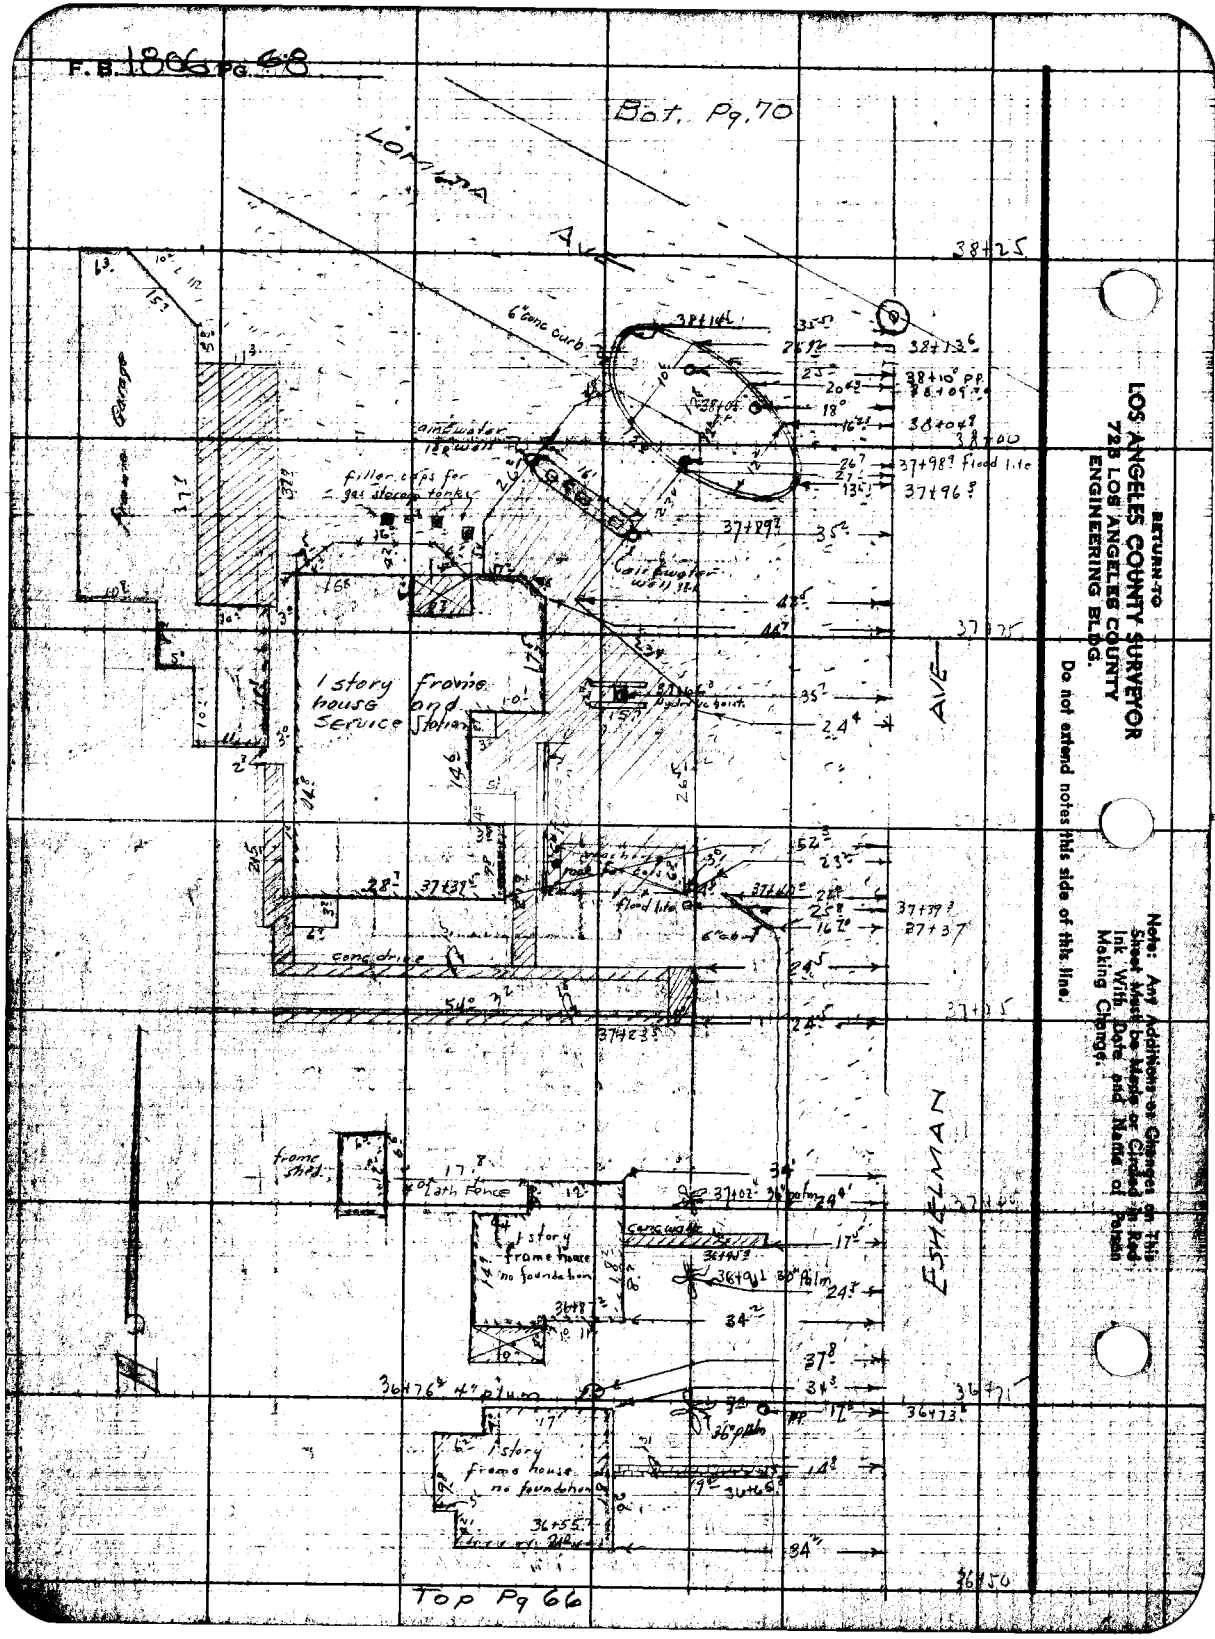

RETURN TO
LOS ANGELES COUNTY SURVEYOR
723 LOS ANGELES COUNTY
ENGINEERING BLDG.

Do not extend notes this side of this line.

Note: Any Additions or Changes on this Sheet Must be Made or Circled in Red Ink With Date and Name of Person Making Change.

Notes Ck'd by D. M. Finley	Survey of ESHELMAN	F.B. 1806 Pg. 69
Map No. B-2370-2	W.O. 8639 Tape No. 029 Std. 68 °F	
Office Work	Surveyed by J. H. BLANCHARD	
Checked D. M. Finley	Notes J. H. BLANCHARD Date 11-14-52	
Date Apr. 1953	Indexed E. C. Johnson	

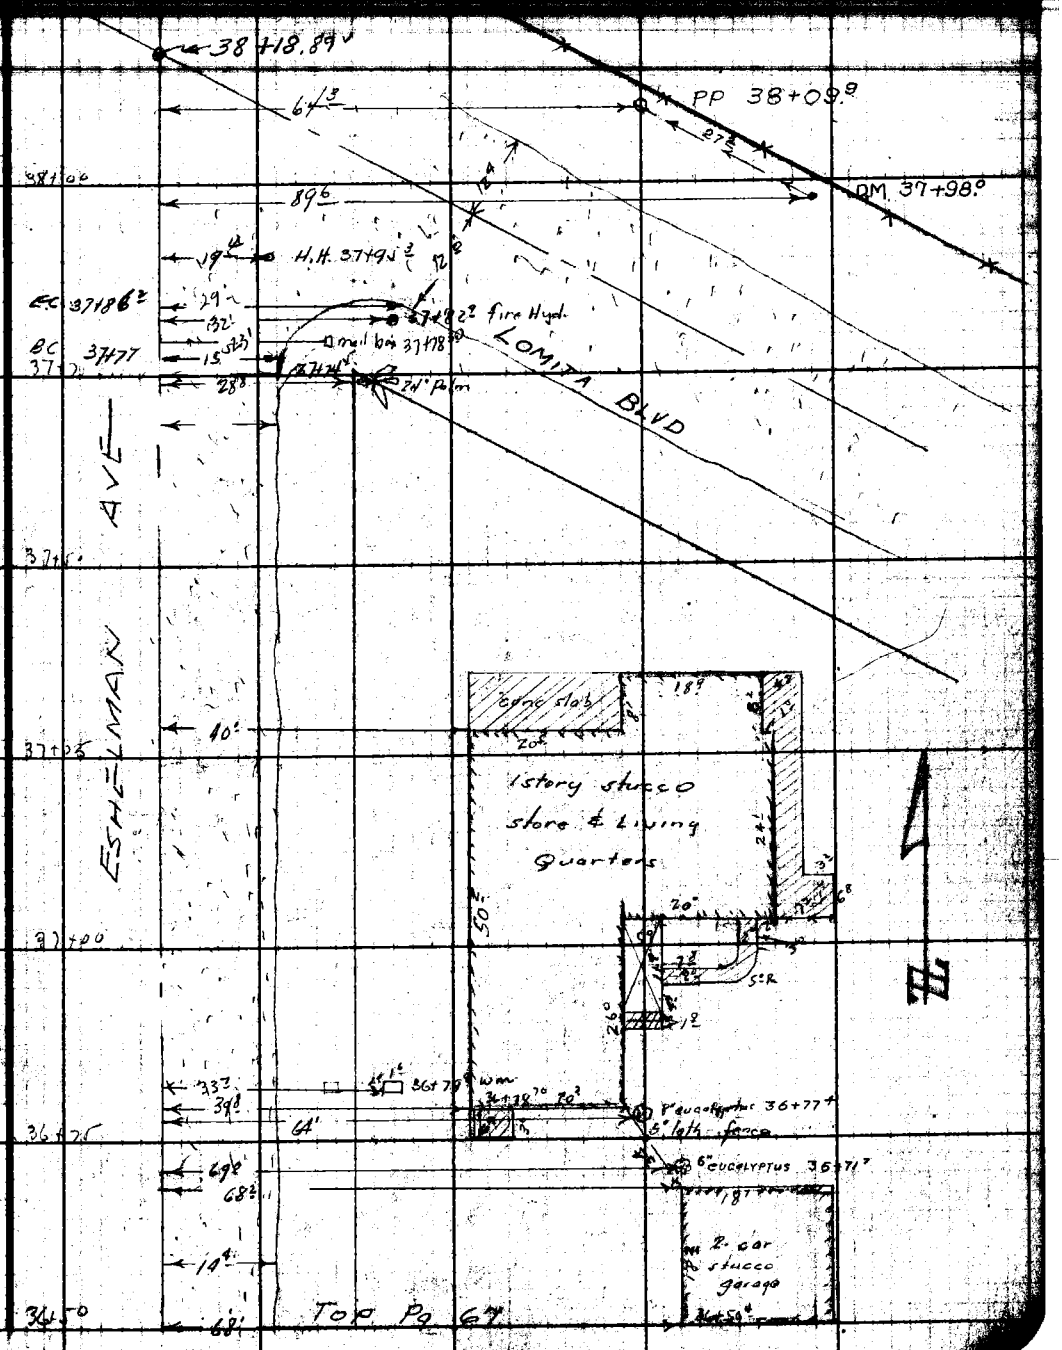

Note: Any Additions or Changes on This Sheet Must be Made or Circled in Red Ink With Date and Name of Person Making Change.

Do not extend notes this side of this line.

REFERENCED
LOS ANGELES COUNTY SURVEYOR
720 LOS ANGELES COUNTY
ENGINEERING BLDG.

F.B. 1896 Pg. 70

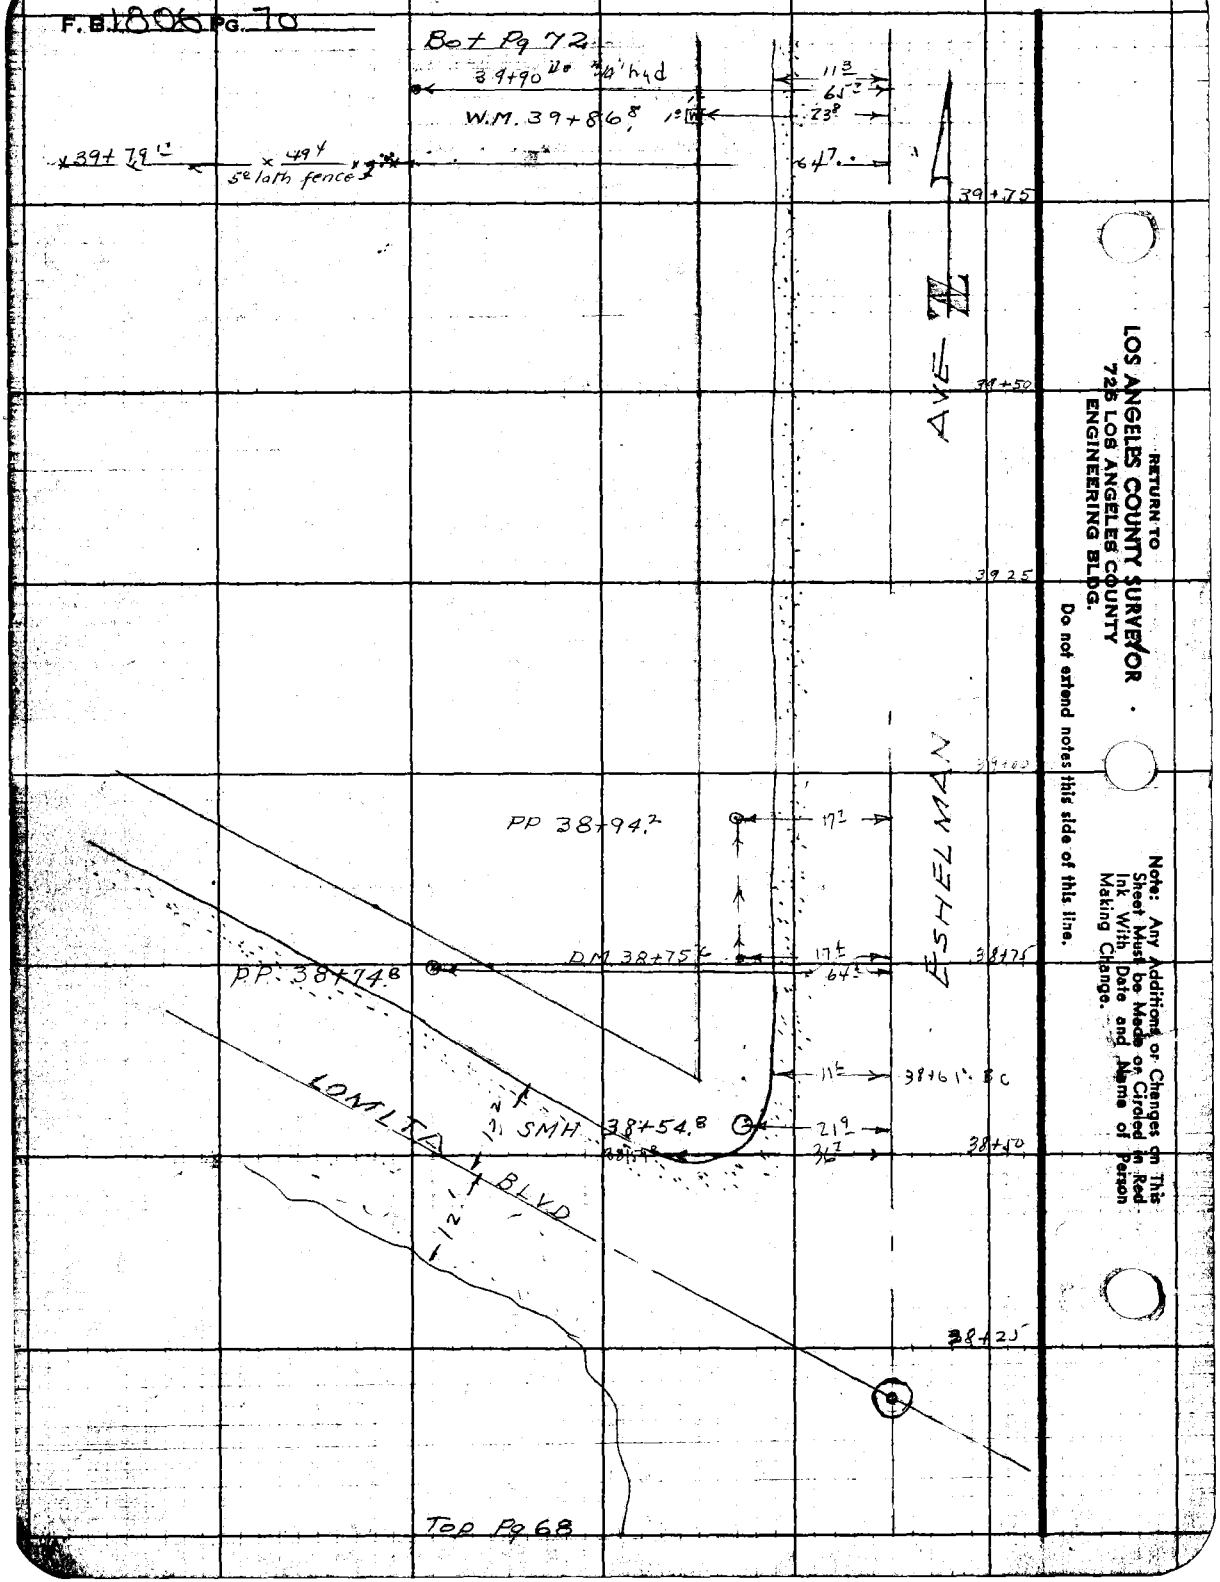

RETURN TO
LOS ANGELES COUNTY SURVEYOR
725 LOS ANGELES COUNTY
ENGINEERING BLDG.

Do not extend notes this side of this line.

Note: Any Additions or Changes on This Sheet Must be Made or Circled in Red Ink With Date and Name of Person Making Change.

F. B. 1806 Pg. 71

Notes Ck'd by D. M. Finley	Survey of ESMELMAN AVE
Map No. B-2370-3	W. O. 8839 Tape No. 029 St'd 88 °F
Office Work	Surveyed by F H Blanchard
Checked D. M. Finley	Notes FHB Date 1-19-52
Date Apr. 1953	Indexed A. C. Johnson

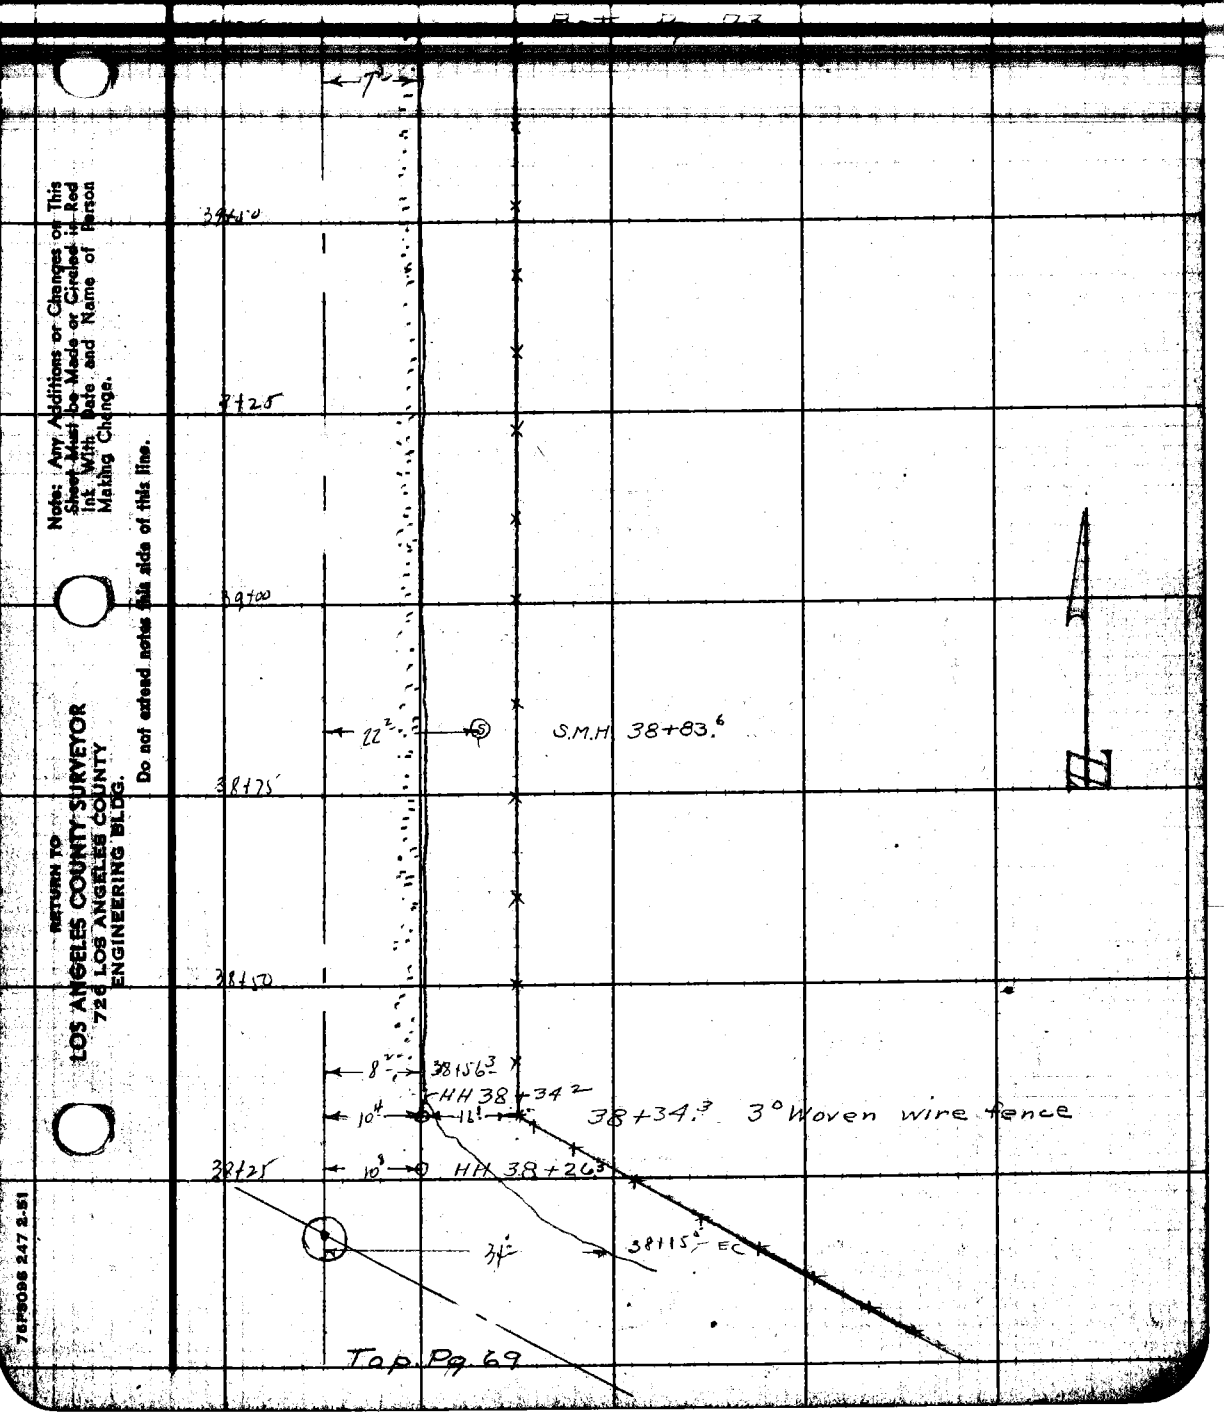

Note: Any Additions or Changes on This Sheet Must Be Made or Circled in Red Ink With Date and Name of Person Making Change.

Do not extend notes this side of this line.

RETURN TO
LOS ANGELES COUNTY SURVEYOR
726 LOS ANGELES COUNTY
ENGINEERING BLDG.

75P8096 247 2-51

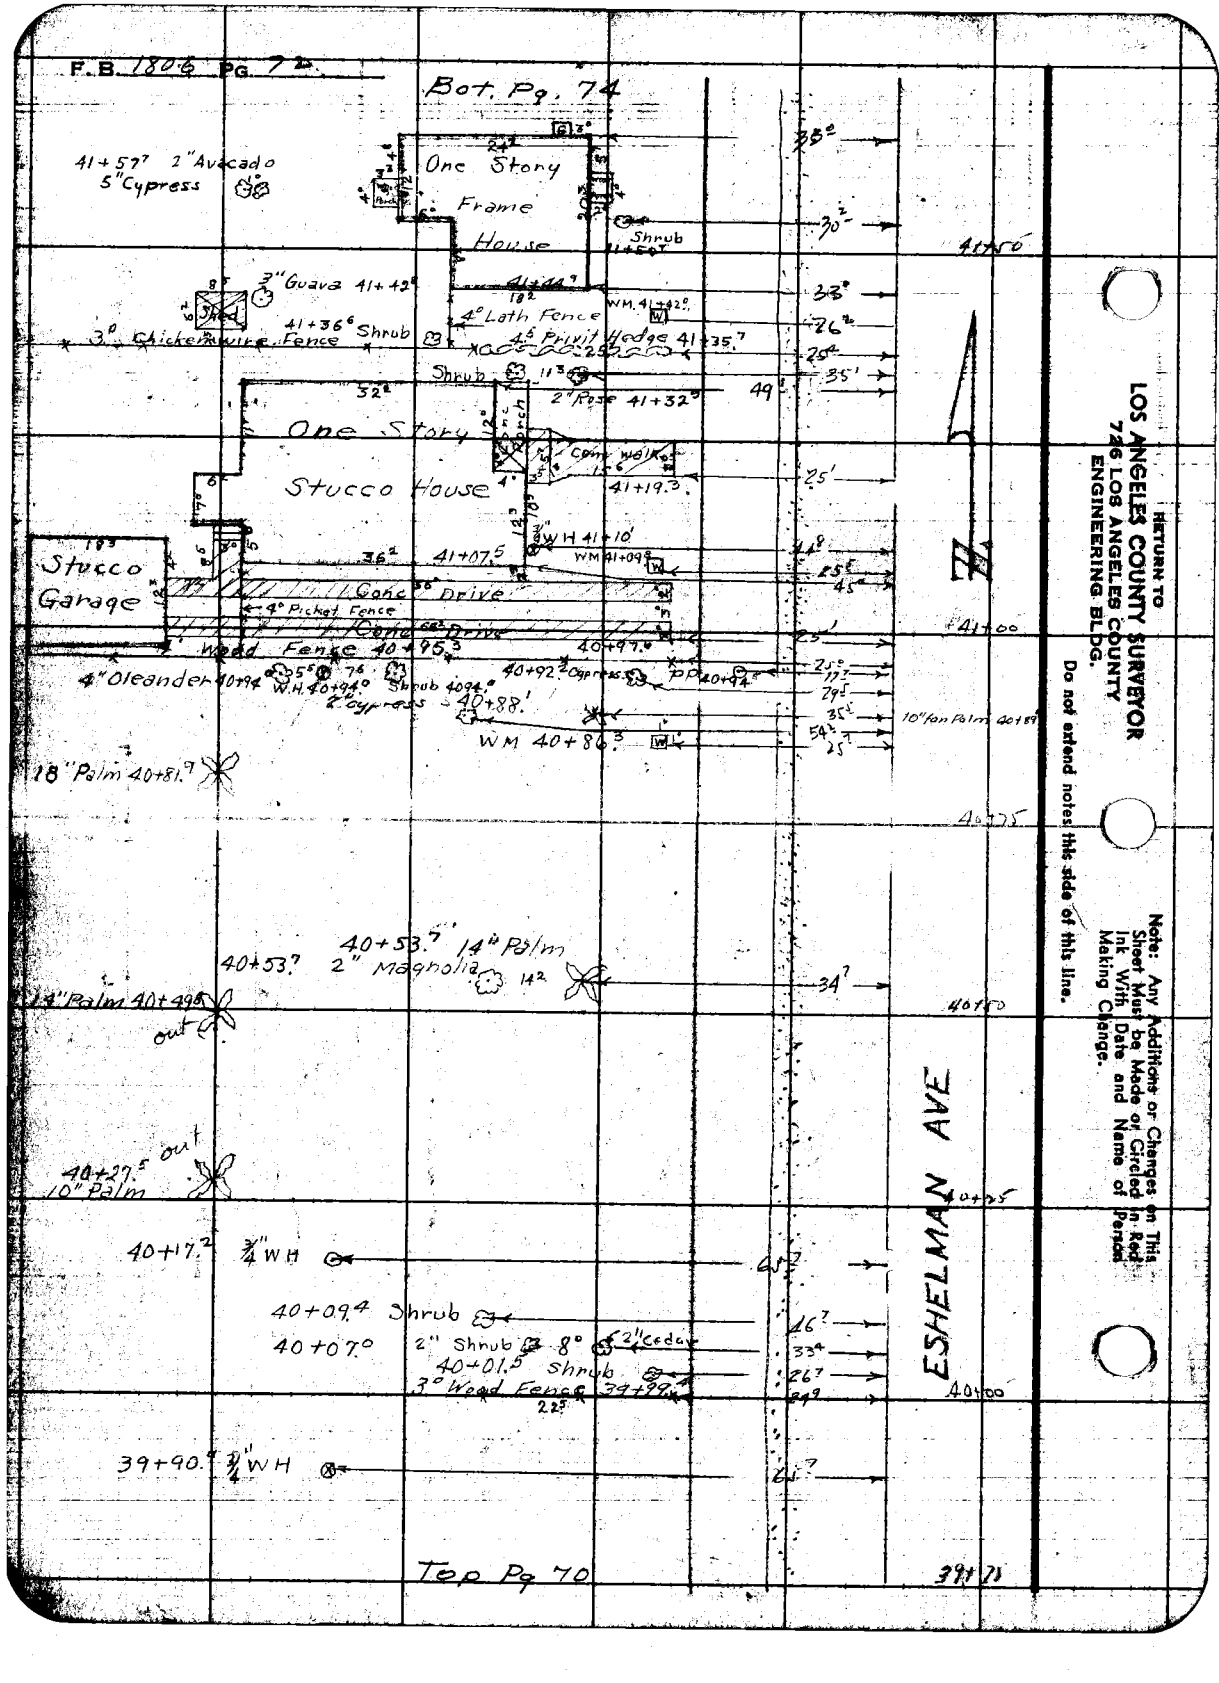
F.B. 1806 Pg. 72
Bot. Pg. 74
One Story Frame House
41+57.7 2" Avocado
5" Cypress
Shrub
3" Guava 41+42.0
Shed
41+36.6 Shrub
3" Chickenwire Fence
4" Lath Fence
WM 41+42.0
4.5 Privit Hedge 41+35.7
Shrub
2" Rose 41+32.9
One Story Stucco House
Conc Walk
41+19.3
WH 41+10
WM 41+09.9
41+07.5
Stucco Garage
Conc Drive
4" Picket Fence
Wood Fence 40+95.3
40+97.6
4" Oleander 40+94
W.H. 40+94.0
Shrub 4094.0
2" Cypress 40+88.1
40+92.2 Cypress
PP 40+94
WM 40+86.3
10" fan Palm 40+89
18" Palm 40+81.7
40+53.7 14" Palm
40+53.7 2" Magnolia
14" Palm 40+49.5
out
40+27.5 out
10" Palm
40+17.2 3/4" WH
40+09.4 Shrub
40+07.0 2" Shrub 8° 2" Cedar
40+01.5 Shrub
3° Wood Fence 39+99.4
39+90.9 3/4" WH
ESHELMAN AVE
41+50
41+00
40+75
40+50
40+25
40+00
39+75
Top Pg 70
RETURN TO
LOS ANGELES COUNTY SURVEYOR
726 LOS ANGELES COUNTY
ENGINEERING BLDG.
Do not extend notes this side of this line.
Note: Any Additions or Changes on This Sheet Must be Made or Circled in Red Ink With Date and Name of Person Making Change.

Notes Ck'd by D. M. Finley
Map No. B-2370-3
Office Work
Checked D. M. Finley
Date Apr 1953

Survey of Sheldon Ave
W. O. 2639 Tape No. 029 St'd. 68 °F
Surveyed by FH Blanchard
Notes EC Shoemaker Date 11-12-52
Indexed A. C. Johnson

F. B. 1806 Pg. 73

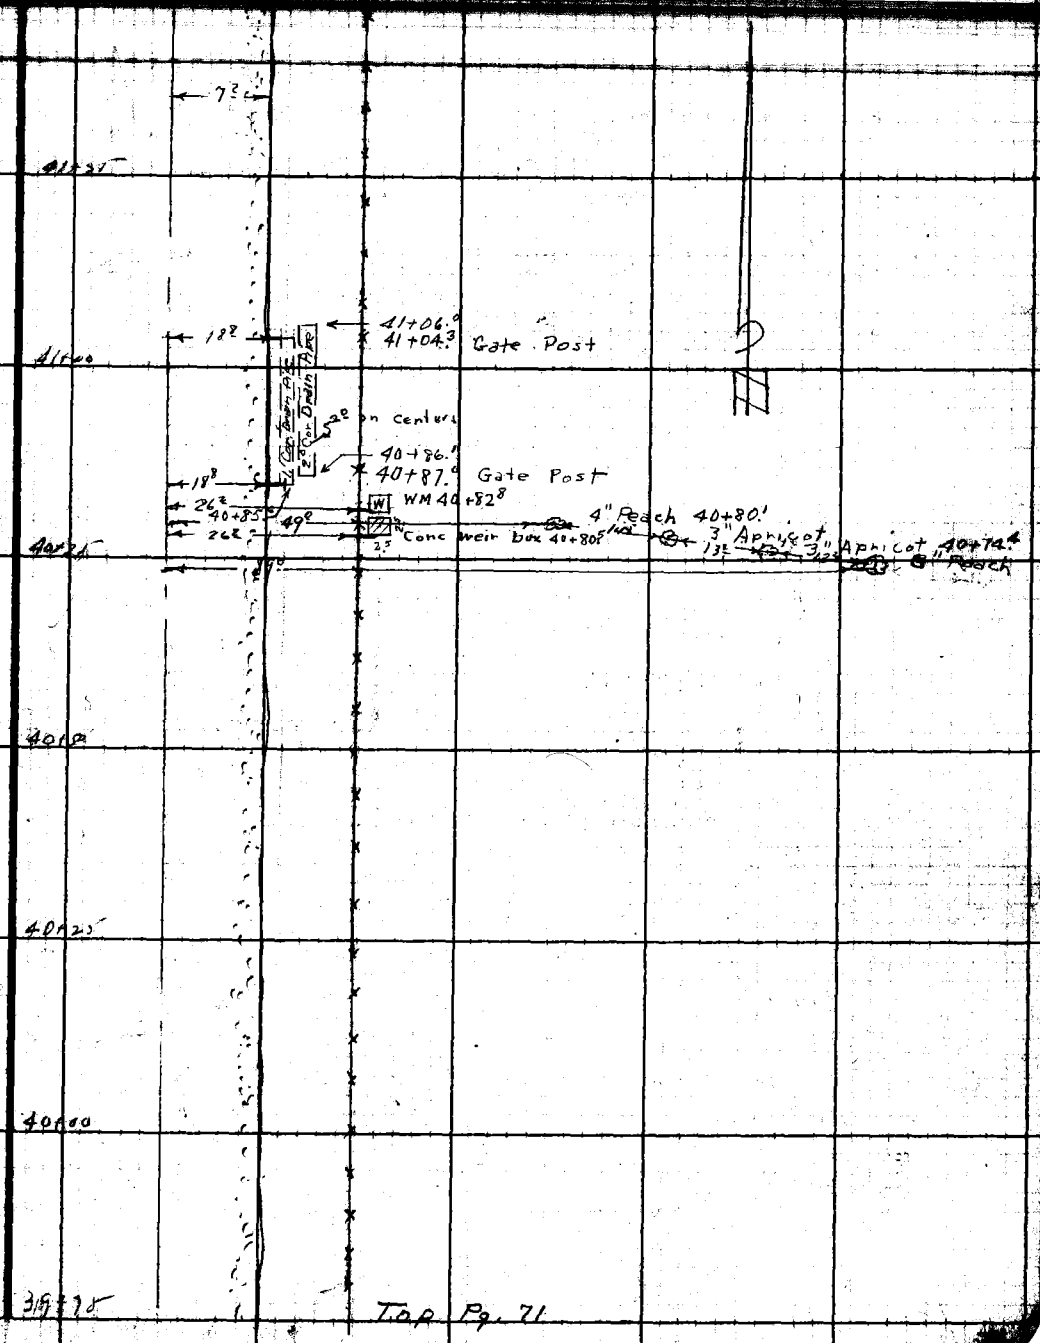

Note: Any Additions or Changes on This Sheet Must be Made or Circled in Red Ink With Date and Name of Person Making Change.

Do not extend notes this side of this line.

RETURN TO
LOS ANGELES COUNTY SURVEYOR
726 LOS ANGELES COUNTY
ENGINEERING BLDG.

76F3095 247 2-51

F. B. 1806 PG. 74

Bot. Pg. 76

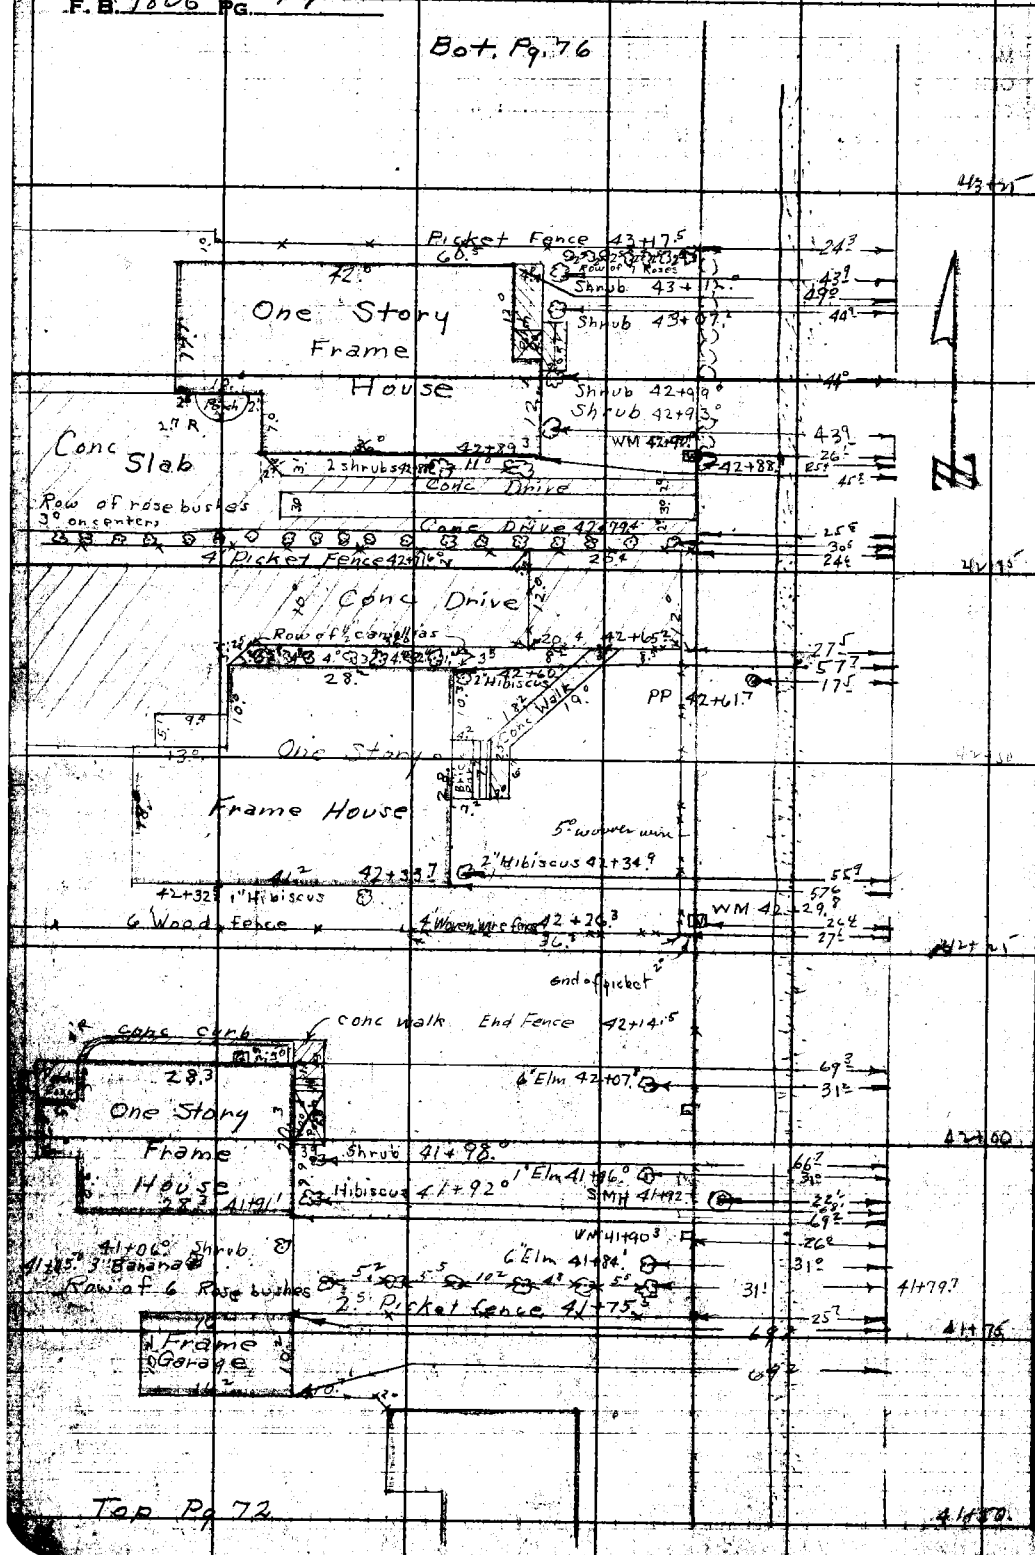

RETURN TO
LOS ANGELES COUNTY SURVEYOR
720 LOS ANGELES COUNTY
ENGINEERING BLDG.

Do not extend notes this side of this line.

Note: Any Additions or Changes on This Sheet Must be Made or Circled in Red Ink With Date and Name of Person Making Change.

Notes Ck'd by D. M. Finley	Survey of ESHELMAN AVE	F.B. 1936 Pg. 15
Map No. B-2370-3	W. O. 8639 Tape No. 029 St'd 68 °F	
Office Work	Surveyed by F. H. BLANCHARD	
Checked D. M. Finley	Notes F. H. BLANCHARD Date 11-18-52	
Date Apr. 1953	Indexed A. C. Johnson	

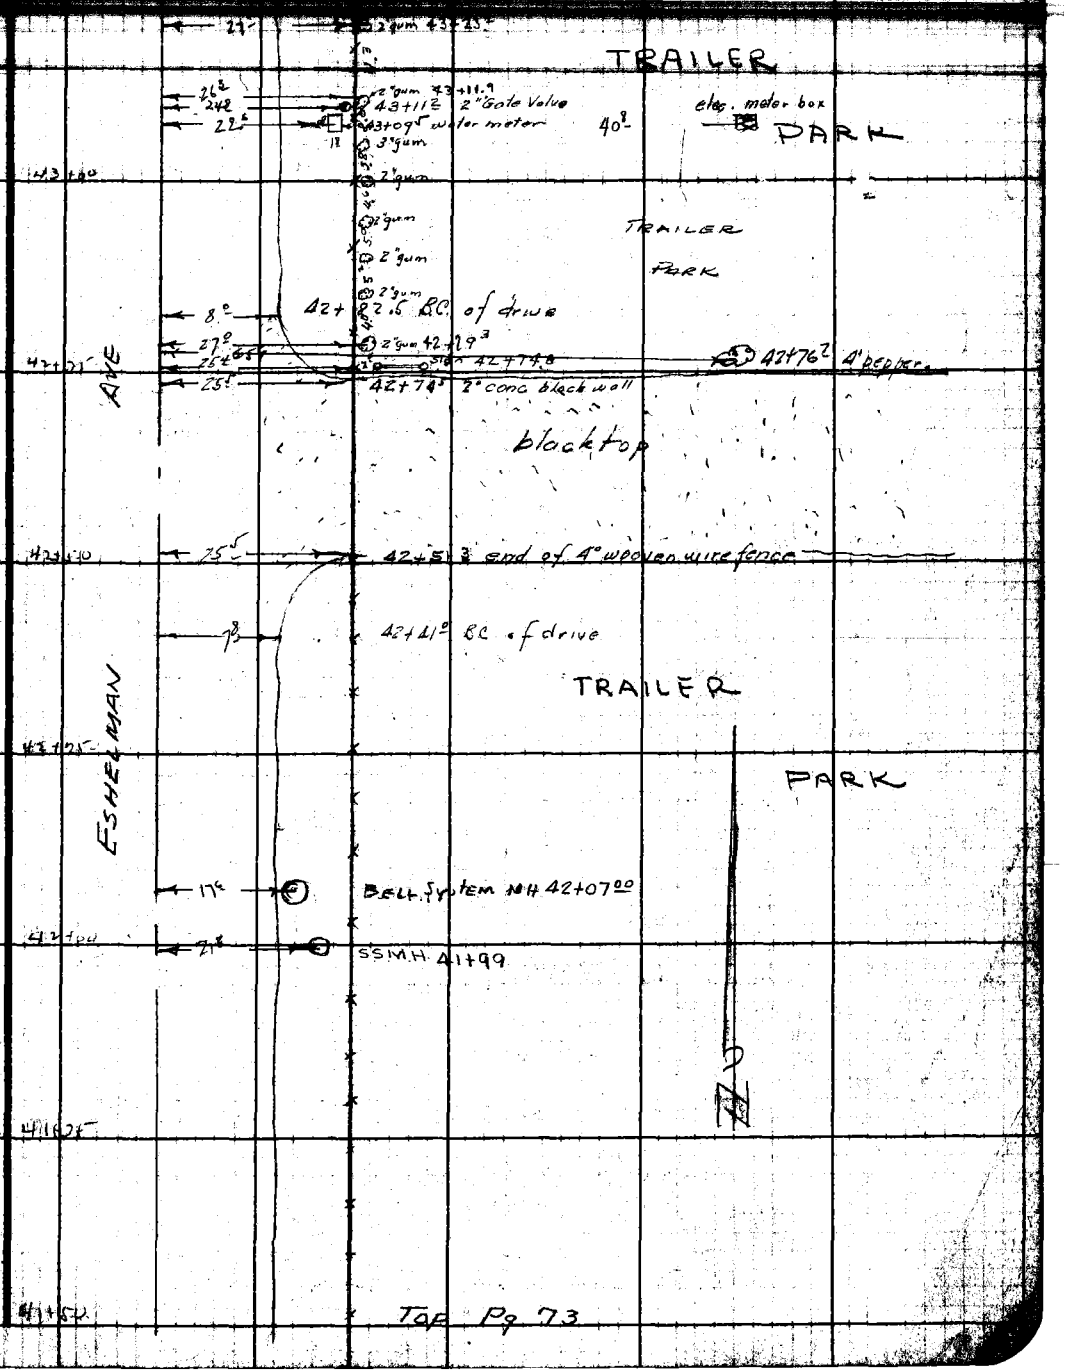

Note: Any Additions or Changes on This Sheet Must be Made or Circled in Red Ink With Date and Name of Person Making Change.

Do not extend notes this side of this line.

RETURN TO
LOS ANGELES COUNTY SURVEYOR
726 LOS ANGELES COUNTY
ENGINEERING BLDG.

TF3095 247 2-51

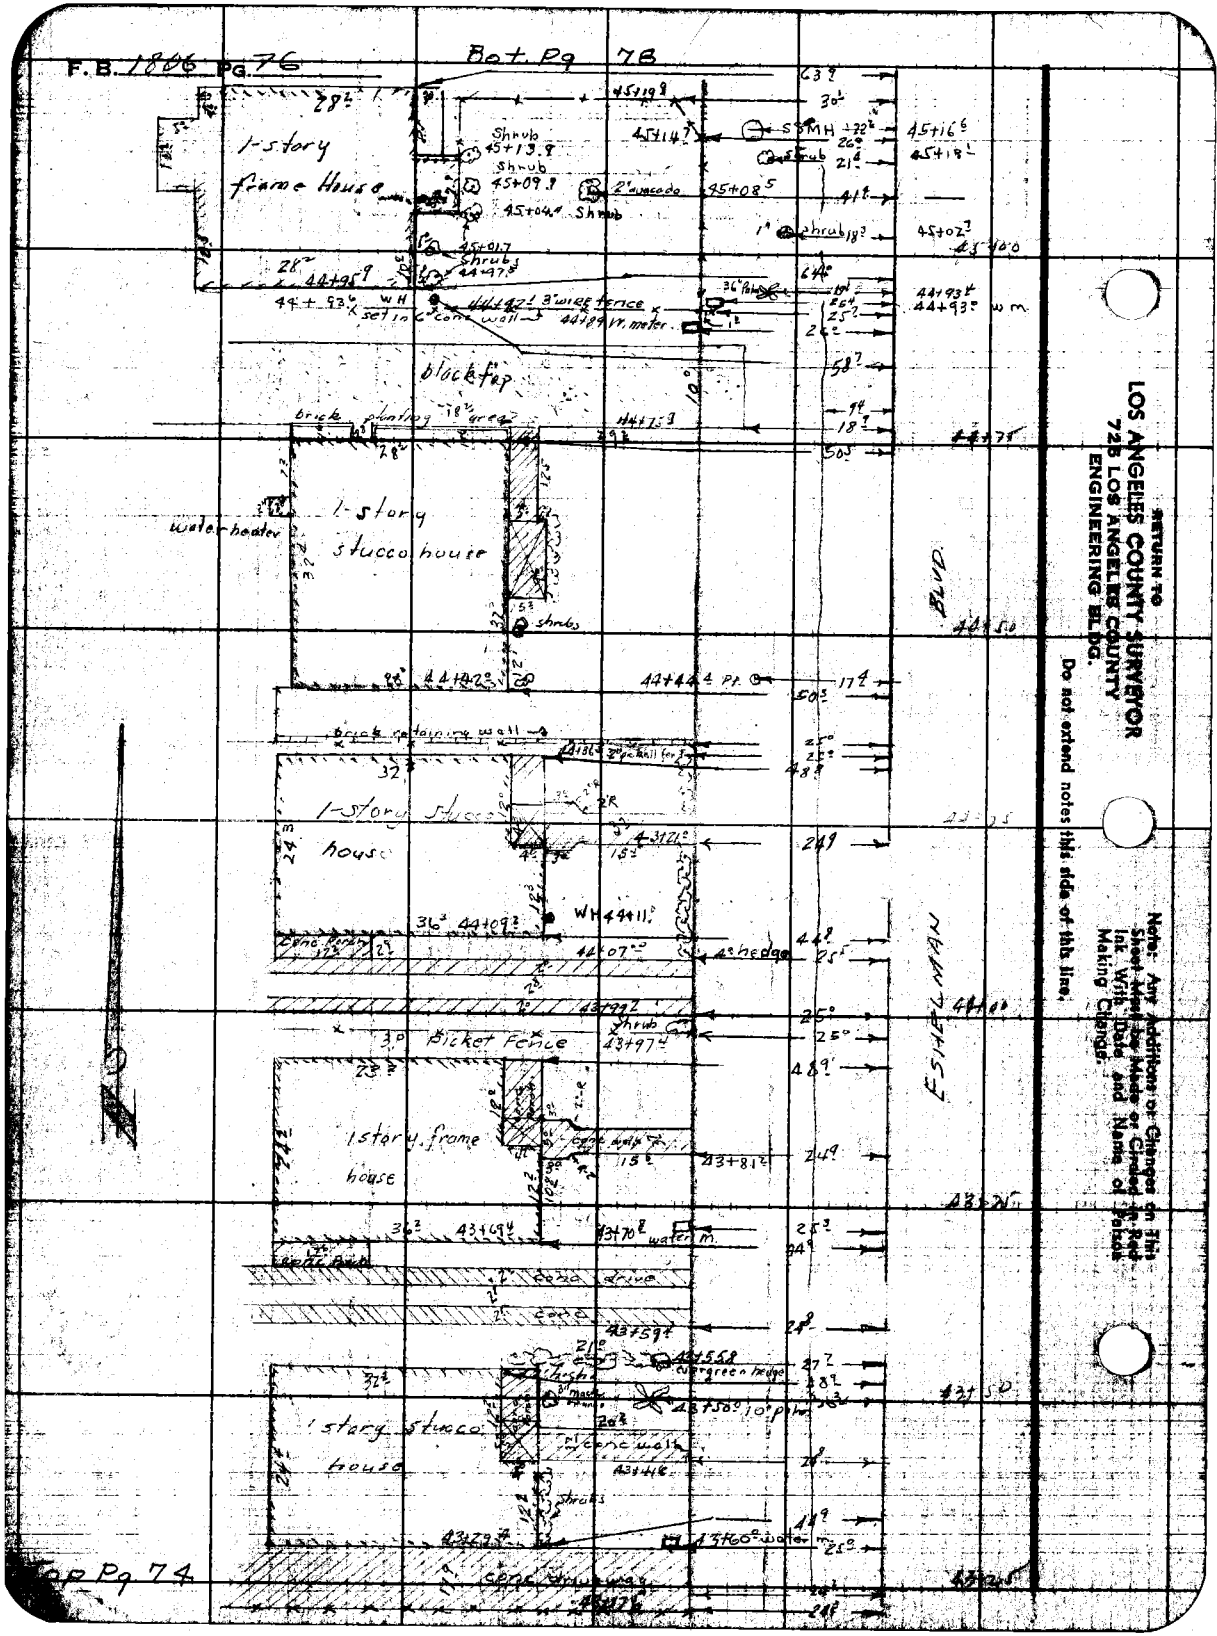

RETURN TO
LOS ANGELES COUNTY SURVEYOR
725 LOS ANGELES COUNTY
ENGINEERING BLDG.

Do not extend notes this side of this line.

Note: Any Additions or Changes on This Sheet Must be Made or Circled in Red Ink With Date and Name of Person Making Change.

Notes Ck'd by D. M. Finley
Map No. B-2370-3
Office Work R. Green
Checked D. M. Finley
Date Apr. 1953

Survey of ESHELMAN AVE
W. O. 8629 Tape No. 029 St'd. 68 °F
Surveyed by F.H. Blanchard
Notes F.H.B. Date 11-19-52
Indexed A. C. Johnson

F. B. 1856 PG. 27

33540

Note: Any Additions or Changes on This Sheet Must be Made or Circled in Red Ink With Date and Name of Person Making Change.

Do not extend notes this side of this line.

SUBMIT TO LOS ANGELES COUNTY SURVEYOR 720 LOS ANGELES COUNTY ENGINEERING BLDG.

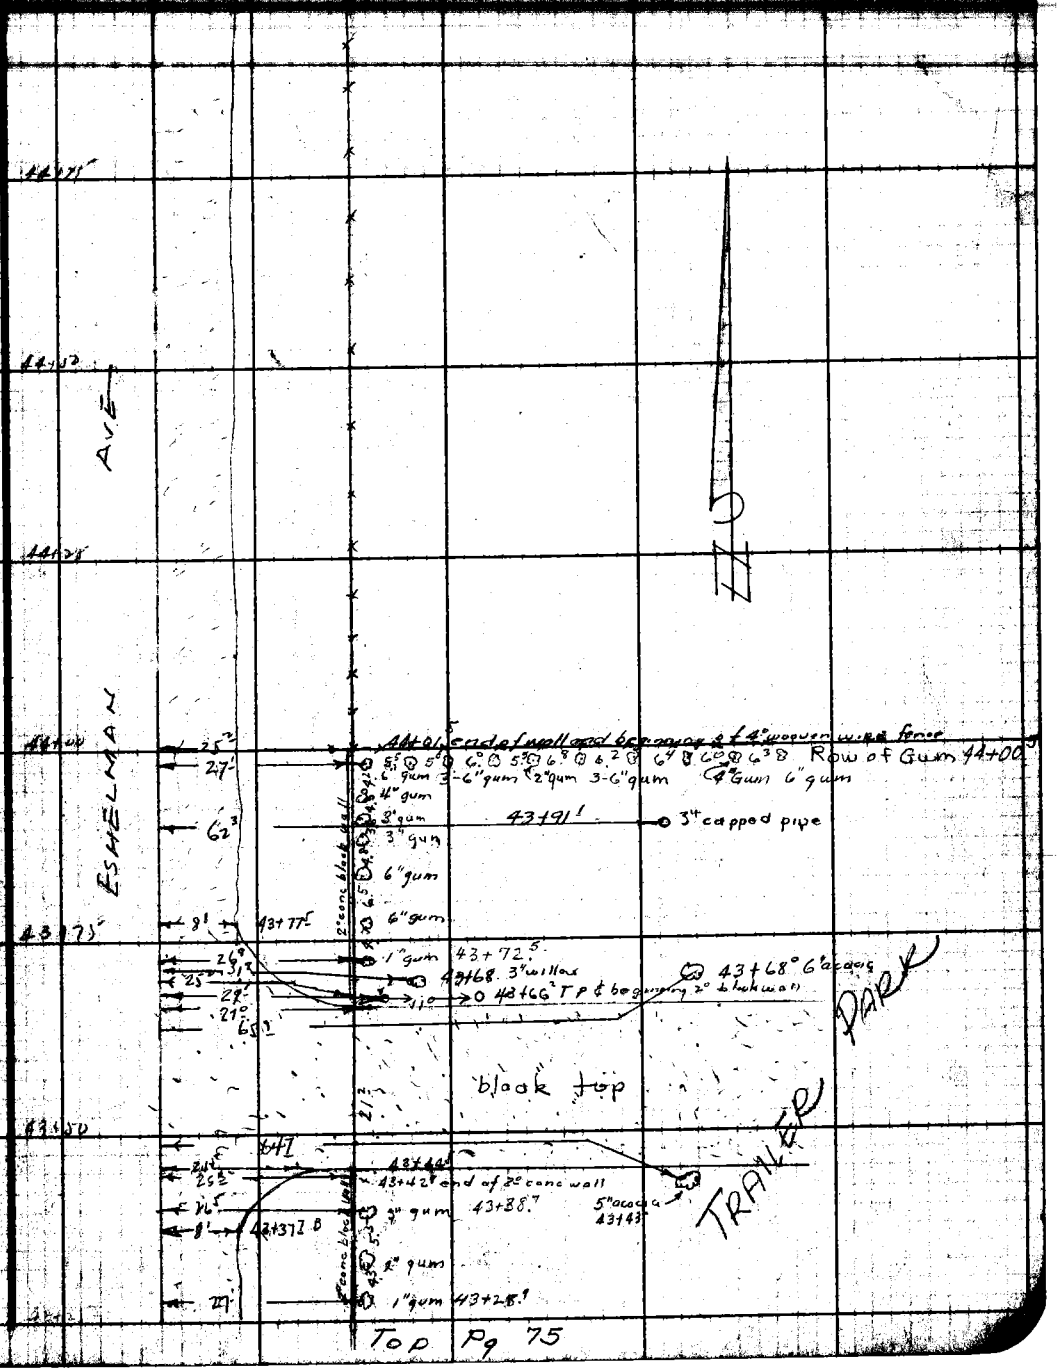

F.B. 1806 Pg. 78

Bot. Pg 80

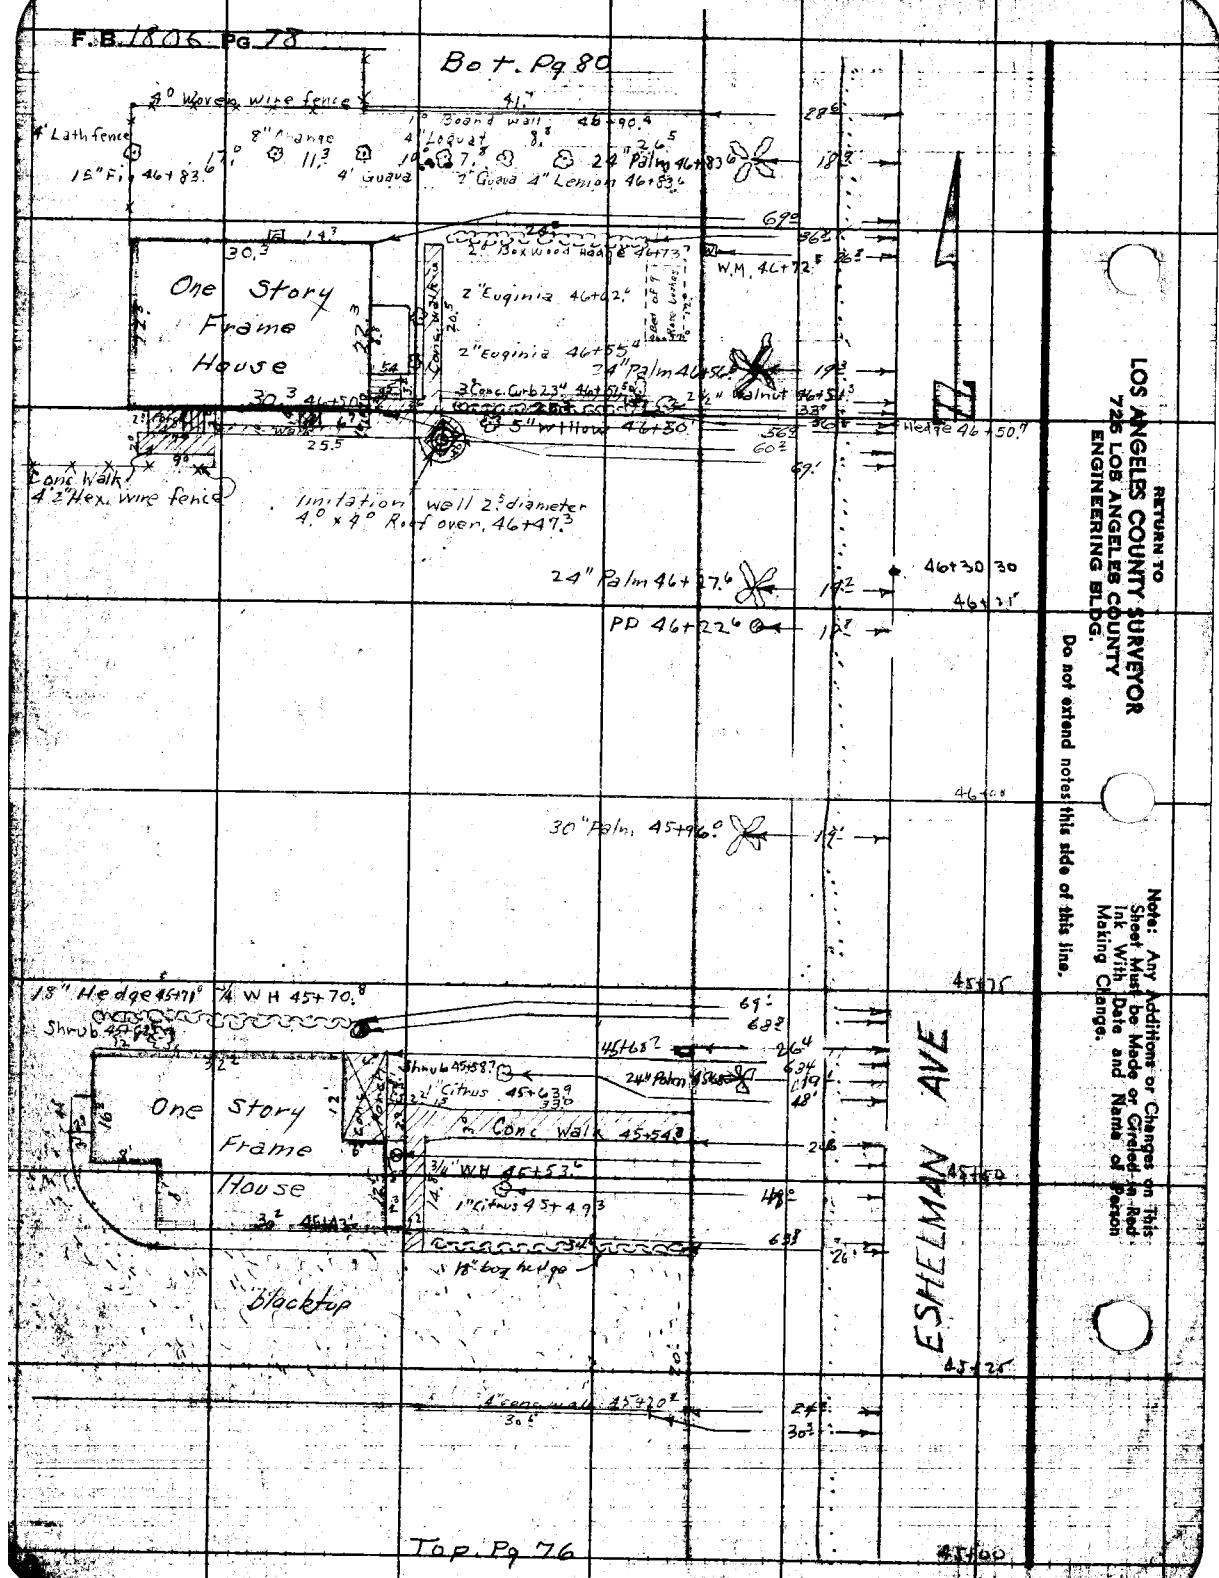

RETURN TO
LOS ANGELES COUNTY SURVEYOR
725 LOS ANGELES COUNTY
ENGINEERING BLDG.

Do not extend notes this side of this line.

Note: Any Additions or Changes on This Sheet Must be Made or Circled in Red Ink With Date and Name of Person Making Change.

Notes Ch'd by D. M. Finley
Map No. B-2370-3
Office Work
Checked D. M. Finley
Date Apr. 1952

Survey of Eshelman Ave.
W. O. 8634 Tape No. 029 St'd 68 °F
Surveyed by E. H. BLANCHARD
Notes E. H. BLANCHARD Date 11-19-52
Indexed E. Z. Johnson

F. B. 1806 Pg. 79

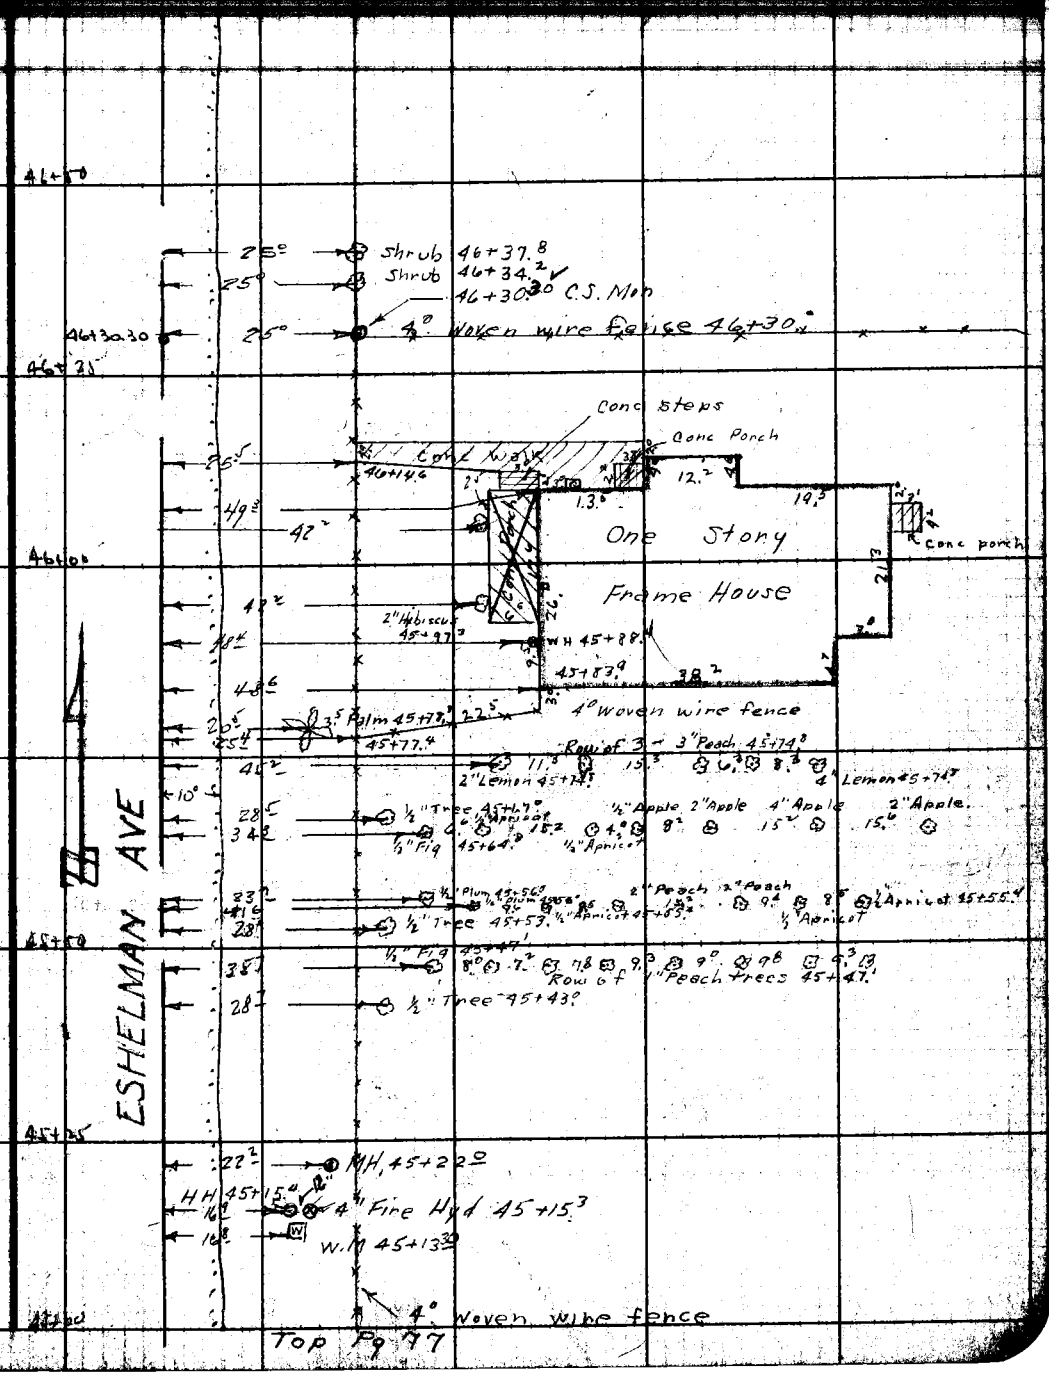

Note: Any Additions or Changes on This Sheet Must be Made or Circled in Red Ink With Date and Name of Person Making Change.

Do not extend notes this side of this line.

RETURN TO
LOS ANGELES COUNTY SURVEYOR
726 LOS ANGELES COUNTY
ENGINEERING BLDG.

76F3095 247 2-51

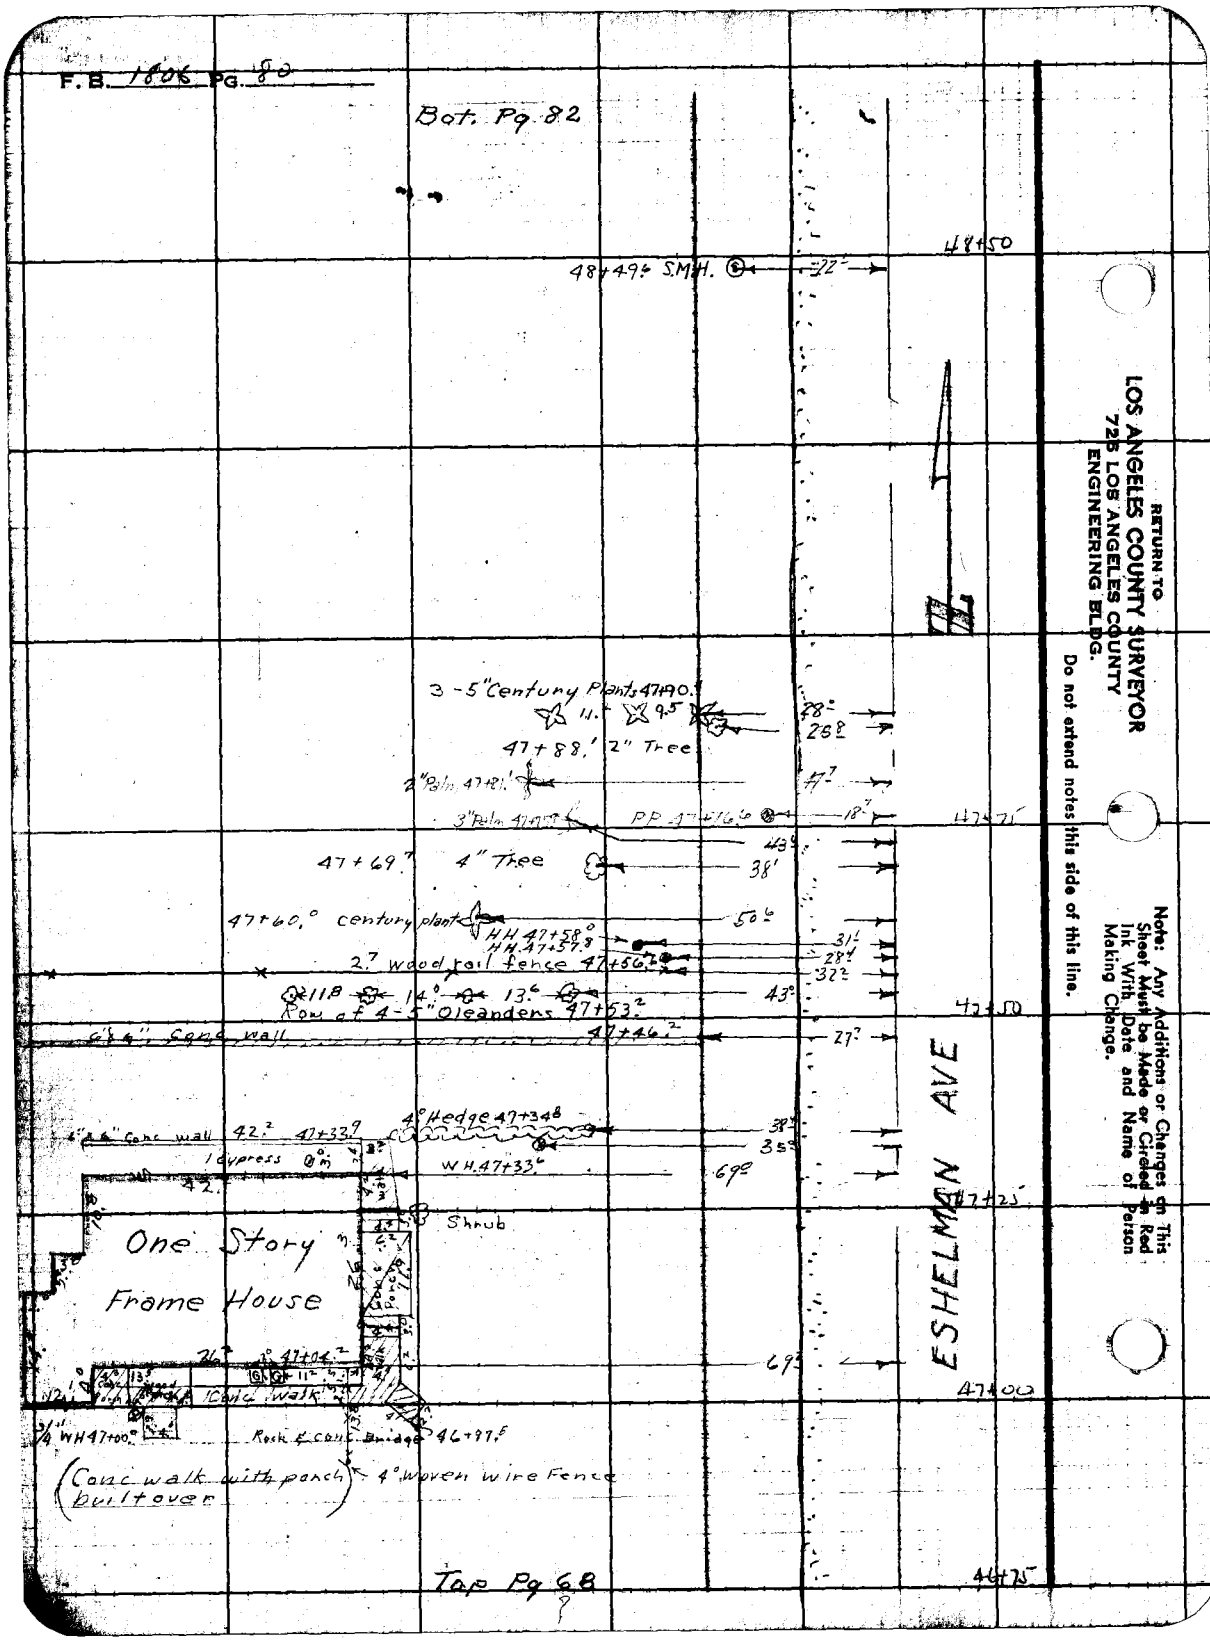
F.B. 1806 Pg. 80
Bot. Pg 82
48+50
48+49.6 S.M.H.
22
3-5" Century Plants 47+90.
11.
9.5
28
28.8
47+88.1 2" Tree
2" Palm 47+81.1
47.7
3" Palm 47+75
PP 47+76.6
18.7
47+75
43.9
47+69.7 4" Tree
38
47+60.0 century plant
50.6
HH 47+58.0
HH 47+57.8
31.1
28.4
2.7 wood rail fence 47+56.2
32.2
11.8
14.0
13.6
43.0
Row of 4-5" Oleanders 47+53.2
47+50
6"x6" Conc wall
47+46.2
27.7
4" Hedge 47+34.8
38.9
35.9
6"x6" Conc wall 42.2
47+33.9
1 cypress
W.H. 47+33.6
69.0
42.
Shrub
One Story
Frame House
47+25
26.2
47+04.2
69.9
Conc walk
47+00
3/4" WH 47+00.0
Rock & conc Bridge
46+97.5
(Conc walk with porch built over)
4" Woven wire Fence
ESHELMAN AVE
Top Pg 68
46+75
RETURN TO
LOS ANGELES COUNTY SURVEYOR
725 LOS ANGELES COUNTY
ENGINEERING BLDG.
Do not extend notes this side of this line.
Note: Any Additions or Changes on This Sheet Must be Made or Circled in Red Ink With Date and Name of Person Making Change.

Notes Ch'd by D. M. Finley	Survey [illegible]	F.B. 1806 Pg. 81
Map No. B-2370-3	W. O. 8631 Tape No. 0 39 Ch'd 68 °F	
Office Work	Surveyed by F. H. BLANCHARD	
Checked D. M. Finley	Notes F. H. BLANCHARD Date 11-19-53	
Date Jul 1953	Indexed A. C. Johnson	

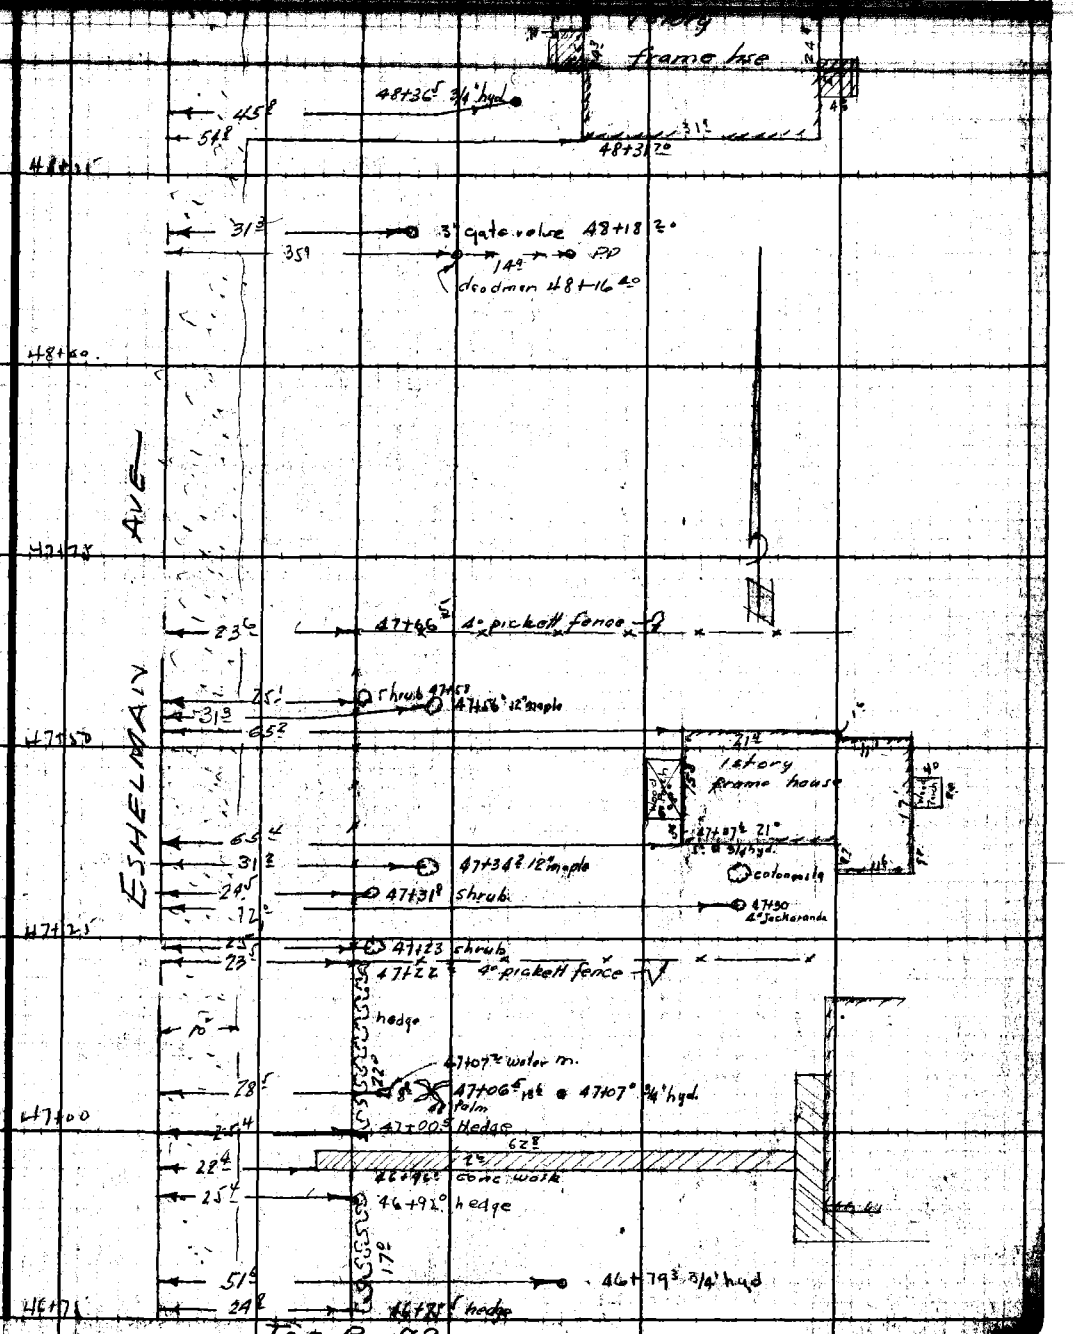

Top Pg. 79

Note: Any Additions or Changes on This Sheet Must Be Made or Circled in Red Ink With Date and Name of Person Making Change.

Do not extend notes this side of this line.

RETURN TO
LOS ANGELES COUNTY SURVEYOR
726 LOS ANGELES COUNTY
ENGINEERING BLDG.

F.B. 1806 Pg. 82

Bot. Pg. 84

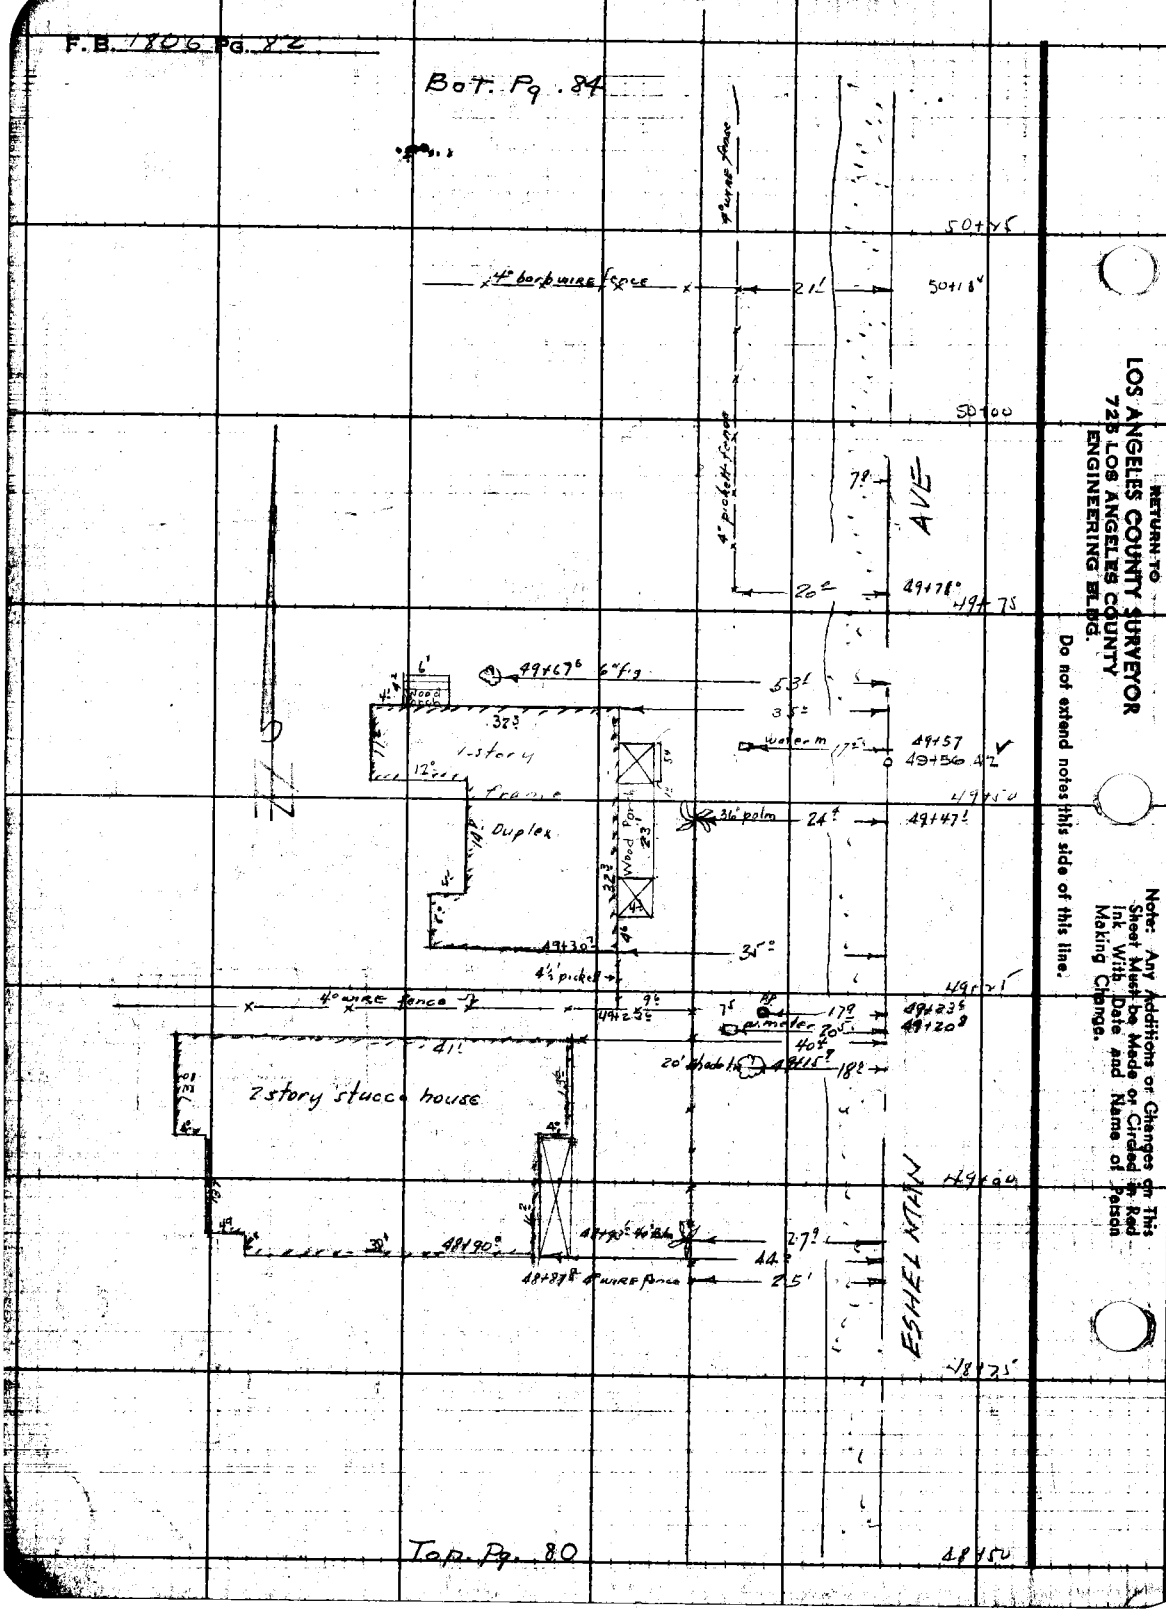

RETURN TO
LOS ANGELES COUNTY SURVEYOR
723 LOS ANGELES COUNTY
ENGINEERING BLDG.

Do not extend notes this side of this line.

Note: Any Additions or Changes on This Sheet Must be Made or Circled in Red Ink With Date and Name of Person Making Change.

Notes Ck'd by D. M. Finley	Survey of [illegible]	F. B. 1806 Pg. 83
Map No. B-2370-3	W. O. 8639 Tape No. 641 St'd. 61 °F	
Office Work	Surveyed by F. H. BLANCHARD	
Checked D. M. Finley	Notes F. H. BLANCHARD Date [illegible]	
Date Apr. 1953	Indexed A. C. Johnson	

1535702

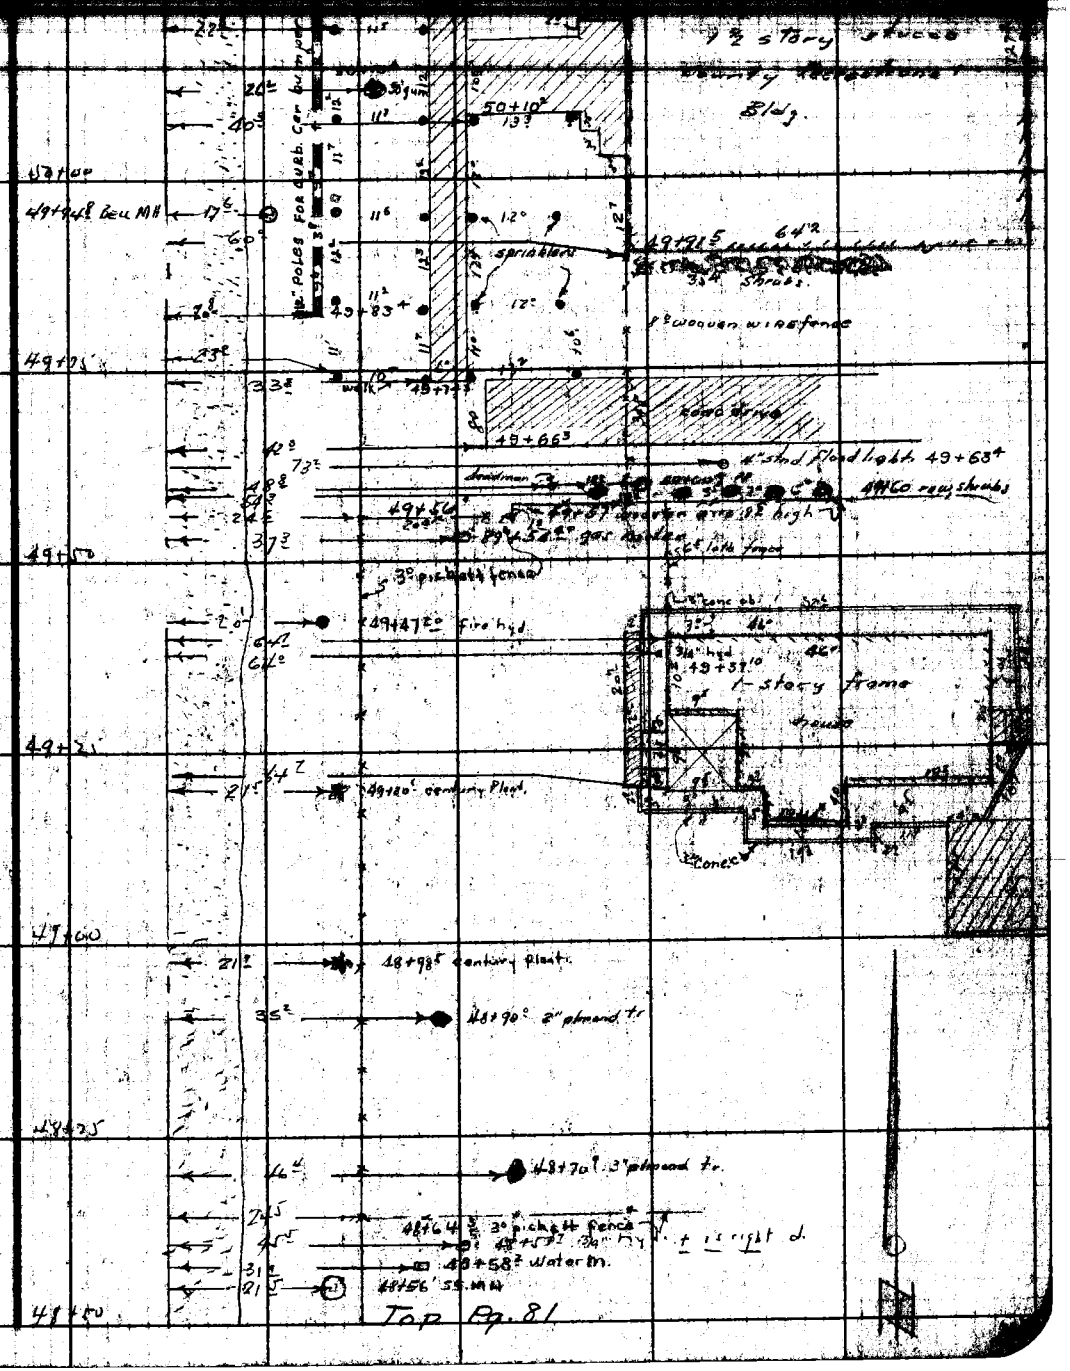

Note: Any Additions or Changes on This Sheet Must be Made or Circled in Red Ink With Date and Name of Person Making Change.

Do not extend notes this side of this line.

RETURN TO
LOS ANGELES COUNTY SURVEYOR
726 LOS ANGELES COUNTY
ENGINEERING BLDG.

F.B. 1806 Pg. 84

Bot. Pg. 86

52+18 P.P. ← 18' →

52+00

5°-2" Hex. wire fence

51+88.5

38°

51+83.5 ← 21' →

88.5

51+75

51+58? S.M.H. ← 22' →

51+50

51+25

← 6' →

51+00

ESHELMAN AVE

50+75

PP 50+74 ← 18' →

50+50

Top Pg 82

50+25

RETURN TO
LOS ANGELES COUNTY SURVEYOR
726 LOS ANGELES COUNTY
ENGINEERING BLDG.

Do not extend notes this side of this line.

Note: Any Additions or Changes on This Sheet Must be Made or Circled in Red Ink With Date and Name of Person Making Change.

Notes Ck'd by [illegible]	Survey of ESHELMAN AVE	F. B. 1806 Pg. 85
Map No. [illegible]	W. O. [illegible] Tape No. [illegible]	
Office Work	Surveyed by F H Blanchard	
Checked [illegible]	Notes [illegible] Date [illegible]	
Date Apr 1953	Indexed A. C. Johnson	

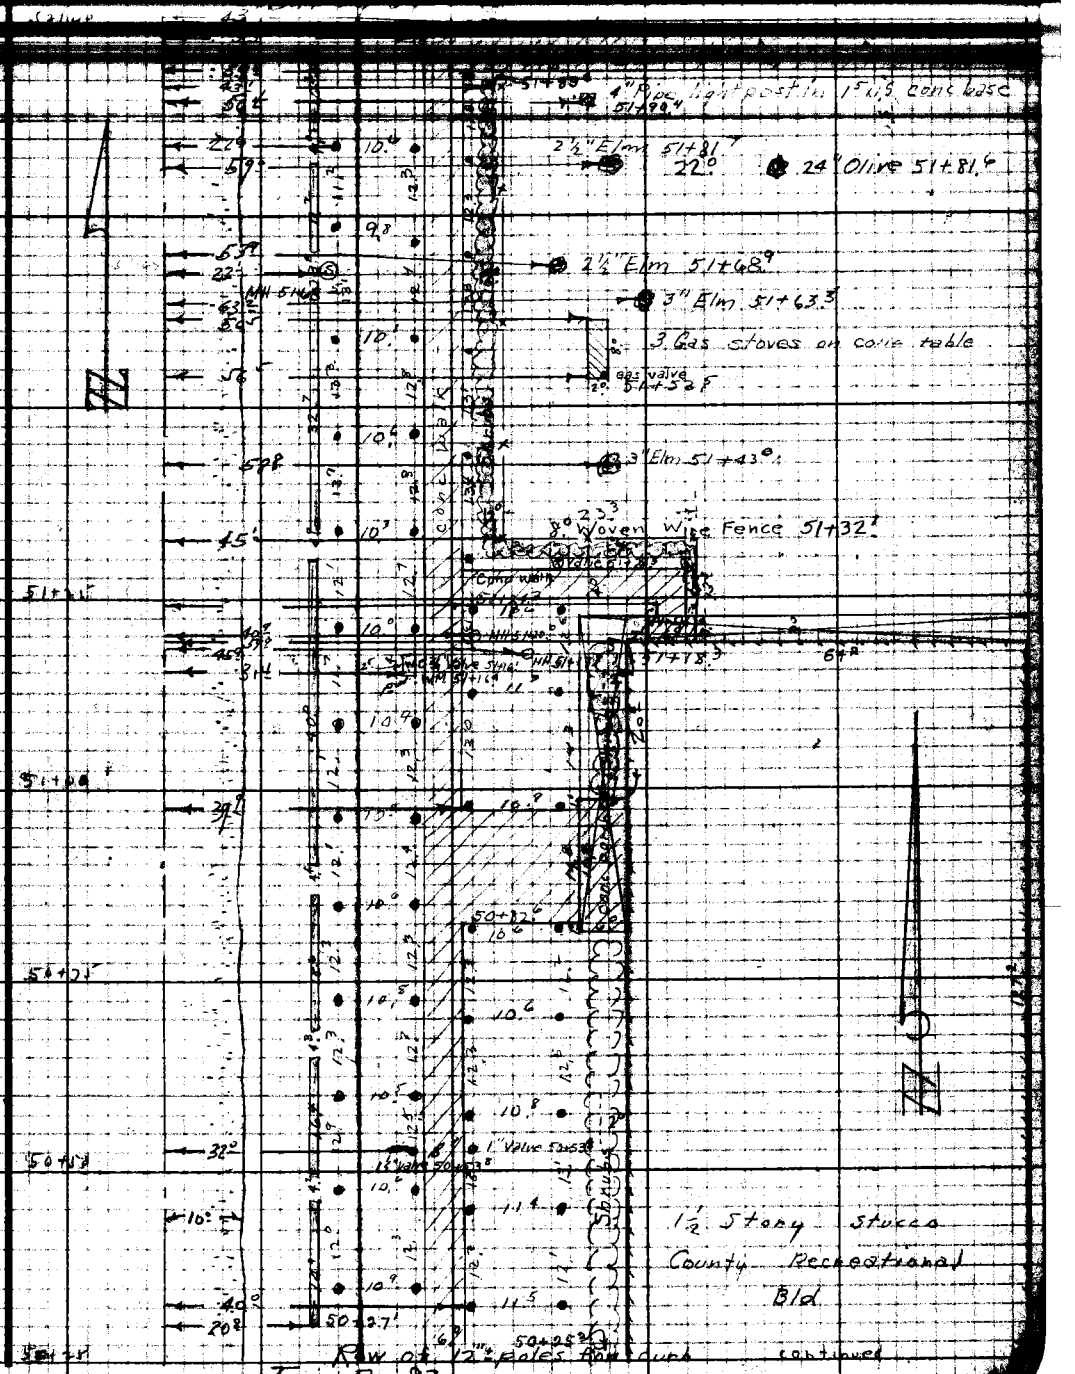

Top Pg 83

Note: Any Additions or Changes on This Sheet Must be Made or Circled in Red Ink With Date and Name of Person Making Change.

Do not extend notes this side of this line.

RETURN TO LOS ANGELES COUNTY SURVEYOR 726 LOS ANGELES COUNTY ENGINEERING BLDG.

76F3098 247 10M 1-49

F. B. 1806 Pg. 86

Bot. Pg. 88

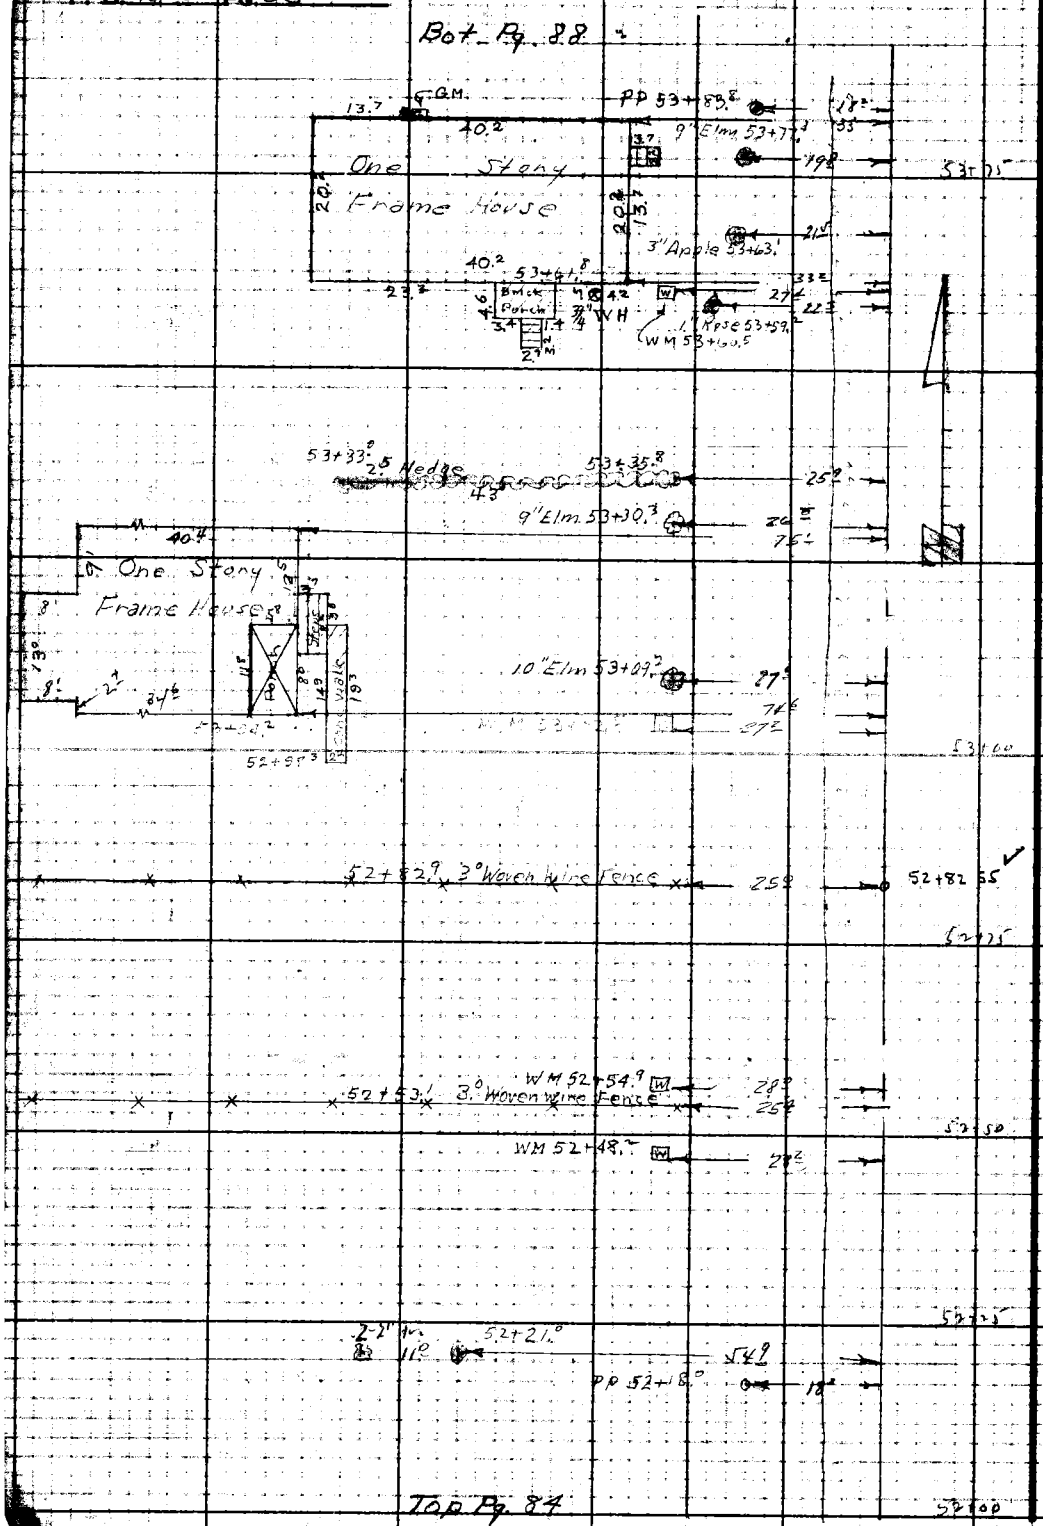

RETURN TO
LOS ANGELES COUNTY SURVEYOR
720 LOS ANGELES COUNTY
ENGINEERING BLDG.

Do not extend notes this side of this line.

Note: Any Additions or Changes on This Sheet Must be Made or Circled in Red Ink With Note and Name of Person Making Change.

Notes Ck'd by D. M. [illegible]	Survey of ESHELMAN AVE	F. B. 1806 PG. 87
Map No. [illegible]	W. O. [illegible] Tape No. [illegible]	
Office Work	Surveyed by F.H. Blanchard	
Checked D. M. Finley	Notes [illegible]	
Date Apr. 1953	Indexed K. C. Johnson	

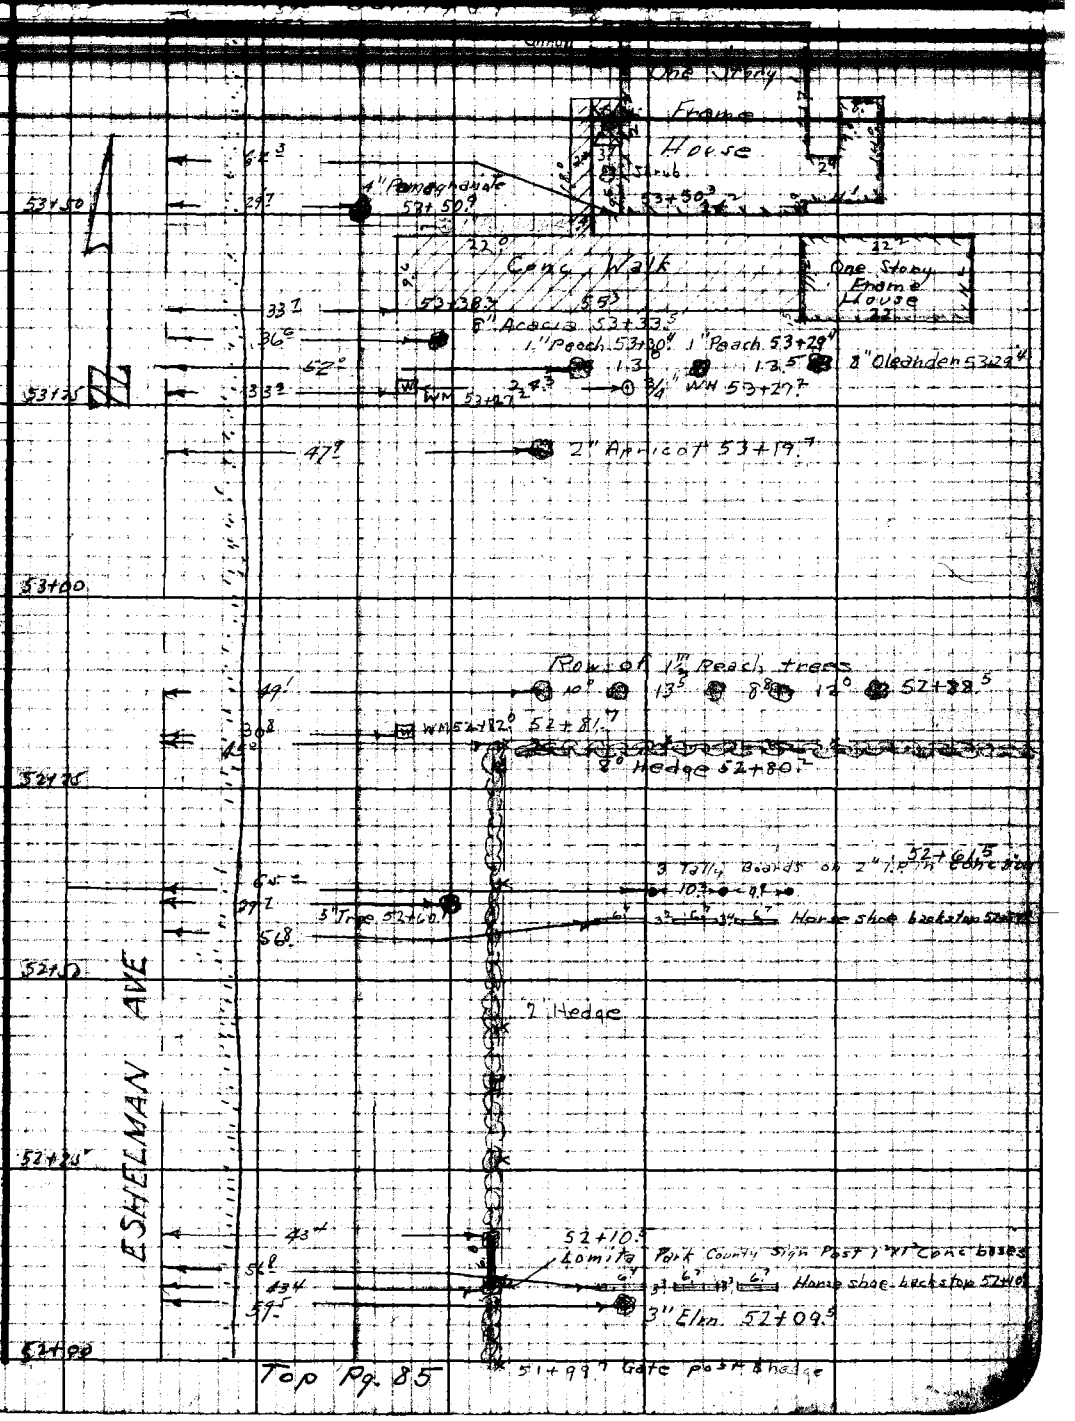

Top Pg. 85

Note: Any Additions or Changes on This Sheet Must be Made or Checked in Red Ink With Date and Name of Person Making Change.

Do not extend notes this side of this line.

RETURN TO
LOS ANGELES COUNTY SURVEYOR
726 LOS ANGELES COUNTY
ENGINEERING BLDG.

76F3095 247 10M 1-49

F. B. 1806 Pg. 88

Bot. Pg. 90

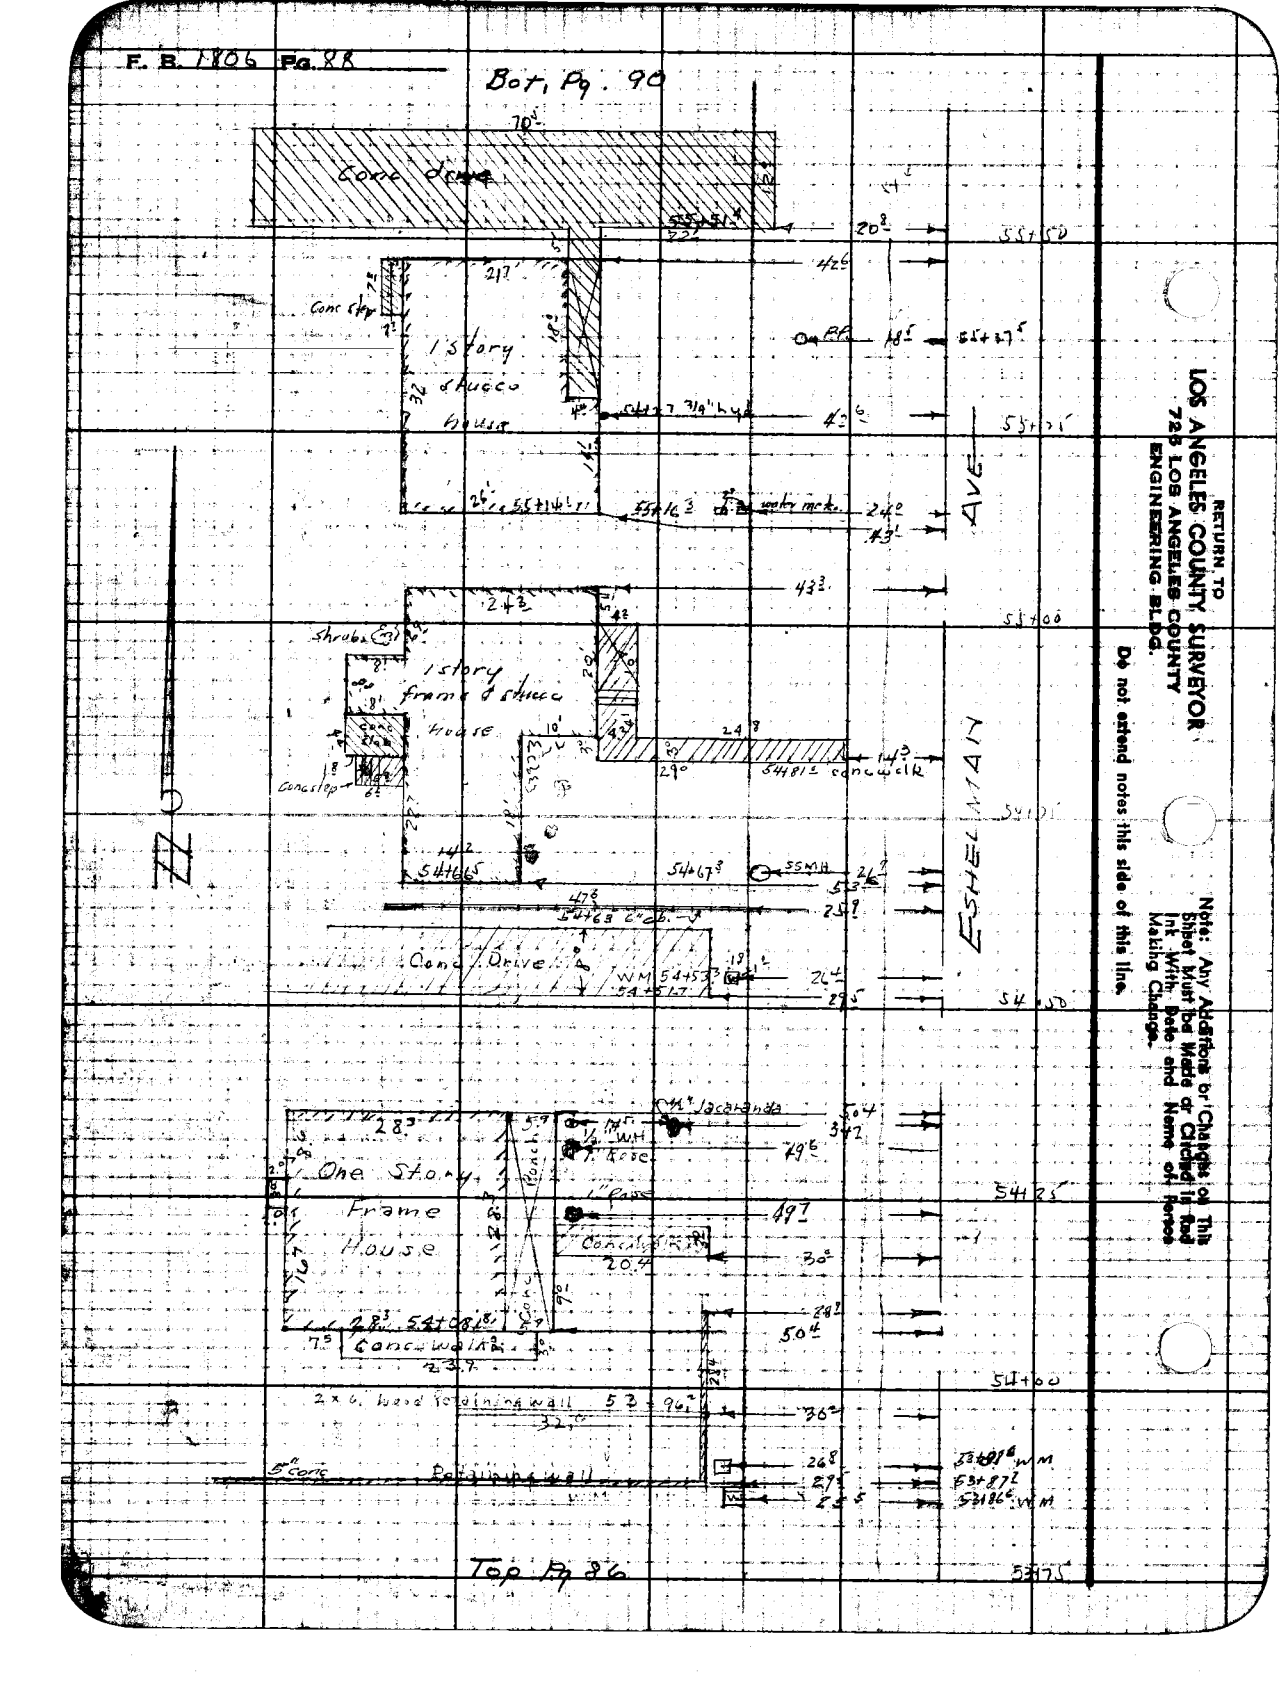

Top Pg 86

Notes Ck'd by [illegible]	Survey of Eshelman Ave	F. B. 1806 Pg. 89
Map No. [illegible]	W. O. [illegible] Tape No. [illegible] Std. [illegible]	
Office Work	Surveyed by F H Blanchard	
Checked [illegible]	Notes [illegible] Date [illegible]	
Date Apr. 1953	Indexed A. C. Johnson	

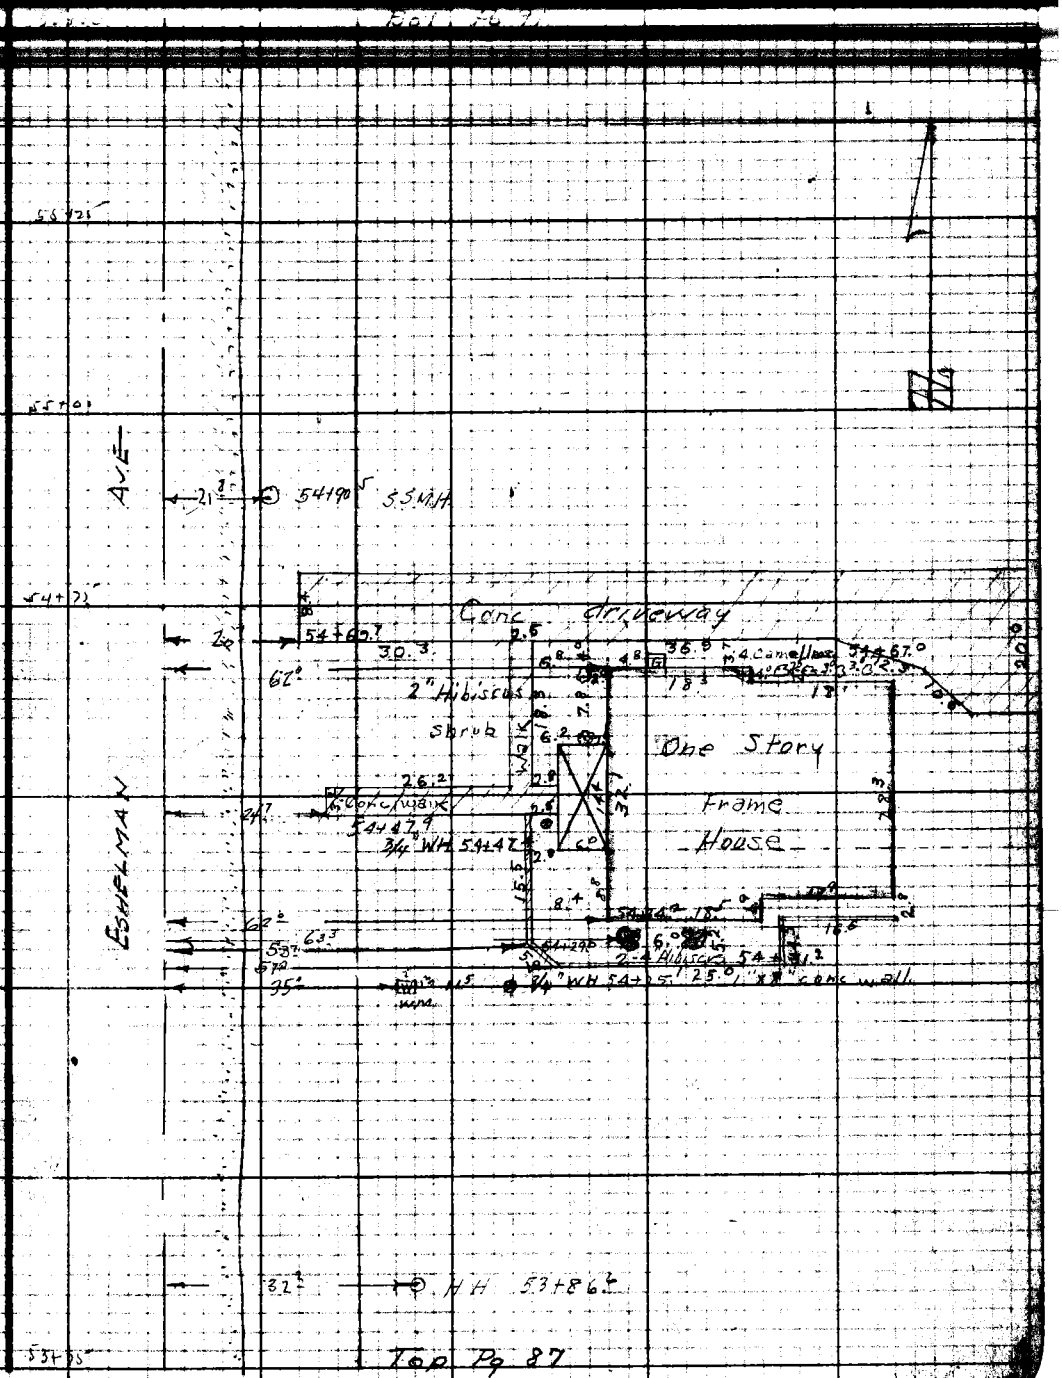

Note: Any Additions or Changes on This Sheet Must be Made or Circled in Red Ink With Date and Name of Person Making Change.

Do not extend notes this side of this line.

RETURN TO
LOS ANGELES COUNTY SURVEYOR
726 LOS ANGELES COUNTY
ENGINEERING BLDG.

76F3095 247 10M 1-49

F. B. 1806 **Pg.** 90

RETURN TO
LOS ANGELES COUNTY SURVEYOR
728 LOS ANGELES COUNTY
ENGINEERING BLDG.

Do not extend notes this side of this line.

Note: Any Additions or Changes on This Sheet Must be Made or Circled in Red Ink With Date and Name of Person Making Change.

Notes Ck'd by L. M. Finley	Survey of ESHELMAN AVE	F. B. 1806 PG. 91
Map No. [illegible]	W. O. [illegible]	
Office Work R. Green	Surveyed by F. H. Blanchard	
Checked [illegible]	Notes [illegible]	Bot. Pg. 93
Date Apr. 1953	Indexed K. C. Johnson	

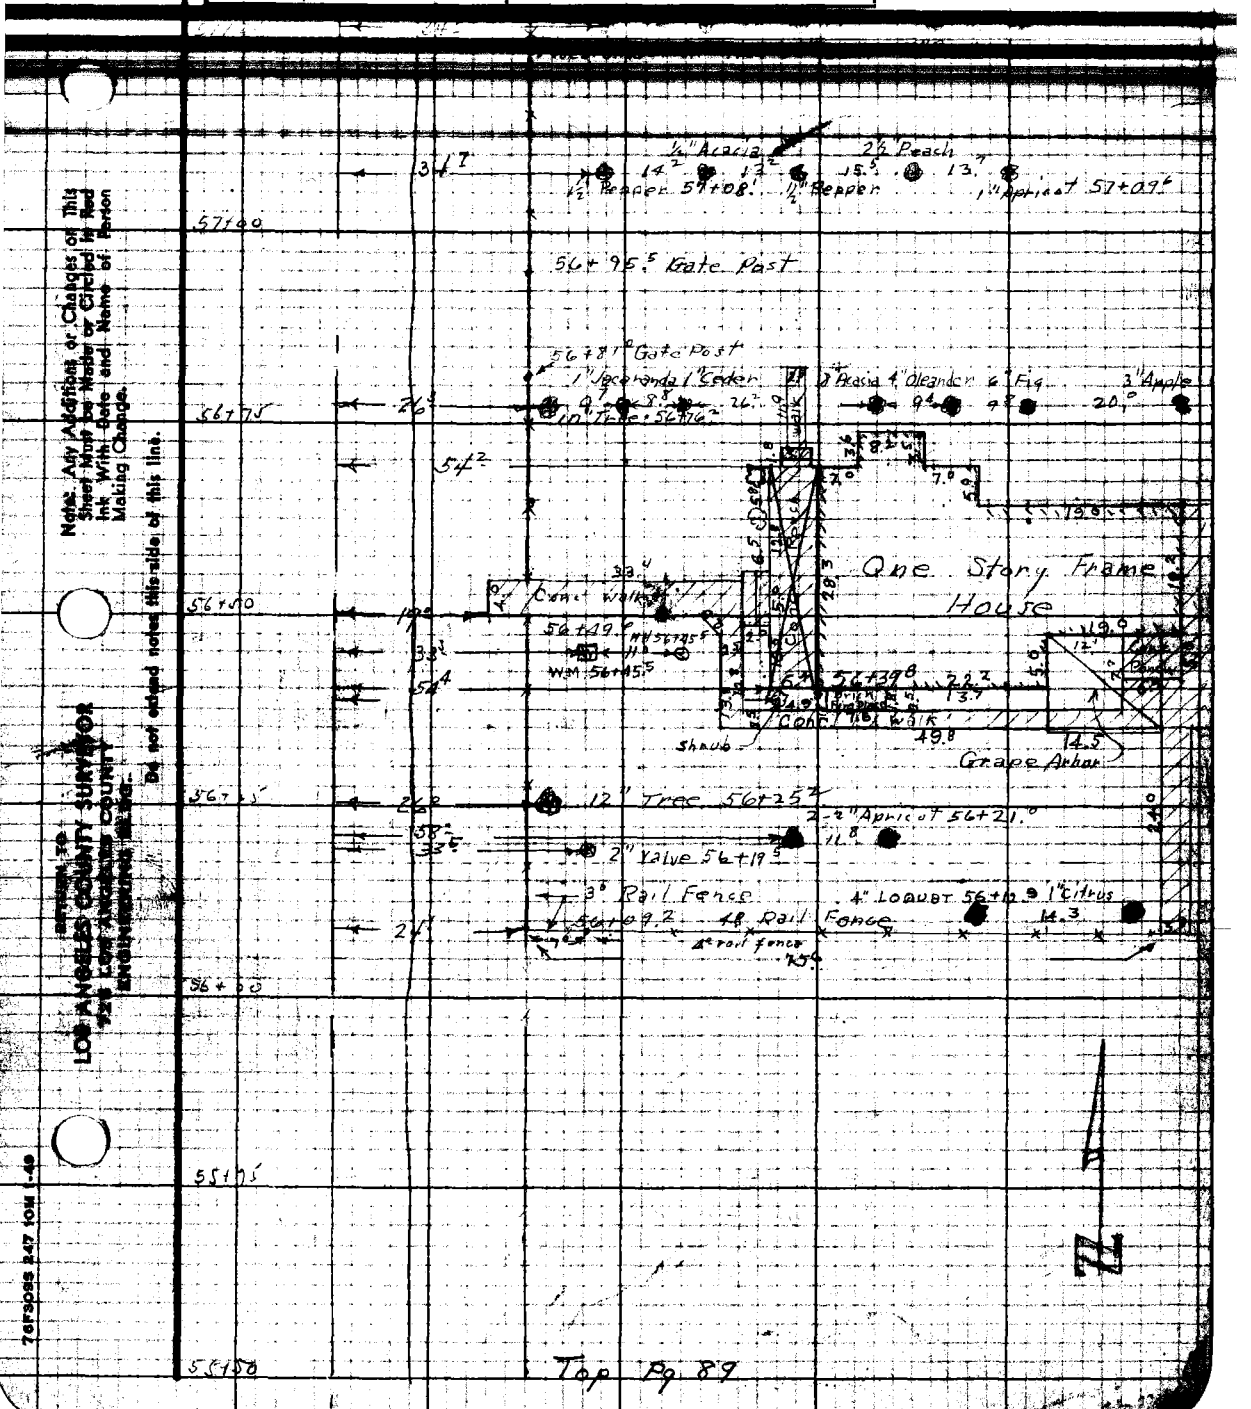

Note: Any Additions or Changes on This Sheet Must be Made or Circled in Red Ink With Date and Name of Person Making Change.

Do not extend notes this side of this line.

LOS ANGELES COUNTY SURVEYOR
725 LOS ANGELES COUNTY
ENGINEERING BLDG.

76F3095 247 10M 1-49

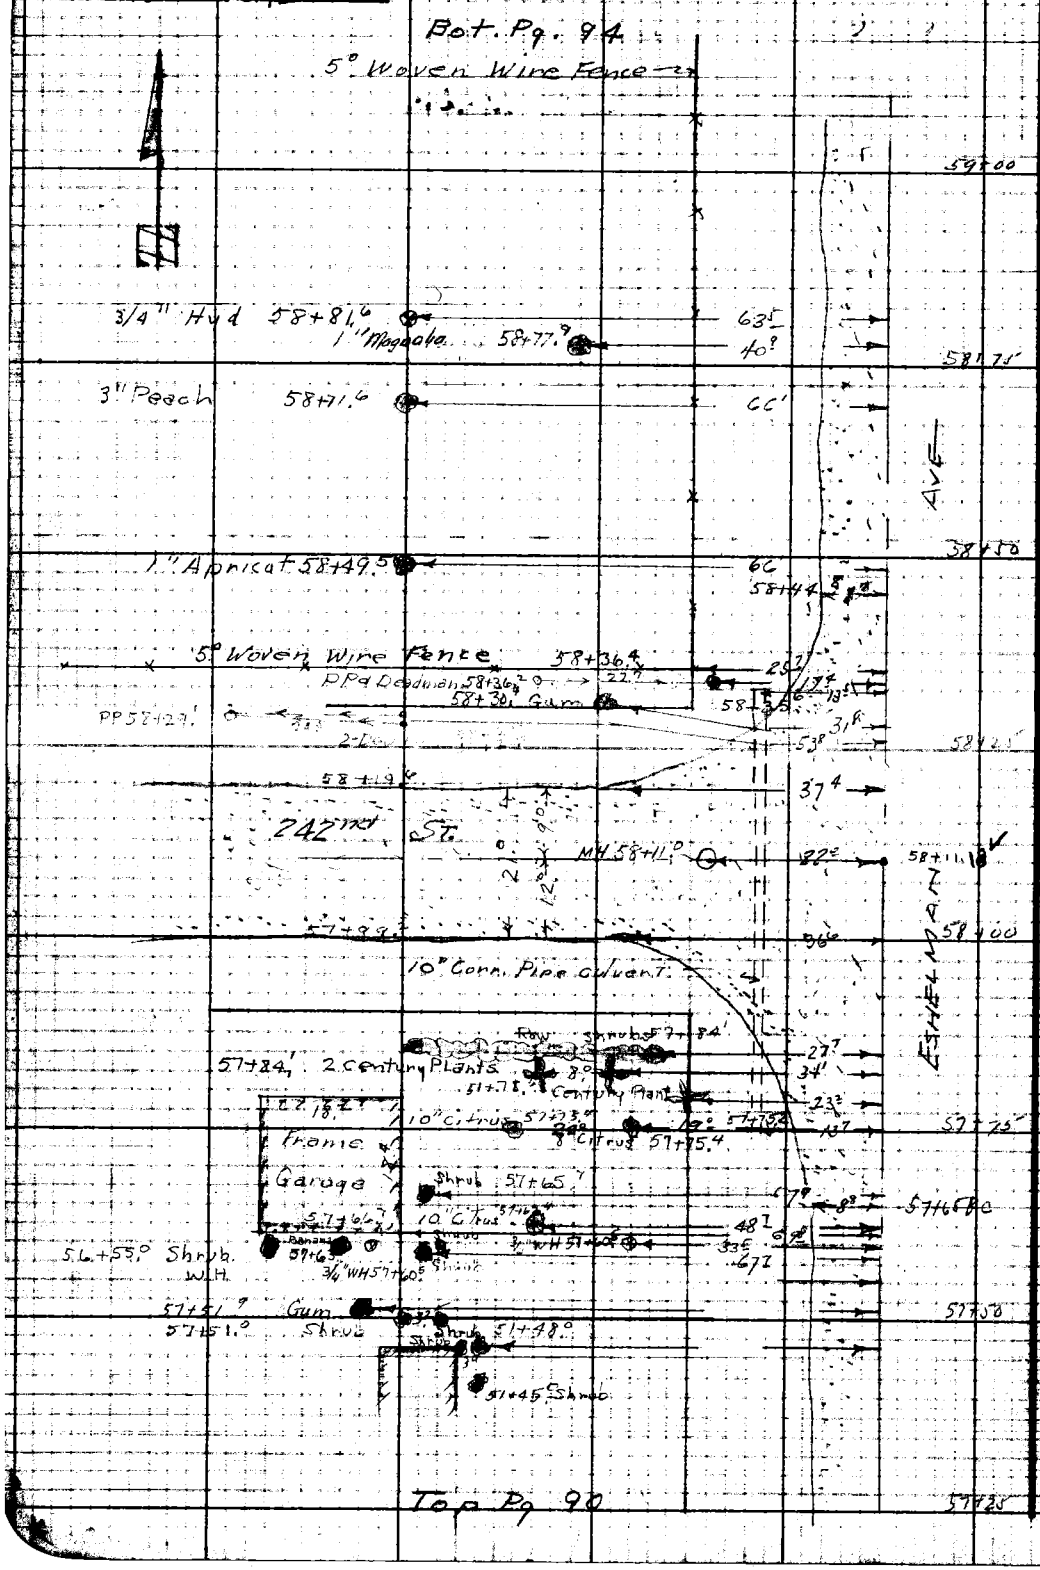

RETURN TO
LOS ANGELES COUNTY SURVEYOR
723 LOS ANGELES COUNTY
ENGINEERING BLDG.

Do not extend notes this side of this line.

Note: Any Additions or Changes on This Sheet Must be Made or Circled in Red Ink With Date and Name of Person Making Change.

Notes Ck'd by [illegible]	Survey of ESHELMAN AVE	F. B. 1806 PG. 93
Map No. [illegible]	W. O. [illegible] Tape No. [illegible]	
Office Work	Surveyed by F H Blanchard	
Checked D. M. Finley	Noted [illegible] Date [illegible]	
Date Apr 1953	Indexed A. C. Johnson	

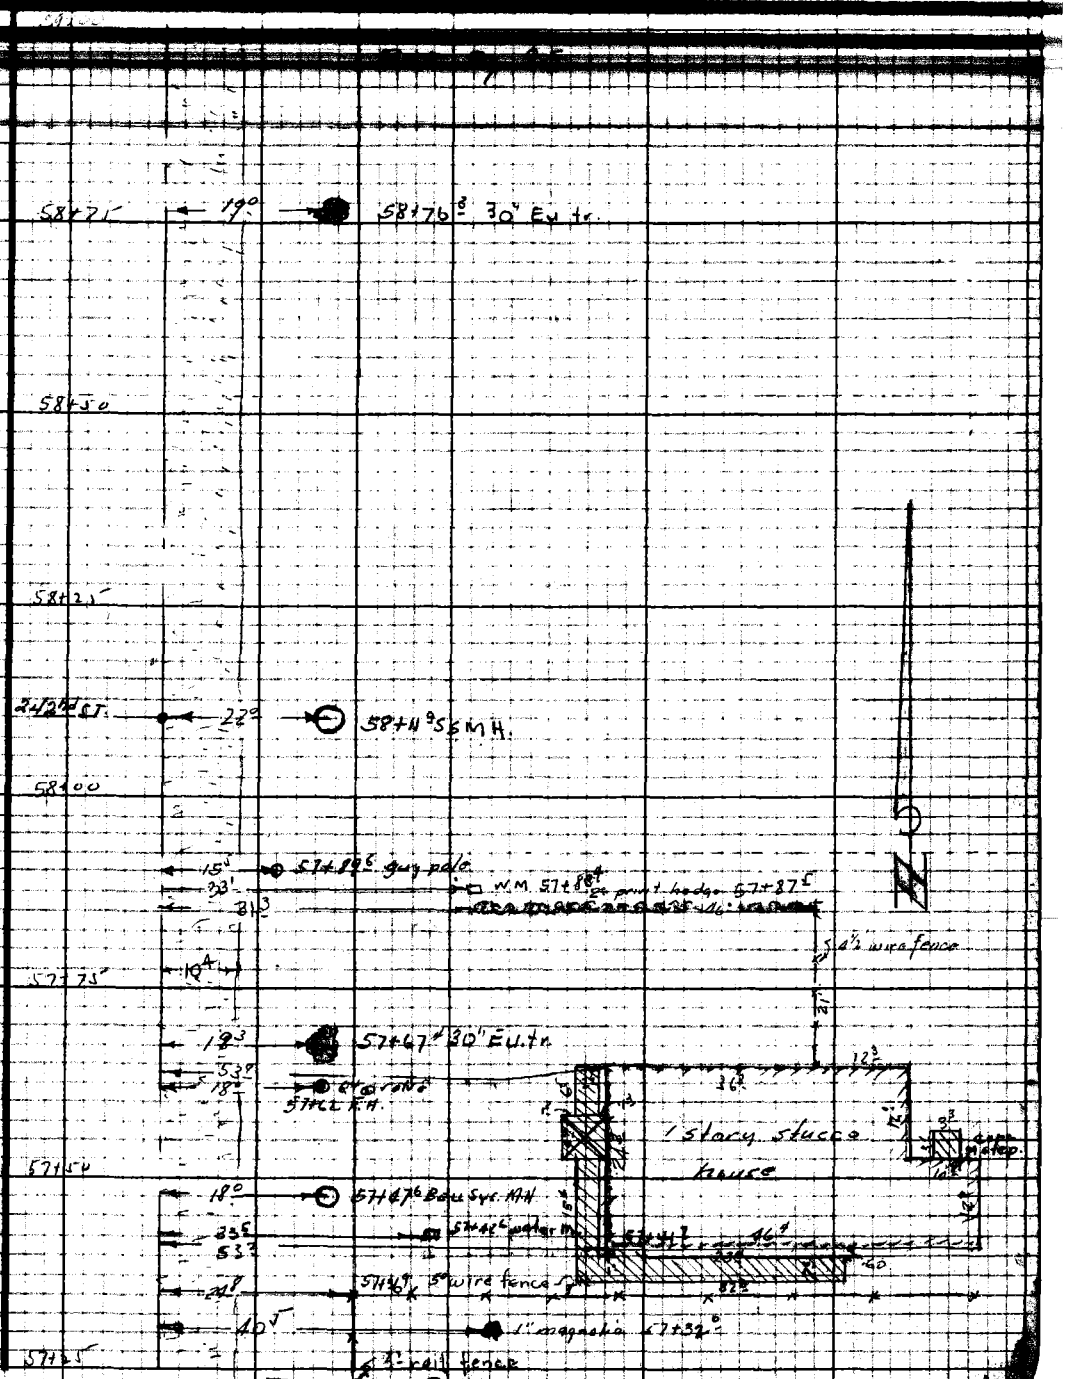

Top Pg. 91

Note: Any Additions or Changes on This Sheet Must Be Made or Circled in Red Ink With Date and Name of Person Making Change.

Do not extend notes this side of this line.

RETURN TO
LOS ANGELES COUNTY SURVEYOR
726 LOS ANGELES COUNTY
ENGINEERING BLDG.

76F3098 247 10M 1-49

F. B. 1806 Pg. 94

Bot. Pg. 96

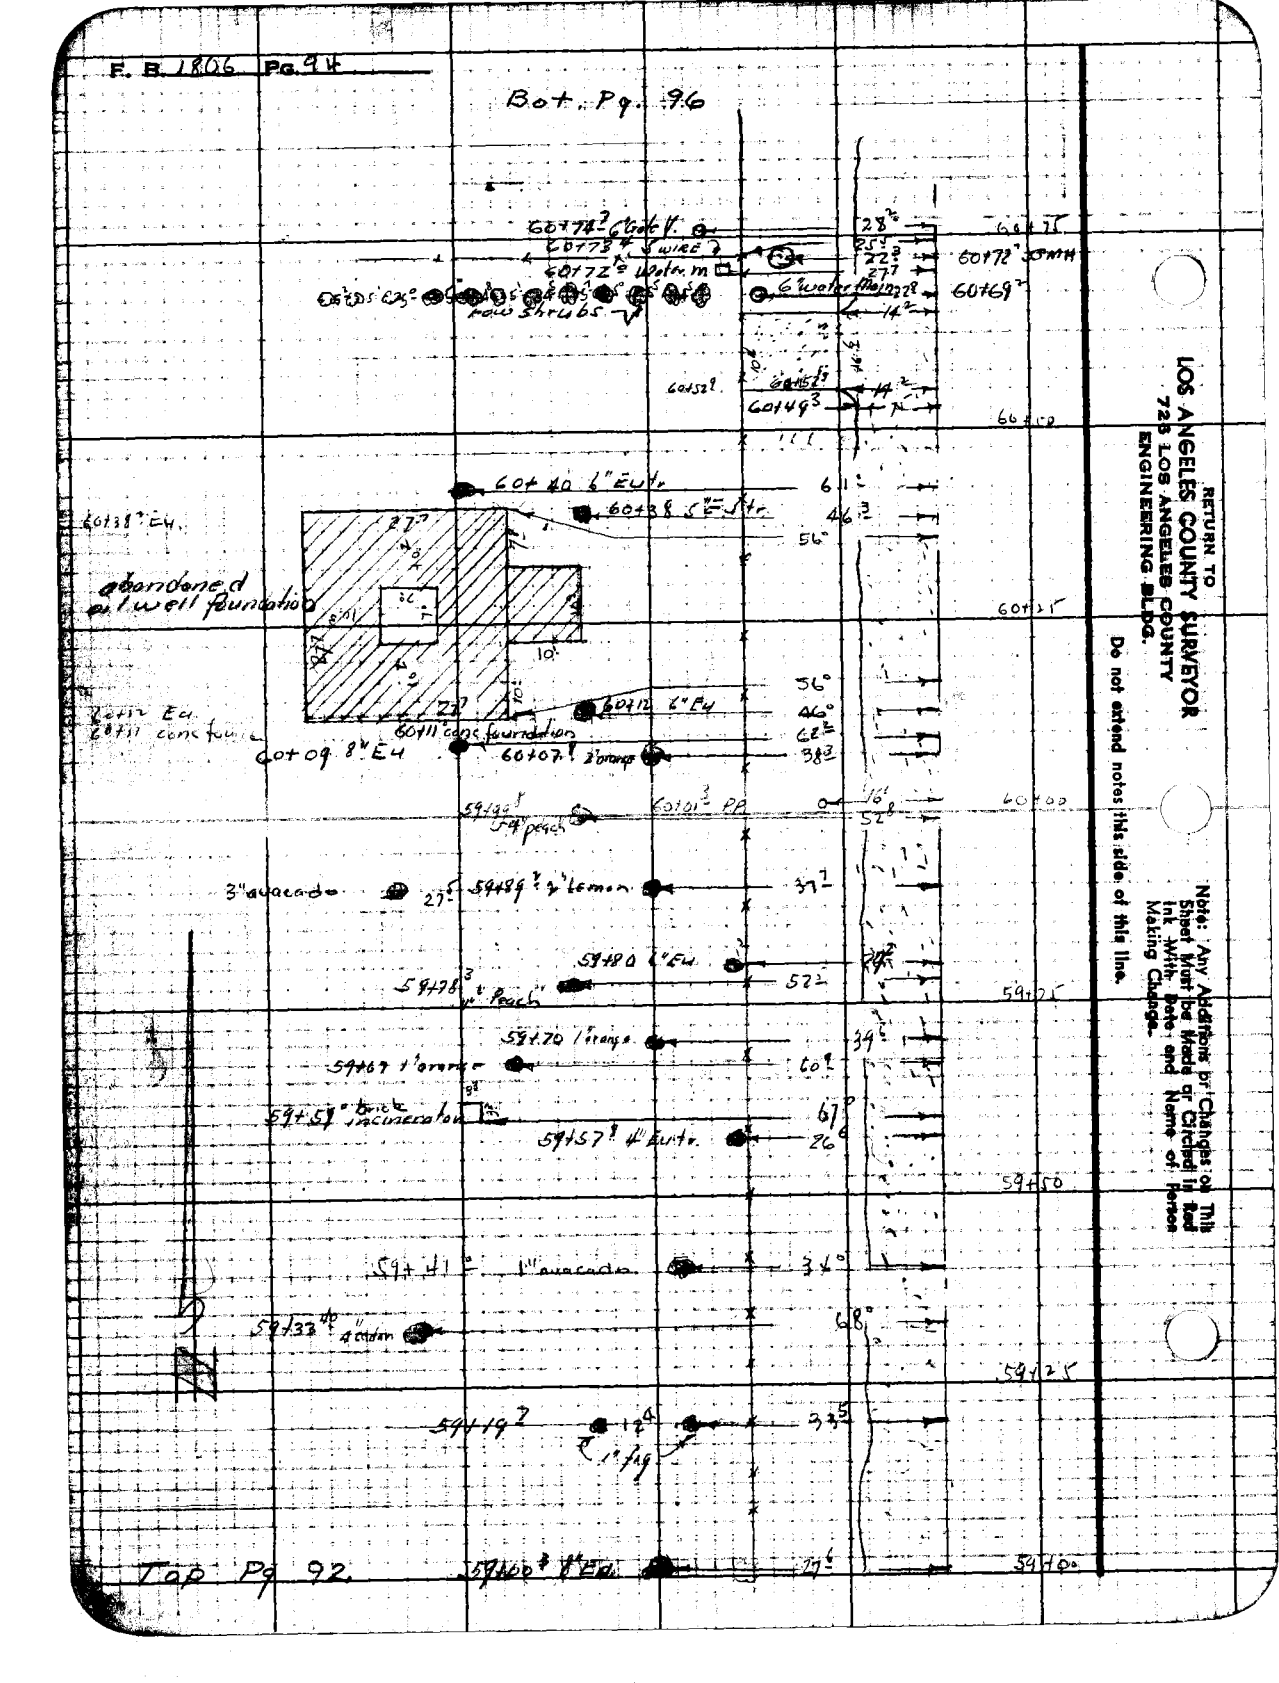

RETURN TO
LOS ANGELES COUNTY SURVEYOR
723 LOS ANGELES COUNTY
ENGINEERING BLDG.

Do not extend notes this side of this line.

Note: Any Additions or Changes on This Sheet Must be Made or Circled in Red Ink With Date and Name of Person Making Change.

Notes Ck'd by [illegible]	Survey of ESHELMAN AVE	F. B. 1806 PG. 95
Map No. B-2370-3	W. O. [illegible] Tape No. [illegible]	
Office Work	Surveyed by F H Blanchard	
Checked D. M. Finley	Notes Date	
Date Apr 1953	Indexed R. C. Johnson	

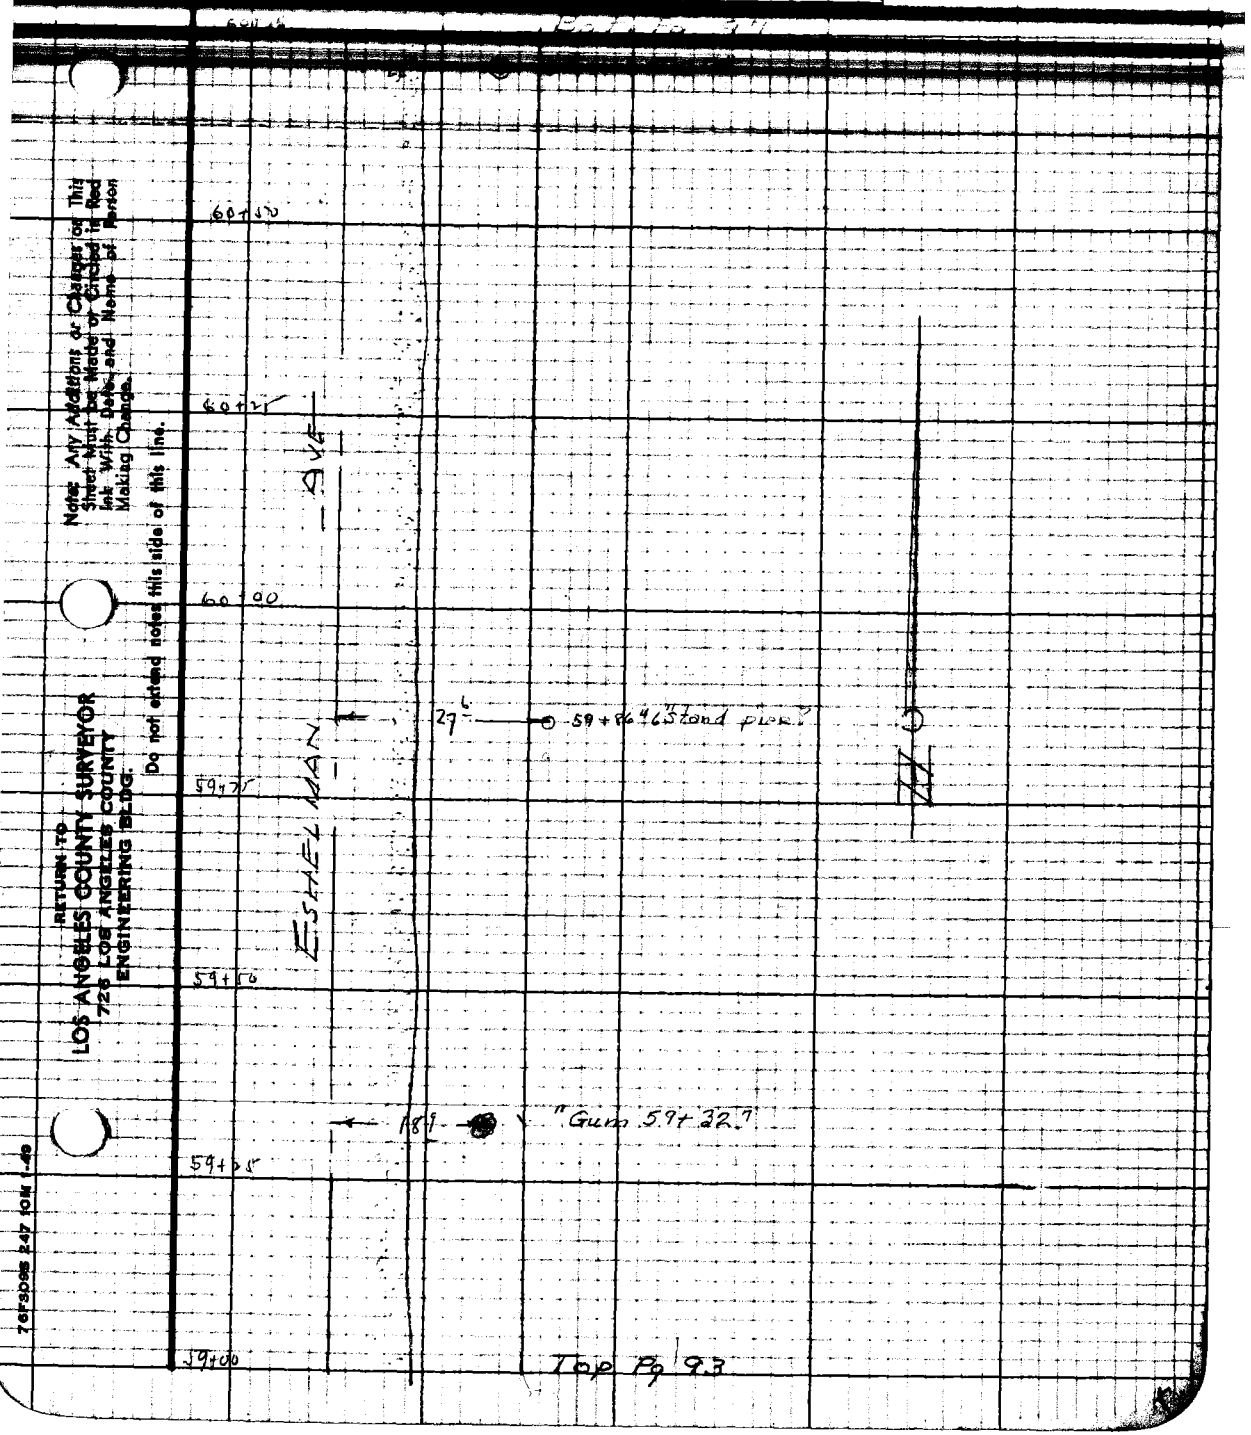

Note: Any Additions or Changes on This Sheet Must be Made or Circled in Red Ink With Date and Name of Person Making Change.

Do not extend notes this side of this line.

RETURN TO
LOS ANGELES COUNTY SURVEYOR
726 LOS ANGELES COUNTY
ENGINEERING BLDG.

76F3095 247 10M 1-49

F. B. 1505 Pg. 96

Bot. Pg. 98

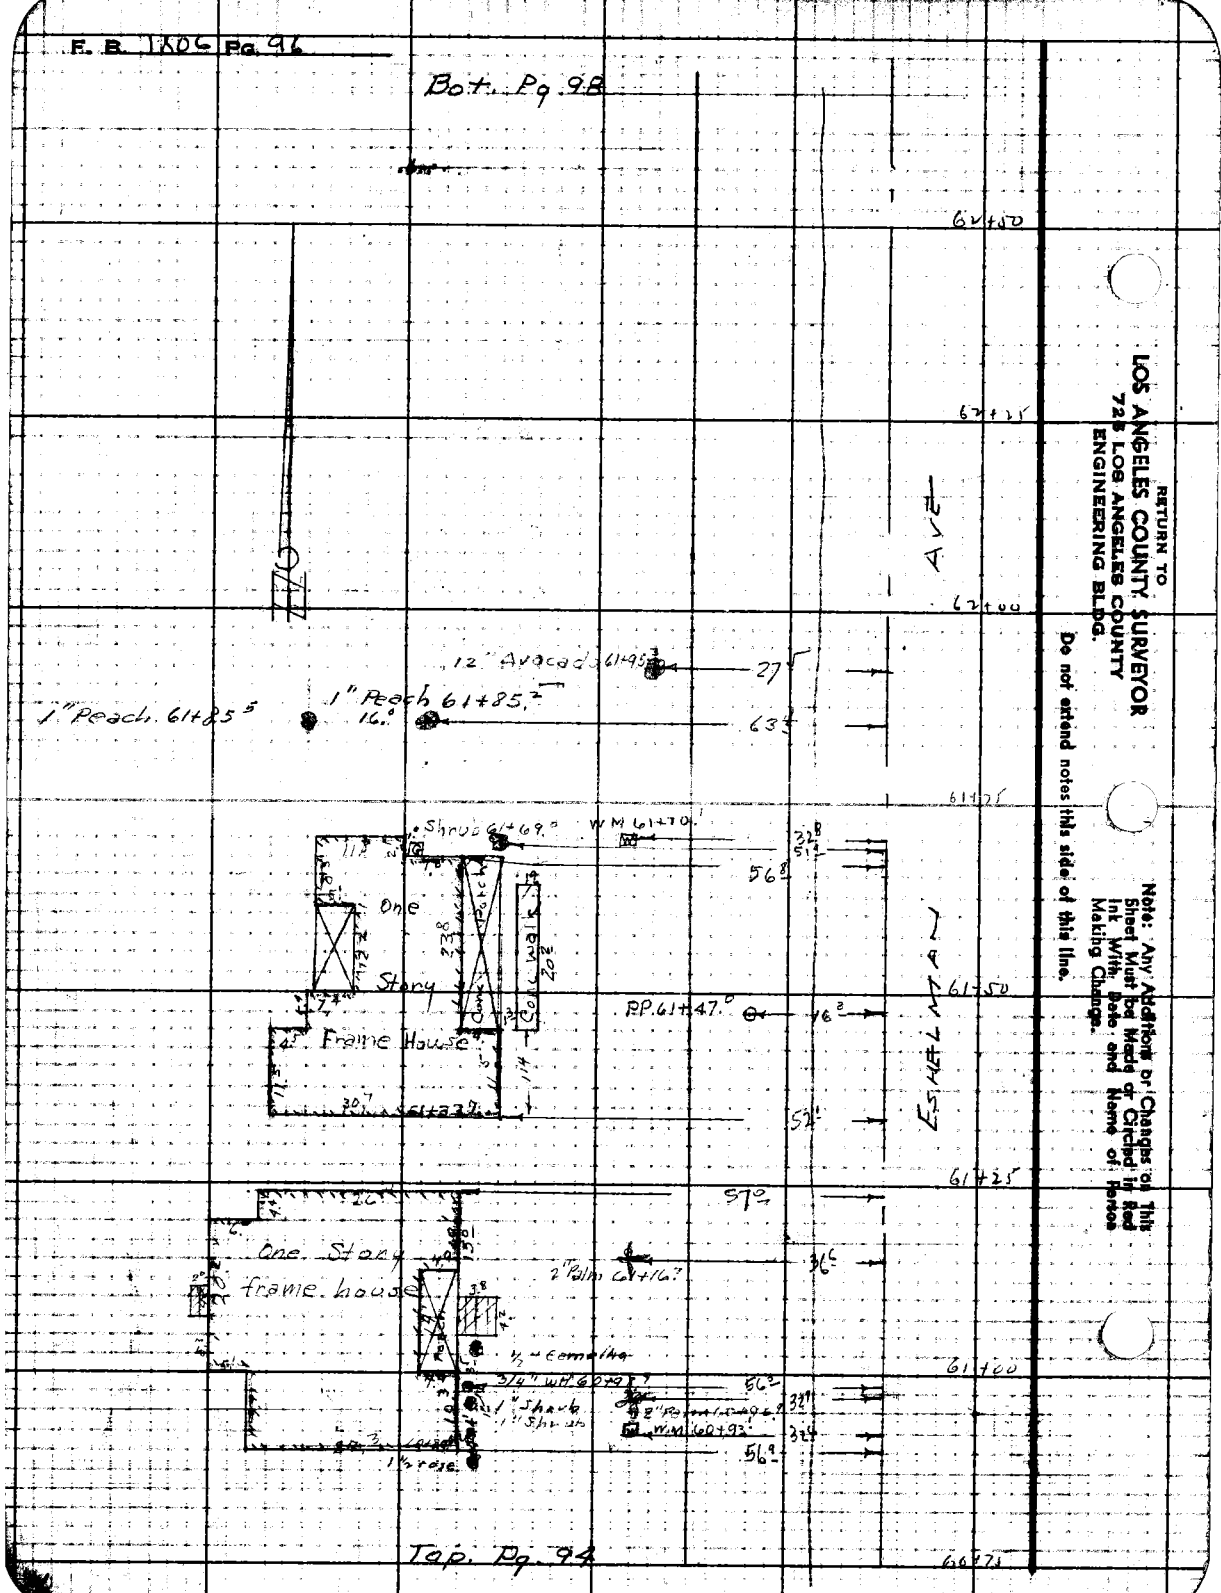

Notes Ck'd by [illegible]	Survey of ESHELMAN AVE	F. B. 1806 Pg. 97
Map No. [illegible]	W. O. [illegible] Tape No. [illegible] Std. [illegible]	
Office Work	Surveyed by F M Blanchard	
Checked D. M. Finley	Notes [illegible] Date [illegible]	
Date Apr. 1953	Indexed R. C. Johnson	

Top Pg. 95

Notes: Any Additions or Changes on This Sheet Must be Made or Circled in Red Ink With Date and Name of Person Making Change.

Do not extend notes this side of this line.

RETURN TO
LOS ANGELES COUNTY SURVEYOR
726 LOS ANGELES COUNTY
ENGINEERING BLDG.

76F3098 247 10M 1-49

F. B. 1806 Pg. 98

Bat. Pg. 100

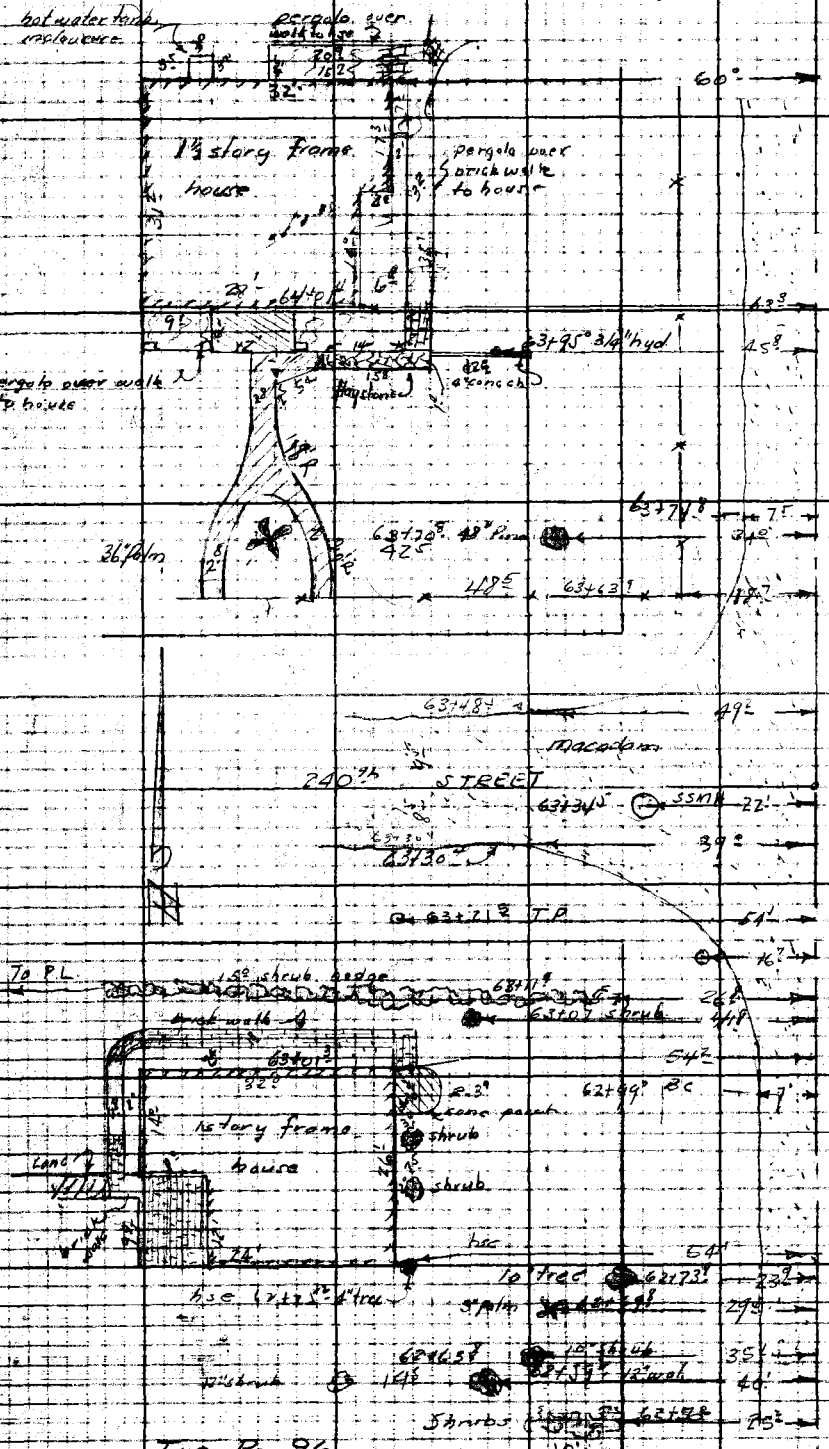

RETURN TO
LOS ANGELES COUNTY SURVEYOR
725 LOS ANGELES COUNTY
ENGINEERING BLDG.

Do not extend notes this side of this line.

Note: Any Additions or Changes on This Sheet Must be Made or Circled in Red Ink With Date and Name of Person Making Change.

Notes Ck'd by [illegible]	Survey of ESHELMAN AVE	F. B. 1806 Pg. 99
Map No. [illegible]	W. O. [illegible]	
Office Work R. Green	Surveyed by F H Blanchard	
Checked [illegible]	Notes [illegible] Date	
Date Apr. 1953	Indexed R. C. Johnson	

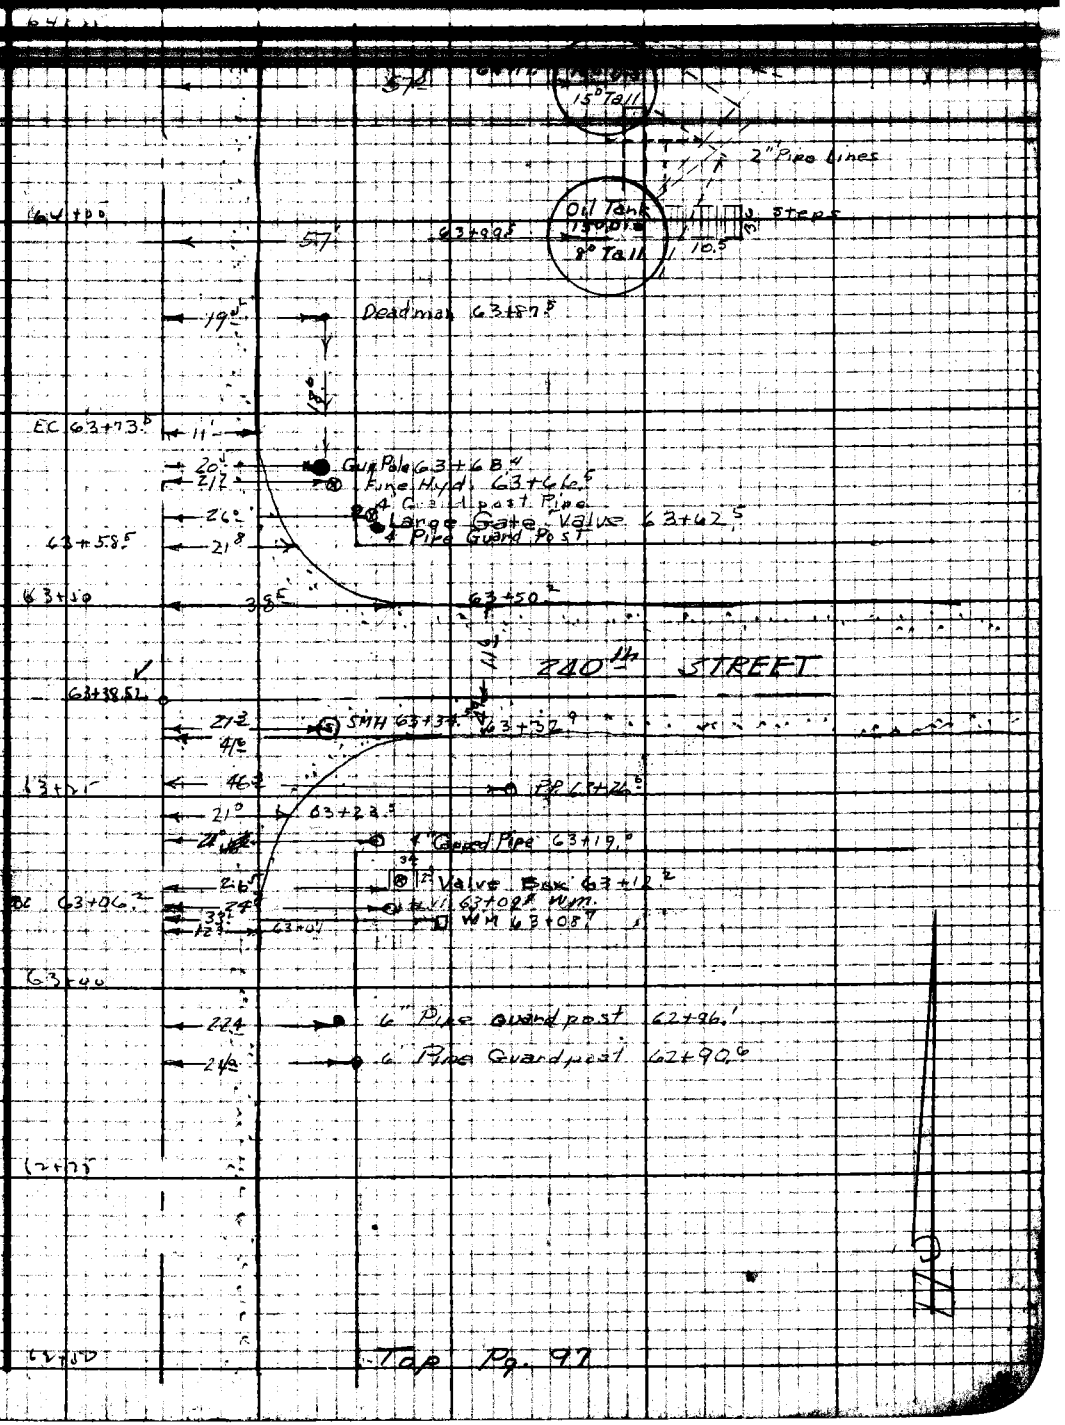

Note: Any Additions or Changes on This Sheet Must be Made or Circled in Red Ink With Date and Name of Person Making Change.

Do not extend notes this side of this line.

RETURN TO
LOS ANGELES COUNTY SURVEYOR
726 LOS ANGELES COUNTY
ENGINEERING BLDG.

76F3098 247 10M 1-49

F.B. 1806 Pg. 100

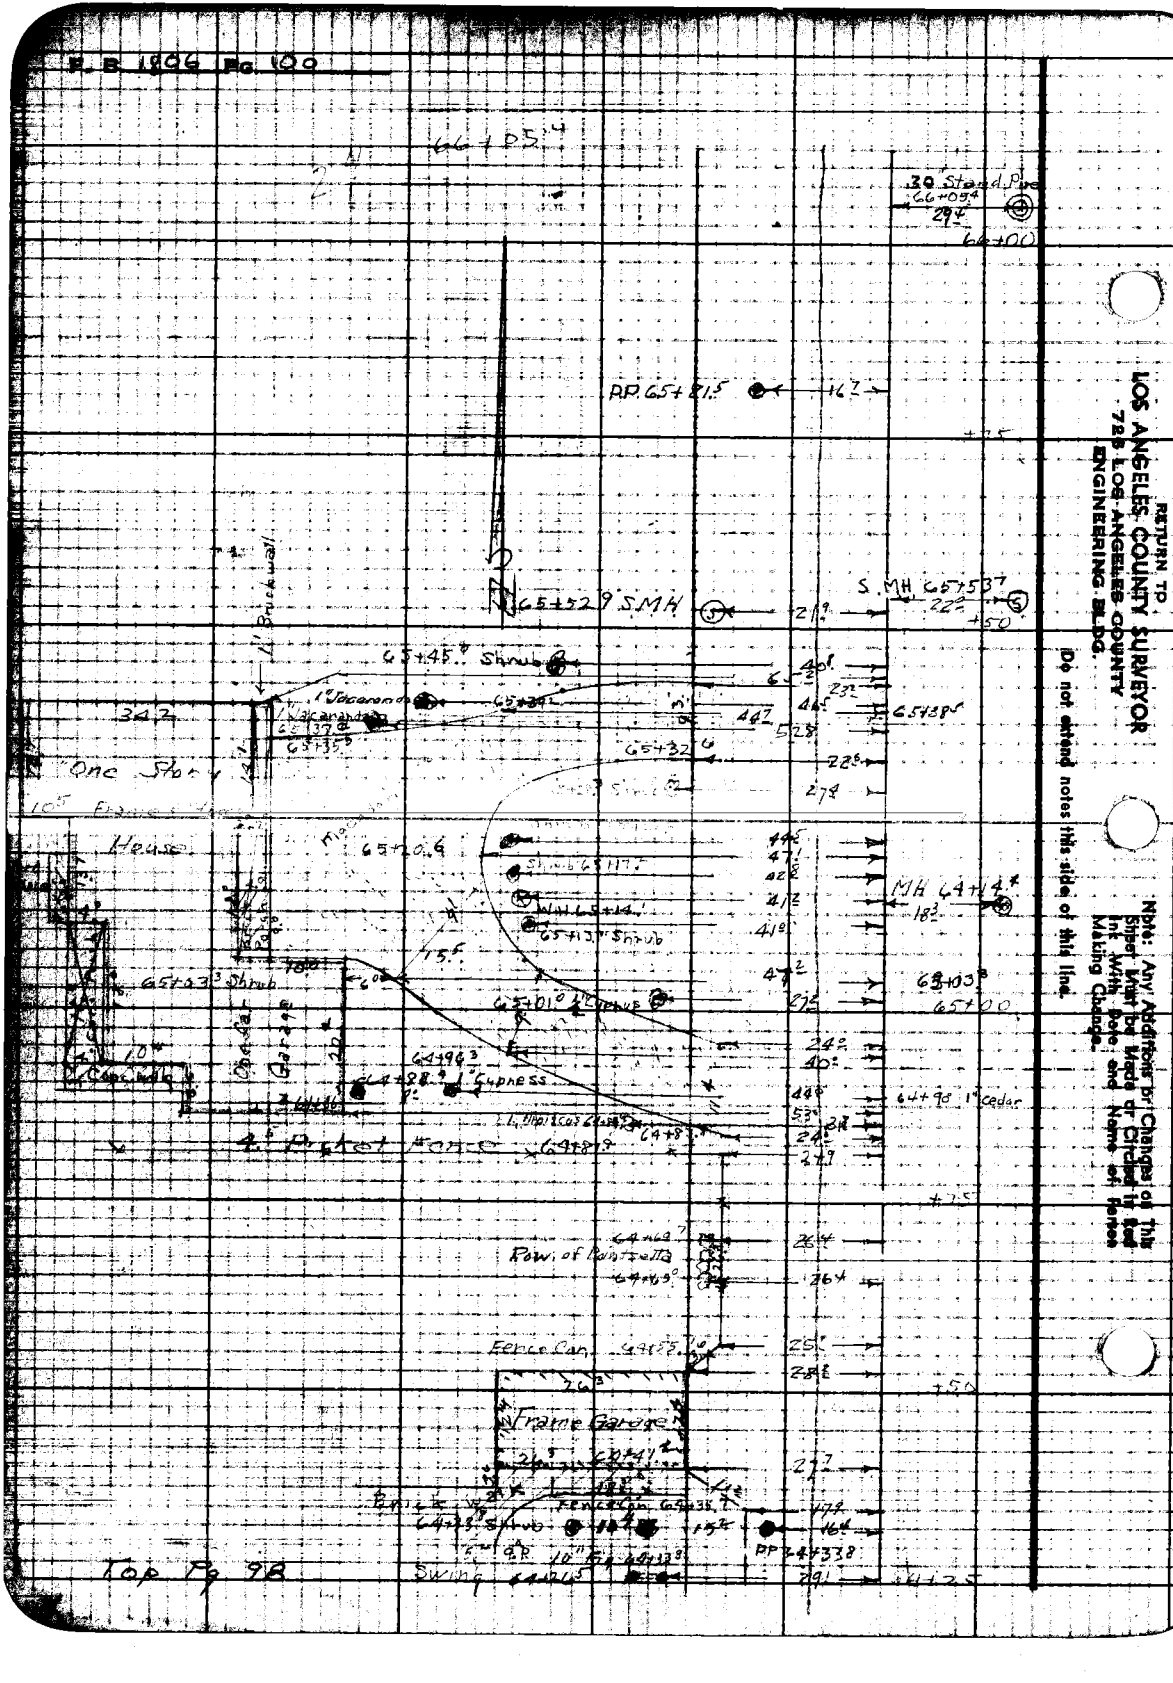

Notes C'd by:
Map No. H.C. 109.33
Office Work H. H. F. DONG
Checked
Date

Survey of ESHELMAN AVE. F.B. 1896 Pg. 191
JN 0074.38 Tape 0218 Std 69 °F
Surveyed by J.H. BROWN
Notes J.H.B. Date 8-63
Indexed

J. N. 0074.38

ESHELMAN AVE

TRANSIT LINE ON APPIAN WAY
FROM 262nd ST S.W to 263rd ST.

Aug 1963

PARTY
J.H. Brown
T.C PETERSON
A. CARO
R.C. Clifford
R.L. STICH

Note: Any Additions or Changes on This Sheet Must be Made or Circled in Red Ink With Date and Name of Person Making Change.

Do not extend this side of this line.

PLEASE RETURN TO
LOS ANGELES COUNTY ENGINEER
403 Los Angeles County Engineering Bldg.

76F3095 CE #310 8-62

PLEASE RETURN TO
LOS ANGELES COUNTY ENGINEER
403 LOS ANGELES COUNTY ENGINEERING BLDG.

Note: Any Additions or Changes on This Sheet Must Be Made or Circled In Red Ink With Date and Name of Person Making Change.

Do not extend this side of this line.

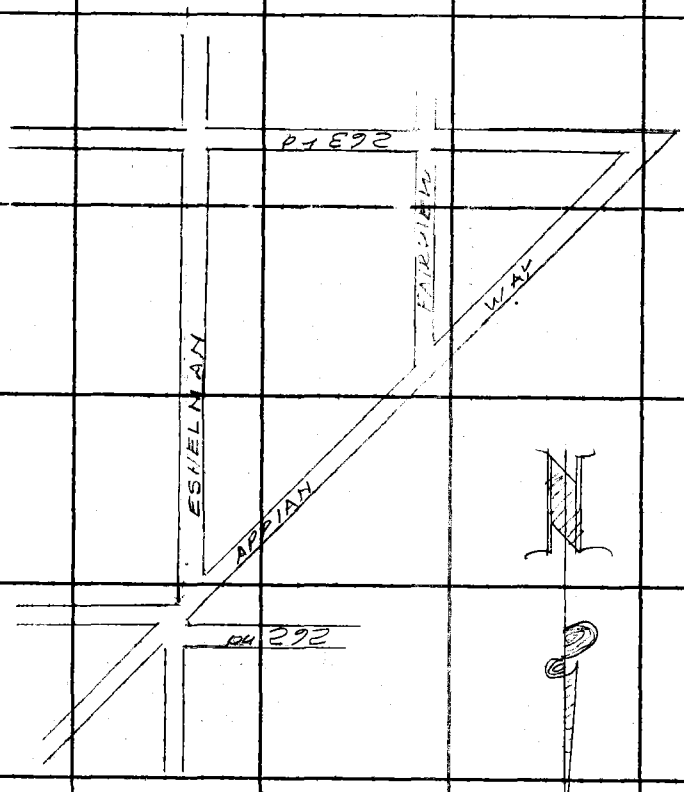

INDEX

F. B. 1806 Pg. 102

Notes Ck'd by
Map No. H.C. 109-33
Office Work H. H. F. DONG
Checked
Date

Survey of ESHELMAN AVE
JN 007438 Tape 6218 Std 68 °F
Surveyed by J. H. Brown
Notes J. H. B Date 8-63
Indexed J. GALLI

F. B. 1806 Pg. 103

Note: Any Additions or Changes on This Sheet Must be Made or Circled in Red Ink With Date and Name of Person Making Change.

PLEASE RETURN TO
LOS ANGELES COUNTY ENGINEER
403 LOS ANGELES COUNTY ENGINEERING BLDG.

Do not extend this side of this line.

76F3095 CE #310 6-62

F. B. 1806 PG 104

PLEASE RETURN TO
LOS ANGELES COUNTY ENGINEER
403 LOS ANGELES COUNTY ENGINEERING BLDG.

Do not extend this side of this line.

Note: Any Additions or Changes on This Sheet Must be Made or Circled in Red Ink With Date and Name of Person Making Change.

Notes Ck'd by:
Map No. H.C. 109-33
Office Work H. H. F. DONG
Checked
Date

Survey of ESHELMAN AVE
JN 0074-38 Tape 4218 Std 68 °F
Surveyed by J. H. Brown
Notes J. H. B. Date 8-63
Indexed

W.S. 3 A-3

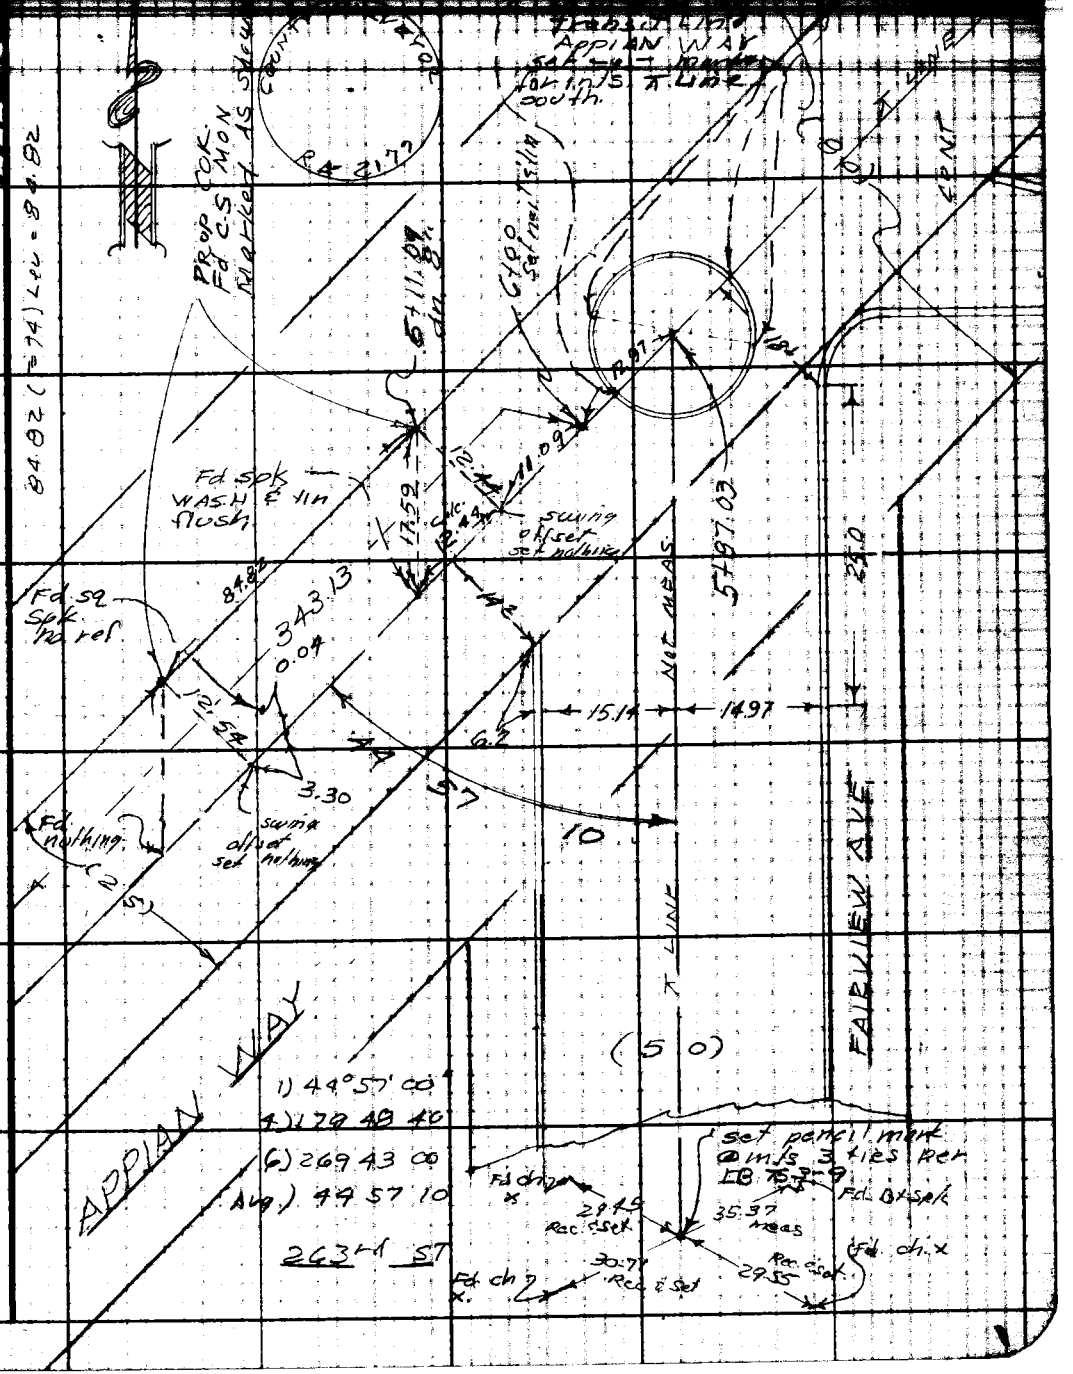

Note: Any Additions or Changes on This Sheet Must be Made or Circled in Red Ink With Date and Name of Person Making Change.

Do not extend this side of this line.

PLEASE RETURN TO
LOS ANGELES COUNTY ENGINEER
403 LOS ANGELES COUNTY ENGINEERING BLDG.

76F309S CE #3 0 6-62

F. B. 1806 PG 106

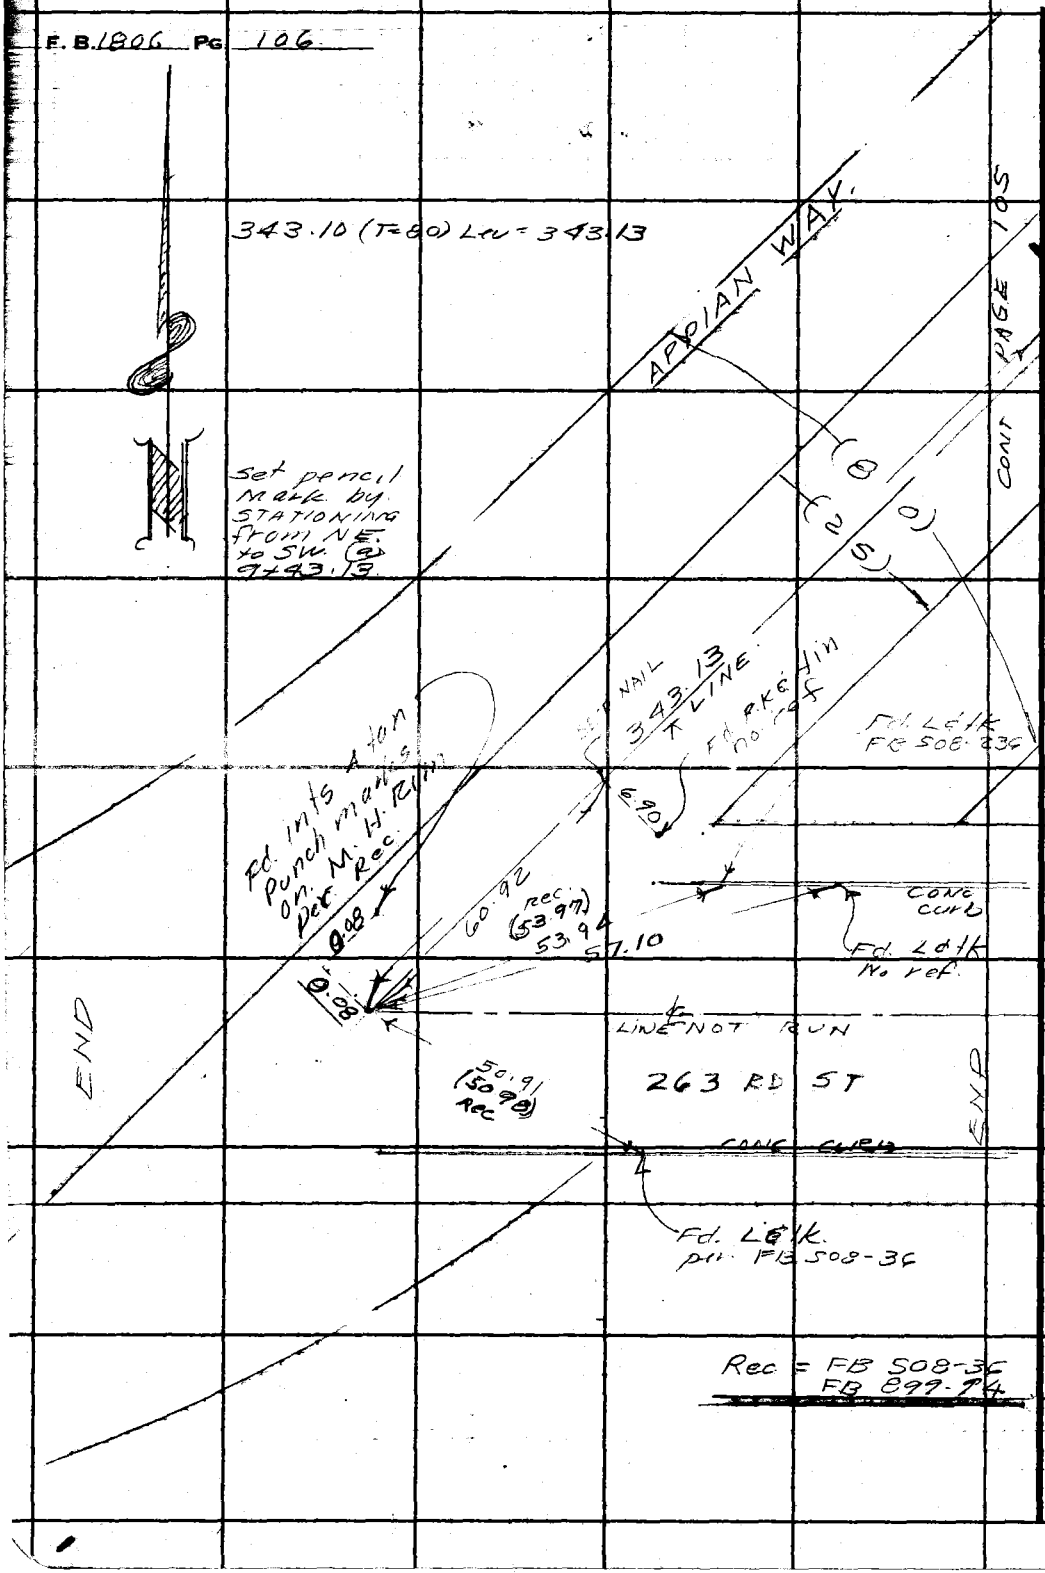

W.S. 28, A-3

PLEASE RETURN TO
LOS ANGELES COUNTY ENGINEER
403 LOS ANGELES COUNTY ENGINEERING BLDG.

Do not extend this side of this line.

Note: Any Additions or Changes on This Sheet Must be Made or Circled in Red Ink With Date and Name of Person Making Change.

Notes Ck'd by	Survey of ESHELMAN AVE	F.B. 1806 Pg. 197
Map No. H.C. 109-33	JN 0074.38 Tape 0218 Std 68 °F	
Office Work H. H. F. DONG	Surveyed by J. H. Brown	
Checked	Notes J. H. B. Date 8-63	
Date	Indexed	

J.N 0074.38

ESHELMAN AVE

LOCATE IMPROVEMENTS ON

APPIAN WAY & 90' SE OF ℄

from 262nd ST TO 263rd ST

Aug 1963

PARTY:
J. H. Brown
T.C. Peterson
A. Caro
R.C. Clifford
R.L. Stich

Note: Any Additions or Changes on This Sheet Must be Made or Circled in Red Ink With Date and Name of Person Making Change.

PLEASE RETURN TO
LOS ANGELES COUNTY ENGINEER
403 LOS ANGELES COUNTY ENGINEERING BLDG.

Do not extend this side of this line.

76F309S CE #310 6-62

F. B. 1806 PG 108

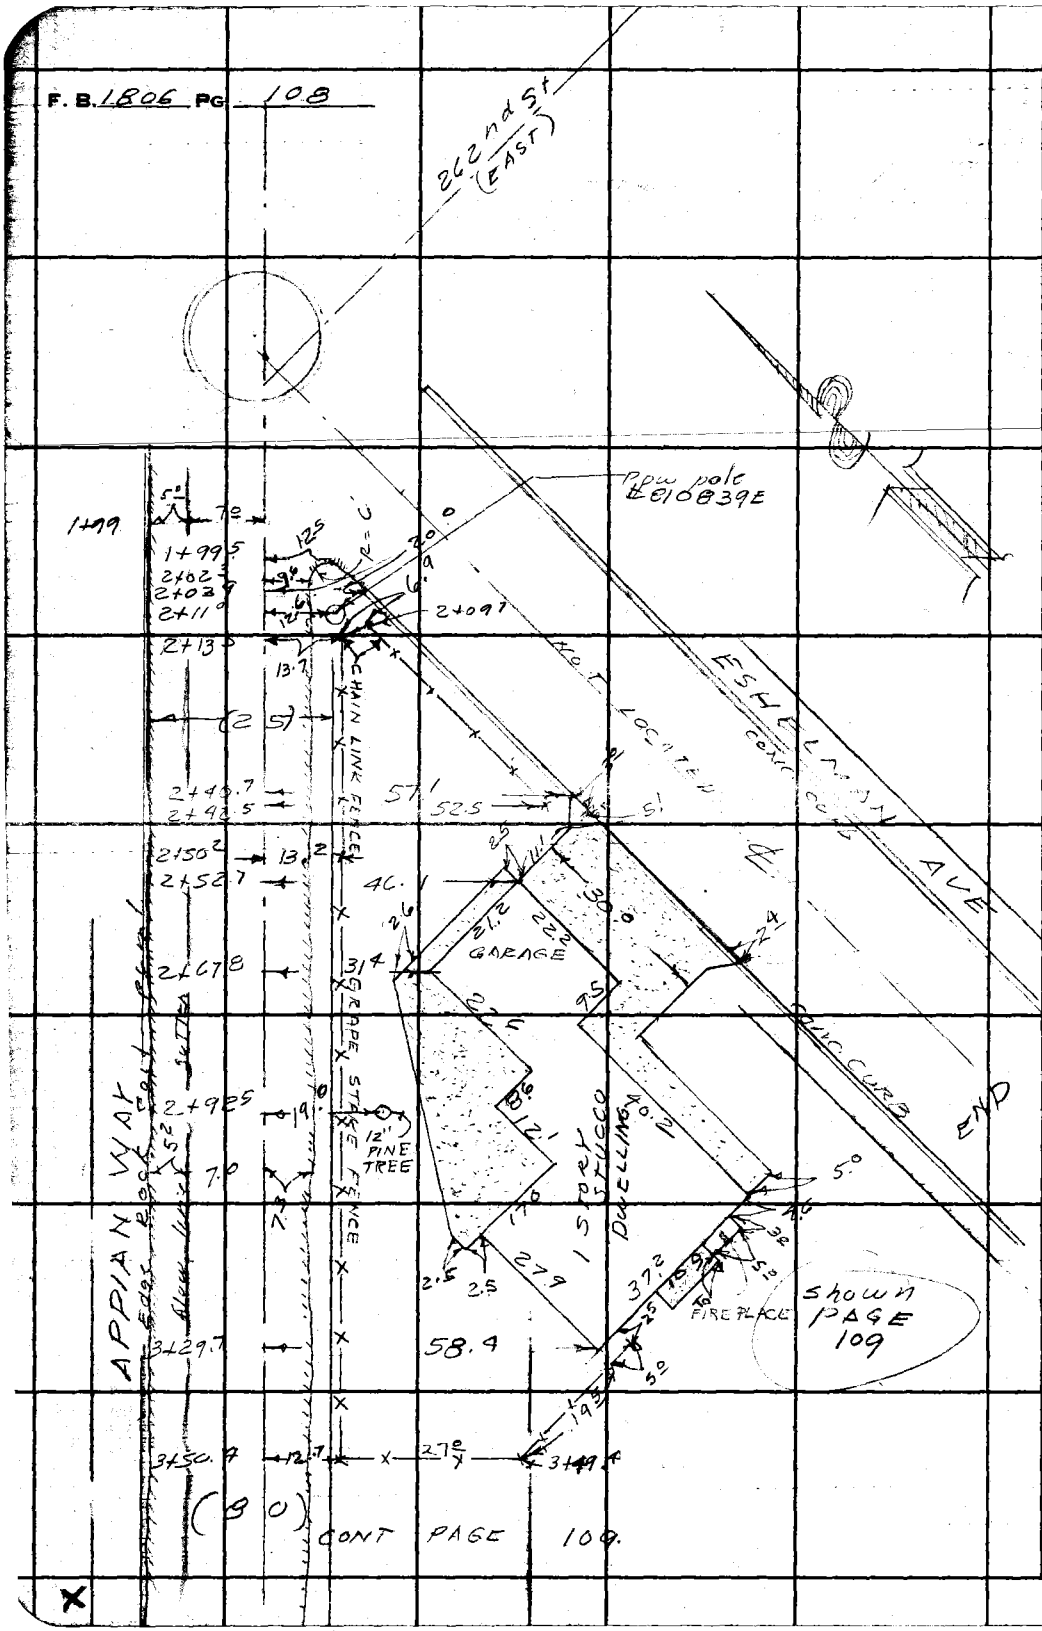

PLEASE RETURN TO
LOS ANGELES COUNTY ENGINEER
403 LOS ANGELES COUNTY ENGINEERING BLDG.
Do not extend this side of this line.

Note: Any Additions or Changes on This Sheet Must be Made or Circled in Red Ink With Date and Name of Person Making Change.

Notes Ck'd by	Survey of ESHELMAN AVE	F. B. 1866 Pg. 109
Map No. H.C. 109-33	JN 0074 38 Tape 0218 Std 68 °F	
Office Work H. H. F. DONG	Surveyed by J. H. Brown	
Checked	Notes J H B Date 8-63	
Date	Indexed	

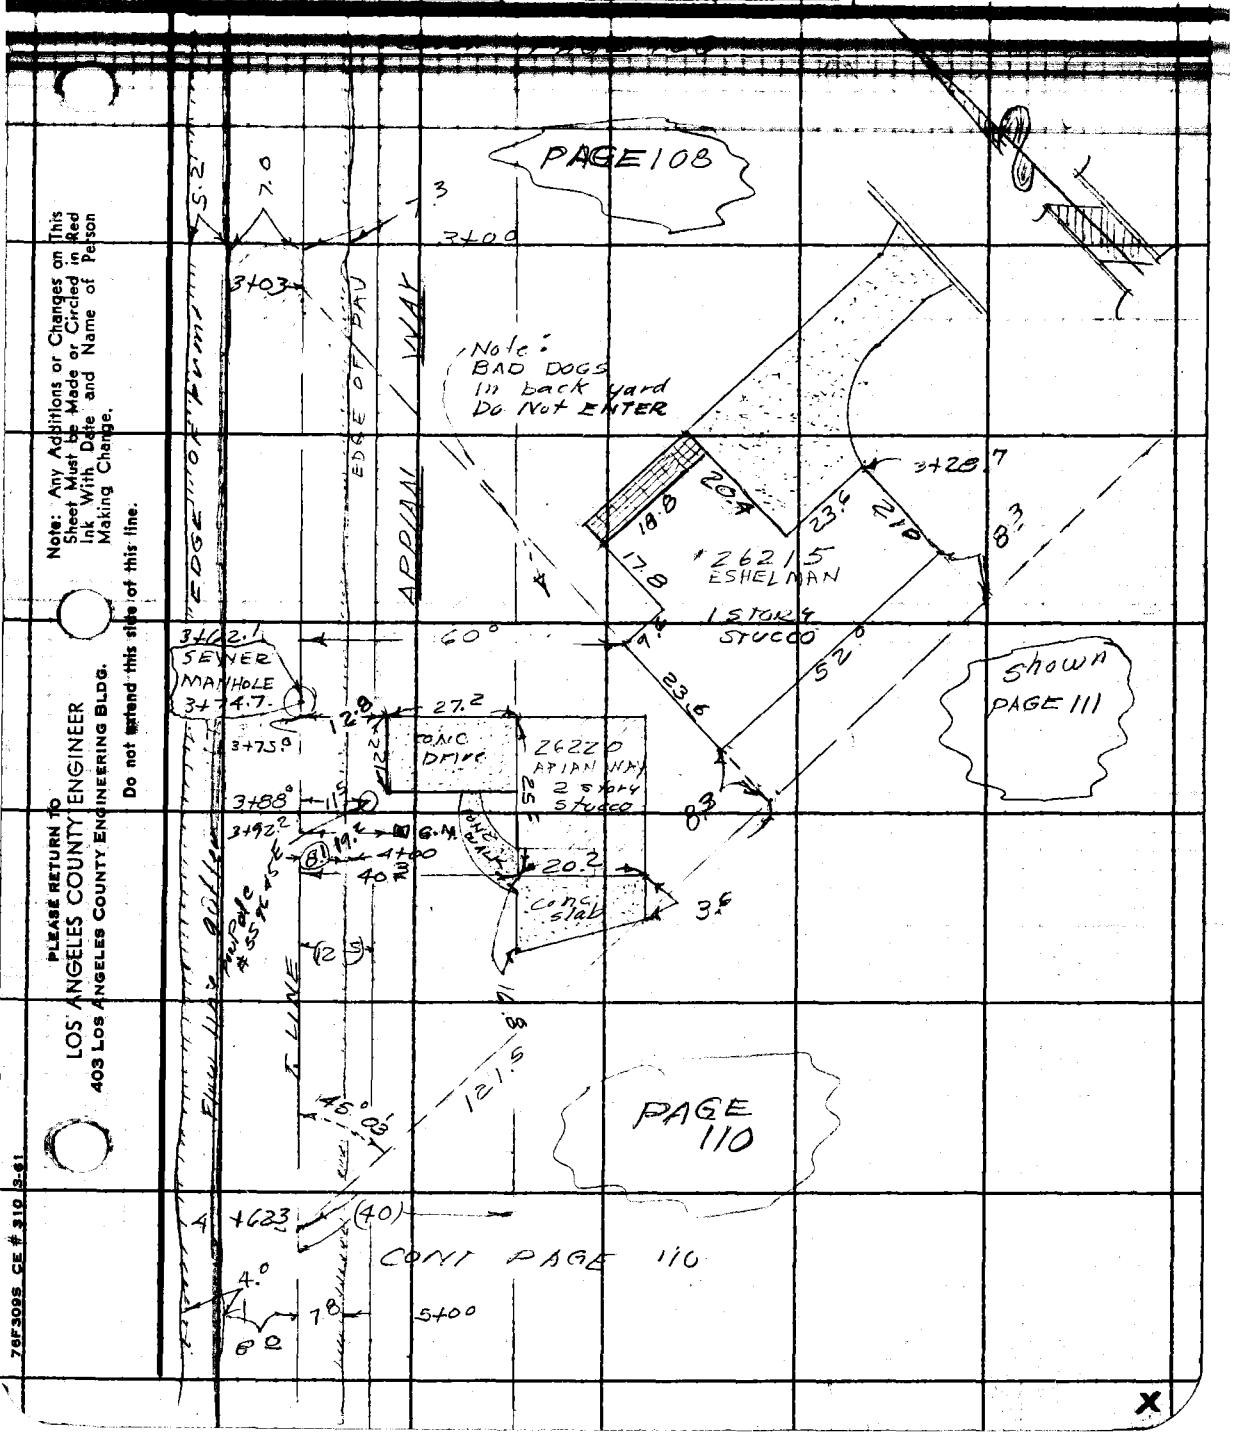

Note: Any Additions or Changes on This Sheet Must be Made or Circled in Red Ink With Date and Name of Person Making Change.

Do not extend this side of this line.

PLEASE RETURN TO
LOS ANGELES COUNTY ENGINEER
403 LOS ANGELES COUNTY ENGINEERING BLDG.

76F309S CE # 310 3-61

F. B. 1806 Pg. 110

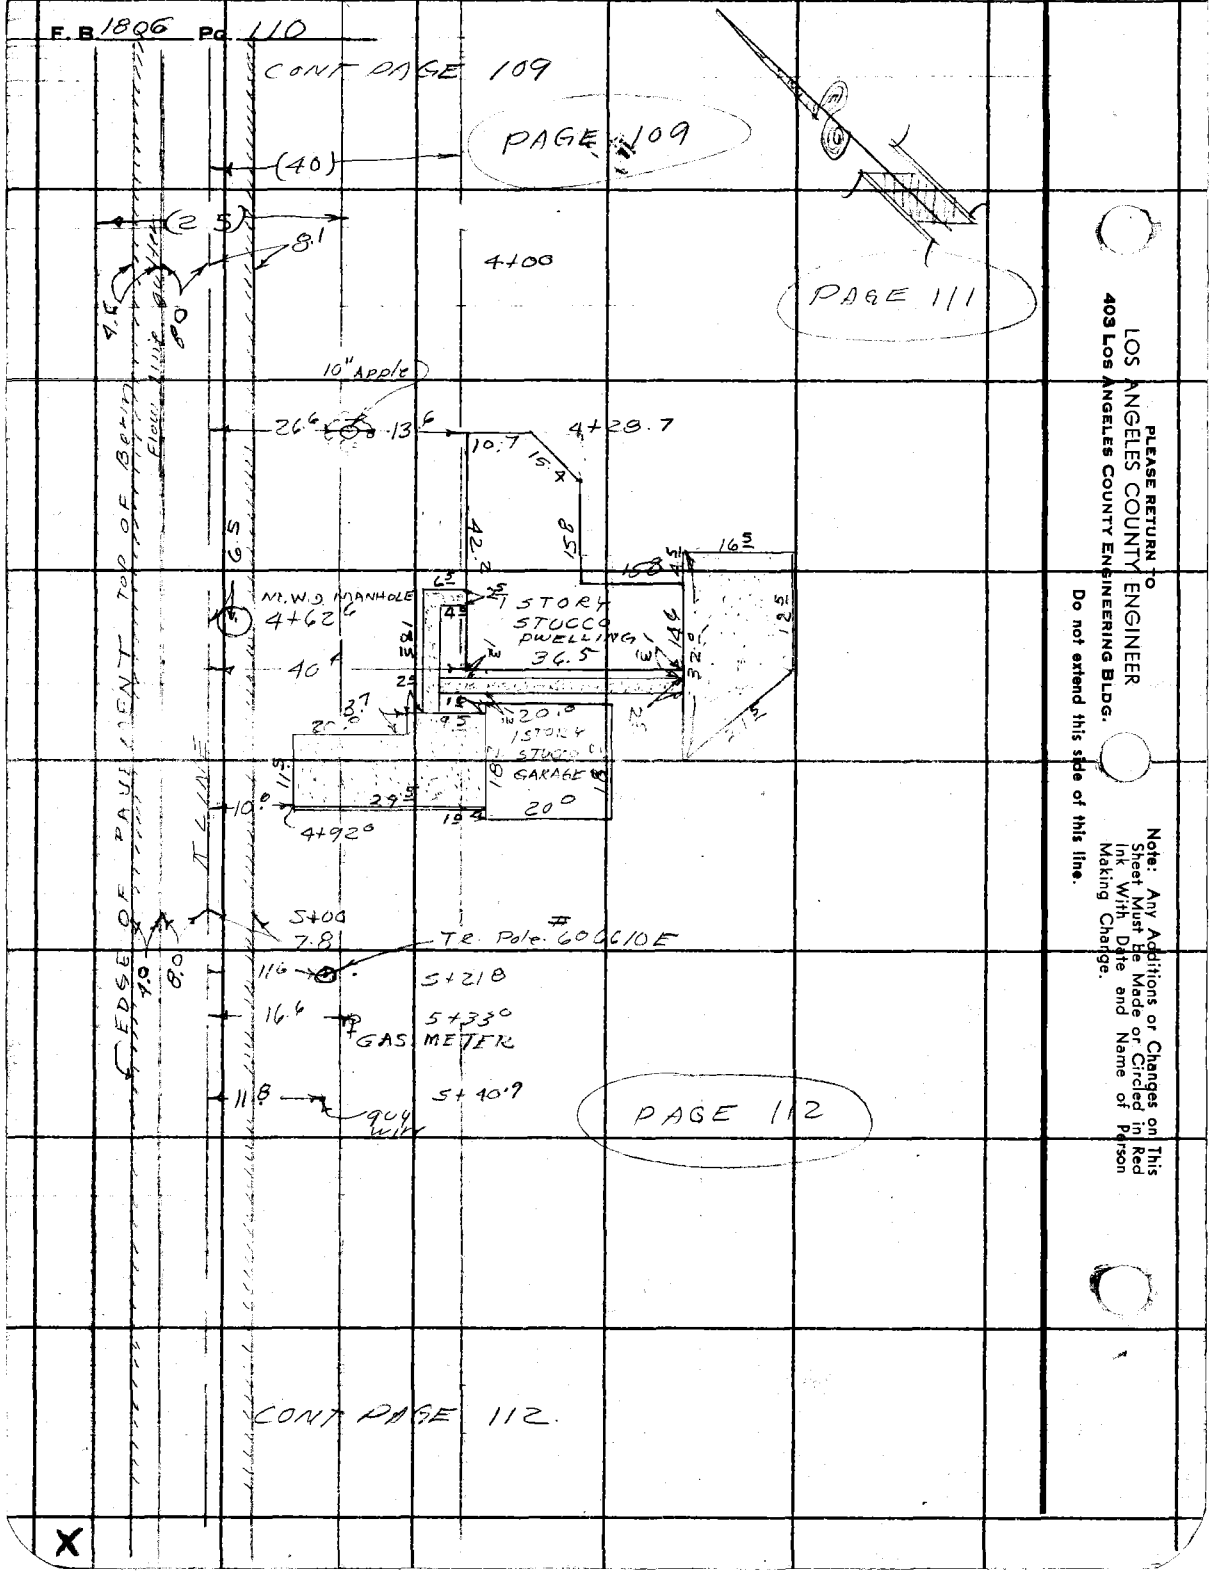

PLEASE RETURN TO
LOS ANGELES COUNTY ENGINEER
403 Los Angeles County Engineering Bldg.

Do not extend this side of this line.

Note: Any Additions or Changes on This Sheet Must be Made or Circled in Red Ink, With Date and Name of Person Making Change.

Notes Ck'd by
Map No. H.C. 109-33
Office Work H. H. F. DONG
Checked
Date

Survey of ESHELMAN AVE
JN 0074 38 Tape 0218 Std 68 °F
Surveyed by U. H. Brown
Notes U. H. B. Date 8-63
Indexed J. C.

F. B. 1806 Pg. 111

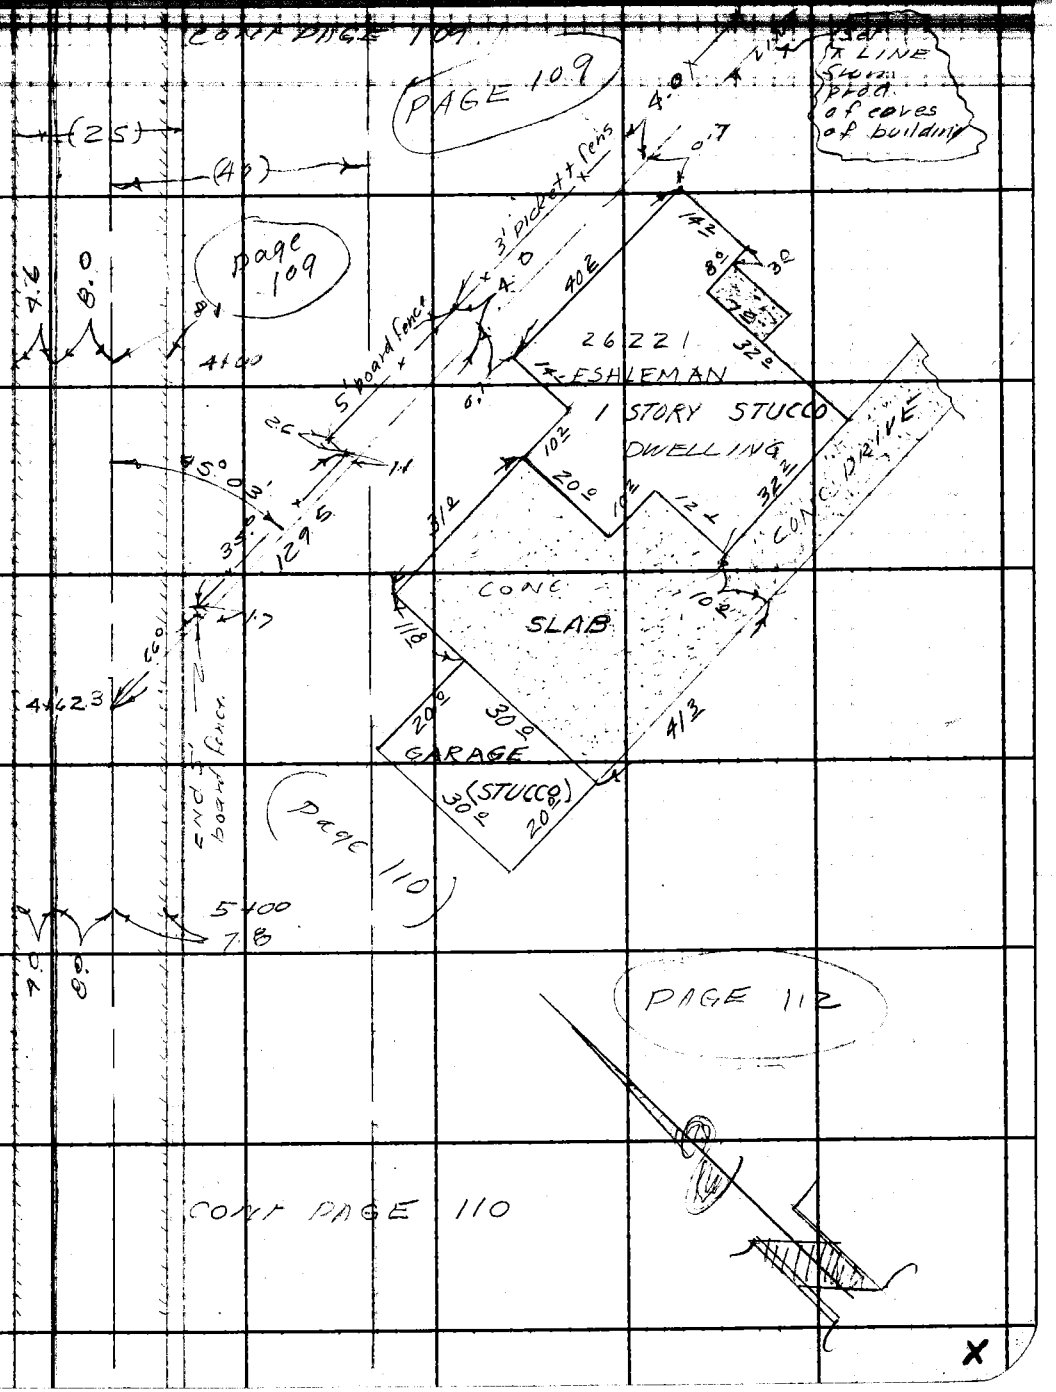

Note: Any Additions or Changes on This Sheet Must be Made or Circled in Red Ink With Date and Name of Person Making Change.

Do not extend this side of this line.

PLEASE RETURN TO
LOS ANGELES COUNTY ENGINEER
403 LOS ANGELES COUNTY ENGINEERING BLDG.

76F309S CE # 310 3-61

F. B. 1806 Pg. 112

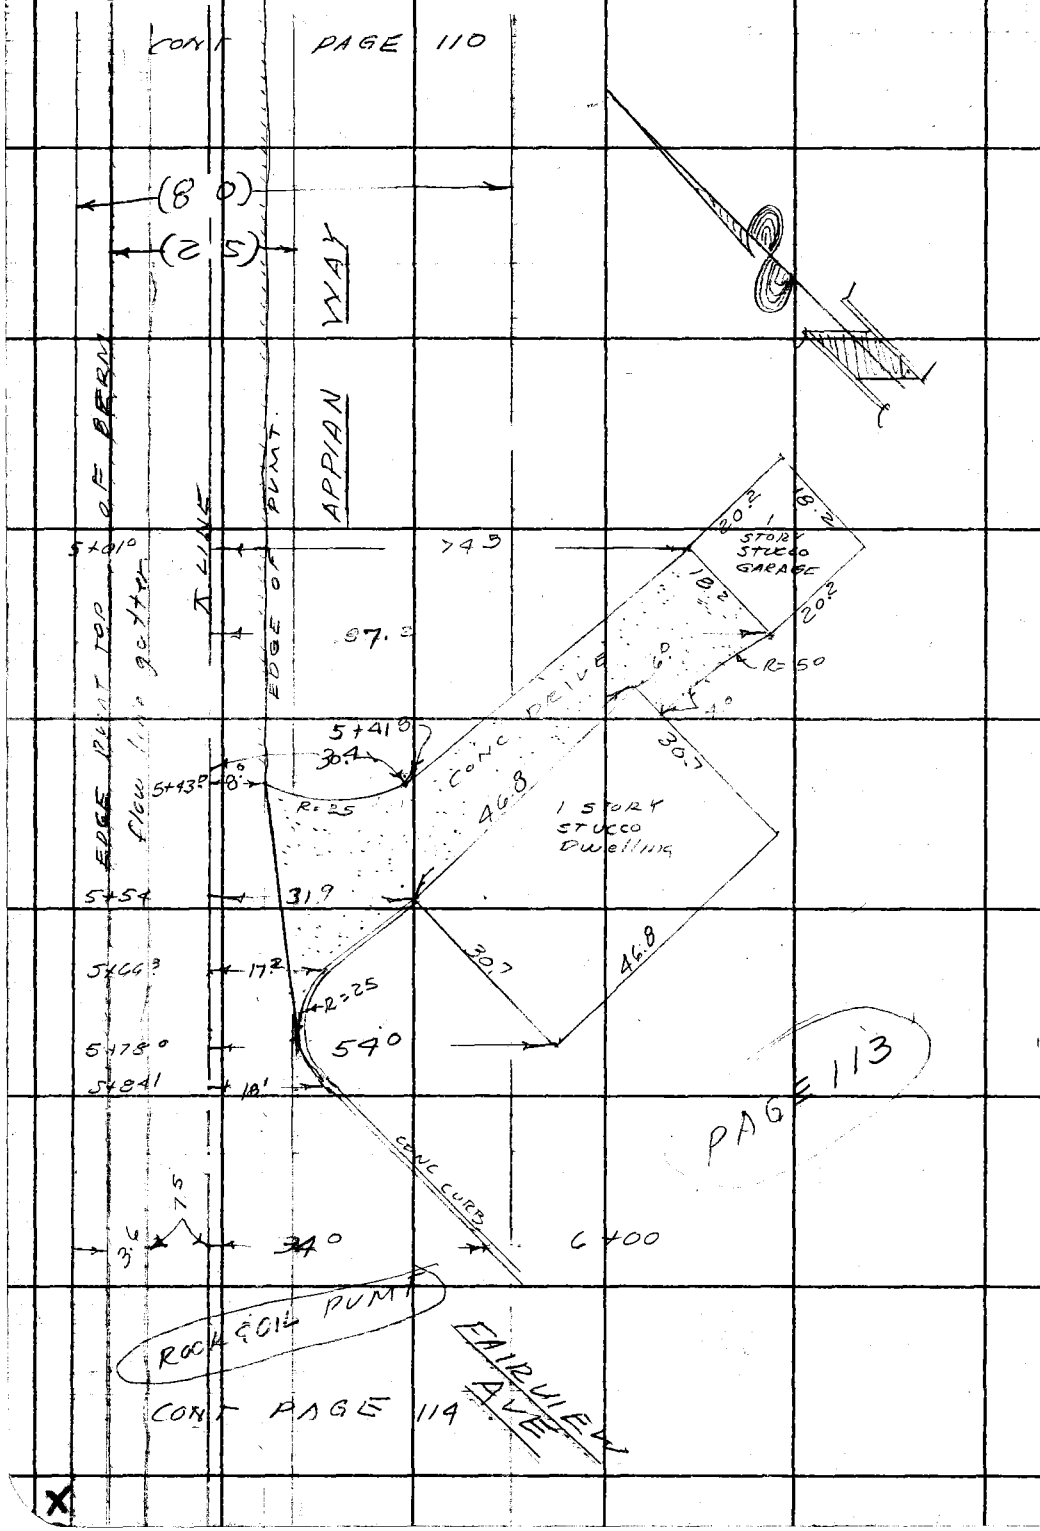

PLEASE RETURN TO
LOS ANGELES COUNTY ENGINEER
403 LOS ANGELES COUNTY ENGINEERING BLDG.

Do not extend this side of this line.

Note: Any Additions or Changes on This Sheet Must be Made or Circled in Red Ink With Date and Name of Person Making Change.

Notes Ch'd by	Survey of ESHELMAN AVE
Map No. H.C. 109-33	JN 0074.38 Tape 0218 Std 68 °F
Office Work H. H. F. DONG	Surveyed by J. H. Brown
Checked	Notes J. H. B. Date 8-63
Date	Indexed

F. B. 1806 PG. 113

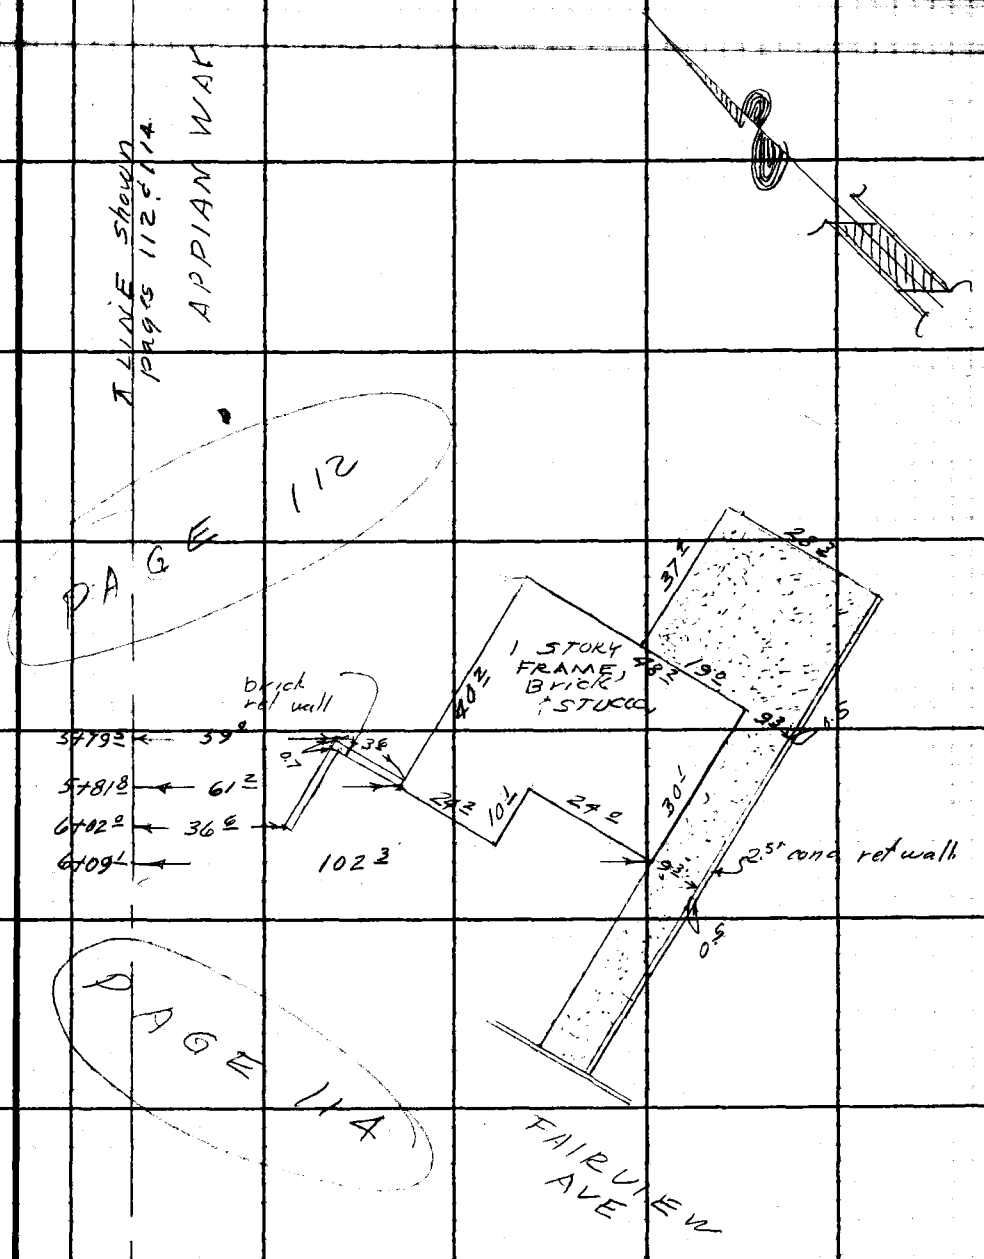

Note: Any Additions or Changes on This Sheet Must be Made or Circled in Red Ink With Date and Name of Person Making Change.

Do not extend this side of this line.

PLEASE RETURN TO
LOS ANGELES COUNTY ENGINEER
403 LOS ANGELES COUNTY ENGINEERING BLDG.

76F3095 CE #310 6-62

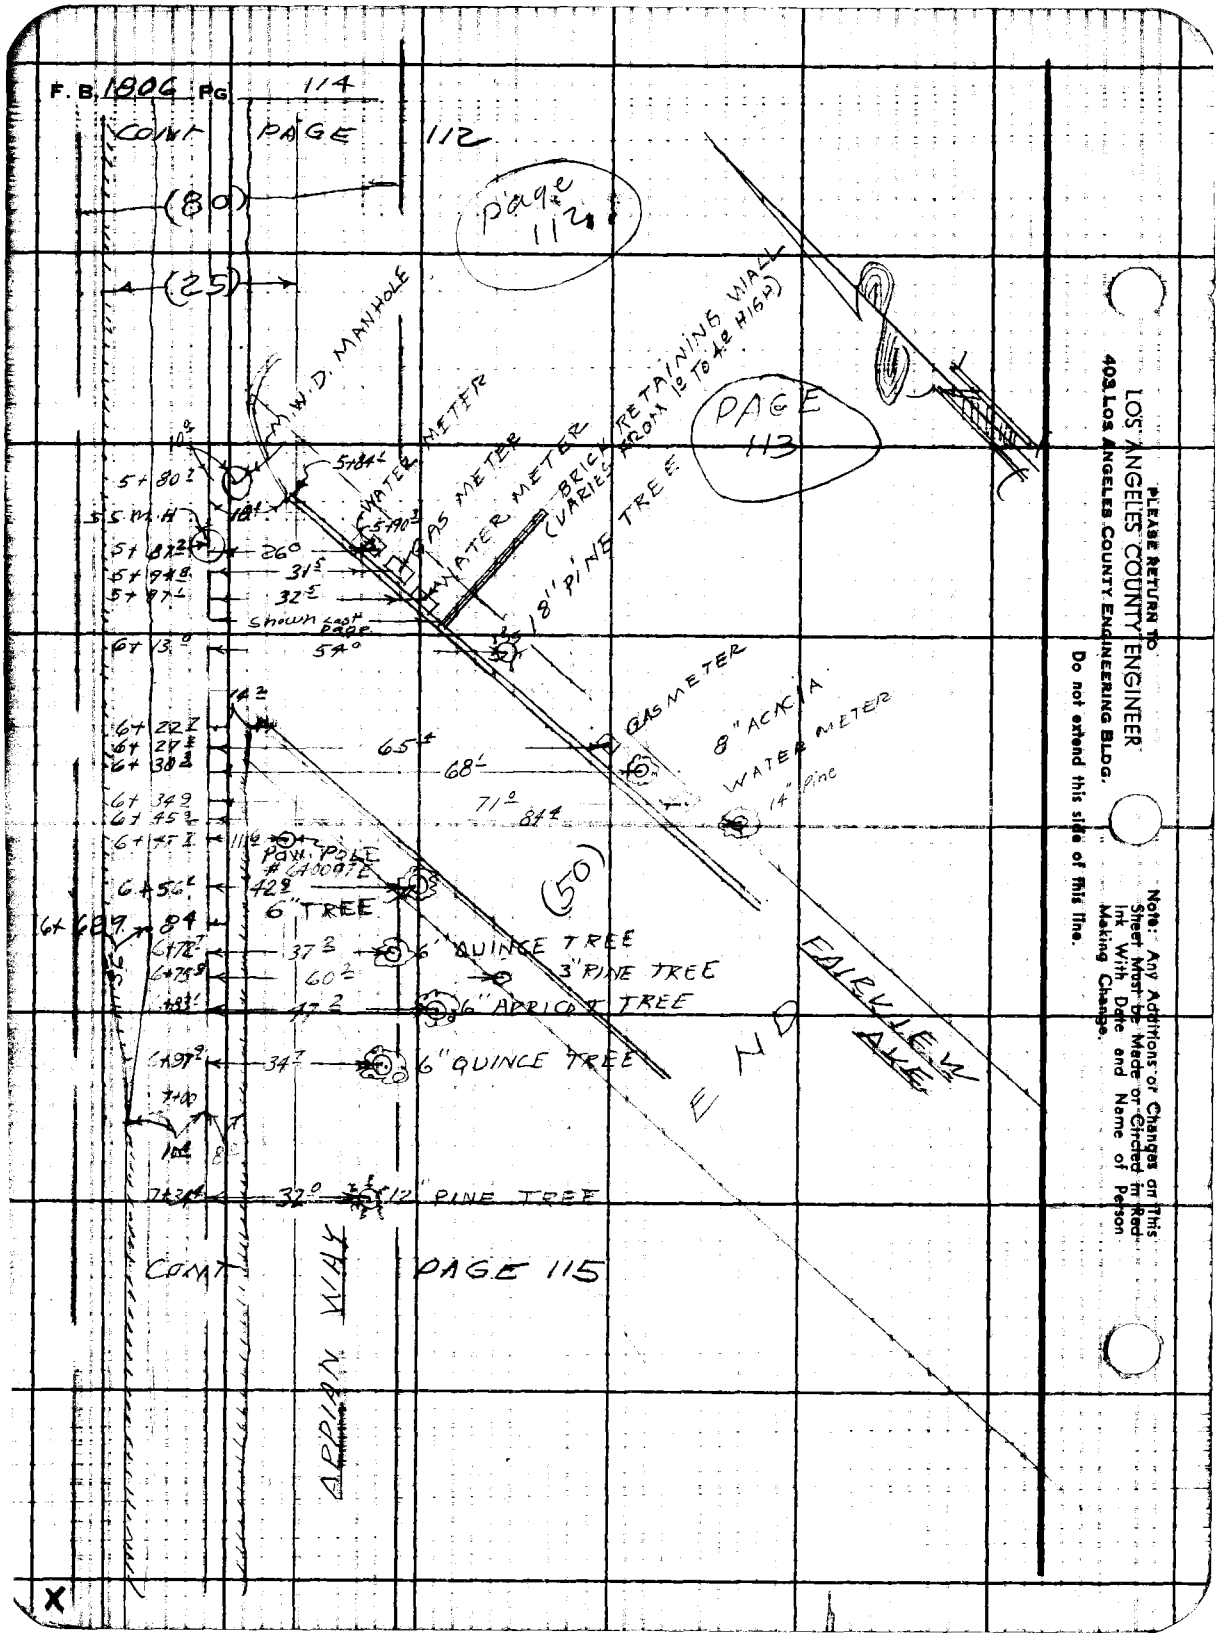

PLEASE RETURN TO
LOS ANGELES COUNTY ENGINEER
403 LOS ANGELES COUNTY ENGINEERING BLDG.

Do not extend this side of this line.

Note: Any Additions or Changes on This Sheet Must be Made or Circled in Red Ink With Date and Name of Person Making Change.

Notes Ck'd by
Map No. H.C. 109-33
Office Work H. H. F. DONG
Checked
Date

Survey of ESHELMAN AVE
JN 007438 Tape 0218 Std 68 °F
Surveyed by J.H. Brown
Notes U.H.B. Date 8-63
Indexed R. J. GALLI

F. 1806 Pg. 115

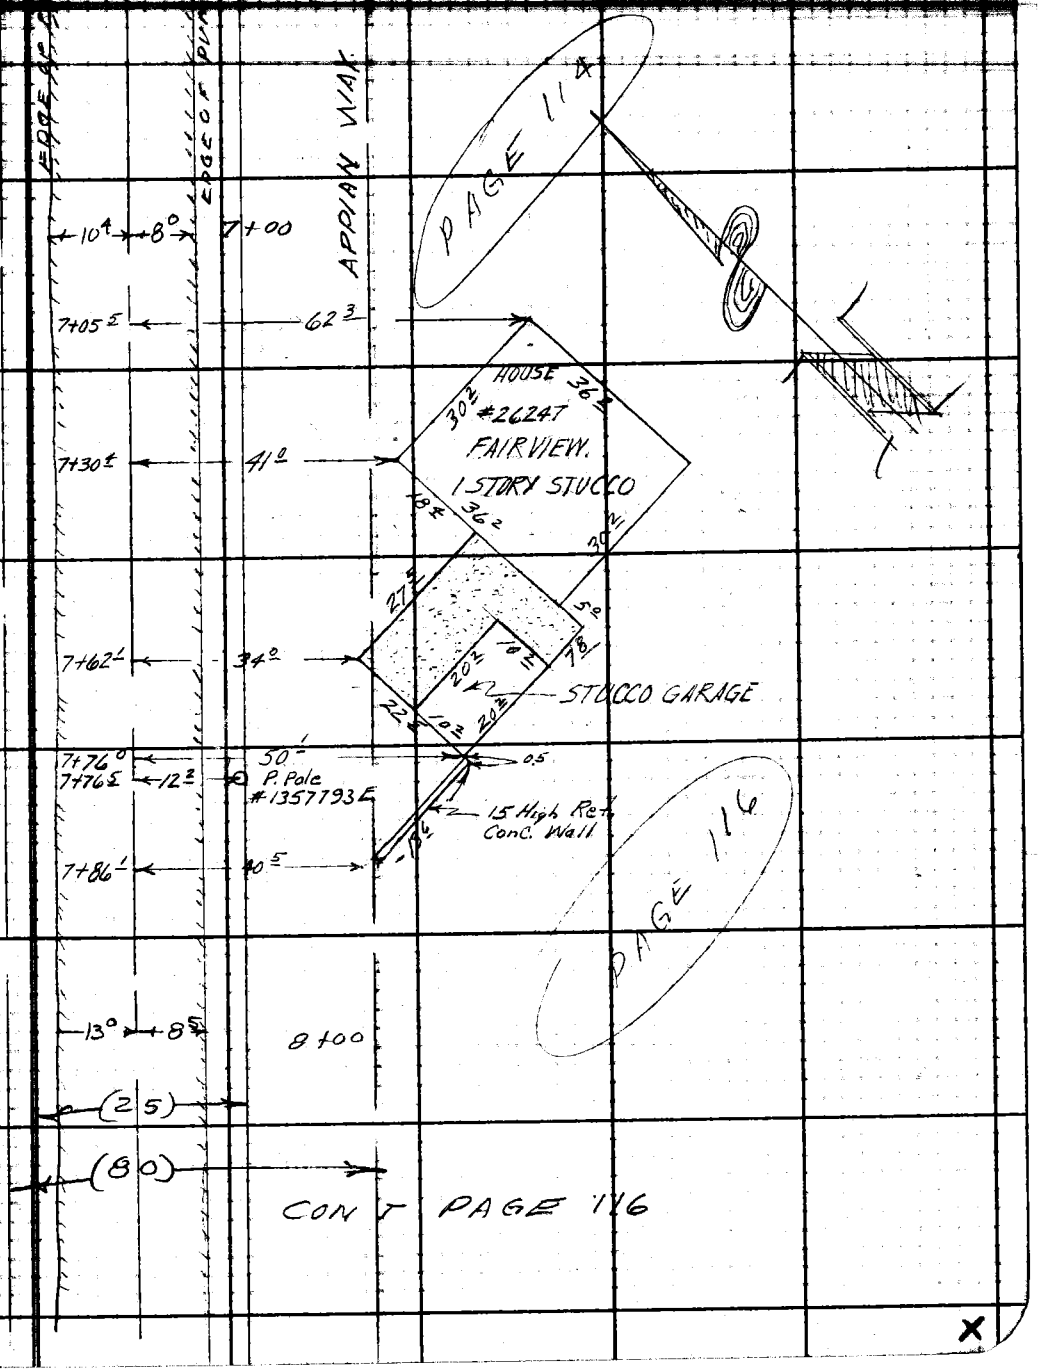

Note: Any Additions or Changes on This Sheet Must be Made or Circled in Red Ink With Date and Name of Person Making Change.

Do not extend this side of this line.

PLEASE RETURN TO
LOS ANGELES COUNTY ENGINEER
403 LOS ANGELES COUNTY ENGINEERING BLDG.

76F3093 CE #31D 6-62

F. B. 1906 PG 116

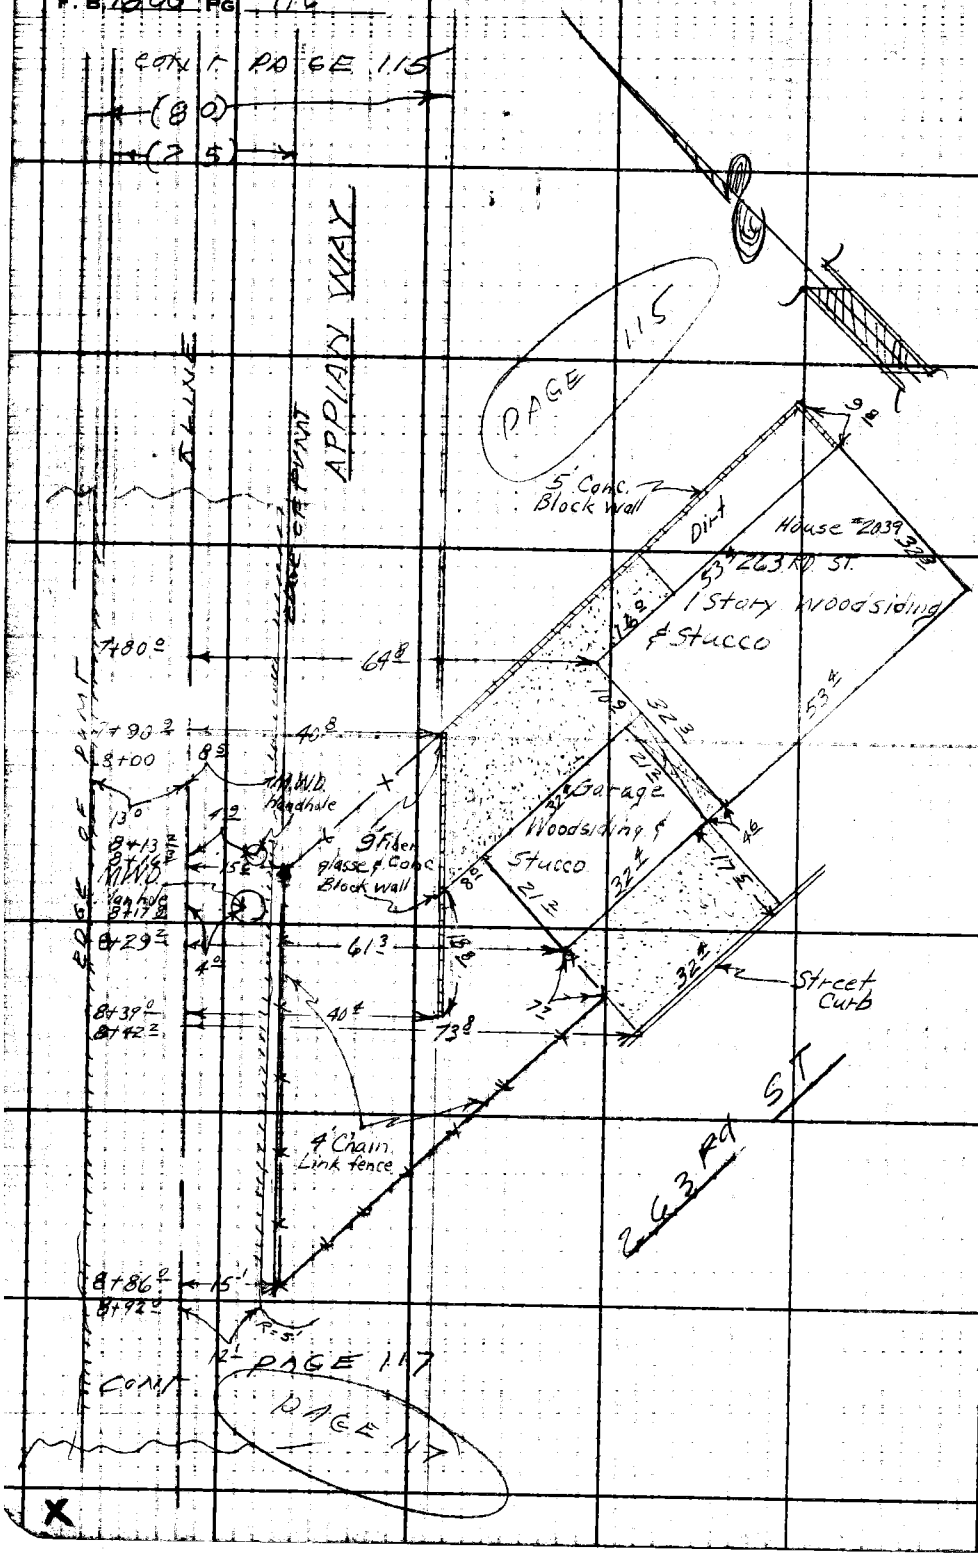

PLEASE RETURN TO
LOS ANGELES COUNTY ENGINEER
403 LOS ANGELES COUNTY ENGINEERING BLDG.

Do not extend this side of this line.

Note: Any Additions or Changes on This Sheet Must be Made or Circled in Red Ink With Date and Name of Person Making Change.

Notes Ck'd by
Map No. H.C. 109-33
Office Work H. H. F. DONG
Checked
Date SEPT. 1963

Survey of ESHELMAN AVE
JN 0074.33 Tape 0218 Std 68 °F
Surveyed by J. H. Brown
Notes U H B Date 8-63
Indexed R. J. GAUS

F.B. 180 G PG. 117

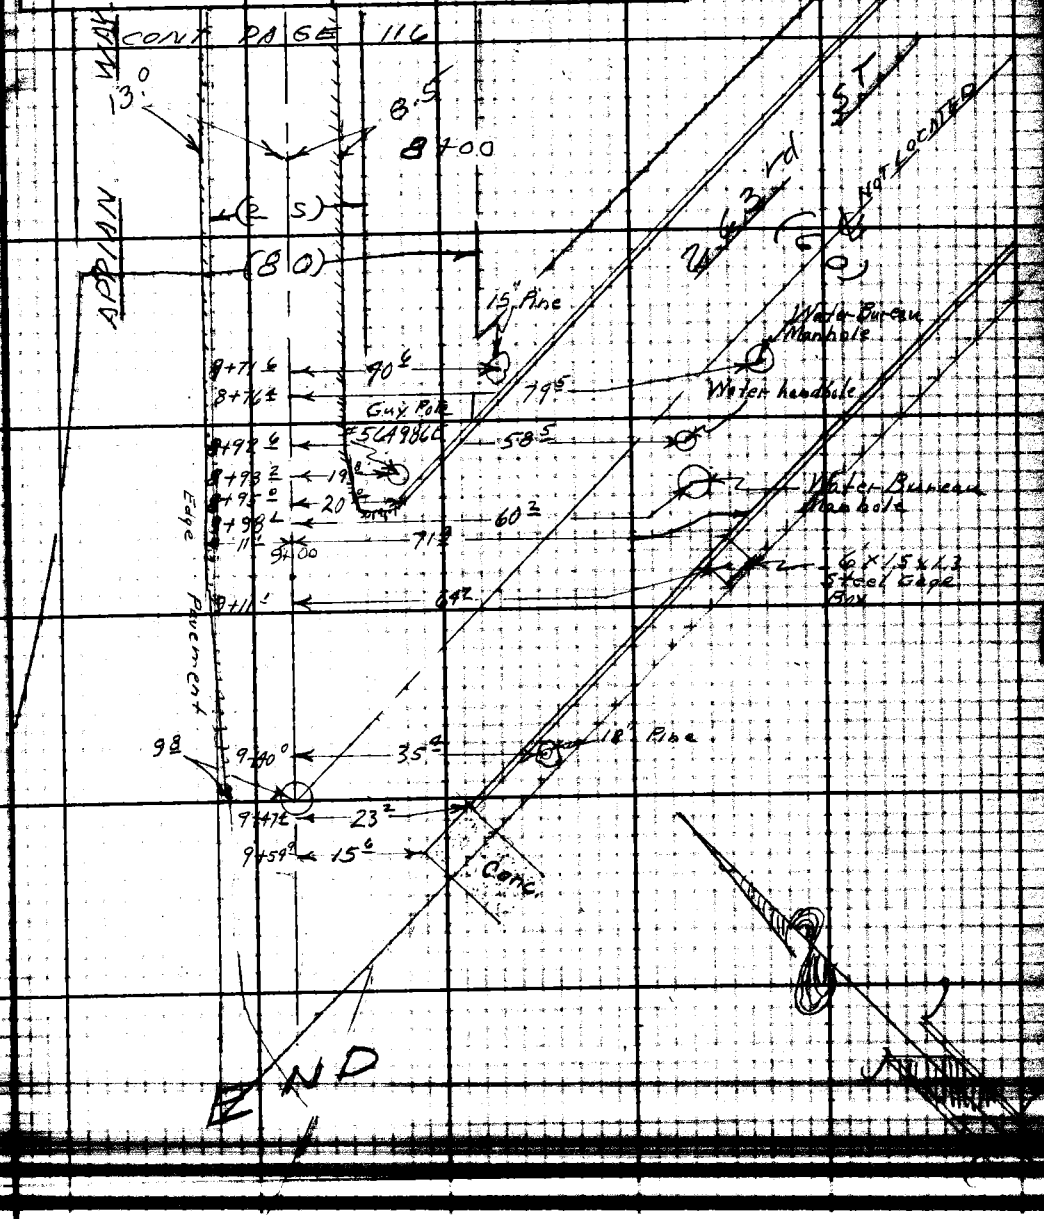

Note: Any Additions or Changes on This Sheet Must be Made or Circled in Red Ink With Date and Name of Person Making Change.

Do not extend this side of this line.
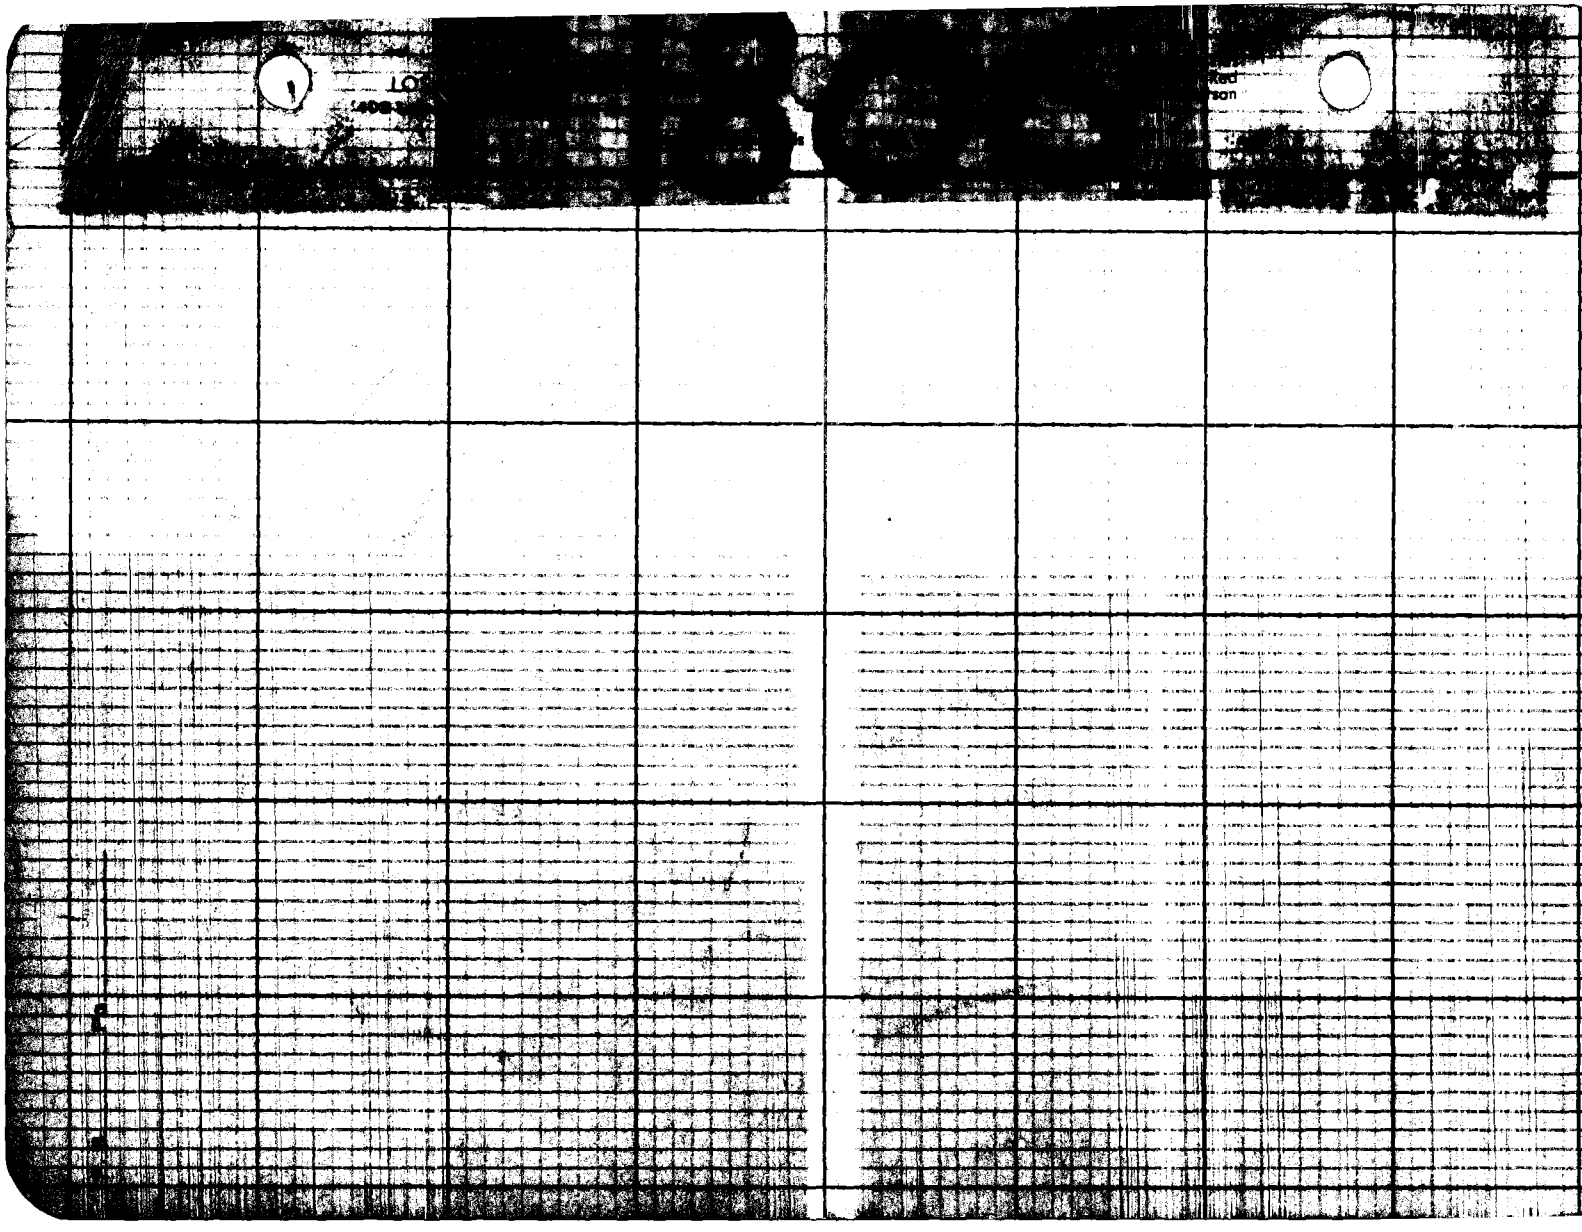
PLEASE RETURN TO
LOS ANGELES COUNTY ENGINEER
403 LOS ANGELES COUNTY ENGINEERING BLDG.