Notes Ck'd by	Survey of	F.B. 1821 Pg.
Map No.	JN Tape Std °F	
Office Work	Surveyed by	
Checked	Notes Date	
Date	Indexed	

Page	Title	Description
		CANDLEWOOD STREET J.N. 0074.11
7-68	Loc.	Along Candlewood from Cherry to
	Imp.	Shoemaker Ave.

Microfilmed Jan 87

PLEASE RETURN TO
LOS ANGELES COUNTY ENGINEER
403 LOS ANGELES COUNTY ENGINEERING BLDG.

Note: Any Additions or Changes on this Sheet Must be Made or Circled in Red Ink With Date and Name of Person Making Change

Do not extend this side of this line.

F.B. _____ PG. _____

Notes Ck'd by D. M. Finley	Survey of Candlewood St.
Map No. B-2377	W. Ord. Tape No. 102 Std. ___ °F
Office Work	Surveyed by R. J. Mitchell
Checked D. M. Finley	Notes R. J. Mitchell 1-53
Date APR '54	Indexed E. O. Johnson 2-13-53

F. B. 1821 PG. 7

Survey Showing

Topography

along

CANDLEWOOD STREET

from

CHERRY BOULEVARD

to

SHOEMAKER AVENUE

J.N. 8643 0074.11

R. J. Mitchell
L. C. Smiley
J. A. Vrsetovich
J. C. Miller

JANUARY 1953

to

MARCH 1953

These Topography Notes are cont'd from From F.B. 1687 page 250

Note: Any Additions or Changes on This Sheet Must be Made or Circled in Red Ink With Date and Name of Person Making Change.

Do not extend notes this side of this line.

RETURN TO
LOS ANGELES COUNTY SURVEYOR
726 LOS ANGELES COUNTY
ENGINEERING BLDG.

76F309S 247 10M 1-49

RETURN TO
LOS ANGELES COUNTY SURVEYOR
726 LOS ANGELES COUNTY
ENGINEERING BLDG.

Note: Any Additions or Changes on This Sheet Must be Made or Circled in Red Ink With Date and Name of Person Making Change.

Do not extend notes this side of this line.

F. B. 1821 PG.

Notes Ck'd by D. M. Finley
Map No. B-2397-3
Office Work
Checked D. M. Finley
Date

Survey of Candlewood Dr
W. O. 8643 Tape No. 102 St'd. 8½ °F
Surveyed by L. C. Smiley
Notes J. C. Miller Date 2-52
Indexed

F. B. 1821 PG. 9

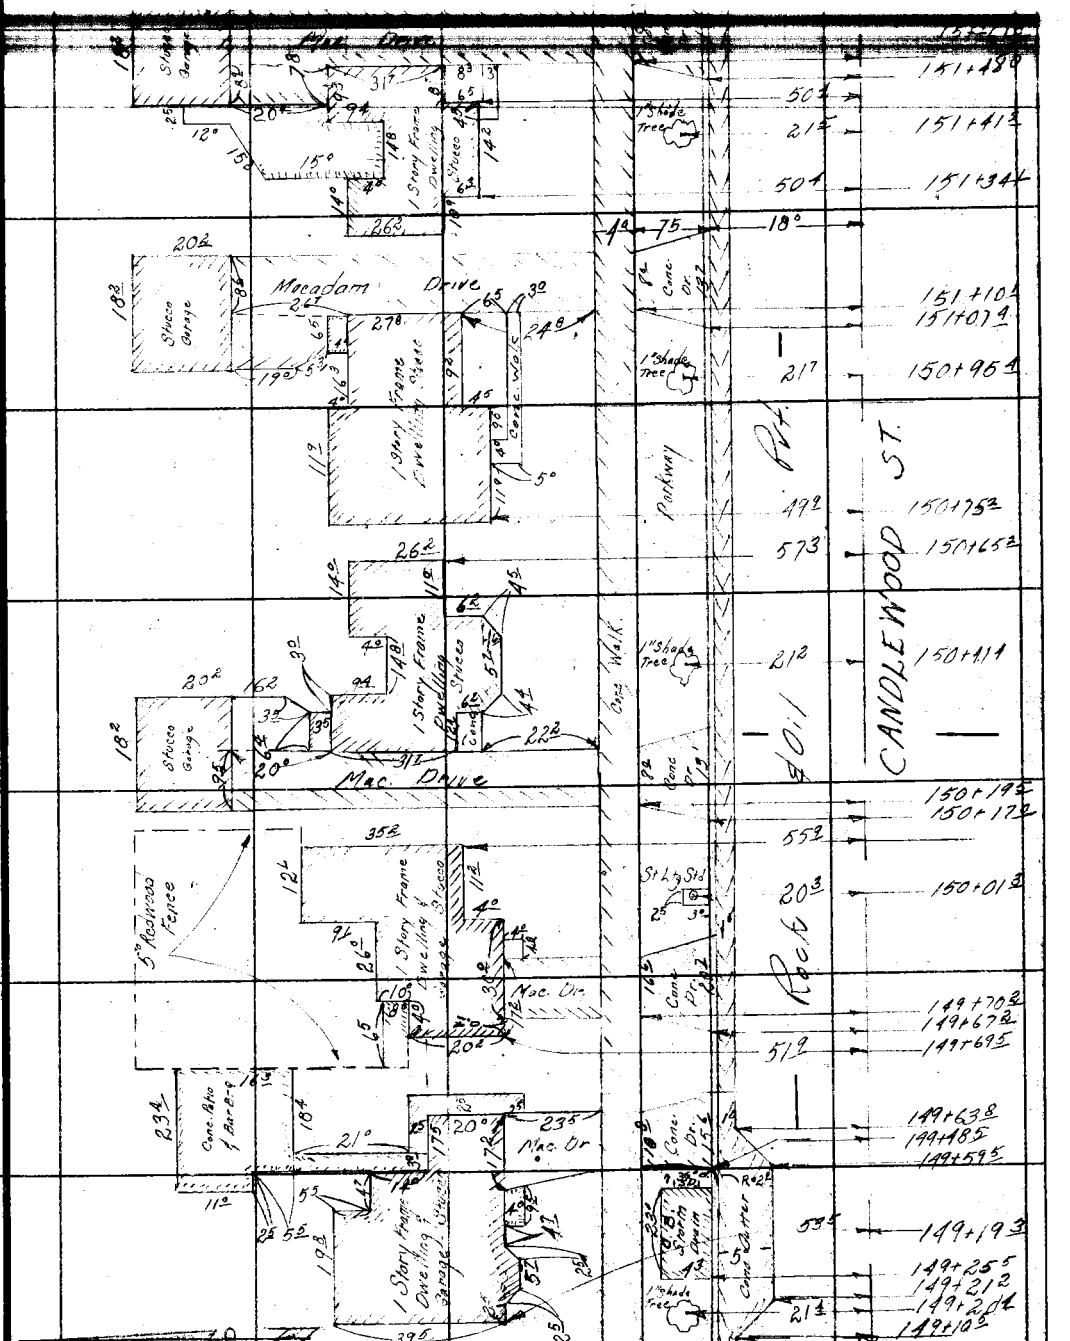

Note: Any Additions or Changes on This Sheet Must be Made or Circled in Red Ink With Date and Name of Person Making Change.

Do not extend notes this side of this line.

RETURN TO
LOS ANGELES COUNTY SURVEYOR
726 LOS ANGELES COUNTY
ENGINEERING BLDG.

76F3095 247 2-51

Contd. Fr. F.B. 1687-1 250

RETURN TO
LOS ANGELES COUNTY SURVEYOR
726 LOS ANGELES COUNTY
ENGINEERING BLDG.

Note: Any Additions or Changes on This Sheet Must be Made or Circled in Red Ink With Date and Name of Person Making Change.

Do not extend notes this side of this line.

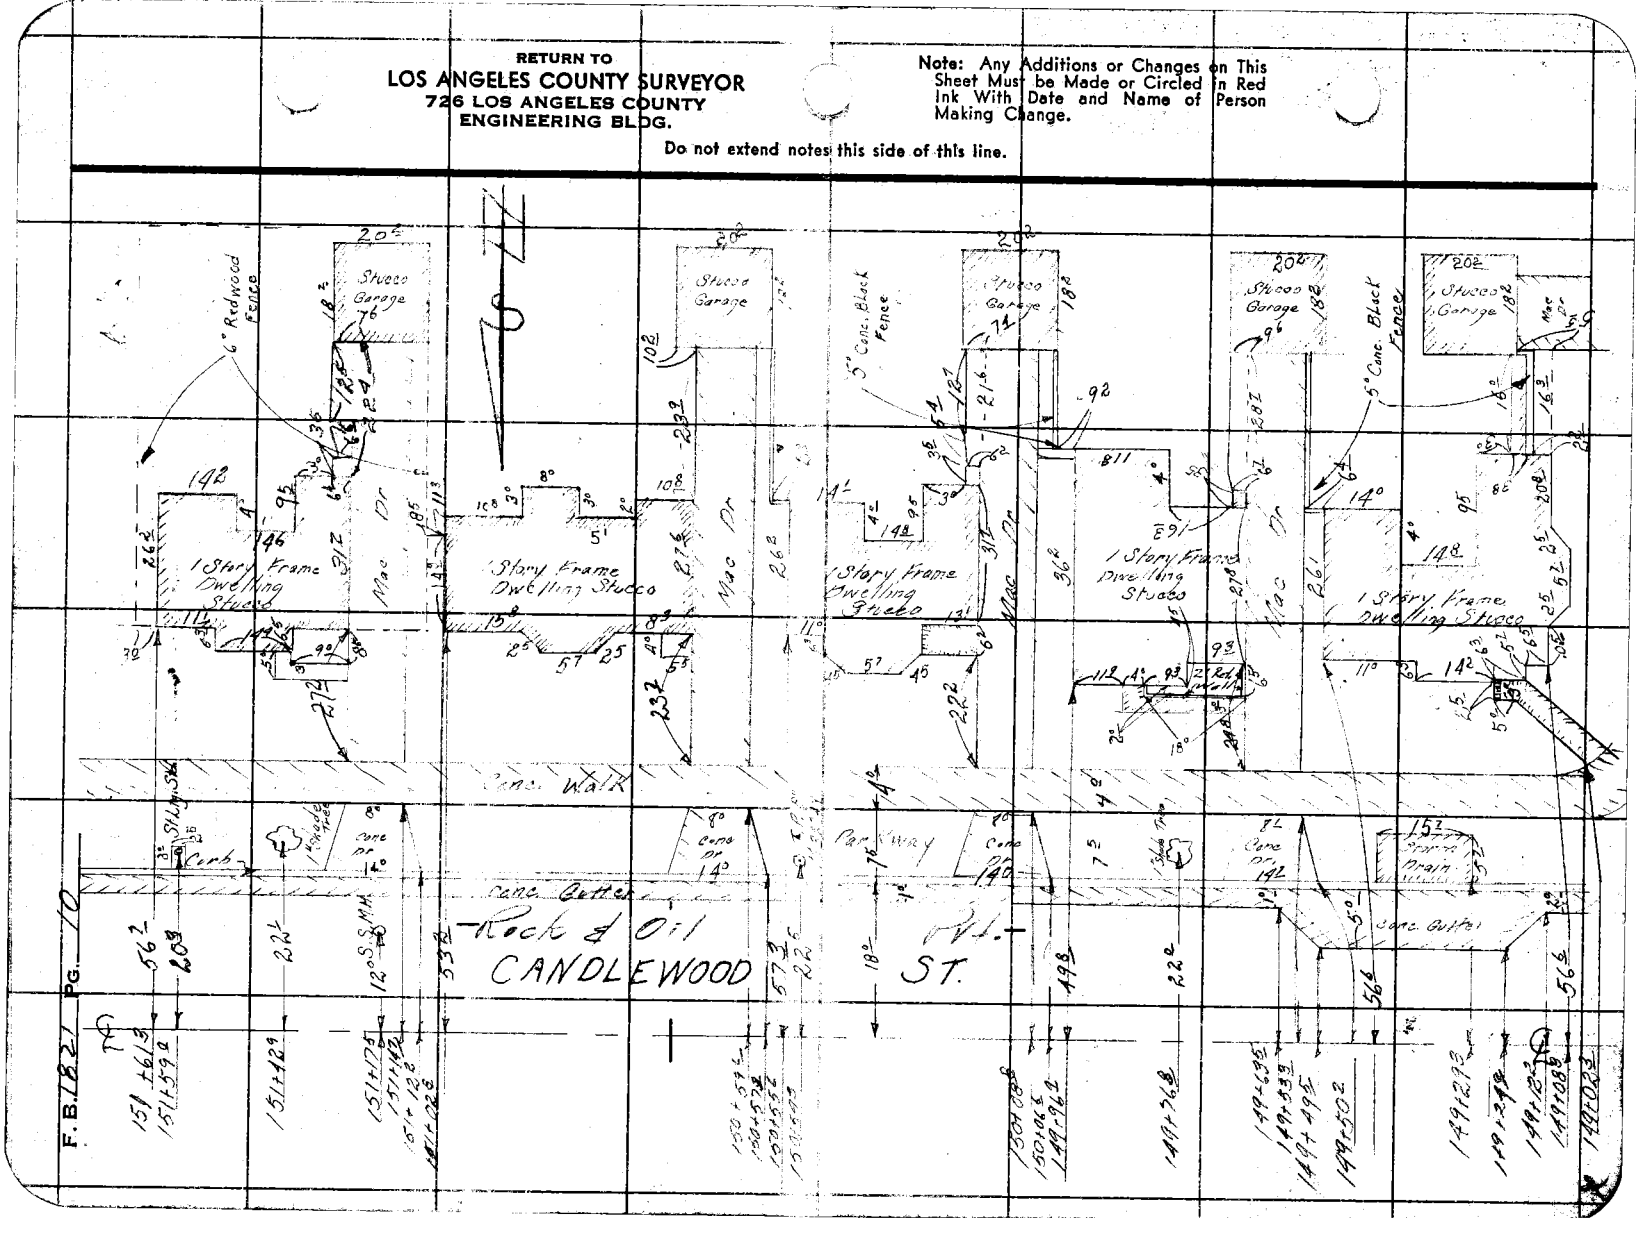

Notes Ck'd by D. M. Finley
Map No. B-2397-3
Office Work
Checked D M. Finley
Date

Survey of Candlewood St
W. O. ___ Tape No. 102 St'd. 24° °F
Surveyed by ___
Notes ___ Date ___ 1953
Indexed ___

F. B. ___ PG. 11

Note: Any Additions or Changes on This Sheet Must be Made or Circled in Red Ink With Date and Name of Person Making Change.

Do not extend notes this side of this line.

RETURN TO
LOS ANGELES COUNTY SURVEYOR
726 LOS ANGELES COUNTY
ENGINEERING BLDG.

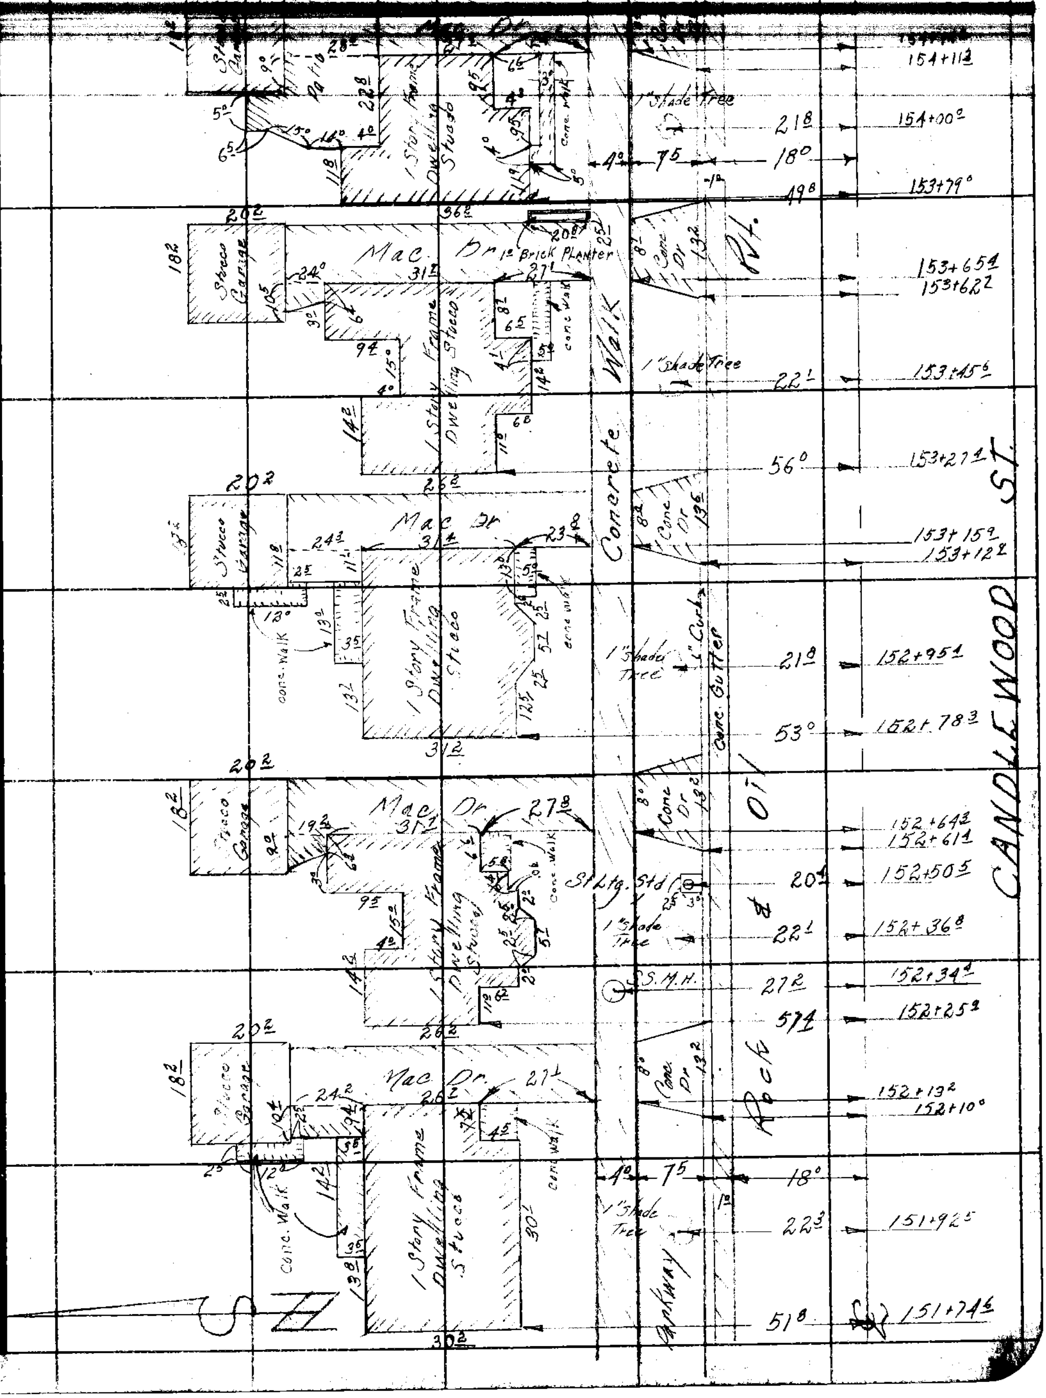

76P3095 247 2-51

F. B. 182 PG. 12

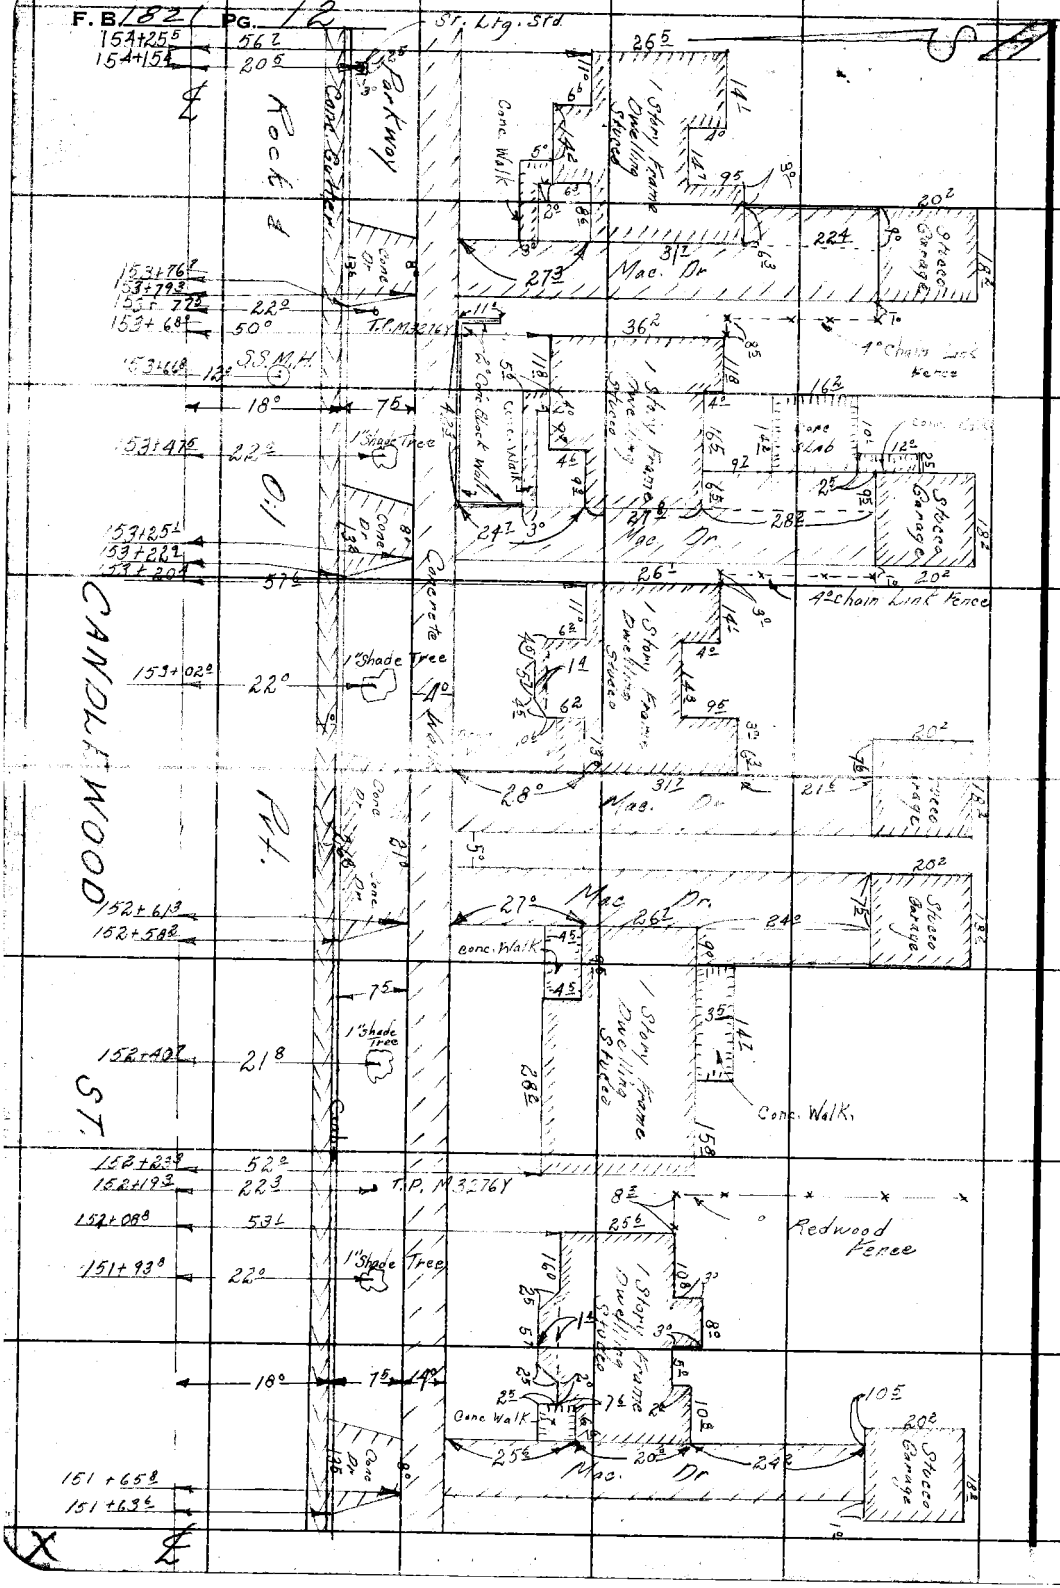

RETURN TO
LOS ANGELES COUNTY SURVEYOR
726 LOS ANGELES COUNTY
ENGINEERING BLDG.

Do not extend notes this side of this line.

Note: Any Additions or Changes on This Sheet Must be Made or Circled in Red Ink With Date and Name of Person Making Change.

Notes Ck'd by D. M. Finley
Map No. B-2397-3
Office Work
Checked D. M. Finley
Date

Survey of CANDLEWOOD ST.
W. O. 8643 Tape No. 102 St'd. 84 °F
Surveyed by R. J. MITCHELL
Notes Date 3-53
Indexed

F. B. 121 PG. 13

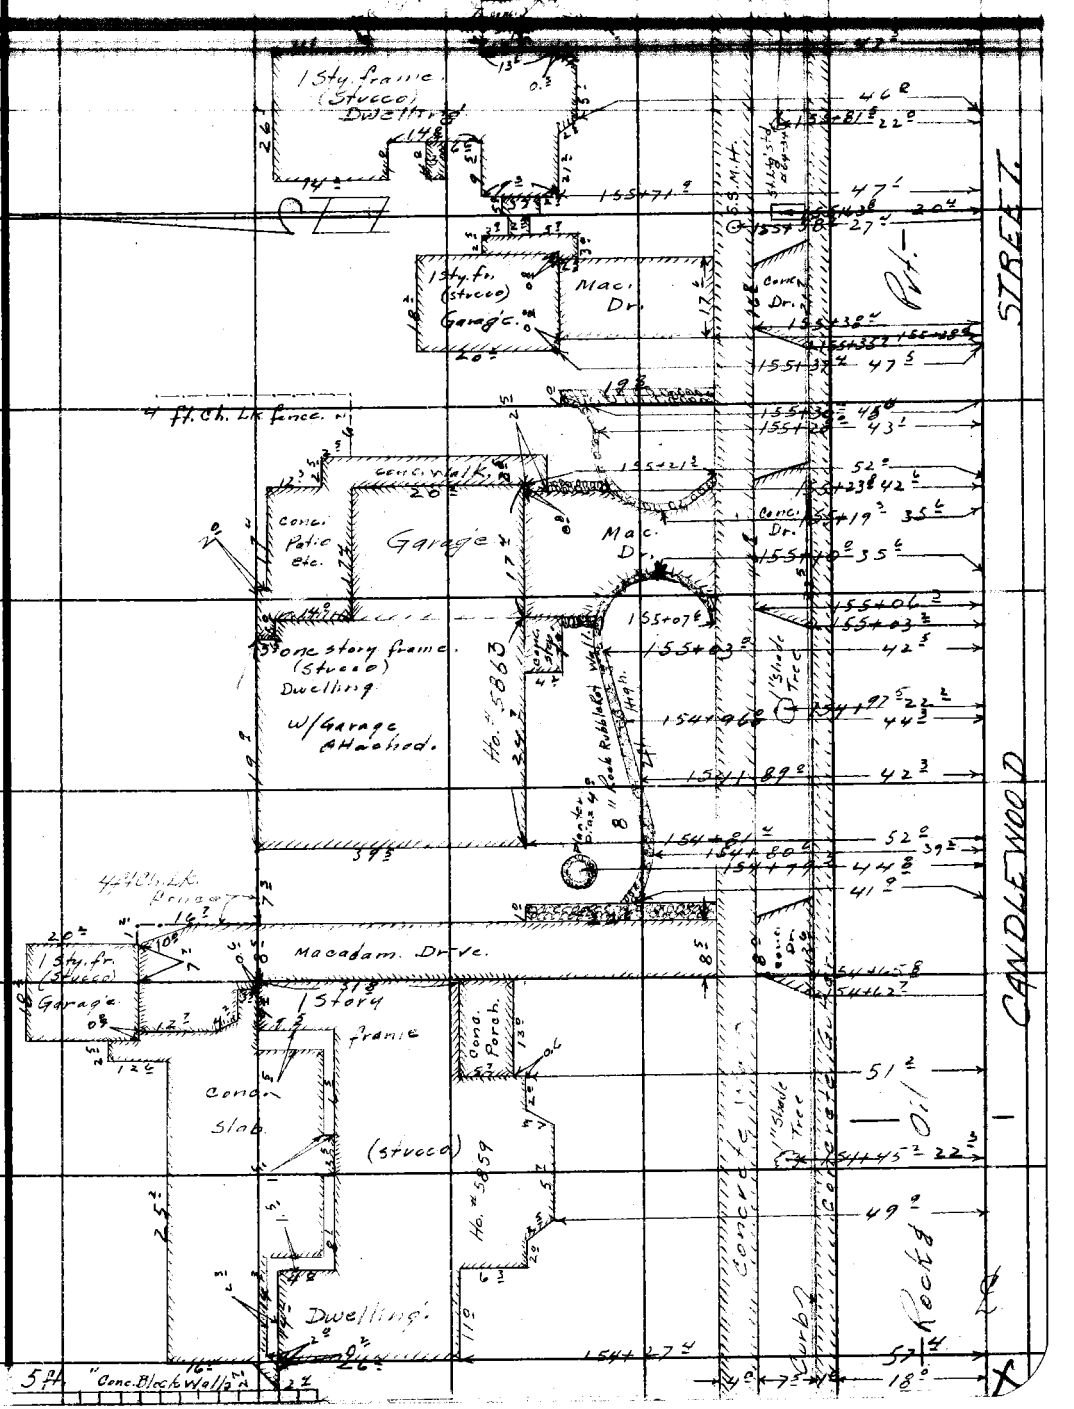

Note: Any Additions or Changes of This Sheet Must be Made or Circled in Red Ink With Date and Name of Person Making Change.

Do not extend notes this side of this line.

RETURN TO
LOS ANGELES COUNTY SURVEYOR
726 LOS ANGELES COUNTY
ENGINEERING BLDG.

76F3095 247 2-51

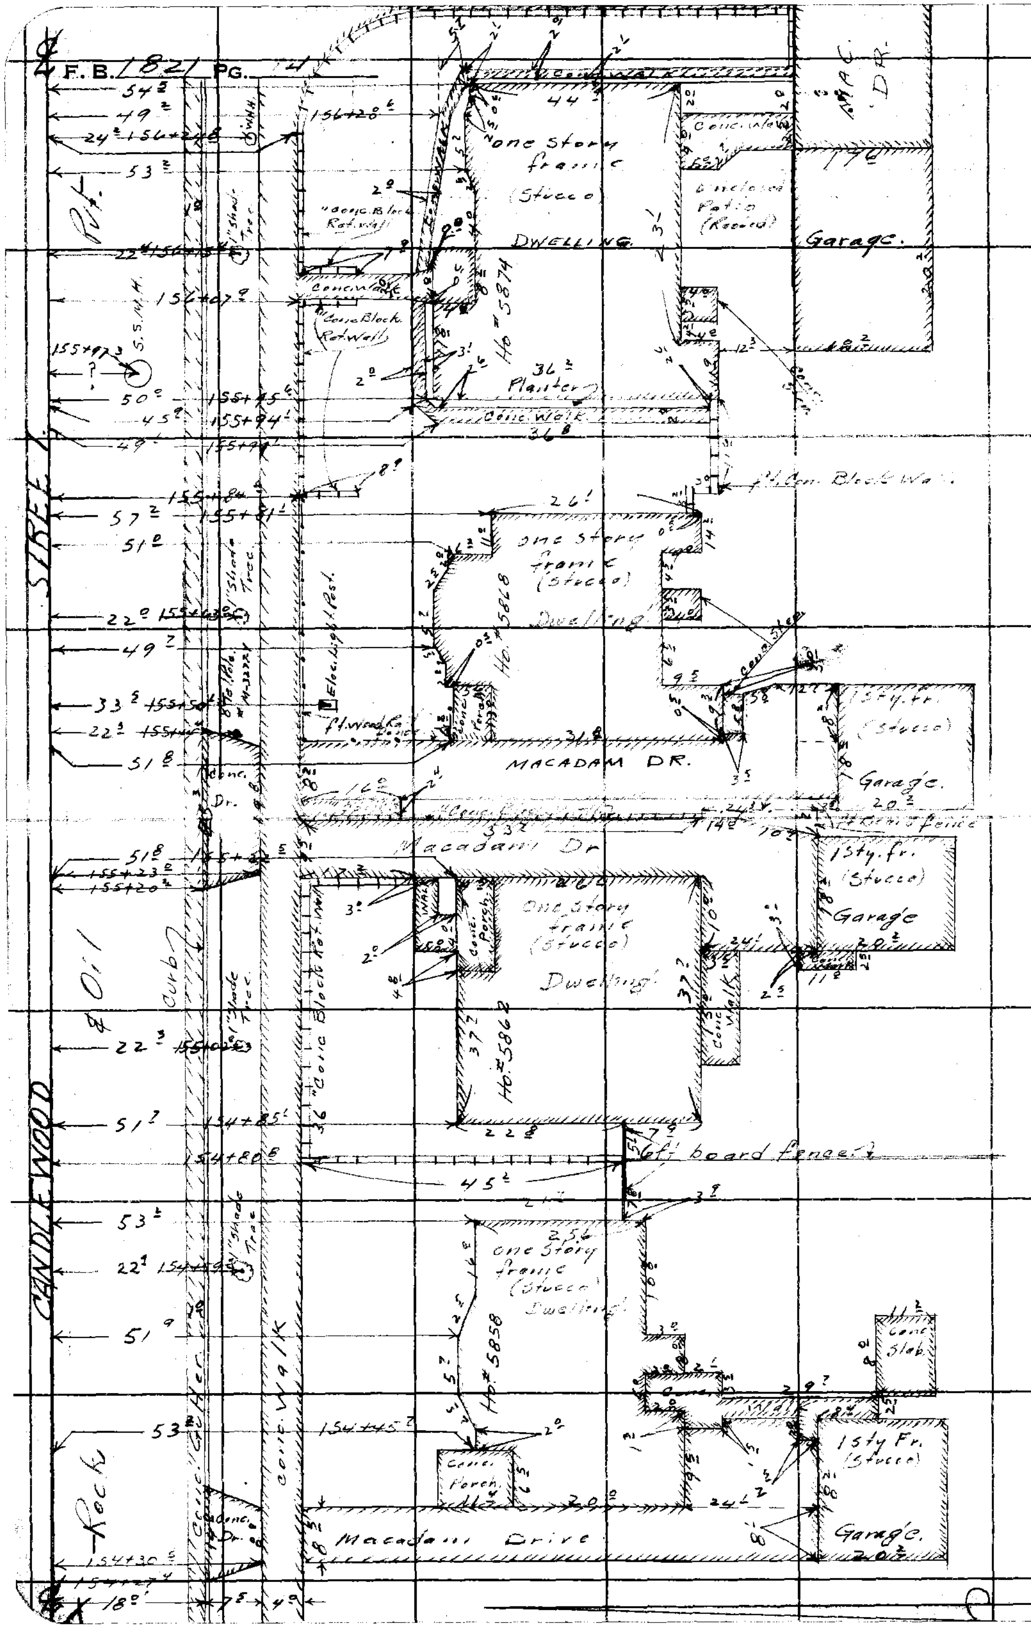

RETURN TO
LOS ANGELES COUNTY SURVEYOR
726 LOS ANGELES COUNTY ENGINEERING BLDG.

Do not extend notes this side of this line.

Note: Any Additions or Changes on This Sheet Must be Made or Circled in Red Ink With Date and Name of Person Making Change.

Notes Ck'd by D. M. Finley	Survey of CANDLEWOOD ST.	F. B. 1821 PG. 15
Map No. B-2397-3	W. O. 8643 Tape No. 102 St'd. 84 °F	
Office Work	Surveyed by L. C. SMILLY	
Checked D. M. Finley	Notes [illegible] Date [illegible]	
Date	Indexed	

Note: Any Additions or Changes on This Sheet Must be Made or Circled in Red Ink With Date and Name of Person Making Change.

Do not extend notes this side of this line.

RETURN TO
LOS ANGELES COUNTY SURVEYOR
726 LOS ANGELES COUNTY
ENGINEERING BLDG.

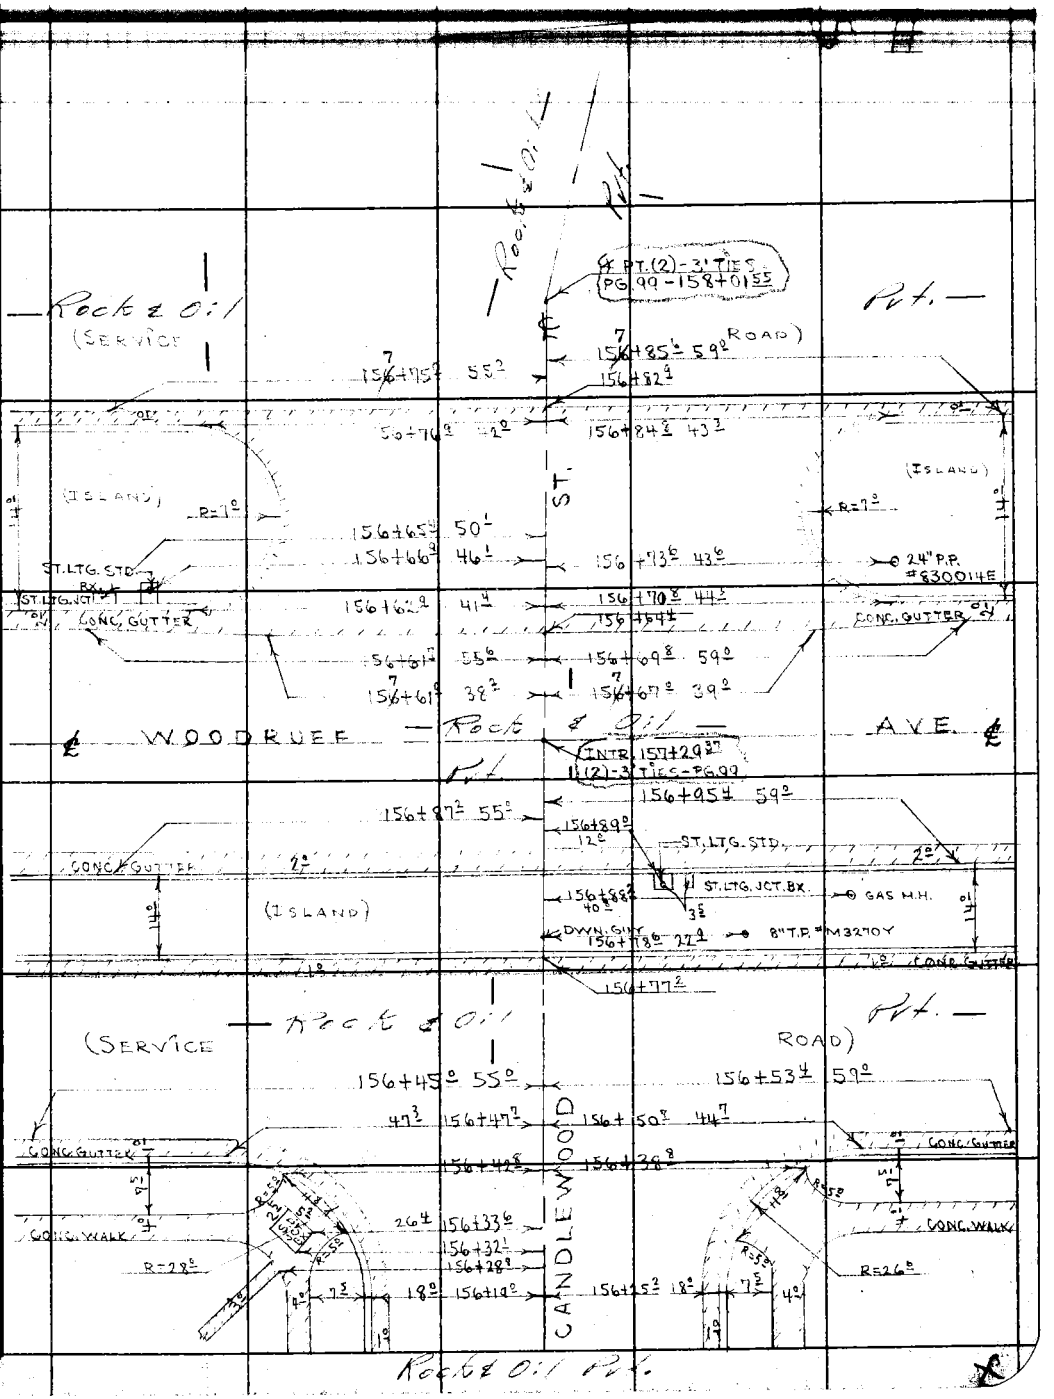

76F3095 247 2-51

F. B. 1821 PG. 16

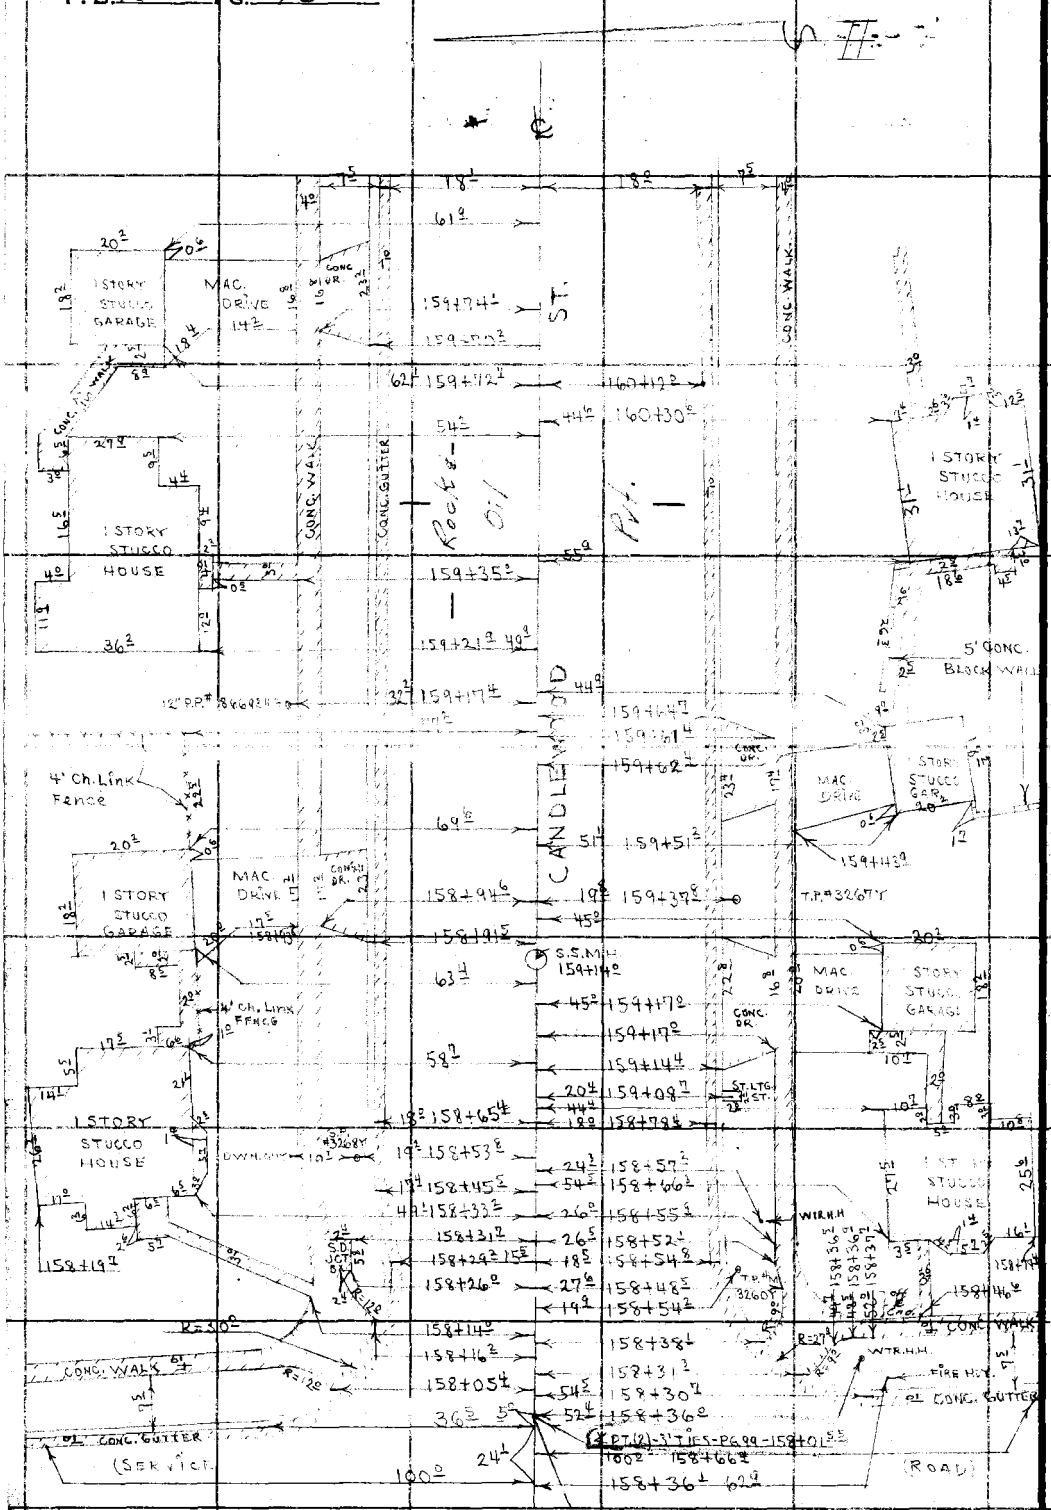

RETURN TO
LOS ANGELES COUNTY SURVEYOR
726 LOS ANGELES COUNTY
ENGINEERING BLDG.

Do not extend notes this side of this line.

Note: Any Additions or Changes on This Sheet Must be Made or Circled in Red Ink With Date and Name of Person Making Change.

Notes Ck'd by D. M. Finley | Survey of CANDLEWOOD ST. | F. B. 1E2 PG. 17

Map No. B-2397-3 | W. O. 8613 Tape No. 102 St'd. 84 °F

Office Work | Surveyed by SMILEY

Checked D. M. Finley | Notes SMILEY Date 3- 59

Date | Indexed

Note: Any Additions or Changes on This Sheet Must be Made or Circled in Red Ink With Date and Name of Person Making Change.

Do not extend notes this side of this line.

RETURN TO LOS ANGELES COUNTY SURVEYOR 726 LOS ANGELES COUNTY ENGINEERING BLDG.

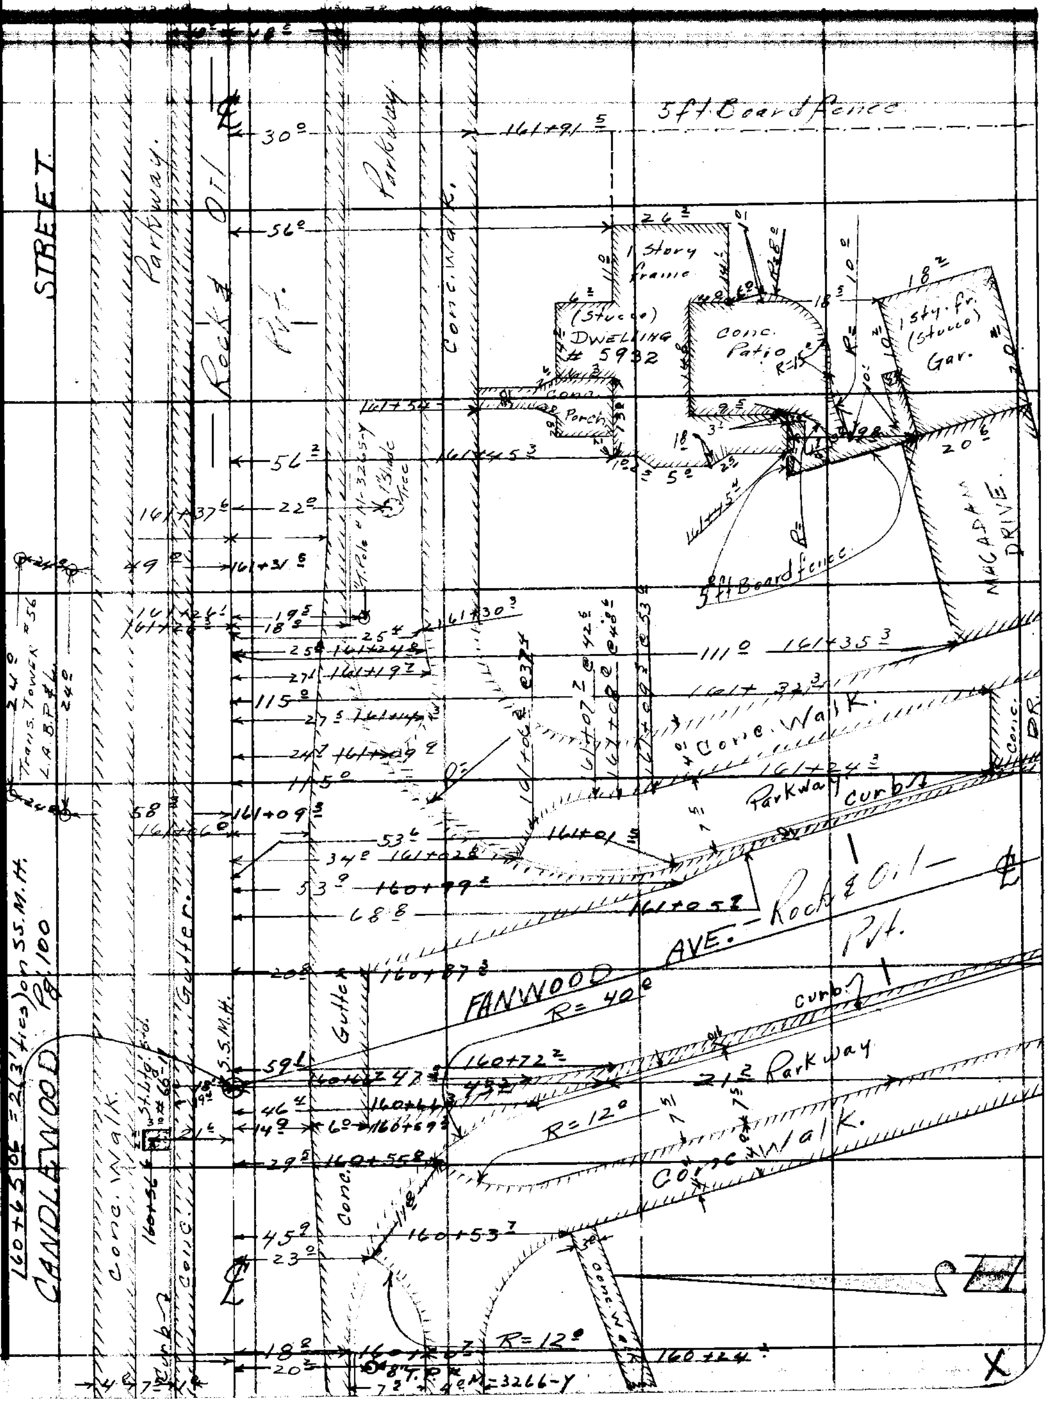

F. B. 1821 PG. 18

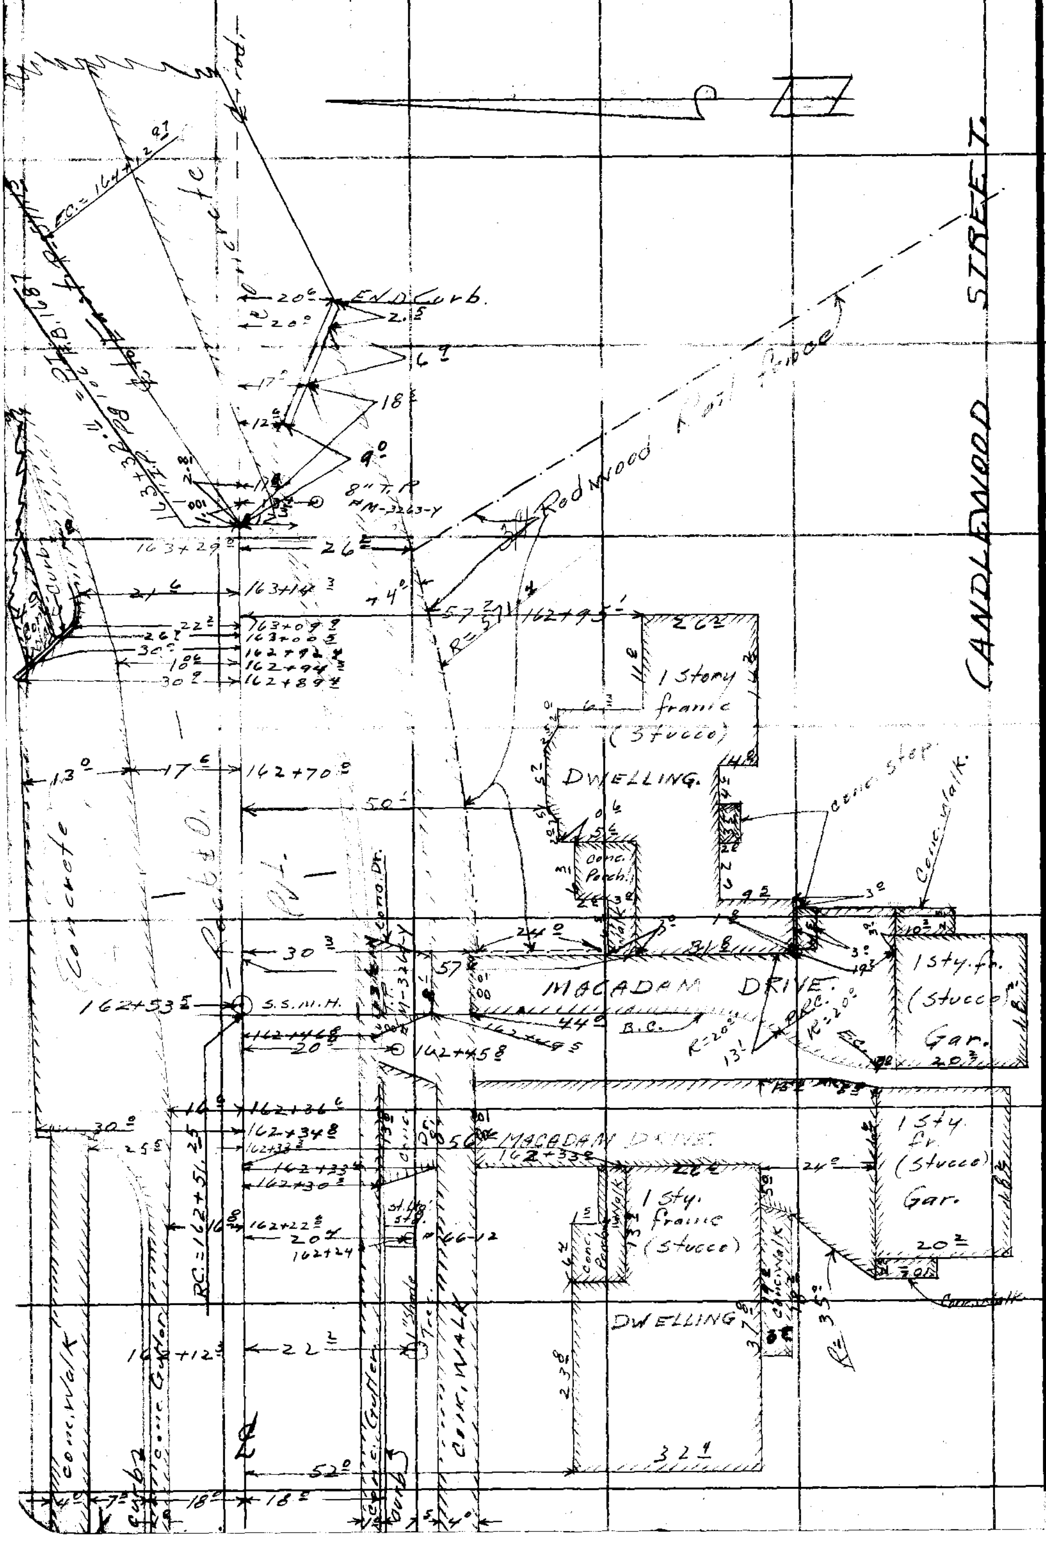

RETURN TO
LOS ANGELES COUNTY SURVEYOR
726 LOS ANGELES COUNTY
ENGINEERING BLDG.

Do not extend notes this side of this line.

Note: Any Additions or Changes on This Sheet Must be Made or Circled in Red Ink With Date and Name of Person Making Change.

Notes Ck'd by D. M. Finley
Map No. B-2397-3
Office Work
Checked D. M. Finley
Date

Survey of Candlewood St
W. O. 8643 Tape No. 102 St'd. 84° °F
Surveyed by R. J. Mitchell
Notes Date
Indexed

F. B. PG. 19

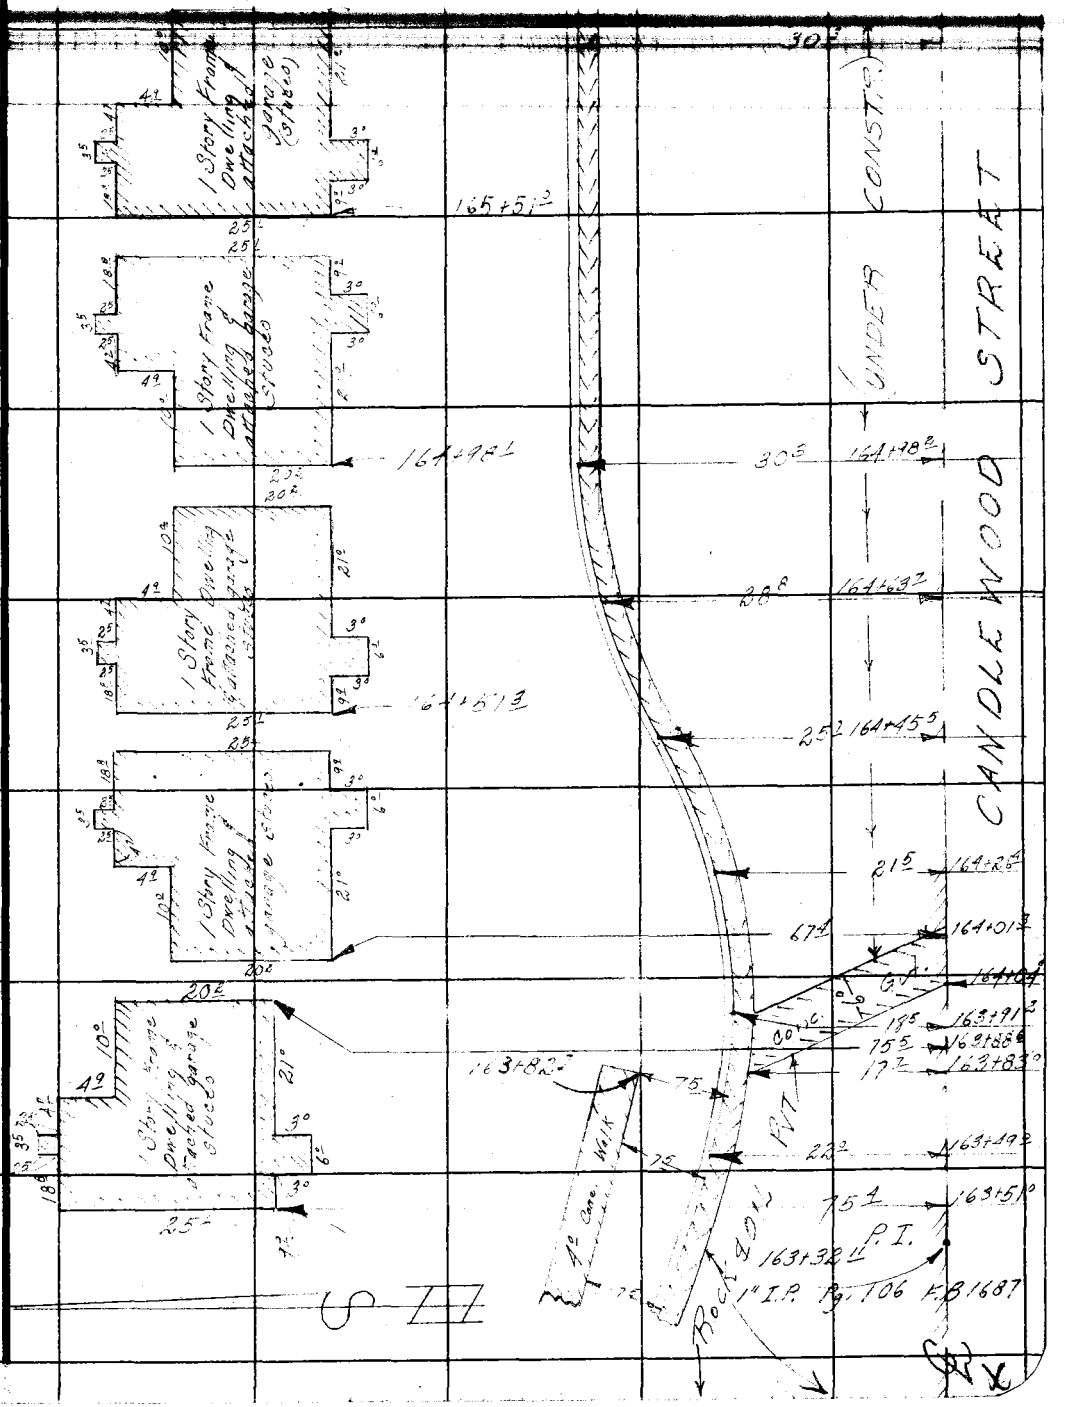

Note: Any Additions or Changes on This Sheet Must be Made or Circled in Red Ink With Date and Name of Person Making Change.

Do not extend notes this side of this line.

RETURN TO
LOS ANGELES COUNTY SURVEYOR
726 LOS ANGELES COUNTY
ENGINEERING BLDG.

76F309S 247 2-51

F. B. 1821 PG. 80

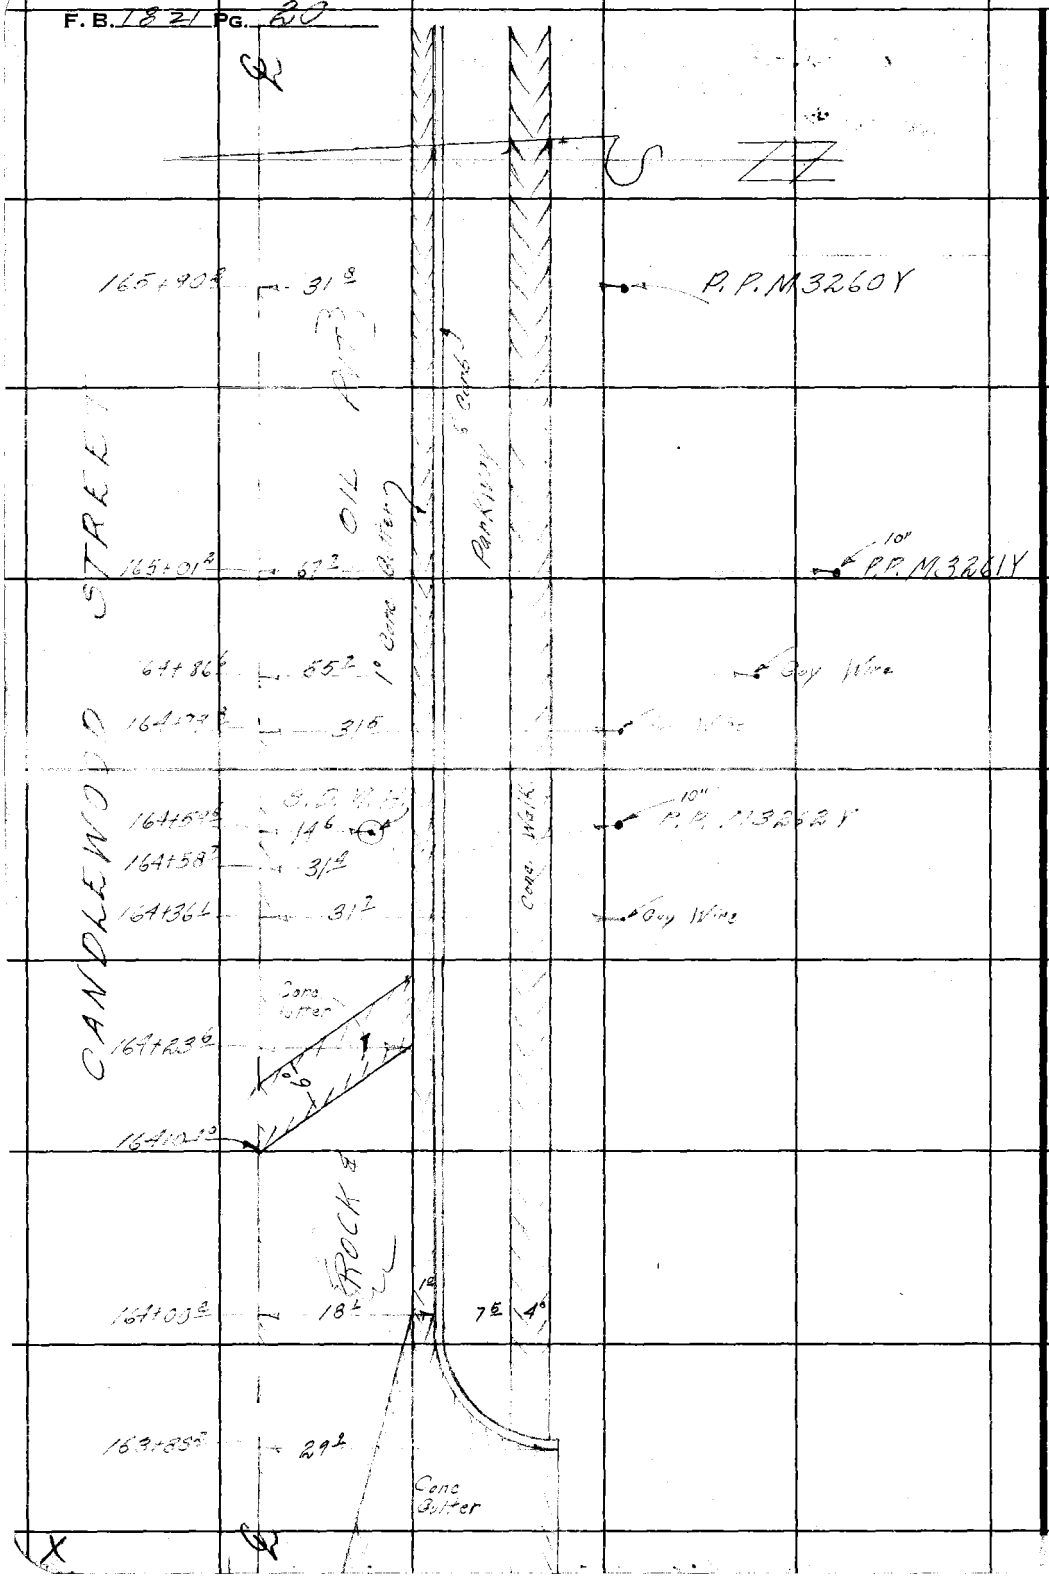

RETURN TO
LOS ANGELES COUNTY SURVEYOR
726 LOS ANGELES COUNTY
ENGINEERING BLDG.

Do not extend notes this side of this line.

Note: Any Additions or Changes on This Sheet Must be Made or Circled in Red Ink With Date and Name of Person Making Change.

Notes Ck'd by D. M. Finley	Survey of Candlewood St
Map No. B-2397-3	W. O. 8643 Tape No. 102 St'd. 84° °F
Office Work	Surveyed by [illegible]
Checked D. M. Finley	Notes [illegible] Date [illegible]
Date [illegible]	Indexed [illegible]

F. B. [illegible] PG. [illegible]

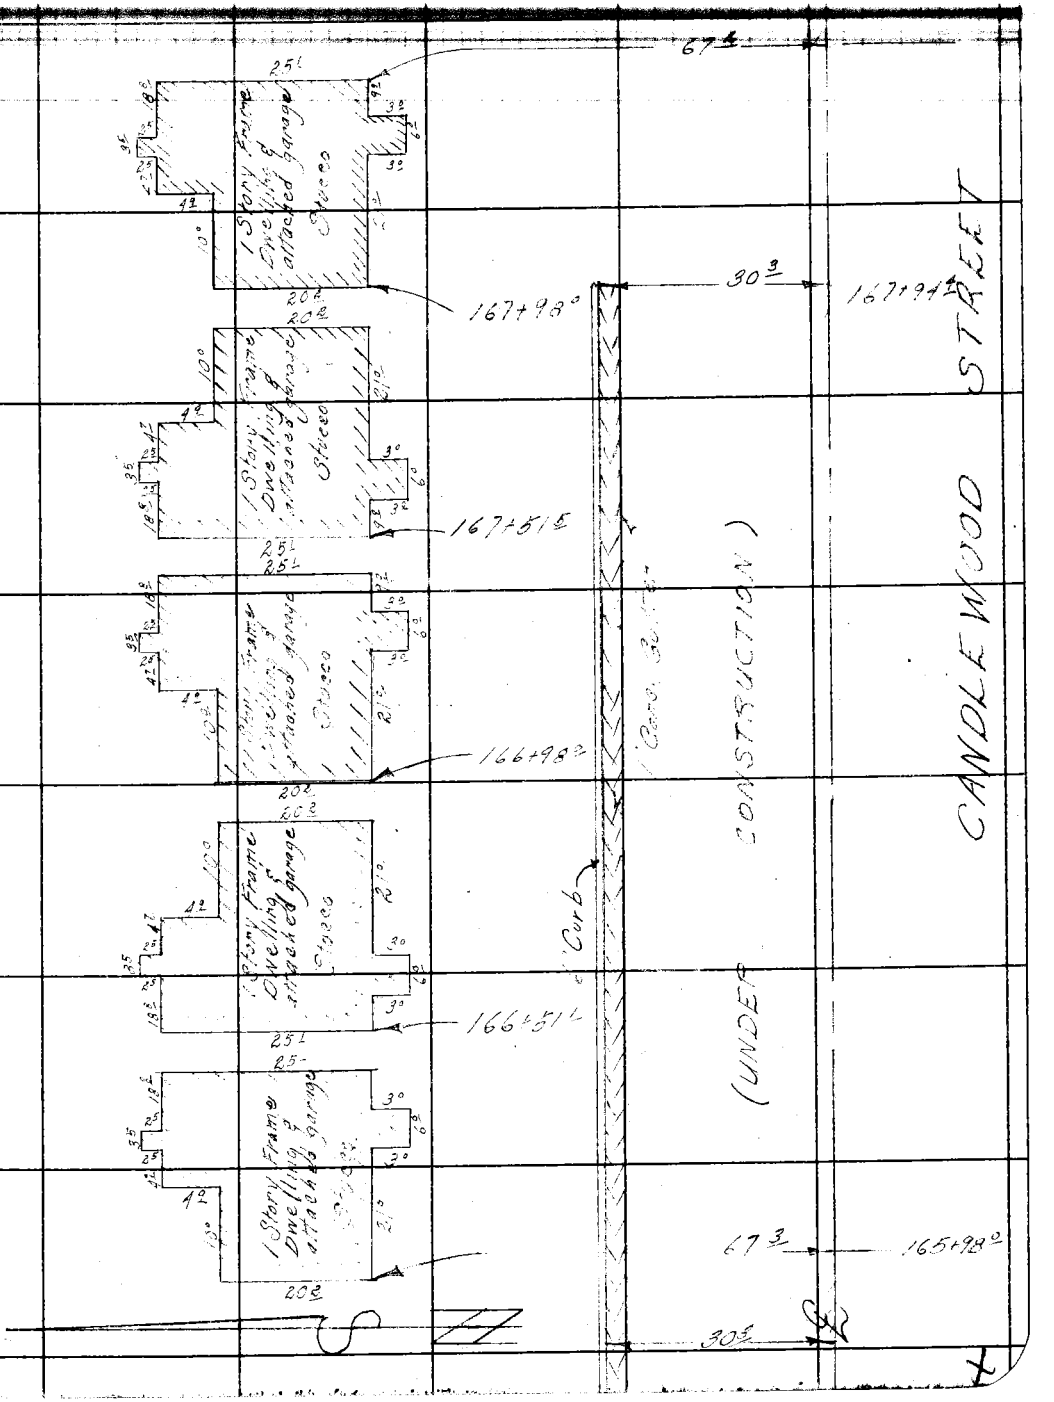

Note: Any Additions or Changes on This Sheet Must be Made or Circled in Red Ink With Date and Name of Person Making Change.

Do not extend notes this side of this line.

RETURN TO
LOS ANGELES COUNTY SURVEYOR
726 LOS ANGELES COUNTY
ENGINEERING BLDG.

76F3095 247 2-51

F. B. 1821 PG. 22

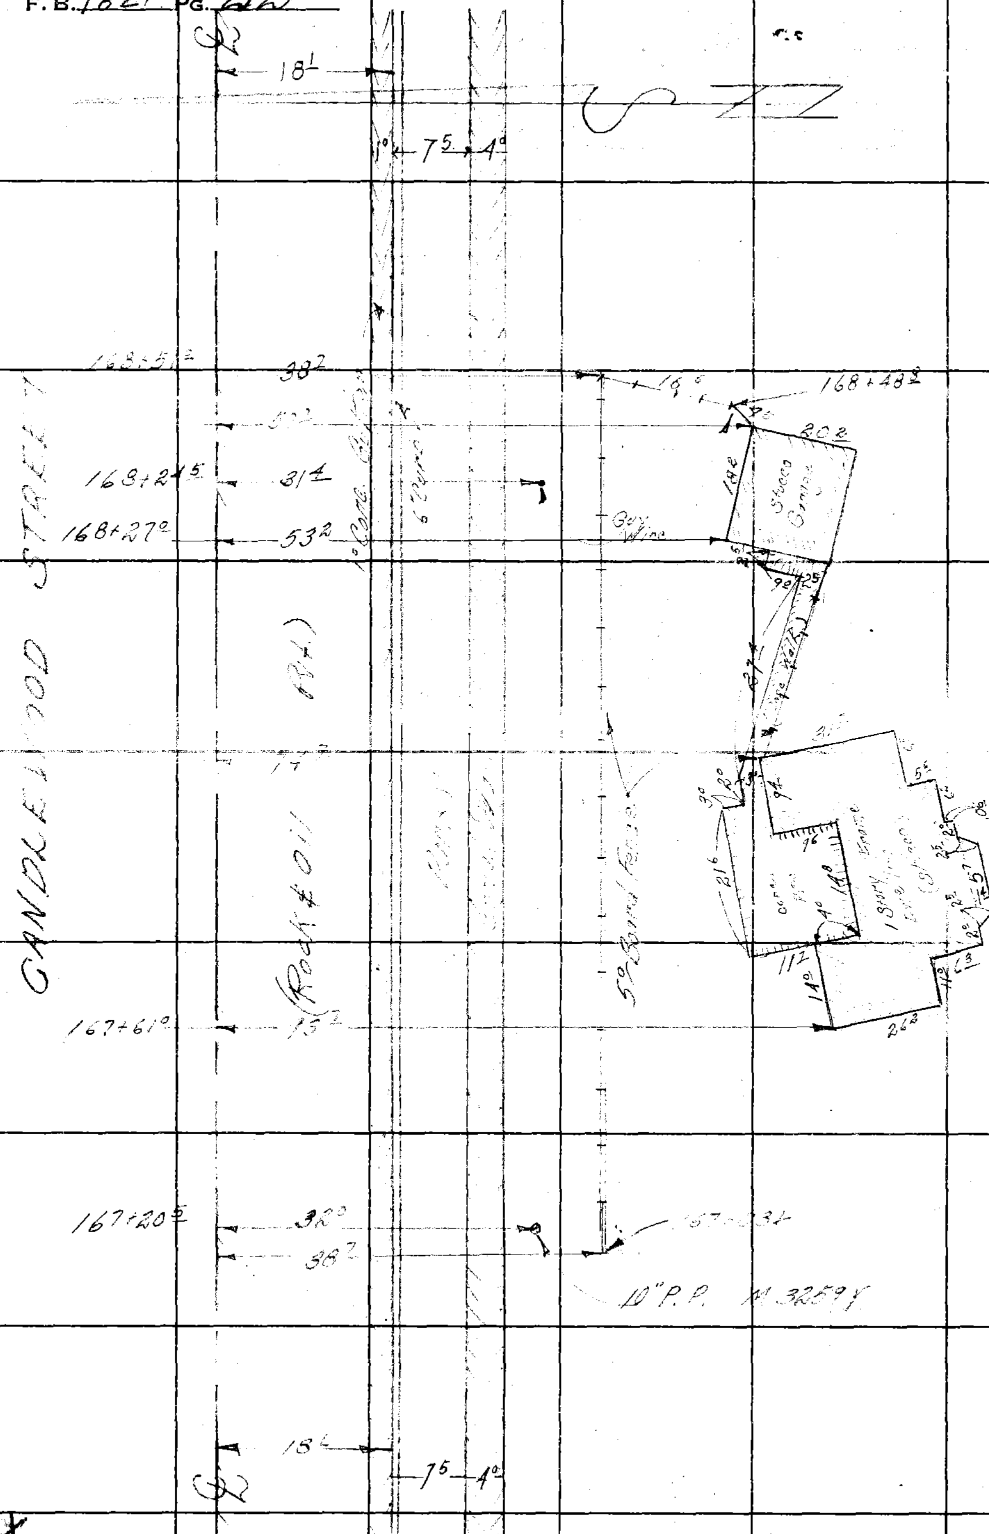

RETURN TO
LOS ANGELES COUNTY SURVEYOR
726 LOS ANGELES COUNTY
ENGINEERING BLDG.

Do not extend notes this side of this line.

Note: Any Additions or Changes on This Sheet Must be Made or Circled in Red Ink With Date and Name of Person Making Change.

Notes Ck'd by D. M. Finley
Map No. B-2397-3
Office Work
Checked D. M. Finley
Date

Survey of CANDLEWOOD ST.
W. O. 8643 Tape No. 102 St'd. 84 °F
Surveyed by R. J. MITCHELL
Notes J. A. VRCALOVICH Date 3-53
Indexed

F. B. 1827 Pg. 33

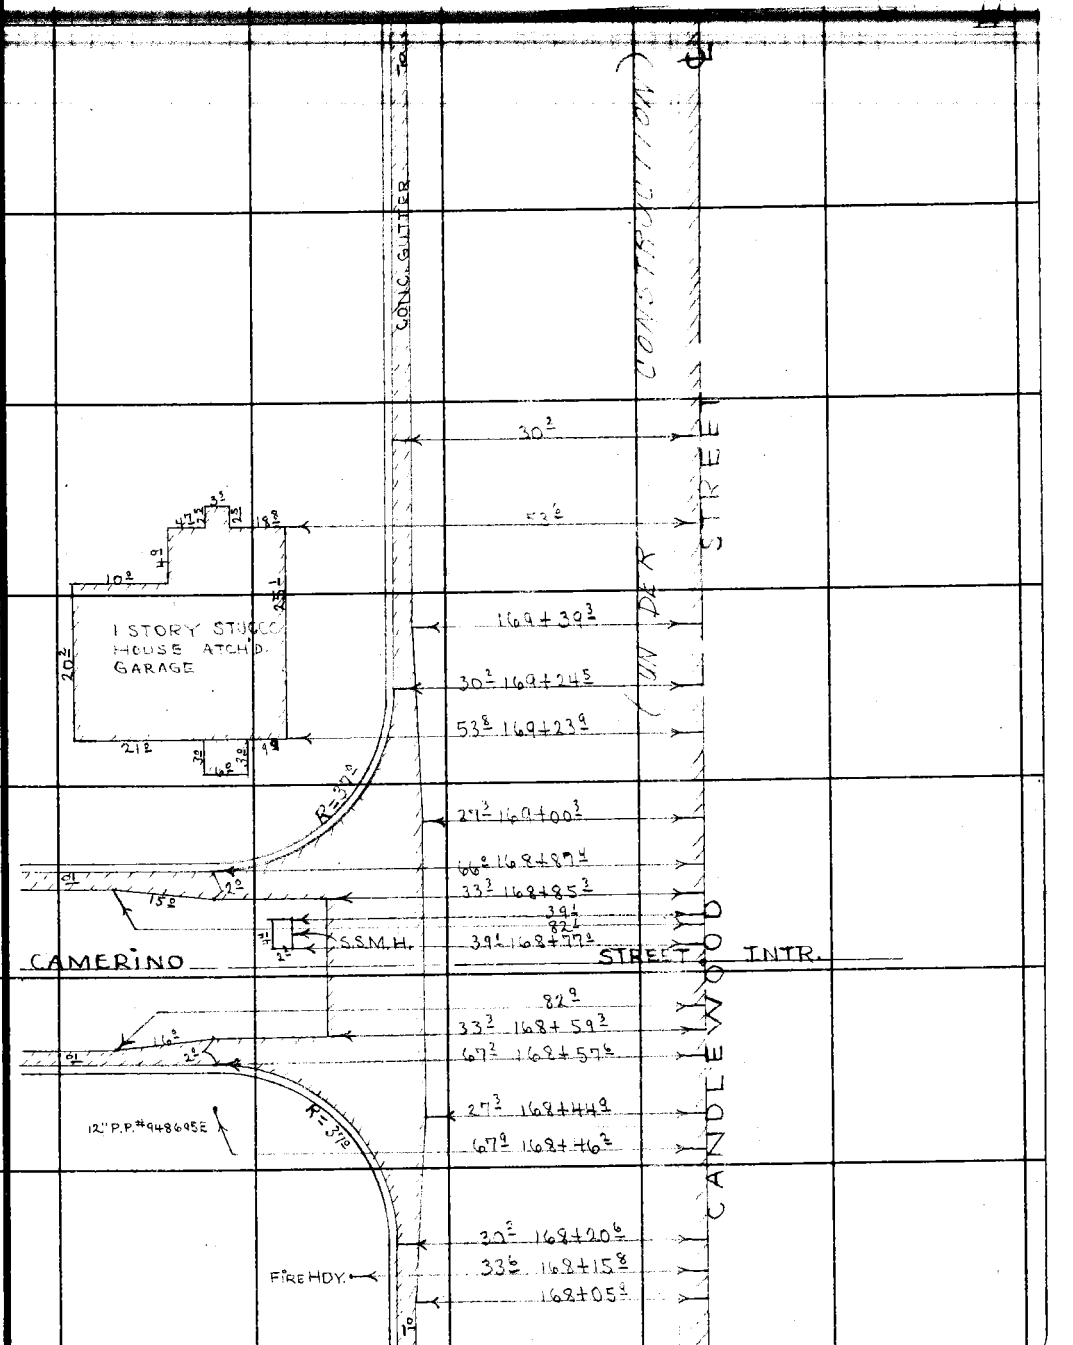

Note: Any Additions or Changes on This Sheet Must be Made or Circled in Red Ink With Date and Name of Person Making Change.

Do not extend notes this side of this line.

RETURN TO
LOS ANGELES COUNTY SURVEYOR
726 LOS ANGELES COUNTY
ENGINEERING BLDG.

76F309S 247 2-51

F. B. 1821 PG. 24

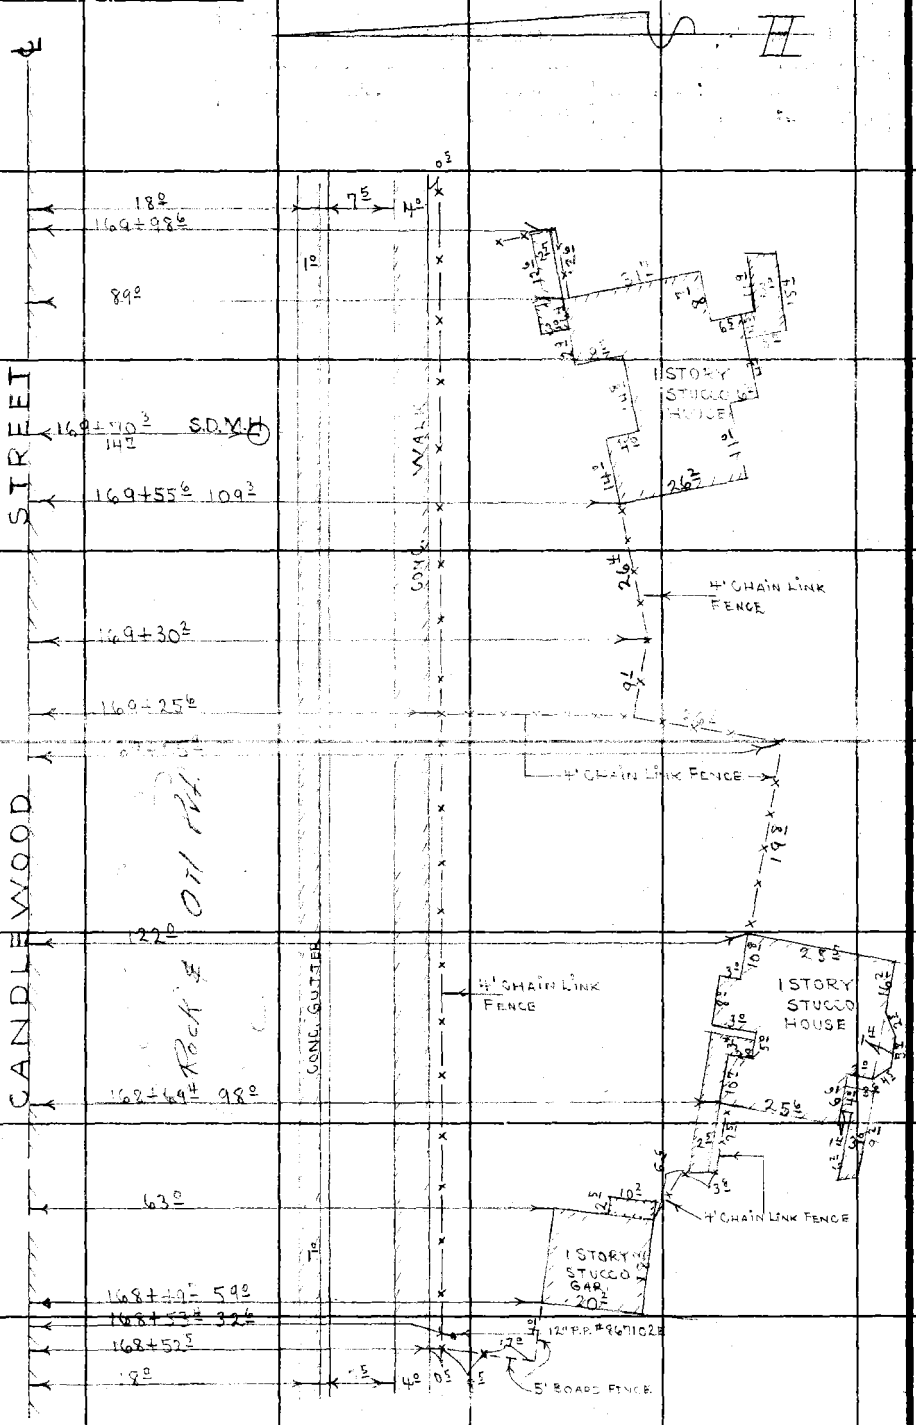

RETURN TO
LOS ANGELES COUNTY SURVEYOR
746 LOS ANGELES COUNTY
ENGINEERING BLDG.

Do not extend notes this side of this line.

Note: Any Additions or Changes on This Sheet Must be Made or Circled in Red Ink With Date and Name of Person Making Change.

Notes Ck'd by D. M. Finley
Map No. B-2397-3
Office Work
Checked D. M. Finley
Date

Survey of
W. O. Tape No. 102 St'd °F
Surveyed by R. J. MITCHELL
Notes Date
Indexed

F. B. Pg.

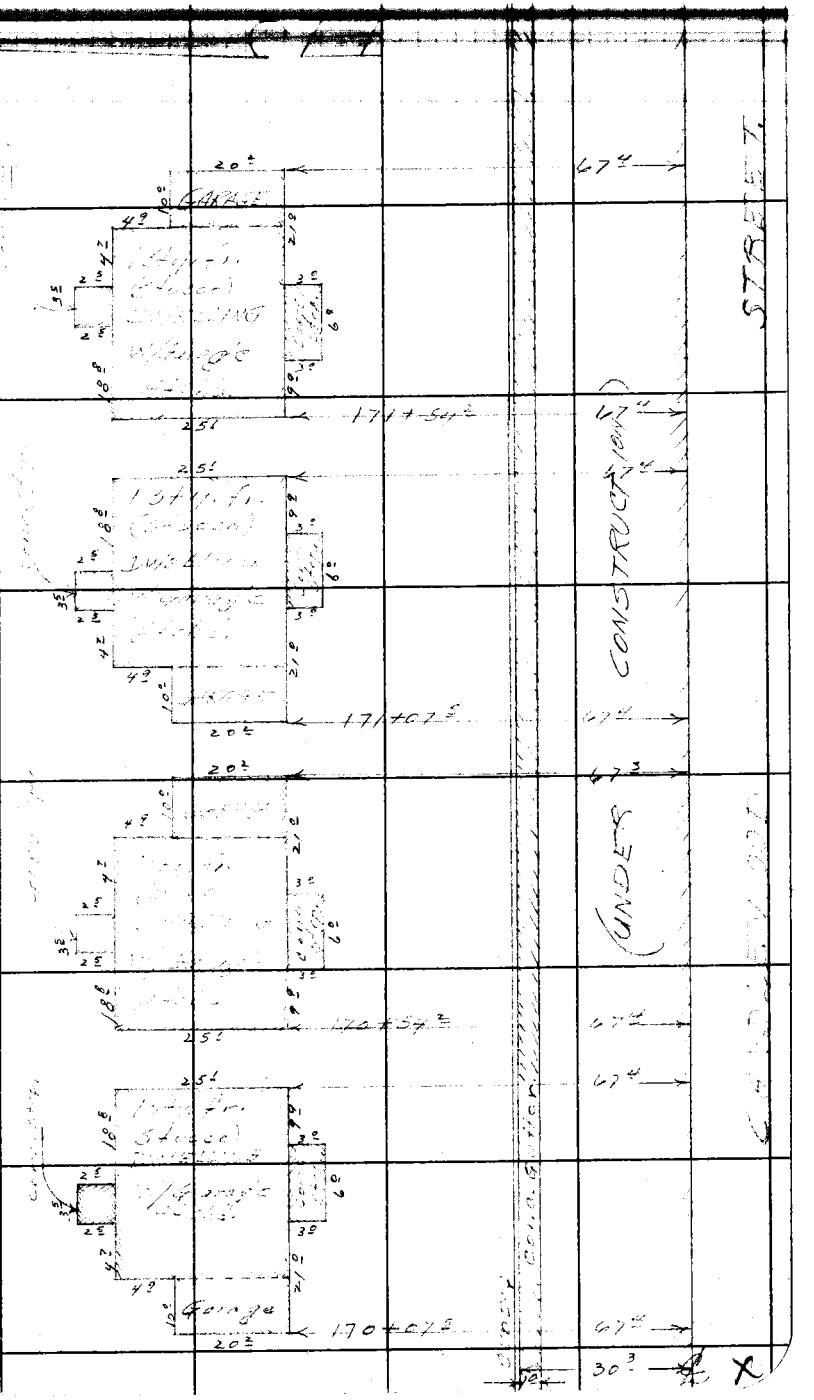

Note: Any Additions or Changes on This Sheet Must be Made or Circled in Red Ink With Date and Name of Person Making Change.

Do not extend notes this side of this line.

RETURN TO
LOS ANGELES COUNTY SURVEYOR
726 LOS ANGELES COUNTY
ENGINEERING BLDG.

76F3095 247 2-51

F. B. 1821 PG. 26

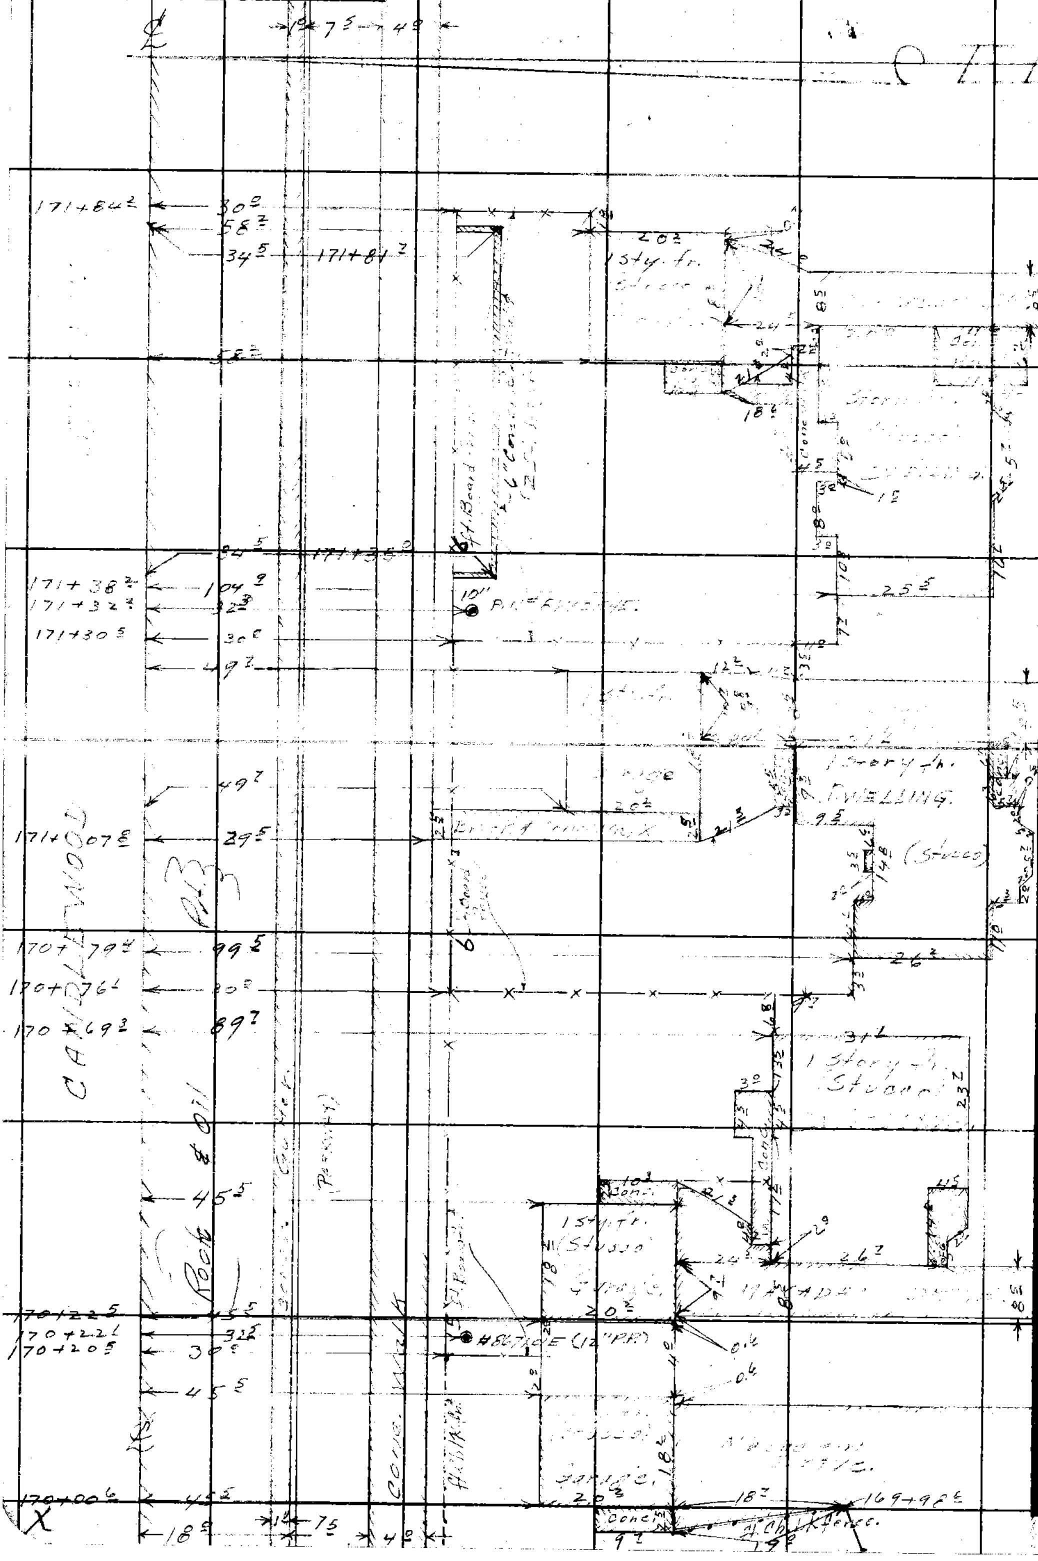

RETURN TO
LOS ANGELES COUNTY SURVEYOR
726 LOS ANGELES COUNTY
ENGINEERING BLDG.

Do not extend notes this side of this line.

Note: Any Additions or Changes on This Sheet Must be Made or Circled in Red Ink With Date and Name of Person Making Change.

76F309S 247 2-51

RETURN TO
LOS ANGELES COUNTY SURVEYOR
726 LOS ANGELES COUNTY
ENGINEERING BLDG.

Note: Any Additions or Changes on This Sheet Must be Made or Circled in Red Ink With Date and Name of Person Making Change.

Do not extend notes this side of this line.

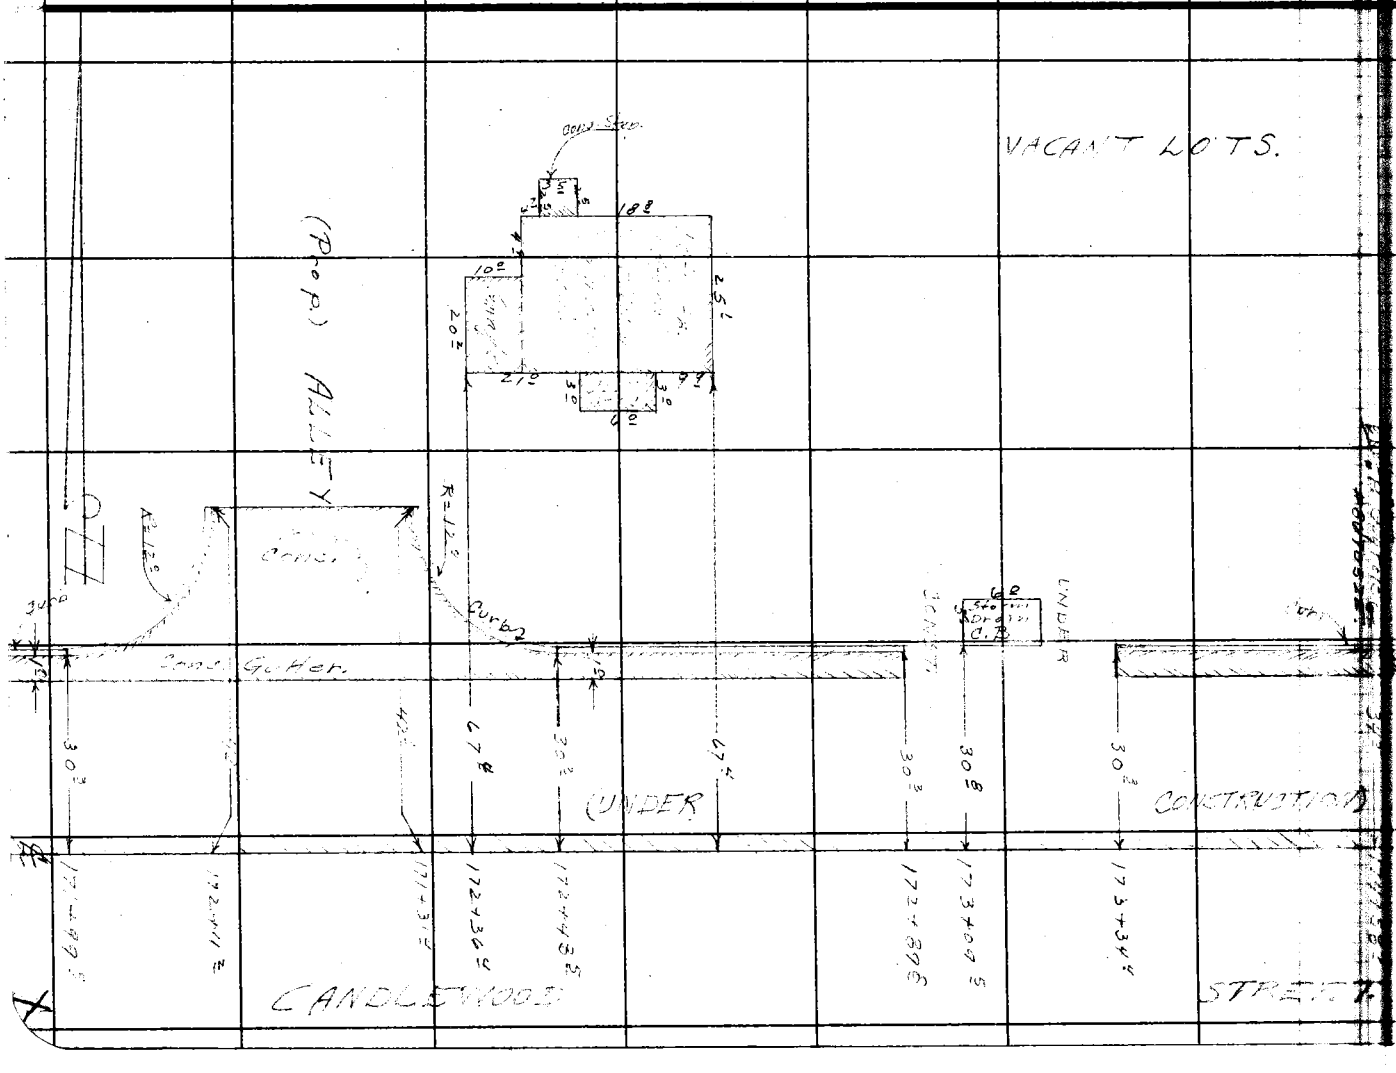

Notes Ck'd by D. M. Finley
Map No. B-2397-3
Office Work
Checked D. M. Finley
Date

Survey of
W. O. Tape No. St'd. °F
Surveyed by
Notes Date
Indexed

F. B. Pg.

F. B. 1821 PG. 28

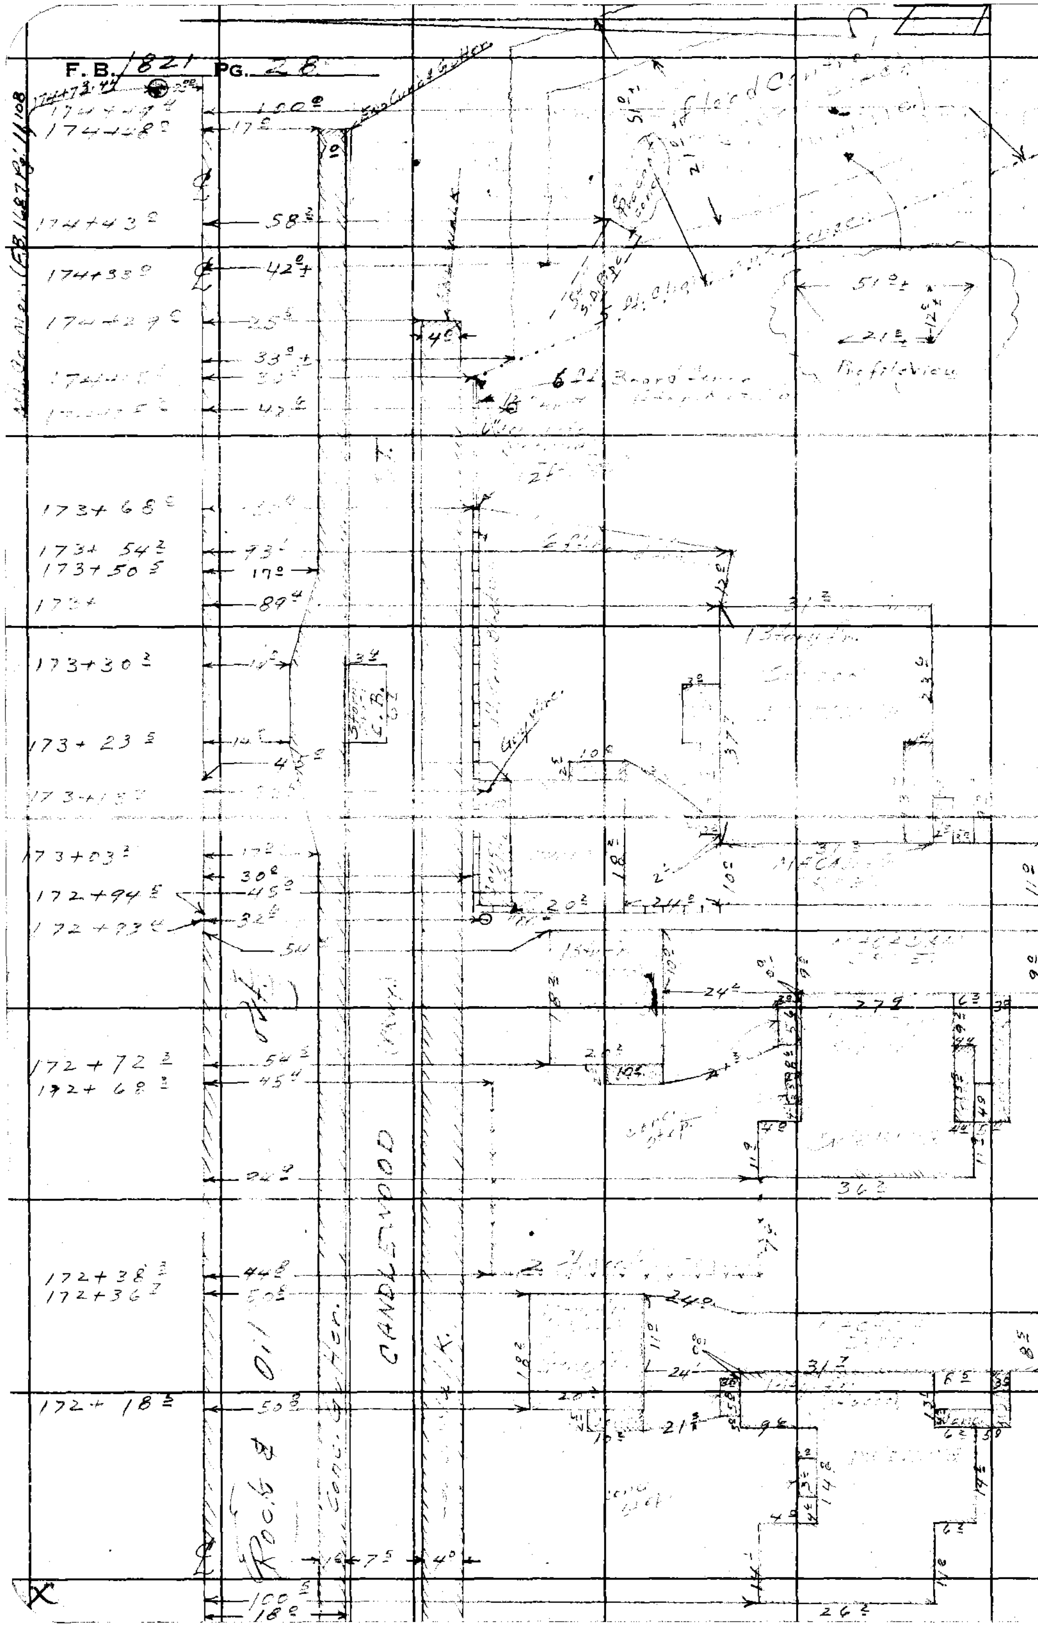

RETURN TO
LOS ANGELES COUNTY SURVEYOR
726 LOS ANGELES COUNTY
ENGINEERING BLDG.

Do not extend notes this side of this line.

Note: Any Additions or Changes on This Sheet Must be Made or Circled in Red Ink With Date and Name of Person Making Change.

Notes Ck'd by D. M. Finley
Map No. B-2397-3
Office Work
Checked D. M. Finley
Date

Survey of
W. O. Tape No. St'd. °F
Surveyed by R. J. MITCHELL
Notes R. J. MITCHELL Date
Indexed

F. B. Pg.

Note: Any Additions or Changes on This Sheet Must be Made or Circled in Red Ink With Date and Name of Person Making Change.

Do not extend notes this side of this line.

RETURN TO
LOS ANGELES COUNTY SURVEYOR
726 LOS ANGELES COUNTY
ENGINEERING BLDG.

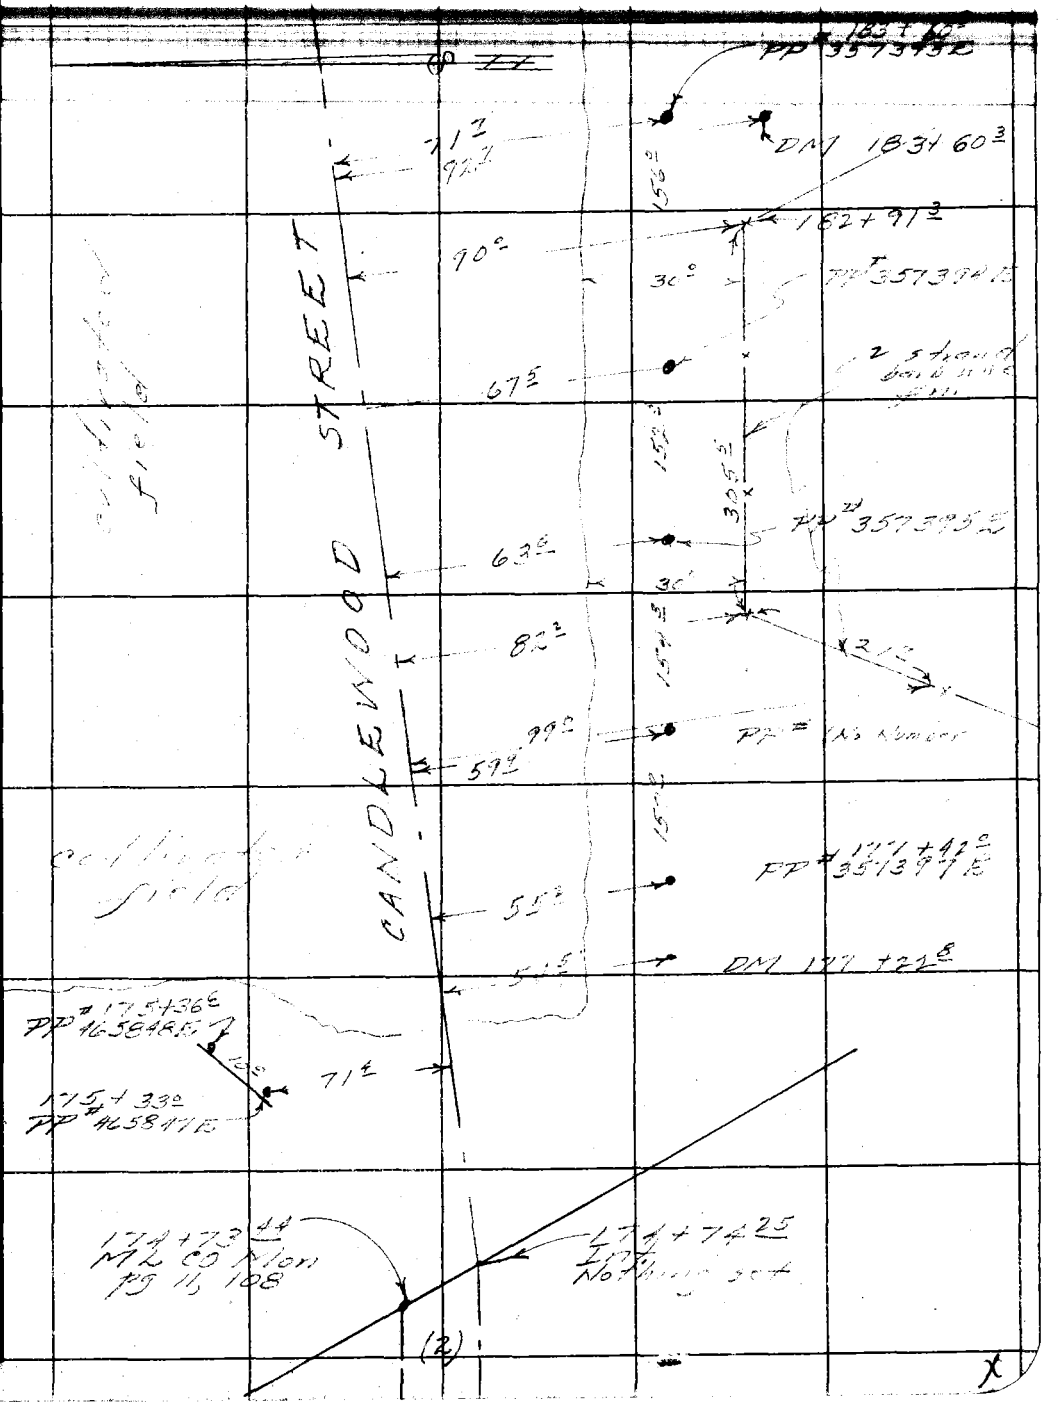

76F3095 247 2-51

F. B. 1821 PG. 30

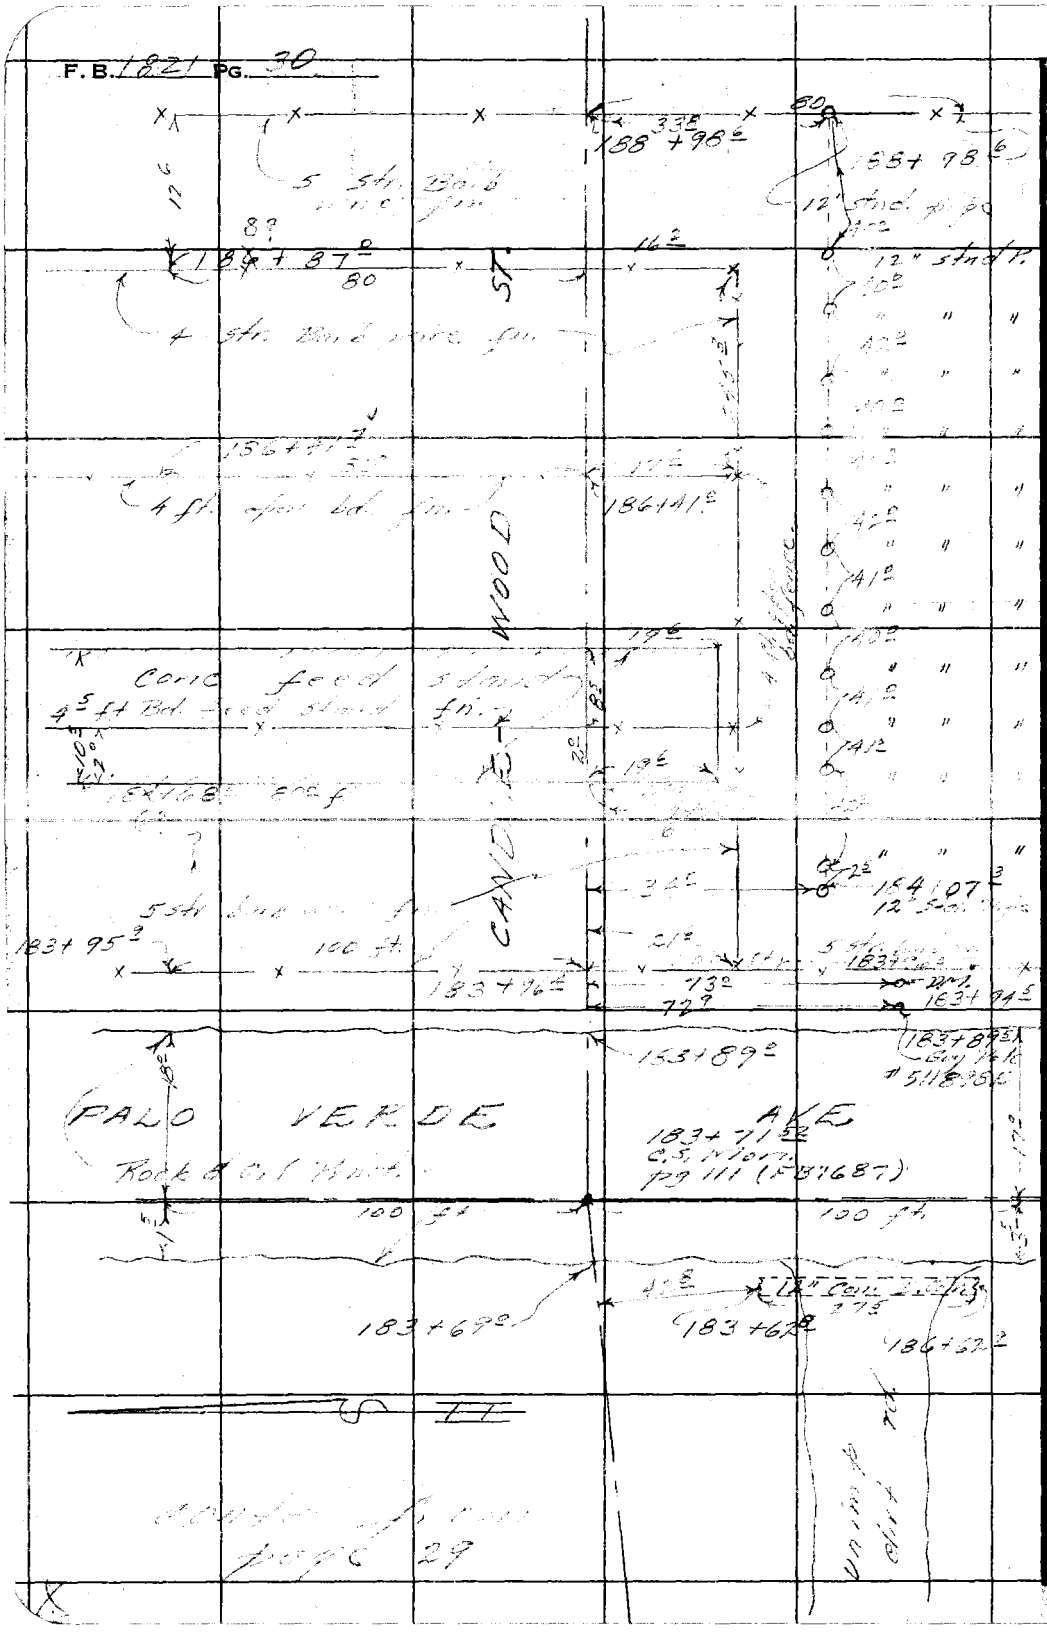

RETURN TO
LOS ANGELES COUNTY SURVEYOR
726 LOS ANGELES COUNTY
ENGINEERING BLDG.

Do not extend notes this side of this line.

Note: Any Additions or Changes on This Sheet Must be Made or Circled in Red Ink With Date and Name of Person Making Change.

Notes Ck'd by D. M. Finley
Map No. B-2397-2
Office Work
Checked D. M. Finley
Date

Survey of
W. O. Tape No. 102 St'd. 84 °F
Surveyed by R. J. MITCHELL
Notes R. J. MITCHELL Date
Indexed

F. B. PG.

Note: Any Additions or Changes on This Sheet Must be Made or Circled in Red Ink With Date and Name of Person Making Change.

Do not extend notes this side of this line.

RETURN TO
LOS ANGELES COUNTY SURVEYOR
726 LOS ANGELES COUNTY
ENGINEERING BLDG.

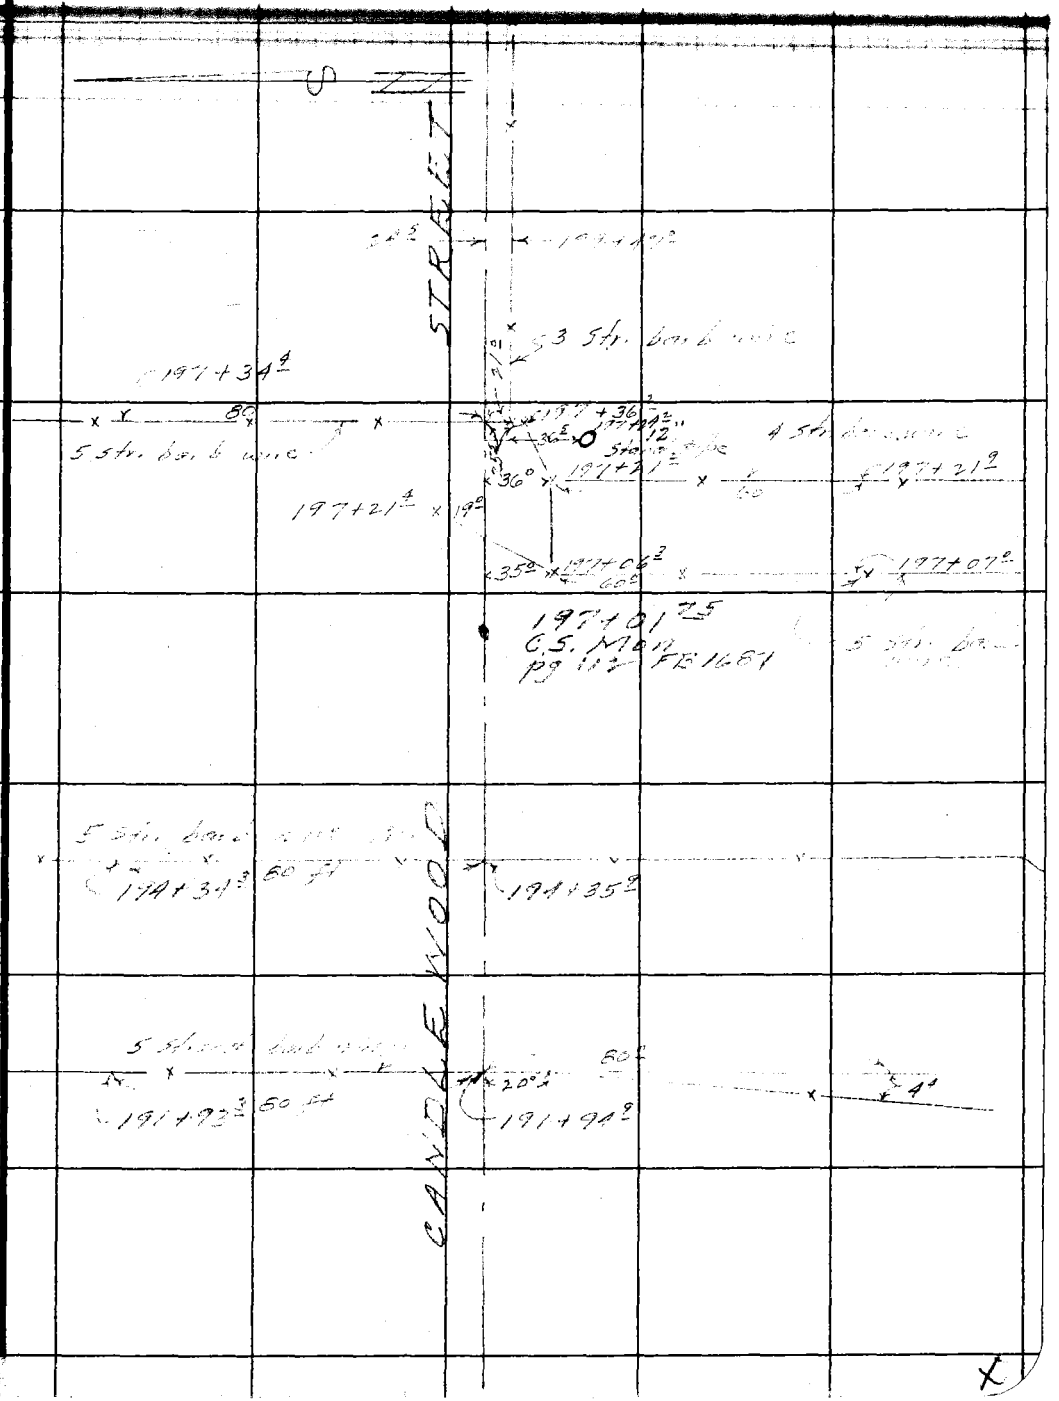

76F309S 247 2-51

F. B. 1821 PG. 32

RETURN TO
LOS ANGELES COUNTY SURVEYOR
726 LOS ANGELES COUNTY
ENGINEERING BLDG.

Do not extend notes this side of this line.

Note: Any Additions or Changes on This Sheet Must be Made or Circled In Red Ink With Date and Name of Person Making Change.

Notes Ck'd by D. M. Finley	Survey of Candlewood St.
Map No. B-2397-2	W. O. Tape No. 102 St'd. 84 °F
Office Work	Surveyed by R. J. MITCHELL
Checked D. M. Finley	Notes R. J. MITCHELL Date
Date	Indexed

F. B. Pg. 33

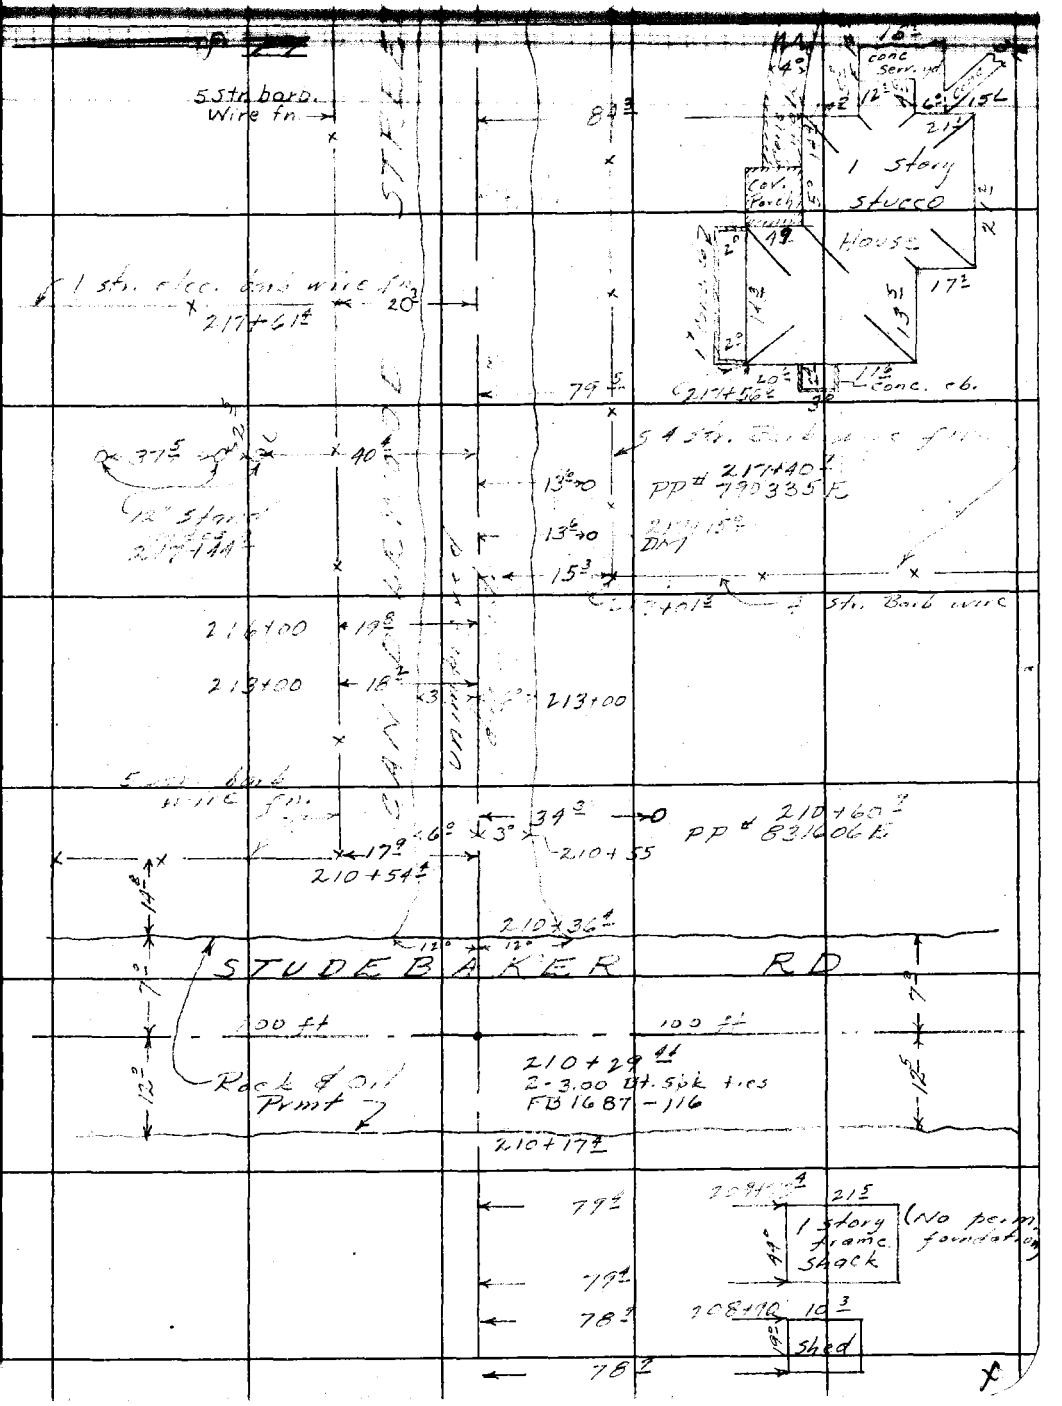

Note: Any Additions or Changes on This Sheet Must be Made or Circled in Red Ink With Date and Name of Person Making Change.

Do not extend notes this side of this line.

RETURN TO
LOS ANGELES COUNTY SURVEYOR
726 LOS ANGELES COUNTY
ENGINEERING BLDG.

76F3095 247 2-51

F. B. 1671 PG. 34

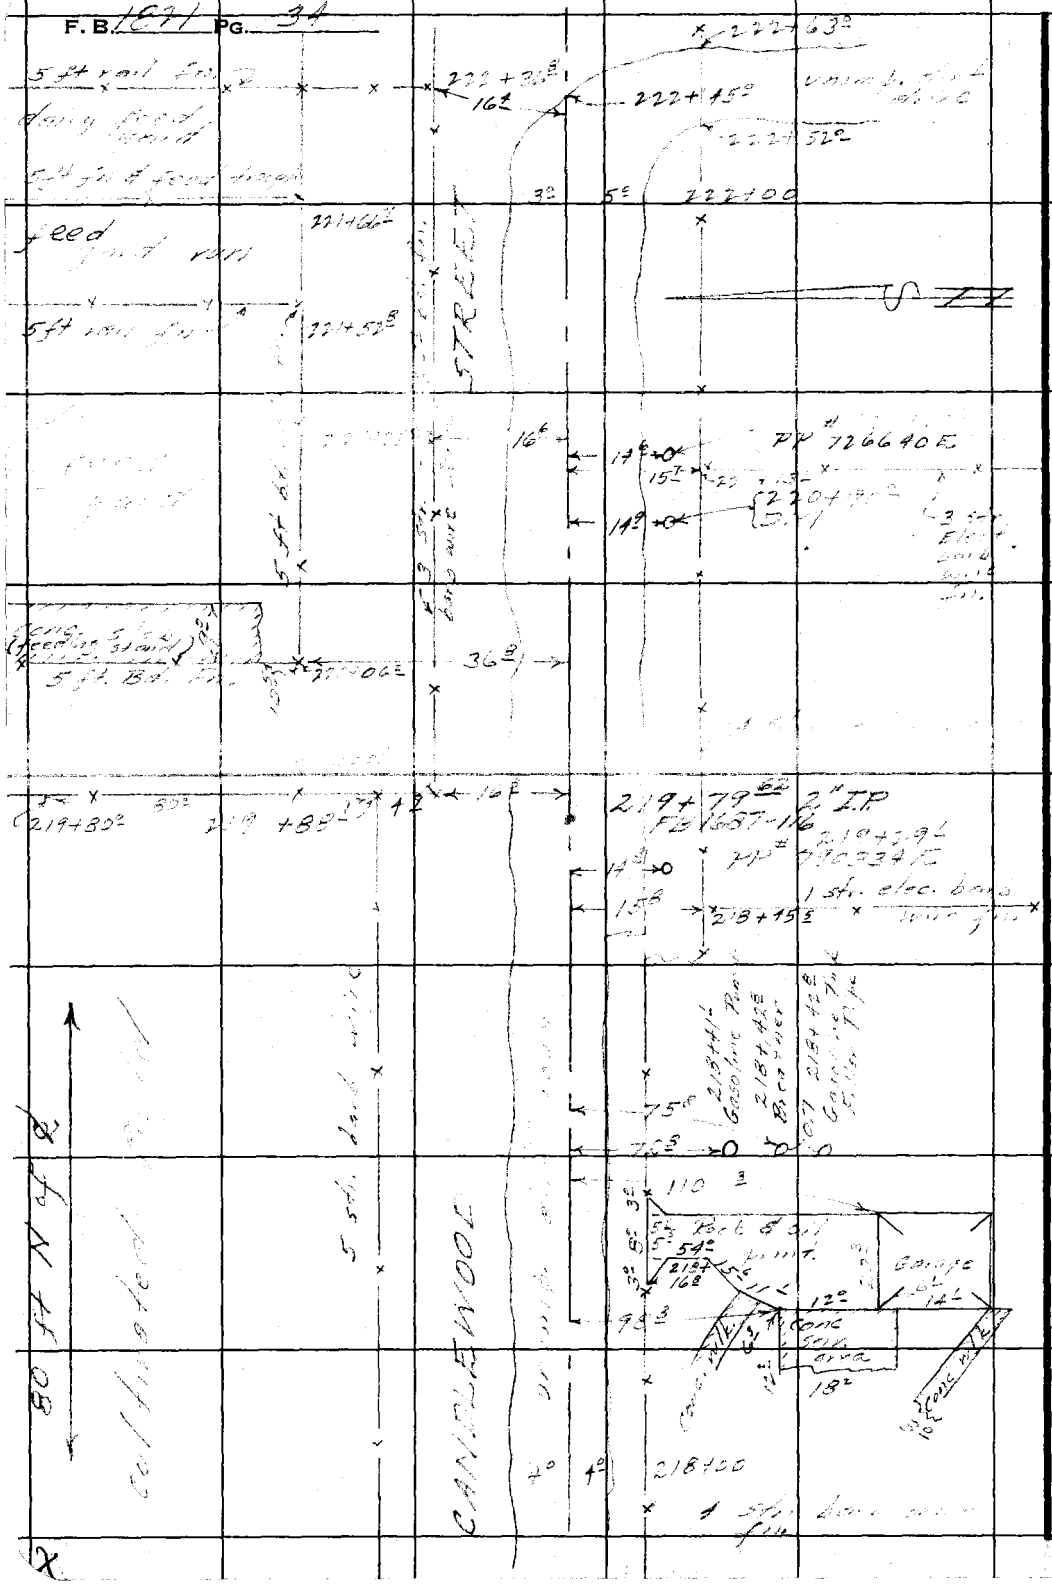

RETURN TO
LOS ANGELES COUNTY SURVEYOR
726 LOS ANGELES COUNTY
ENGINEERING BLDG.

Do not extend notes this side of this line.

Note: Any Additions or Changes on This Sheet Must be Made or Circled in Red Ink With Date and Name of Person Making Change.

Notes Ck'd by D. M. Finley
Map No. B-2397-2
Office Work
Checked D. M. Finley
Date APR 54

Survey of [illegible]
W. O. [illegible] Tape No. 102 St'd. 84 °F
Surveyed by R. J. MITCHELL
Notes R. J. MITCHELL Date 5-1953
Indexed [illegible]

F. B. 184 PG. 35

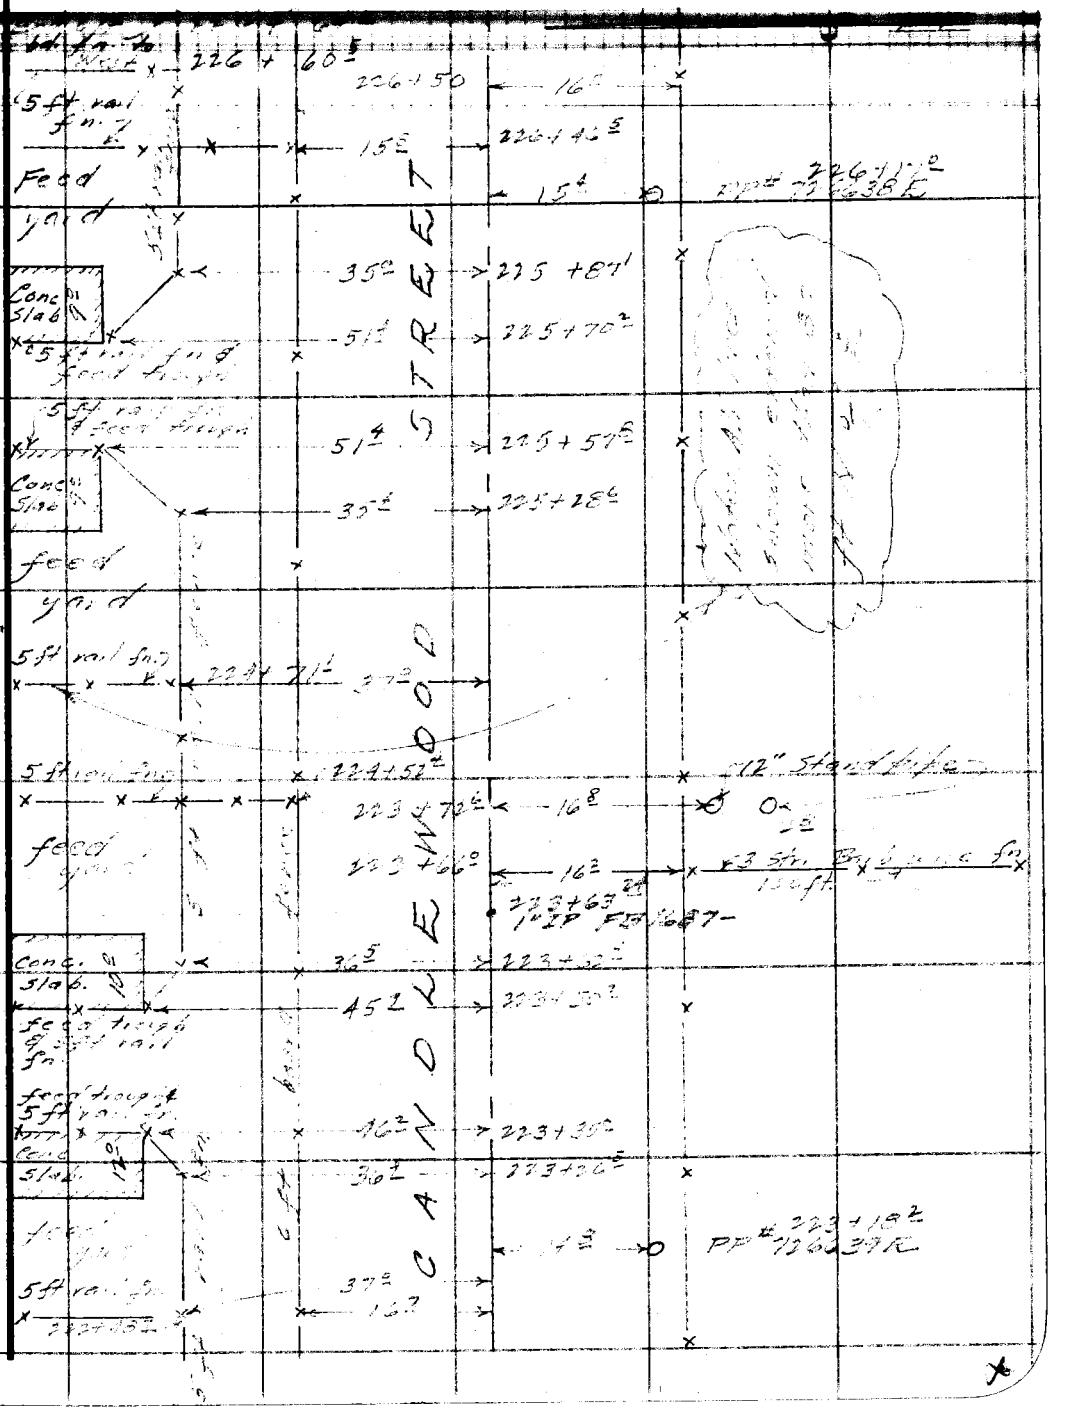

Note: Any Additions or Changes on This Sheet Must be Made or Circled in Red Ink With Date and Name of Person Making Change.

Do not extend notes this side of this line.

RETURN TO
LOS ANGELES COUNTY SURVEYOR
726 LOS ANGELES COUNTY
ENGINEERING BLDG.

76F3098 247 10M 1-49

F. B. 1821 PG. 36

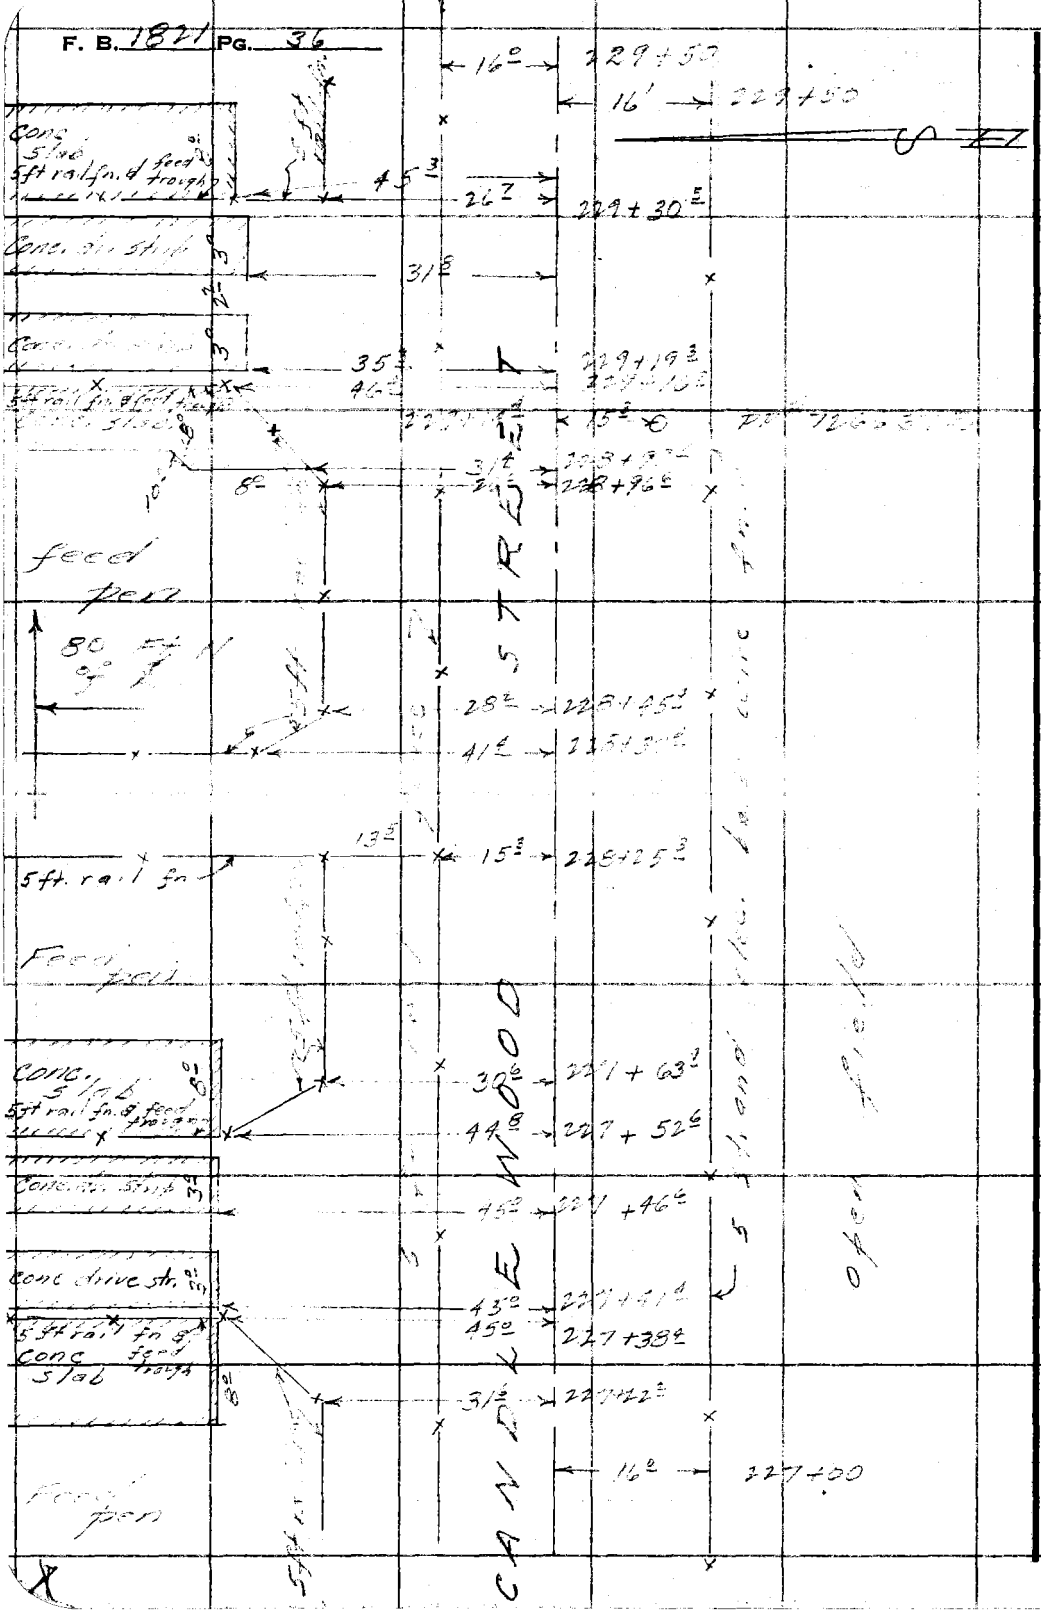

RETURN TO
LOS ANGELES COUNTY SURVEYOR
726 LOS ANGELES COUNTY
ENGINEERING BLDG.

Do not extend notes this side of this line.

Note: Any Additions or Changes on This Sheet Must be Made or Circled in Red Ink With Date and Name of Person Making Change.

Notes Ck'd by D. M. Finley
Map No. B-2397-2
Office Work
Checked D. M. Finley
Date APR '54

Survey of
W. O. 5642 Tape No. 102 Std. 84 °F
Surveyed by R. J. MITCHELL
Notes R. J. MITCHELL Date 9-1953
Indexed R. C. Johnson

F. B. 1597 Pg. 3

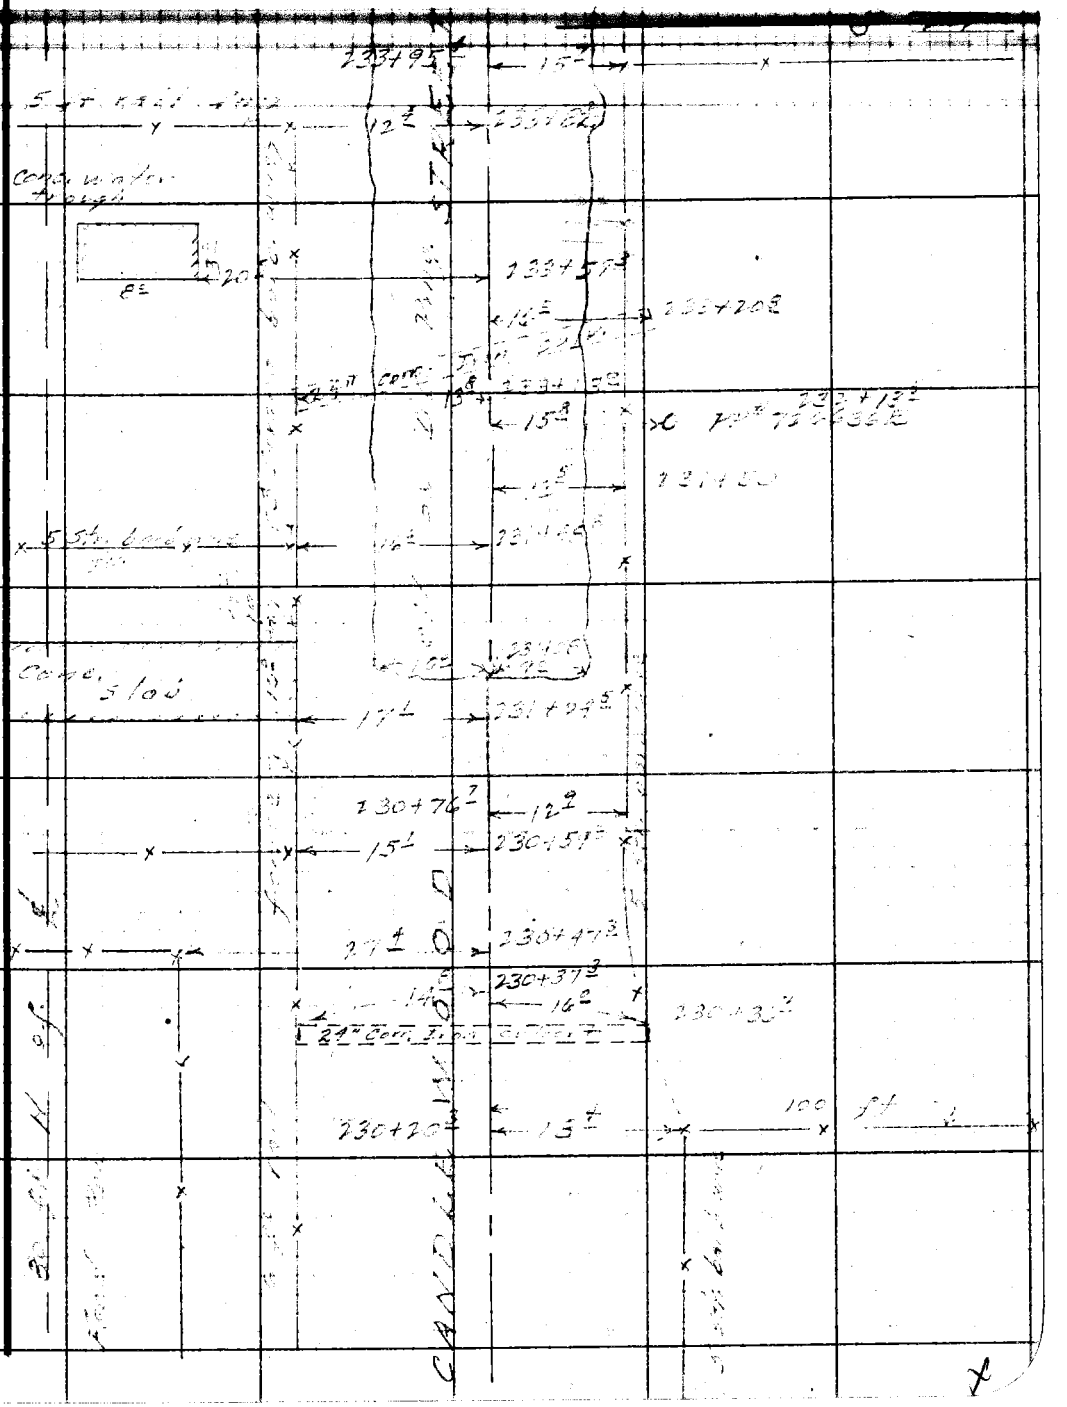

Note: Any Additions or Changes on This Sheet Must be Made or Circled in Red Ink With Date and Name of Person Making Change.

Do not extend notes this side of this line.

RETURN TO
LOS ANGELES COUNTY SURVEYOR
726 LOS ANGELES COUNTY
ENGINEERING BLDG.

76F3095 247 10M 1-49

F. B. 1821 PG. 38

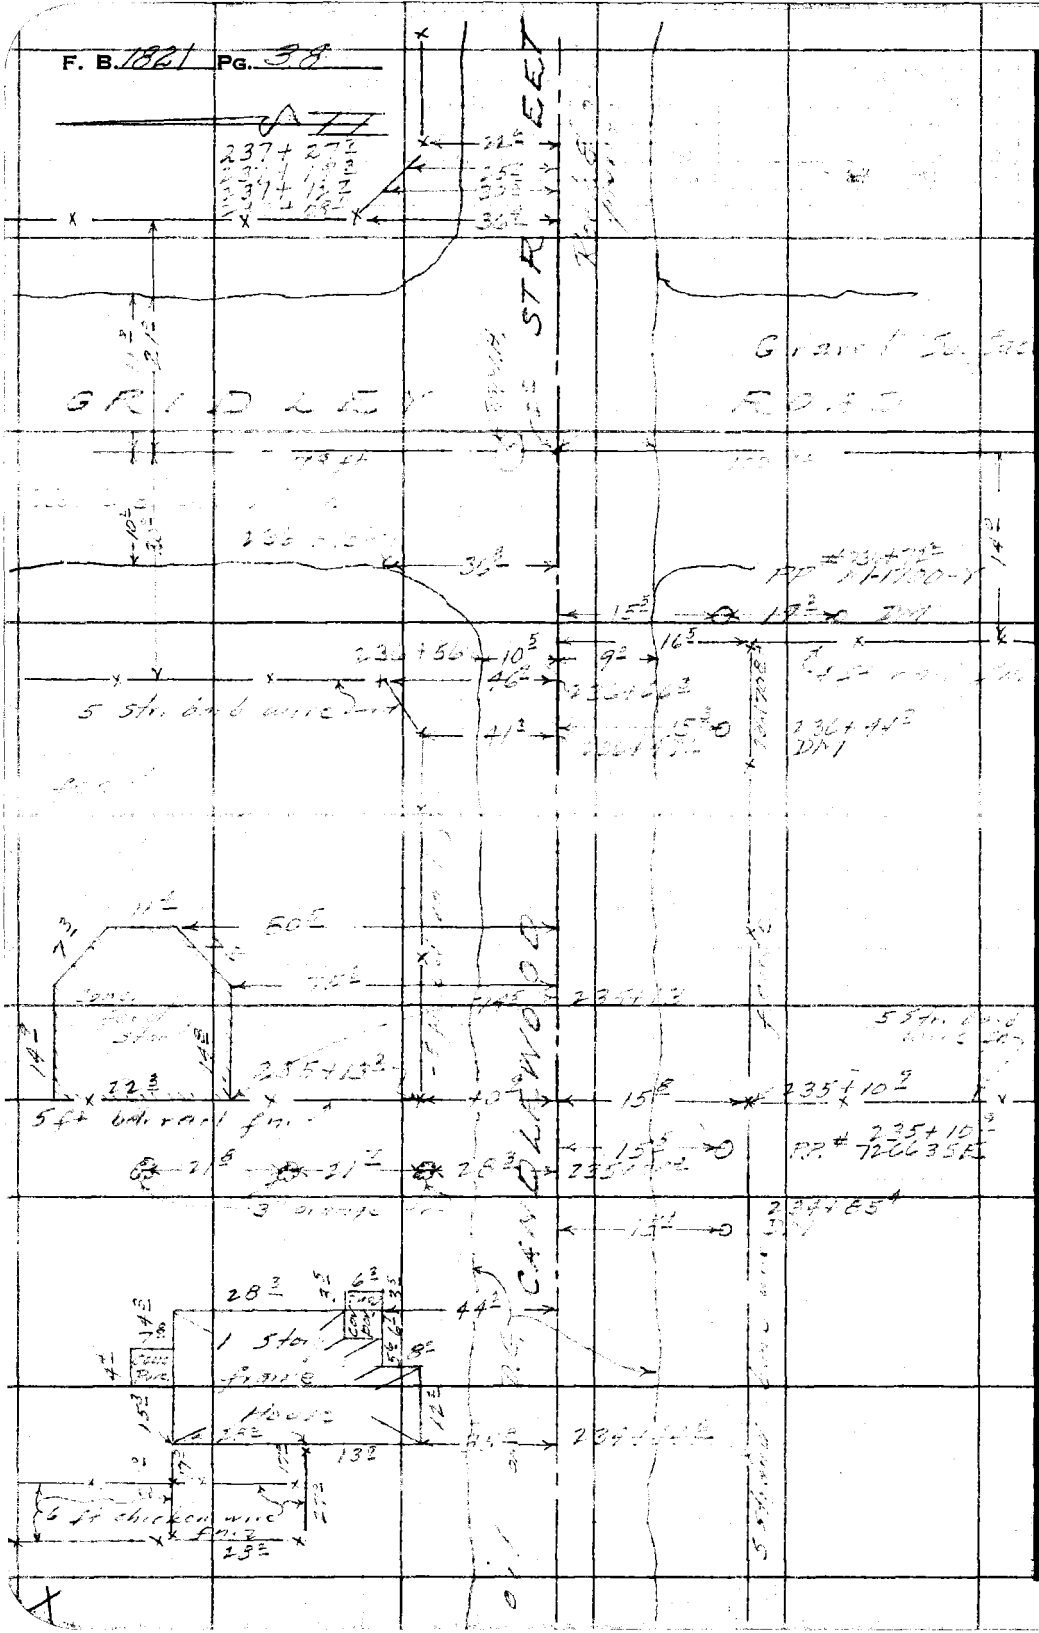

RETURN TO
LOS ANGELES COUNTY SURVEYOR
726 LOS ANGELES COUNTY
ENGINEERING BLDG.

Do not extend notes this side of this line.

Note: Any Additions or Changes on This Sheet Must be Made or Circled in Red Ink With Date and Name of Person Making Change.

Notes Ck'd by D. M. Finley
Map No. B-2397-2
Office Work
Checked D. M. Finley
Date

Survey of Candlewood St.
W. O. 2618 Tape No. 126 St'd. 84 °F
Surveyed by R. J. MITCHELL
Notes R. J. MITCHELL Date
Indexed

F. B. Pg. 20

Note: Any Additions or Changes on This Sheet Must be Made or Circled in Red Ink With Date and Name of Person Making Change.

Do not extend notes this side of this line.

RETURN TO
LOS ANGELES COUNTY SURVEYOR
726 LOS ANGELES COUNTY
ENGINEERING BLDG.

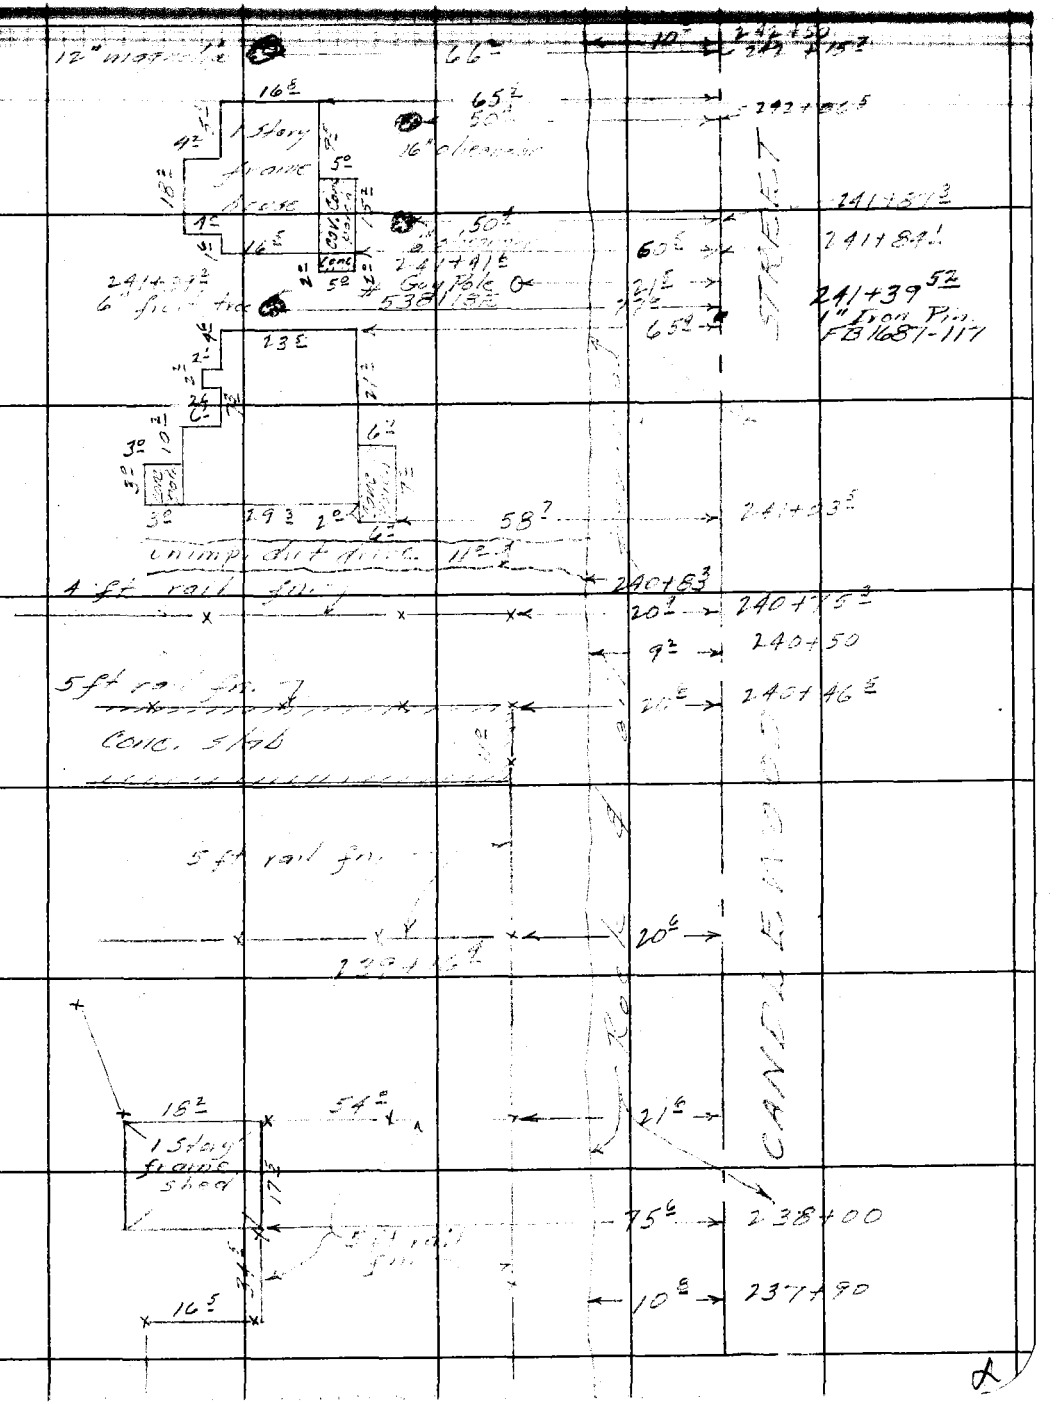

76F3095 247 2-51

F. B. 1861 PG. 40

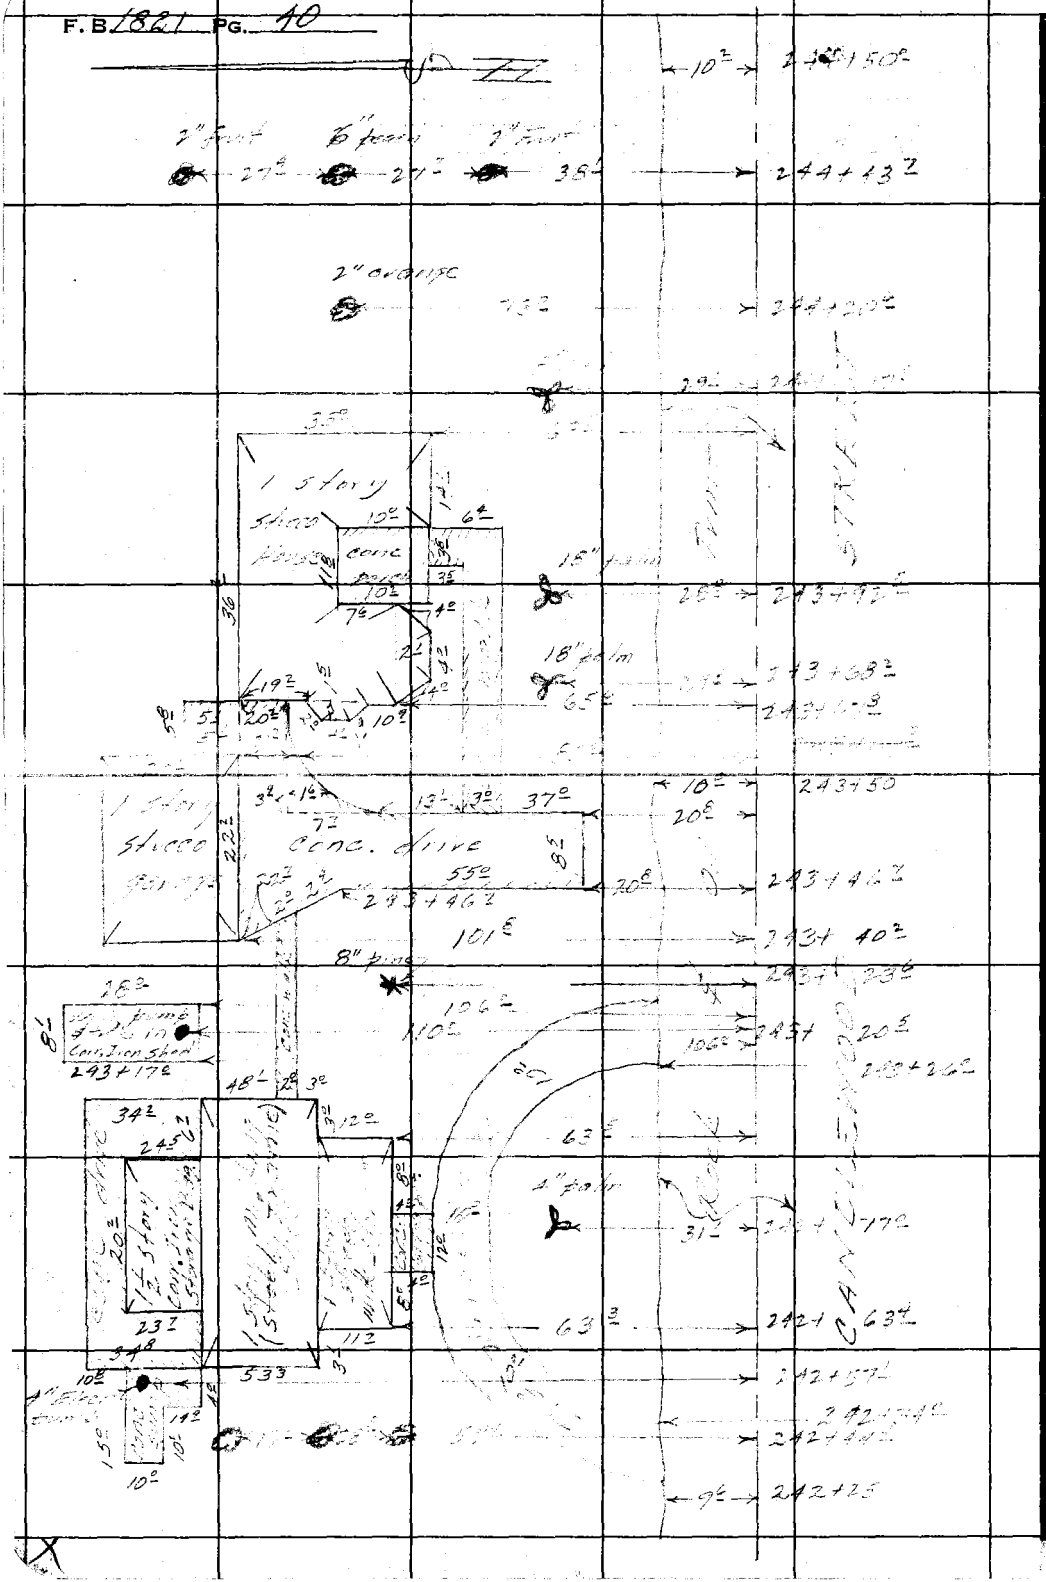

RETURN TO
LOS ANGELES COUNTY SURVEYOR
726 LOS ANGELES COUNTY
ENGINEERING BLDG.

Do not extend notes this side of this line.

Note: Any Additions or Changes on This Sheet Must be Made or Circled in Red Ink With Date and Name of Person Making Change.

Notes Ck'd by D. M. Finley
Map No. B-2399-2
Office Work
Checked D. M. Finley
Date

Survey of CANDLEWOOD ST.
W. O. 8643 Tape No. 102 St'd. 84 °F
Surveyed by R. J. [illegible]
Notes [illegible] Date [illegible]
Indexed [illegible]

F. B. [illegible] PG. 41

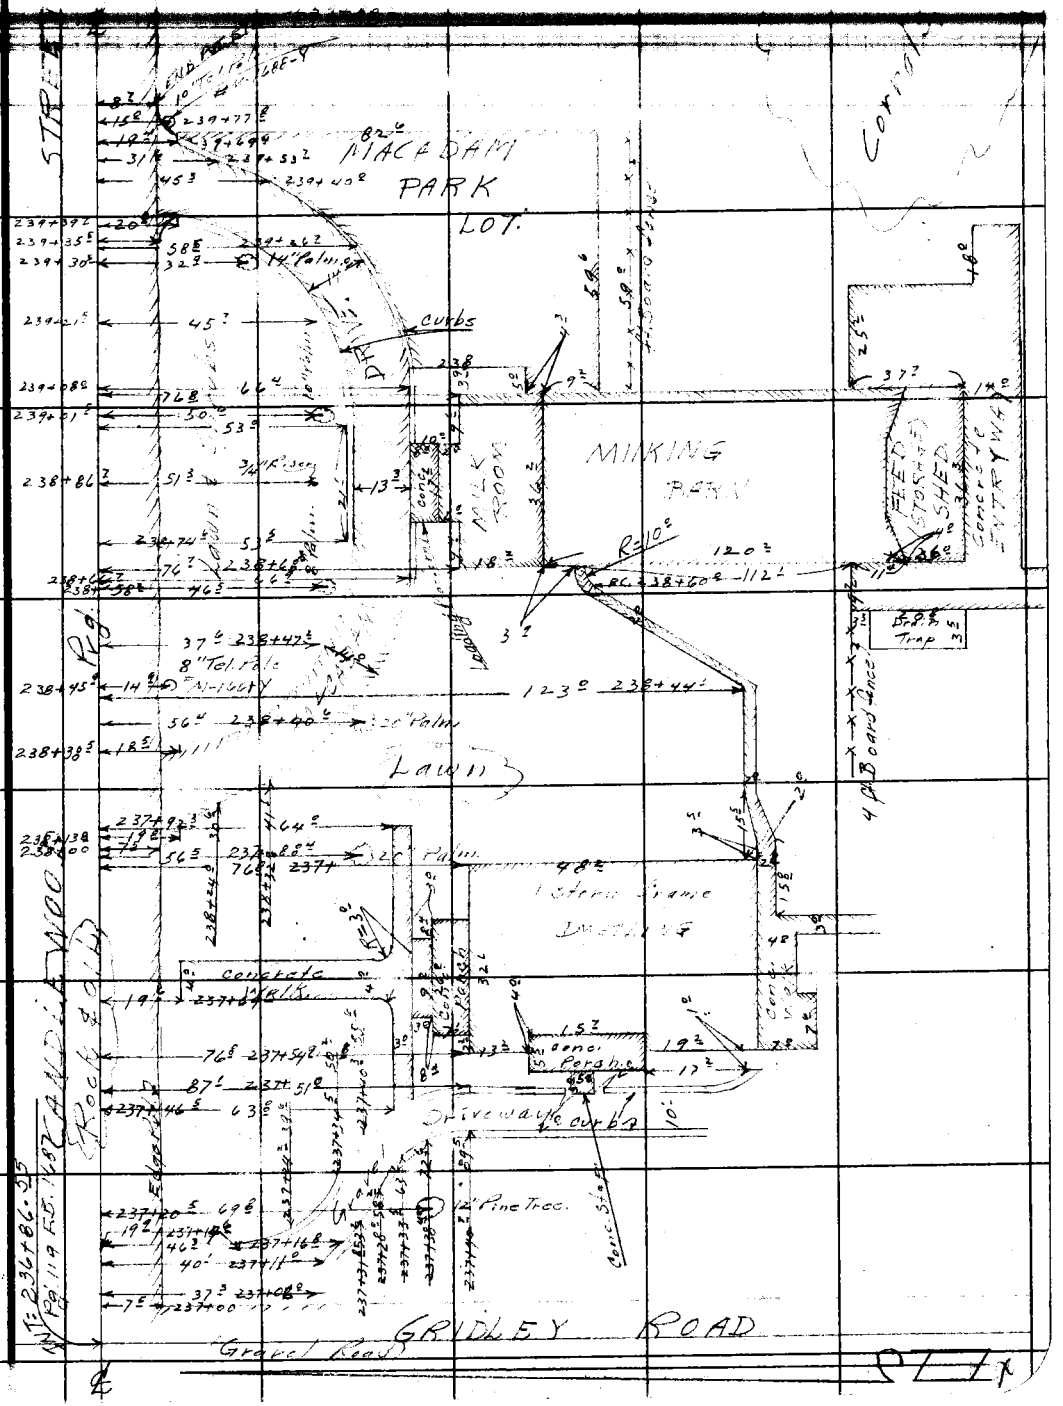

Note: Any Additions or Changes on This Sheet Must be Made or Circled in Red Ink With Date and Name of Person Making Change.

Do not extend notes this side of this line.

RETURN TO
LOS ANGELES COUNTY SURVEYOR
726 LOS ANGELES COUNTY
ENGINEERING BLDG.

76F3095 247 2-51

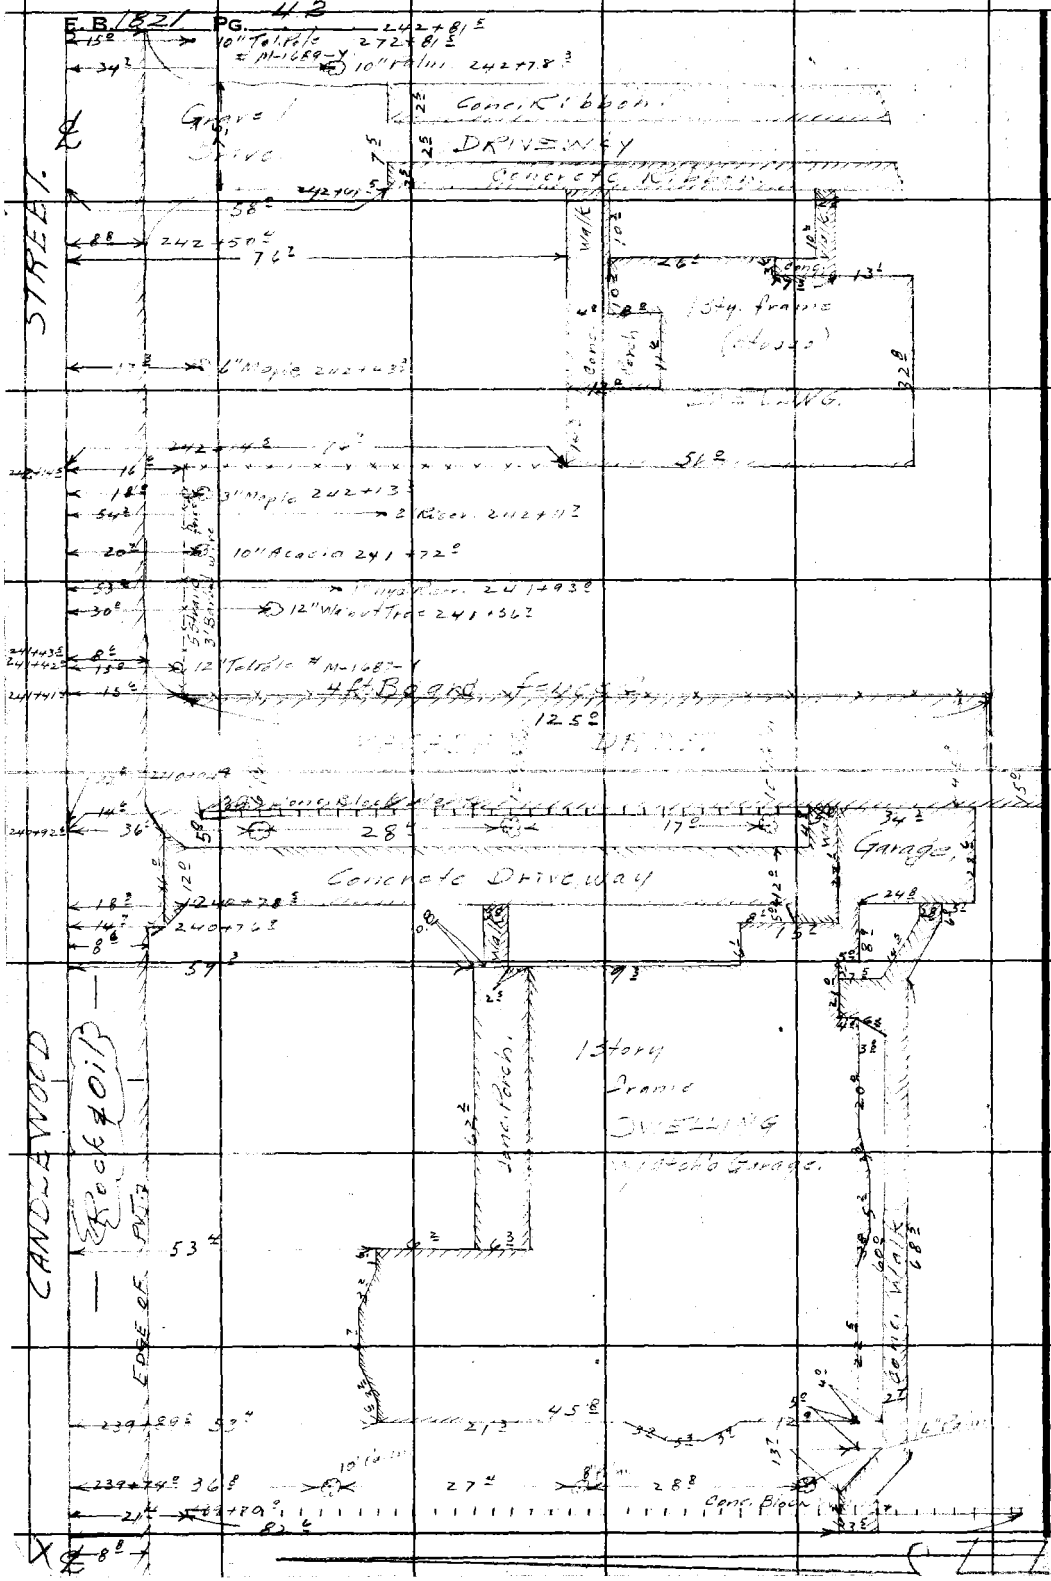

RETURN TO
LOS ANGELES COUNTY SURVEYOR
726 LOS ANGELES COUNTY
ENGINEERING BLDG.

Do not extend notes this side of this line.

Note: Any Additions or Changes on This Sheet Must be Made or Circled in Red Ink With Date and Name of Person Making Change.

Notes Ck'd by D. M. Finley	Survey of Candlewood St	F. B. [illegible] PG. [illegible]
Map No. B-2397-2	W. ⊙ [illegible] Tape No. 102 St'd. [illegible] °F	
Office Work	Surveyed by [illegible]	
Checked D. M. Finley	Notes [illegible] Date [illegible]	
Date	Indexed	

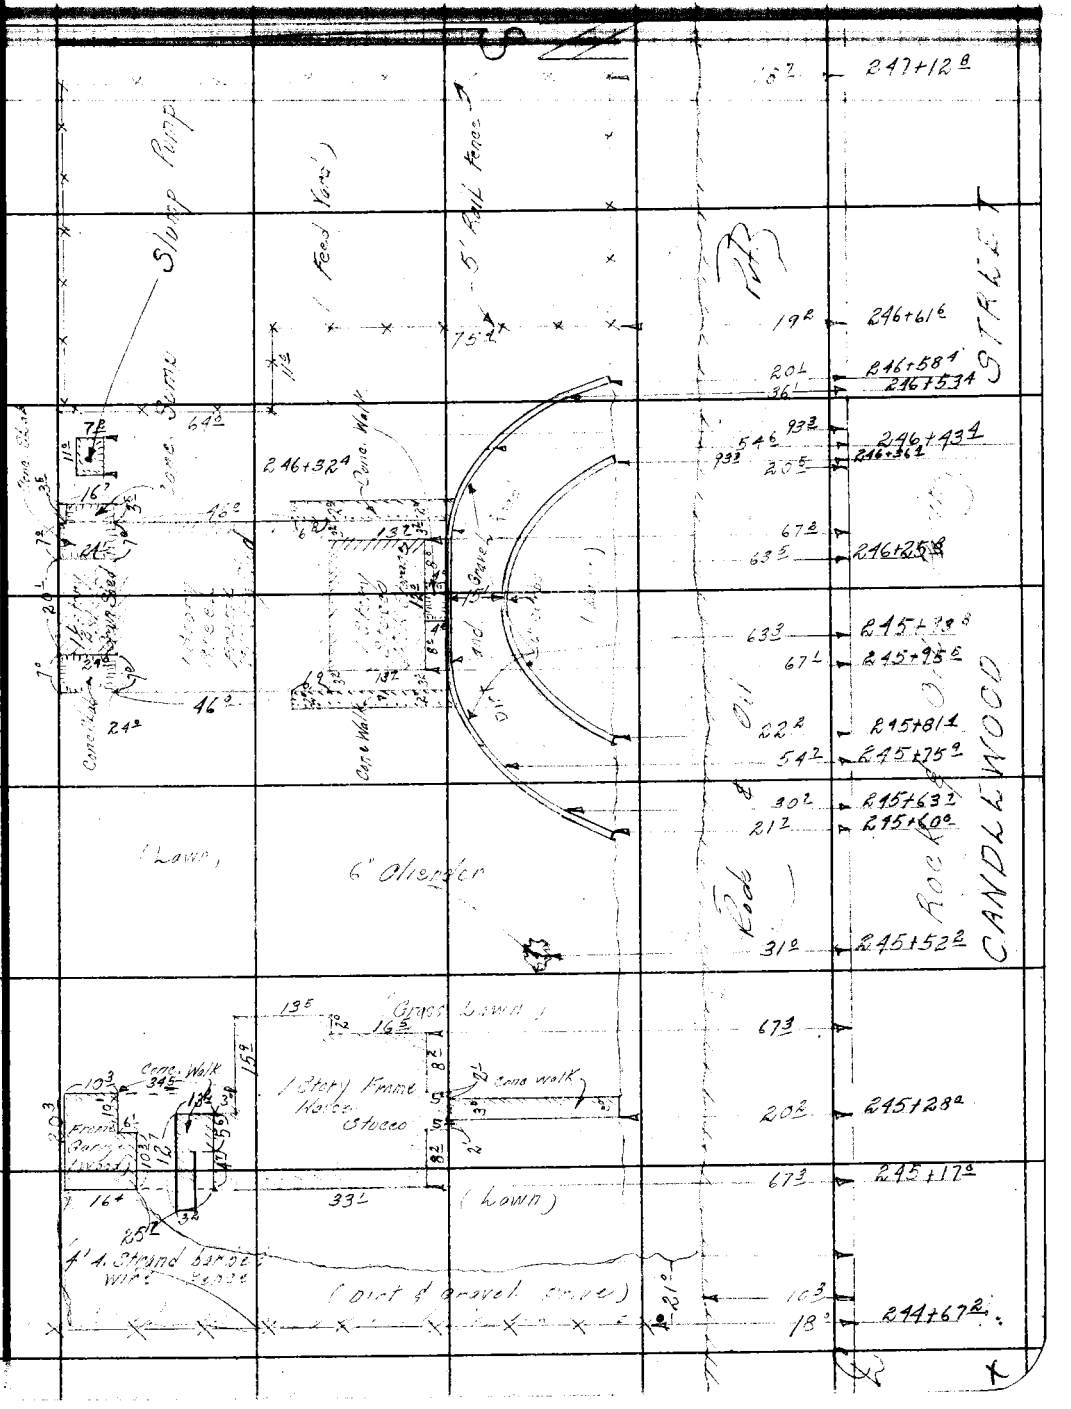

Note: Any Additions or Changes on This Sheet Must be Made or Circled in Red Ink With Date and Name of Person Making Change.

Do not extend notes this side of this line.

RETURN TO
LOS ANGELES COUNTY SURVEYOR
726 LOS ANGELES COUNTY
ENGINEERING BLDG.

26F3095 247 2-51

F. B. 182 / PG. 44

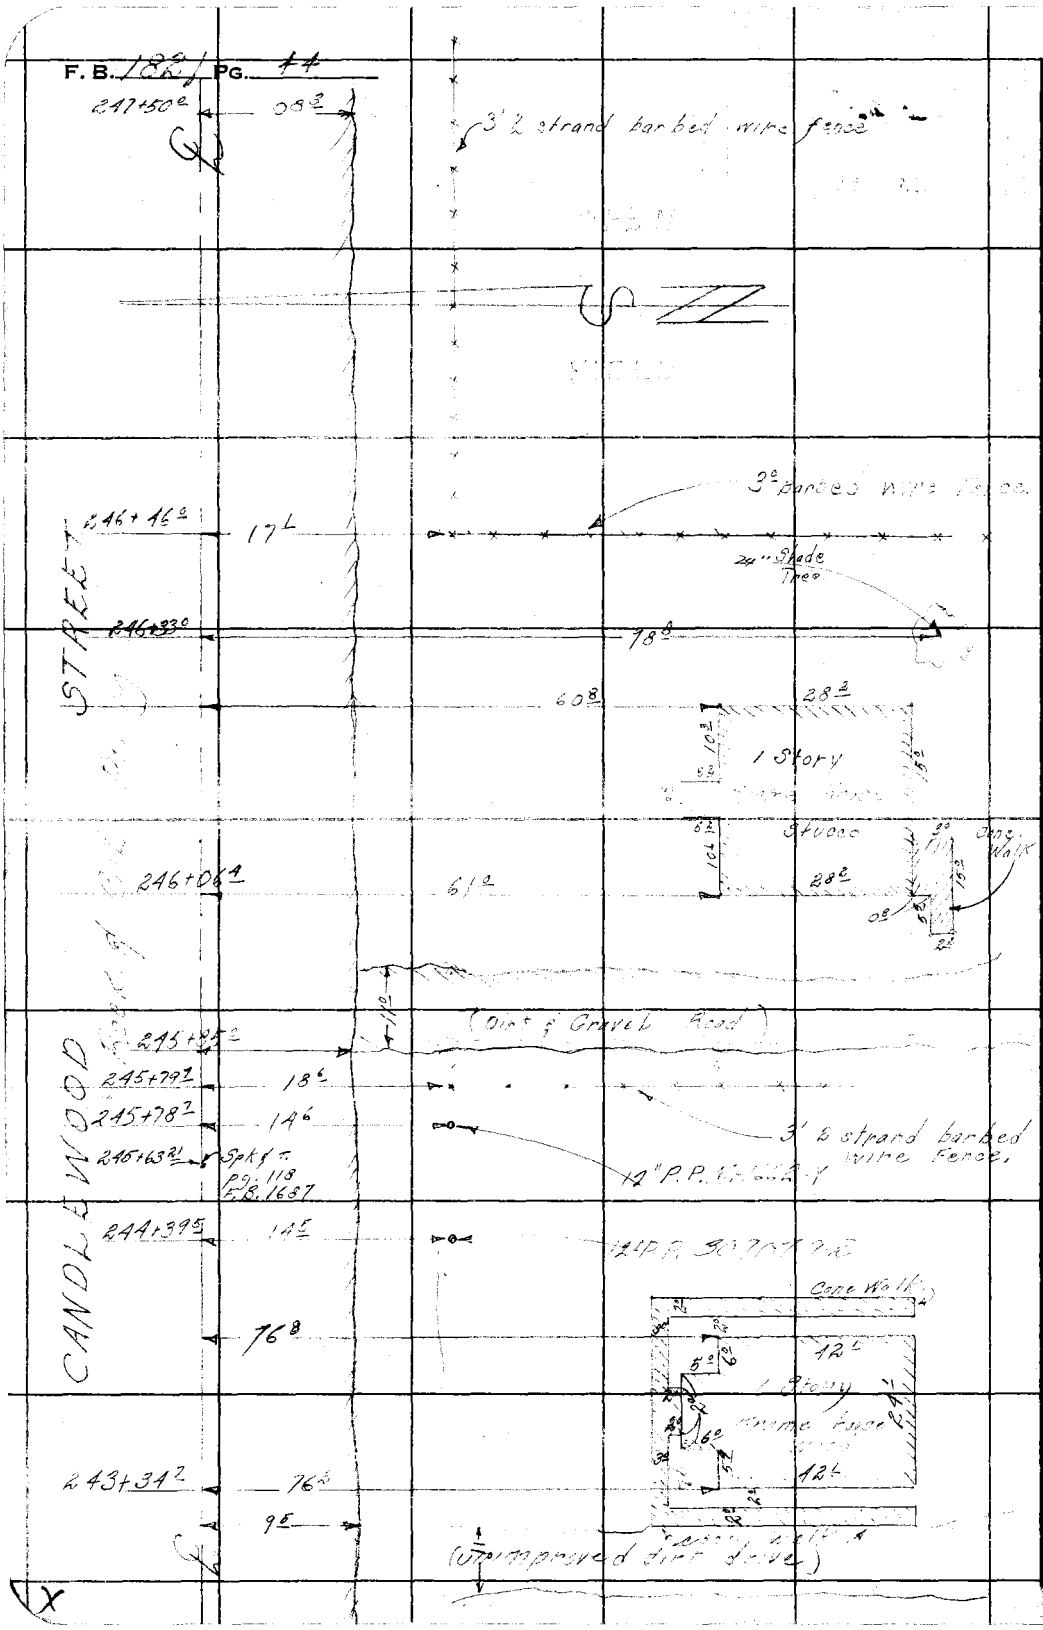

RETURN TO
LOS ANGELES COUNTY SURVEYOR
726 LOS ANGELES COUNTY
ENGINEERING BLDG.

Do not extend notes this side of this line.

Note: Any Additions or Changes on This Sheet Must be Made or Circled in Red Ink With Date and Name of Person Making Change.

Notes Ck'd by D. M. Finley
Map No. B-2397-2
Office Work
Checked D. M. Finley
Date

Survey of CANDLEWOOD ST
W. O. 8643 Tape No. 10K St'd. 34L °F
Surveyed by R. J. MITCHELL
Notes
Date
Indexed

F. B. Pg.

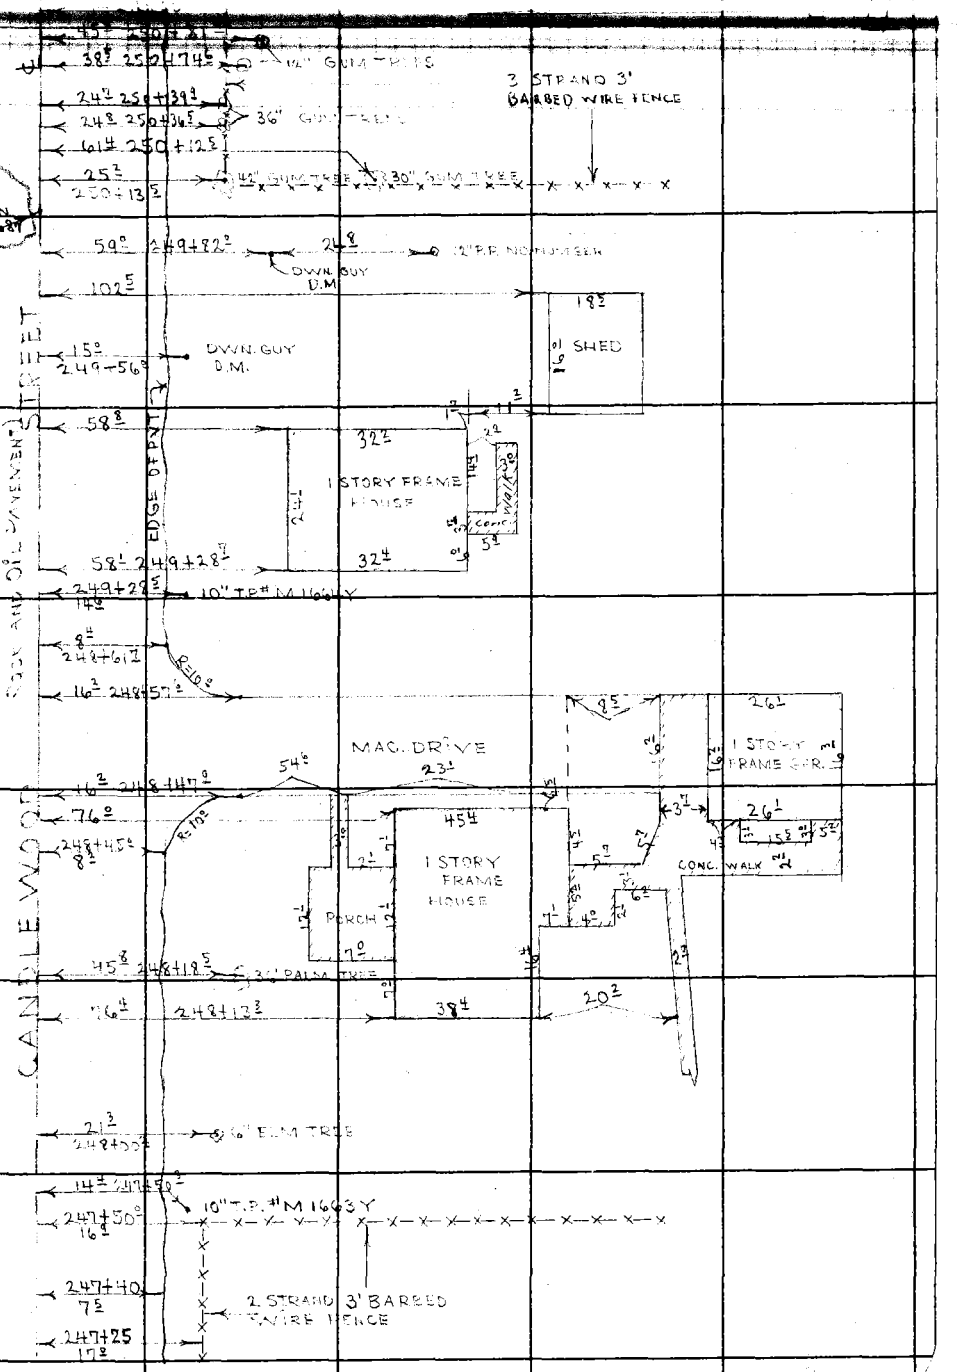

Note: Any Additions or Changes on This Sheet Must be Made or Circled in Red Ink With Date and Name of Person Making Change.

Do not extend notes this side of this line.

RETURN TO
LOS ANGELES COUNTY SURVEYOR
726 LOS ANGELES COUNTY
ENGINEERING BLDG.

76F3095 247 2-51

F. B. 1031 PG. 16

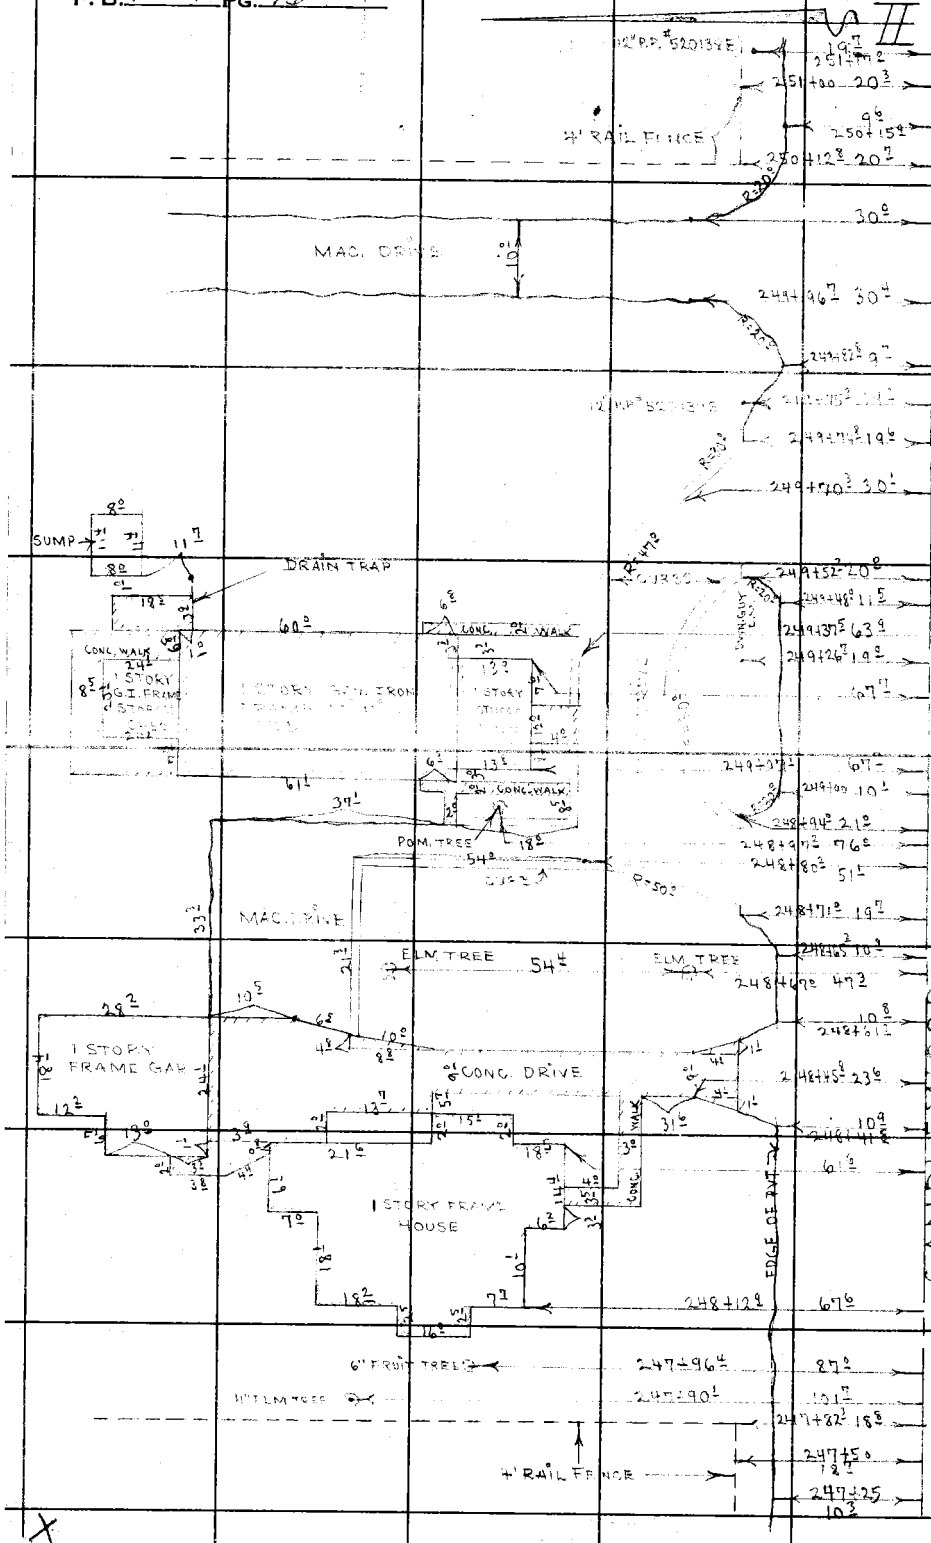

RETURN TO
LOS ANGELES COUNTY SURVEYOR
726 LOS ANGELES COUNTY
ENGINEERING BLDG.

Do not extend notes this side of this line.

Note: Any Additions or Changes on This Sheet Must be Made or Circled in Red Ink With Date and Name of Person Making Change.

Notes Ck'd by D. M. Finley
Map No. B-2397-2
Office Work
Checked D. M. Finley
Date

Survey of [illegible]
W. O. 8643 Tape No. 102 St'd. 64 °F
Surveyed by [illegible]
Notes [illegible] Date [illegible]
Indexed

F. B. 1871 Pg. 47

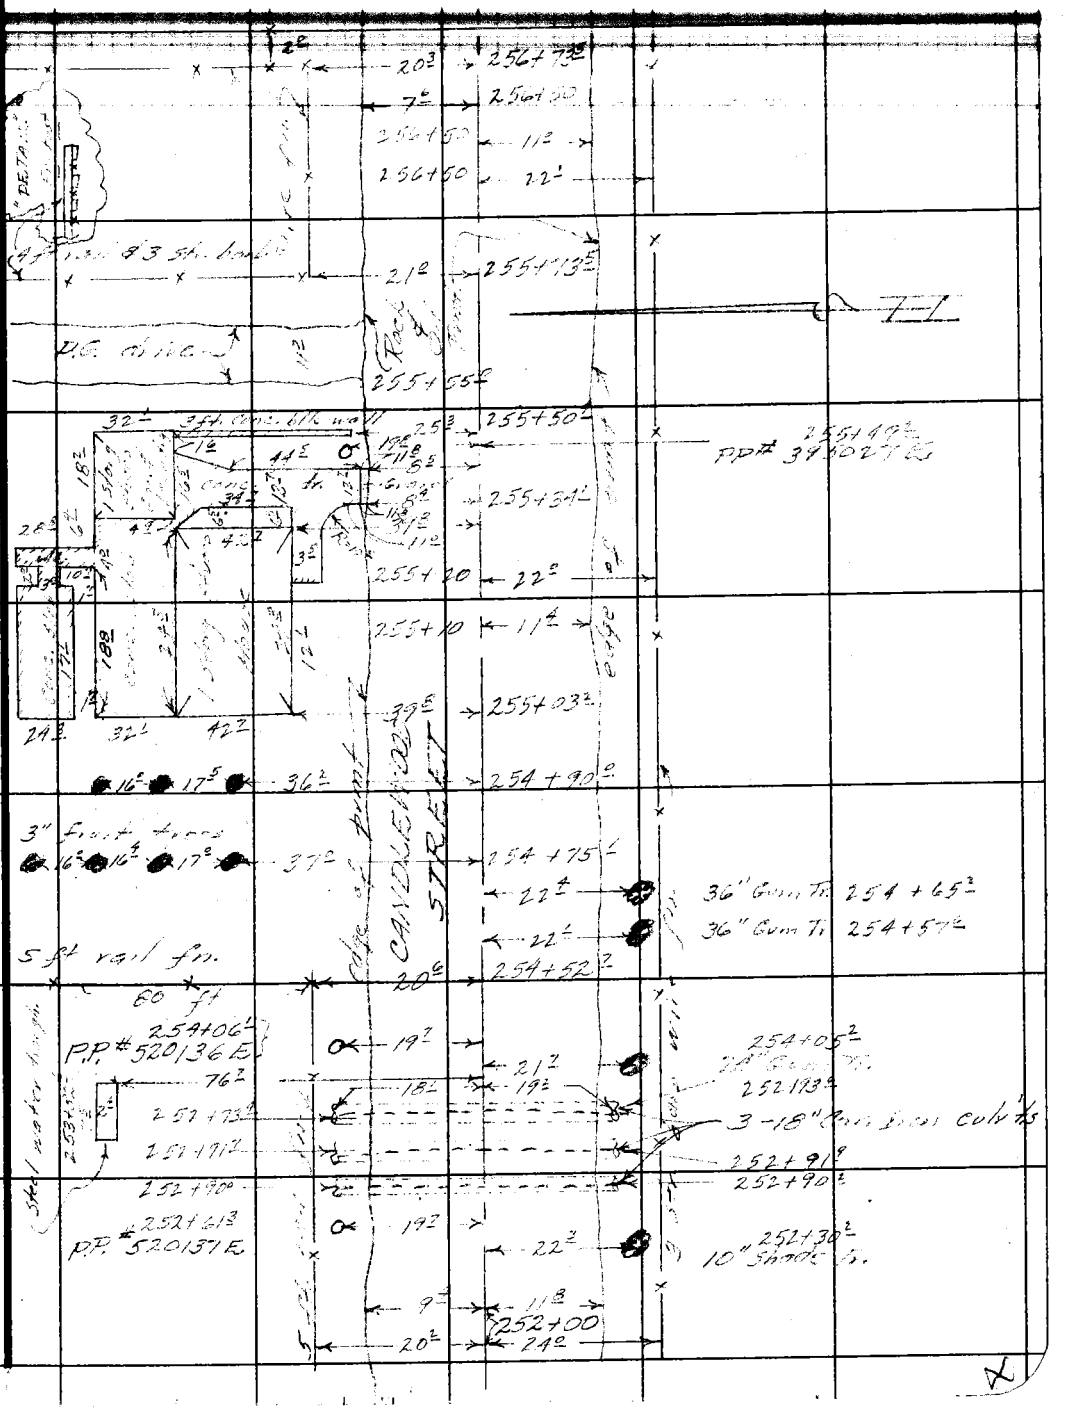

Note: Any Additions or Changes on This Sheet Must be Made or Circled in Red Ink With Date and Name of Person Making Change.

Do not extend notes this side of this line.

RETURN TO
LOS ANGELES COUNTY SURVEYOR
726 LOS ANGELES COUNTY
ENGINEERING BLDG.

76F309S 247 2-51

F. B. 1821 PG. 48

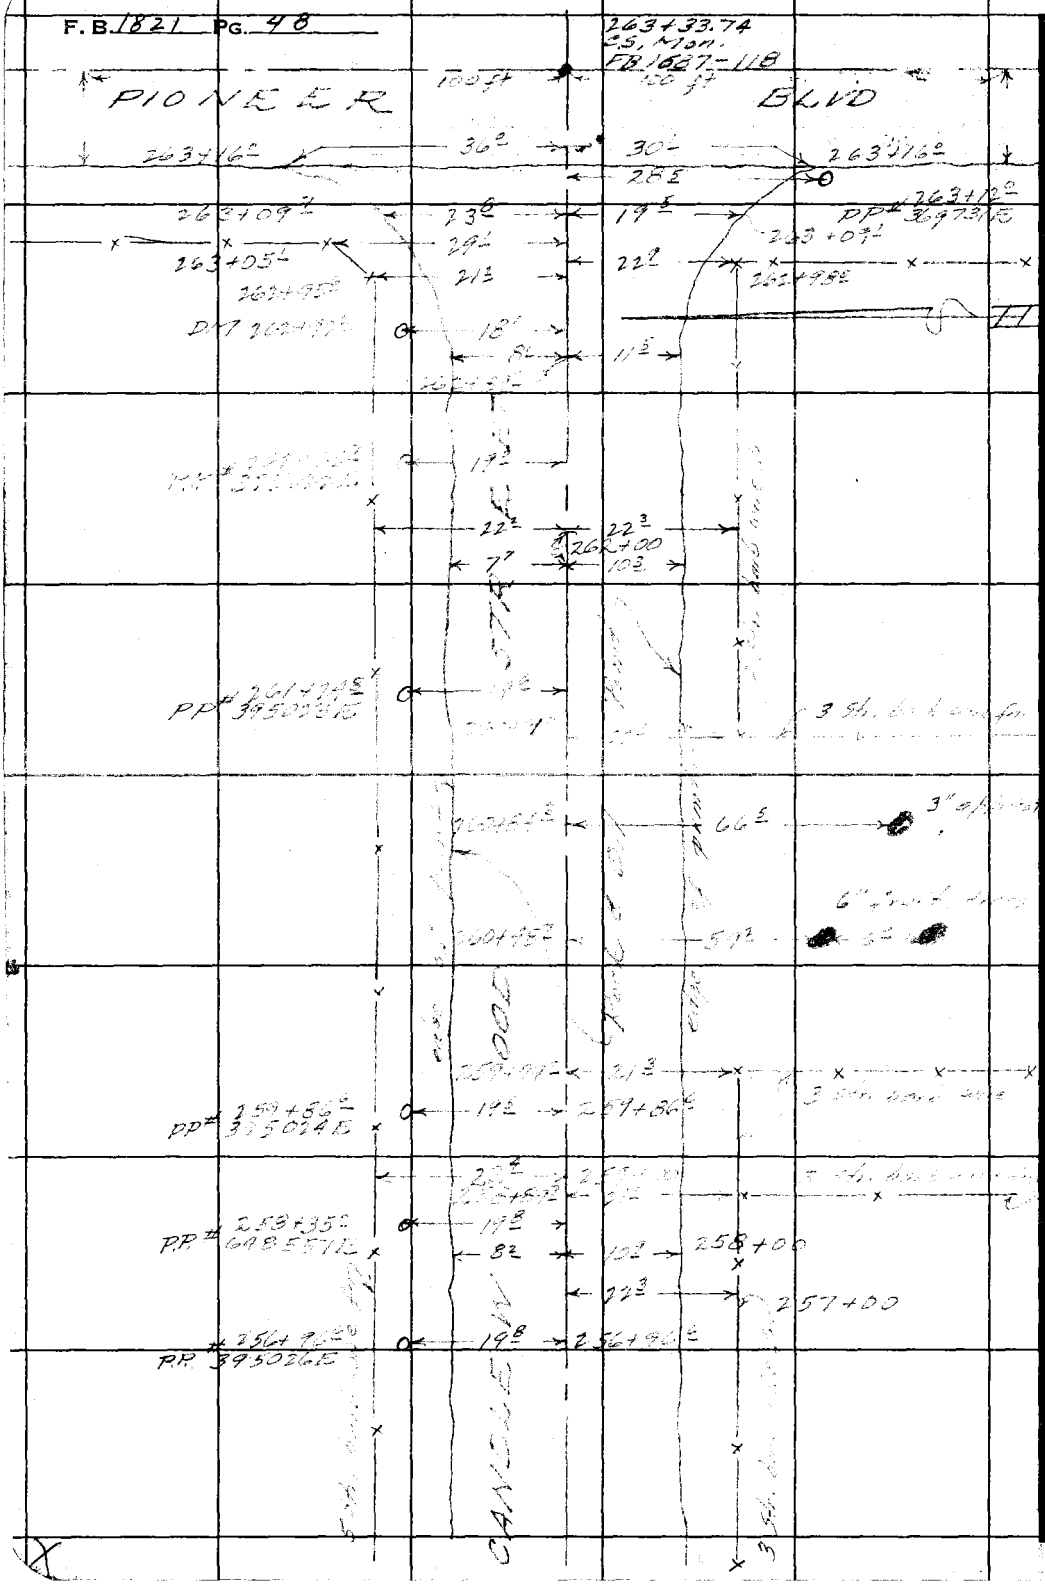

RETURN TO
LOS ANGELES COUNTY SURVEYOR
726 LOS ANGELES COUNTY
ENGINEERING BLDG.

Do not extend notes this side of this line.

Note: Any Additions or Changes on This Sheet Must be Made or Circled in Red Ink With Date and Name of Person Making Change.

Notes Ck'd by D. M. Finley
Map No. B-2397-2
Office Work
Checked D. M. Finley
Date

Survey of CANDLEWOOD ST.
W. O. 2643 Tape No. 102 St'd. 84 °F
Surveyed by R. J. MITCHELL
Notes SMILEY Date
Indexed

F. B. PG. 48

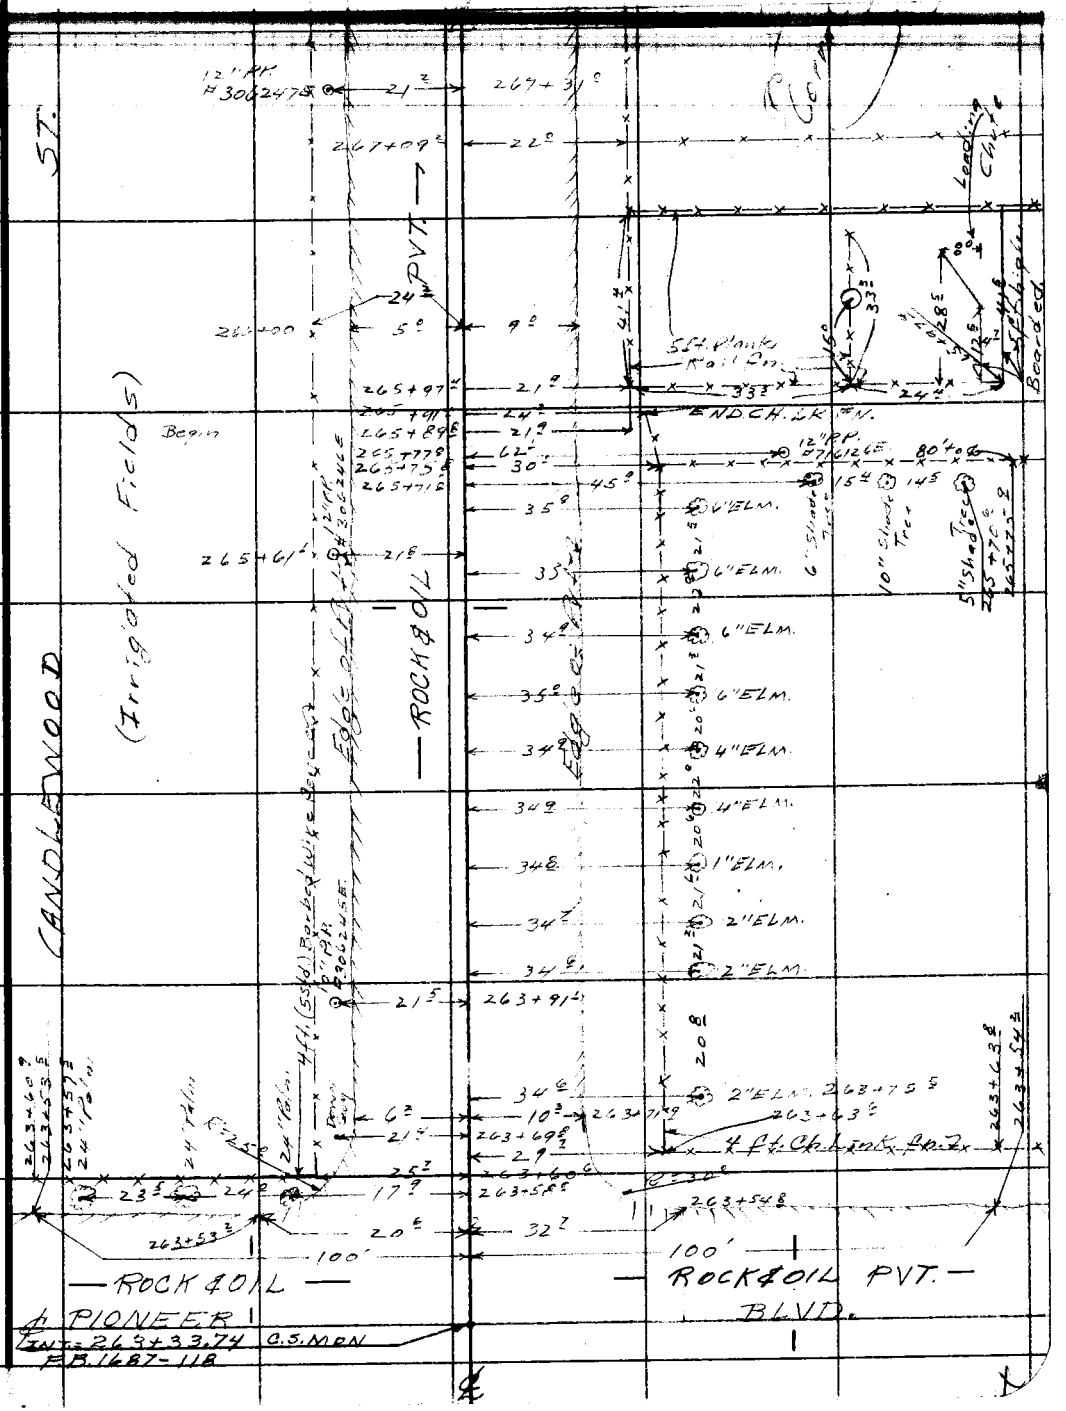

Note: Any Additions or Changes on This Sheet Must be Made or Circled in Red Ink With Date and Name of Person Making Change.

Do not extend notes this side of this line.

RETURN TO
LOS ANGELES COUNTY SURVEYOR
726 LOS ANGELES COUNTY
ENGINEERING BLDG.

76F309S 247 2-51

F. B. 1821 PG. 50

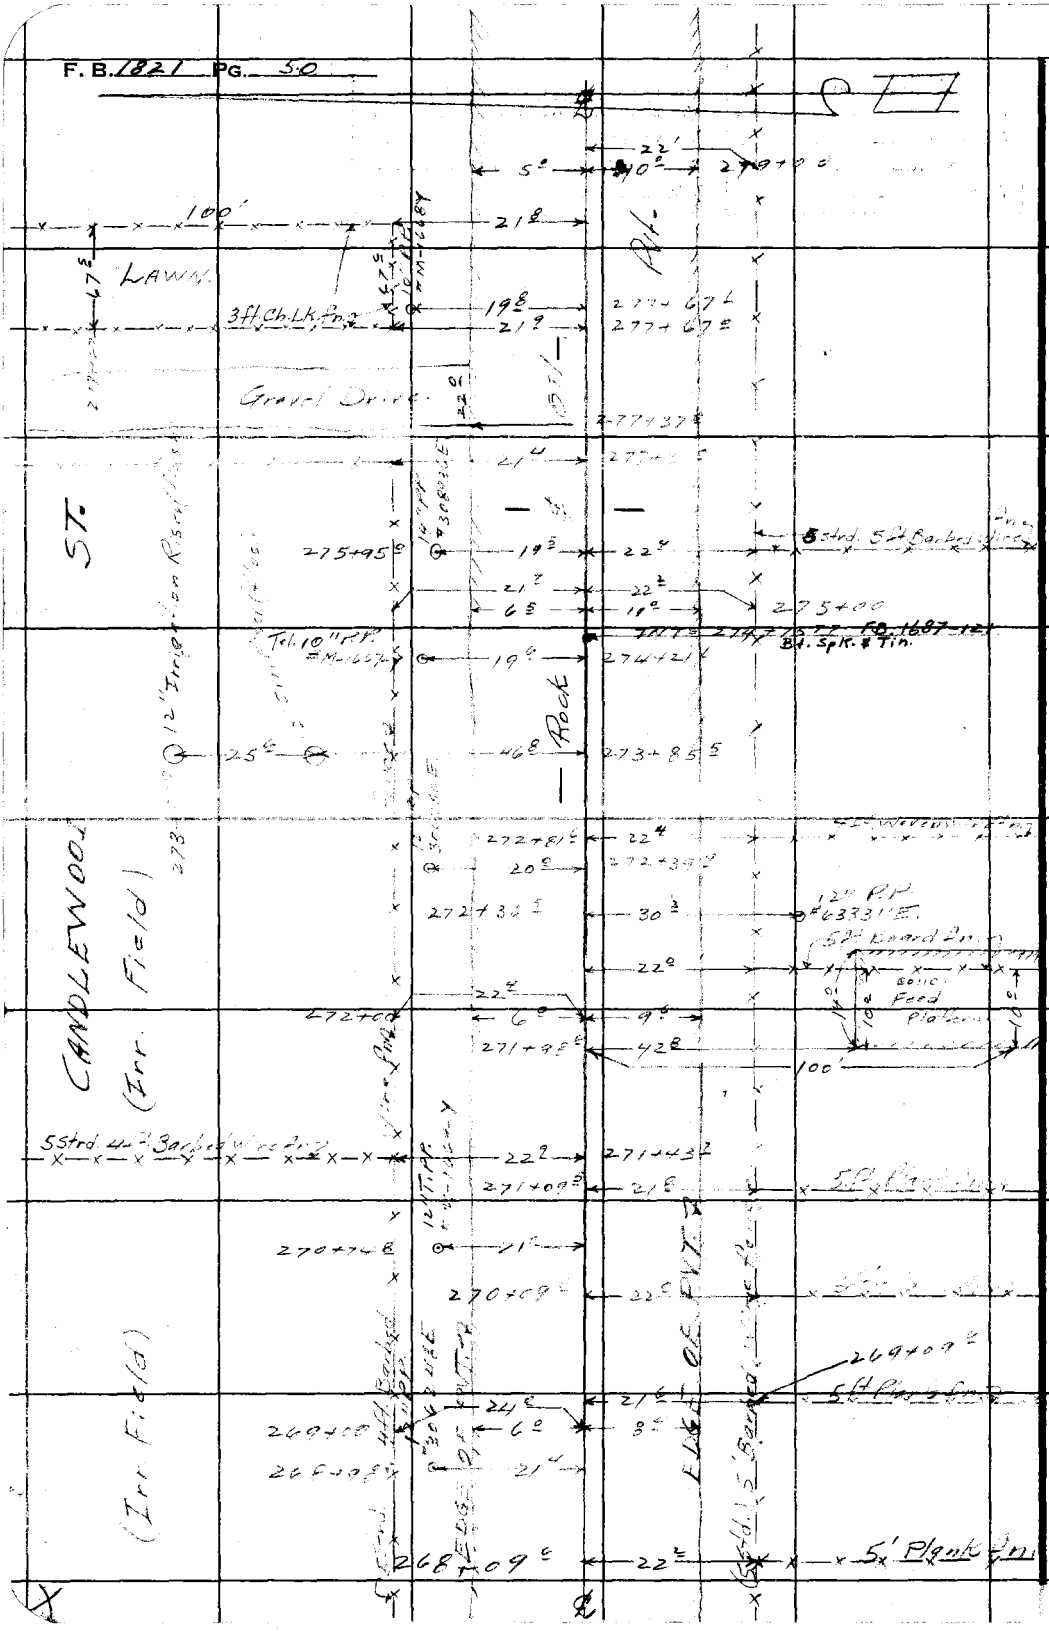

RETURN TO
LOS ANGELES COUNTY SURVEYOR
726 LOS ANGELES COUNTY
ENGINEERING BLDG.

Do not extend notes this side of this line.

Note: Any Additions or Changes on This Sheet Must be Made or Circled in Red Ink With Date and Name of Person Making Change.

Notes Ck'd by D. M. Finley	Survey of CANDLEWOOD ST.
Map No. B-2397-2	W. O. 6643 Tape No. 102 St'd. 84 °F
Office Work	Surveyed by
Checked D. M. Finley	Notes Date 3-55
Date	Indexed

F. B. 182 PG. 51

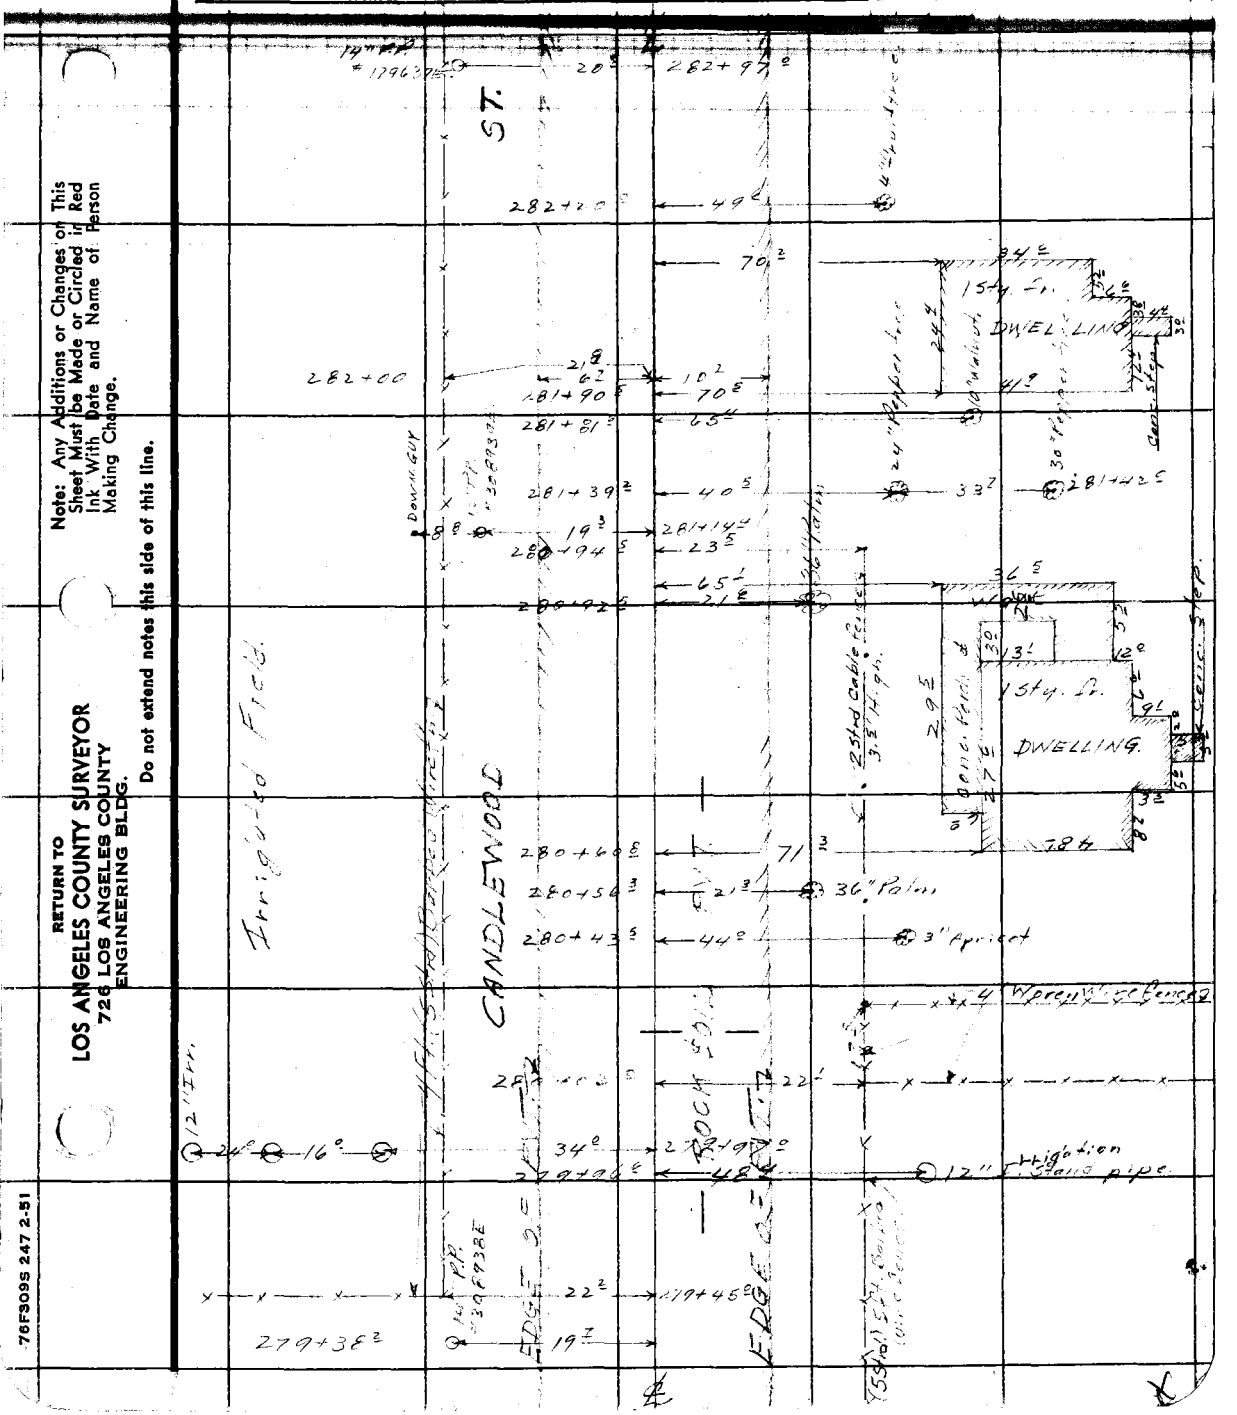

Note: Any Additions or Changes on This Sheet Must be Made or Circled in Red Ink With Date and Name of Person Making Change.

Do not extend notes this side of this line.

RETURN TO
LOS ANGELES COUNTY SURVEYOR
726 LOS ANGELES COUNTY
ENGINEERING BLDG.

76F309S 247 2-51

F. B. 1821 PG. 52

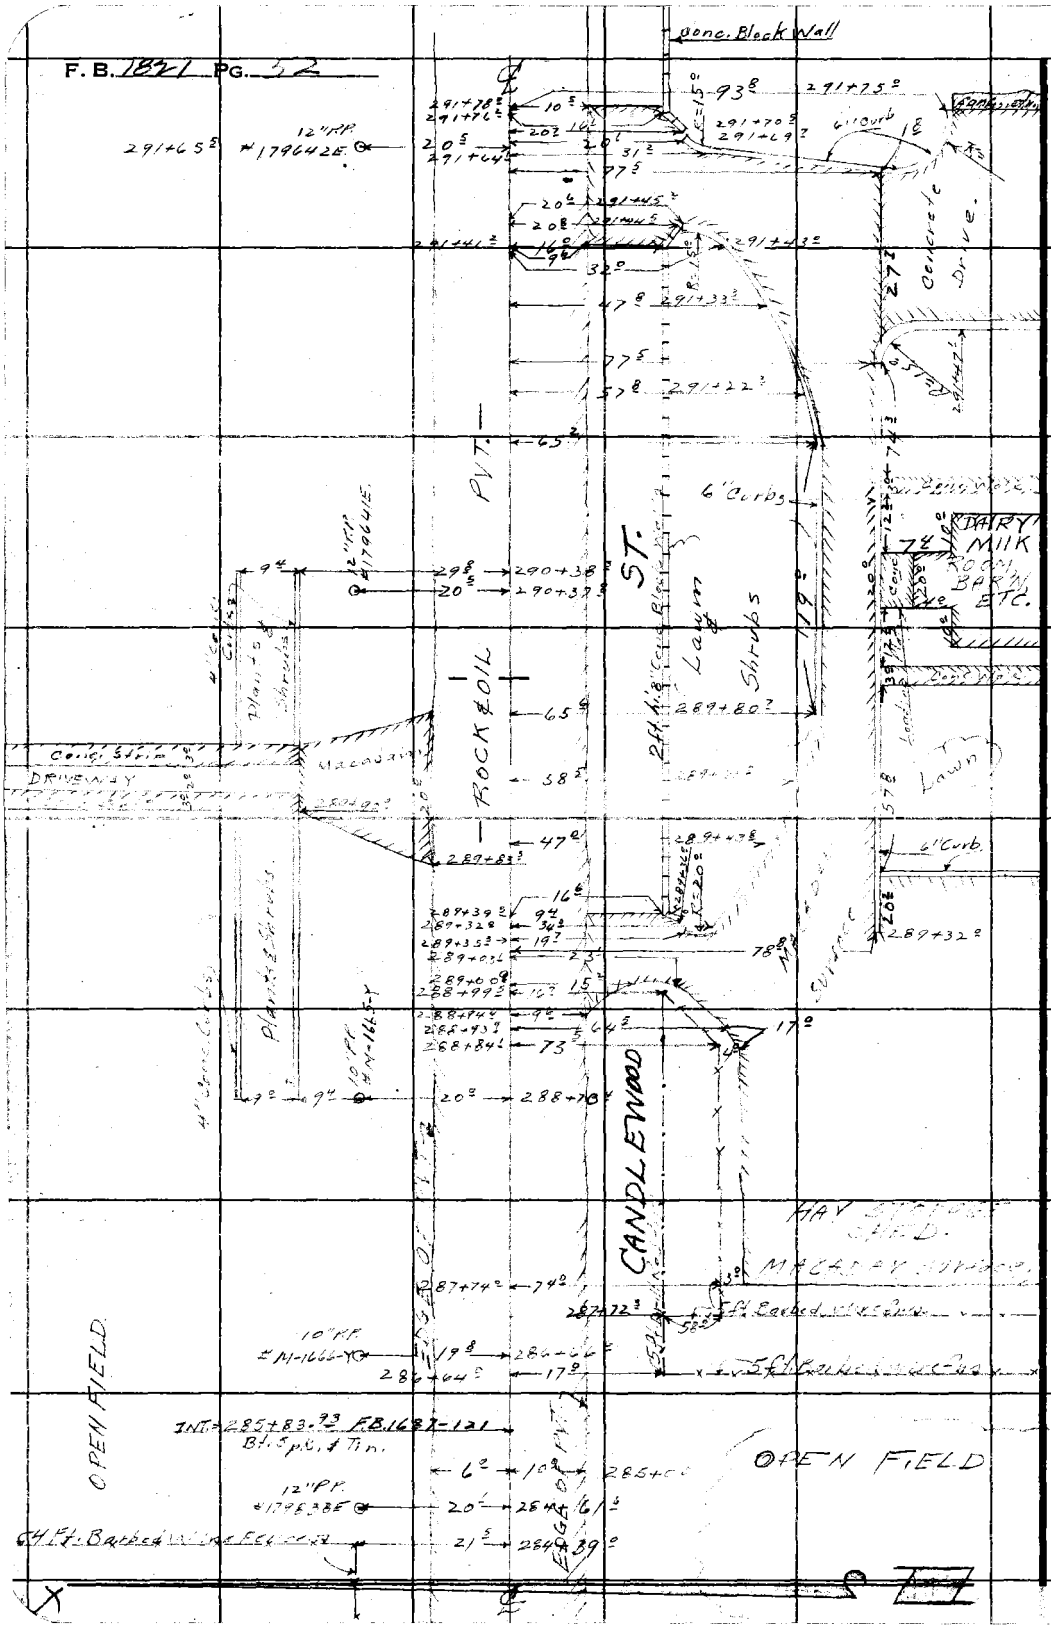

RETURN TO
LOS ANGELES COUNTY SURVEYOR
726 LOS ANGELES COUNTY
ENGINEERING BLDG.

Do not extend notes this side of this line.

Note: Any Additions or Changes on This Sheet Must be Made or Circled in Red Ink With Date and Name of Person Making Change.

Notes Ck'd by D. M.
Map No. B-2397-2
Office Work
Checked D. M. Finlay
Date APR 54

Survey of
W. O. 3642 Tape No. 102 St'd. 68 °F
Surveyed by R. J. MITCHELL
Notes R. J. MITCHELL Date MAR. 53
Indexed G. Johnson

F. B. 871 PG. 53

Note: Any Additions or Changes on This Sheet Must be Made or Circled in Red Ink With Date and Name of Person Making Change.

Do not extend notes this side of this line.

RETURN TO
LOS ANGELES COUNTY SURVEYOR
726 LOS ANGELES COUNTY
ENGINEERING BLDG.

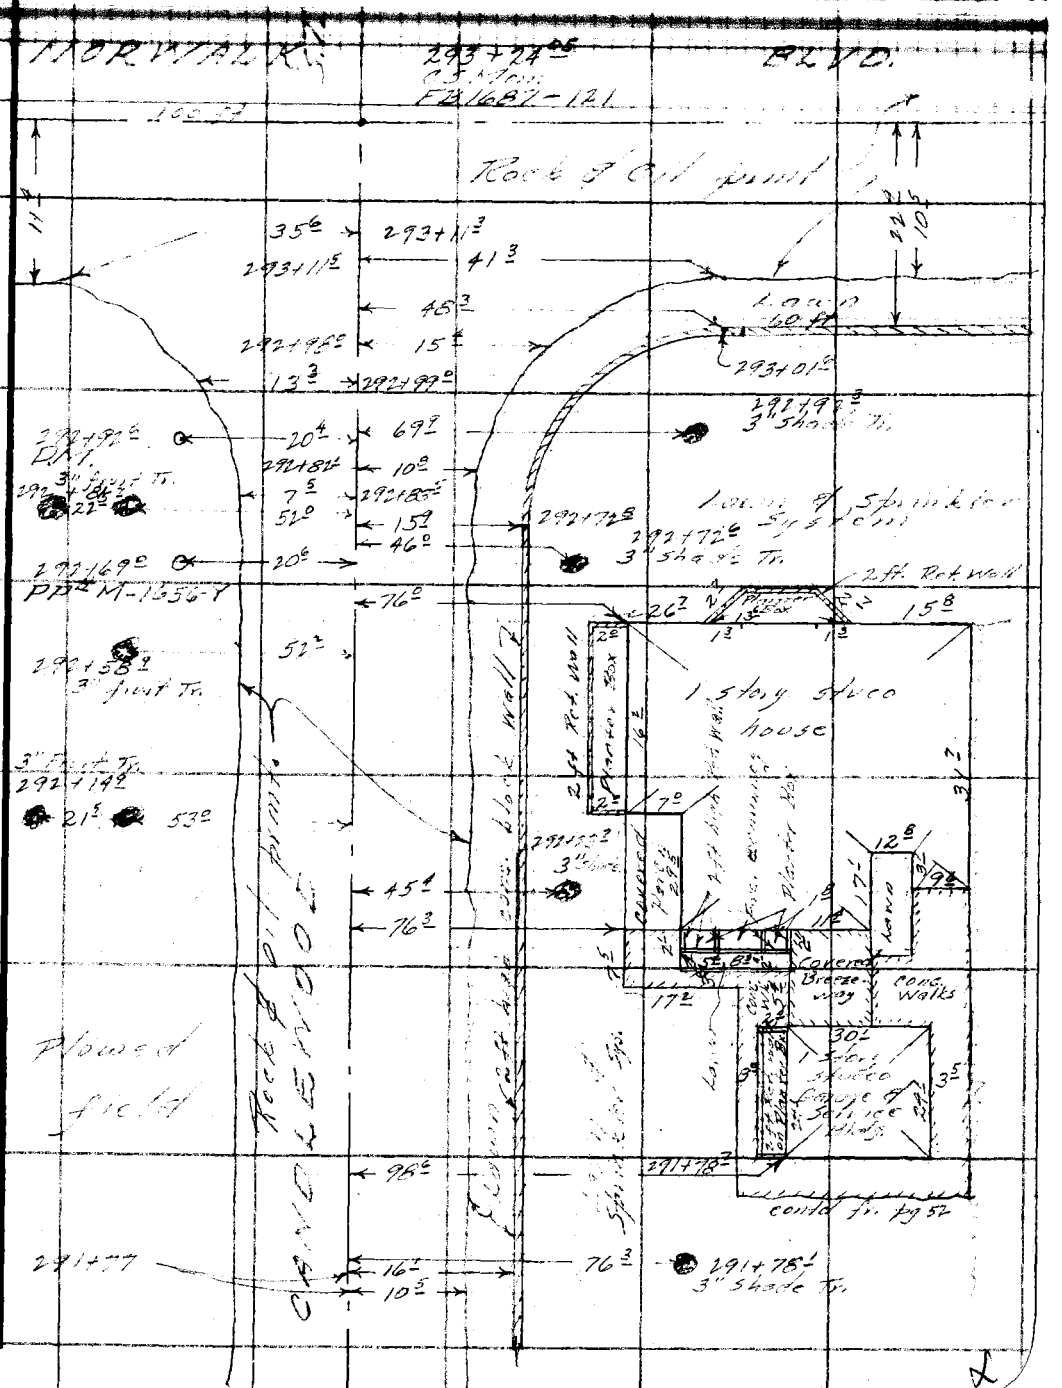

76F3098 247 10M 1-49

RETURN TO
LOS ANGELES COUNTY SURVEYOR
726 LOS ANGELES COUNTY
ENGINEERING BLDG.

Note: Any Additions or Changes on This Sheet Must be Made or Circled in Red Ink With Date and Name of Person Making Change.

Do not extend notes this side of this line.

F. B. 1821 PG. 54

Notes Ck'd by D. M. Finley
Map No. B-2397-1
Office Work
Checked D. M. Finley
Date

Survey of CANDLEWOOD ST.
W. O 8643 Tape No. 102 St'd. 84 °F
Surveyed by
Notes J. A. VRSALOVIC Date 3-53
Indexed

F. B. 1821 PG. 55

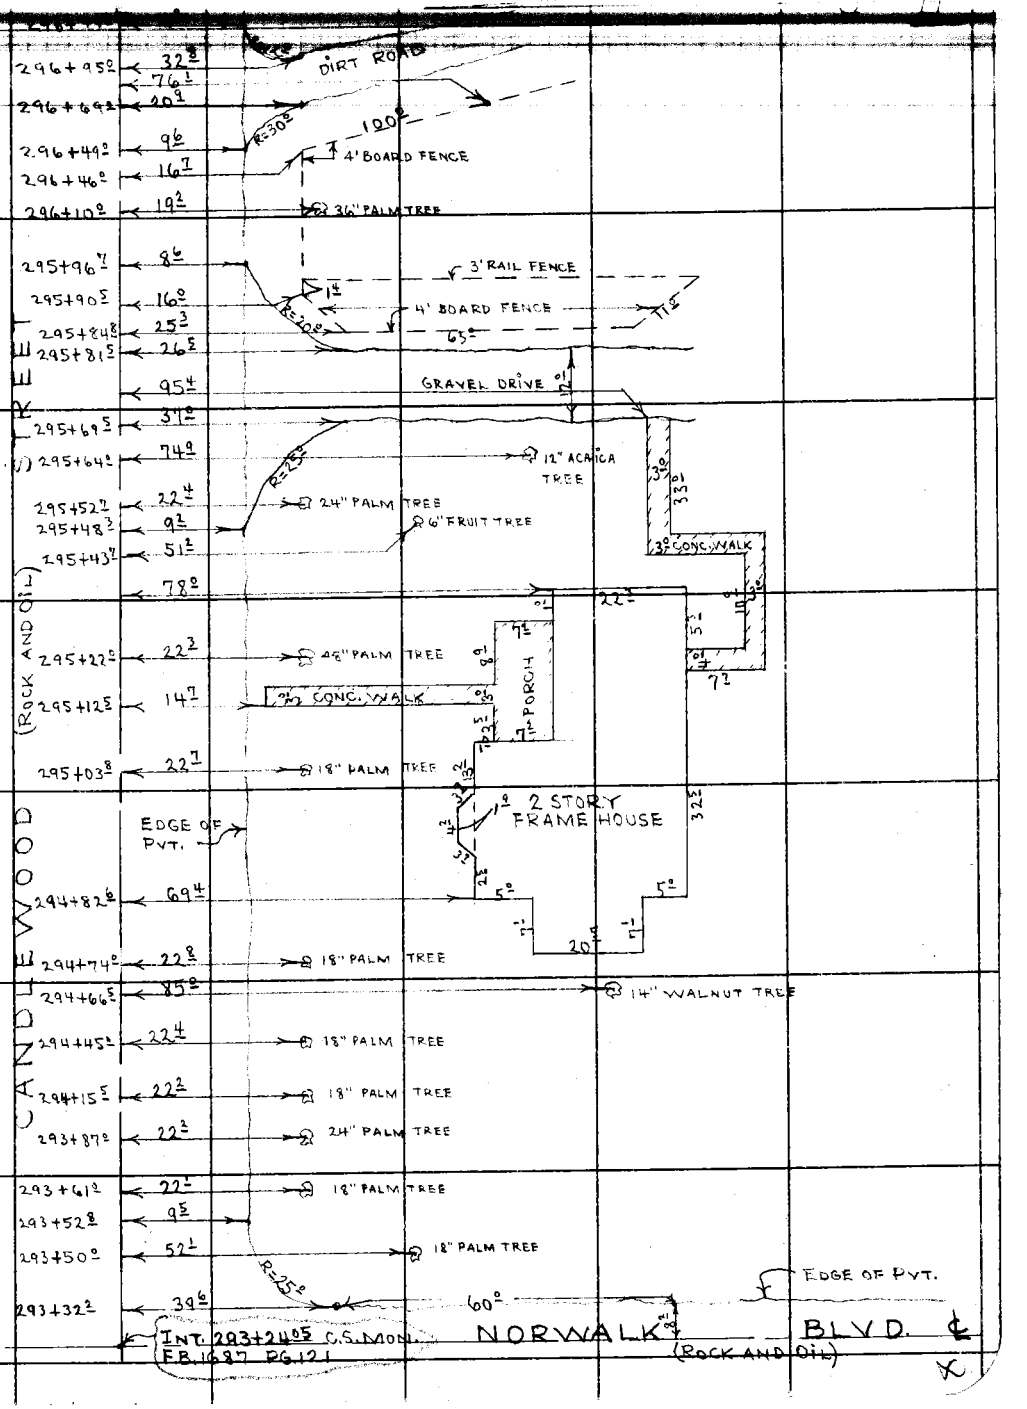

Note: Any Additions or Changes on This Sheet Must be Made or Circled in Red Ink With Date and Name of Person Making Change.

Do not extend notes this side of this line.

RETURN TO
LOS ANGELES COUNTY SURVEYOR
726 LOS ANGELES COUNTY
ENGINEERING BLDG.

76F309S 247 2-51

F. B. 1821 PG. 56

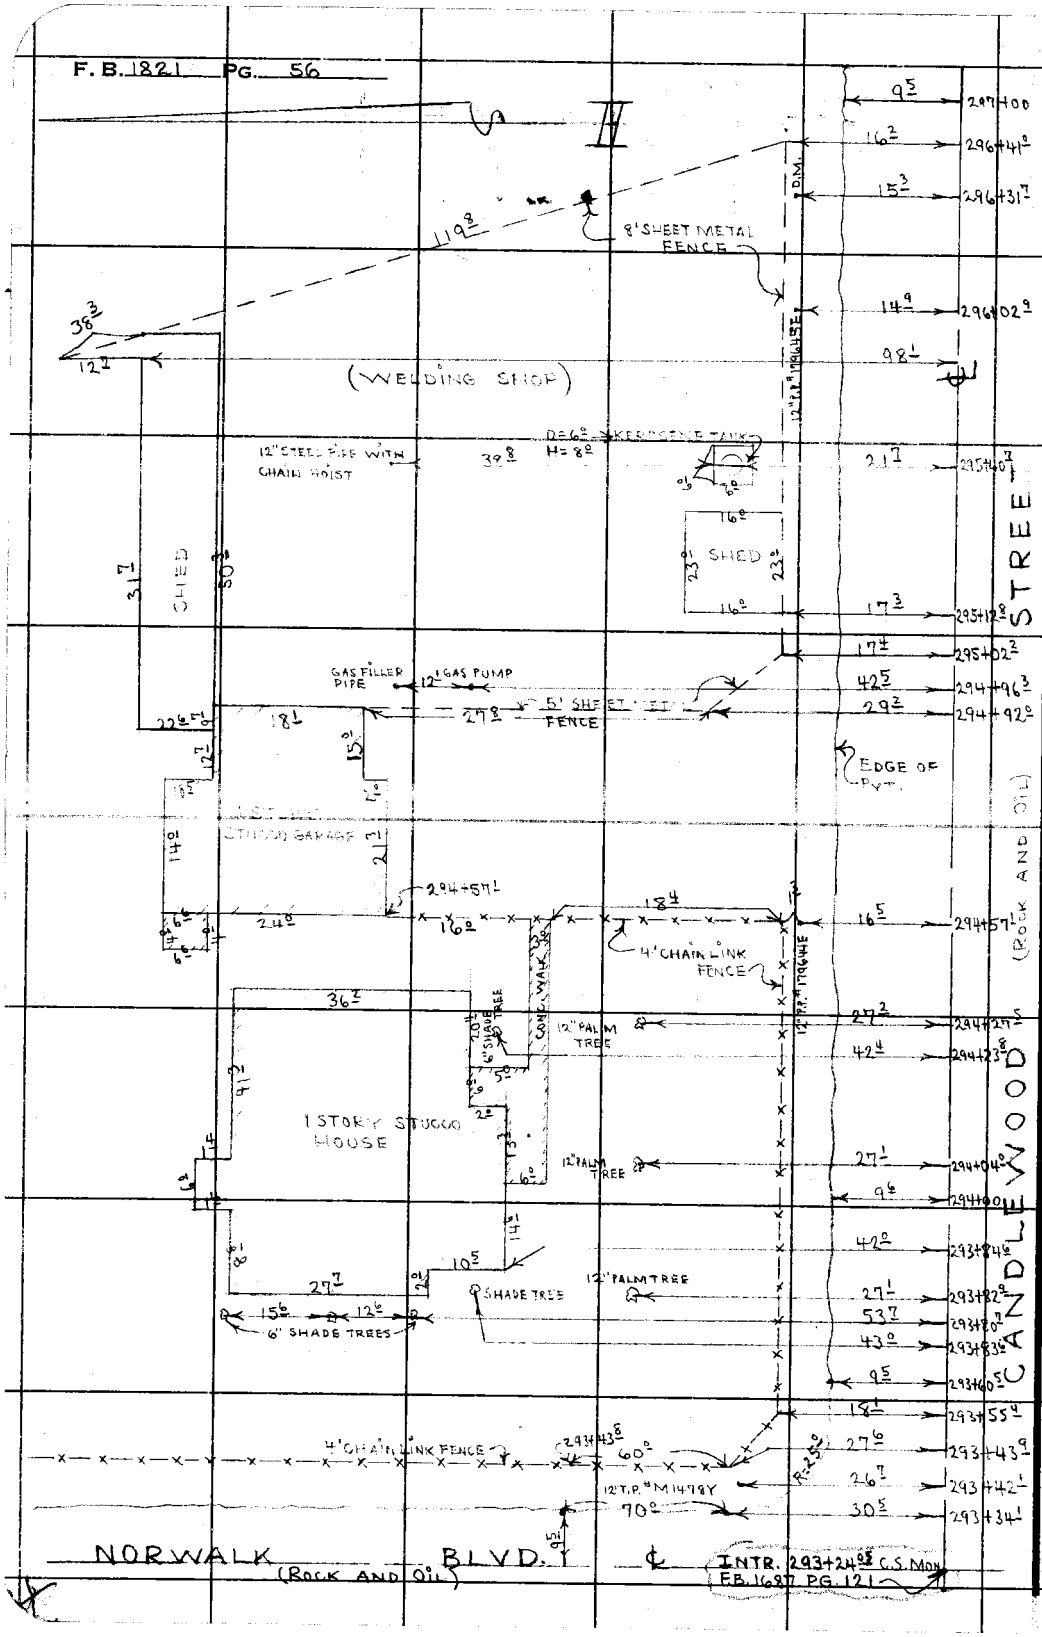

RETURN TO
LOS ANGELES COUNTY SURVEYOR
726 LOS ANGELES COUNTY
ENGINEERING BLDG.

Do not extend notes this side of this line.

Note: Any Additions or Changes on This Sheet Must be Made or Circled in Red Ink With Date and Name of Person Making Change.

Notes Ck'd by **D. M. Finley**	Survey of Candlewood St	F. B. 1682 Pg. 5
Map No. B-2397-1	W. O. ___ Tape No. ___ St'd. ___ °F	
Office Work ___	Surveyed by [illegible]	
Checked D. M. Finley	Notes ___ Date ___	
Date ___	Indexed ___	

Note: Any Additions or Changes on This Sheet Must be Made or Circled in Red Ink With Date and Name of Person Making Change.

Do not extend notes this side of this line.

RETURN TO
LOS ANGELES COUNTY SURVEYOR
726 LOS ANGELES COUNTY ENGINEERING BLDG.

76F3095 247 2-51

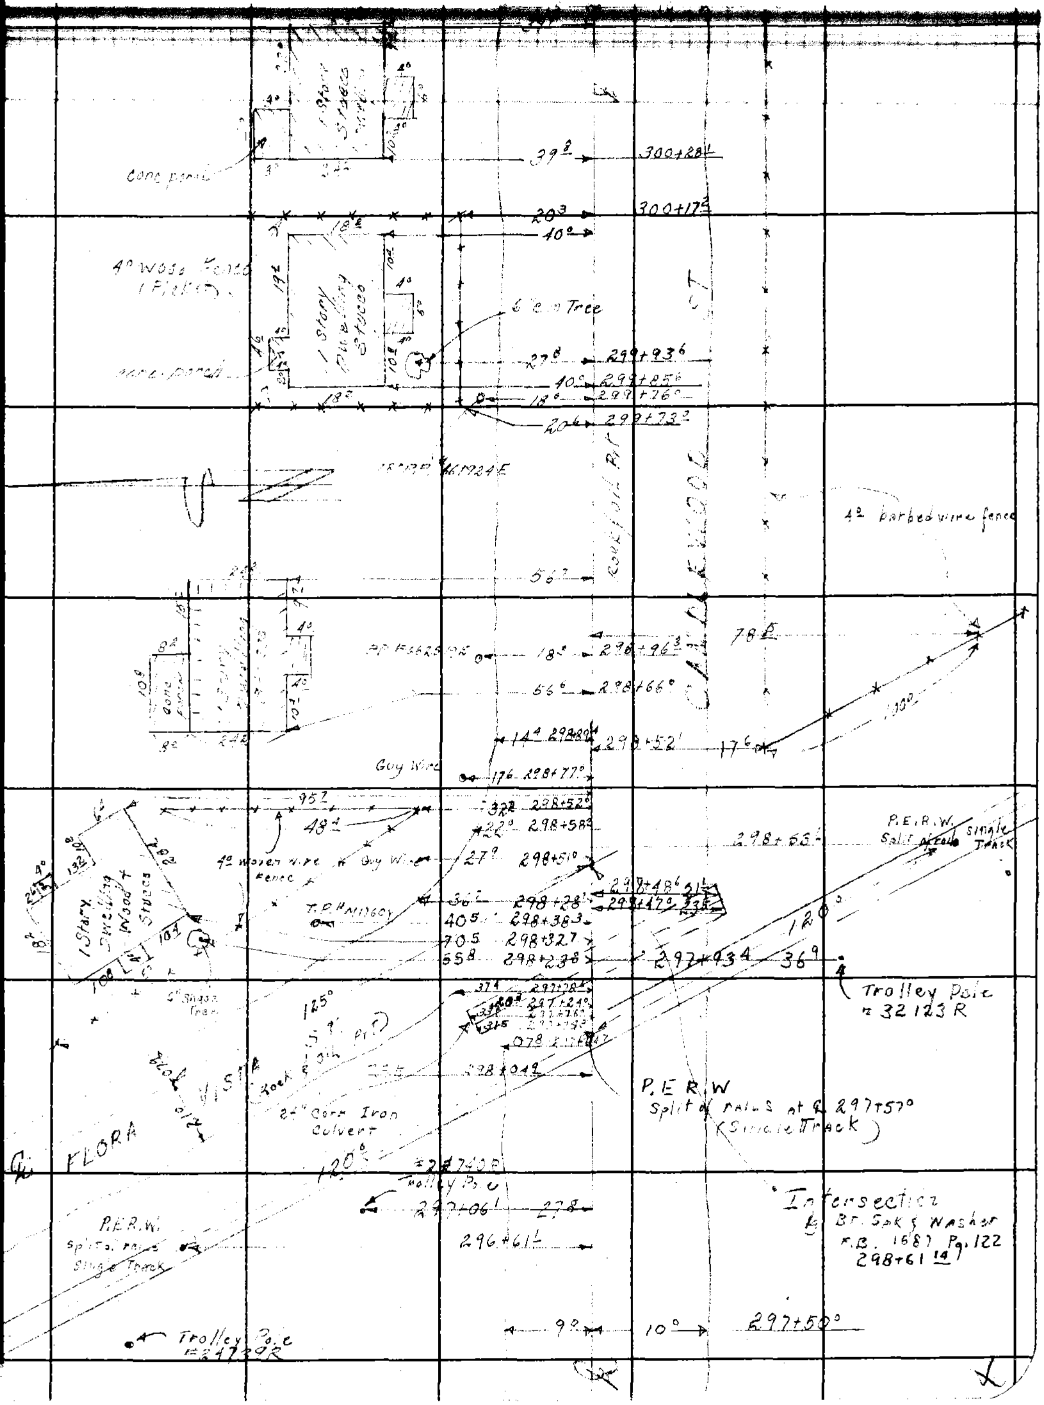

RETURN TO
LOS ANGELES COUNTY SURVEYOR
726 LOS ANGELES COUNTY
ENGINEERING BLDG.

Note: Any Additions or Changes on This Sheet Must be Made or Circled in Red Ink With Date and Name of Person Making Change.

Do not extend notes this side of this line.

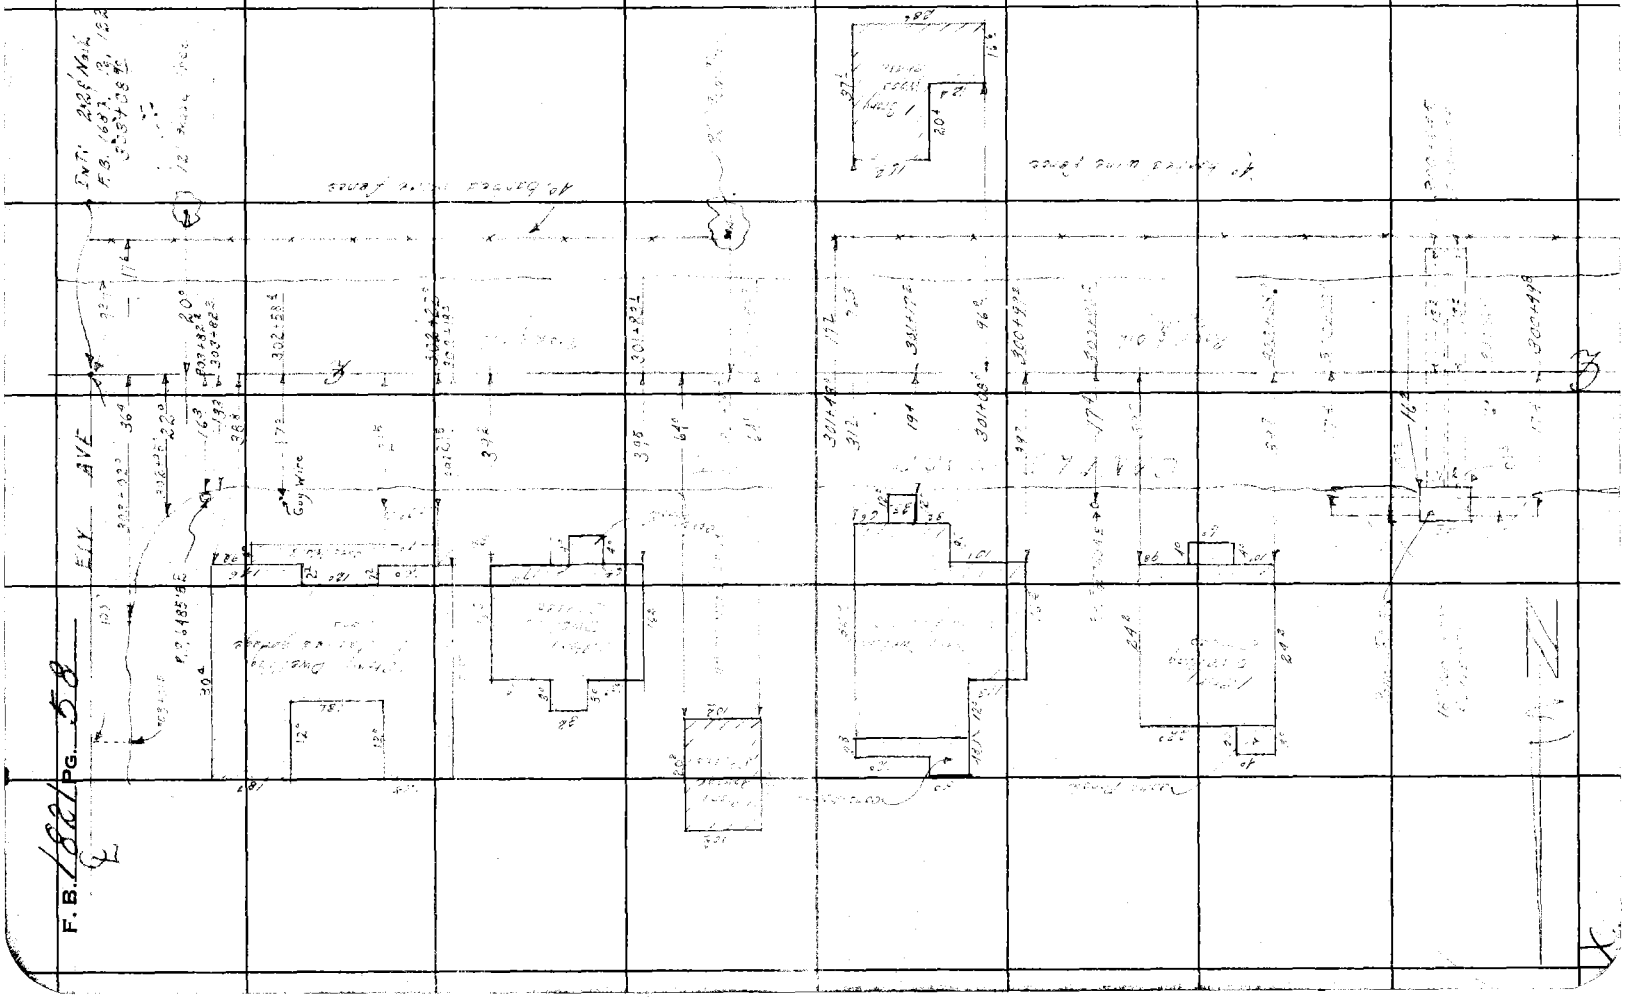

Notes Ck'd by D. M. Finley
Map No. B-2397-1
Office Work
Checked D. M. Finley
Date

Survey of CANDLEWOOD ST
W. O. 8643 Tape No. 102 St'd 84 °F
Surveyed by R. J. MITCHELL
Notes SMALLEY Date 3-53
Indexed

F. B. 1821 PG. 59

Note: Any Additions or Changes on This Sheet Must be Made or Circled in Red Ink With Date and Name of Person Making Change.

Do not extend notes this side of this line.

RETURN TO
LOS ANGELES COUNTY SURVEYOR
726 LOS ANGELES COUNTY
ENGINEERING BLDG.

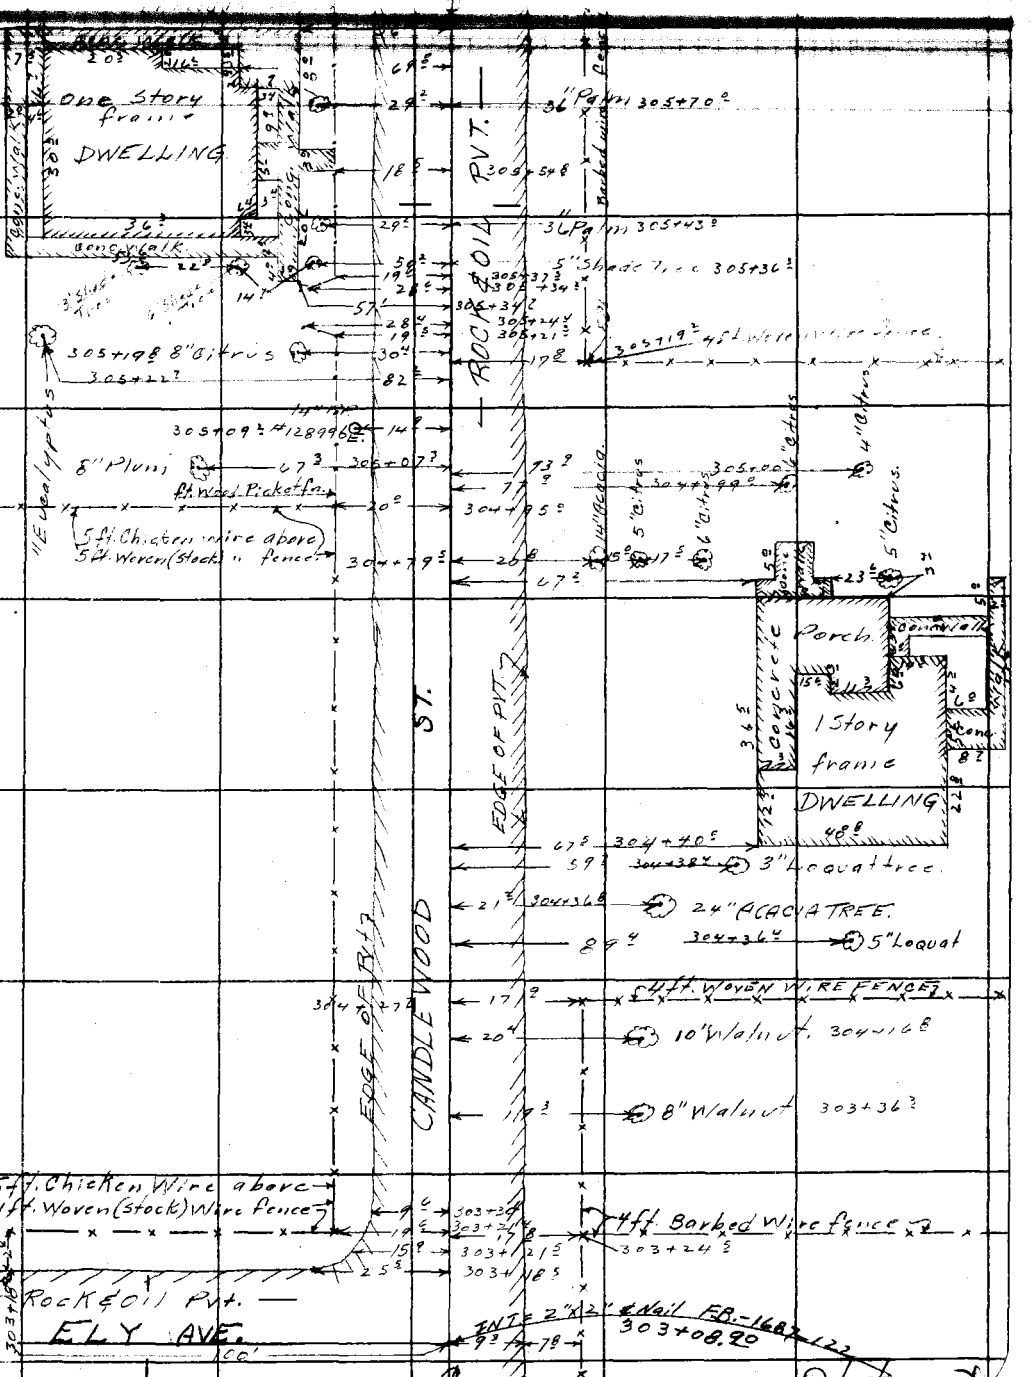

76F309S 247 2-51

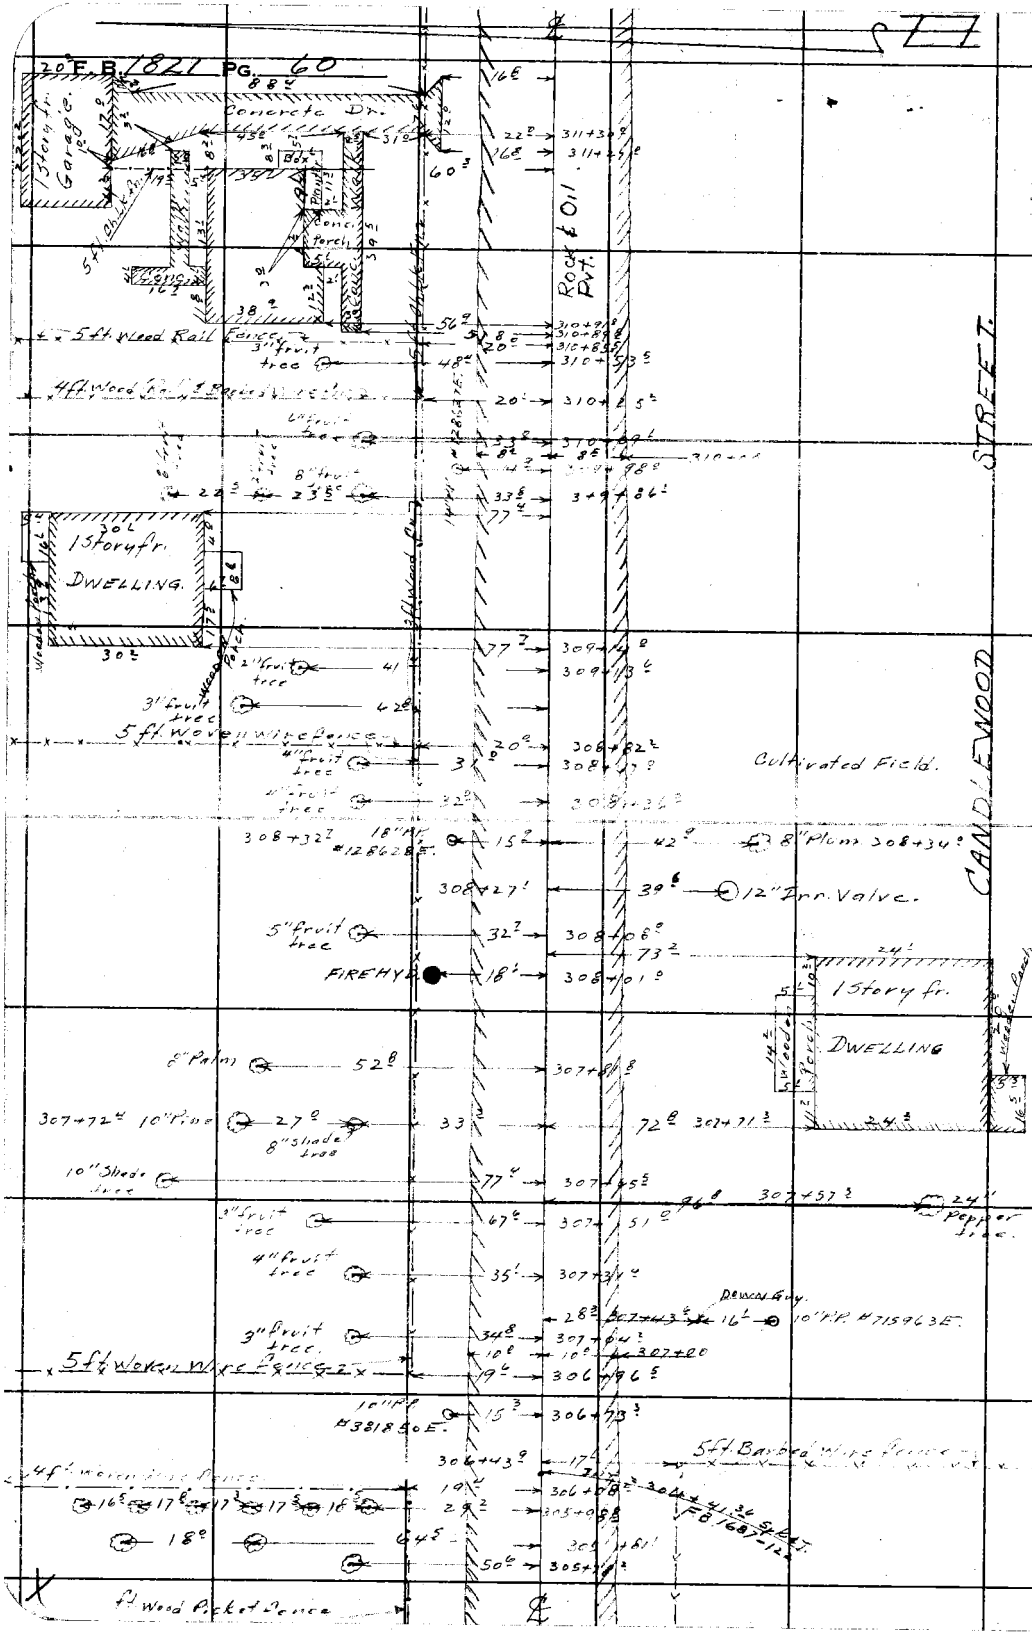

RETURN TO
LOS ANGELES COUNTY SURVEYOR
726 LOS ANGELES COUNTY
ENGINEERING BLDG.

Notes Ck'd by D. M. Finley
Map No. G-2397-1
Office Work
Checked D. M. Finley
Date APR 54

Survey of CANDLEWOOD ST
W. O. 8643 Tape No. 102 Std. 84 °F
Surveyed by R. J. MITCHELL
Notes SMILEY Date 3-53
Indexed

F. B. PG.

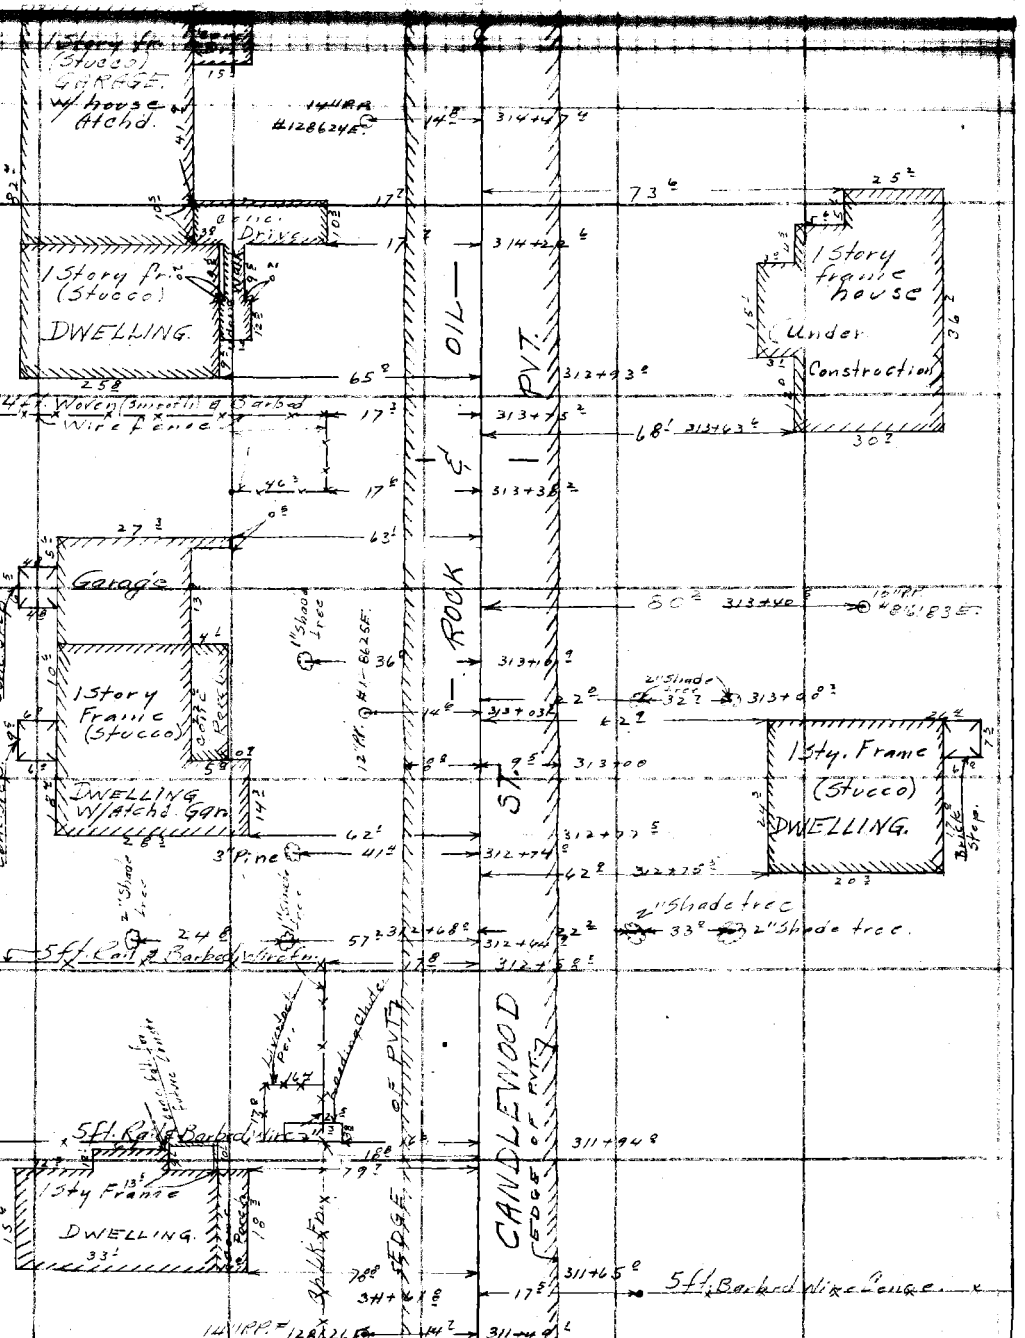

Note: Any Additions or Changes on This Sheet Must be Made or Circled in Red Ink With Date and Name of Person Making Change.

Do not extend notes this side of this line.

RETURN TO
LOS ANGELES COUNTY SURVEYOR
726 LOS ANGELES COUNTY
ENGINEERING BLDG.

76F309S 247 10M 1-49

F. B. 1821 Pg. 62

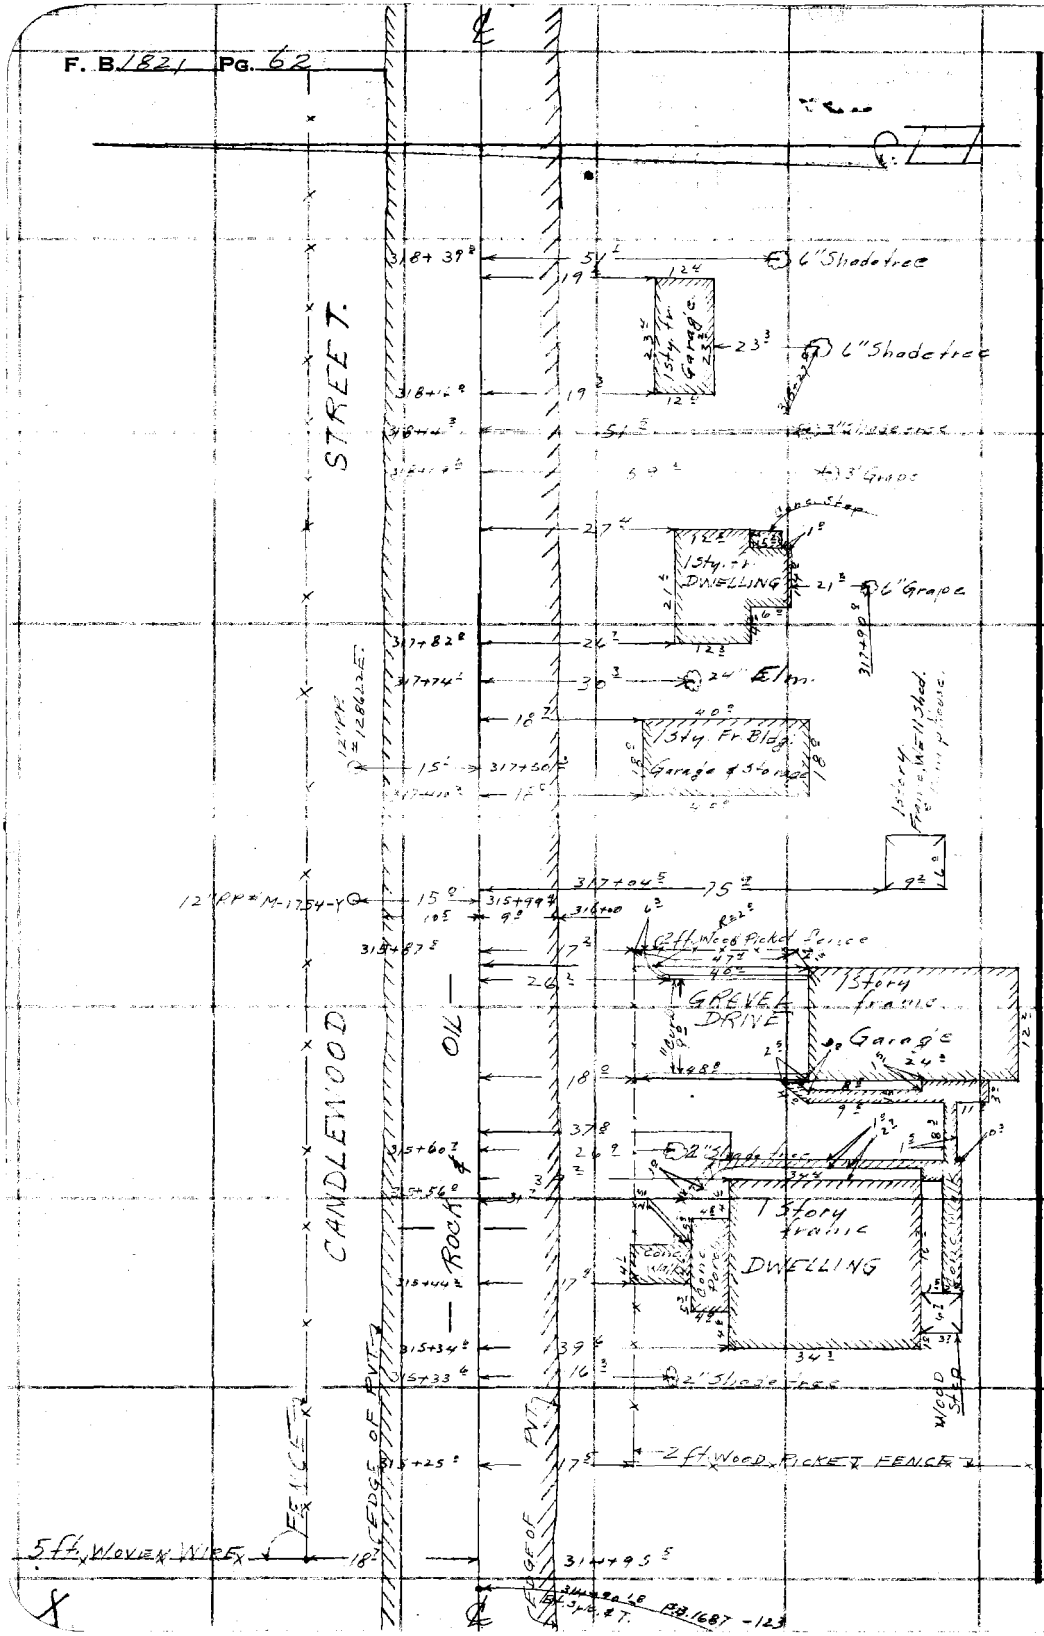

RETURN TO
LOS ANGELES COUNTY SURVEYOR
726 LOS ANGELES COUNTY
ENGINEERING BLDG.

Do not extend notes this side of this line.

Note: Any Additions or Changes on This Sheet Must be Made or Circled in Red Ink With Date and Name of Person Making Change.

Notes Ck'd by D. M. Finlay	Survey of CANDLEWOOD ST.	F. B. [illegible] PG. 63
Map No. B-2397-1	W. O. 8613 Tape No. 102 St'd. 84 °F	
Office Work	Surveyed by R. J. Mitchell	
Checked D. M. Finlay	Notes SMILEY Date 3-53	
Date APR '54	Indexed A. G. Johnson	

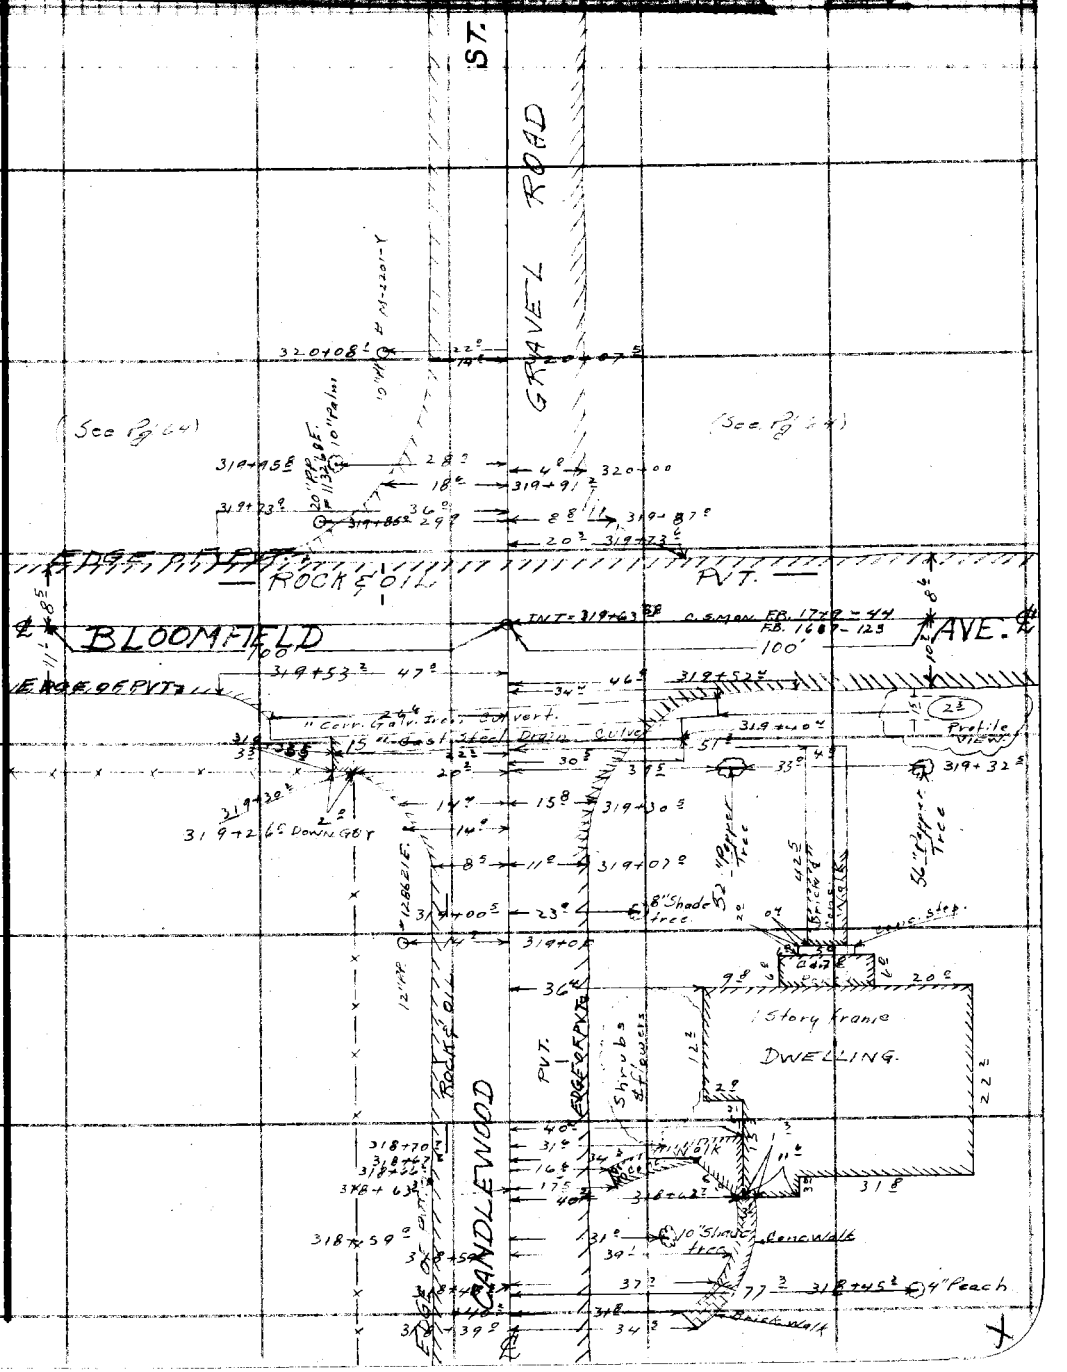

Note: Any Additions or Changes on This Sheet Must be Made or Circled in Red Ink With Date and Name of Person Making Change.

Do not extend notes this side of this line.

RETURN TO
LOS ANGELES COUNTY SURVEYOR
726 LOS ANGELES COUNTY
ENGINEERING BLDG.

FSF3098 247 10M 1-49

F. B. 1821 PG. 64

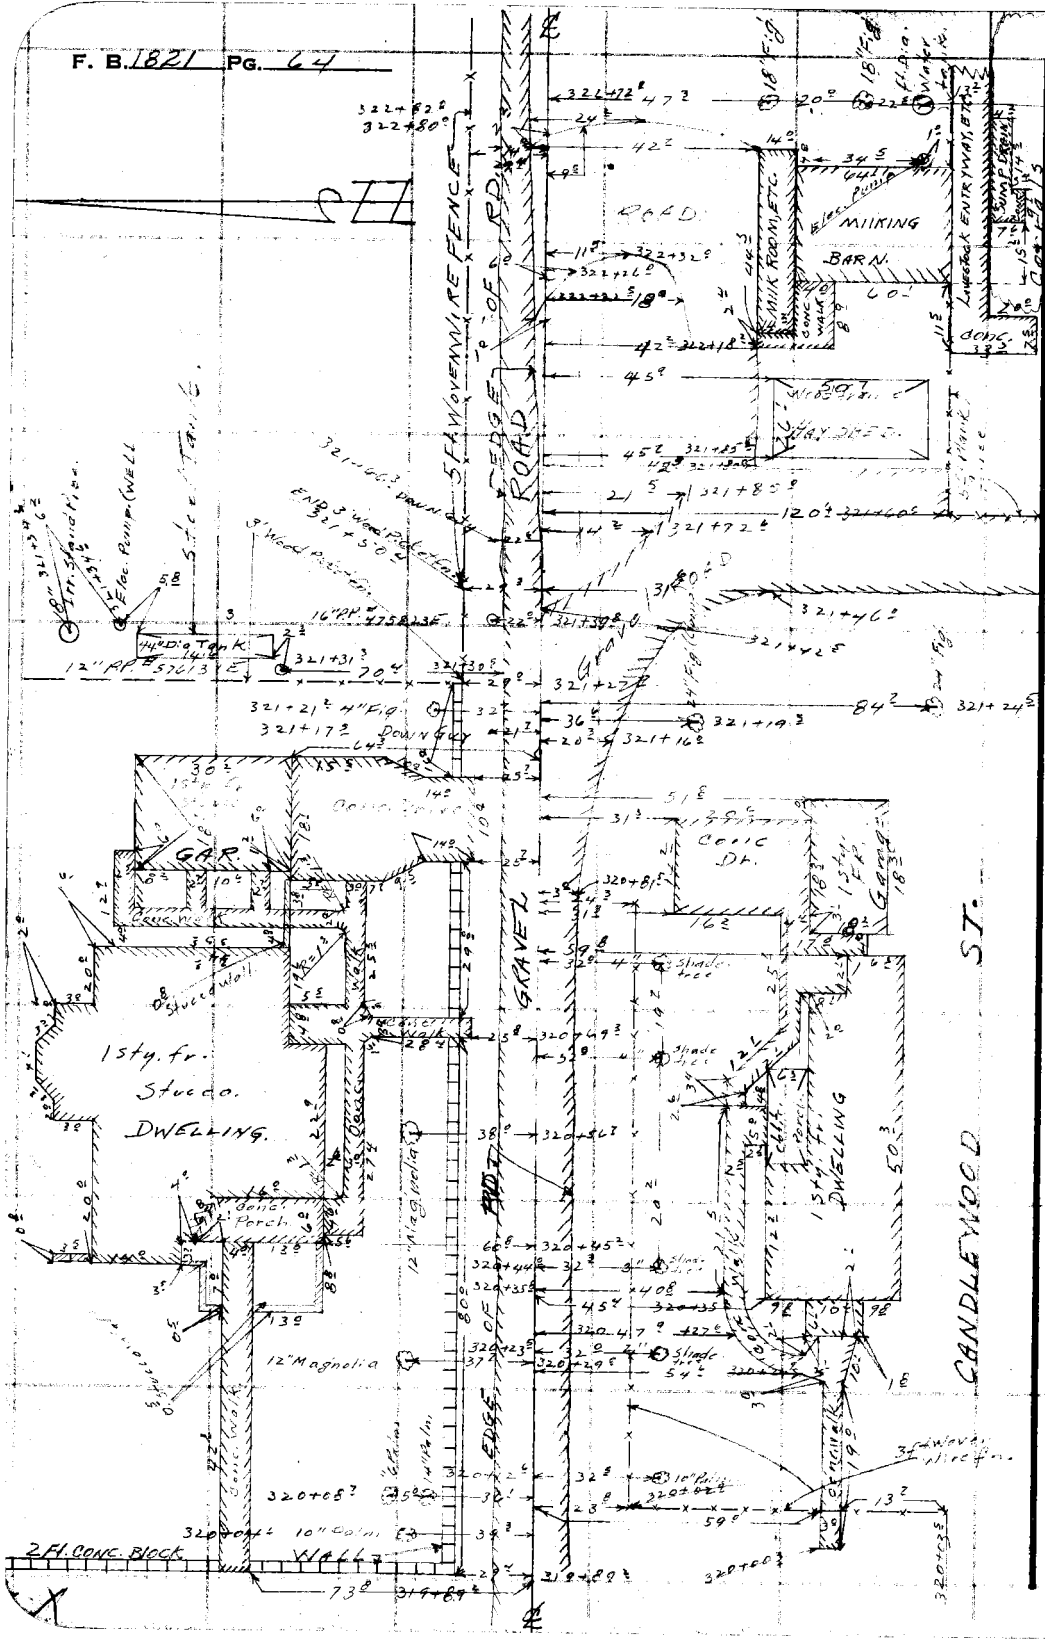

RETURN TO
LOS ANGELES COUNTY SURVEYOR
726 LOS ANGELES COUNTY
ENGINEERING BLDG.

Note: Any Additions or Changes on This Sheet Must be Made or Circled in Red Ink With Date and Name of Person Making Change.

Do not extend notes this side of this line.

Notes Ck'd by D. M. Finley
Map No. E-2397-1
Office Work
Checked D. M. Finley
Date APR '54

Survey of CANDLEWOOD ST
W. 08643 Tape No. 102 Std. 84 °F
Surveyed by R. J. MITCHELL
Notes R. J. MITCHELL Date 3-53
Indexed L. O. Johnson

F. B. 1991 Pg.

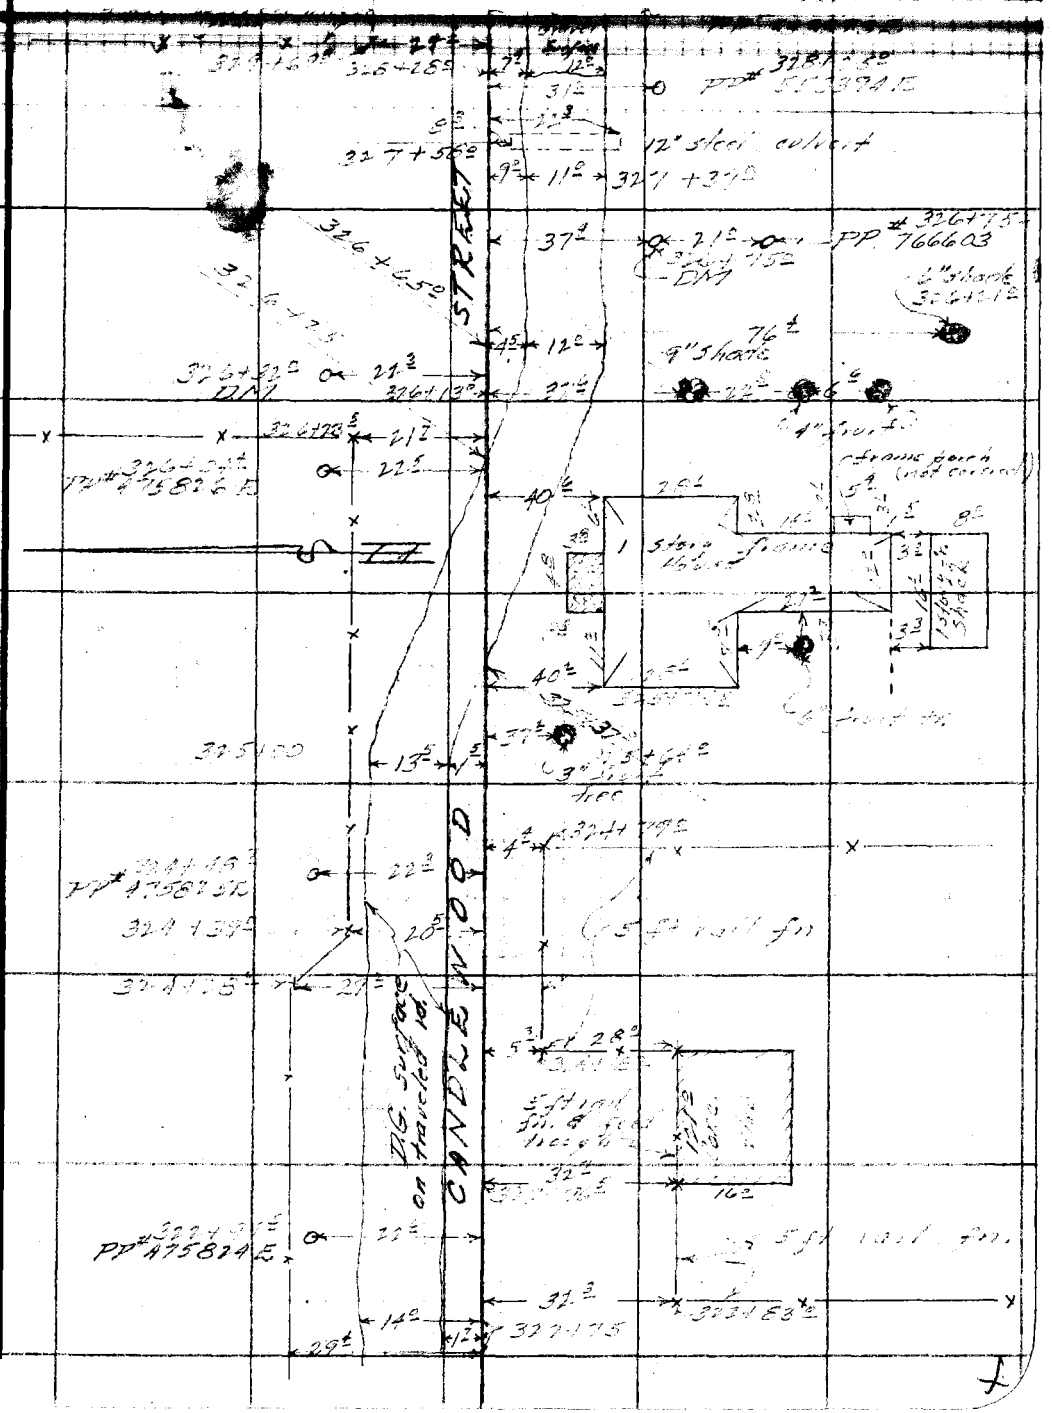

Notes: Any Additions or Changes on This Sheet Must be Made or Circled in Red Ink With Date and Name of Person Making Change.

Do not extend notes this side of this line.

RETURN TO
LOS ANGELES COUNTY SURVEYOR
726 LOS ANGELES COUNTY
ENGINEERING BLDG.

76F3098 247 10M 1-49

F. B. 1821 PG. 66

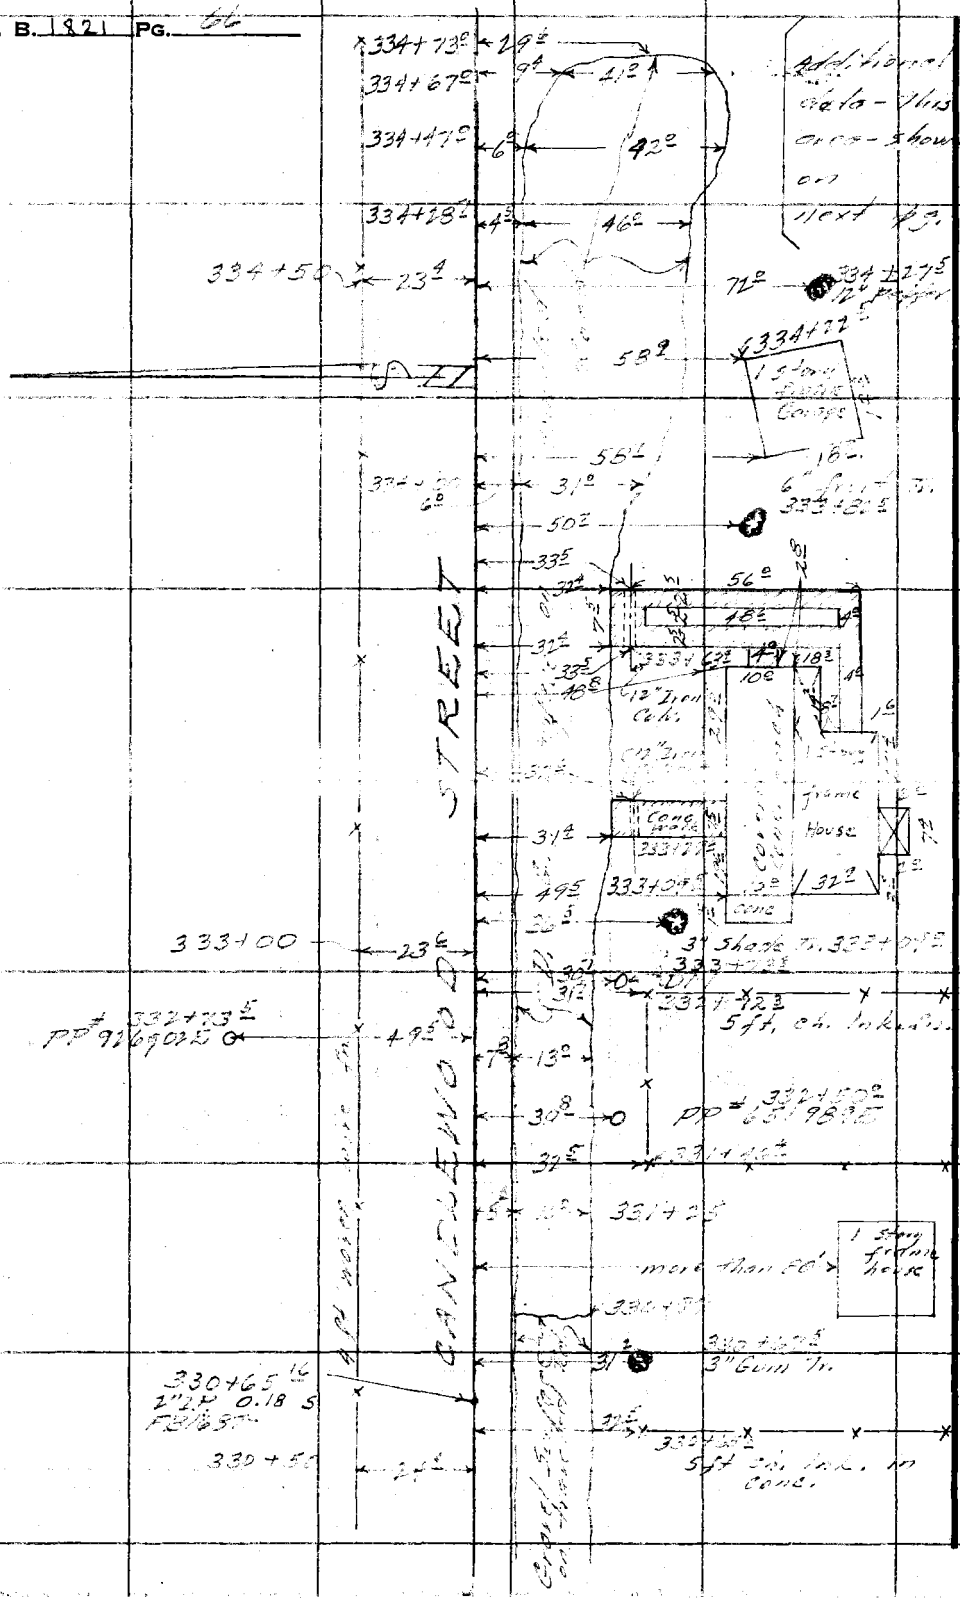

RETURN TO
LOS ANGELES COUNTY SURVEYOR
726 LOS ANGELES COUNTY
ENGINEERING BLDG.

Do not extend notes this side of this line.

Note: Any Additions or Changes on This Sheet Must be Made or Circled in Red Ink With Date and Name of Person Making Change.

Notes Ck'd by D. M. Finley
Map No. B-2397-1
Office Work
Checked D. M. Finley
Date FEB 54

Survey of CANDLEWOOD ST.
W. O. 8643 Tape No. 102 St'd. 84 °F
Surveyed by R. J. MITCHELL
Notes R. J. MITCHELL Date 3-53
Indexed R. A. Johnson

F. B. 821 PG.

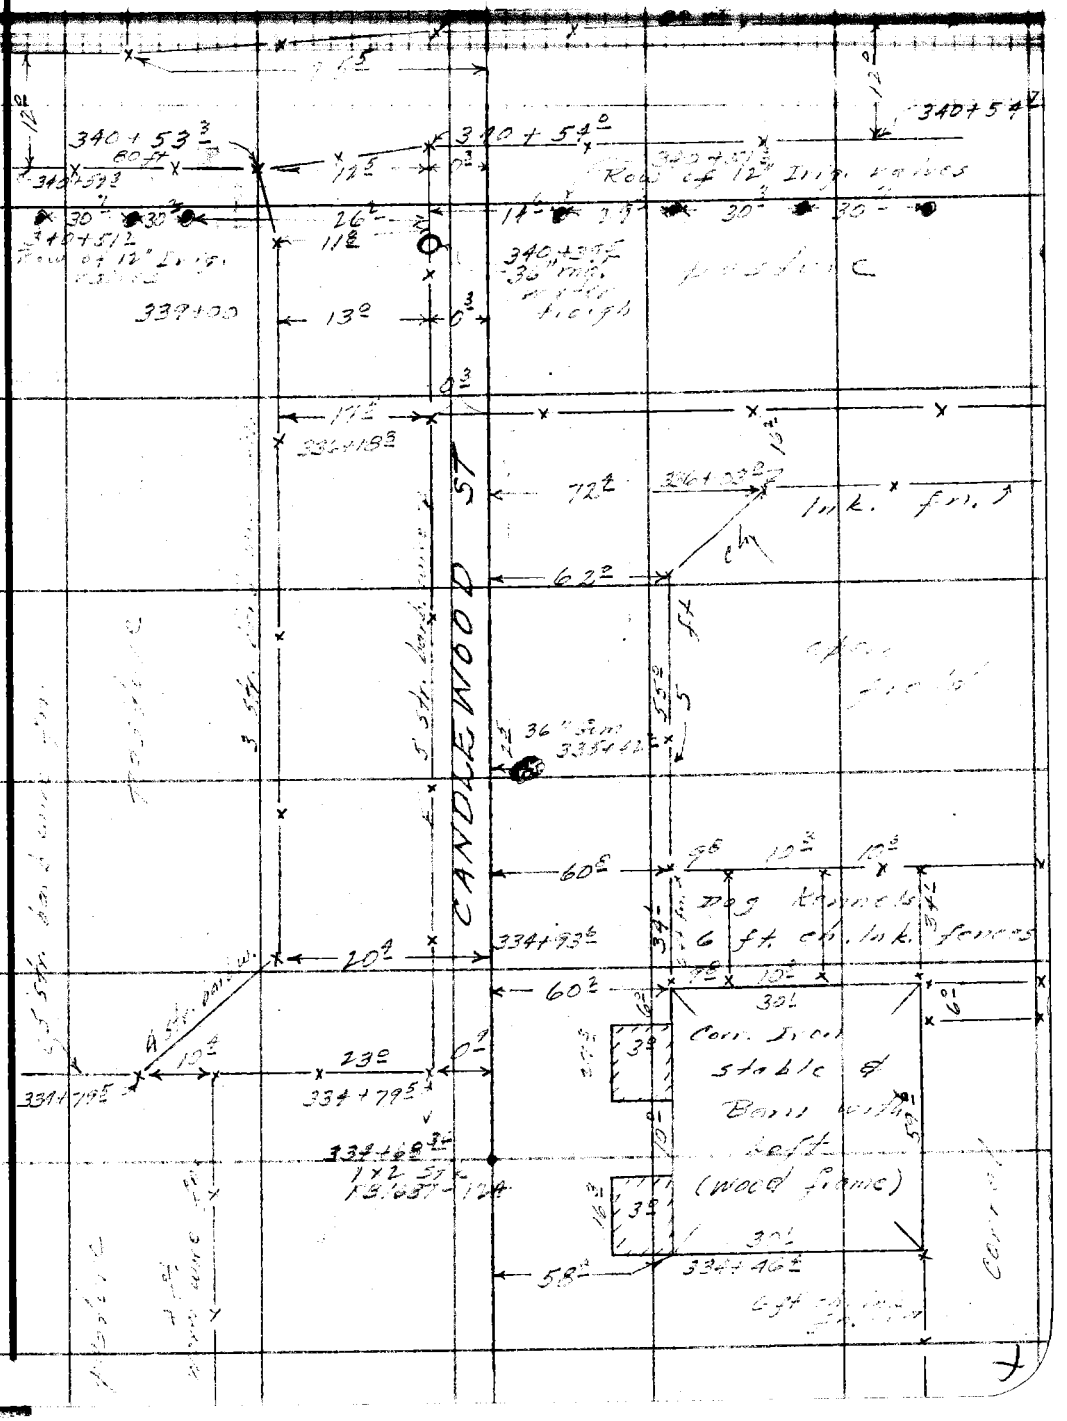

Note: Any Additions or Changes on This Sheet Must be Made or Circled in Red Ink With Date and Name of Person Making Change.

Do not extend notes this side of this line.

RETURN TO
LOS ANGELES COUNTY SURVEYOR
726 LOS ANGELES COUNTY
ENGINEERING BLDG.

76F309S 247 10M 1-49

F. B. 1821 PG. 68

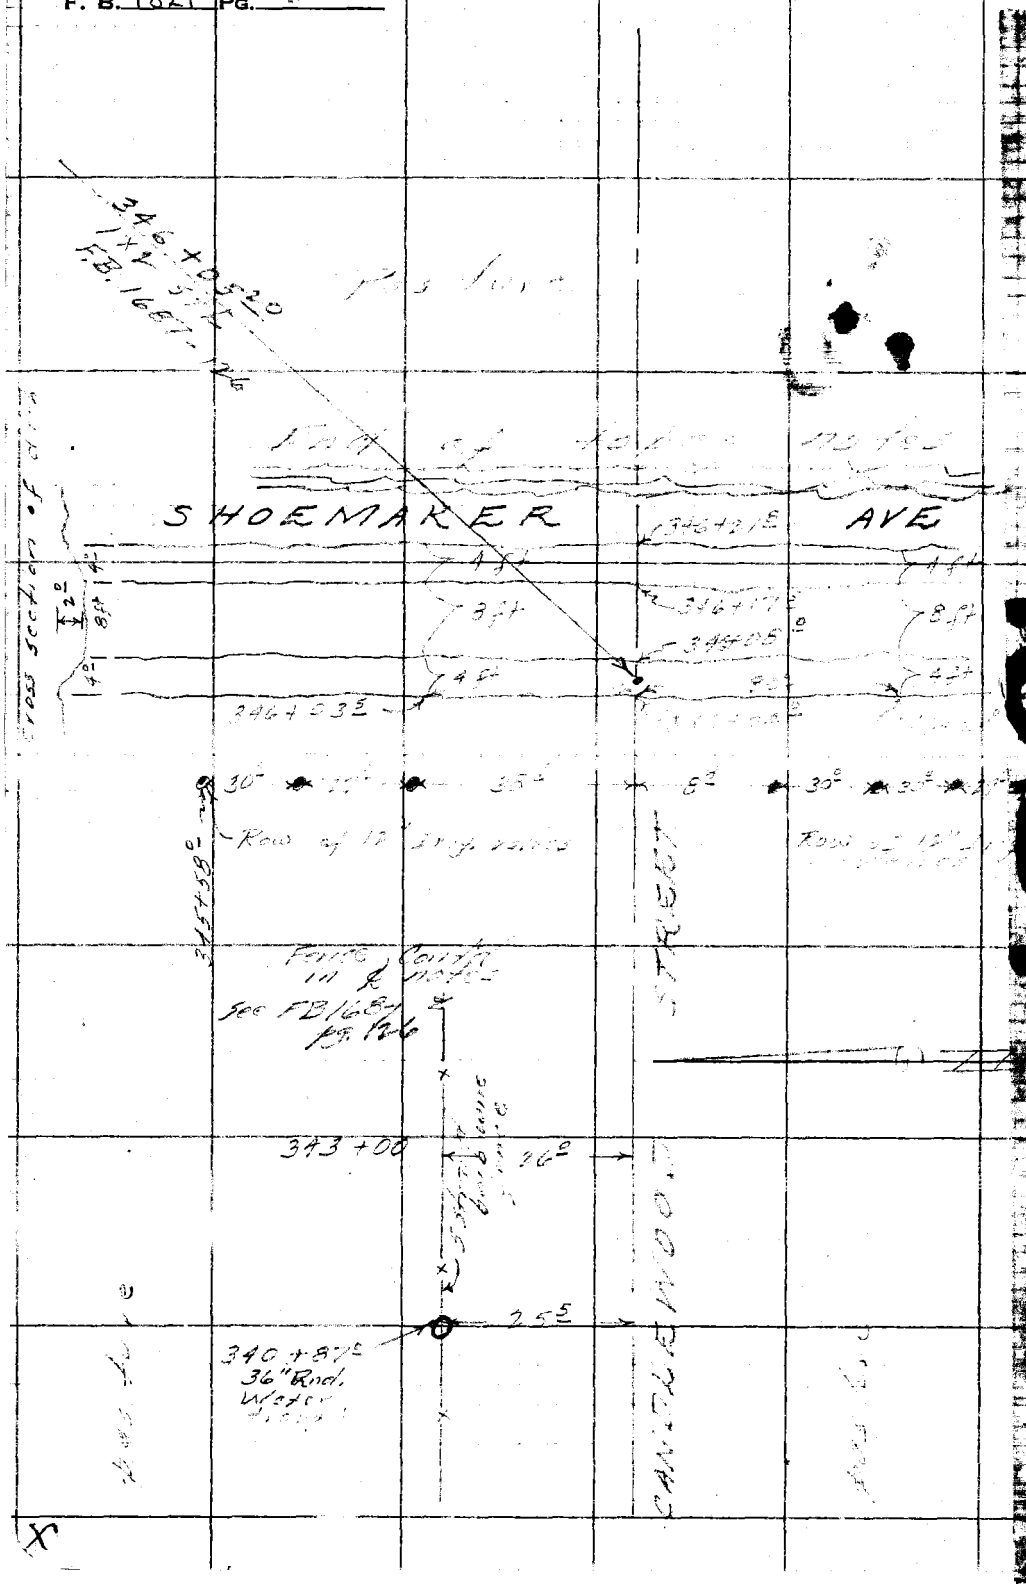

LOS ANGELES COUNTY SURVEYOR
LOS ANGELES COUNTY ENGINEER
1821
Any ... on This ... Red ... Person

Notes Ck'd by D. M. Finley
Map No. B-2377-1
Office Work
Checked D. M. Finley
Date APR '54

Survey of CANDLEWOOD ST.
W. O. 36 Scope No. 102 Std. 24 ft
Surveyed by R. J. MITCHELL
Notes R. J. MITCHELL Date 3-53
Indexed R. A. Johnson

F. B. 1821 PG. 67

pasture

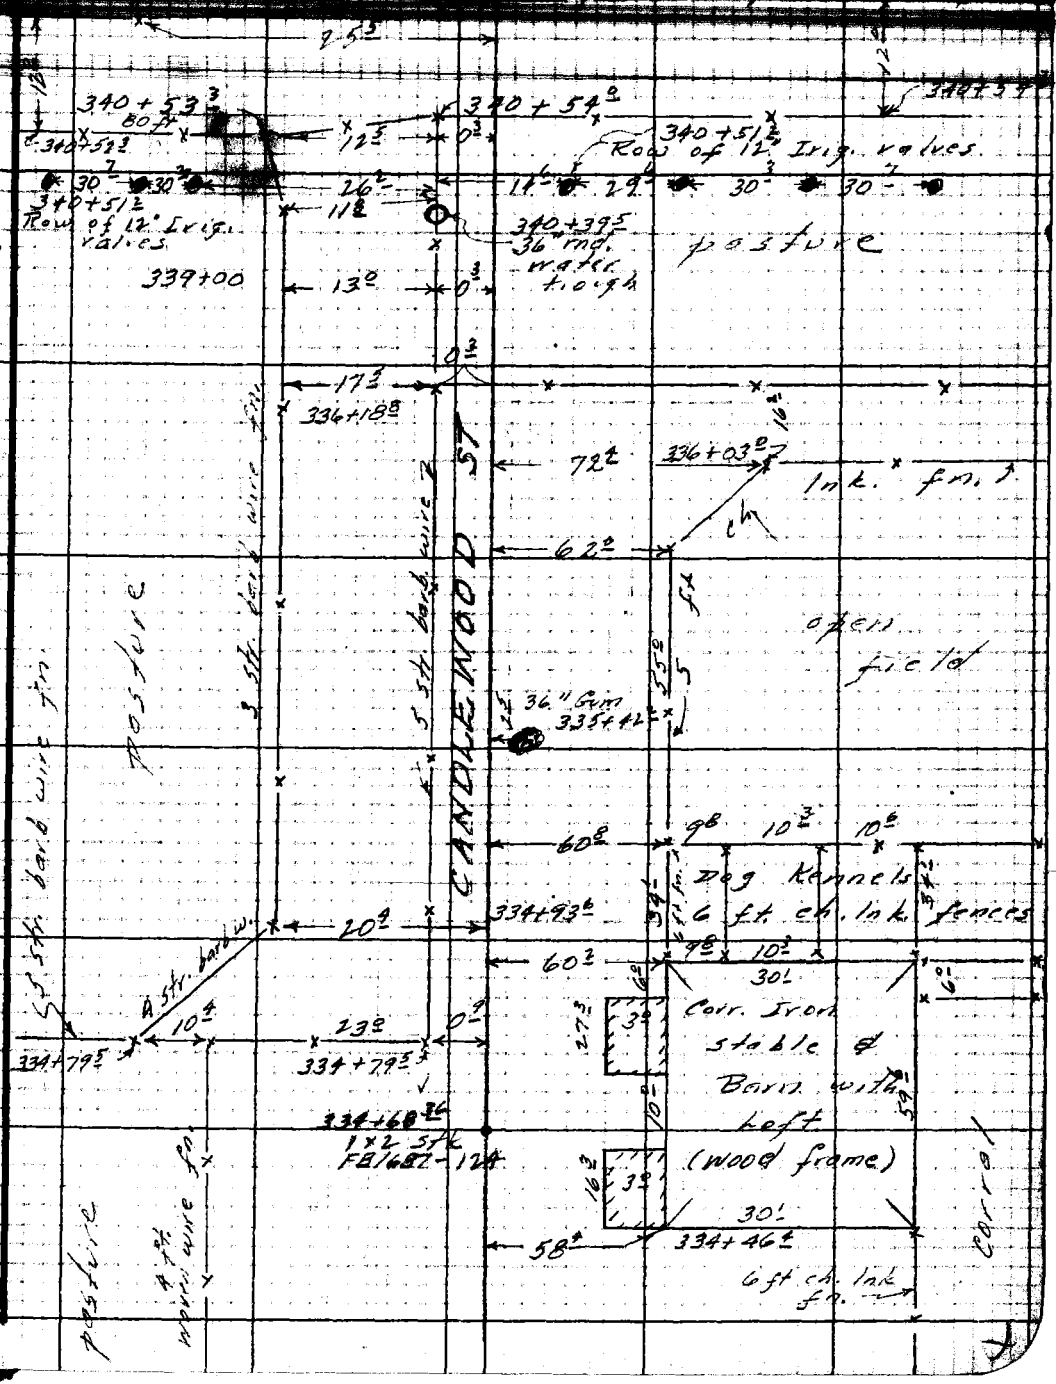

Note: Any Additions or Changes on This Sheet Must be Made or Circled in Red Ink. With Date and Name of Person Making Change.

Do not extend notes this side of this line.

RETURN TO
LOS ANGELES COUNTY SURVEYOR
726 LOS ANGELES COUNTY
ENGINEERING BLDG.

76F3098 247 10M 1-49

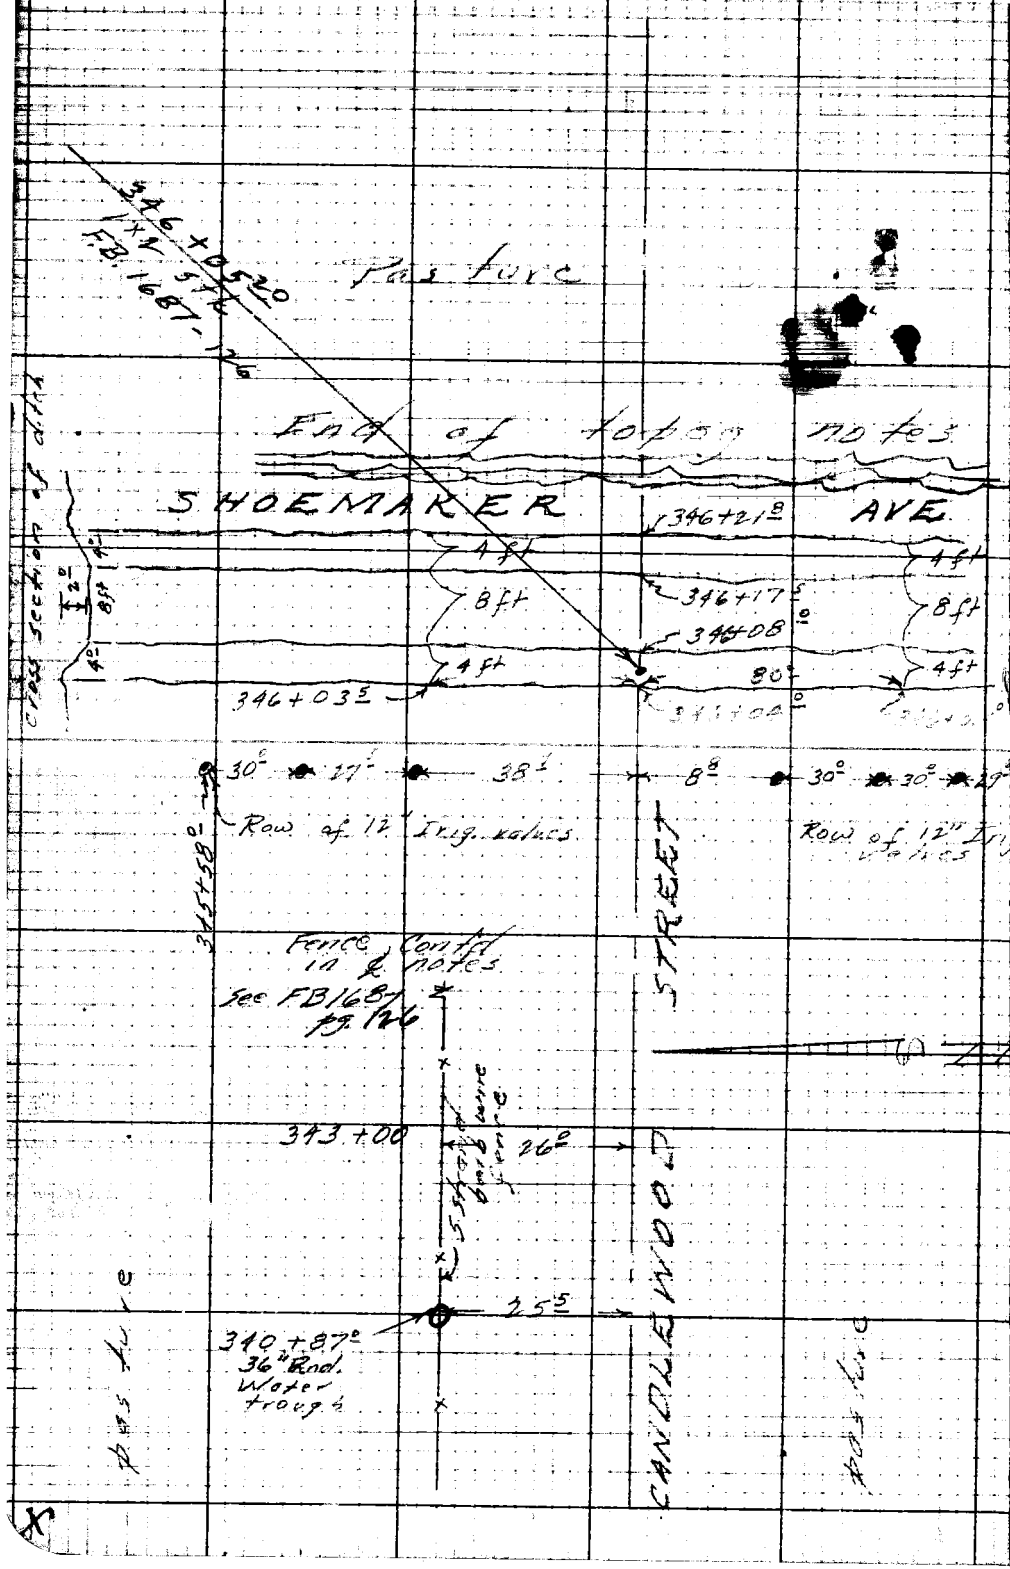
346+05.20
1x2 stk
F.B. 1687-126
Pasture
End of topog notes
SHOEMAKER AVE
346+21.8
4 ft
8 ft
346+17.5
346+08.0
80°
346+03.5
30°
27°
38°
8°
30°
30°
Row of 12" Irrig. valves
Row of 12" Irrig. valves
345+58.0
Fence Contd in ℄ notes
See FB1687 pg. 126
343+00
26°
25.5
340+87.0
36" Rnd. Water trough
CANDLEWOOD STREET
Pasture
Pasture
Cross section of ditch
2.0
8 ft
4.0