Notes Ck'd by	Survey of	F.B. 1842 Pg.
Map No.	JN Tape Std °F	
Office Work	Surveyed by	
Checked	Notes Date	
Date	Indexed	

~~LARK ELLEN AVENUE J.N. 0074.23~~

5-6	Topo.	Loc. power line tower bet. Hwy. and Gladstone Ave.
7-53	C.L.	C.L. & int. streets from Garvey Ave. to Gladstone St.
55-100	Topo.	From Garvey Ave. to Gladstone St.

MERCED AVENUE J.N. 0074.24

101-116	Topo.	From Glendora Ave. NWly.
117-123	C.L.	Mons. from California Ave. to Walnut Ave.

Note: Any Additions or Changes on this Sheet Must be Made or Circled in Red Ink With Date and Name of Person Making Change

Do not extend this side of this line.

PLEASE RETURN TO
LOS ANGELES COUNTY ENGINEER
403 LOS ANGELES COUNTY ENGINEERING BLDG.

Microfilmed Jan '87

PLEASE RETURN TO
LOS ANGELES COUNTY ENGINEER
403 LOS ANGELES COUNTY ENGINEERING BLDG.

Note: Any Additions or Changes on this Sheet Must be Made or Circled in Red Ink With Date and Name of Person Making Change

Do not extend this side of this line.

F.B. _____ PG. _____

Notes Ck'd by
Map No. B-2528.
Office Work BAILEY
Checked
Date

Survey of Lark Ellen Ave
W. O. 8682 Tape No. St'd. °F
Surveyed by
Notes Date
Indexed

F. B. 1842 Pg. 5

JAN 25 54

J. N. - 8682

LARK ELLEN AVE
Location of Improvement
From:
Gladstone So -

Notes: Any Additions or Changes on This Sheet Must be Made or Circled in Red Ink With Date and Name of Person Making Change.

Do not extend notes this side of this line.

RETURN TO
LOS ANGELES COUNTY SURVEYOR
726 LOS ANGELES COUNTY
ENGINEERING BLDG.

76F309S 247 2-51

F. B. 1842 PG. 6

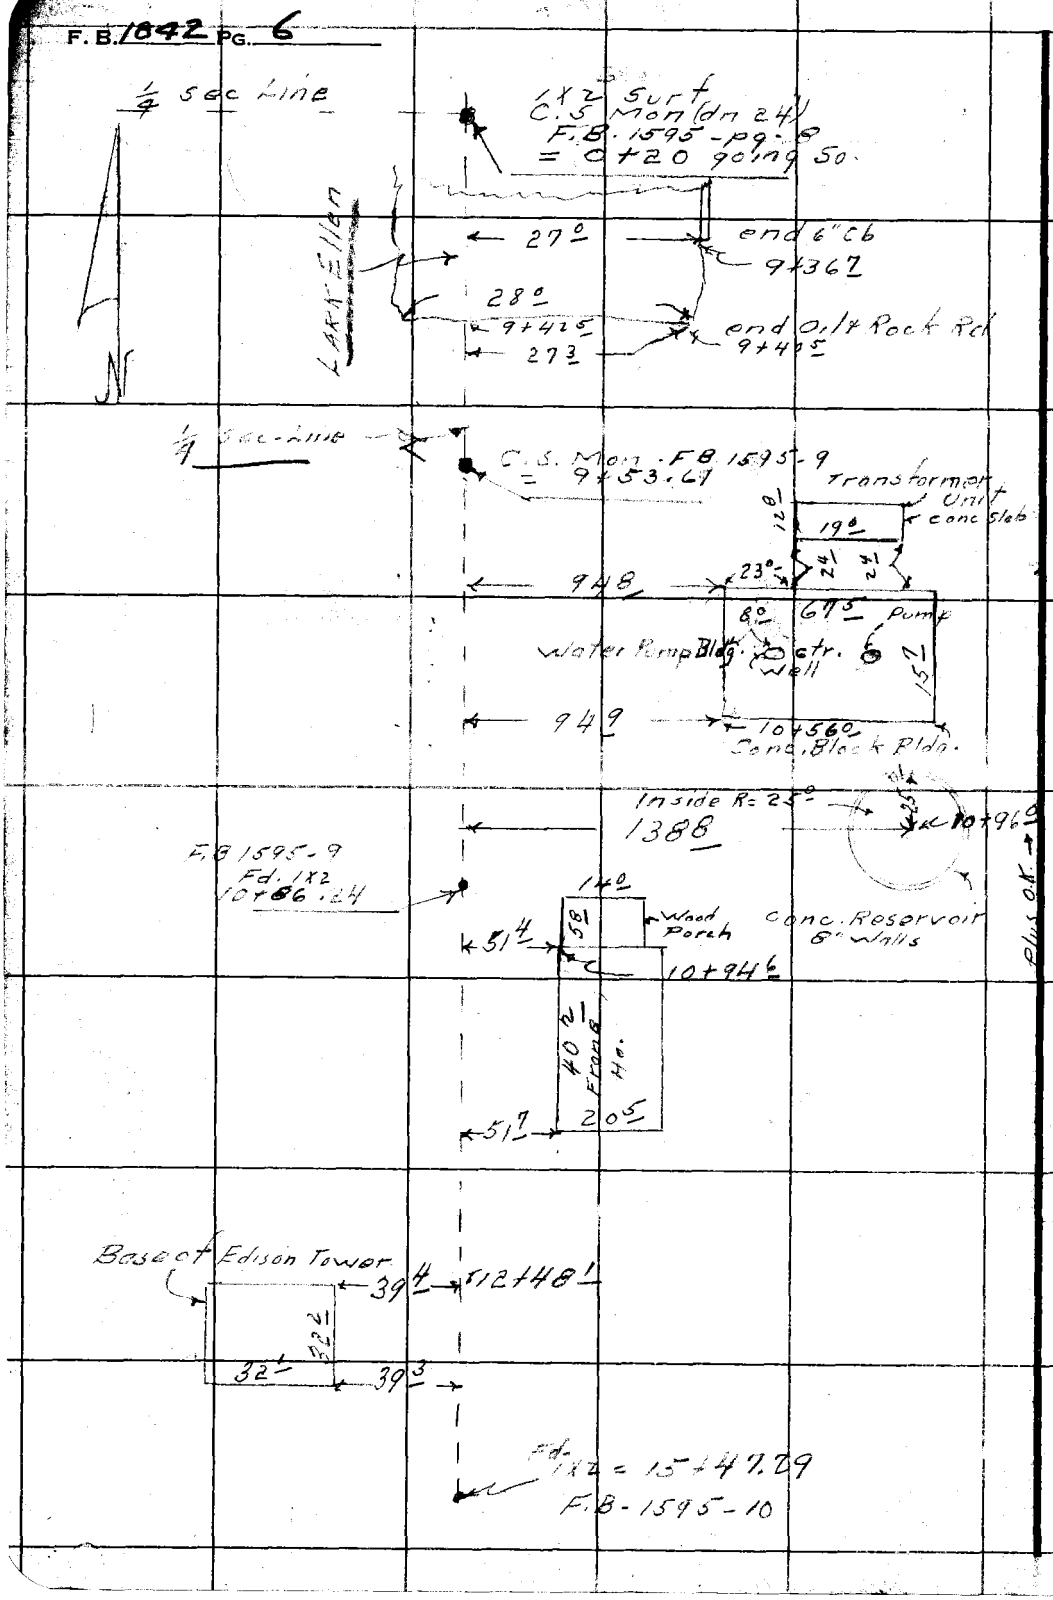

RETURN TO
LOS ANGELES COUNTY SURVEYOR
726 LOS ANGELES COUNTY
ENGINEERING BLDG.

Do not extend notes this side of this line.

Note: Any Additions or Changes on This Sheet Must be Made or Circled in Red Ink With Date and Name of Person Making Change.

Notes Ck'd by D. McFarley
Map No. B-2528-1
Office Work G. BAILEY
Checked
Date

Survey of Lark Ellen Ave
W. O. 3652 Tape No. St'd. °F
Surveyed by Dougherty
Notes Date
Indexed

F. B. 1042 PG. 7

Lark Ellen Ave Survey

J.N. 8682 (old)
New JN 0074.21

℄ Survey from
Gorvey Ave North
to
Gladstone St
12-21-54

Dougherty
Bowles
Sandoval
King & Adams

Note: Any Additions or Changes on This Sheet Must be Made or Circled in Red Ink With Date and Name of Person Making Change.

Do not extend notes this side of this line.

RETURN TO
LOS ANGELES COUNTY SURVEYOR
726 LOS ANGELES COUNTY
ENGINEERING BLDG.

76FSOS 247 4-53

F.B. 1842 PG. 8

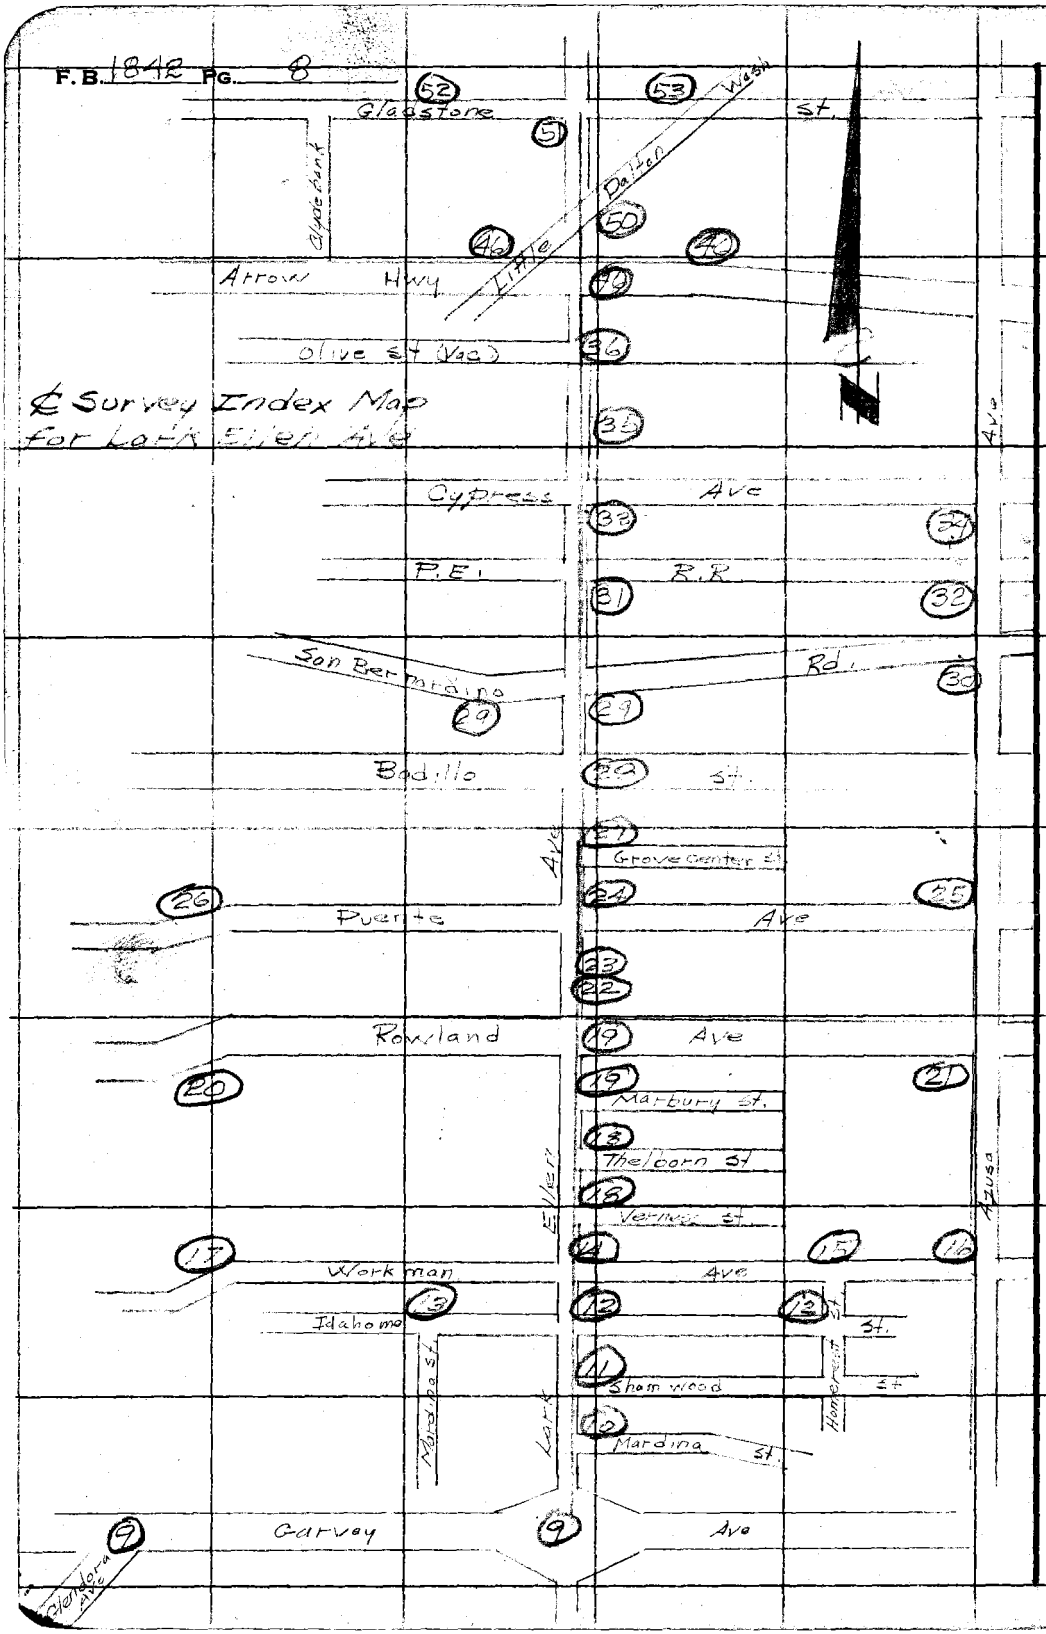

RETURN TO
LOS ANGELES COUNTY SURVEYOR
726 LOS ANGELES COUNTY
ENGINEERING BLDG.

Do not extend notes this side of this line.

Note: Any Additions or Changes on This Sheet Must be Made or Circled in Red Ink With Date and Name of Person Making Change.

Notes Ck'd by D. M. Finley	Survey of Lark Ellen Ave	F. B. [illegible] Pg. 9
Map No. B-2528	W. O. 0074.21 Tape No. 0156 St'd. 68° °F	
Office Work G. BAILEY-1	Surveyed by Dougherty	
Checked	Notes Dougherty Date 2-2[illegible]	
Date	Indexed	

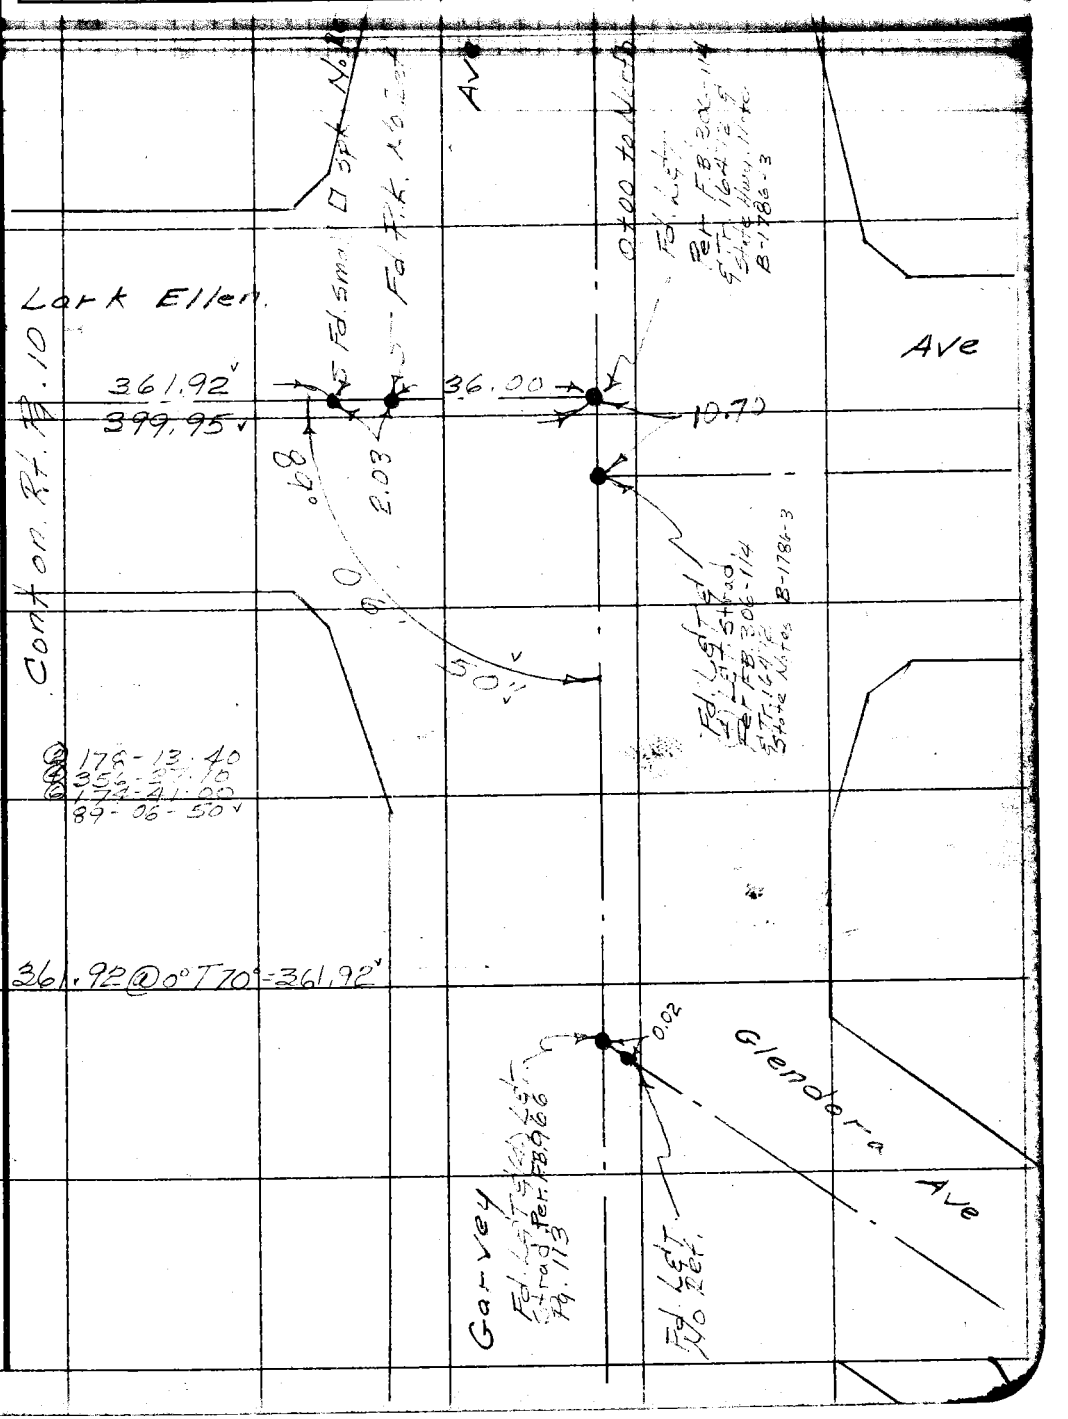

Note: Any Additions or Changes on This Sheet Must be Made or Circled in Red Ink With Date and Name of Person Making Change.

Do not extend notes this side of this line.

RETURN TO
LOS ANGELES COUNTY SURVEYOR
726 LOS ANGELES COUNTY
ENGINEERING BLDG.

76F3095 247 4-53

F. B. 1842 PG. 10

W.S. 47-B-5

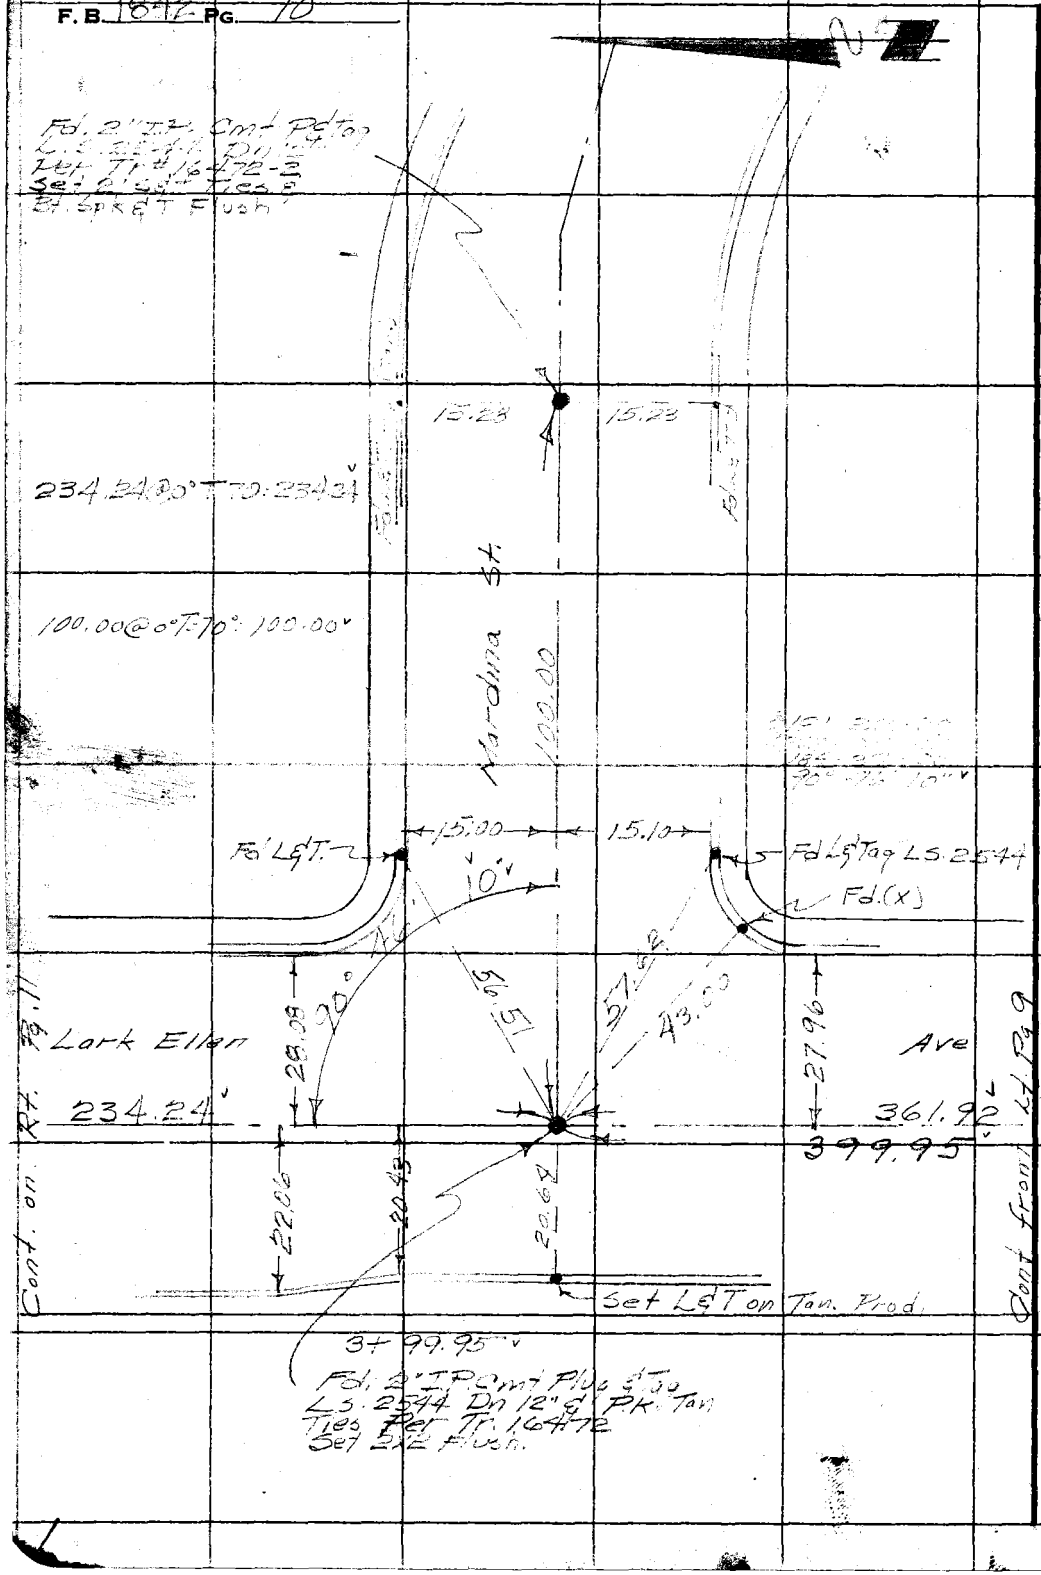

RETURN TO
LOS ANGELES COUNTY SURVEYOR
726 LOS ANGELES COUNTY
ENGINEERING BLDG.

Do not extend notes this side of this line.

Note: Any Additions or Changes on This Sheet Must be Made or Circled in Red Ink With Date and Name of Person Making Change.

Notes Ck'd by D. M. Finley
Map No. B-2528-1
Office Work G. B. Bailey
Checked
Date

Survey of Lark Ellen Ave
W. O. 0074.21 Tape No. 094 St'd. 68° °F
Surveyed by Dougherty
Notes Dougherty Date 12-30-
Indexed

F. B. 1842 Pg. 11

W. S. 47-B-5

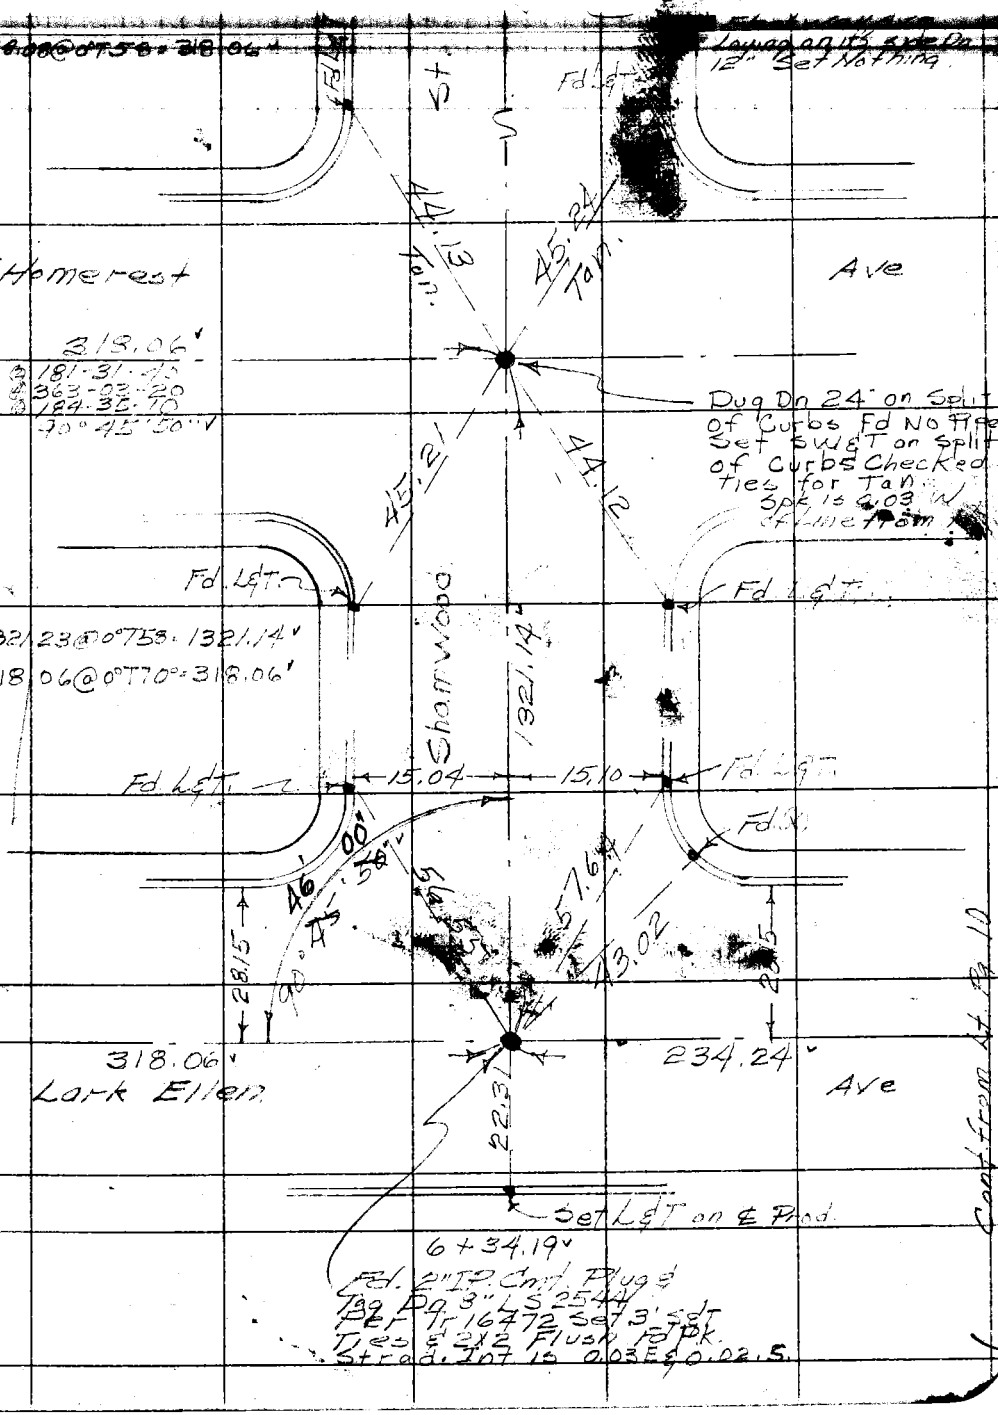

Note: Any Additions or Changes on This Sheet Must be Made or Circled in Red Ink With Date and Name of Person Making Change.

Do not extend notes this side of this line.

RETURN TO
LOS ANGELES COUNTY SURVEYOR
726 LOS ANGELES COUNTY
ENGINEERING BLDG.

76F3098 247 4-53

F.B. 1842 Pg. 12

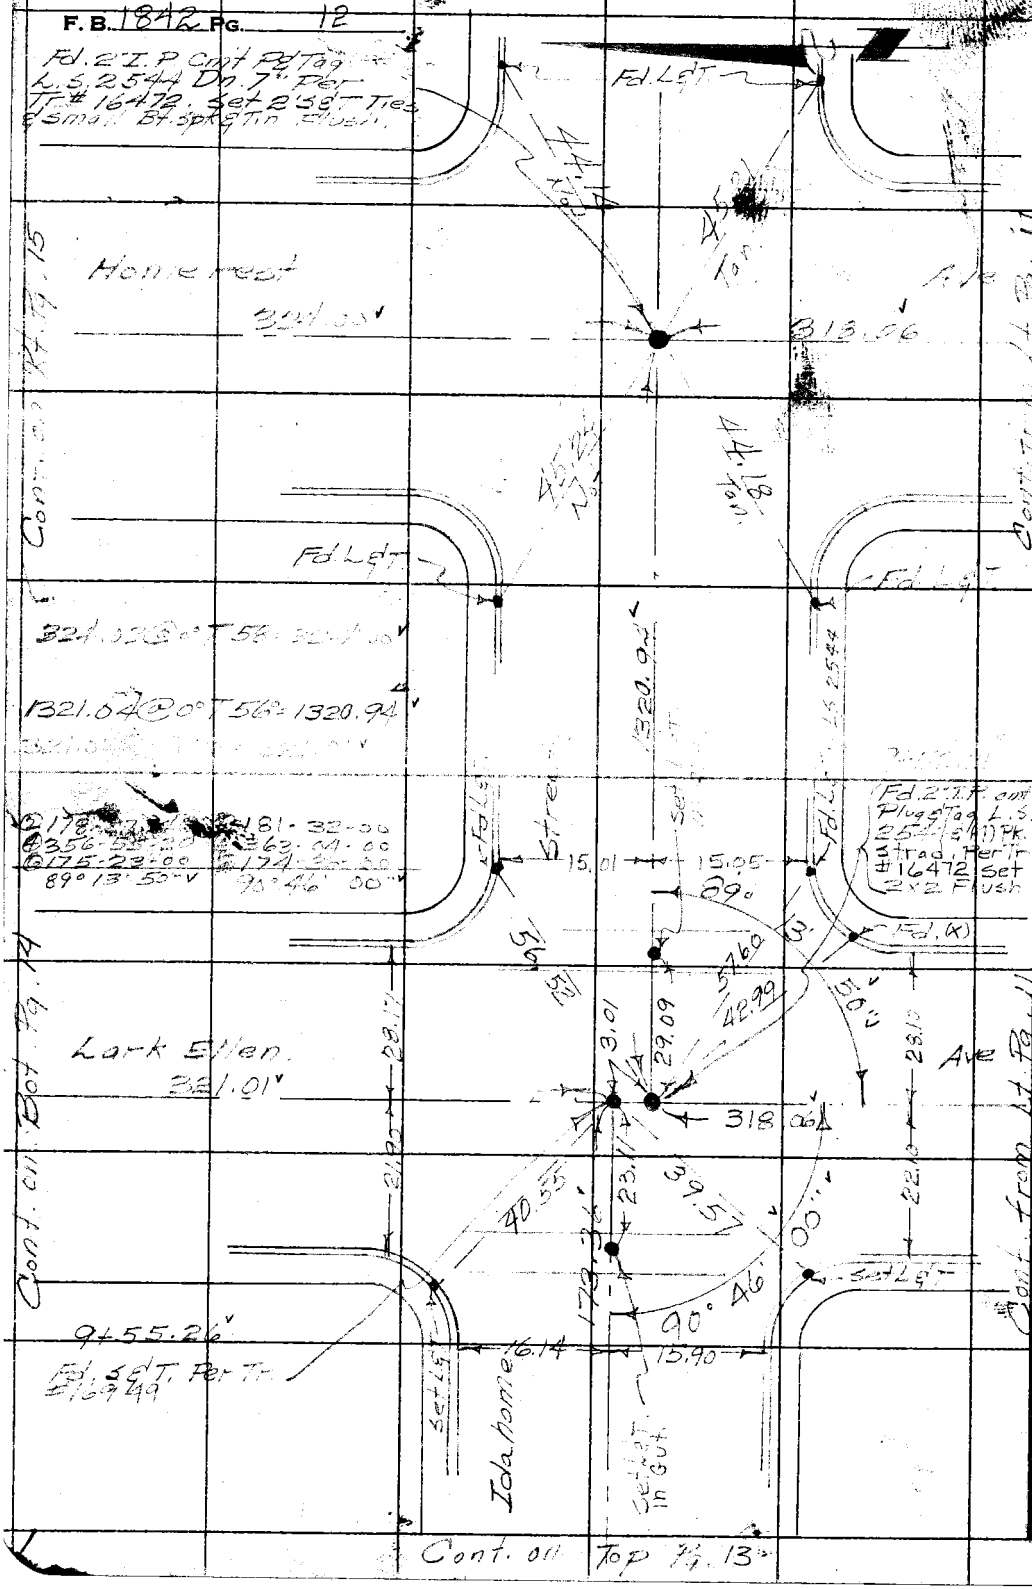

W.S. 47-B-5, C-5

RETURN TO
LOS ANGELES COUNTY SURVEYOR
726 LOS ANGELES COUNTY
ENGINEERING BLDG.

Do not extend notes this side of this line.

Note: Any Additions or Changes on This Sheet Must be Made or Circled in Red Ink With Date and Name of Person Making Change.

Notes Ck'd by D. M. Finley
Map No. B-2528.-1
Office Work BAILEY
Checked
Date

Survey of Lark Ellen A[illegible]
W. O. 8074.21 Tape No. 094 St'd. 68 °F
Surveyed by Dougherty
Notes Dougherty Date 12-3[illegible]
Indexed

F. B. 18[illegible] PG. 1[illegible]

W. S. 47[illegible]

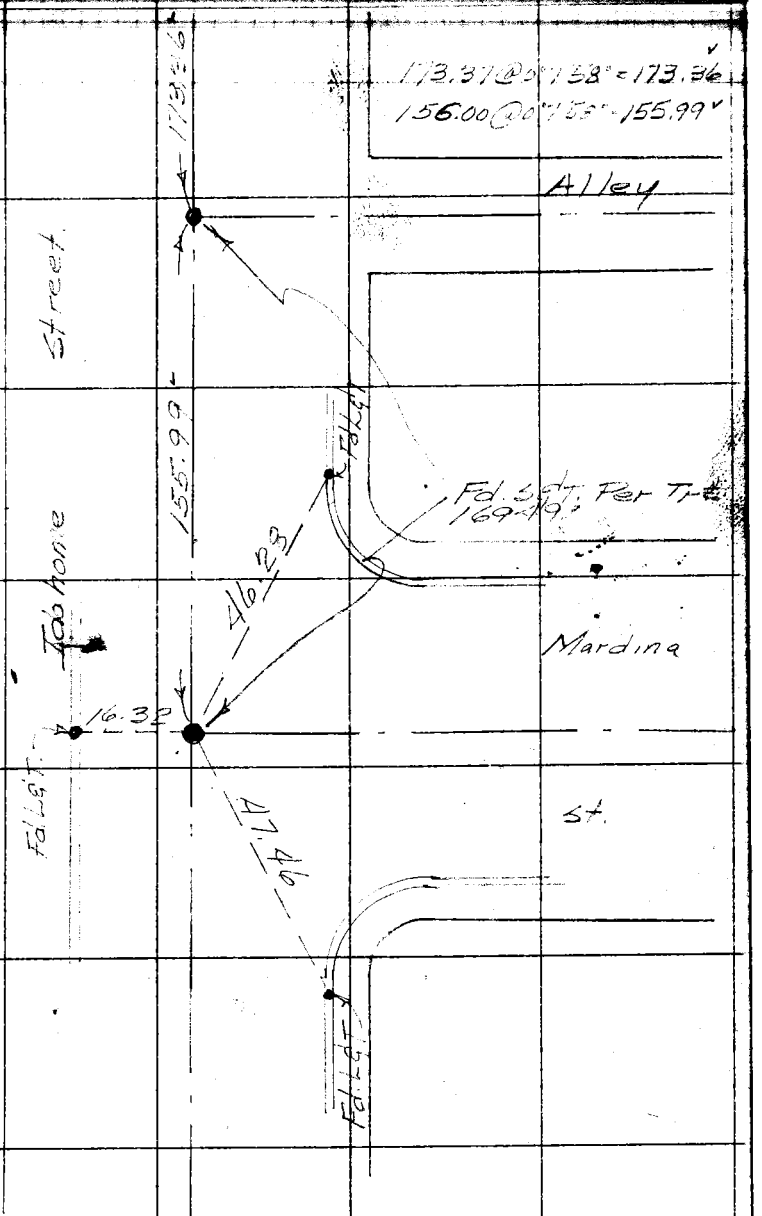

Note: Any Additions or Changes on This Sheet Must be Made or Circled in Red Ink With Date and Name of Person Making Change.

Do not extend notes this side of this line.

RETURN TO
LOS ANGELES COUNTY SURVEYOR
726 LOS ANGELES COUNTY
ENGINEERING BLDG.

76F3095 247 4-53

Cont. on Bot. Pg. 18

322.96 @ 0° T 54: 322.96

800.76 @ 0° T 56: 800.76

W.S. 47- B-5

RETURN TO
LOS ANGELES COUNTY SURVEYOR
726 LOS ANGELES COUNTY
ENGINEERING BLDG.

Do not extend notes this side of this line.

Note: Any Additions or Changes on This Sheet Must be Made or Circled in Red Ink With Date and Name of Person Making Change.

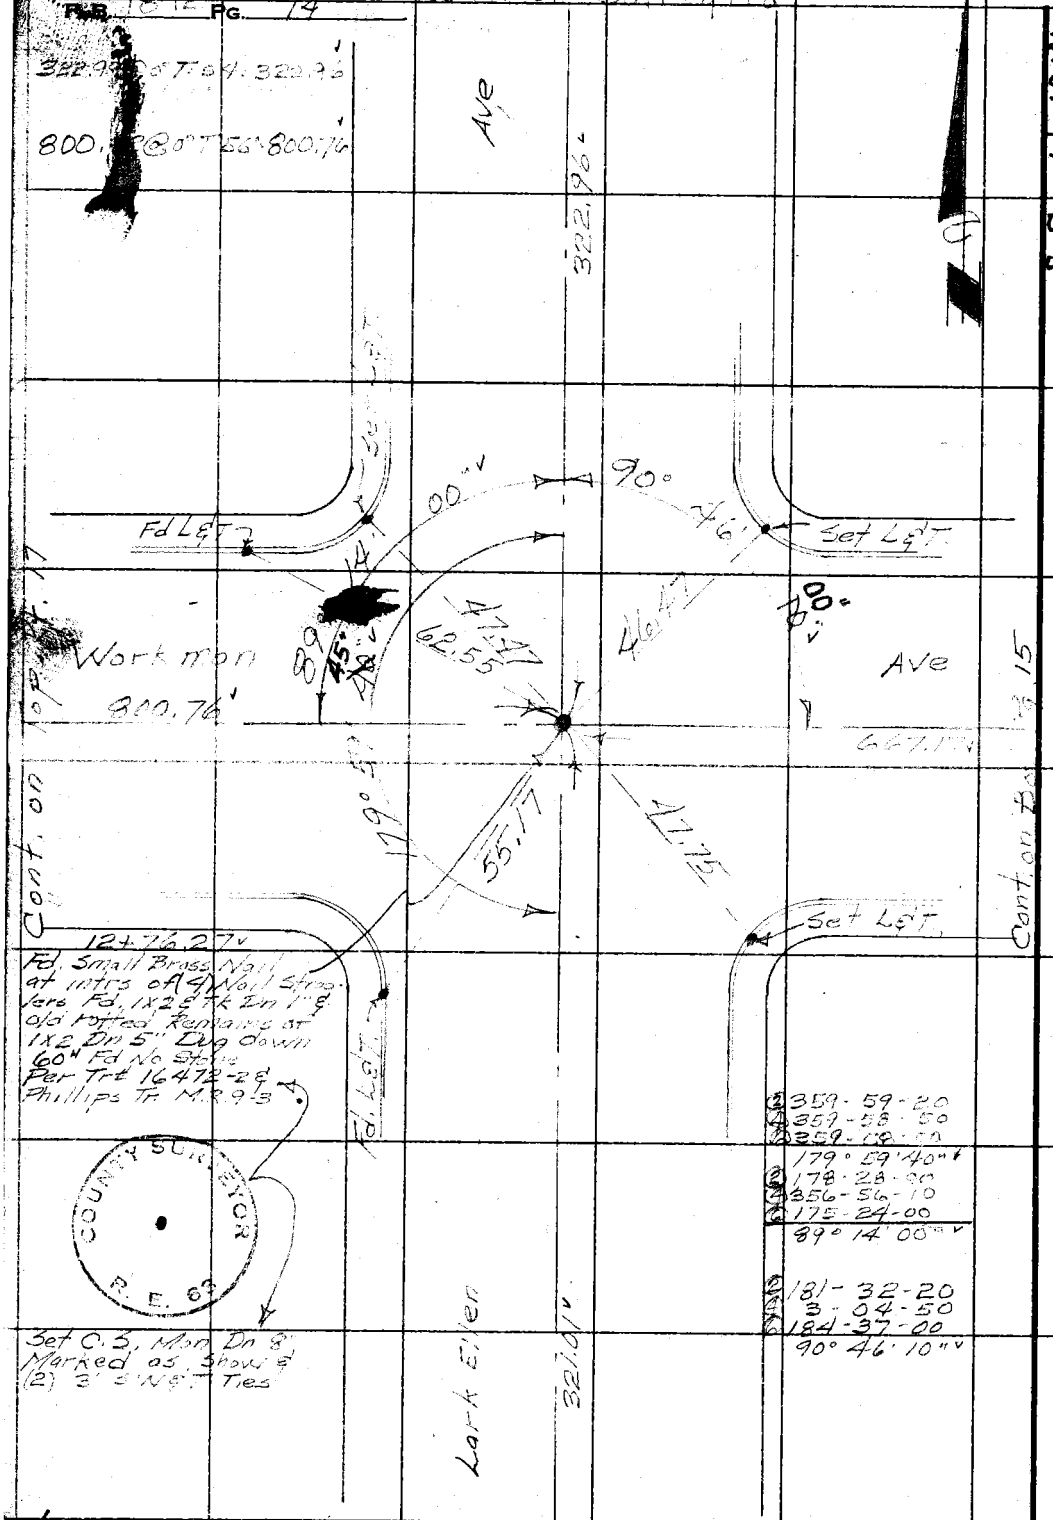

Cont from Lt Pg. 12

Notes Ck'd by D. M. Finley
Map No. B-2528-1
Office Work BAILEY
Checked
Date

Survey of Lark Field Ave
W. O. 0074-27 Tape No. 0.04 St'd. 68 °F
Surveyed by Douglas
Notes Daugherty Date 1-11-55
Indexed

F. B. 242 Pg. 15

Note: Any Additions or Changes on This Sheet Must be Made or Circled in Red Ink With Date and Name of Person Making Change.

Do not extend notes this side of this line.

RETURN TO
LOS ANGELES COUNTY SURVEYOR
726 LOS ANGELES COUNTY
ENGINEERING BLDG.

76F3098 247 4-53

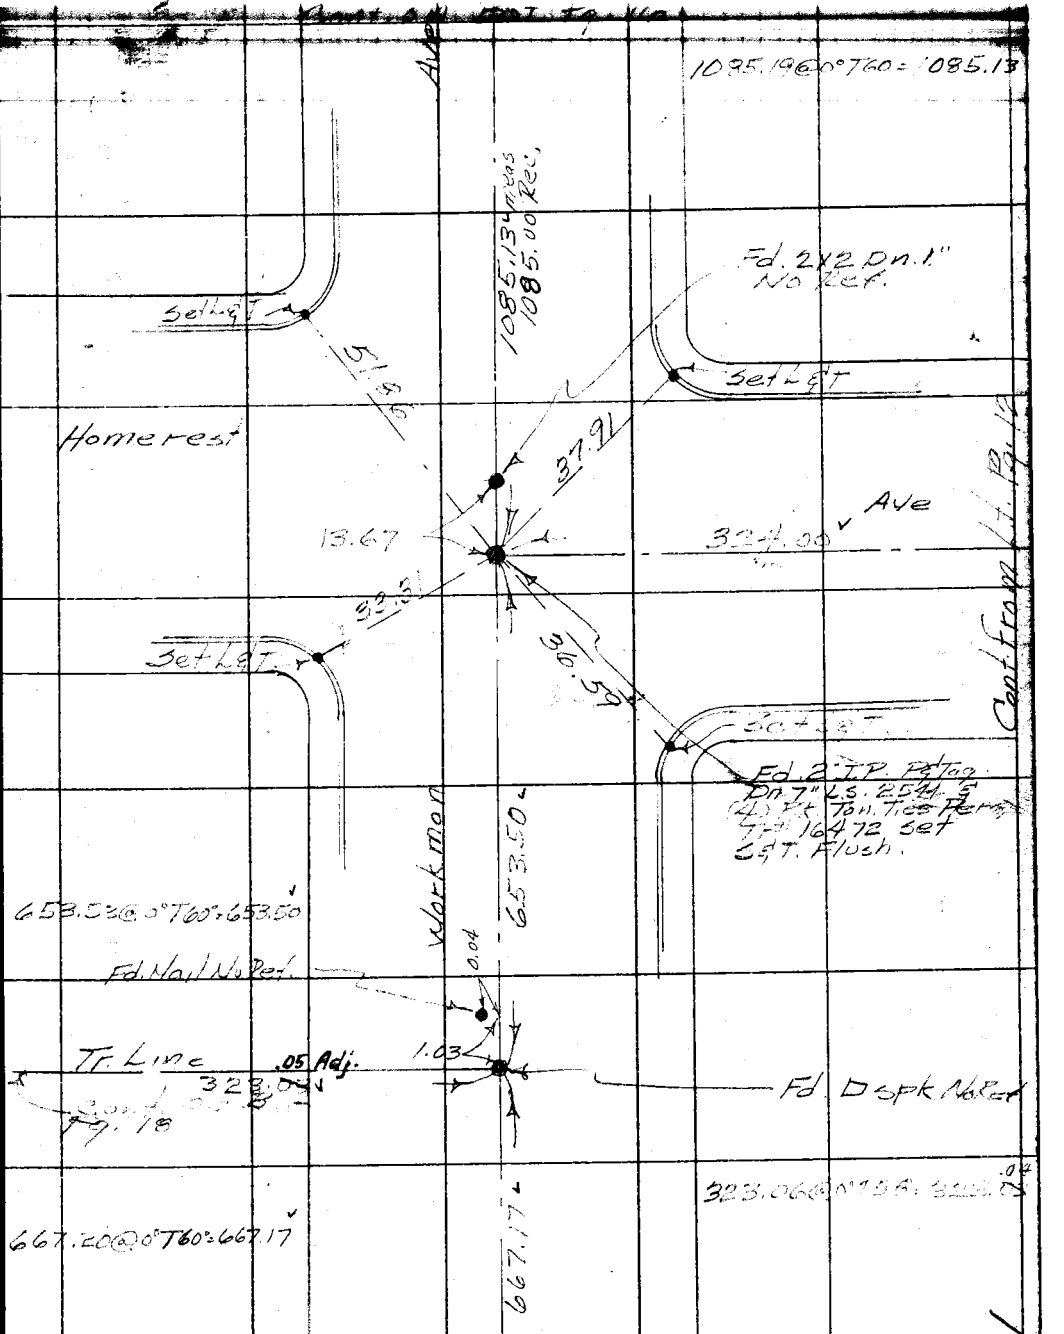

F.B. 1842 PG. 16

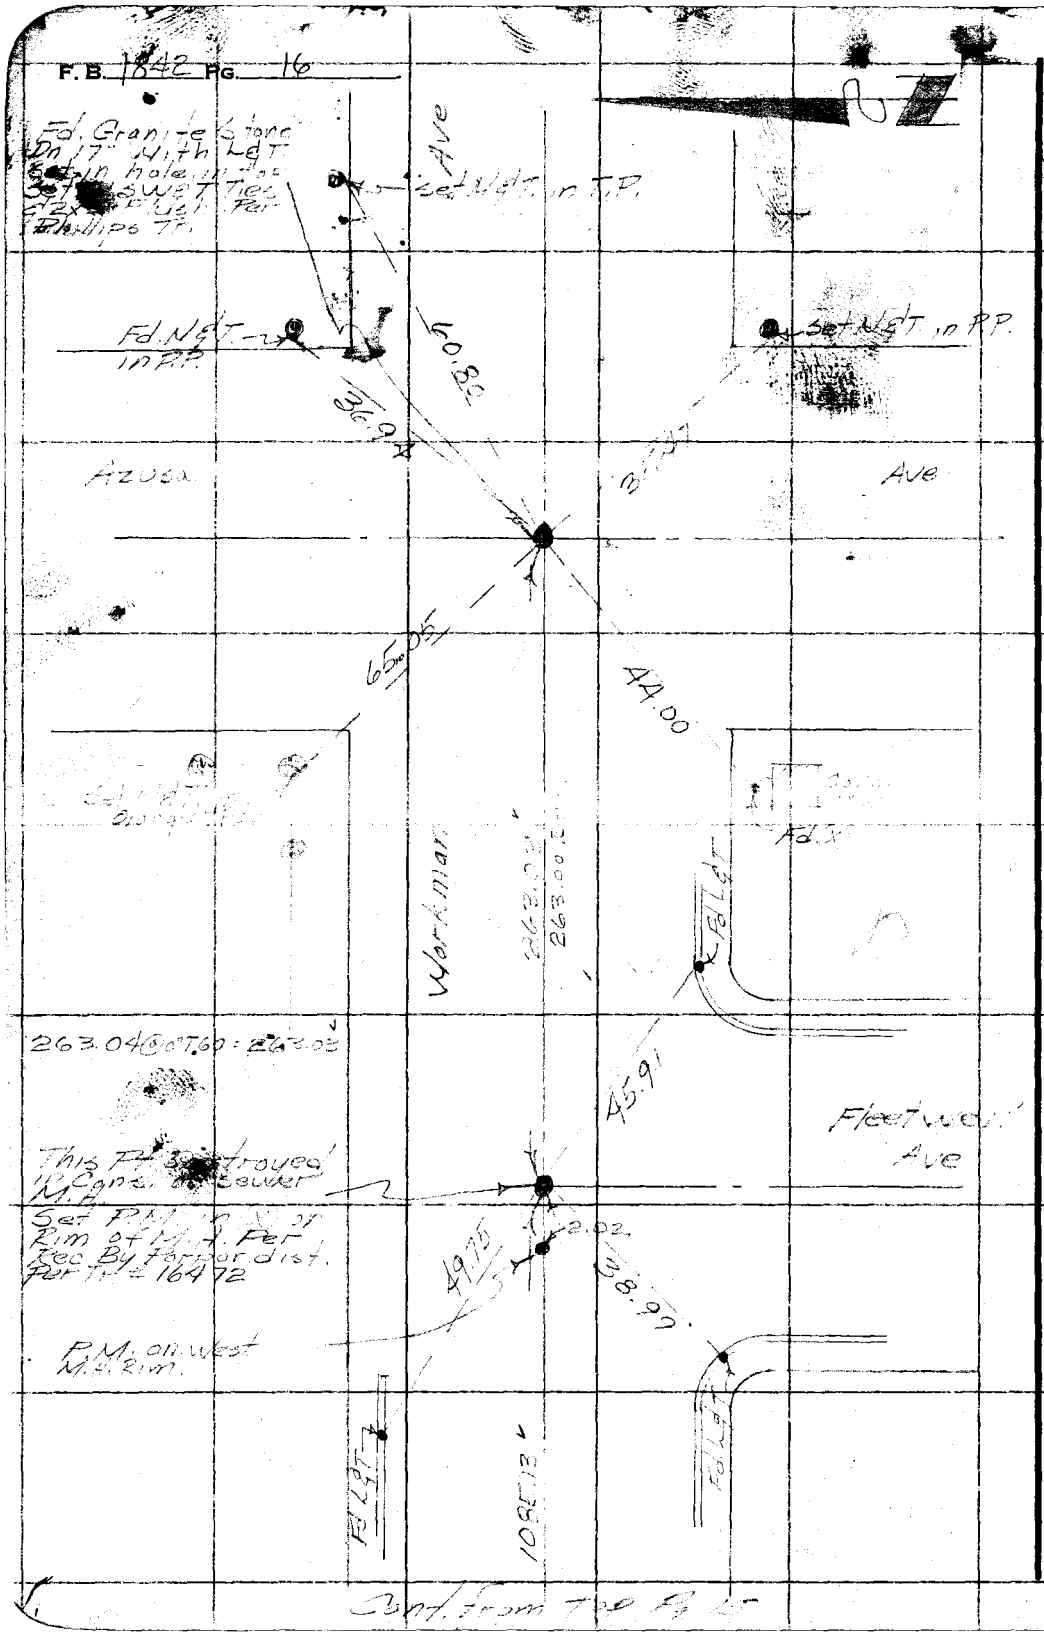

W.S. 47-C-5

RETURN TO
LOS ANGELES COUNTY SURVEYOR
726 LOS ANGELES COUNTY
ENGINEERING BLDG.
Do not extend notes this side of this line.

Note: Any Additions or Changes on This Sheet Must be Made or Circled in Red Ink With Date and Name of Person Making Change.

Cont. from Top Pg 15

Notes Ck'd by D. M. Finley	Survey of Lark Ellen Ave
Map No. B-2528.-1	W. O. 0074 Tape No. 0104 Std. 63 °F
Office Work BAILEY	Surveyed by Dougherty
Checked	Notes Date 1-12-55
Date	Indexed

F. B. 1042 Pg. 17

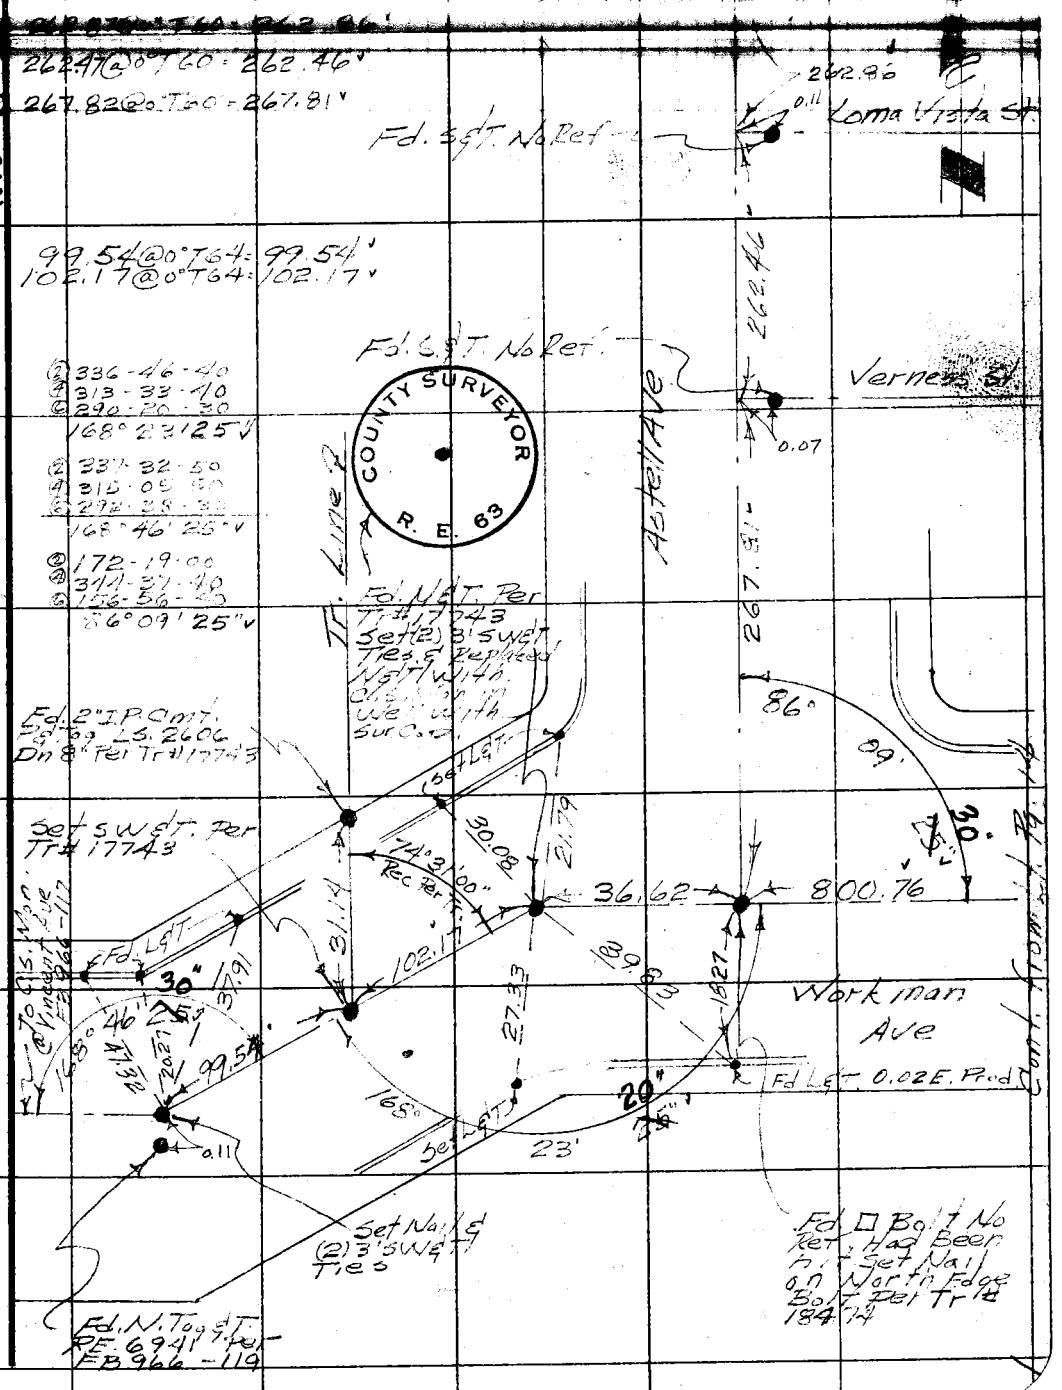

Note: Any Additions or Changes on This Sheet Must be Made or Circled in Red Ink With Date and Name of Person Making Change.

Do not extend notes this side of this line.

RETURN TO
LOS ANGELES COUNTY SURVEYOR
726 LOS ANGELES COUNTY
ENGINEERING BLDG.

76F3095 247 4-53

F.B. 1842 PG. 18

Cont. on Bot. Pg. 19

W.S. 47-B-5

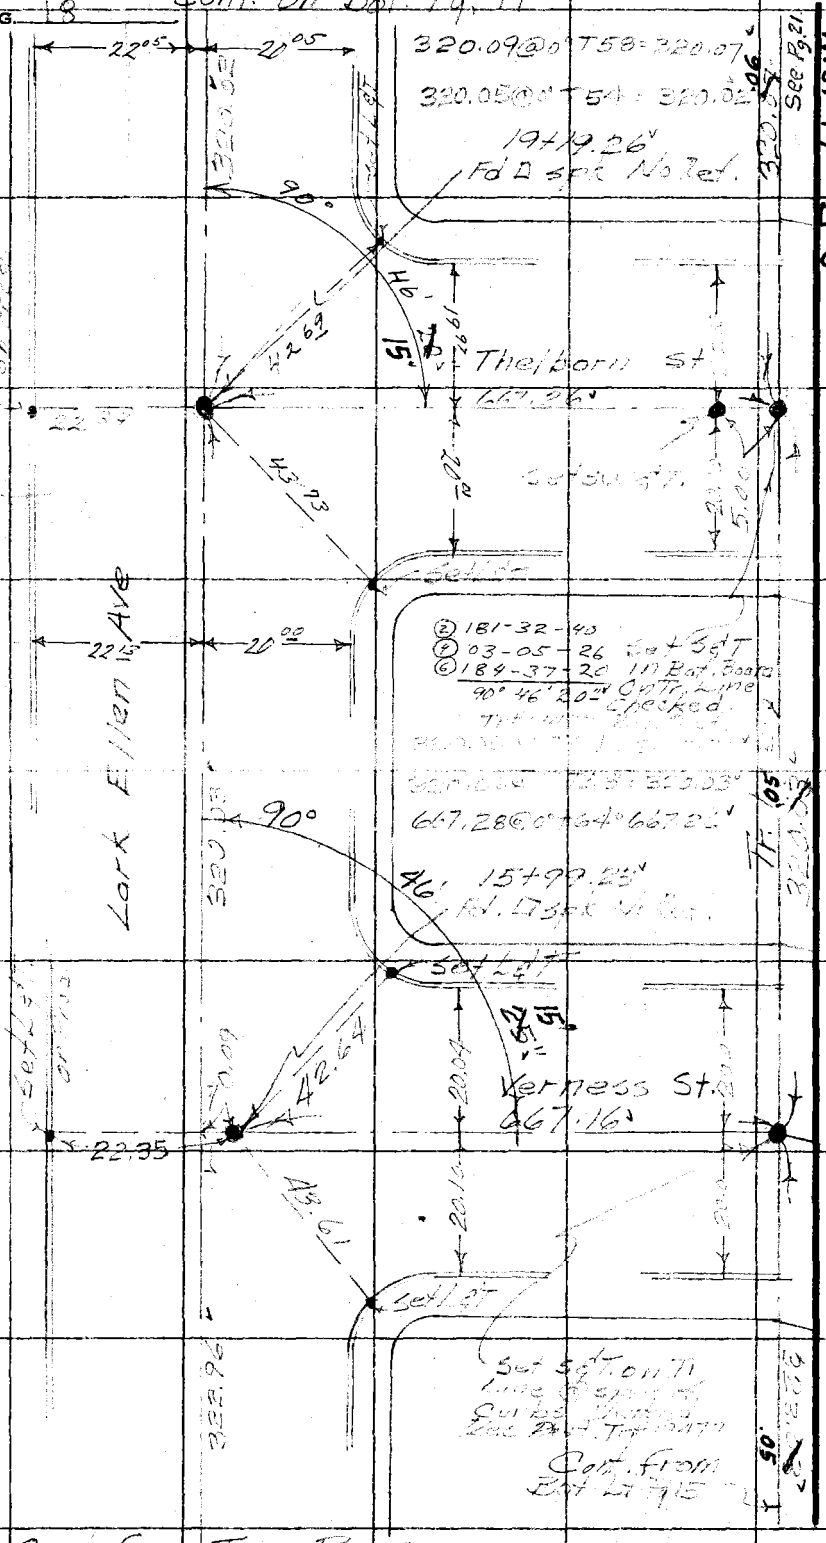

Notes Ck'd by D. M. Finley	Survey of Lark Ellen Ave	F. B. 12 Pg. 19
Map No. B-2528-1	W. O. 0074.2 Tape No. 094 St'd. °F	
Office Work BAILEY	Surveyed by Dougherty	
Checked	Notes Dougherty Date 1-7-55	
Date	Indexed	

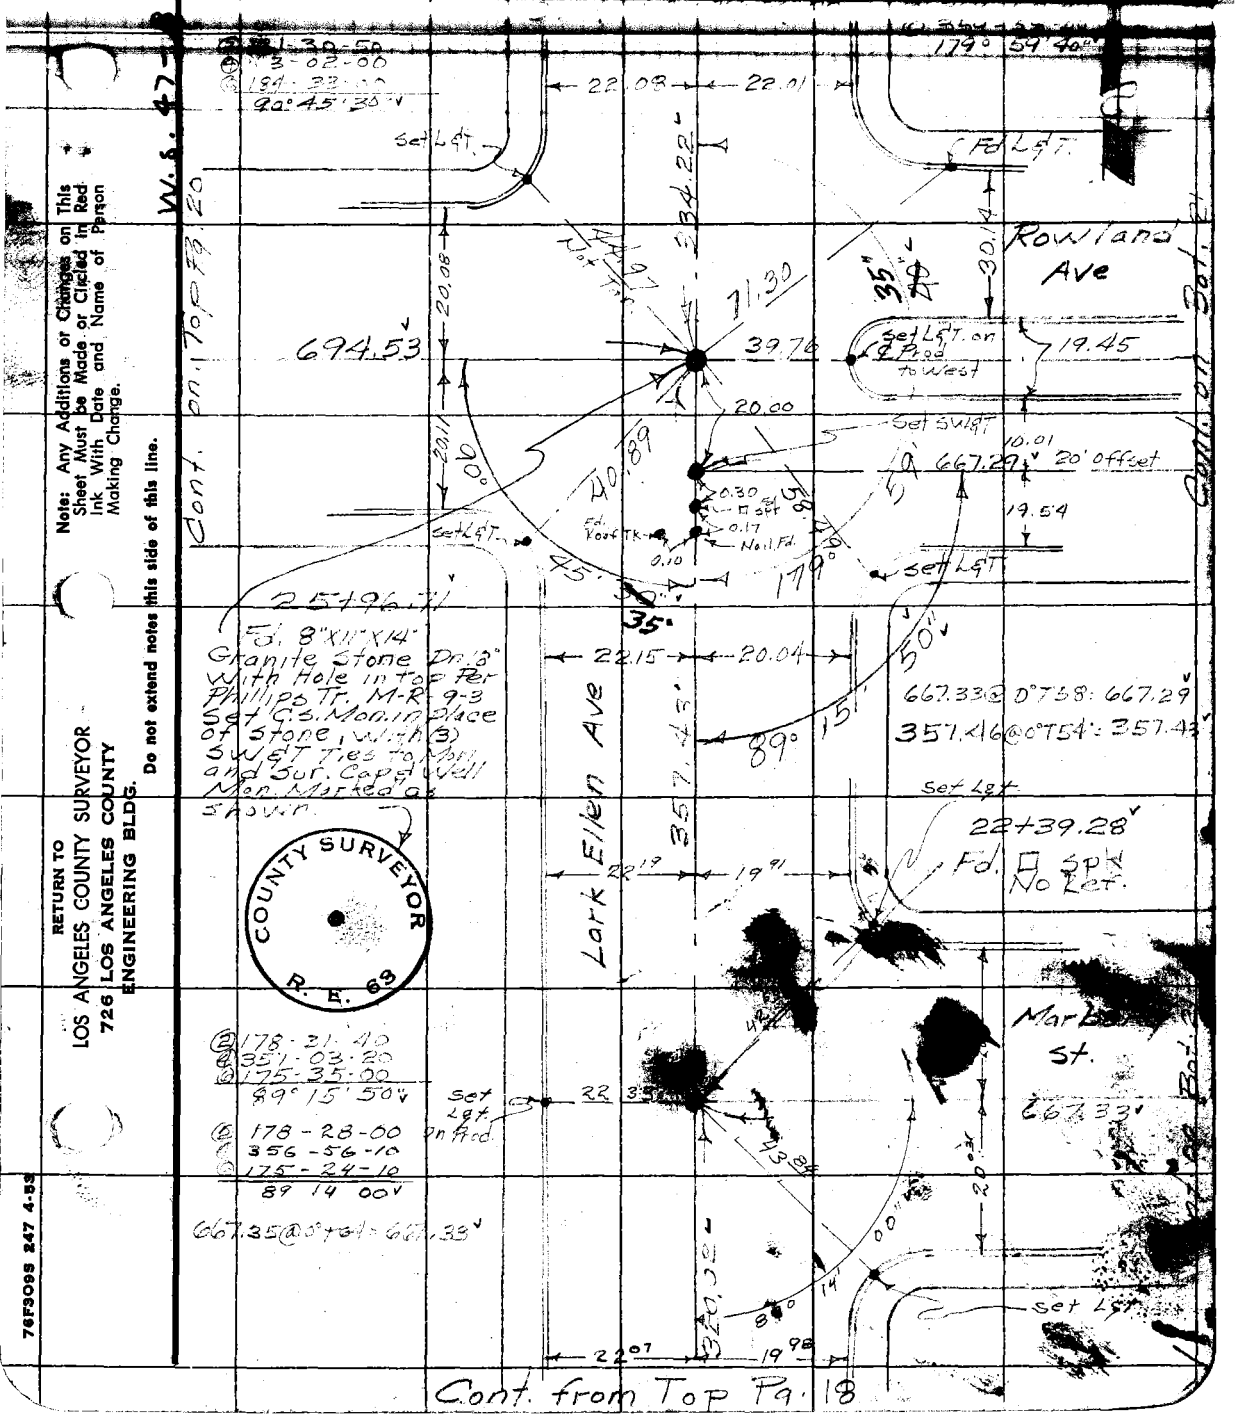

Note: Any Additions or Changes on This Sheet Must be Made or Circled in Red Ink With Date and Name of Person Making Change.

Do not extend notes this side of this line.

RETURN TO
LOS ANGELES COUNTY SURVEYOR
726 LOS ANGELES COUNTY
ENGINEERING BLDG.

76F3095 247 4-53

F.B. 1842 PG. 20

Cont. from Lt. Pg. 19.

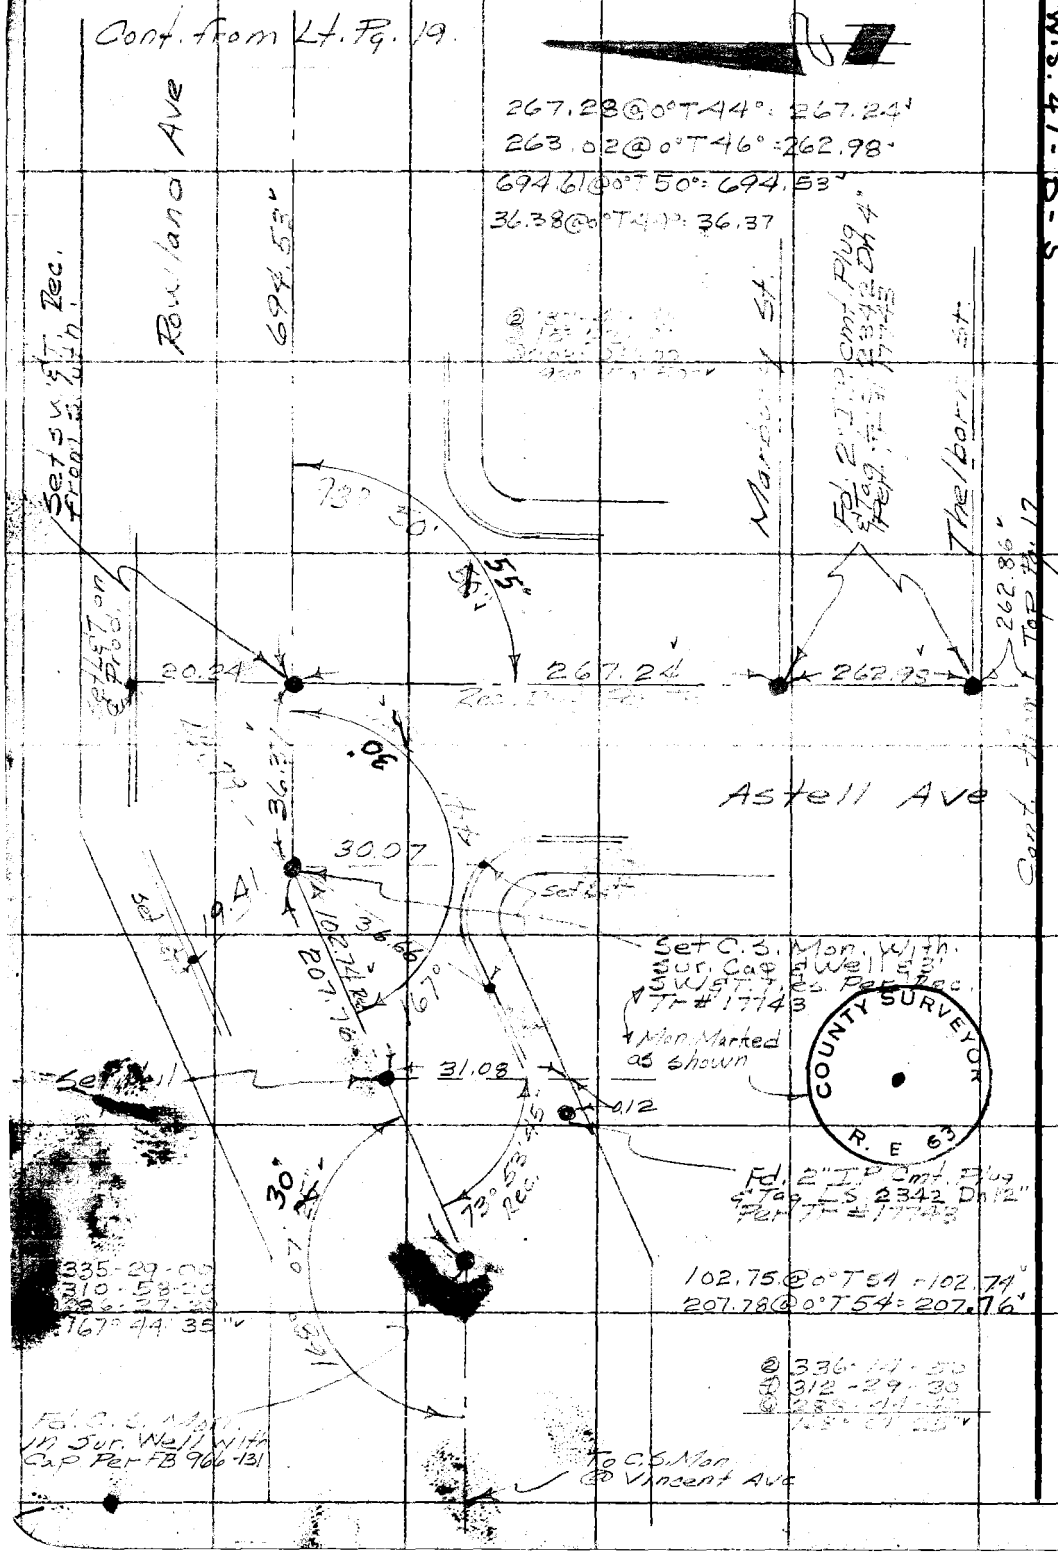

W.S. 47-B-5

RETURN TO
LOS ANGELES COUNTY SURVEYOR
726 LOS ANGELES COUNTY
ENGINEERING BLDG.

Do not extend notes this side of this line.

Note: Any Additions or Changes on This Sheet Must be Made or Circled in Red Ink With Date and Name of Person Making Change.

Notes Ck'd by D. M. Finley
Map No. B-2528-1
Office Work BAILEY
Checked
Date

Survey of Lark Ellen Ave
W. O. 6024-21 Tape No. St'd. 68 °F
Surveyed by
Notes Date
Indexed

F. B. 1842 PG. 21

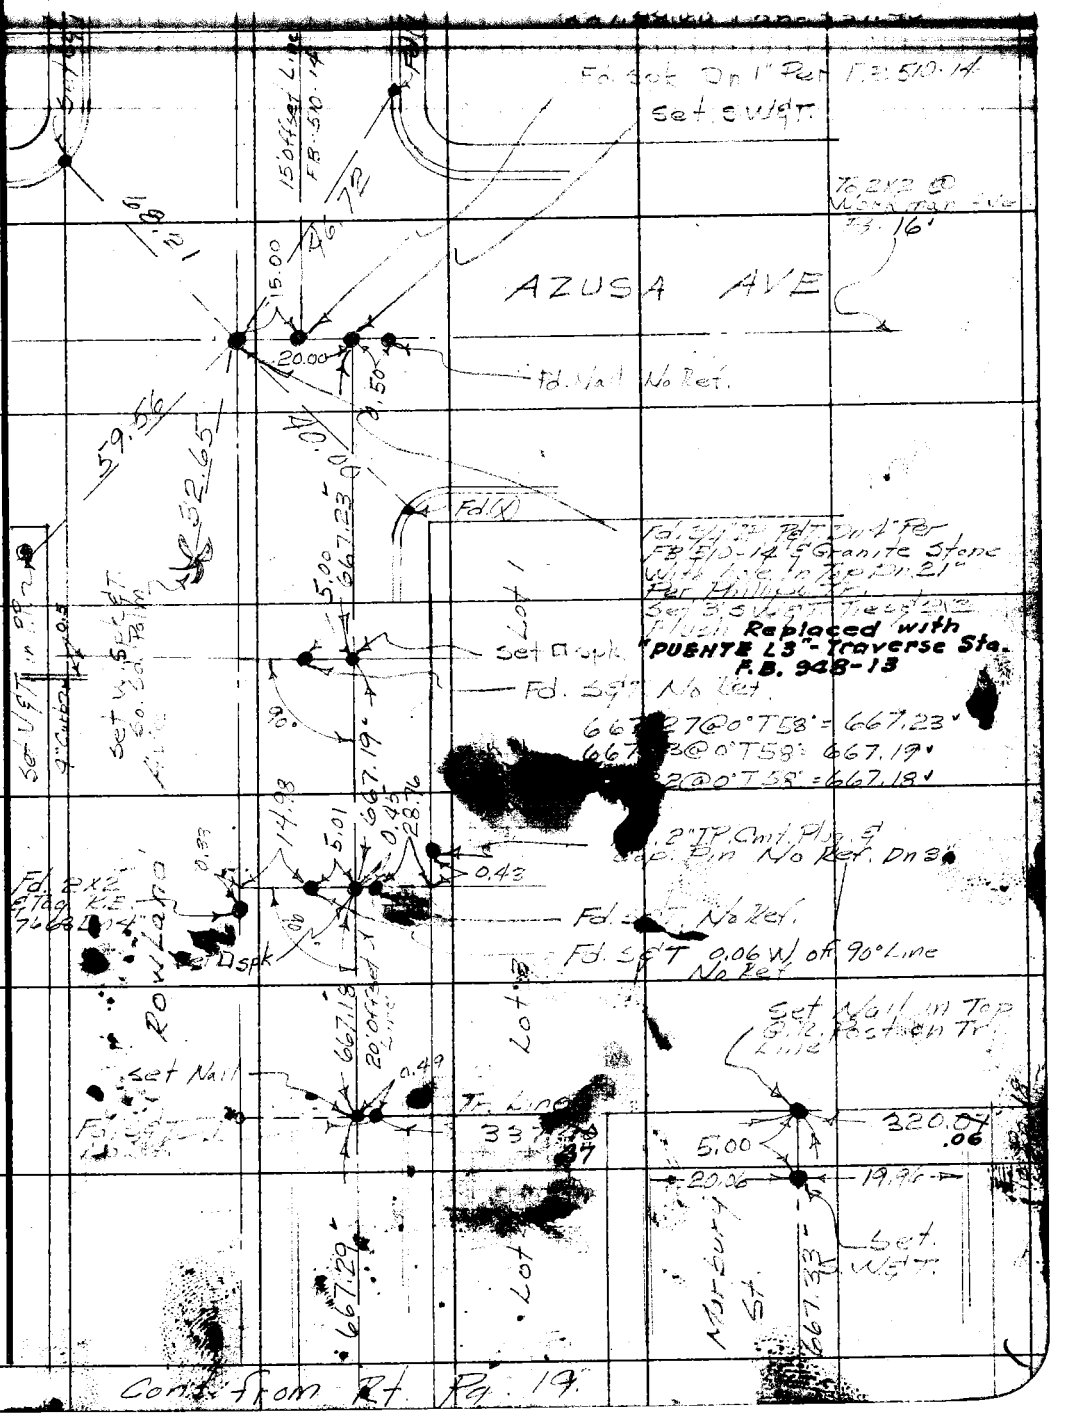

Notes: Any Additions or Changes on This Sheet Must Be Made or Circled in Red Ink. Write Date and Name of Person Making Change.

Do not extend notes this side of this line.

RETURN TO
LOS ANGELES COUNTY SURVEYOR
726 LOS ANGELES COUNTY
ENGINEERING BLDG.

76FS095 247 4-53

F. B. 1842 PG. 22

W.S. 47-B-5

RETURN TO
LOS ANGELES COUNTY SURVEYOR
726 LOS ANGELES COUNTY
ENGINEERING BLDG.
Do not extend notes this side of this line.

Note: Any Additions or Changes on This Sheet Must be Made or Circled in Red Ink With Date and Name of Person Making Change.

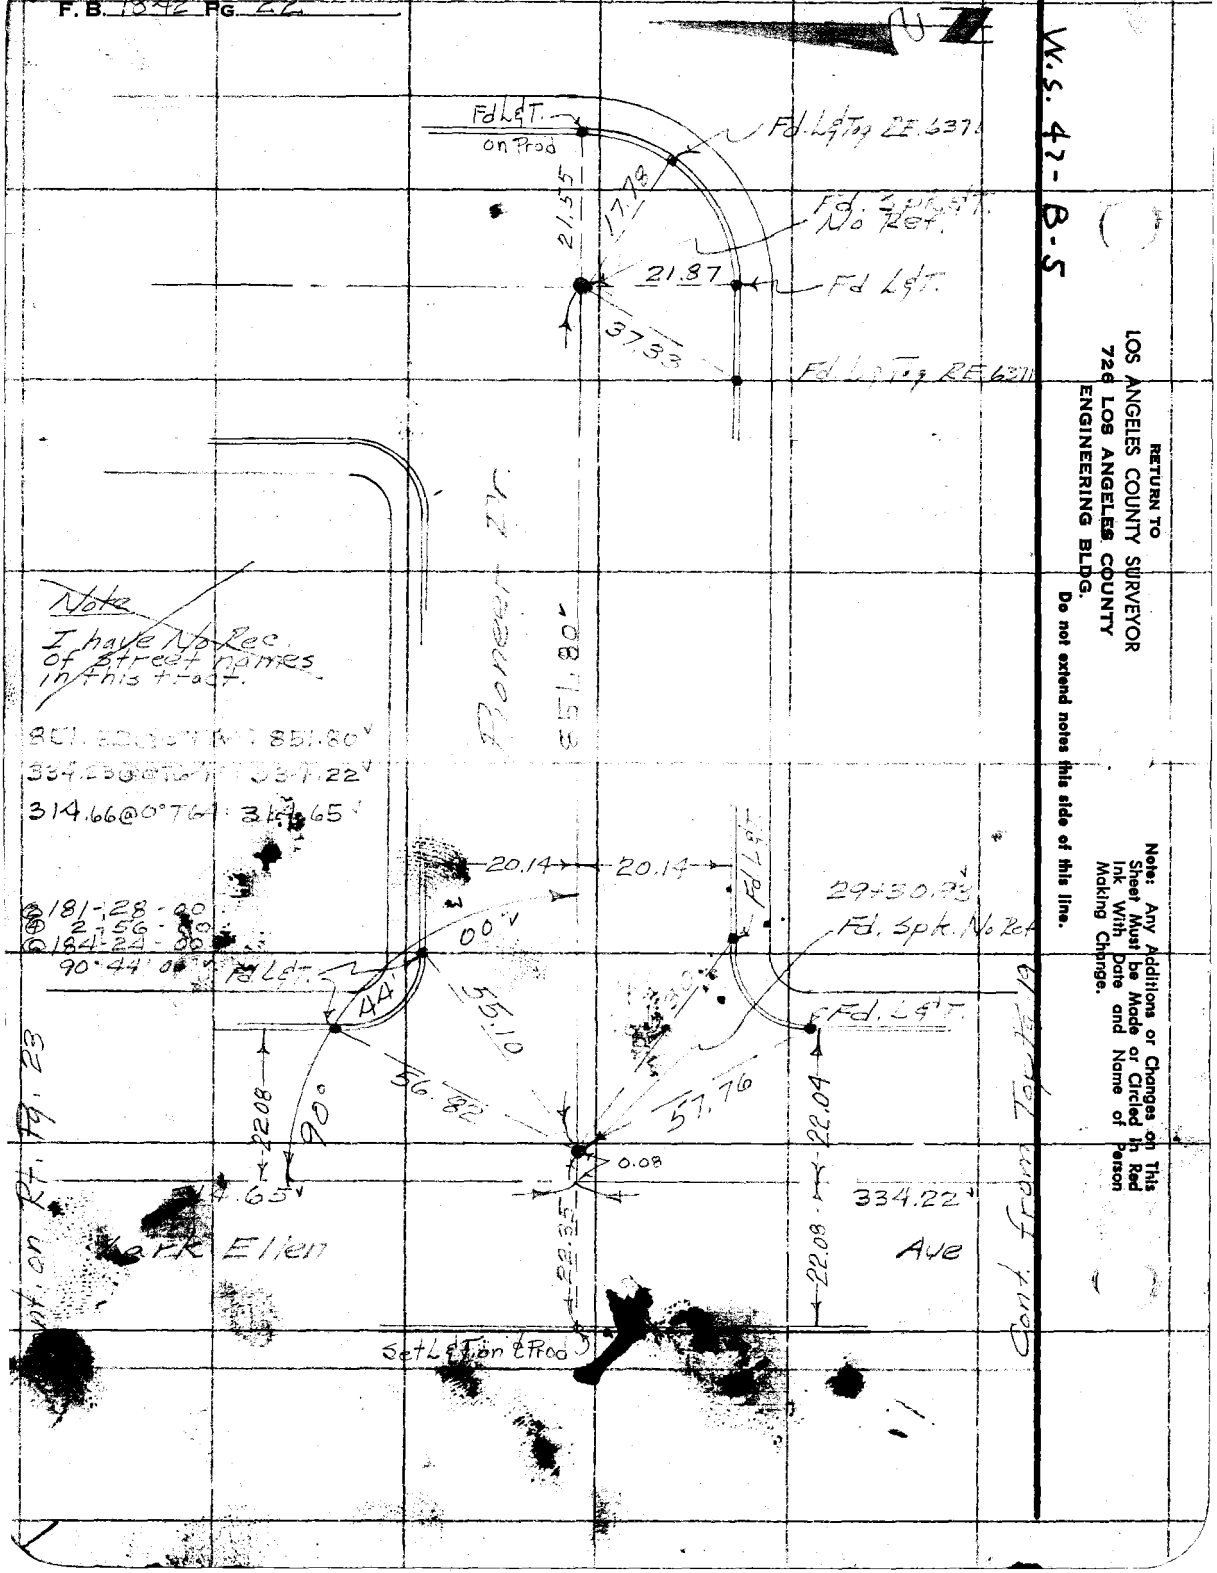

Notes Ck'd by D. M. Finley	Survey of Lark Ellen Ave	F. B. [illegible] Pg. [illegible]
Map No. B-2528-1	W. O. 0074.21 Tape No. 6104 St'd. 68 °F	
Office Work BAILEY	Surveyed by [illegible]	
Checked	Notes [illegible] Date	
Date	Indexed	

W.S. 47-13-4, C-4

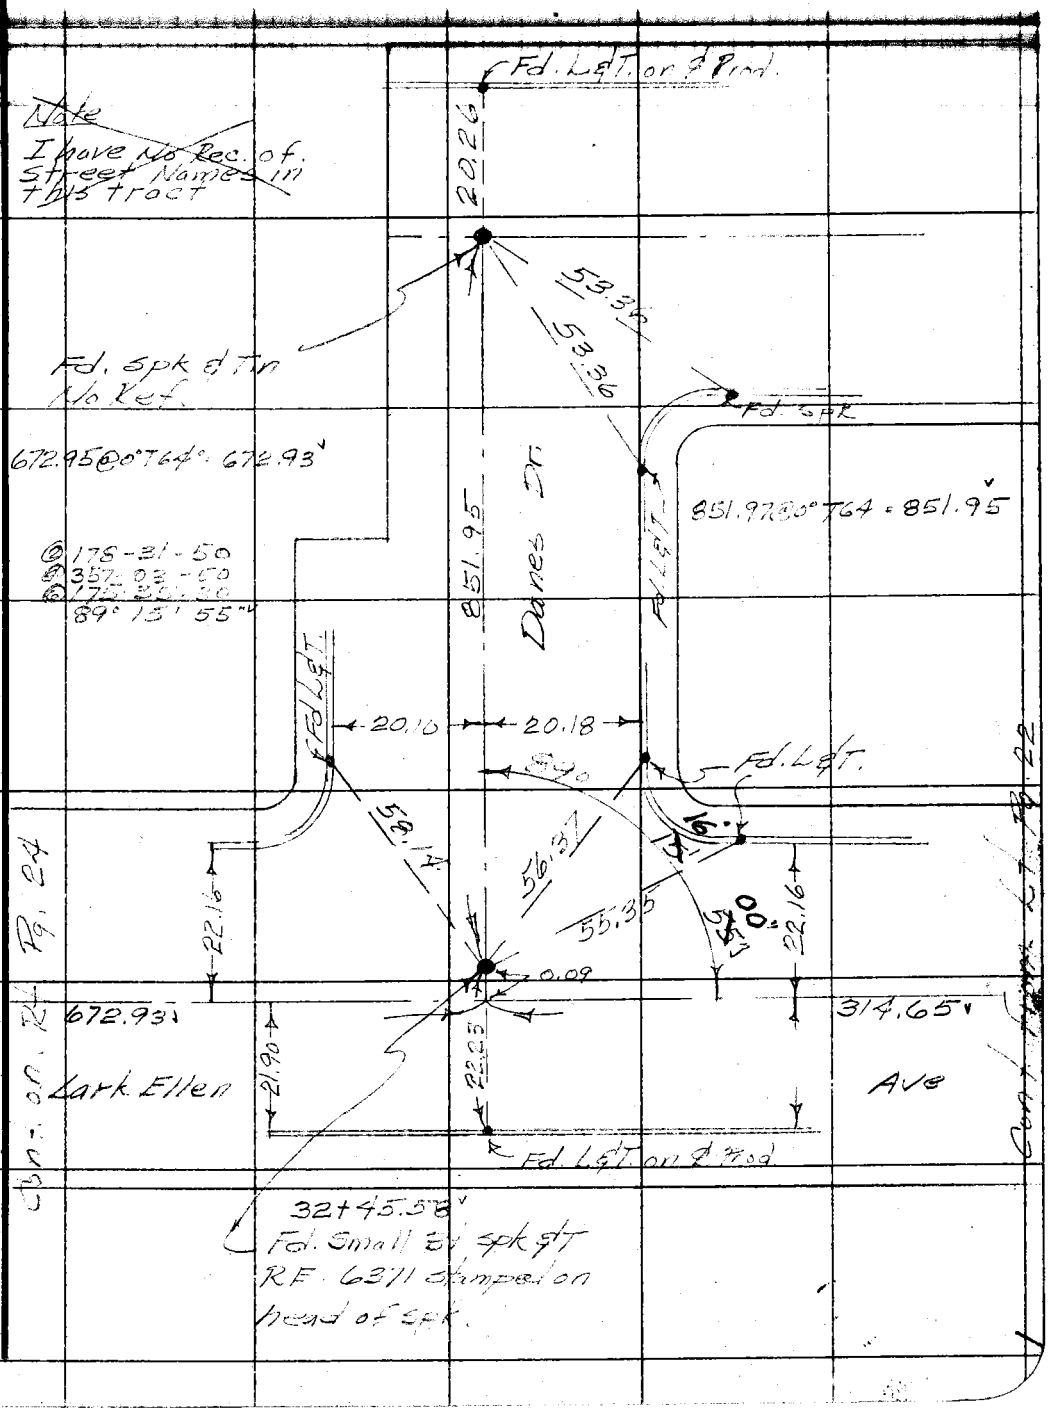

Note: Any Additions or Changes on This Sheet Must be Made or Circled in Red Ink With Date and Name of Person Making Change.

Do not extend notes this side of this line.

RETURN TO
LOS ANGELES COUNTY SURVEYOR
726 LOS ANGELES COUNTY
ENGINEERING BLDG.

76F309S 247 4-53

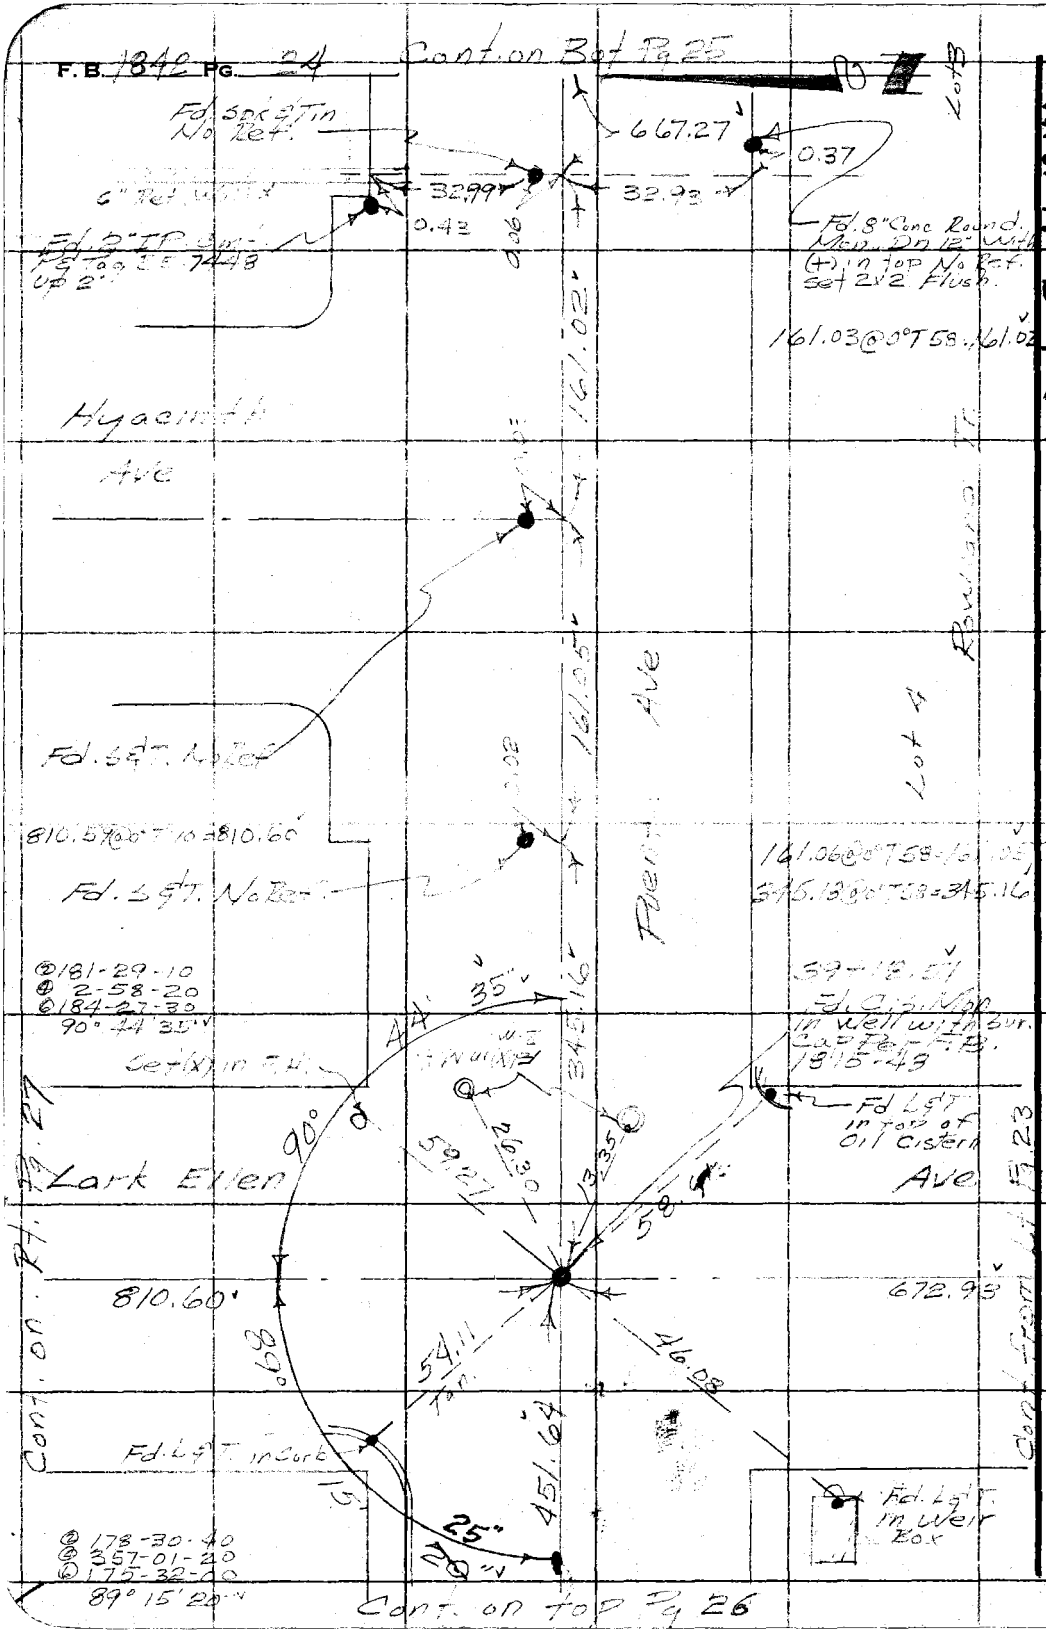

W.S. 47-B-4

RETURN TO
LOS ANGELES COUNTY SURVEYOR
726 LOS ANGELES COUNTY
ENGINEERING BLDG.

Do not extend notes this side of this line.

Note: Any Additions or Changes on This Sheet Must be Made or Circled in Red Ink With Date and Name of Person Making Change.

Name [redacted] M. Finley	Survey of Lark Ellen Ave	F. B.	Pg.
Map No. [redacted]	W. O. 0074-2 Tape No. 2124 St'd. 68 °F		
Office Work [redacted]	Surveyed by [redacted]		
Checked	Notes [redacted] Date		
Date	Indexed		

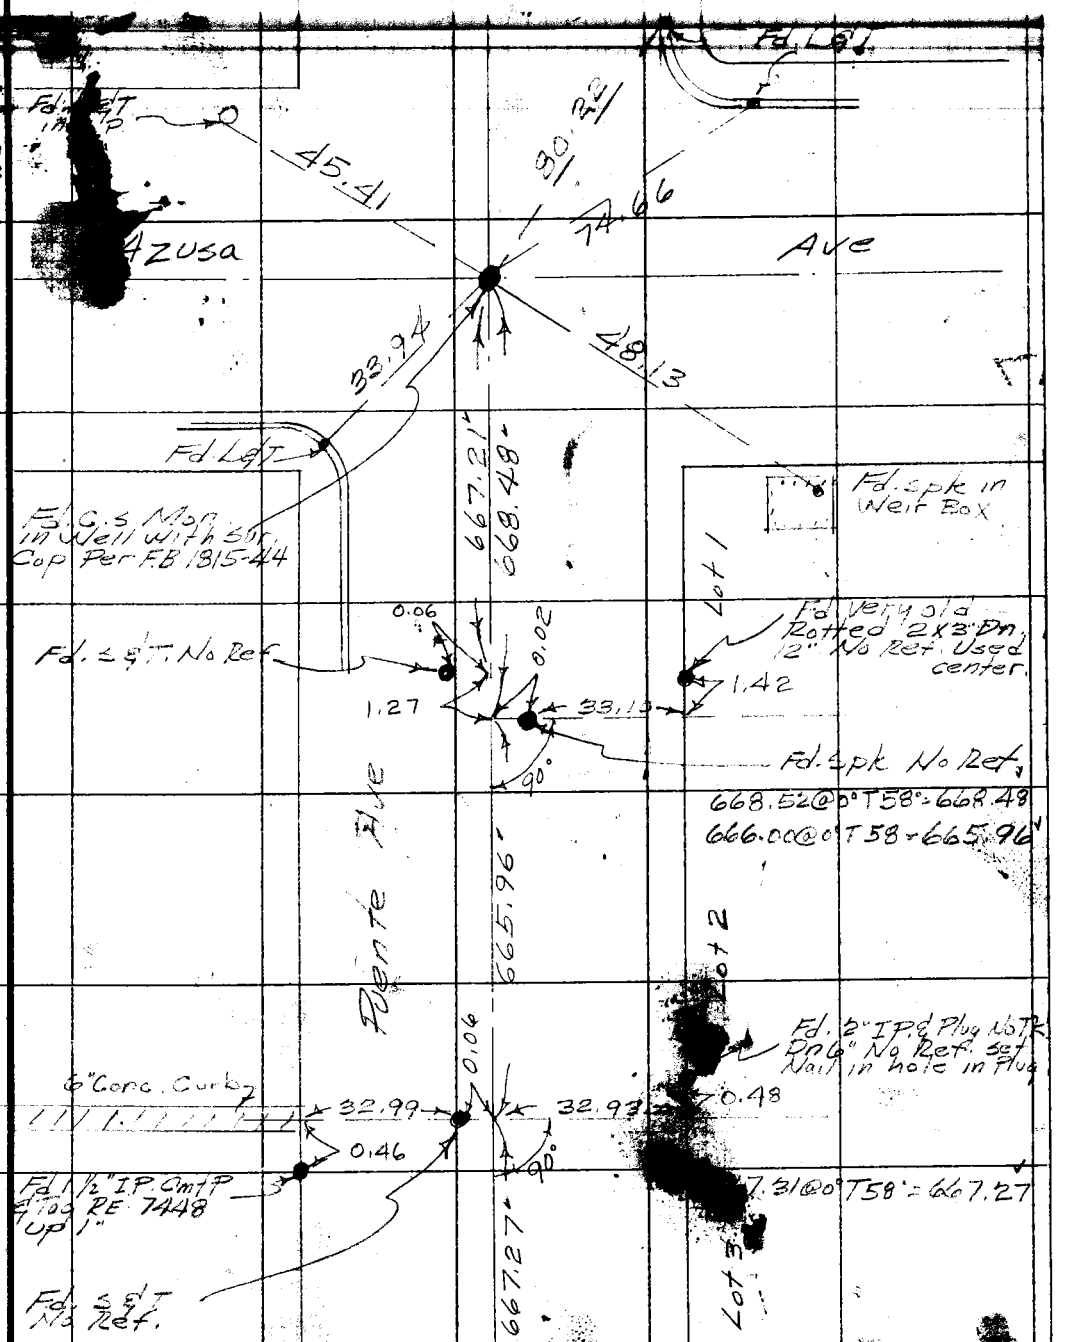

Cont. from Top Pg. 24

Note: Any Additions or Changes on This Sheet Must be Made or Circled in Red Ink With Date and Name of Person Making Change.

Do not extend notes this side of this line.

RETURN TO
LOS ANGELES COUNTY SURVEYOR
726 LOS ANGELES COUNTY
ENGINEERING BLDG.

76F3095 247 4-53

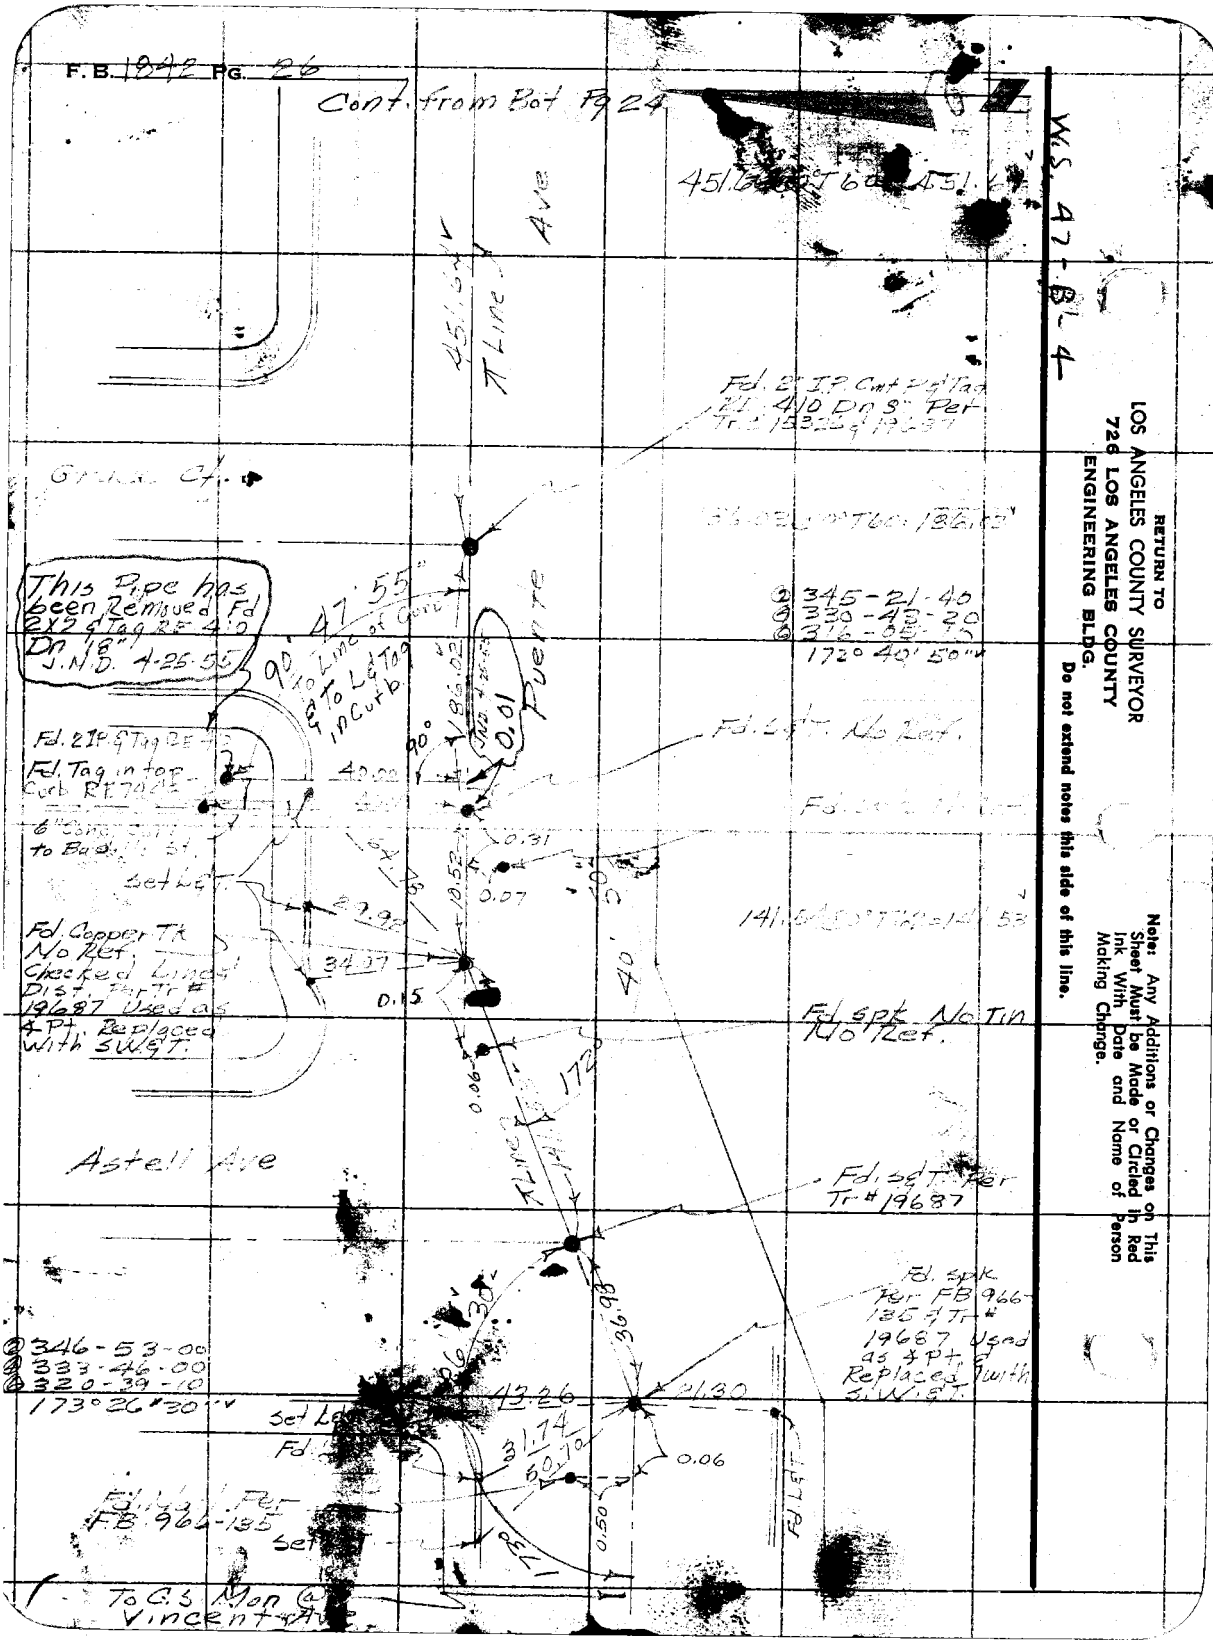
F.B. 1842 Pg. 26
Cont. from Bot Pg 24
W.S. 47-B-4
RETURN TO
LOS ANGELES COUNTY SURVEYOR
726 LOS ANGELES COUNTY
ENGINEERING BLDG.
Do not extend notes this side of this line.
Note: Any Additions or Changes on This Sheet Must be Made or Circled in Red Ink With Date and Name of Person Making Change.
Fd. 2" I.P. Cmt P & Tag RE 410 Dn 8" Per Tr. # 15326 & 19687
Grade Ct.
This Pipe has been Removed Fd 2X2 & Tag RE 410 Dn 18" J.N.D. 4-25-55
90' 47' 55" to Line of Curb & to L & Tag in Curb
Puente
Fd. 2 I.P. & Tag RE
Fd. Tag in top Curb RE 7046
6" Conc. Curb to Back of St.
Set L & T.
Fd. Copper Tk No Ref. Checked Lined Dist. Per Tr # 19687 Used as ¼ Pt. Replaced with S.W. & T.
Fd. S & T. No Ref.
Fd. spk No Tin No Ref.
Astell Ave
Fd. S & T. Per Tr # 19687
Fd. spk Per FB 966-135 & Tr # 19687 Used as ¼ Pt. & Replaced with S.W. & T.
Fd. Nail Per FB 966-135
Set
To C.S. Mon @ Vincent Ave
345-21-40
330-43-20
172° 40' 50"
346-53-00
333-46-00
320-39-10
173° 26' 30"
Fd. L & T.

Notes Ck'd by D. M. Finley	Survey of Lark Ellen Ave	F. B. [illegible] Pg. 27
Map No. B-2528-1	W. O. 0074.7 Tape No. 0104 St'd. [illegible] °F	
Office Work BAILEY	Surveyed by [illegible]	
Checked	Notes [illegible] Date [illegible]	
Date	Indexed	

W.S. 47-[illegible]

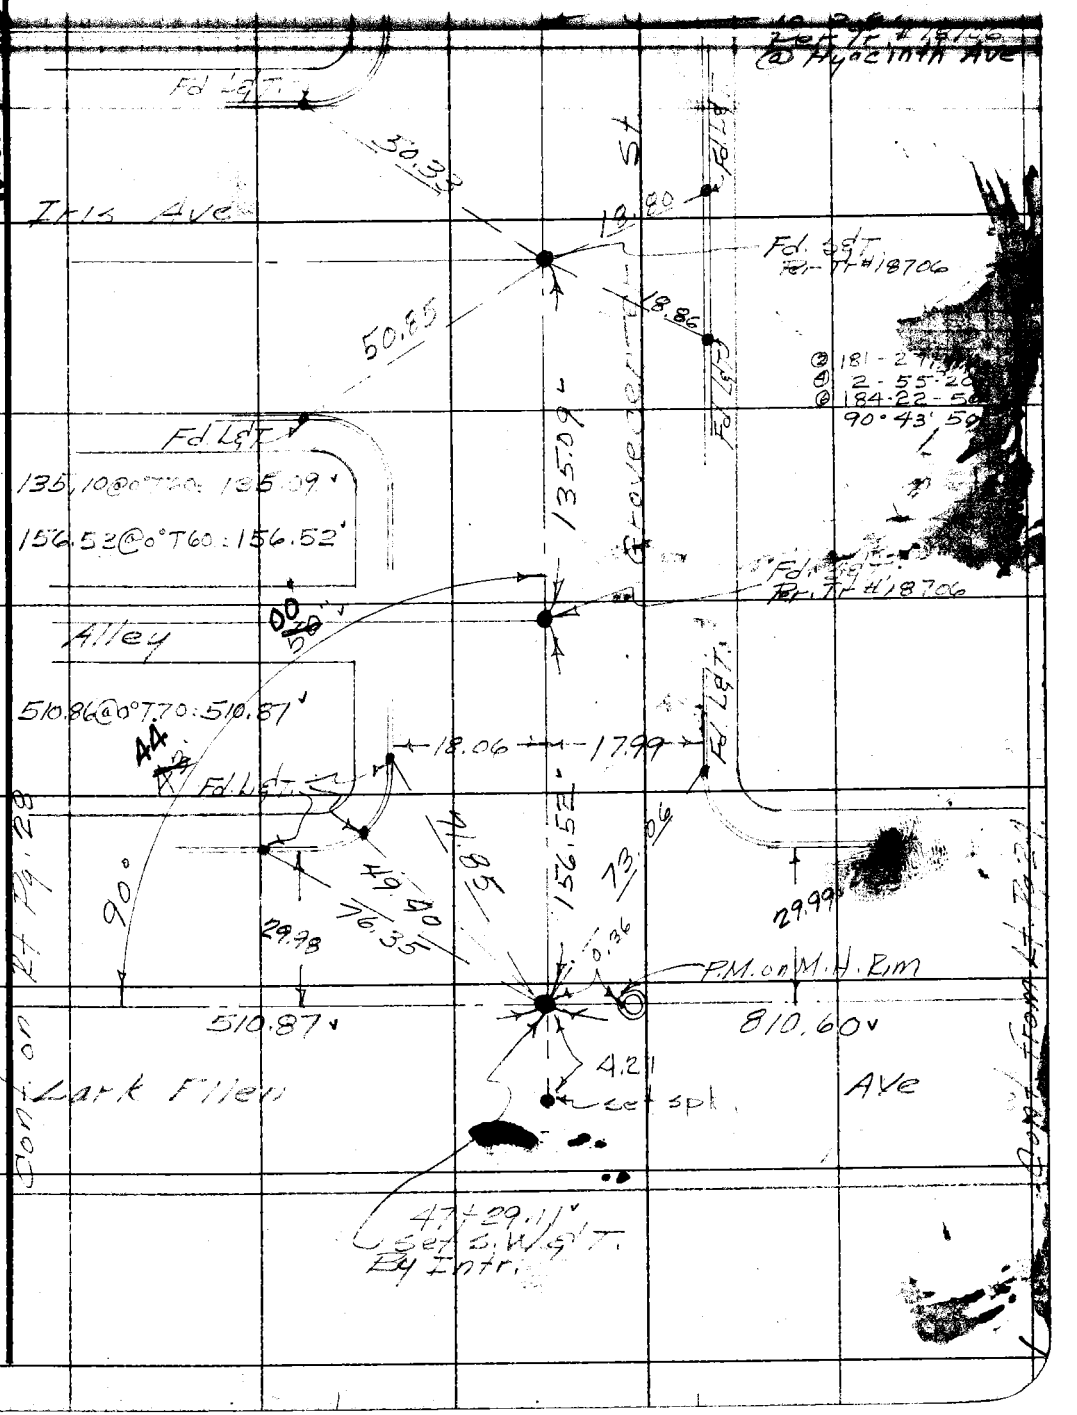

Note: Any Additions or Changes on This Sheet Must be Made or Circled in Red Ink With Date and Name of Person Making Change.

Do not extend notes this side of this line.

RETURN TO
LOS ANGELES COUNTY SURVEYOR
726 LOS ANGELES COUNTY
ENGINEERING BLDG.

76F3098 247 4-53

F. B. 1842 Pg. 28

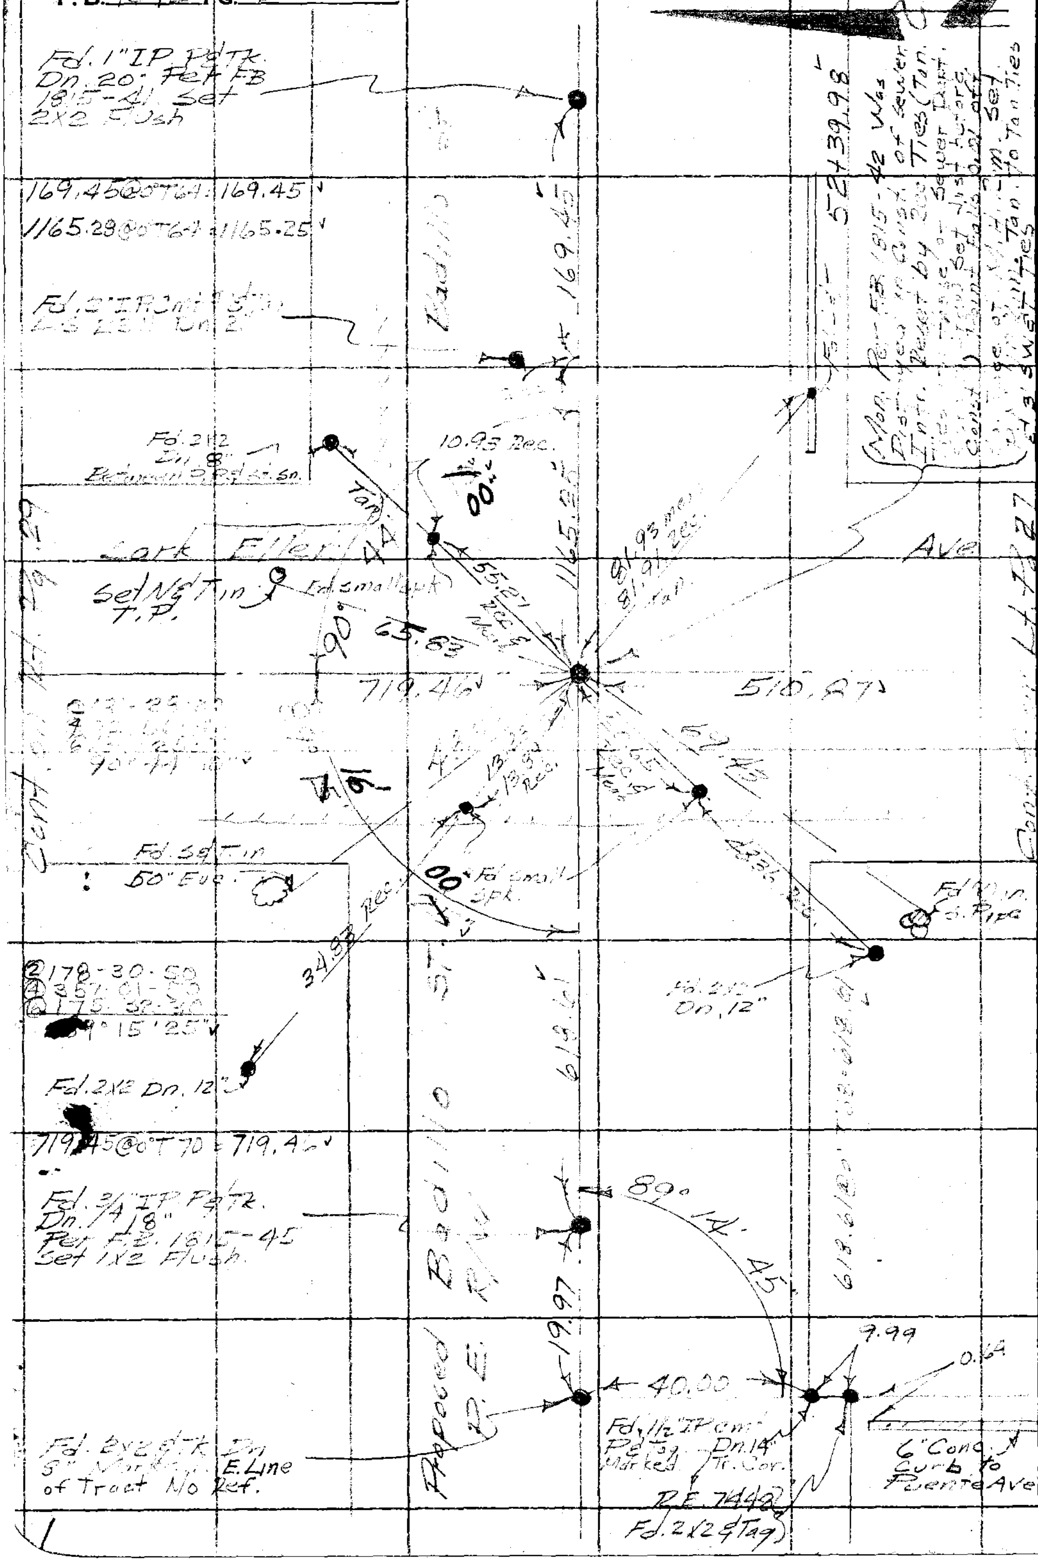

RETURN TO
LOS ANGELES COUNTY SURVEYOR
726 LOS ANGELES COUNTY ENGINEERING BLDG.

Do not extend notes this side of this line.

Note: Any Additions or Changes on This Sheet Must be Made or Circled in Red Ink With Date and Name of Person Making Change.

Notes Ck'd by **D. M. Finley**
Map No. B-2528-1
Office Work BAILEY
Checked ___
Date ___

Survey of Lark Ellen Ave
W. O. ___ Tape No. ___ St'd. 68 °F
Surveyed by ___
Notes ___ Date ___
Indexed ___

F. B. ___ Pg. ___

Note: Any Additions or Changes on This Sheet Must be Made or Circled in Red Ink With Date and Name of Person Making Change.

Do not extend notes this side of this line.

RETURN TO
LOS ANGELES COUNTY SURVEYOR
726 LOS ANGELES COUNTY ENGINEERING BLDG.

W.S. 47-8

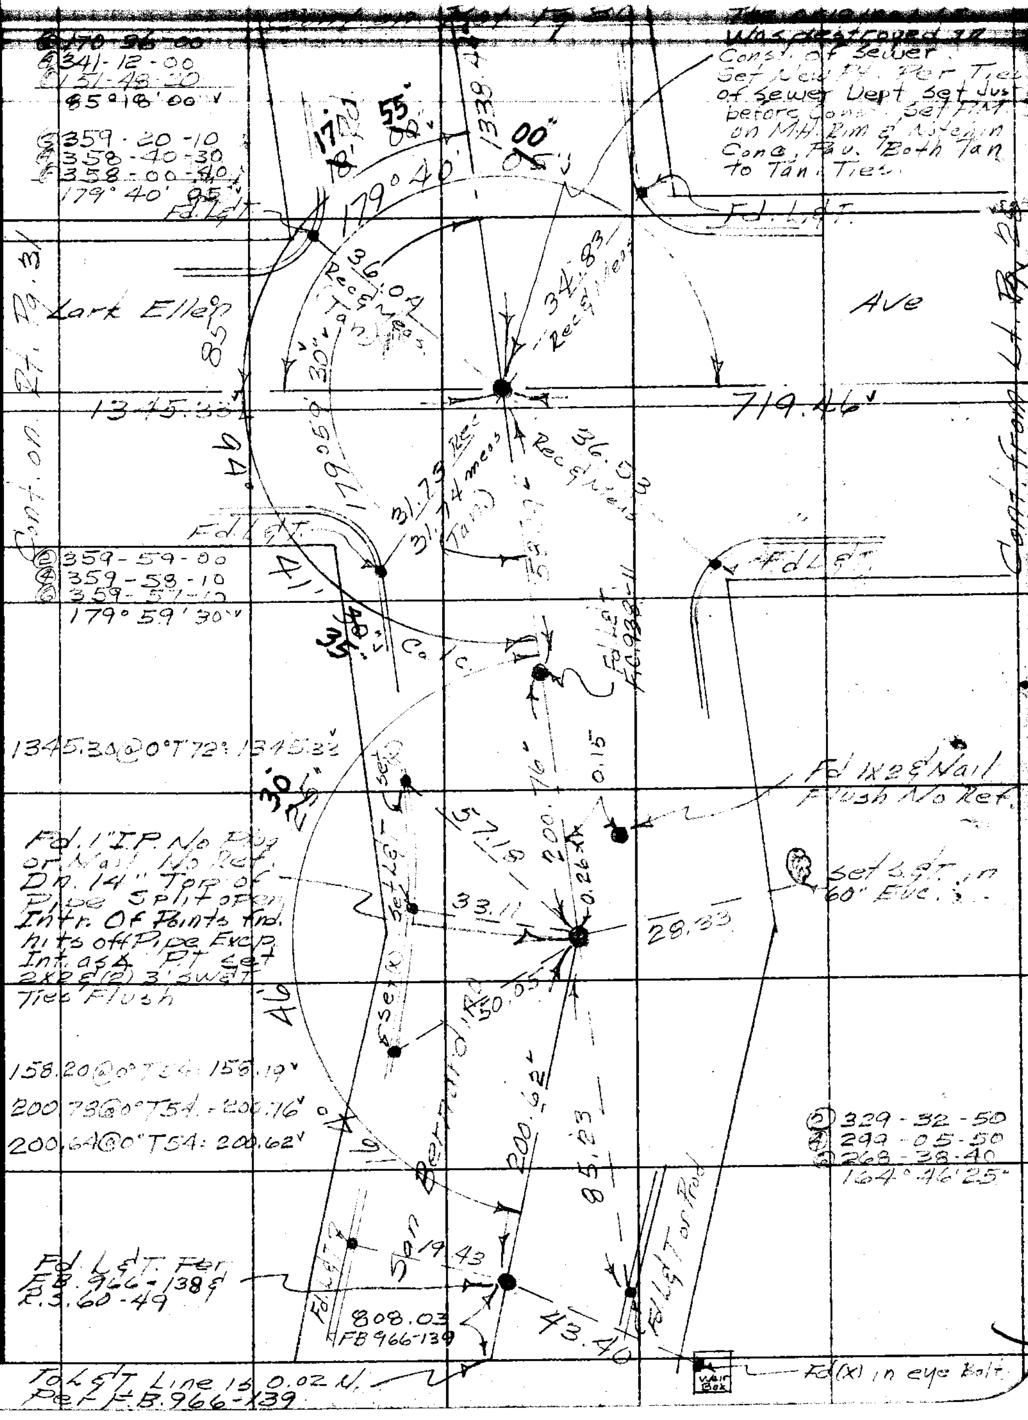

76F5095 247 4-53

F.B. 1842 PG. 30

W.S. 47-C-4

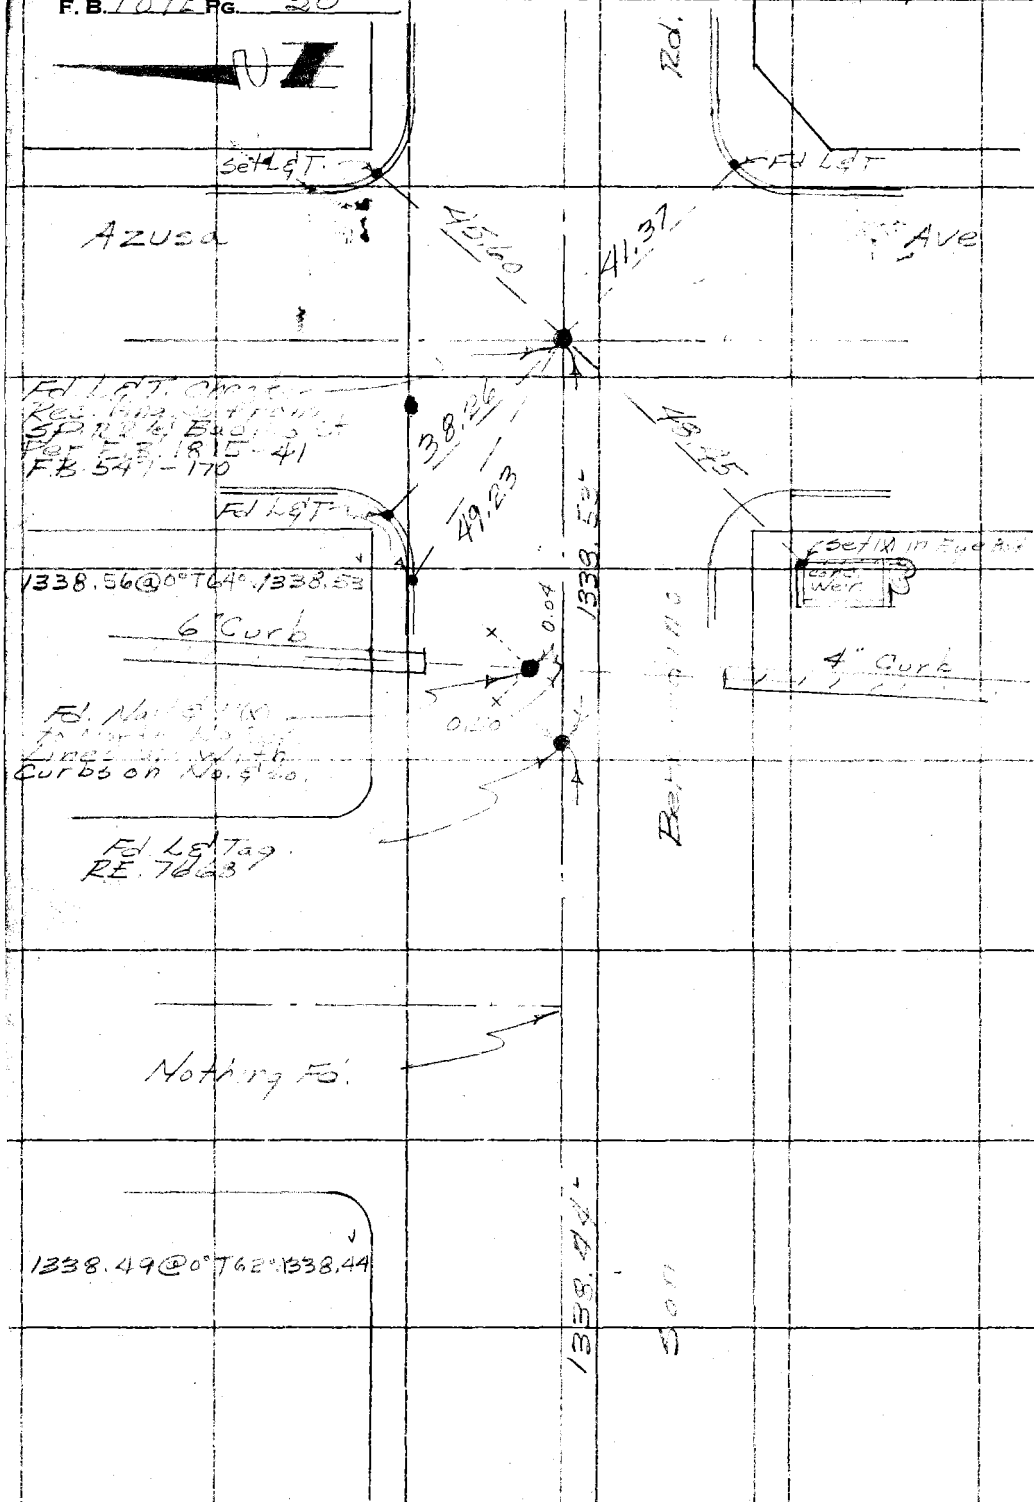

RETURN TO
LOS ANGELES COUNTY SURVEYOR
726 LOS ANGELES COUNTY
ENGINEERING BLDG.

Do not extend notes this side of this line.

Note: Any Additions or Changes on This Sheet Must be Made or Circled in Red Ink With Date and Name of Person Making Change.

Cont. from Top Pg. 29

Notes Ck'd by D. M. Finley	Survey of Lark Ellen Ave	F. B. 12[illegible] Pg. 31
Map No. B-2528-1	W. O. [illegible] Tape No. [illegible] St'd. [illegible] °F	
Office Work BAILEY	Surveyed by Dougherty	
Checked	Notes [illegible] Date [illegible]	
Date	Indexed	

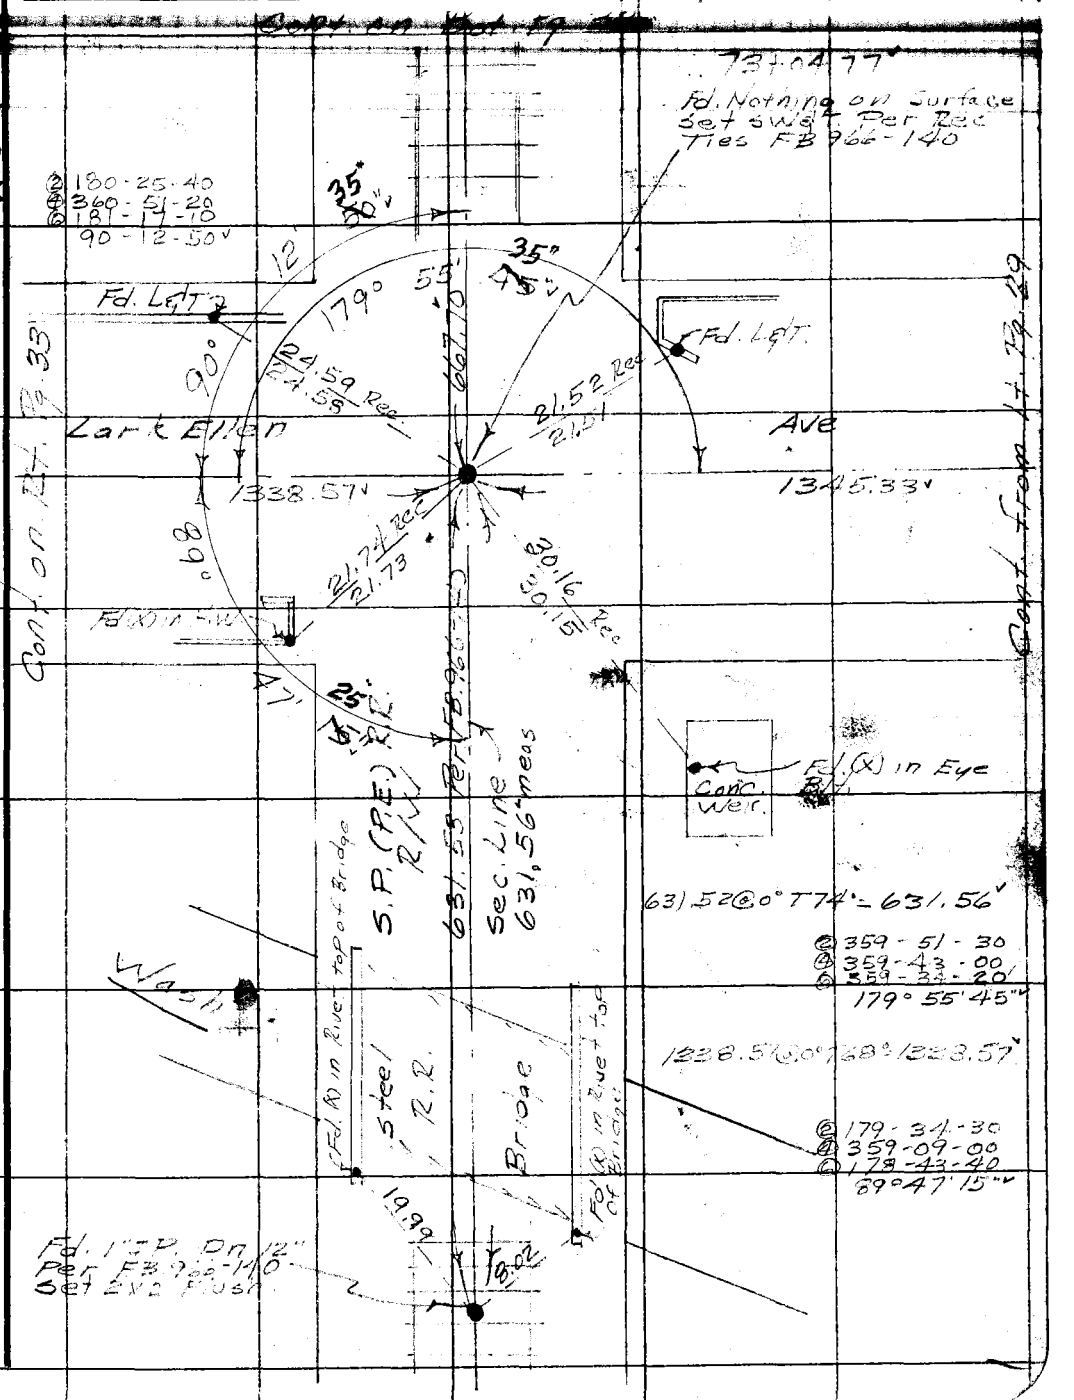

Note: Any Additions or Changes on This Sheet Must be Made or Circled in Red Ink With Date and Name of Person Making Change.

Do not extend notes this side of this line.

RETURN TO
LOS ANGELES COUNTY SURVEYOR
726 LOS ANGELES COUNTY
ENGINEERING BLDG.

76F3095 247 4-53

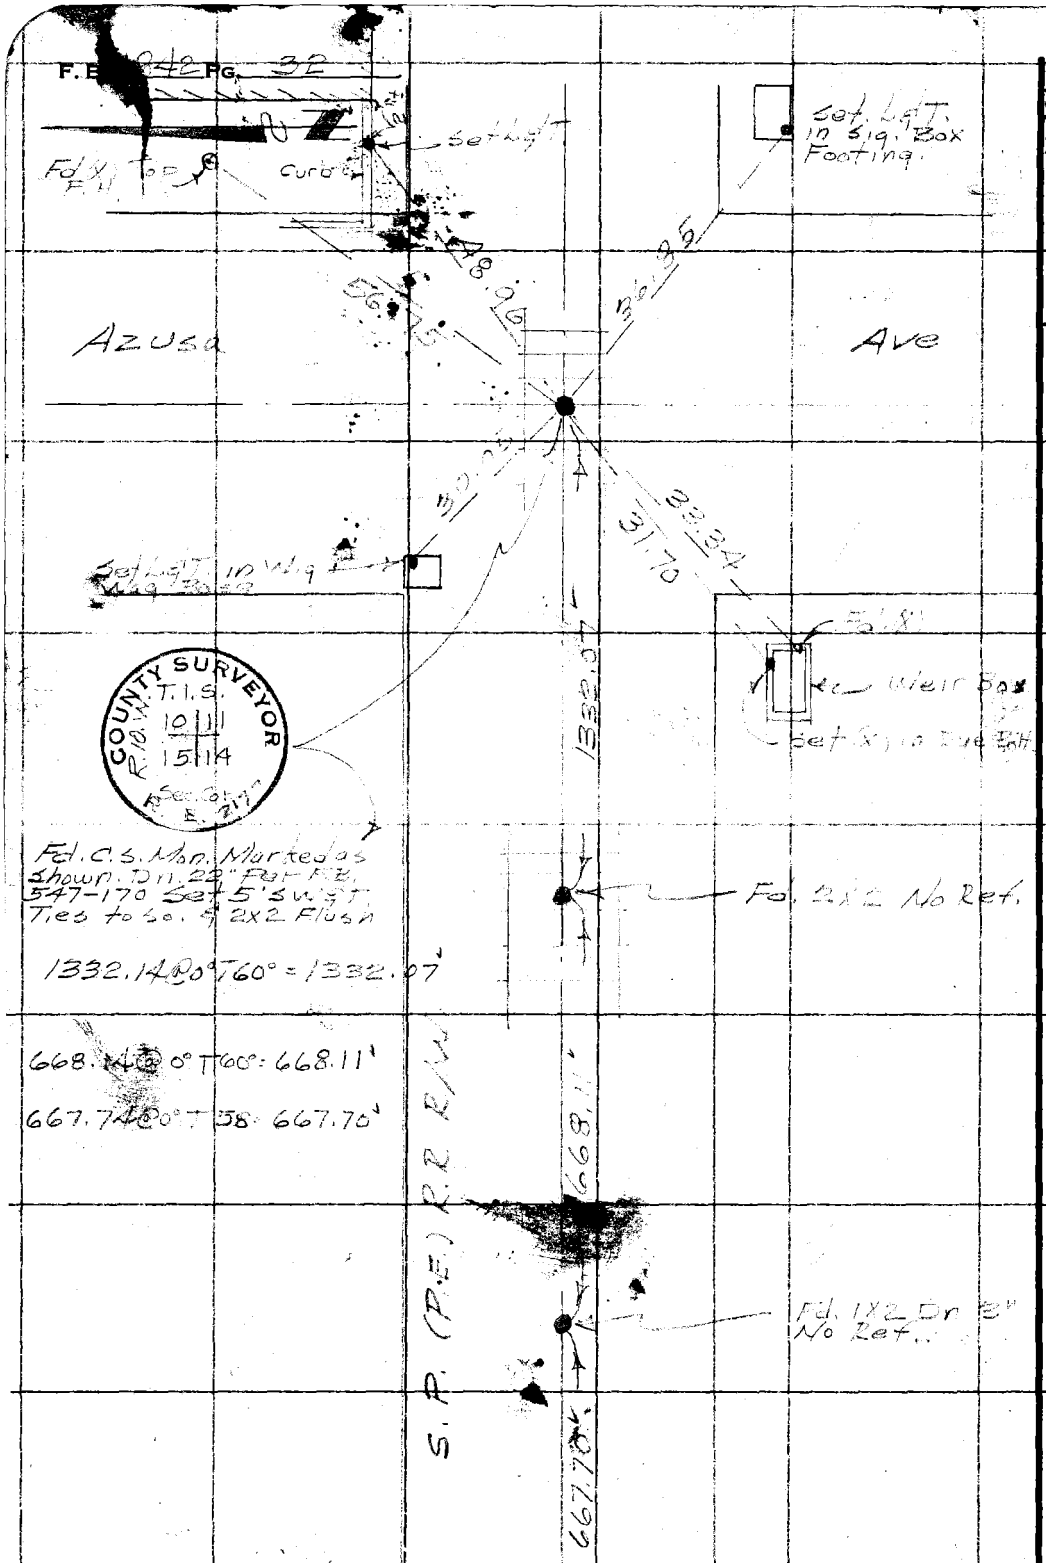

W.S. 47-C-4

RETURN TO
LOS ANGELES COUNTY SURVEYOR
726 LOS ANGELES COUNTY
ENGINEERING BLDG.

Do not extend notes this side of this line.

Note: Any Additions or Changes on This Sheet Must be Made or Circled in Red Ink With Date and Name of Person Making Change.

Cont. from Top Pg. 31

Notes Ck'd by D. M. Finley
Map No. B-2528-2
Office Work BAILEY
Checked
Date

Survey of
W. O. Tape No. of
Surveyed by
Notes Date
Indexed

F. B. Pg. 33

Note: Any Additions or Changes on This Sheet Must be Made or Circled in Red Ink With Date and Name of Person Making Change.

Do not extend notes this side of this line.

RETURN TO
LOS ANGELES COUNTY SURVEYOR
726 LOS ANGELES COUNTY ENGINEERING BLDG.

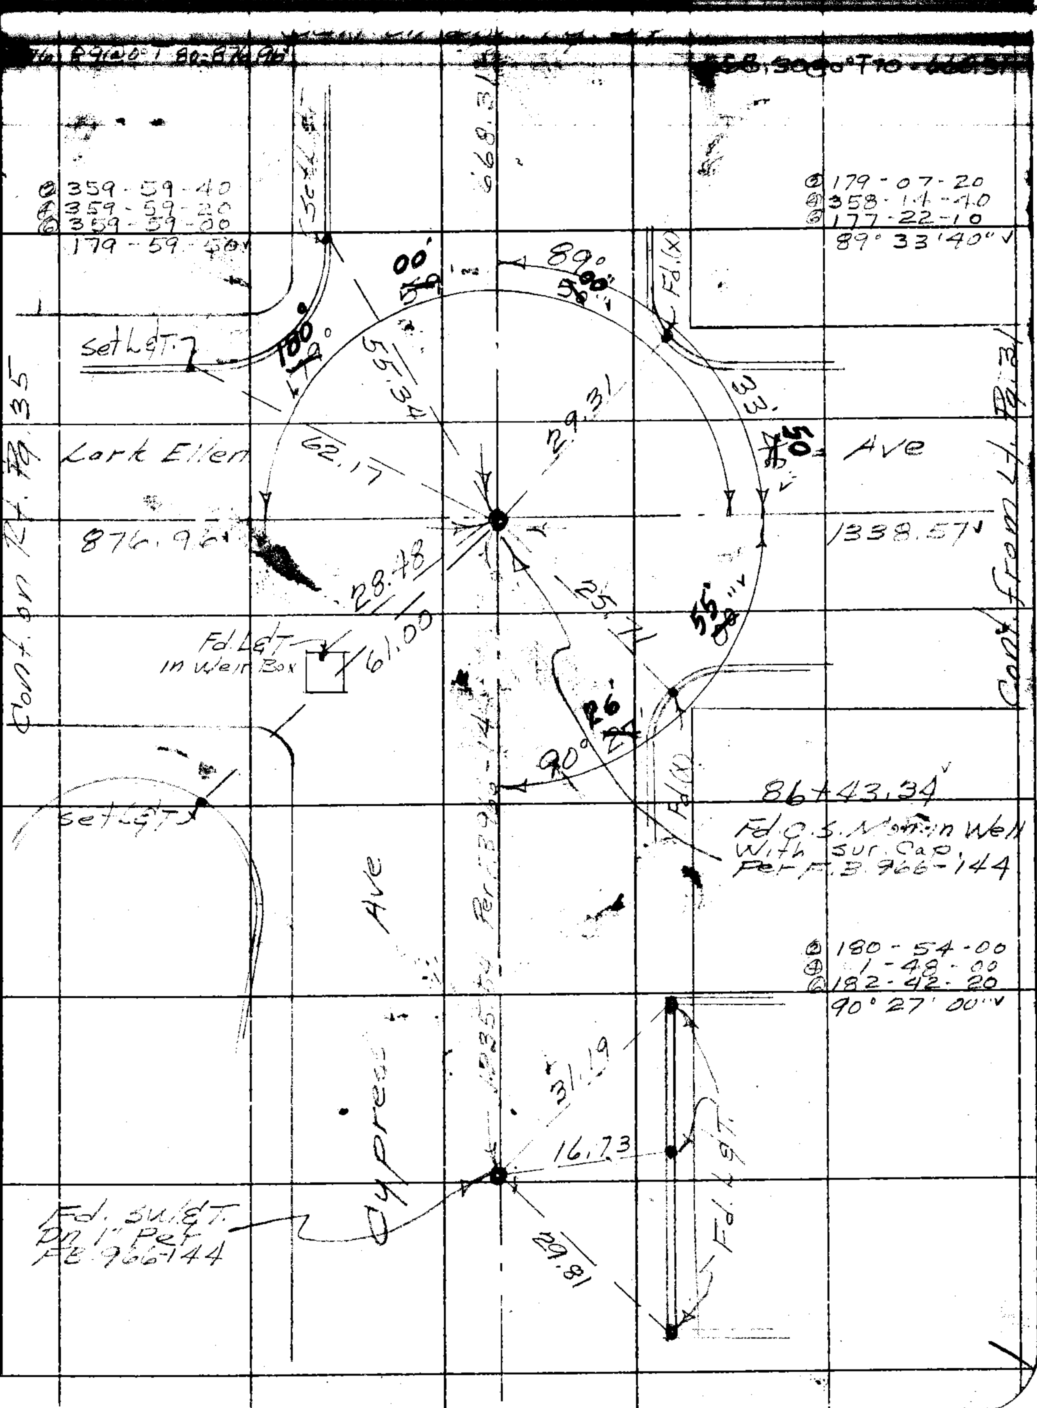

F.B. 1842 PG. 34

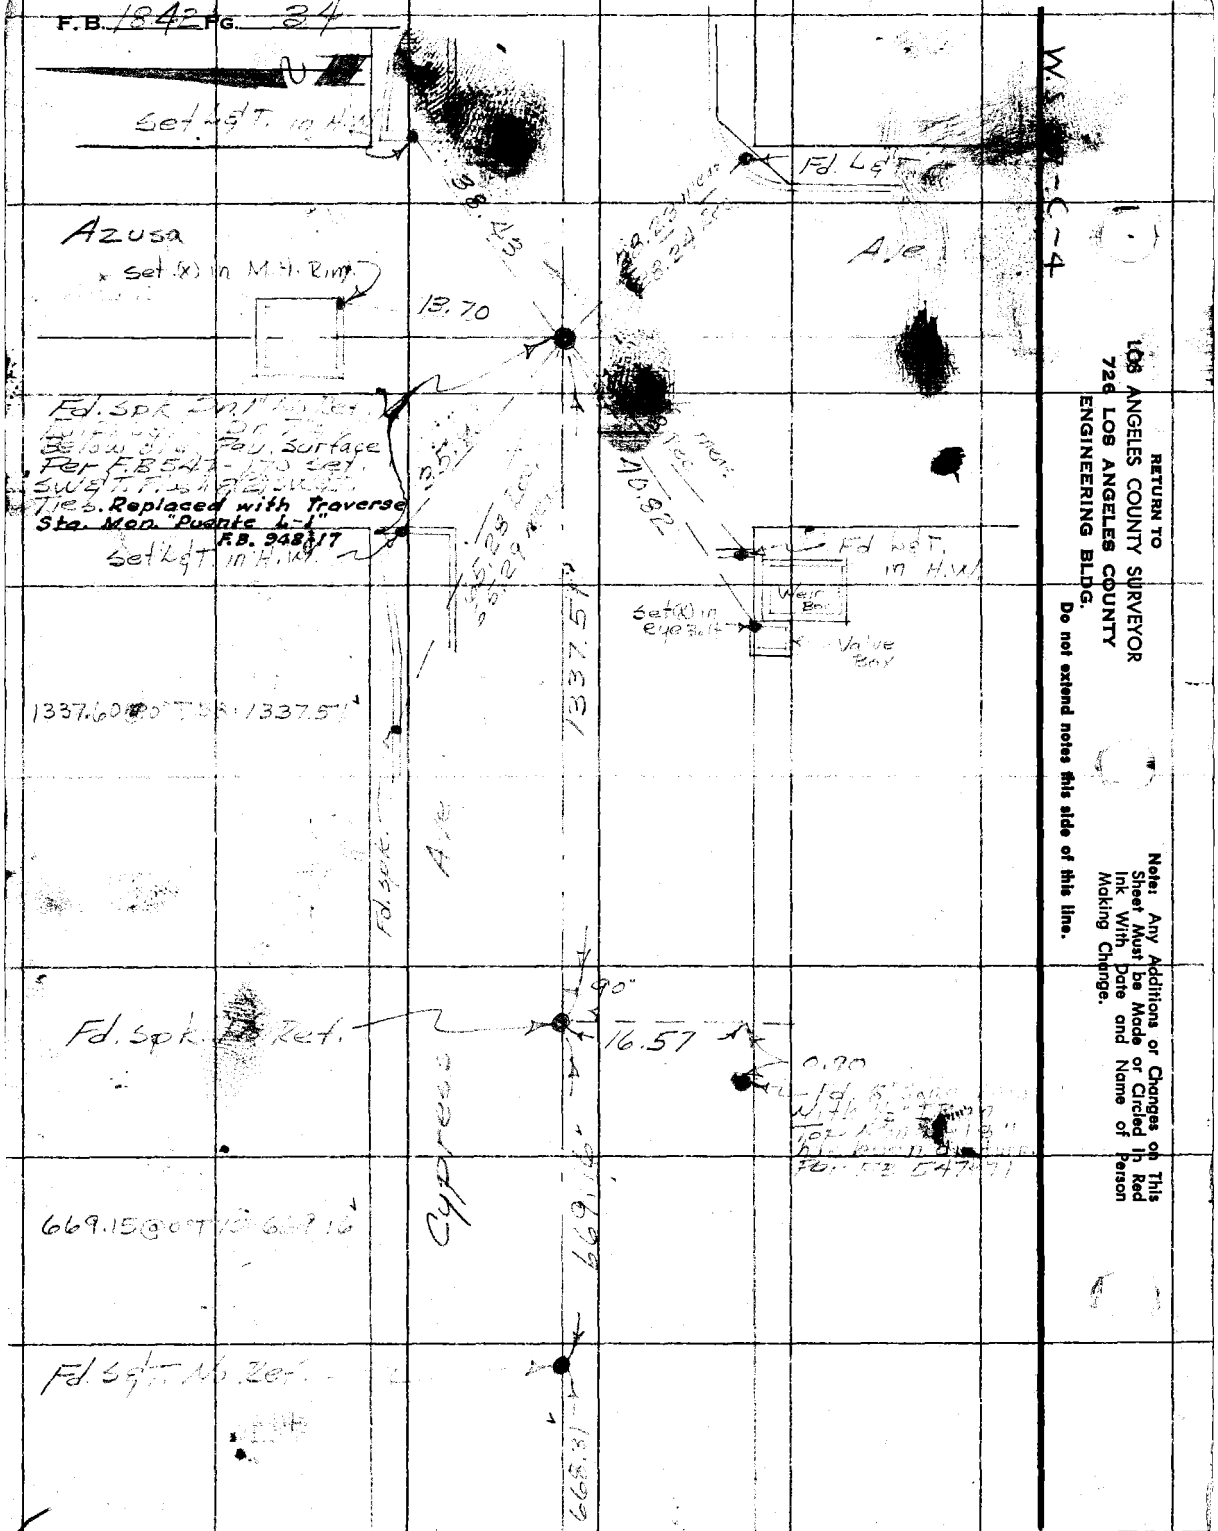

RETURN TO
LOS ANGELES COUNTY SURVEYOR
726 LOS ANGELES COUNTY
ENGINEERING BLDG.

Do not extend notes this side of this line.

Note: Any Additions or Changes on This Sheet Must be Made or Circled in Red Ink With Date and Name of Person Making Change.

Cont. from to P. Pg. 33

Notes Ck'd by D. M. Finley
Map No. B-7528.
Office Work G. Bailey
Checked
Date

Survey of Lark Ellen Ave
W. O. 0073 Tape No. 0104 St'd. 68° °F
Surveyed by
Notes Date
Indexed

F. B. Pg.

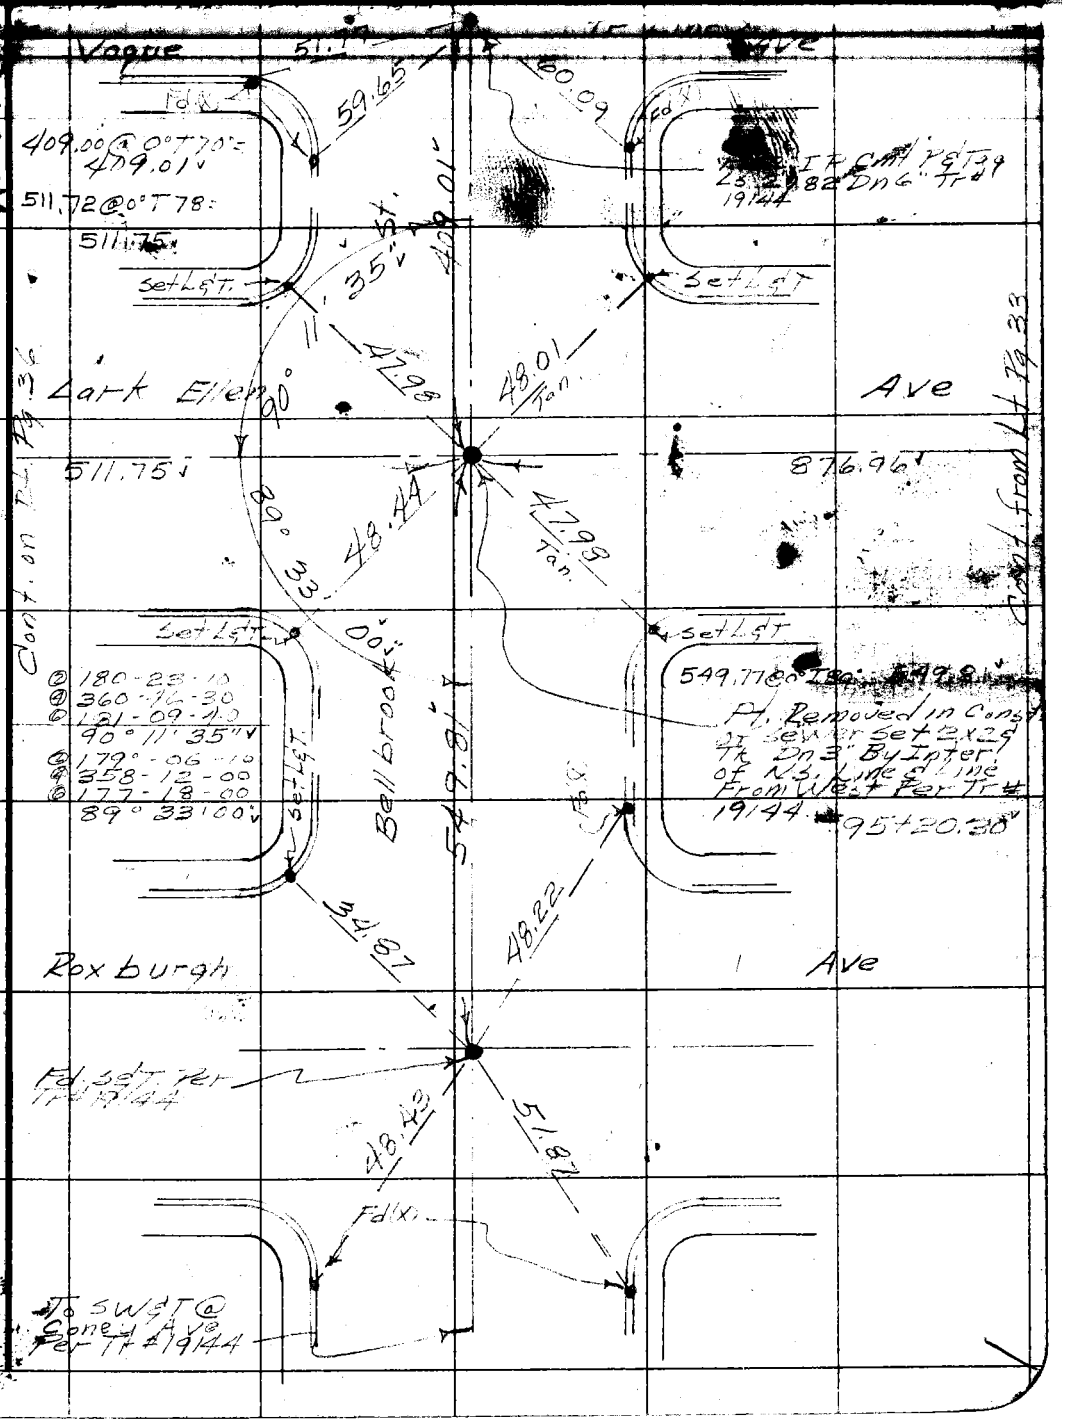

Note: Any Additions or Changes on This Sheet Must be Made or Circled in Red Ink With Date and Name of Person Making Change.

Do not extend notes this side of this line.

RETURN TO
LOS ANGELES COUNTY SURVEYOR
726 LOS ANGELES COUNTY
ENGINEERING BLDG.

76F3095 247 4-53

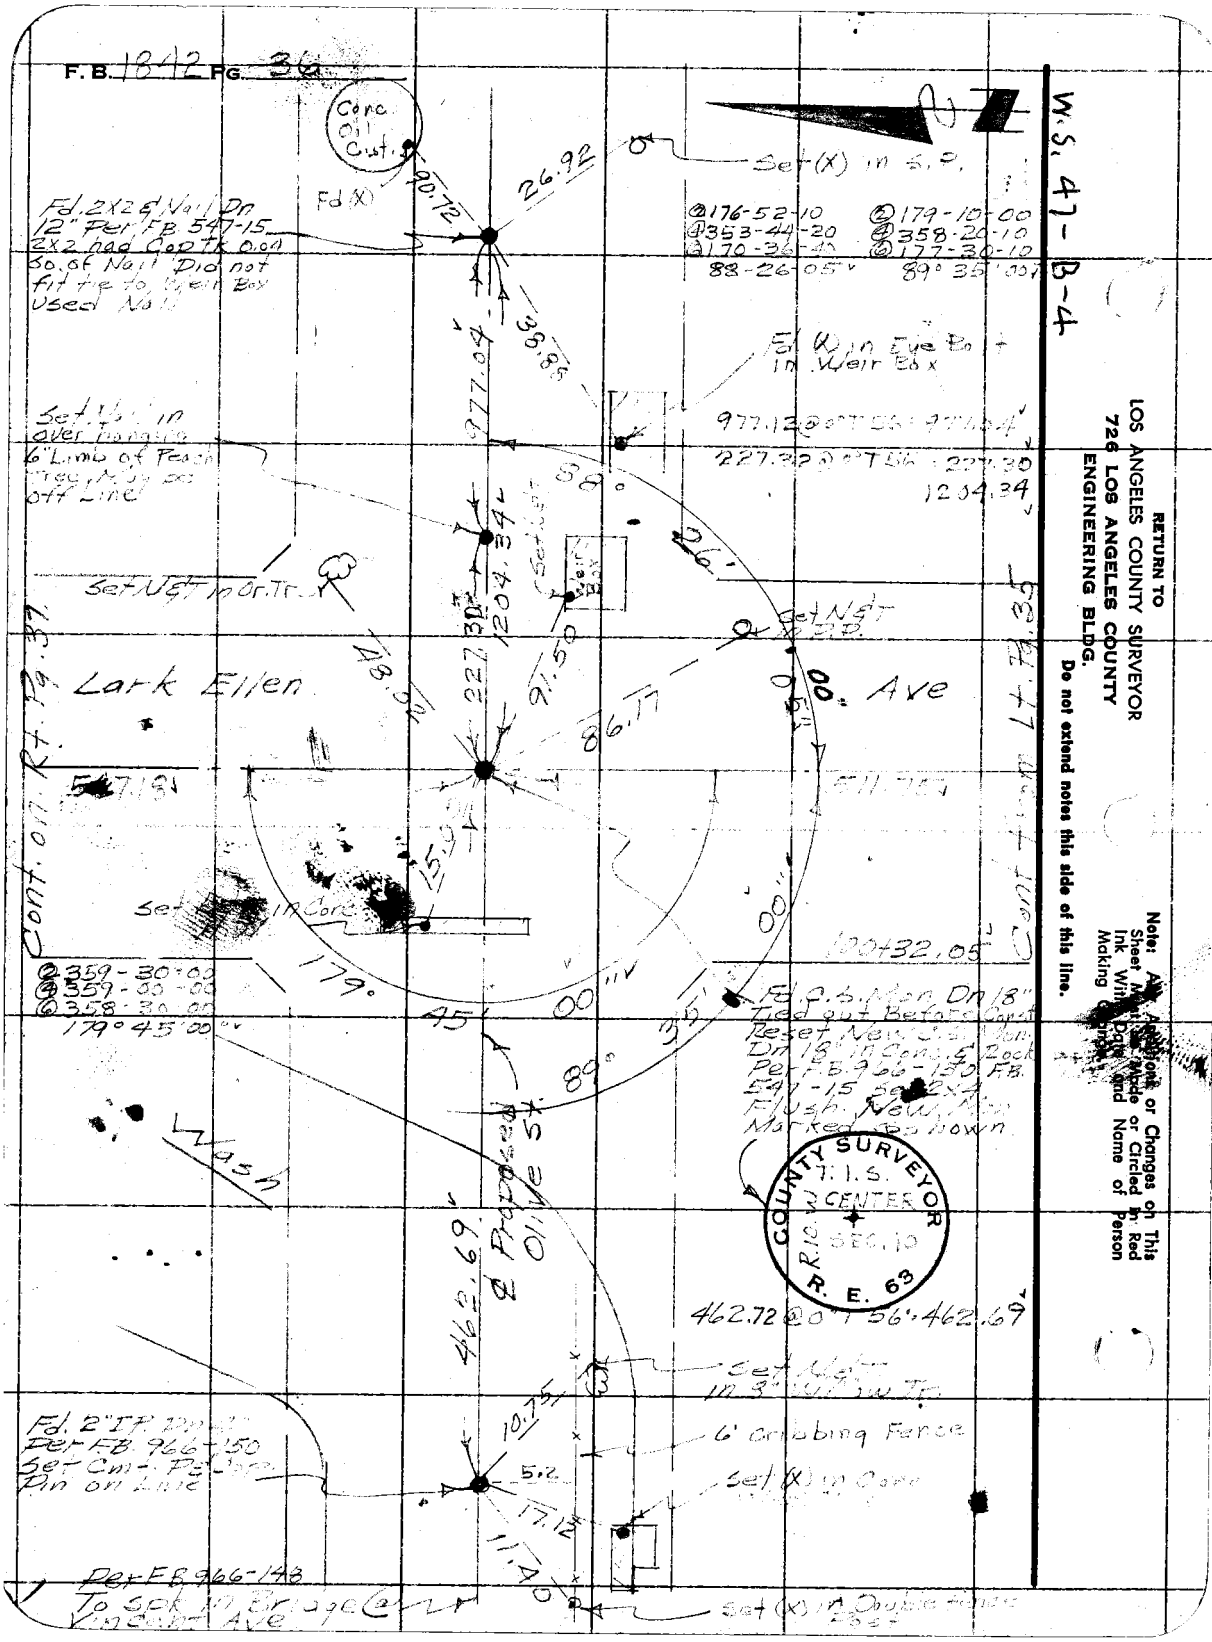

RETURN TO
LOS ANGELES COUNTY SURVEYOR
726 LOS ANGELES COUNTY
ENGINEERING BLDG.
Do not extend notes this side of this line.

Note: Any Additions or Changes on This Sheet Must be Made or Circled in Red Ink With Date and Name of Person Making Change.

Notes Ck'd by D. M. Finley
Map No. B-2528
Office Work G. BAILEY
Checked
Date

Survey of Lark Ellen Ave
W. O. 0074.2 Tape No. 0104 St'd. 68 °F
Surveyed by
Notes Date
Indexed

F. B. 1247 Pg. 37

W.S. 47-B

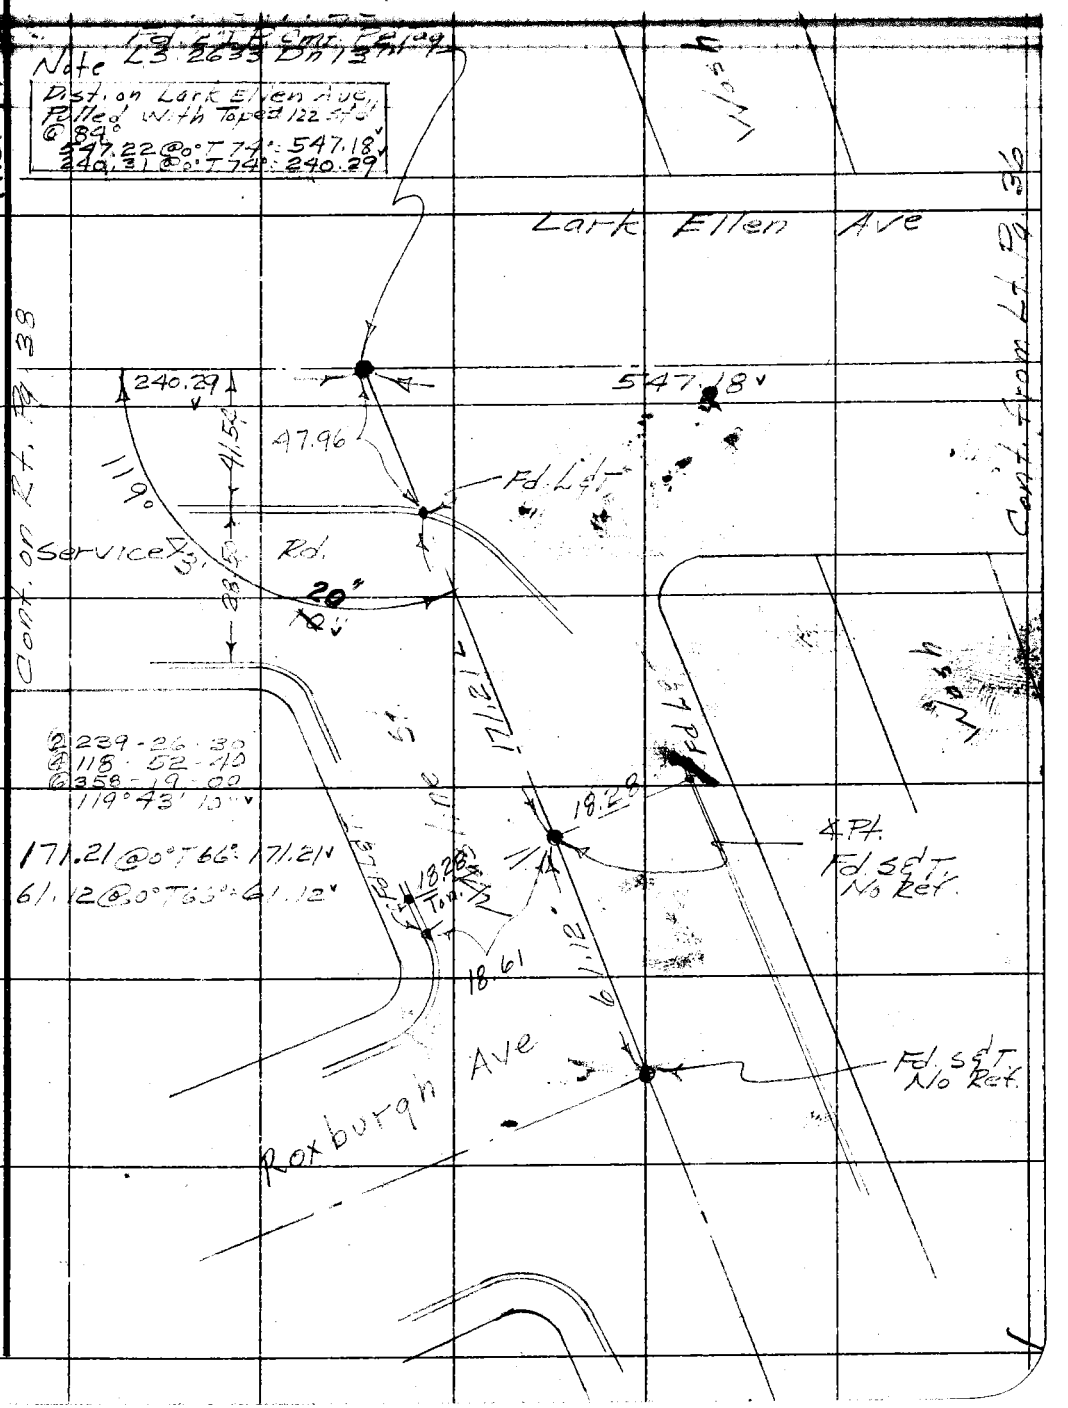

Note: Any Additions or Changes on This Sheet Must be Made or Circled in Red Ink With Date and Name of Person Making Change.

Do not extend notes this side of this line.

RETURN TO
LOS ANGELES COUNTY SURVEYOR
726 LOS ANGELES COUNTY
ENGINEERING BLDG.

76F3095 247 4-53

F. B. 1842 PG. 38

W.S. 47-B-3

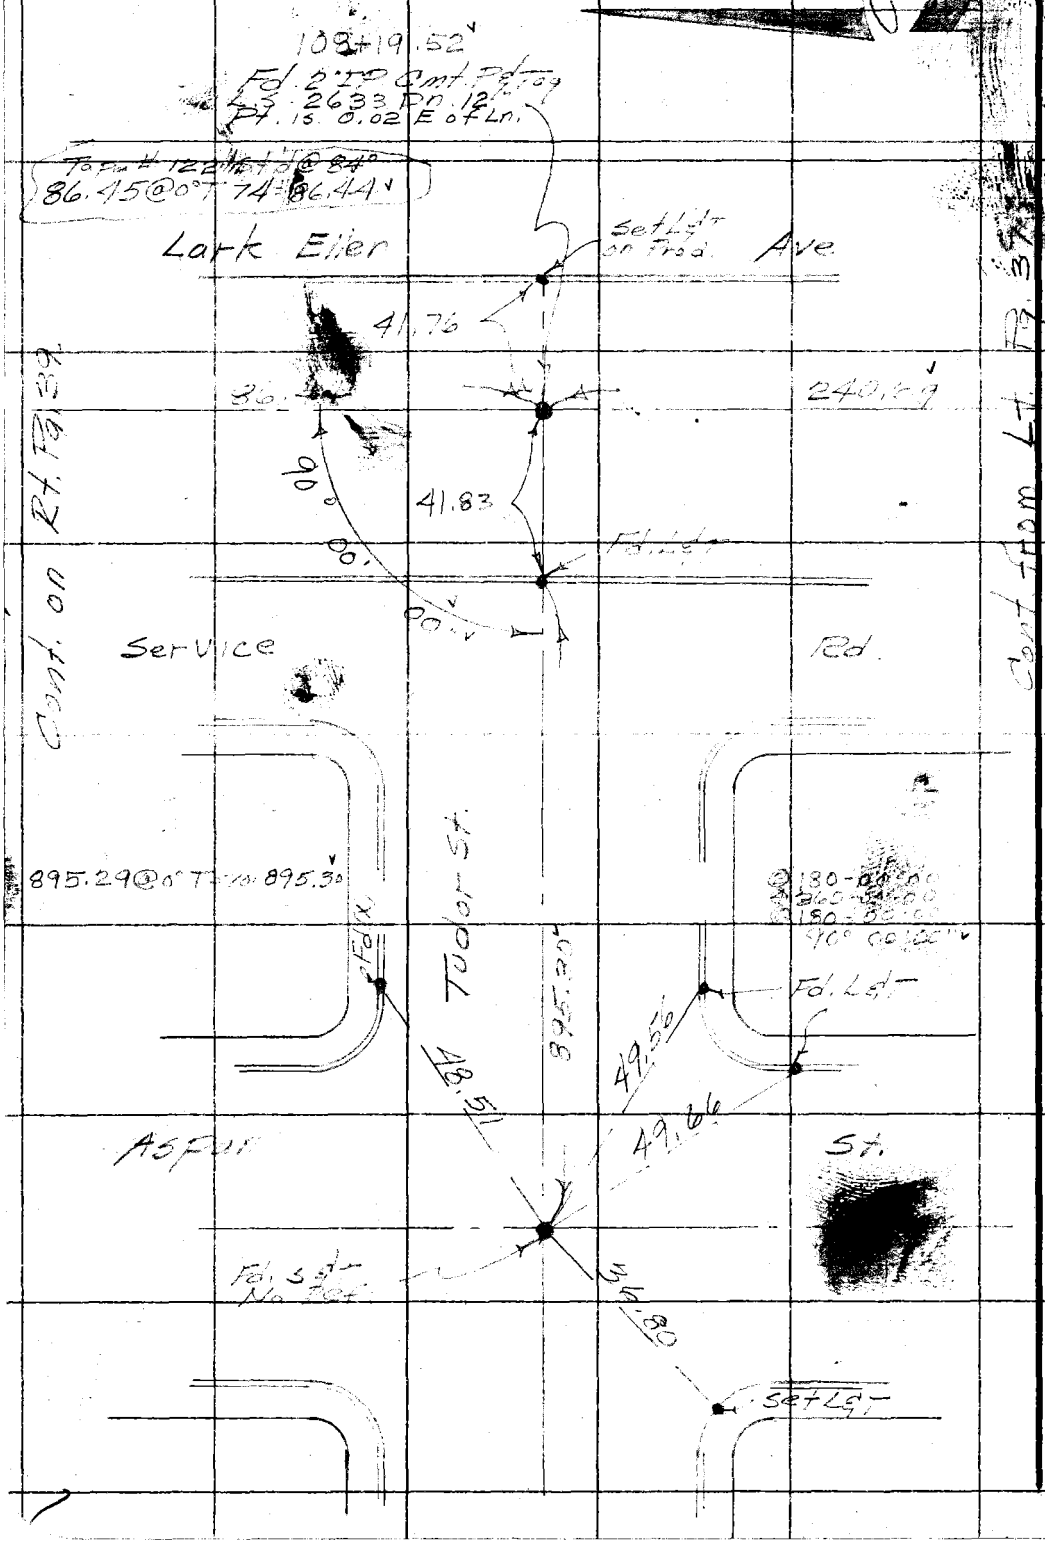

RETURN TO
LOS ANGELES COUNTY SURVEYOR
726 LOS ANGELES COUNTY
ENGINEERING BLDG.

Do not extend notes this side of this line.

Note: Any Additions or Changes on This Sheet Must be Made or Circled in Red Ink With Date and Name of Person Making Change.

Notes Ck'd by D. M. Finley
Map No. B-2528
Office Work G. BAILEY
Checked
Date

Survey of Lark Ellen Ave
W. O. 0074.24 Tape No. 0104 St'd. 68 °F
Surveyed by
Notes JMD Date 2-10-55
Indexed

F. B. 12 Pg. 49

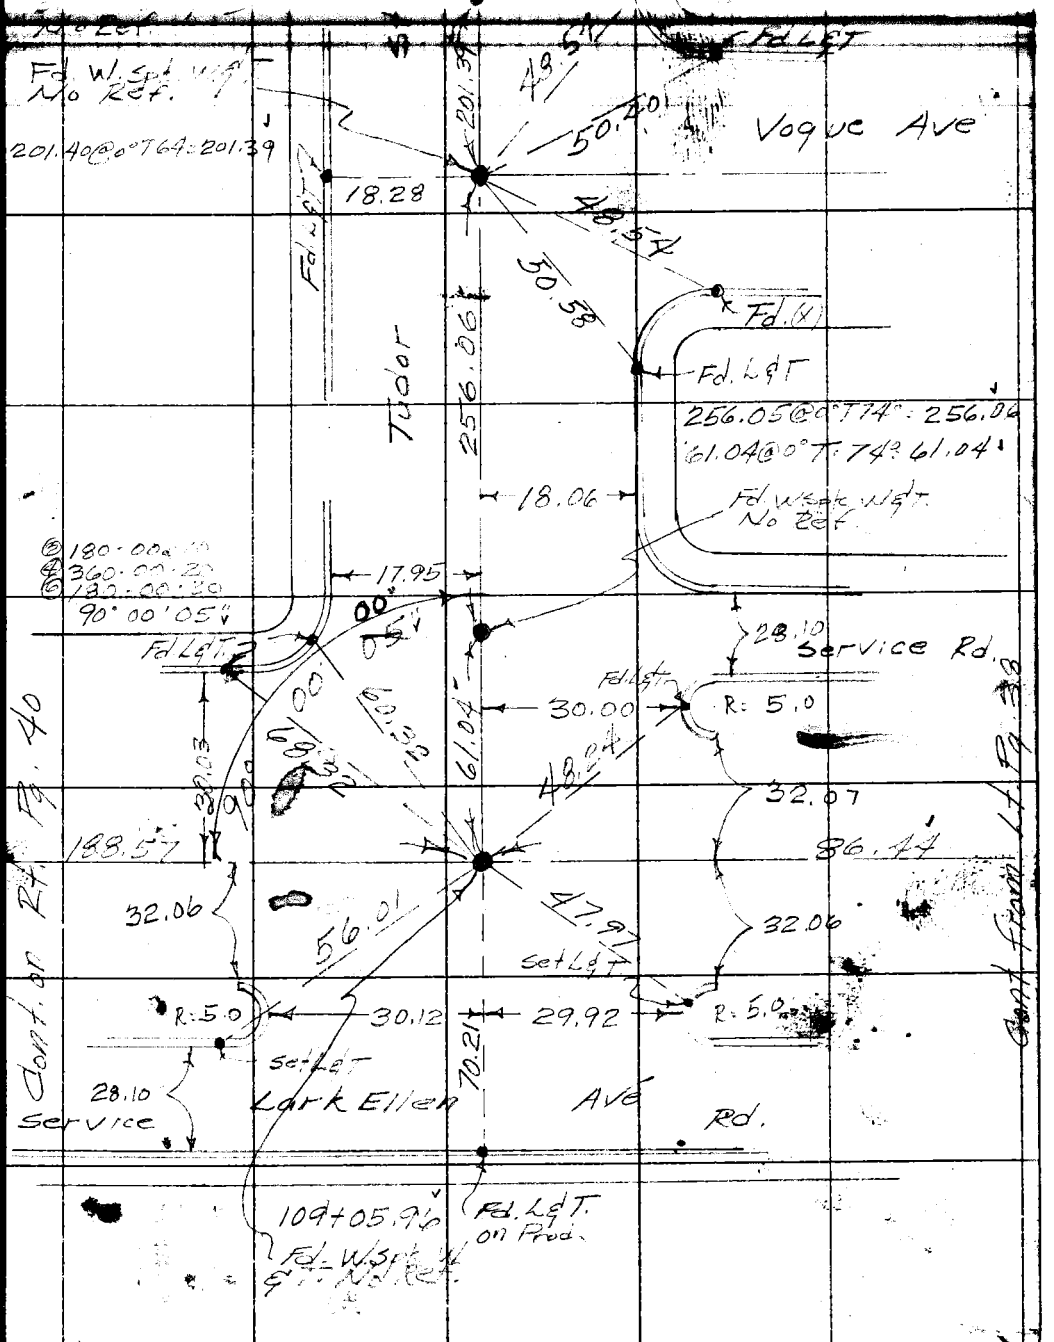

Note: Any Additions or Changes on This Sheet Must be Made or Circled in Red Ink With Date and Name of Person Making Change.

Do not extend notes this side of this line.

RETURN TO
LOS ANGELES COUNTY SURVEYOR
726 LOS ANGELES COUNTY
ENGINEERING BLDG.

76F3095 247 4-53

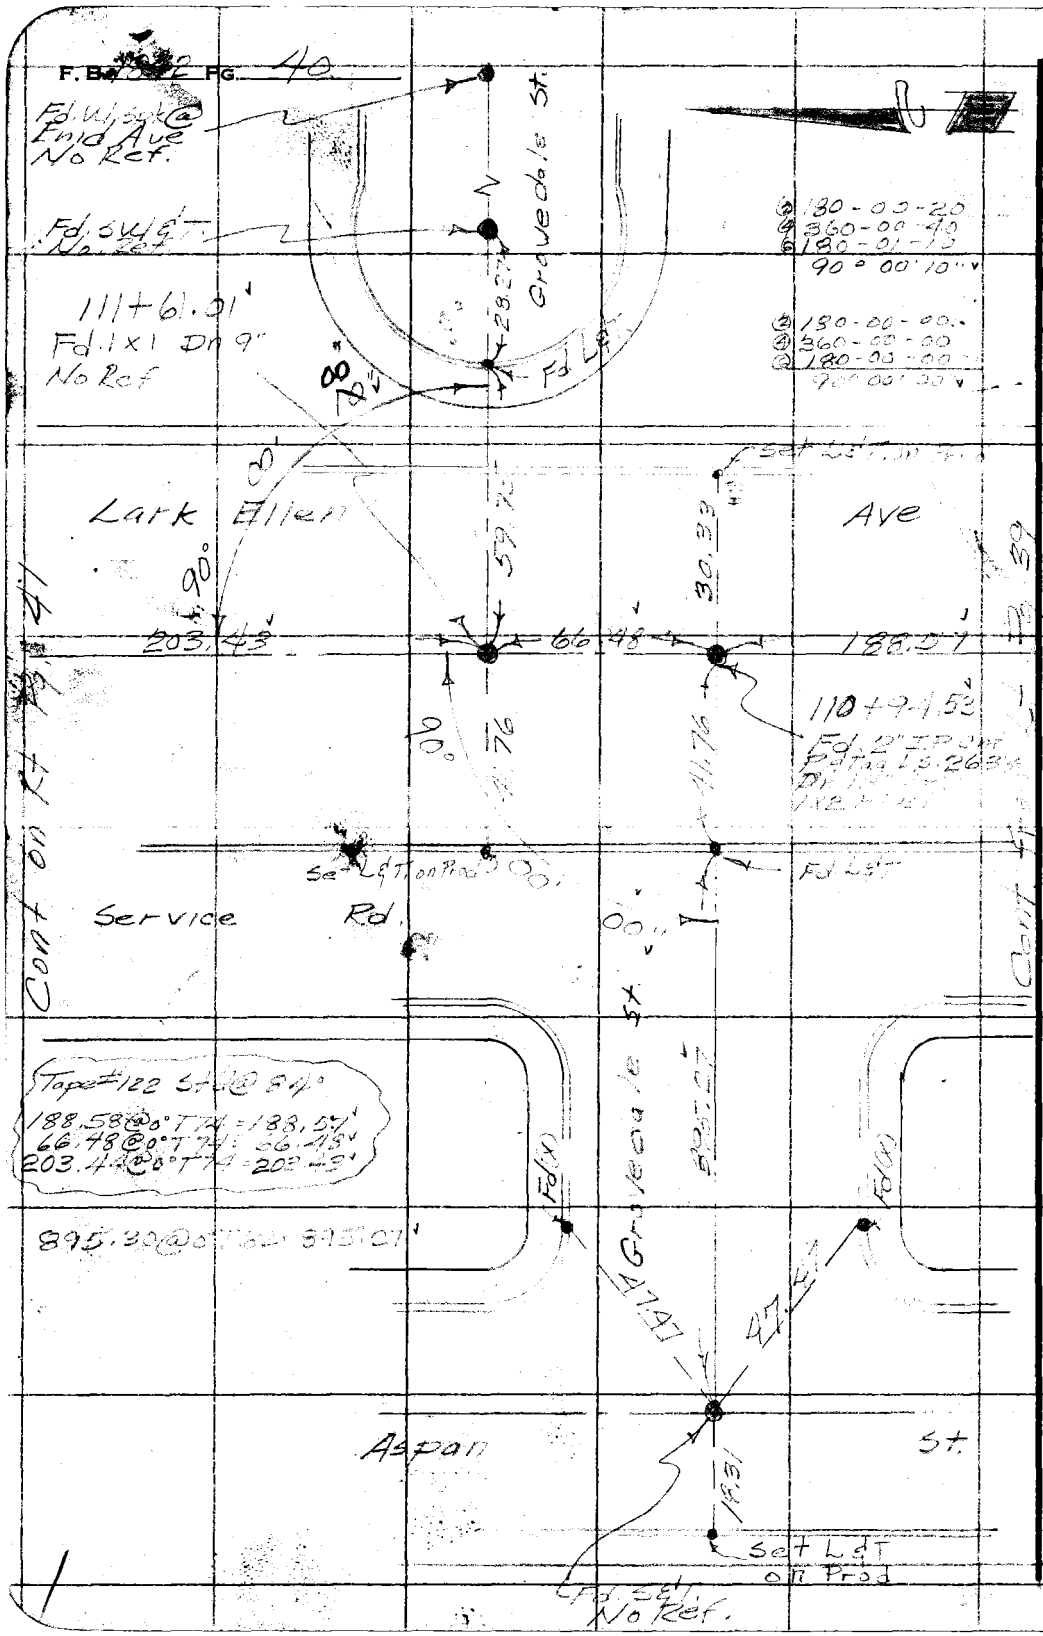

RETURN TO
LOS ANGELES COUNTY SURVEYOR
726 LOS ANGELES COUNTY
ENGINEERING BLDG.

Do not extend notes this side of this line.

Note: Any Additions or Changes on This Sheet Must be Made or Circled in Red Ink With Date and Name of Person Making Change.

Notes Ck'd by D. M. Finley
Map No. B-252B
Office Work G. BAILEY
Checked
Date

Survey of Lark Ellen Ave
W. O. 0074.21 Tape No. 0104 St'd. 68 °F
Surveyed by Dougherty
Notes Date 2-11-55
Indexed

F. B. 18 PG. 41

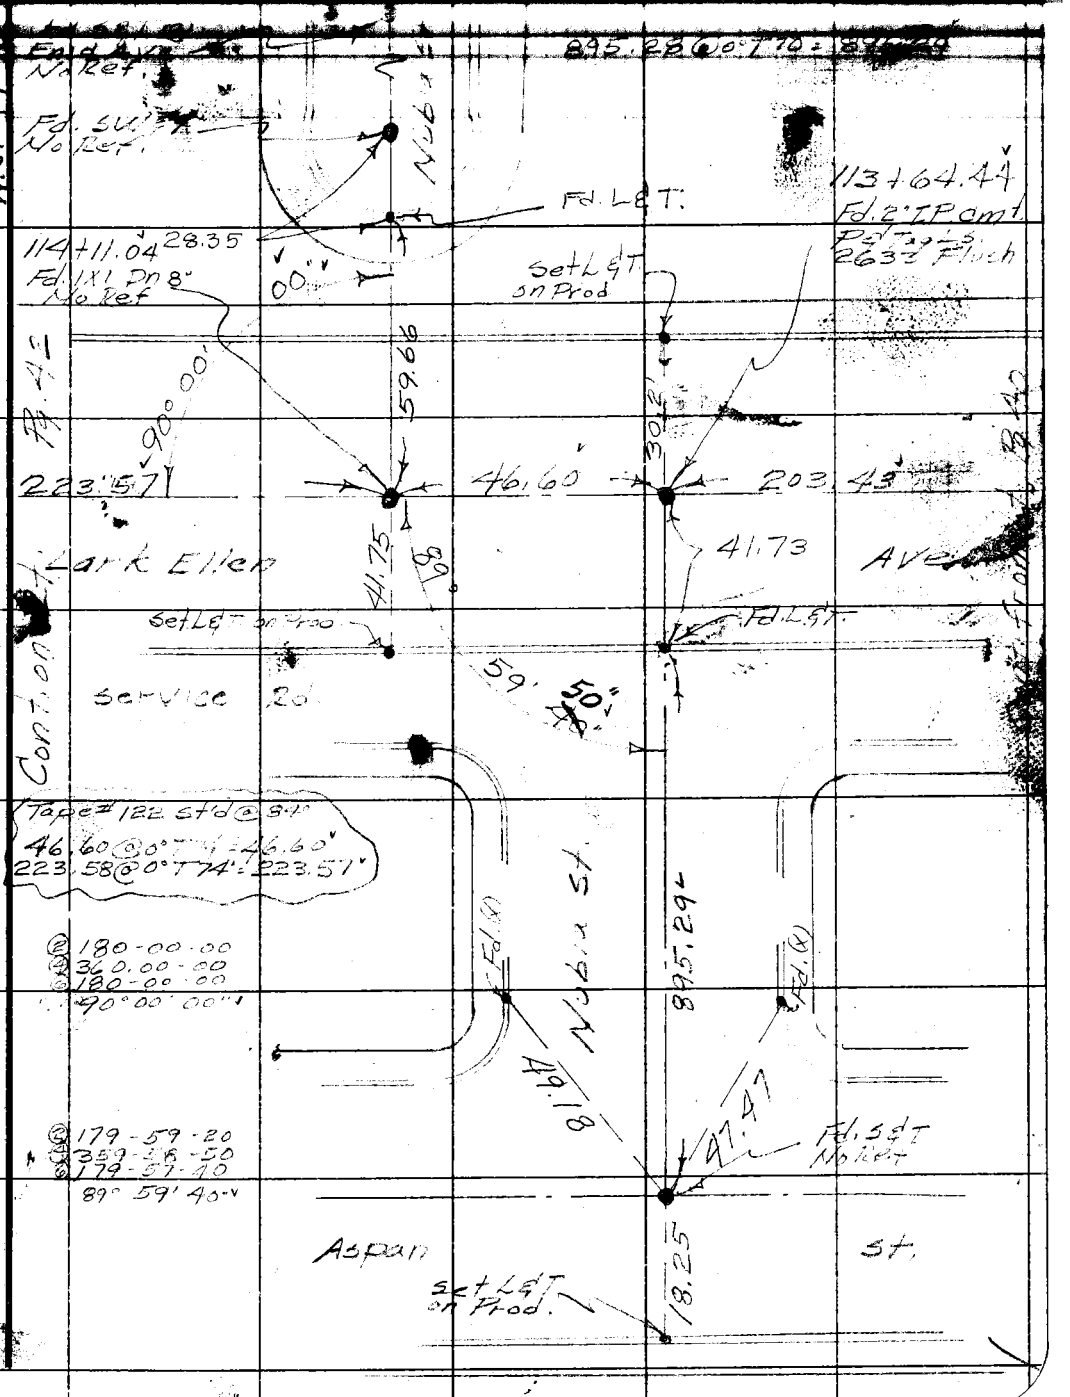

Note: Any Additions or Changes on This Sheet Must be Made or Circled in Red Ink With Date and Name of Person Making Change.

Do not extend notes this side of this line.

RETURN TO
LOS ANGELES COUNTY SURVEYOR
726 LOS ANGELES COUNTY
ENGINEERING BLDG.

76F3095 247 4-53

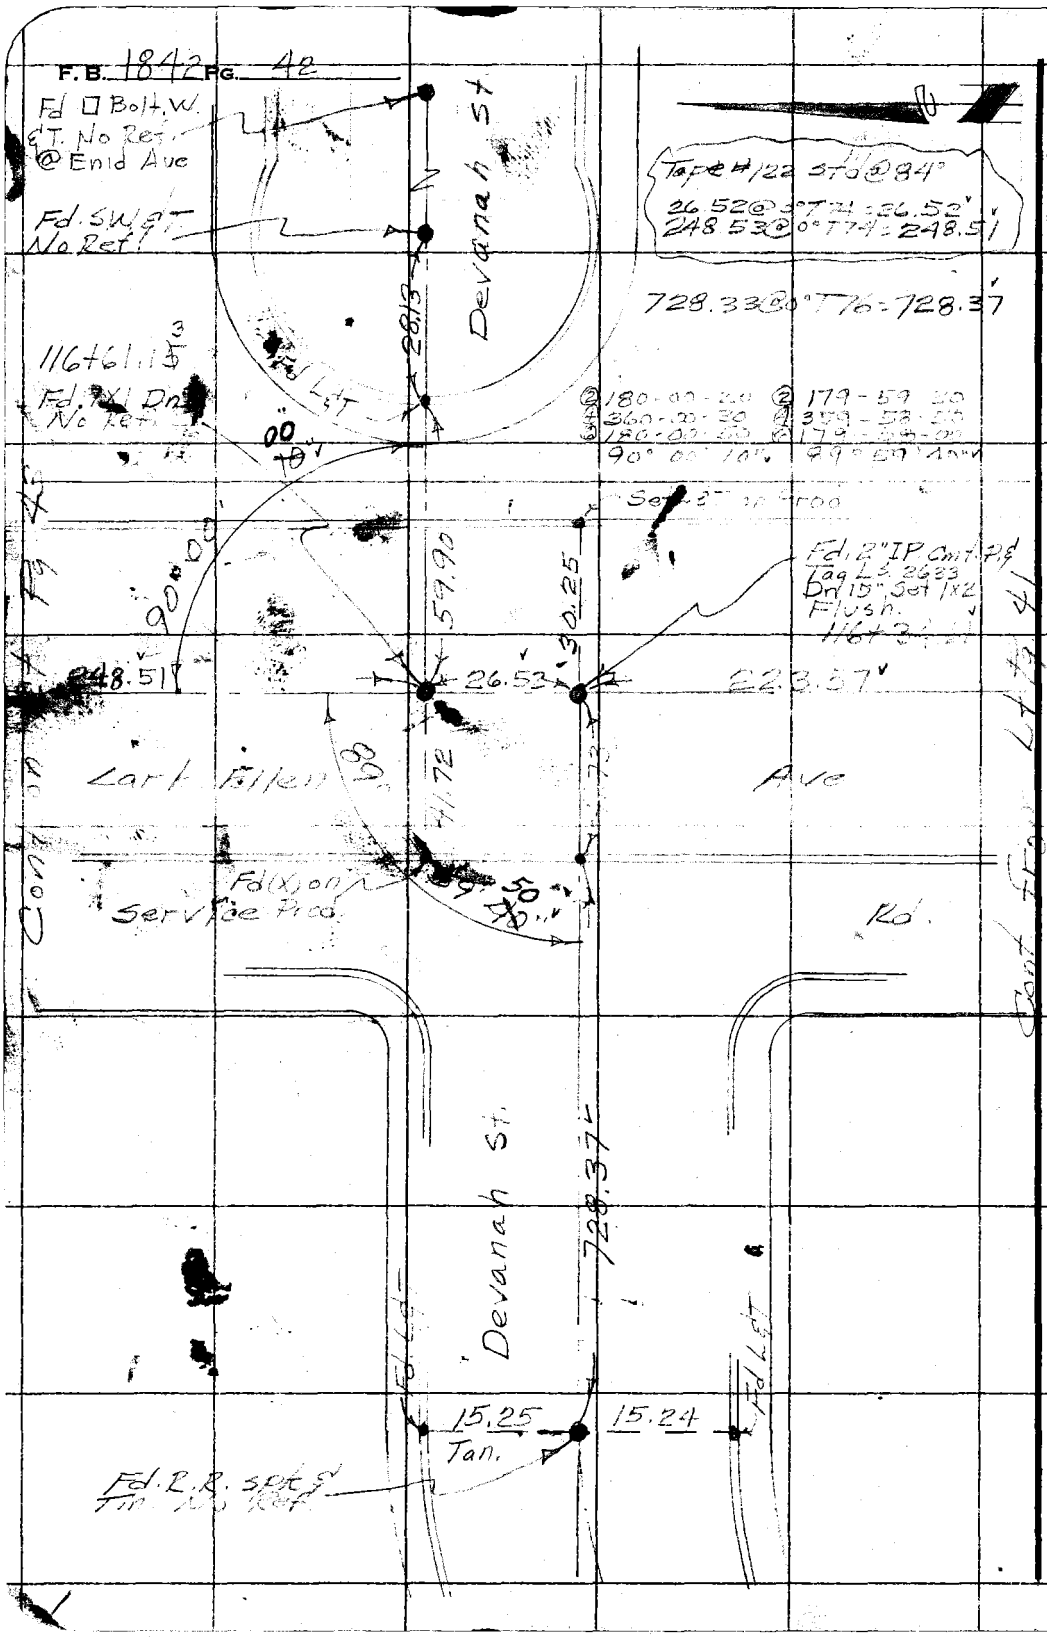

RETURN TO
LOS ANGELES COUNTY SURVEYOR
726 LOS ANGELES COUNTY
ENGINEERING BLDG.

Do not extend notes this side of this line.

Note: Any Additions or Changes on This Sheet Must be Made or Circled in Red Ink With Date and Name of Person Making Change.

Notes Ck'd by D. M. Finley	Survey of Lark Ellen Ave	F. B. [illegible] Pg. [illegible]
Map No. B-2528	W. O. 0074.21 Tape No. 0104 St'd. 68 °F	
Office Work G. BAILEY	Surveyed by [illegible]	
Checked	Notes [illegible] Date 2-11-55	
Date	Indexed	

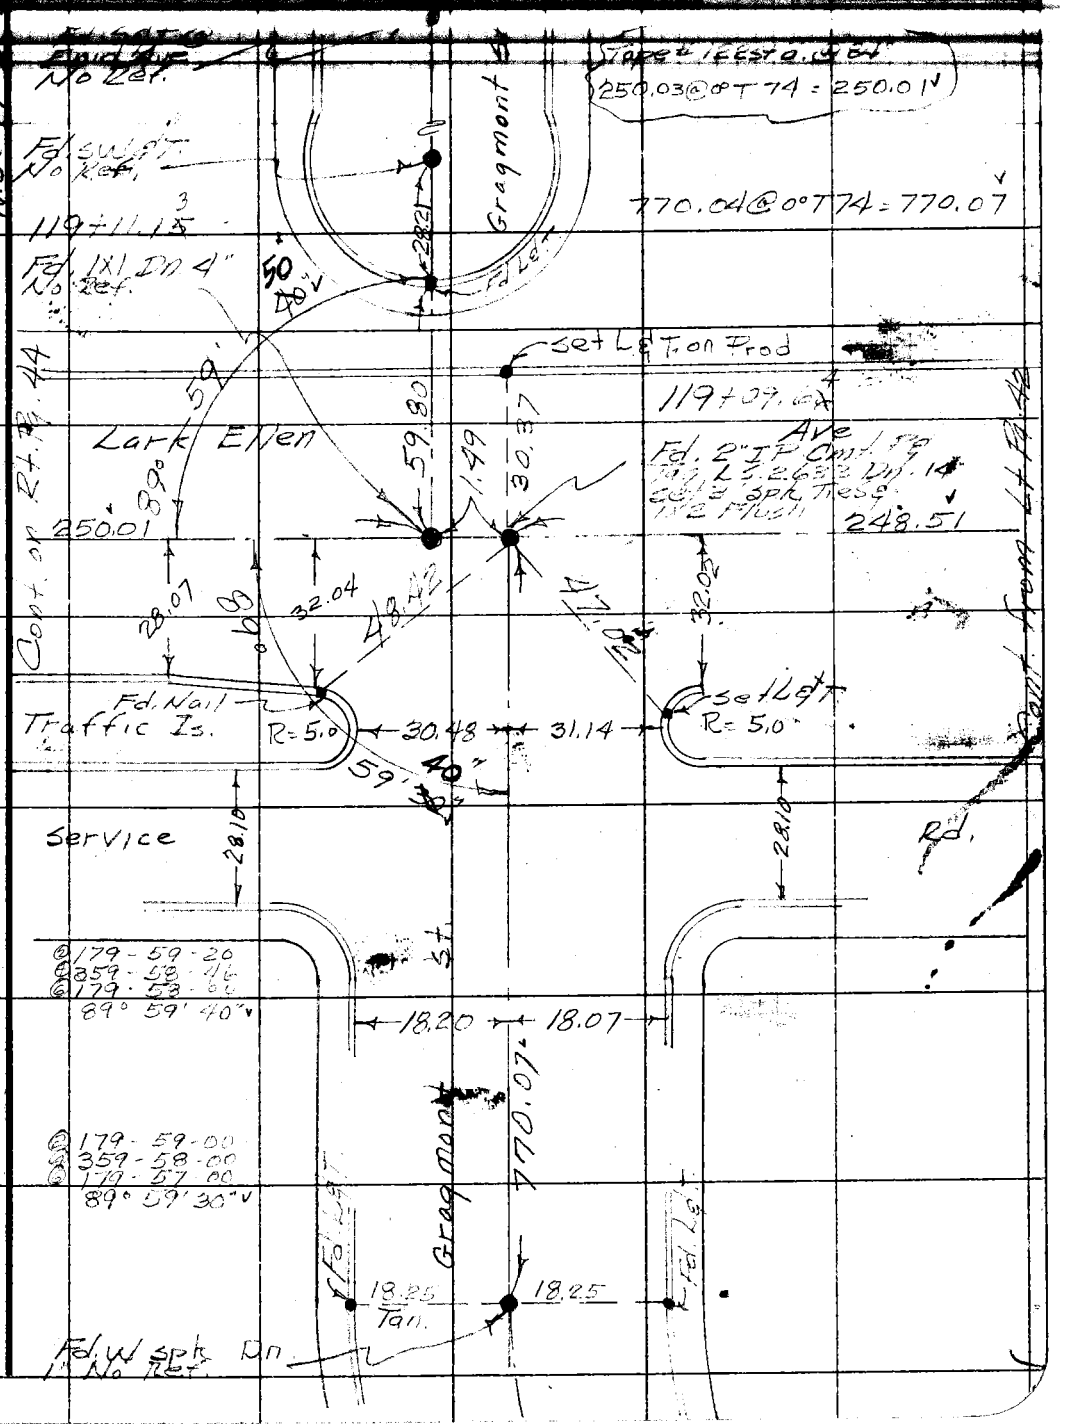

Note: Any Additions or Changes on This Sheet Must be Made or Circled in Red Ink With Date and Name of Person Making Change.

Do not extend notes this side of this line.

RETURN TO
LOS ANGELES COUNTY SURVEYOR
726 LOS ANGELES COUNTY
ENGINEERING BLDG.

76F309S 247 4-53

F. B. 1842 PG. 44

W.S. 47 - B-3

RETURN TO
LOS ANGELES COUNTY SURVEYOR
726 LOS ANGELES COUNTY
ENGINEERING BLDG.

Do not extend notes this side of this line.

Note: Any Additions or Changes on This Sheet Must be Made or Circled in Red Ink With Date and Name of Person Making Change.

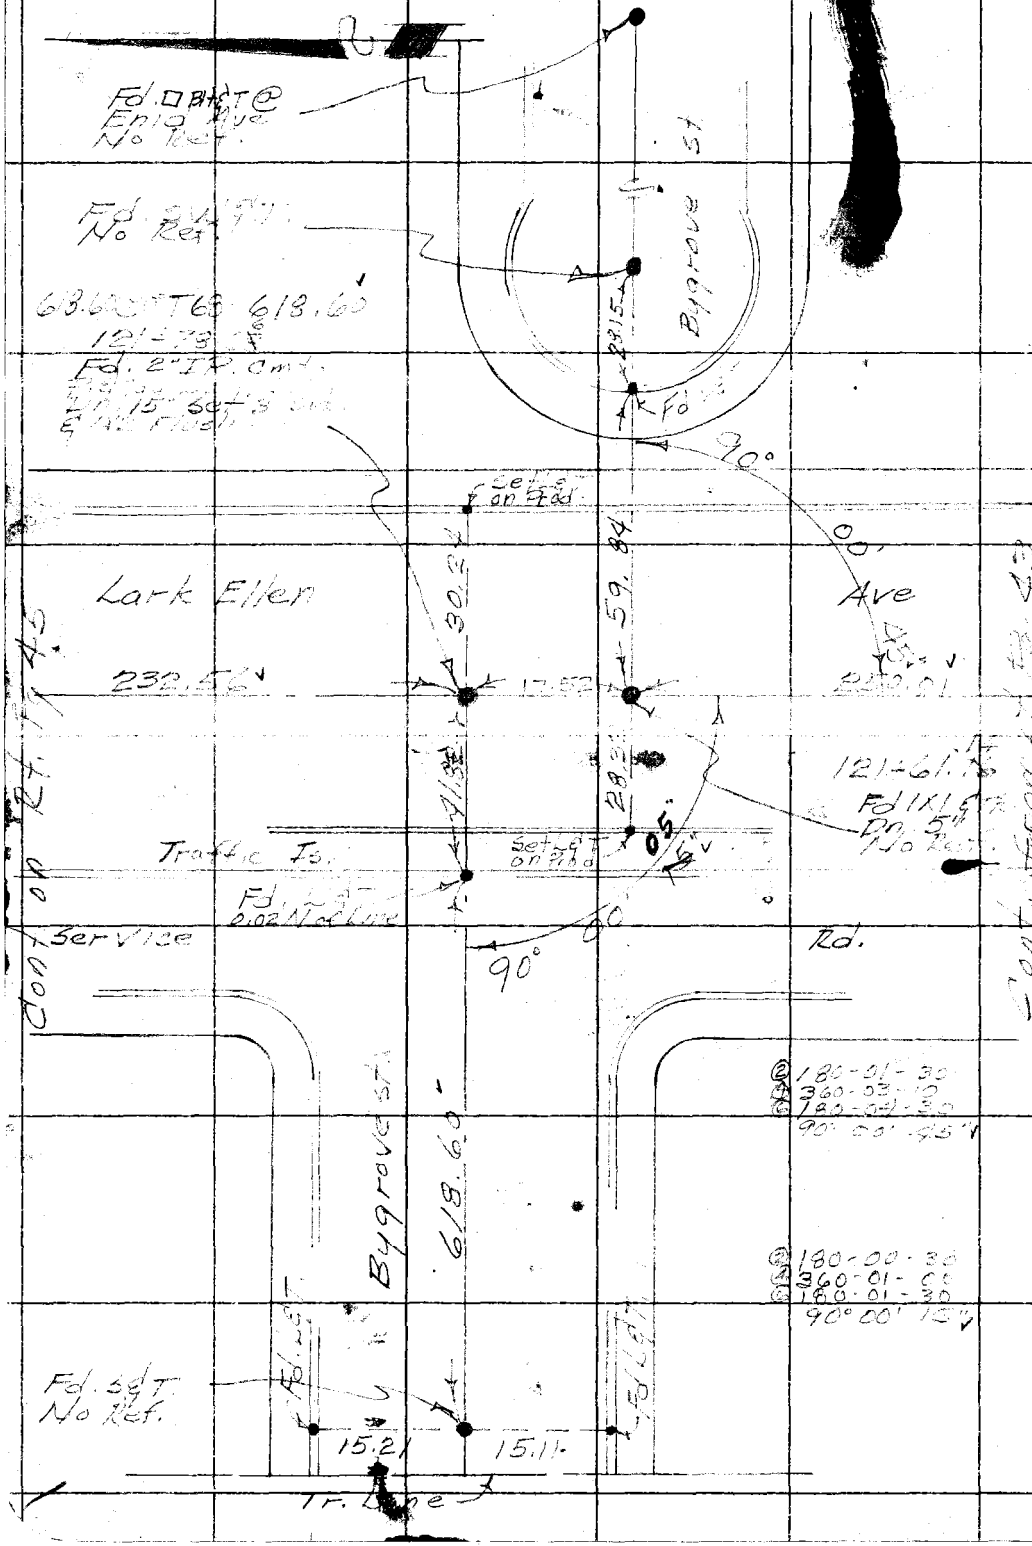

Notes Ck'd by D. M. Finley
Map No. B-2528
Office Work G. BAILEY
Checked
Date

Survey of Lark Ellen Ave
W. O. 8074 Tape No. 0104 St'd. 68 °F
Surveyed by
Notes Date
Indexed

F. B. Pg.

W.S. 47-

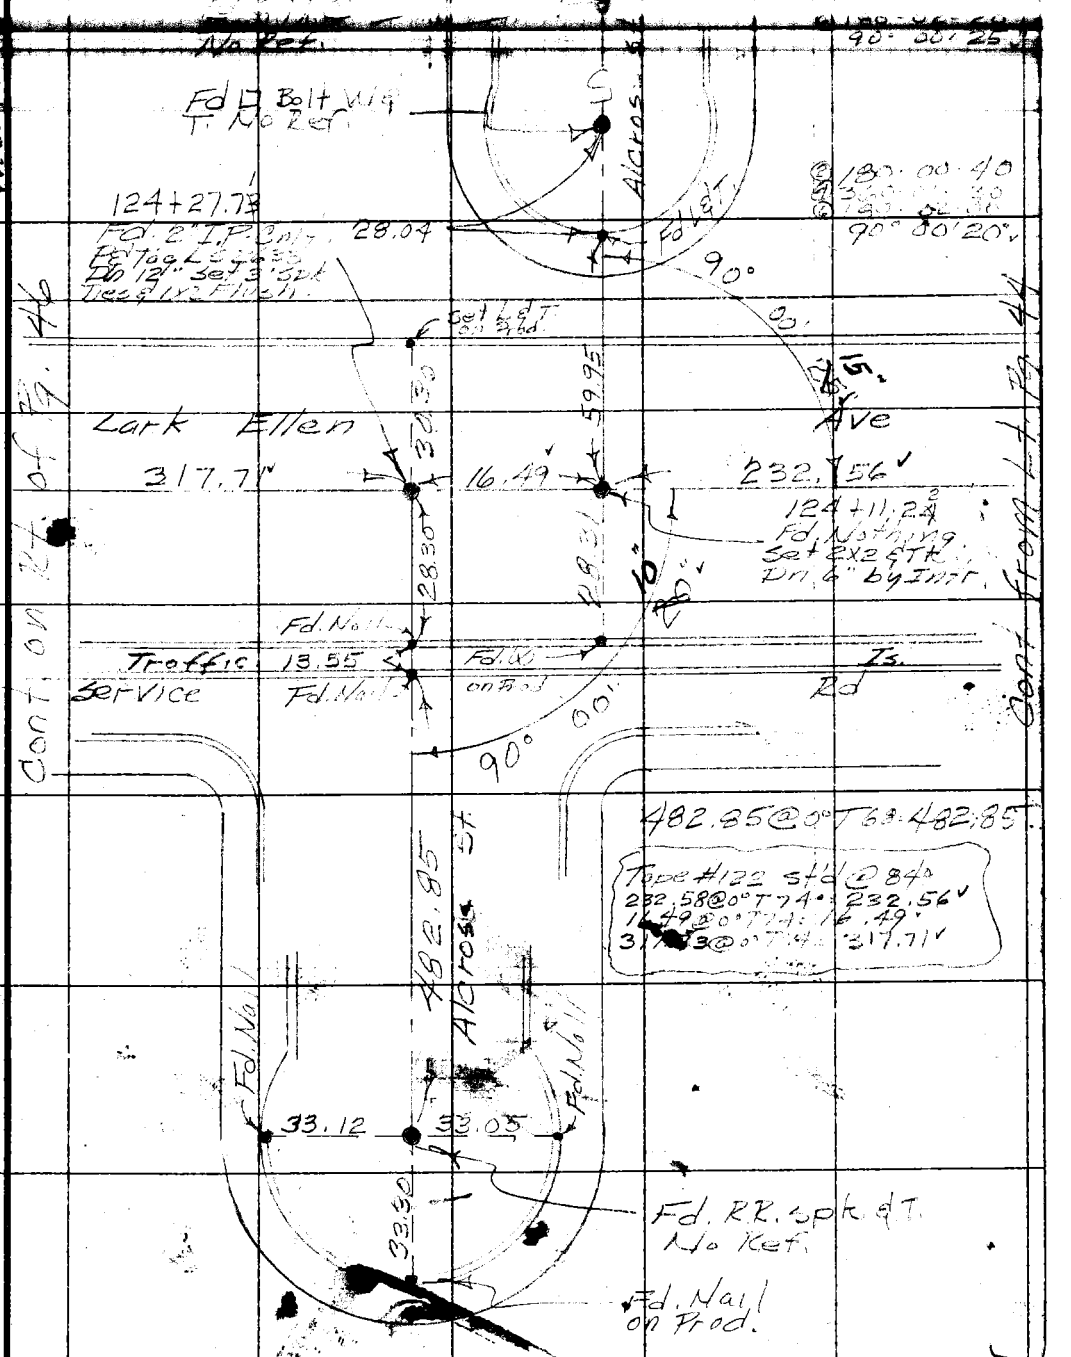

Note: Any Additions or Changes on This Sheet Must be Made or Circled in Red Ink With Date and Name of Person Making Change.

Do not extend notes this side of this line.

RETURN TO
LOS ANGELES COUNTY SURVEYOR
726 LOS ANGELES COUNTY
ENGINEERING BLDG.

76F3098 247 4-53

F. B. 1842 PG. 46

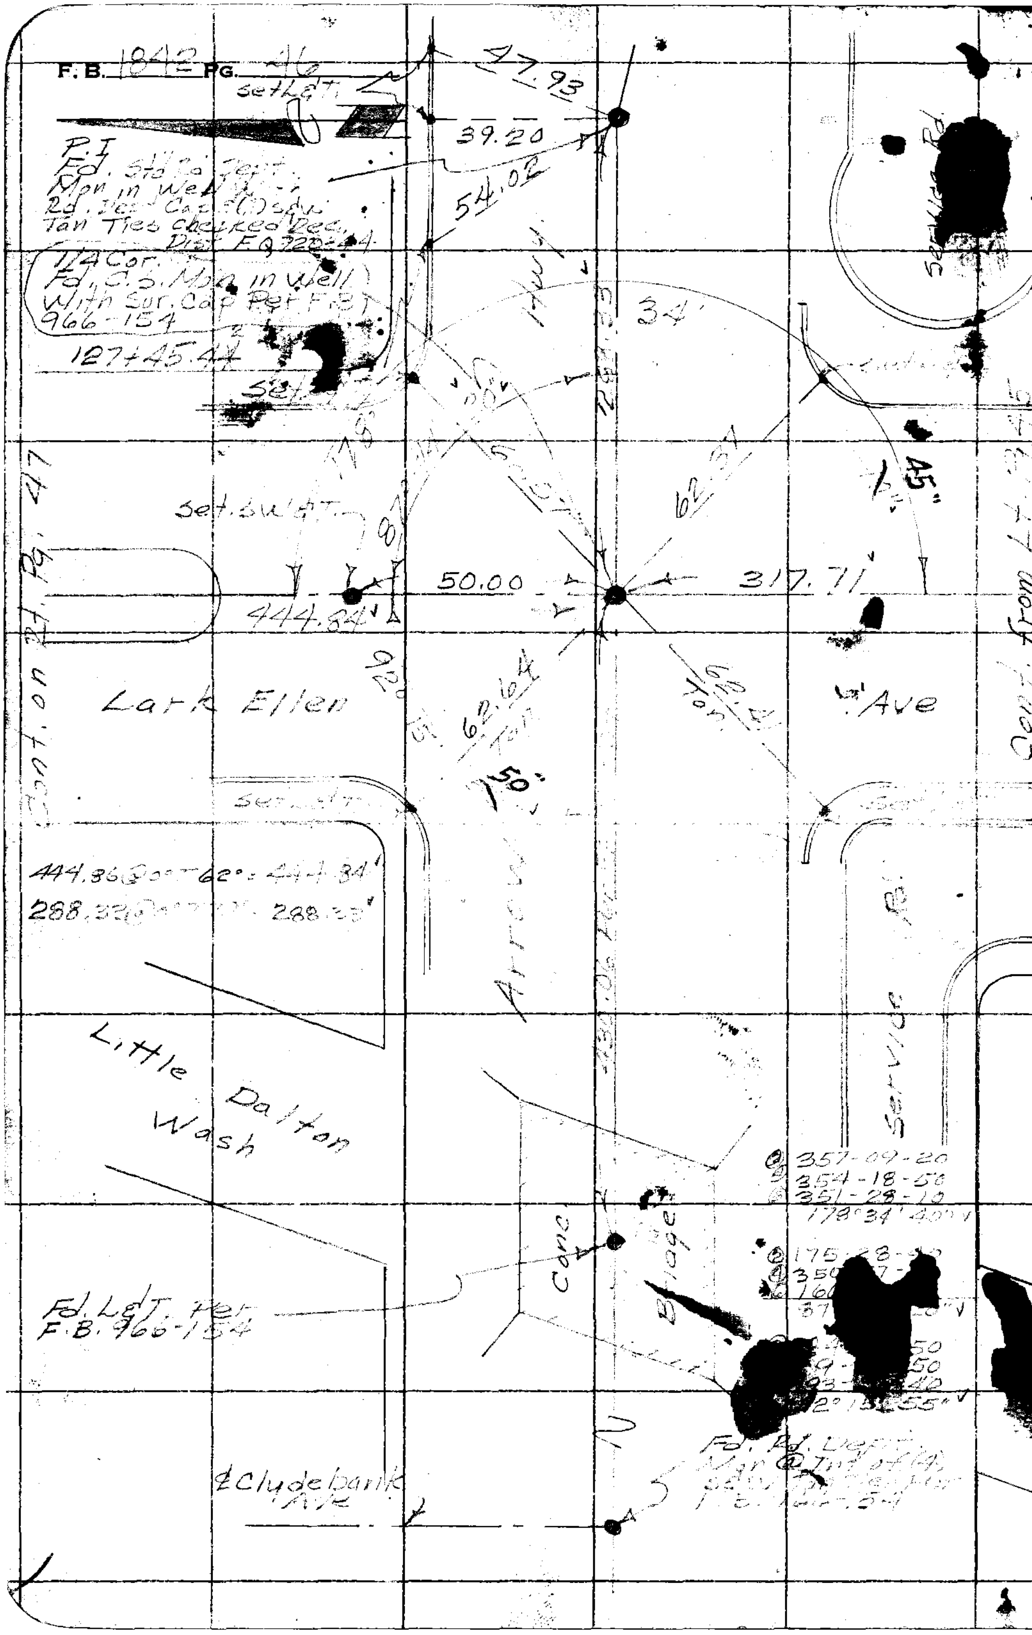

RETURN TO
LOS ANGELES COUNTY SURVEYOR
726 LOS ANGELES COUNTY ENGINEERING BLDG.

Do not extend notes this side of this line.

Note: Any Additions or Changes on This Sheet Must be Made or Circled in Red Ink With Date and Name of Person Making Change.

Notes Ck'd by D. M. Finley	Survey of Lark Ellen Ave
Map No. B-2528	W. O. 007421 Tape No. [illegible] St'd. 68° °F
Office Work C. BAILEY	Surveyed by [illegible]
Checked	Notes [illegible] Date [illegible]
Date	Indexed

F. B. 1242 PG. 47

W.S. 47-8-3

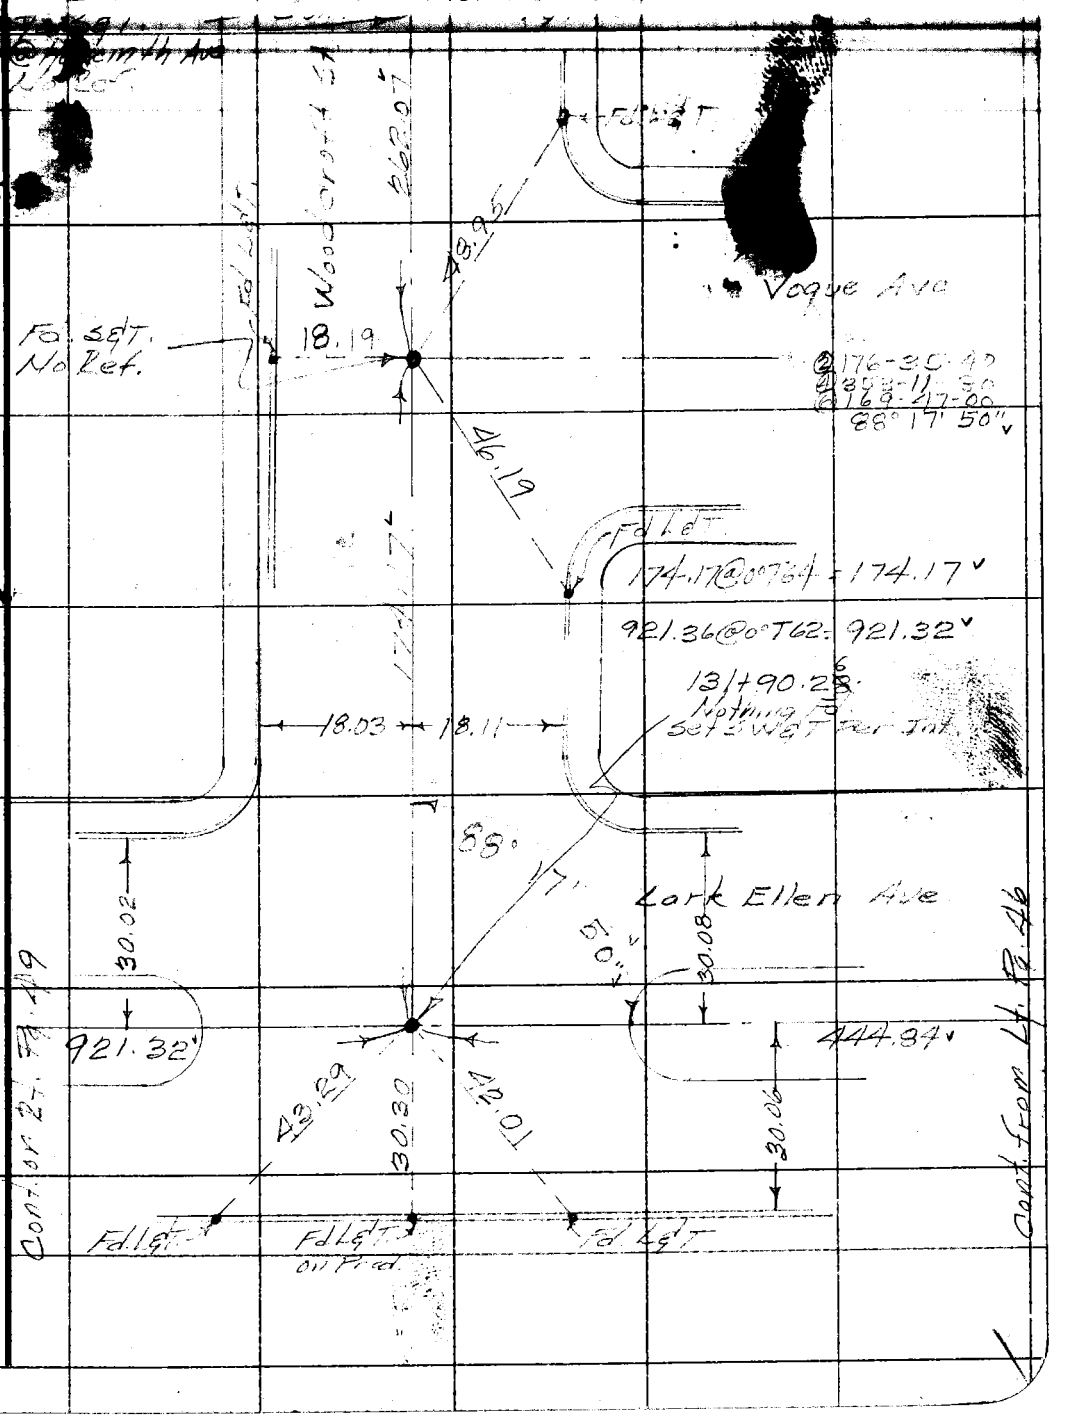

Note: Any Additions or Changes on This Sheet Must be Made or Circled in Red Ink With Date and Name of Person Making Change.

Do not extend notes this side of this line.

RETURN TO
LOS ANGELES COUNTY SURVEYOR
726 LOS ANGELES COUNTY
ENGINEERING BLDG.

76F3095 247 4-53

F. B. 1842 Pg. 48

W.S. 47-B-3, C-3

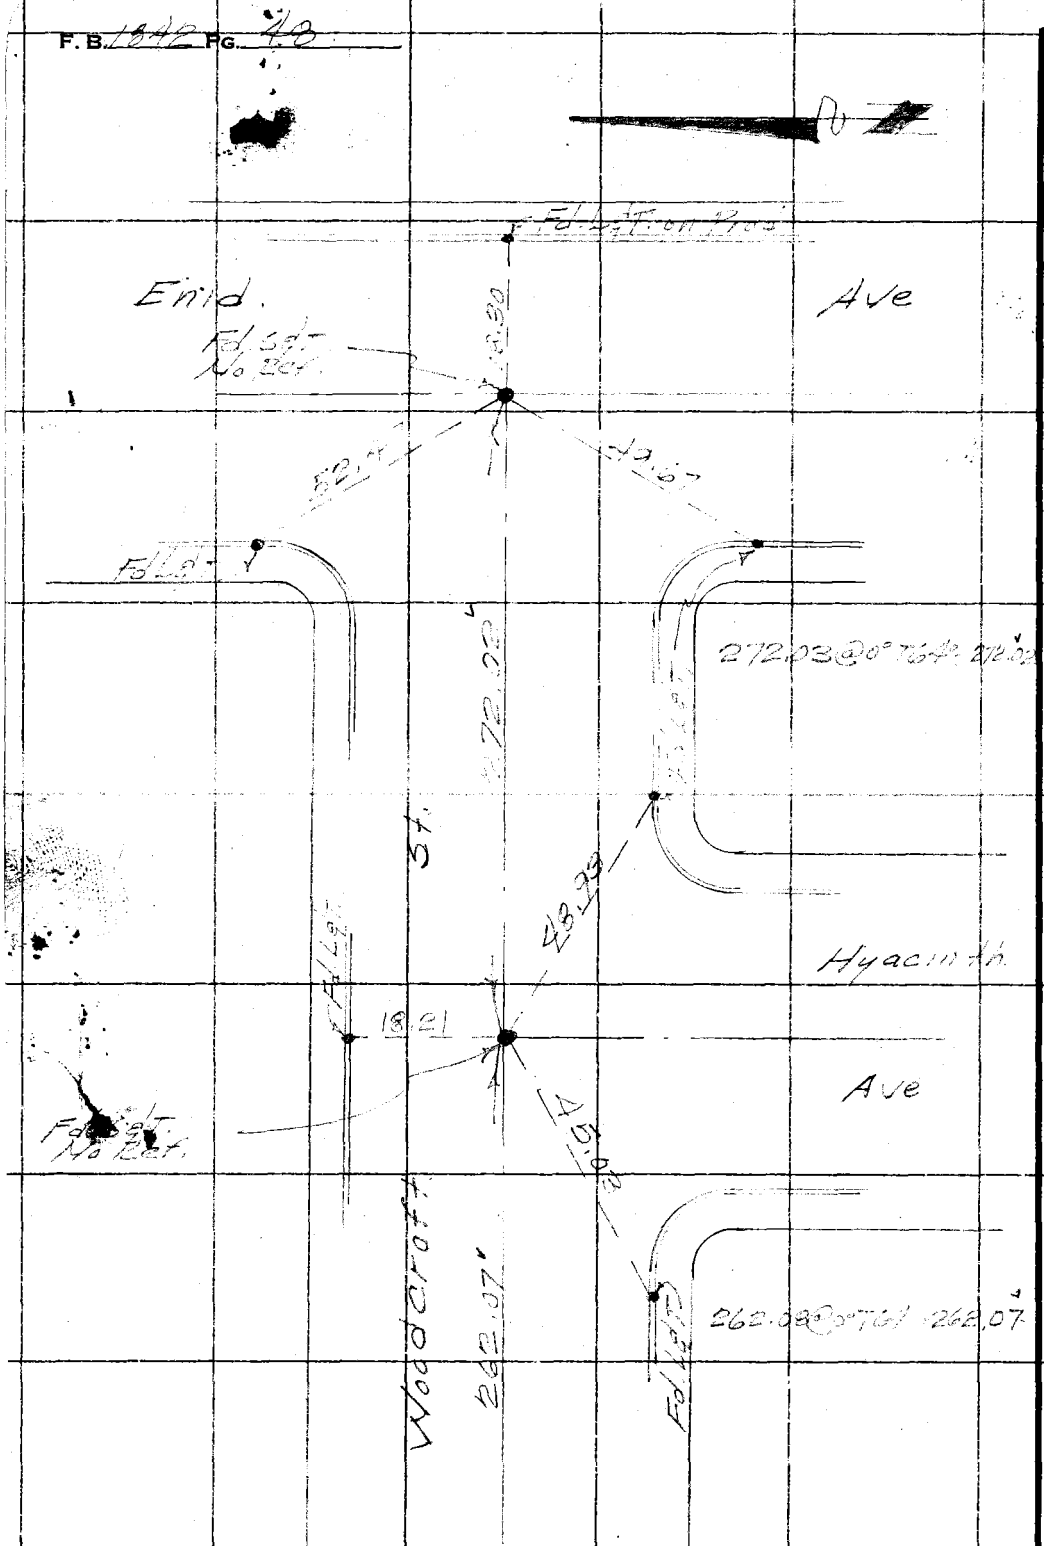

RETURN TO
LOS ANGELES COUNTY SURVEYOR
726 LOS ANGELES COUNTY
ENGINEERING BLDG.

Do not extend notes this side of this line.

Note: Any Additions or Changes on This Sheet Must be Made or Circled in Red Ink With Date and Name of Person Making Change.

Cont. from Top Pg. 47

76F3098 247 4-53

RETURN TO
LOS ANGELES COUNTY SURVEYOR
726 LOS ANGELES COUNTY
ENGINEERING BLDG.

Note: Any Additions or Changes on This Sheet Must be Made or Circled in Red Ink With Date and Name of Person Making Change.

Do not extend notes this side of this line.

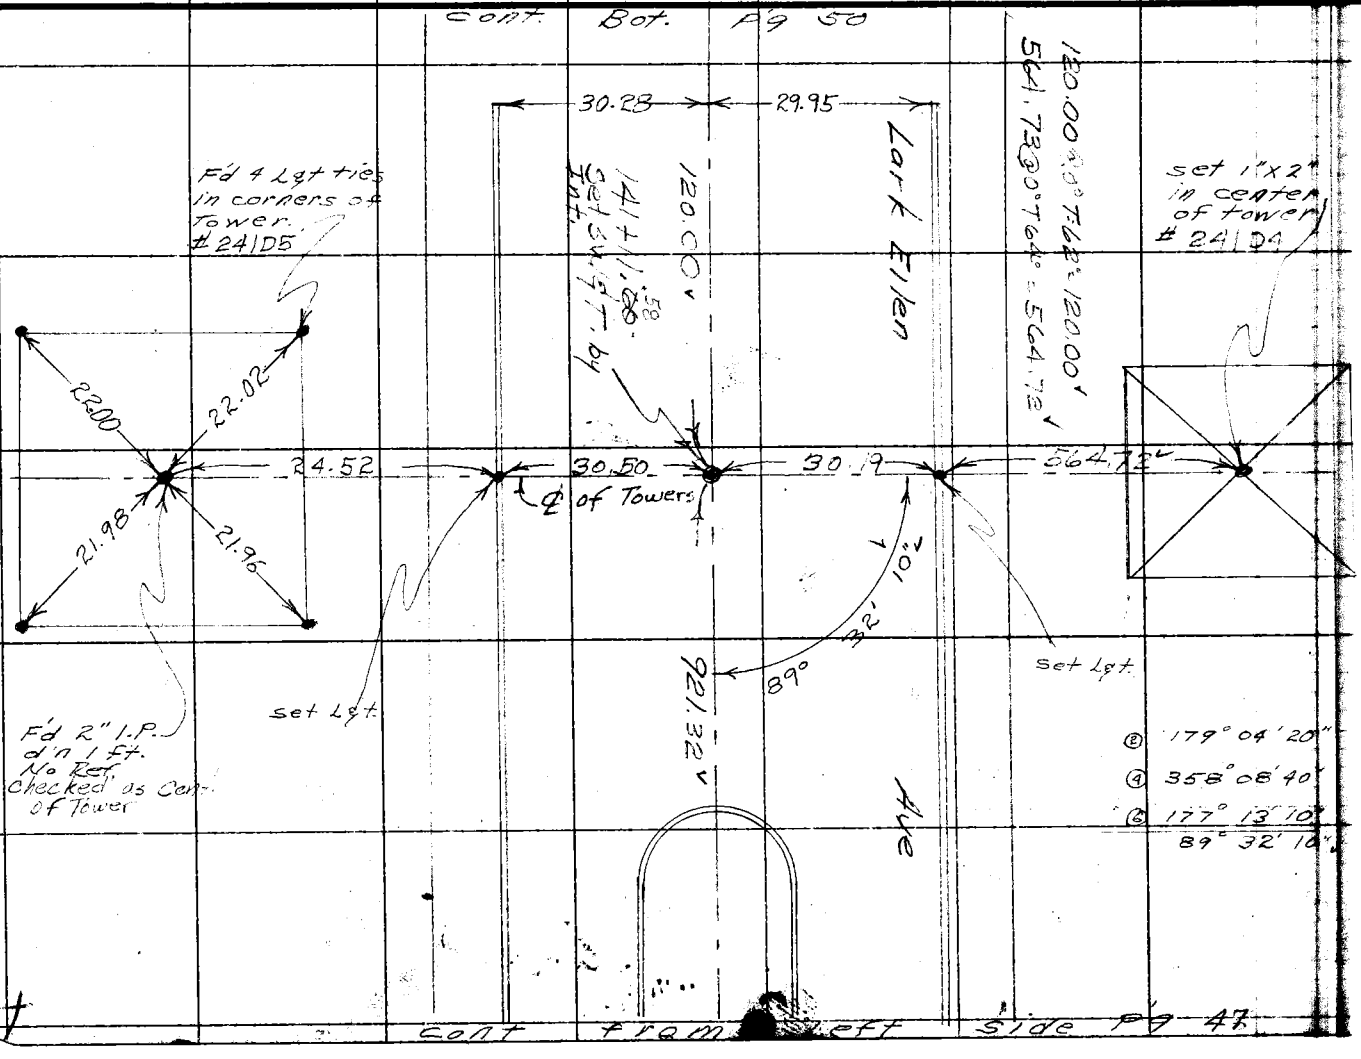

Notes Ck'd by D. M. Finley
Map No. B-2528
Office Work G. Bailey
Checked
Date

Survey of Lark Ellen Ave
W. of
Tape No. Sr'd. of
Surveyed by
Notes
Date
Indexed

F. B. PG.

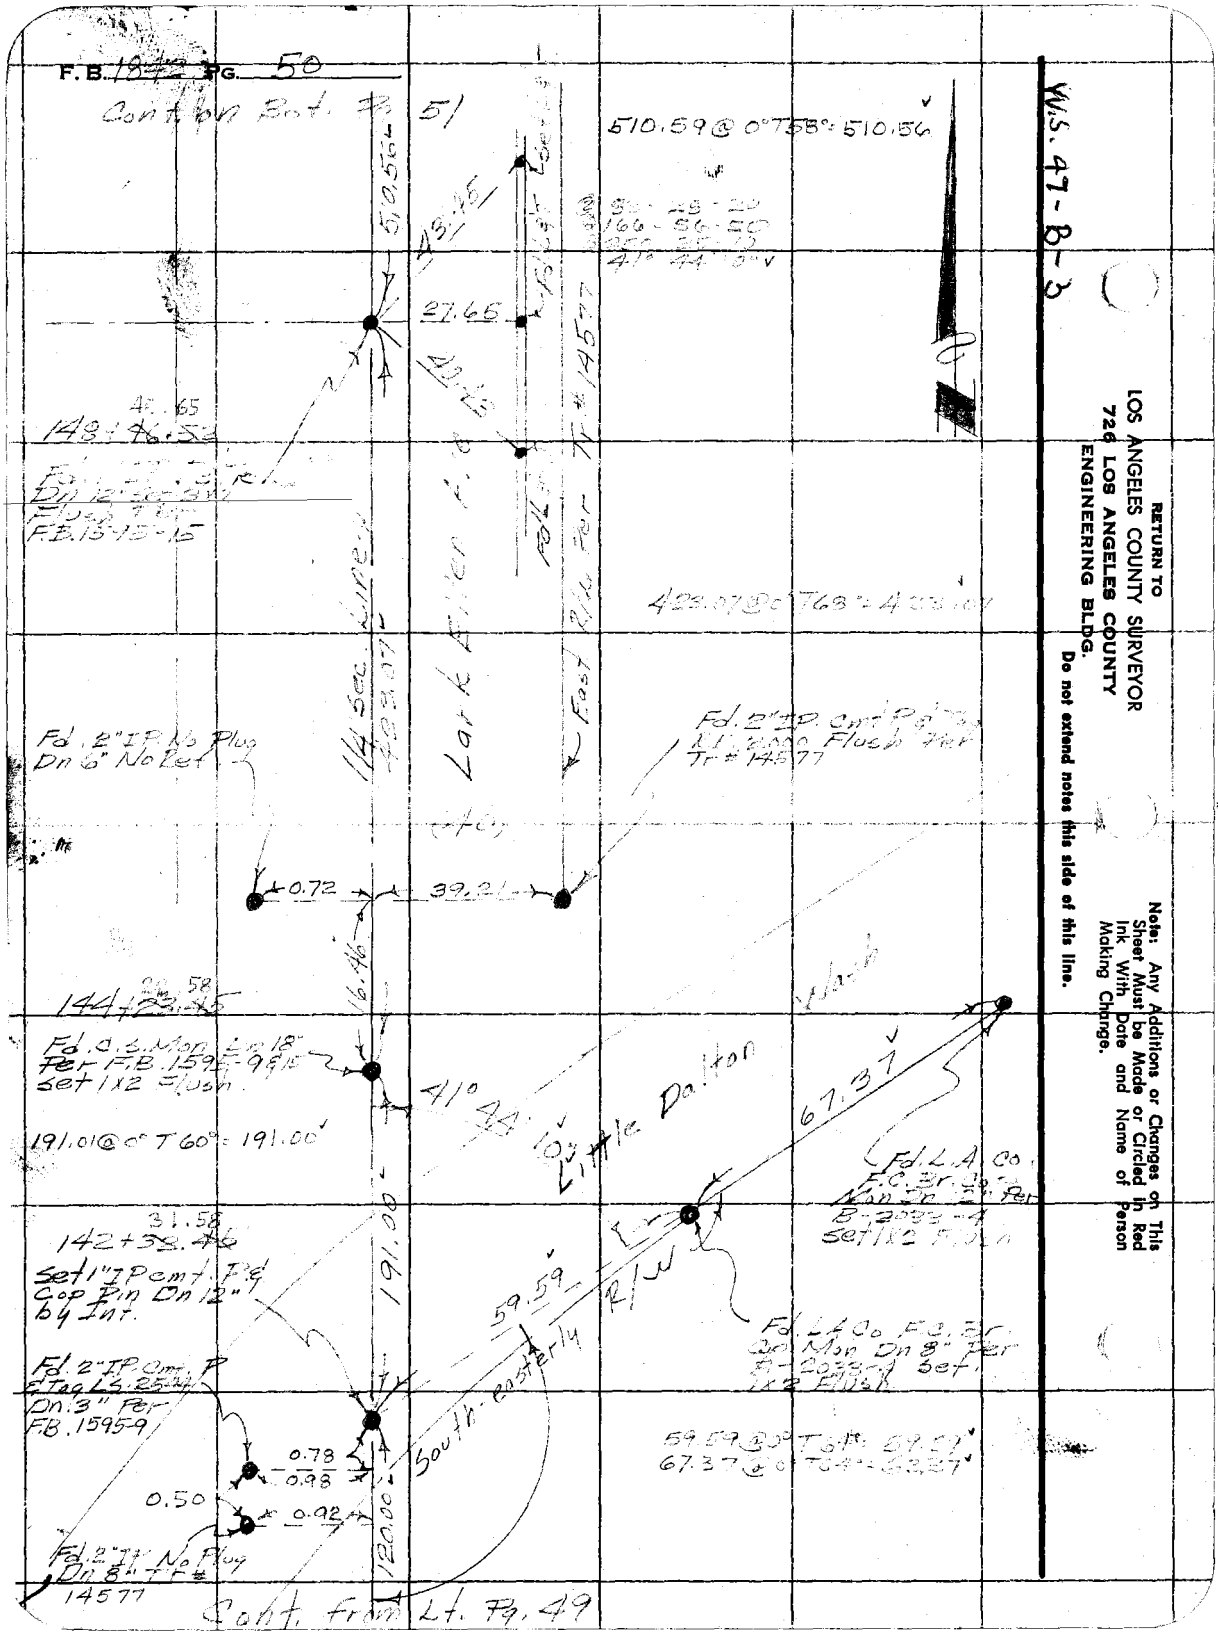
F.B. 1842 PG. 50
Cont. on Bot. Pg. 51
510.59 @ 0° T 58° = 510.56
W.S. 47-B-3
27.65
148+46.52
Fd. 2" IP. No Plug Dn 6" No Ref.
Lark Ellen Ave.
East R/W Per Tr # 14577
1/4 Sec. Line
423.07
0.72
39.21
16.46
144+23.45
Fd. C.S. Mon. Dn 18" Per F.B. 1595-9 & 15 Set 1x2 Flush
191.01 @ 0° T 60° = 191.00
41° 44' 10"
Little Dalton
67.37
Fd. L.A. Co. F.C. Br. Co. Mon. Dn 12" Per B-2033-4 Set 1x2 Flush
142+38.46
Set 1" IP cmt. P & Cop Pin Dn 12" by Int.
191.00
59.59
R/W
South-easterly
Fd. 2" IP. Cmt. P & Tag LS 2544 Dn 3" Per F.B. 1595-9
0.78
0.98
0.50
0.92
120.00
Fd. 2" IP. No Plug Dn 8" Tr # 14577
Cont. from Lt. Pg. 49
RETURN TO
LOS ANGELES COUNTY SURVEYOR
726 LOS ANGELES COUNTY
ENGINEERING BLDG.
Do not extend notes this side of this line.
Note: Any Additions or Changes on This Sheet Must be Made or Circled in Red Ink With Date and Name of Person Making Change.

Notes Ck'd by D. M. Finley
Map No. B-2528
Office Work G. BAILEY
Checked
Date

Survey of Lark Ellen Ave
W. O. [illegible] Tape No. 0104 St'd. 68 °F
Surveyed by Dougherty
Notes [illegible] Date
Indexed

F. B. [illegible] Pg. 51

W.S. 47-B-3

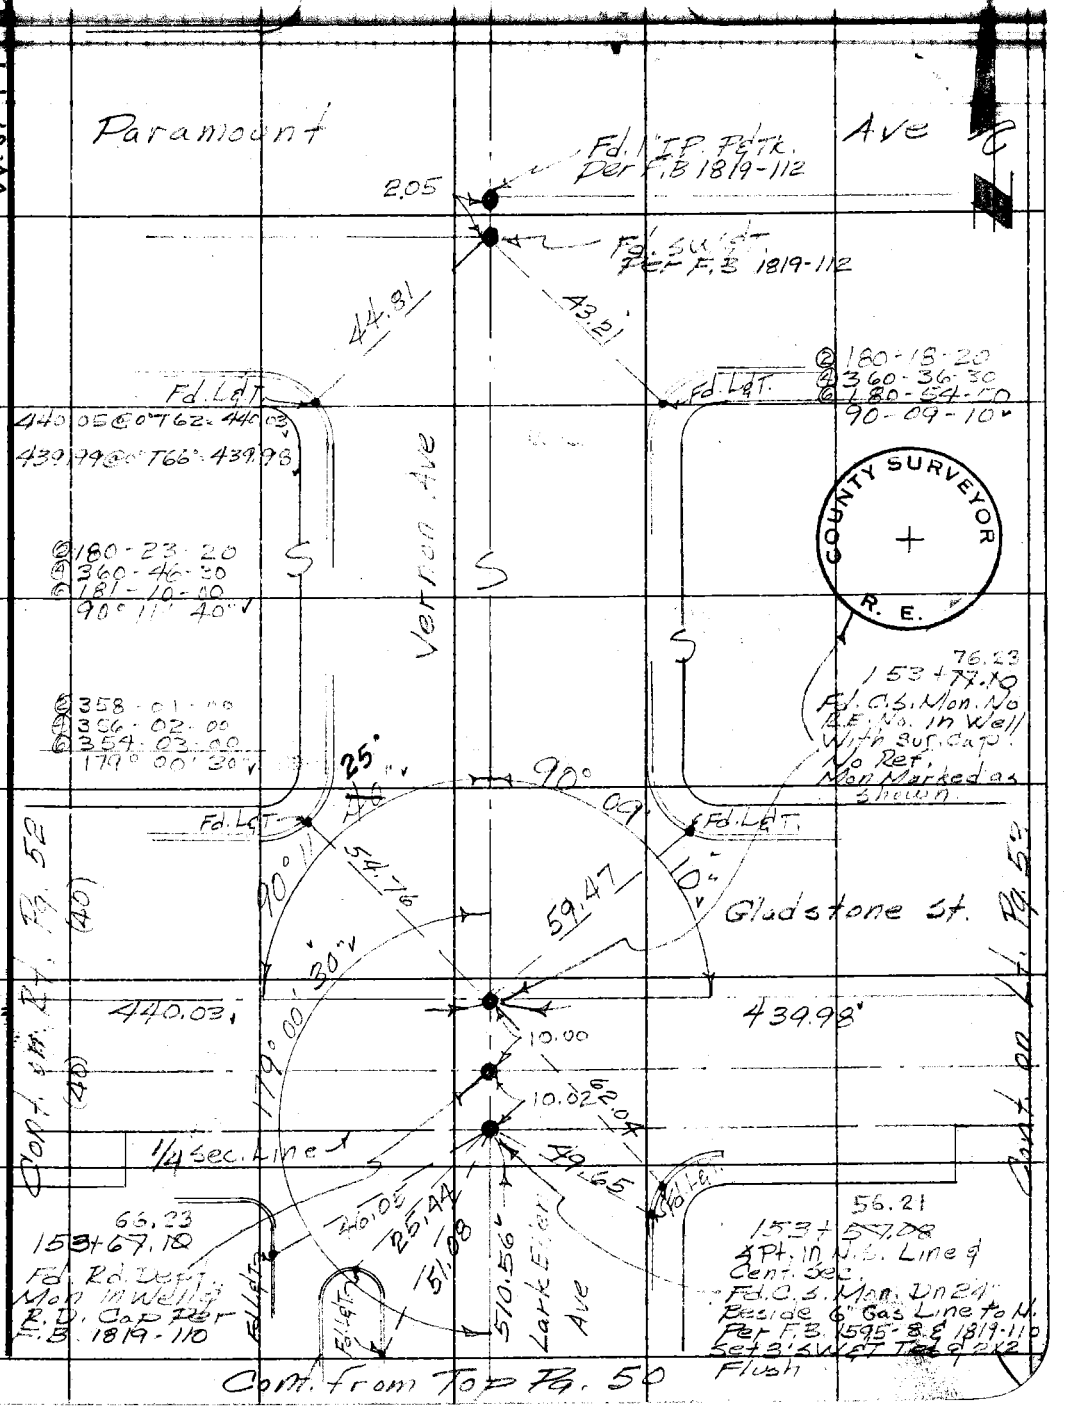

Cont. from Top Pg. 50

Note: Any Additions or Changes on This Sheet Must be Made or Circled in Red Ink With Date and Name of Person Making Change.

Do not extend notes this side of this line.

RETURN TO
LOS ANGELES COUNTY SURVEYOR
726 LOS ANGELES COUNTY
ENGINEERING BLDG.

76F3095 247 4-53

B. 1842 PG. 52

W.S. 47-B-3

RETURN TO
LOS ANGELES COUNTY SURVEYOR
726 LOS ANGELES COUNTY
ENGINEERING BLDG.
Do not extend notes this side of this line.

Note: Any Additions or Changes on This Sheet Must be Made or Circled in Red Ink With Date and Name of Person Making Change.

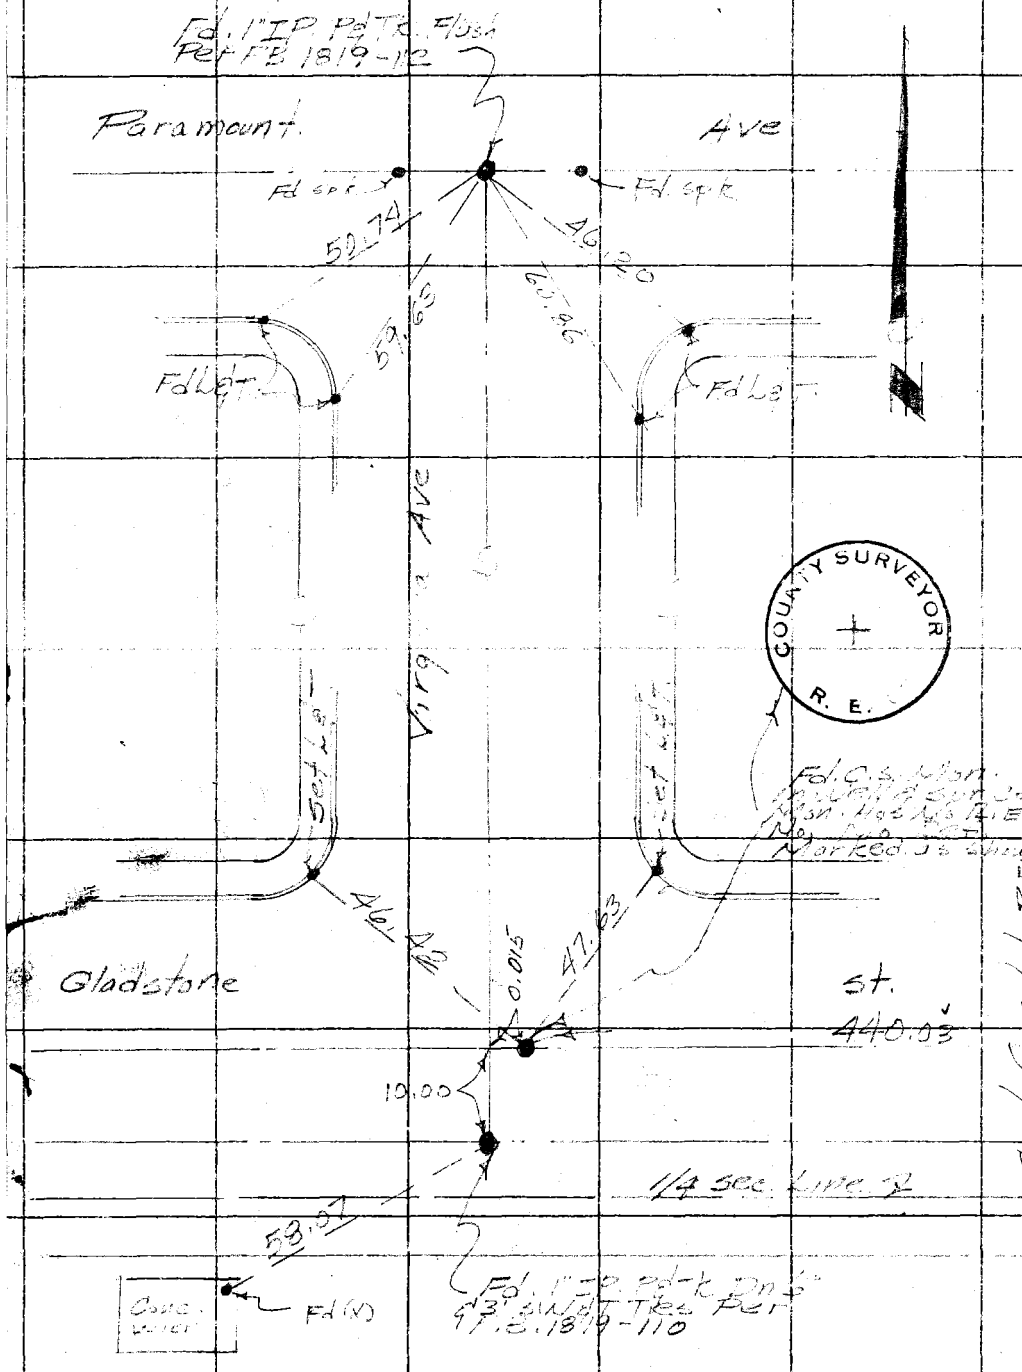

Notes Ck'd by D. M. Finley	Survey of Lark Ellen Ave
Map No. B-2528	W. O. 0074.24 Tape No. 0103 St'd. 68 °F
Office Work G. BAILEY	Surveyed by Dougherty
Checked	Notes Dougherty Date [illegible]
Date	Indexed

F. B. [illegible] Pg. 5[illegible]

W.S. 47 B 3

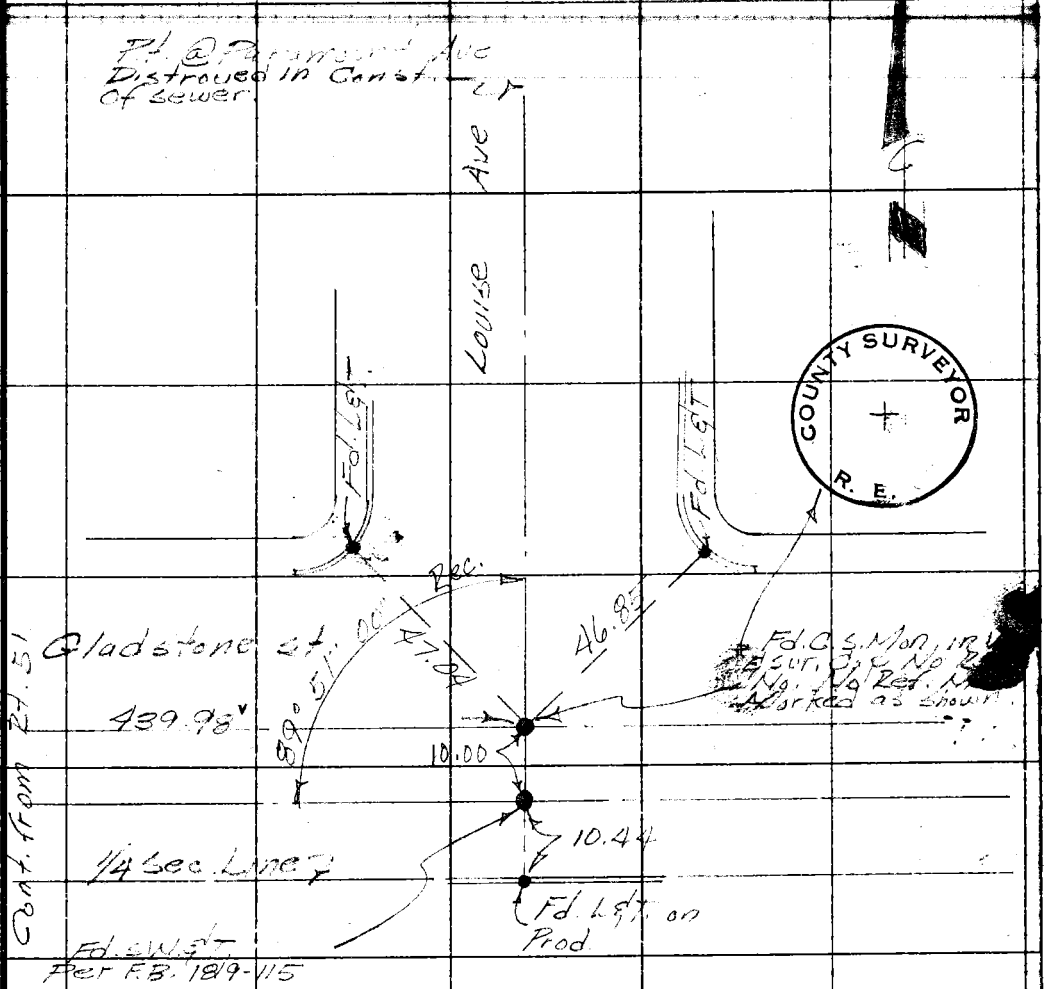

Note: Any Additions or Changes on This Sheet Must be Made or Circled in Red Ink With Date and Name of Person Making Change.

Do not extend notes this side of this line.

RETURN TO
LOS ANGELES COUNTY SURVEYOR
726 LOS ANGELES COUNTY
ENGINEERING BLDG.

76F3095 247 4-53

RETURN TO
LOS ANGELES COUNTY SURVEYOR
726 LOS ANGELES COUNTY
ENGINEERING BLDG.

Note: Any Additions or Changes on This Sheet Must be Made or Circled in Red Ink With Date and Name of Person Making Change.

Do not extend notes this side of this line.

F.B. 1042 PG. 54

Notes Ck'd by D. M. Finley
Map No. B-2528-1
Office Work BAILEY
Checked
Date

Survey of
W. O. Tape No. St'd. °F
Surveyed by
Notes Date
Indexed A. C. Johnson
F-22-55

F. B. 1020 Pg. 21

J.N. 0074.21

Lark Ellen Ave Survey

Location of Improvements
From Garvey Blvd
North to Gladstone Ave

Dougherty
Bowles
Sandoval
King

Note: Any Additions or Changes on This Sheet Must be Made or Circled in Red Ink With Date and Name of Person Making Change.

Do not extend notes this side of this line.

RETURN TO
LOS ANGELES COUNTY SURVEYOR
726 LOS ANGELES COUNTY
ENGINEERING BLDG.

76F309S 247 4-53

F. B. 1342 PG. 56

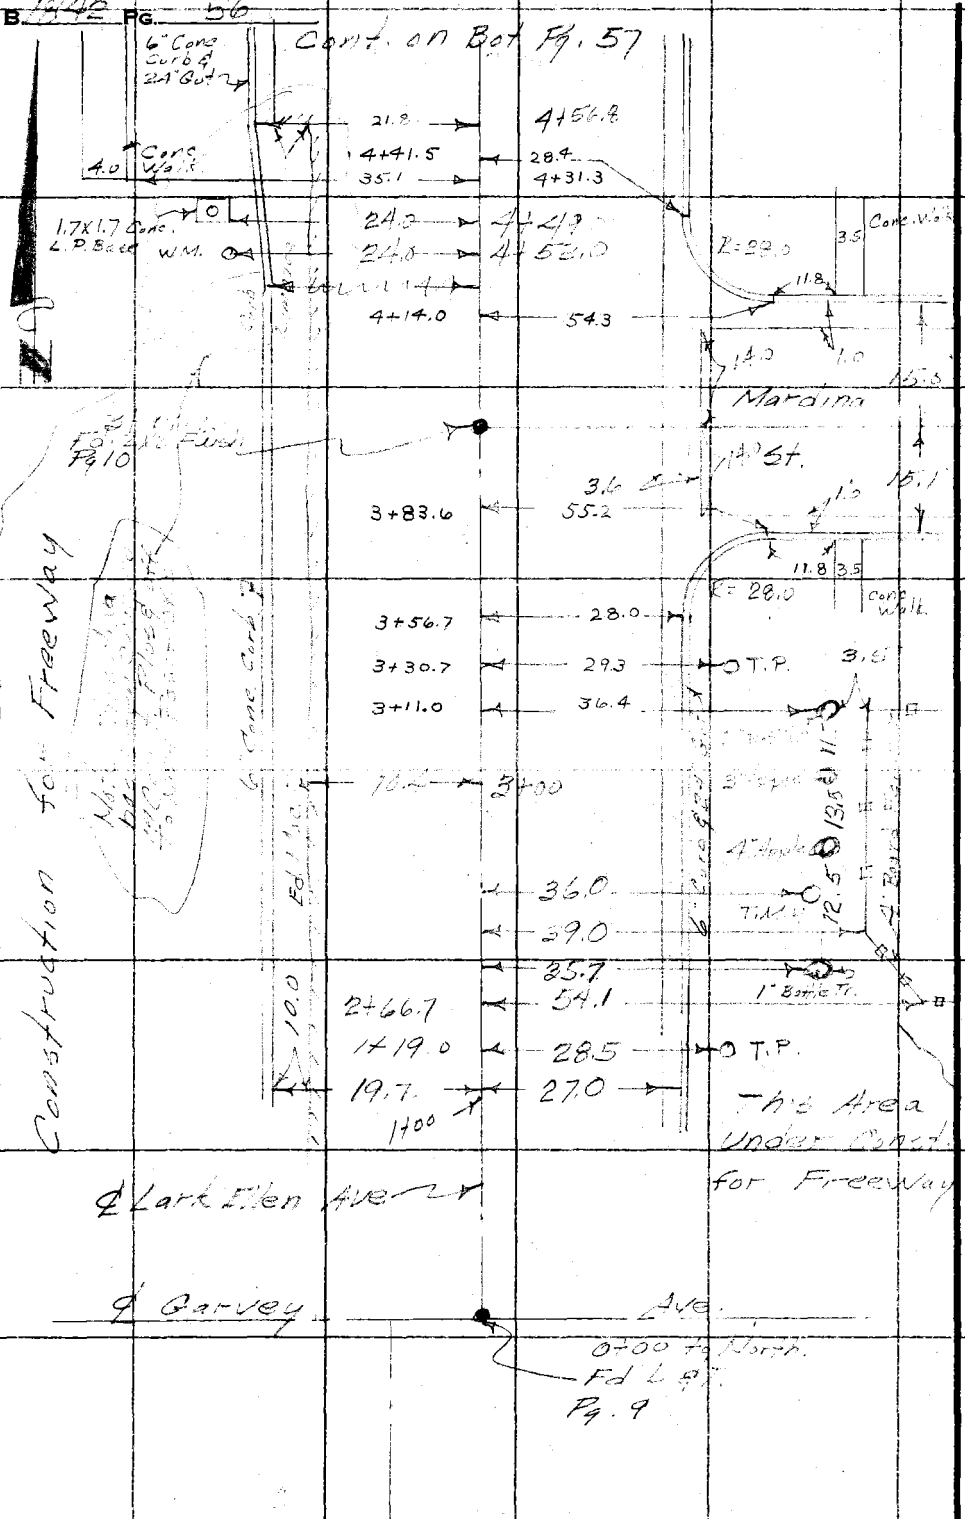

RETURN TO
LOS ANGELES COUNTY SURVEYOR
726 LOS ANGELES COUNTY
ENGINEERING BLDG.

Do not extend notes this side of this line.

Note: Any Additions or Changes on This Sheet Must be Made or Circled in Red Ink With Date and Name of Person Making Change.

Notes Ck'd by D. M. Finley
Map No. B-2528-1
Office Work BAILEY
Checked
Date

Survey of
W. O. Tape No. St'd. °F
Surveyed by
Notes Date
Indexed

F. B. Pg.

Note: Any Additions or Changes on This Sheet Must be Made or Circled in Red Ink With Date and Name of Person Making Change.

Do not extend notes this side of this line.

RETURN TO
LOS ANGELES COUNTY SURVEYOR
726 LOS ANGELES COUNTY
ENGINEERING BLDG.

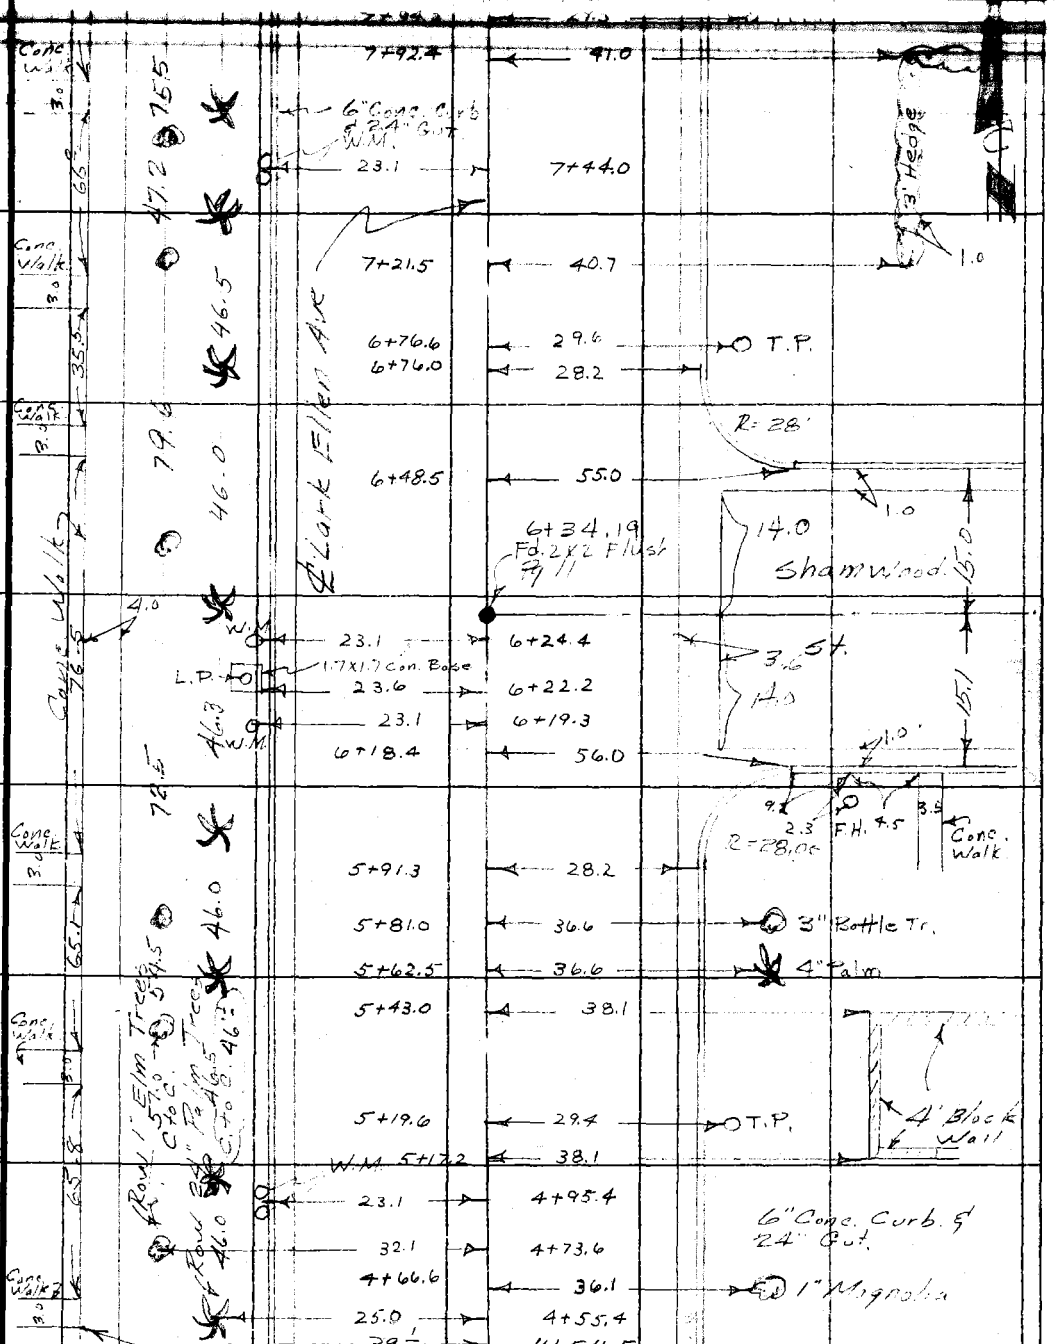

Cont. from Top Pg. 56

F. B. 1842 Pg. 58

cont. Bot. pg 59

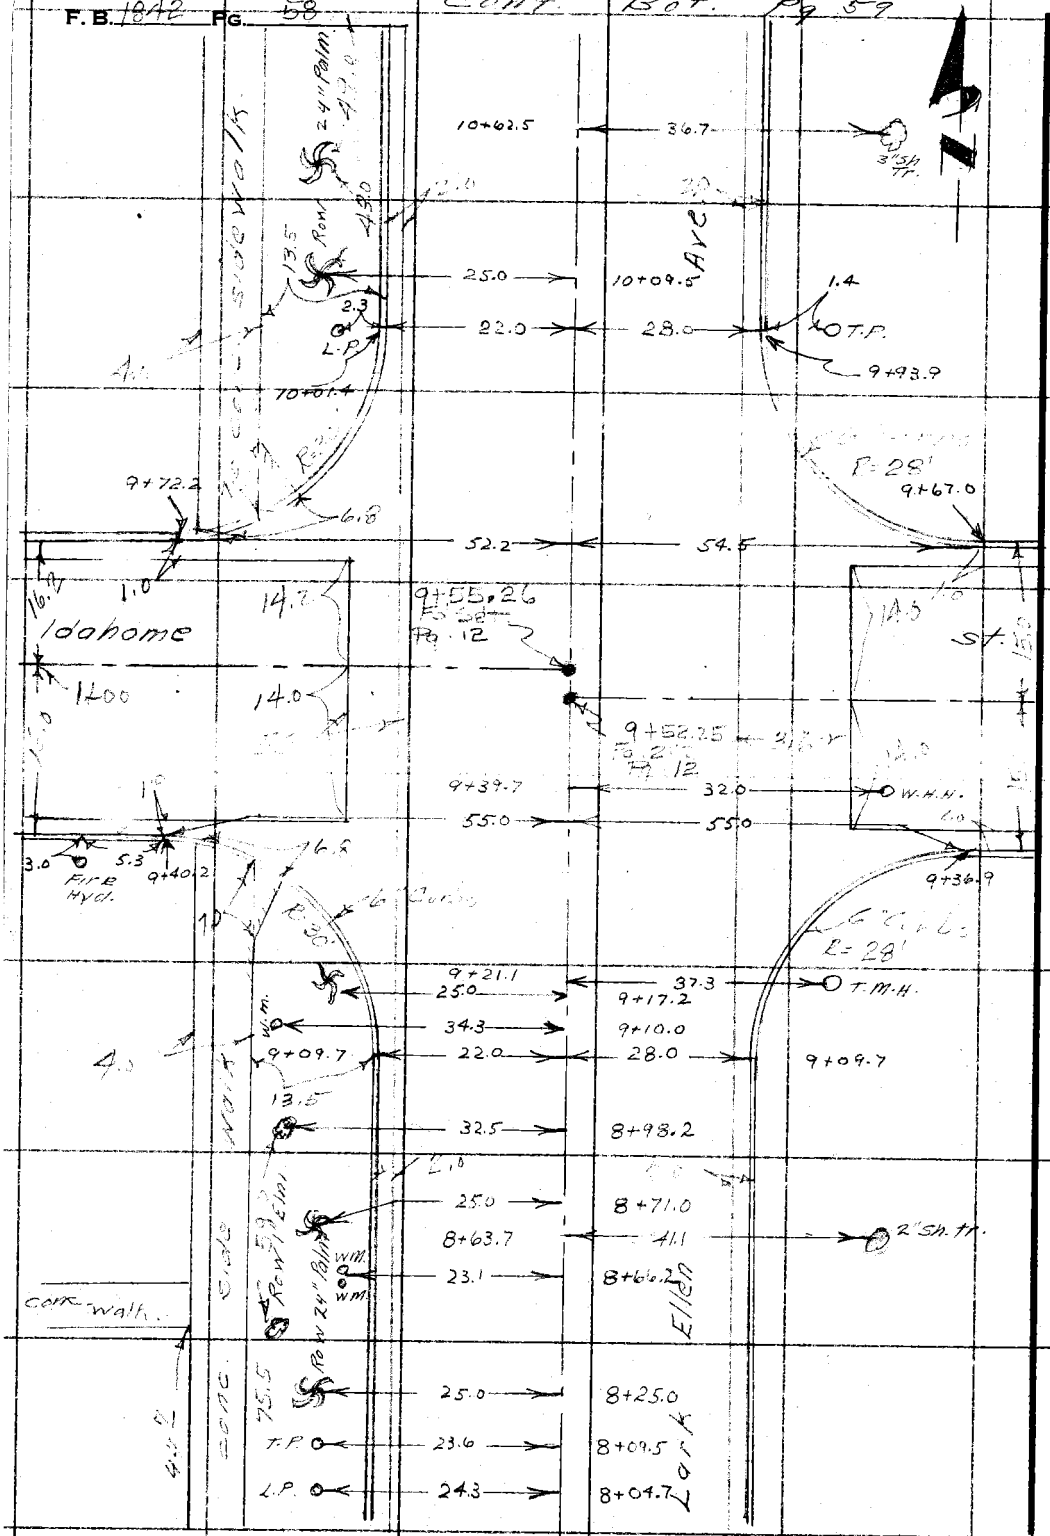

RETURN TO
LOS ANGELES COUNTY SURVEYOR
726 LOS ANGELES COUNTY
ENGINEERING BLDG.
Do not extend notes this side of this line.

Note: Any Additions or Changes on This Sheet Must be Made or Circled in Red Ink With Date and Name of Person Making Change.

Notes Ck'd by D. M. Finley
Map No. B-2528-1
Office Work BAILEY
Checked
Date

Survey of Lark Ellen Ave
W. O. 0079-21 Tape No. St'd. °F
Surveyed by Dougherty
Notes Book Date
Indexed

F. B. 154 Pg. 58

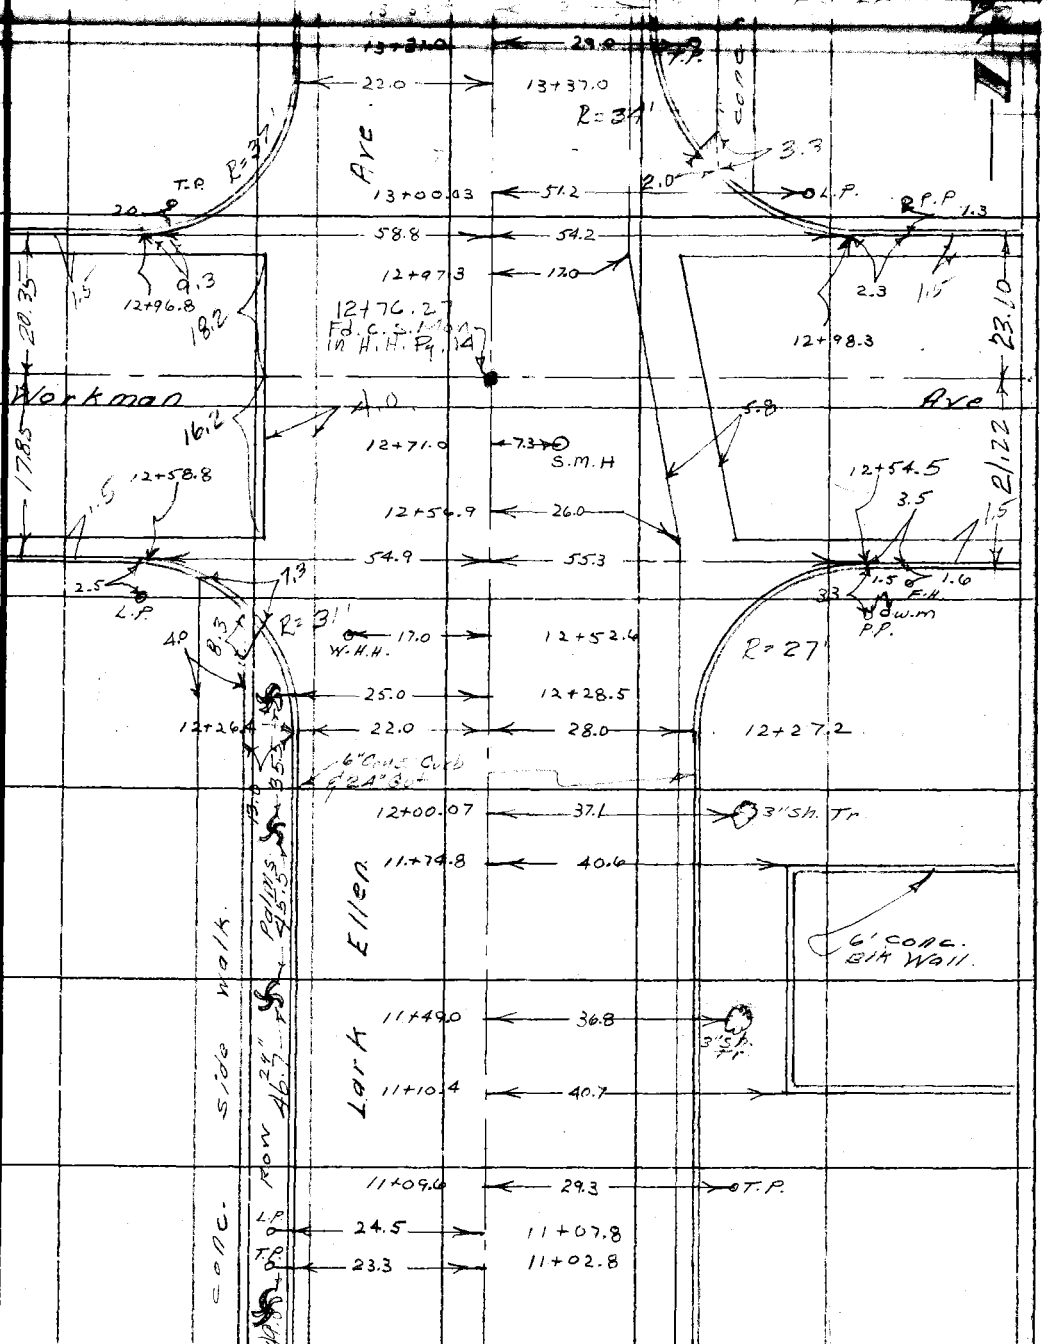

cont. from Top pg. 58

Note: Any Additions or Changes on This Sheet Must be Made or Circled in Red Ink With Date and Name of Person Making Change.

Do not extend notes this side of this line.

RETURN TO
LOS ANGELES COUNTY SURVEYOR
726 LOS ANGELES COUNTY
ENGINEERING BLDG.

76F309S 247 4-53

F.B. 1842 PG. 60 cont. Bot pg 61

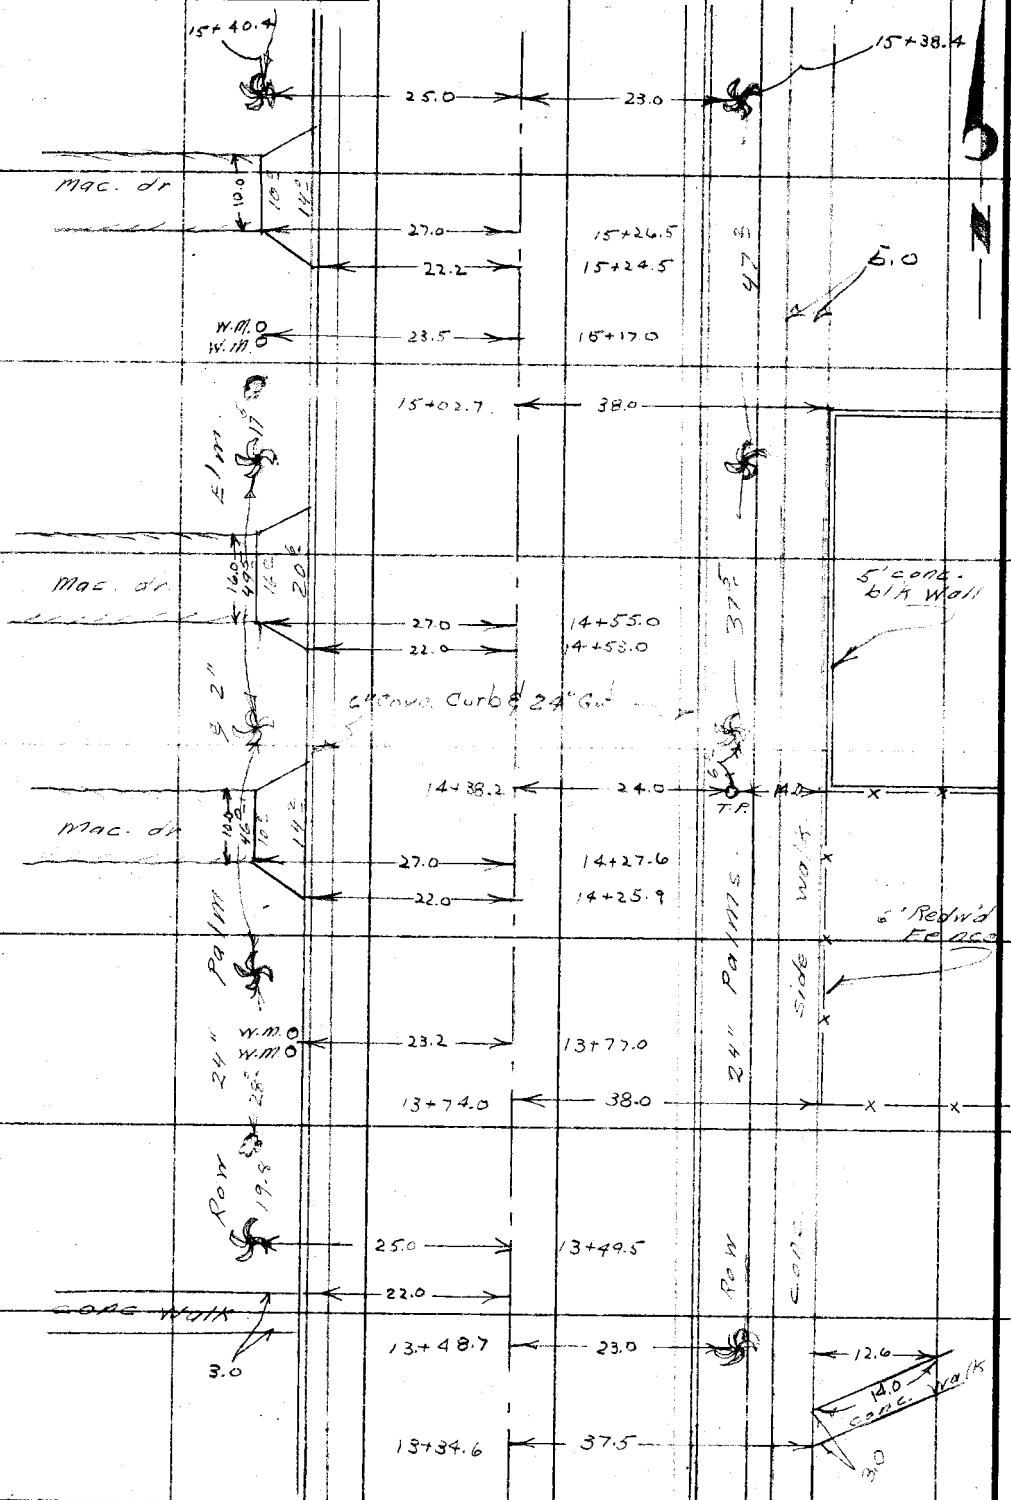

RETURN TO
LOS ANGELES COUNTY SURVEYOR
726 LOS ANGELES COUNTY
ENGINEERING BLDG.
Do not extend notes this side of this line.

Note: Any Additions or Changes on This Sheet Must be Made or Circled in Red Ink With Date and Name of Person Making Change.

cont. from Top Pg. 59

Notes Ck'd by D. M. Finley
Map No. B-2528-1
Office Work BAILEY
Checked
Date

Survey of Lorn Ellen Ave
W. O. 207421 Tape No. St'd. °F
Surveyed by Dougherty
Notes Bailey Date
Indexed

F. B. 1242 PG. 64

Note: Any Additions or Changes on This Sheet Must be Made or Circled in Red Ink With Date and Name of Person Making Change.

Do not extend notes this side of this line.

RETURN TO
LOS ANGELES COUNTY SURVEYOR
726 LOS ANGELES COUNTY
ENGINEERING BLDG.

76F2095 247 4-53

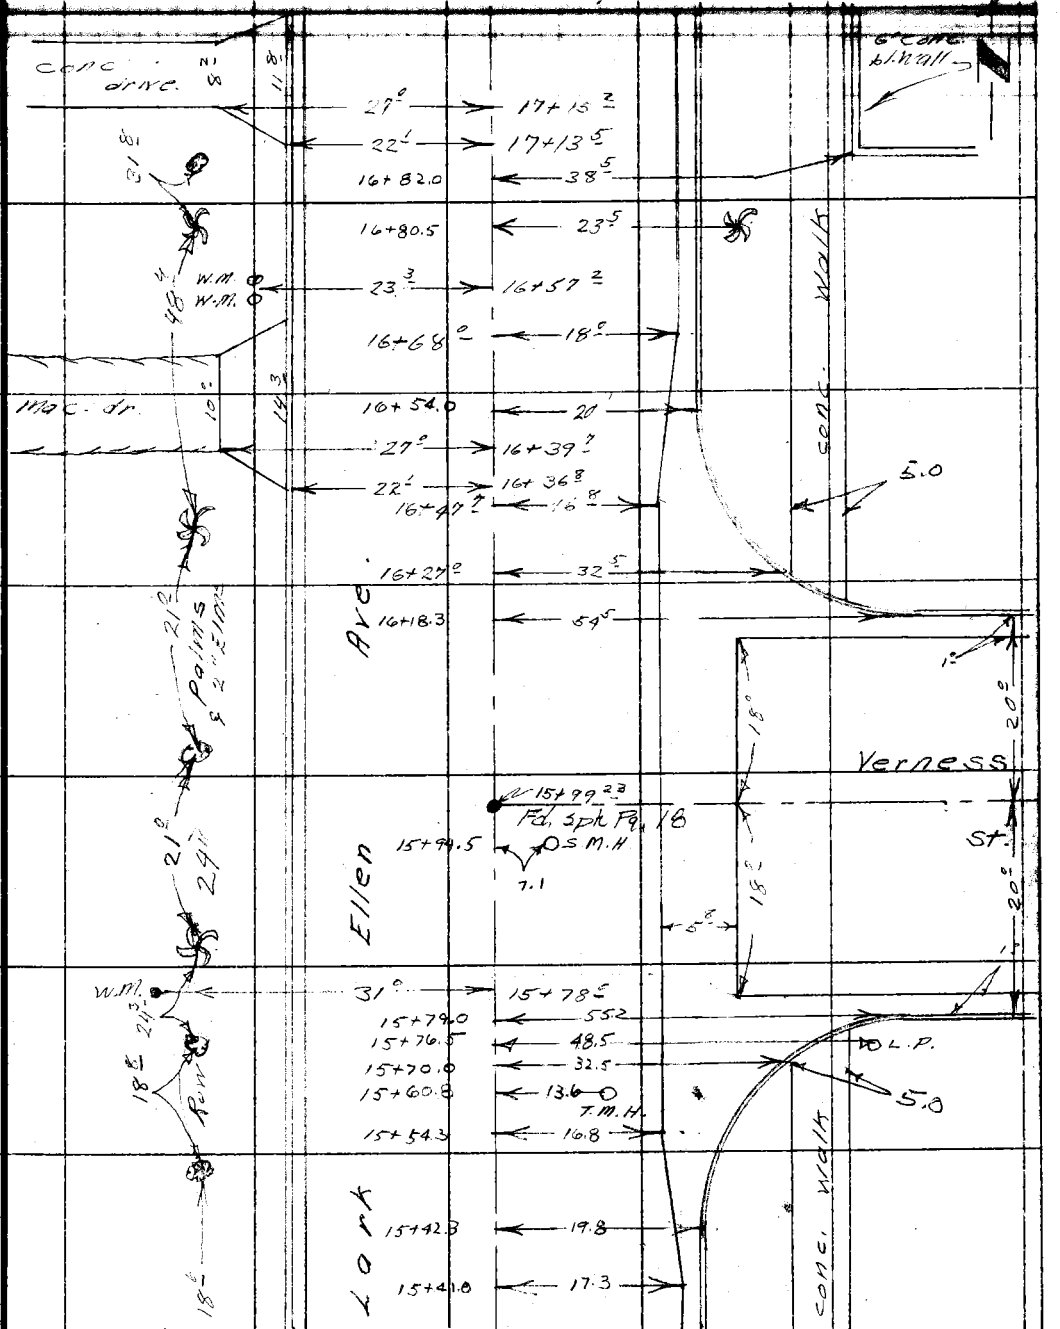

F.B. 1842 PG. 62

cont. Bot Pg 63

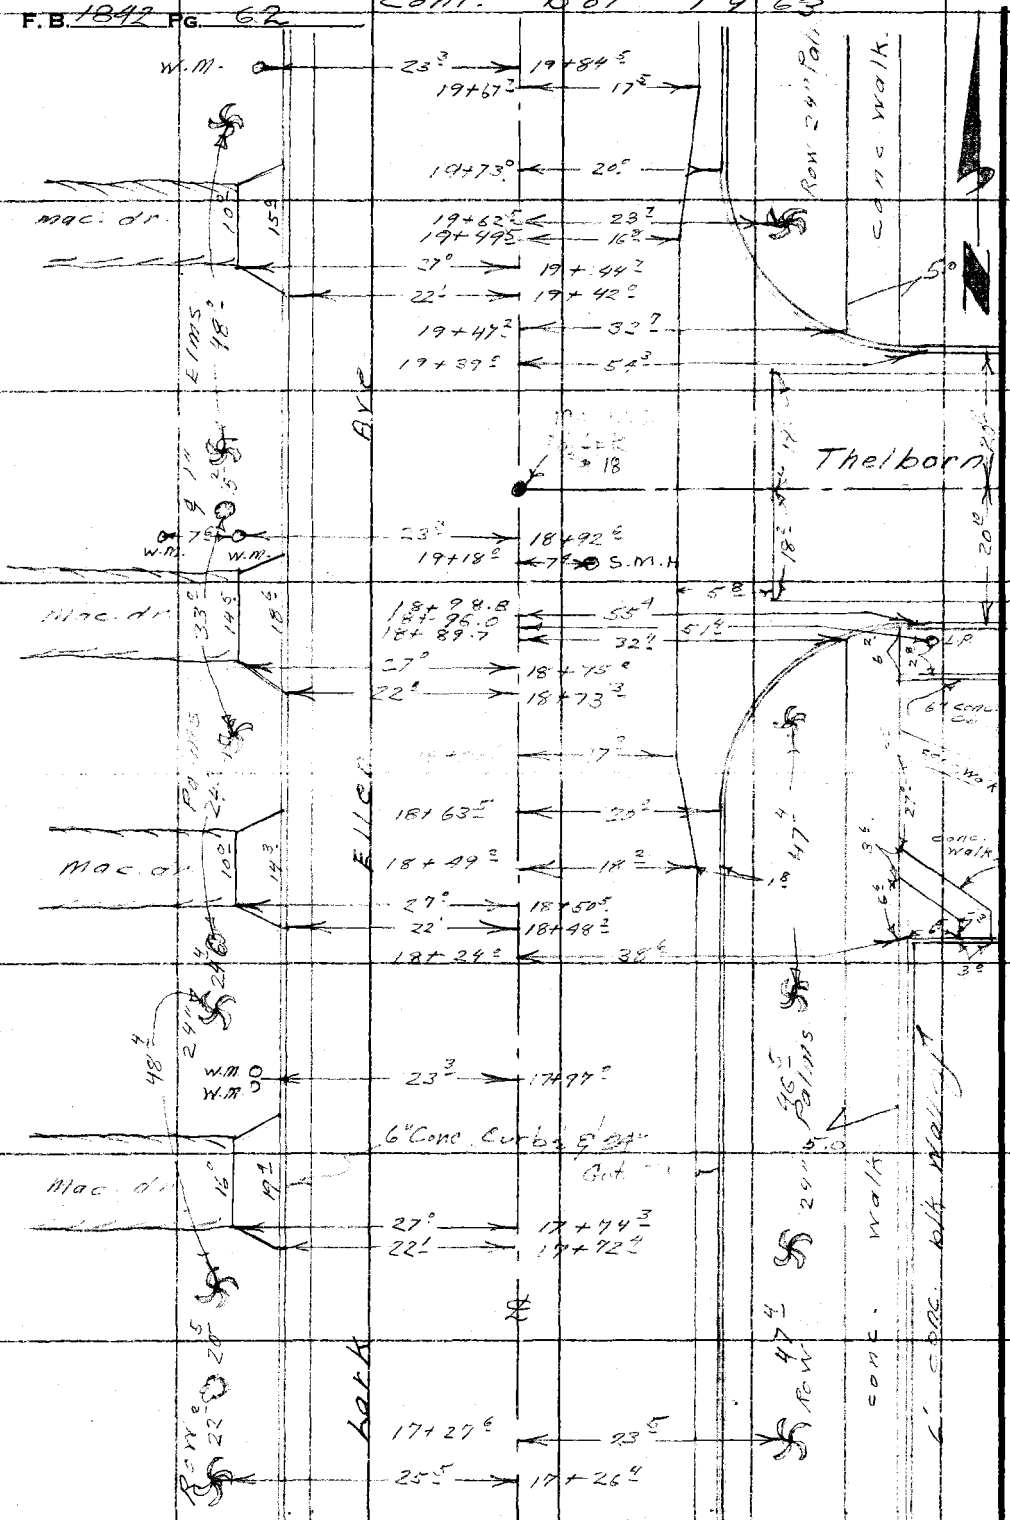

cont from Top. Pg. 61

RETURN TO
LOS ANGELES COUNTY SURVEYOR
726 LOS ANGELES COUNTY
ENGINEERING BLDG.

Do not extend notes this side of this line.

Note: Any Additions or Changes on This Sheet Must be Made or Circled in Red Ink With Date and Name of Person Making Change.

Notes Ck'd by D. M. Finley
Map No. B-2528-1
Office Work BAILEY
Checked
Date

Survey of Lark Ellen Ave
W. O. 0674-21 Tape No. St'd. °F
Surveyed by Dougherty
Notes Bowles Date
Indexed

F. B. 10-12 Pg. 43

Note: Any Additions or Changes on This Sheet Must be Made or Circled in Red Ink With Date and Name of Person Making Change.

Do not extend notes this side of this line.

RETURN TO
LOS ANGELES COUNTY SURVEYOR
726 LOS ANGELES COUNTY
ENGINEERING BLDG.

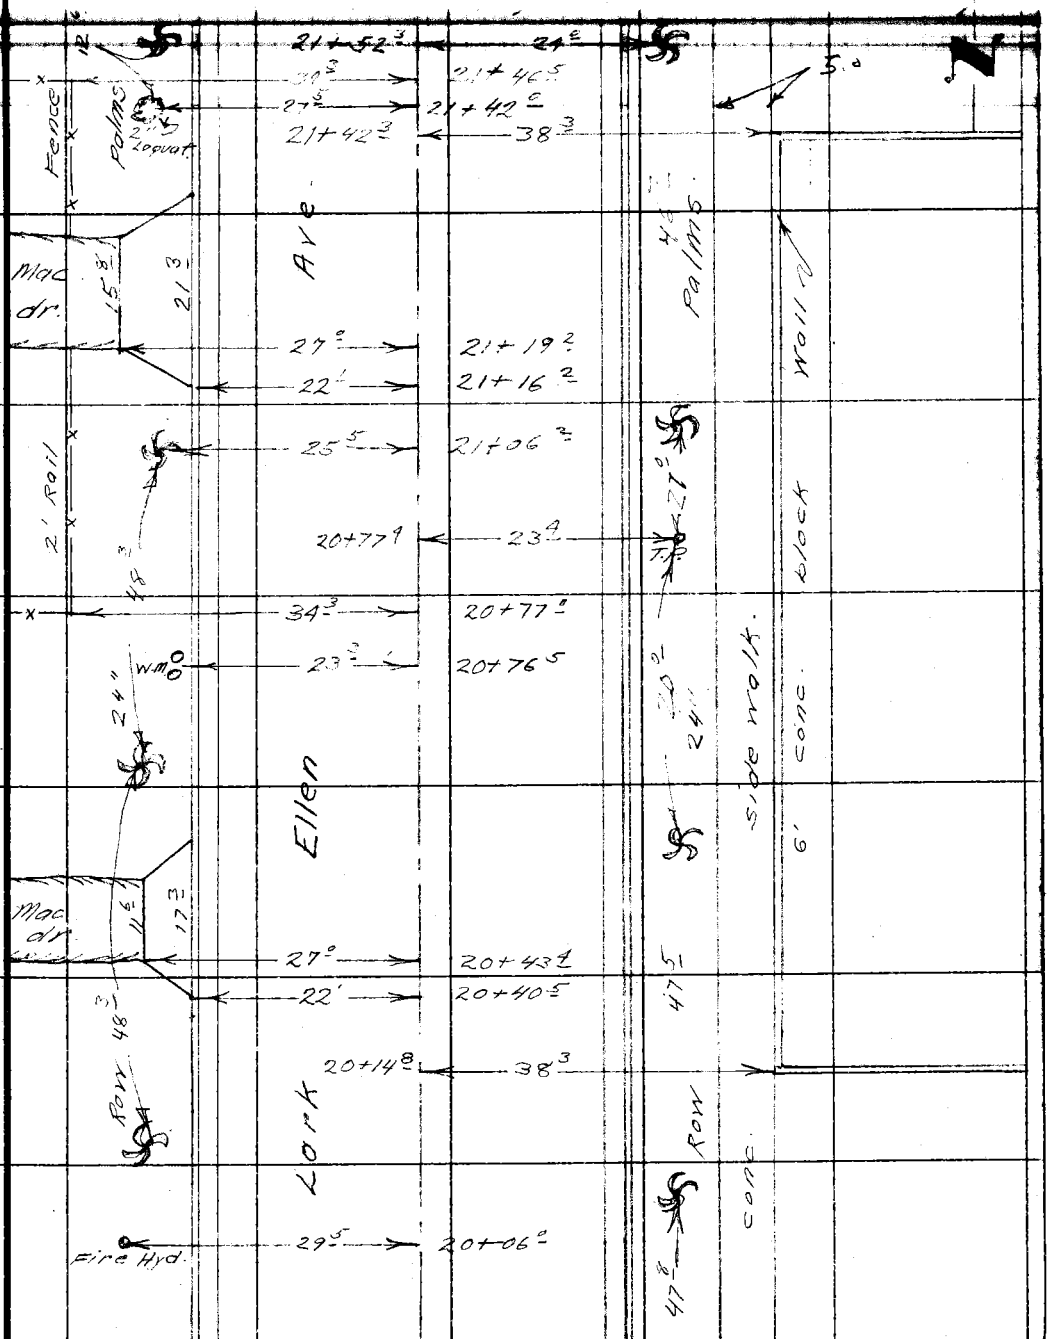

cont. from pg 6.2

76F3098 247 4-53

F. B. 1842 PG. 69 Cont. Bot. pg. 65

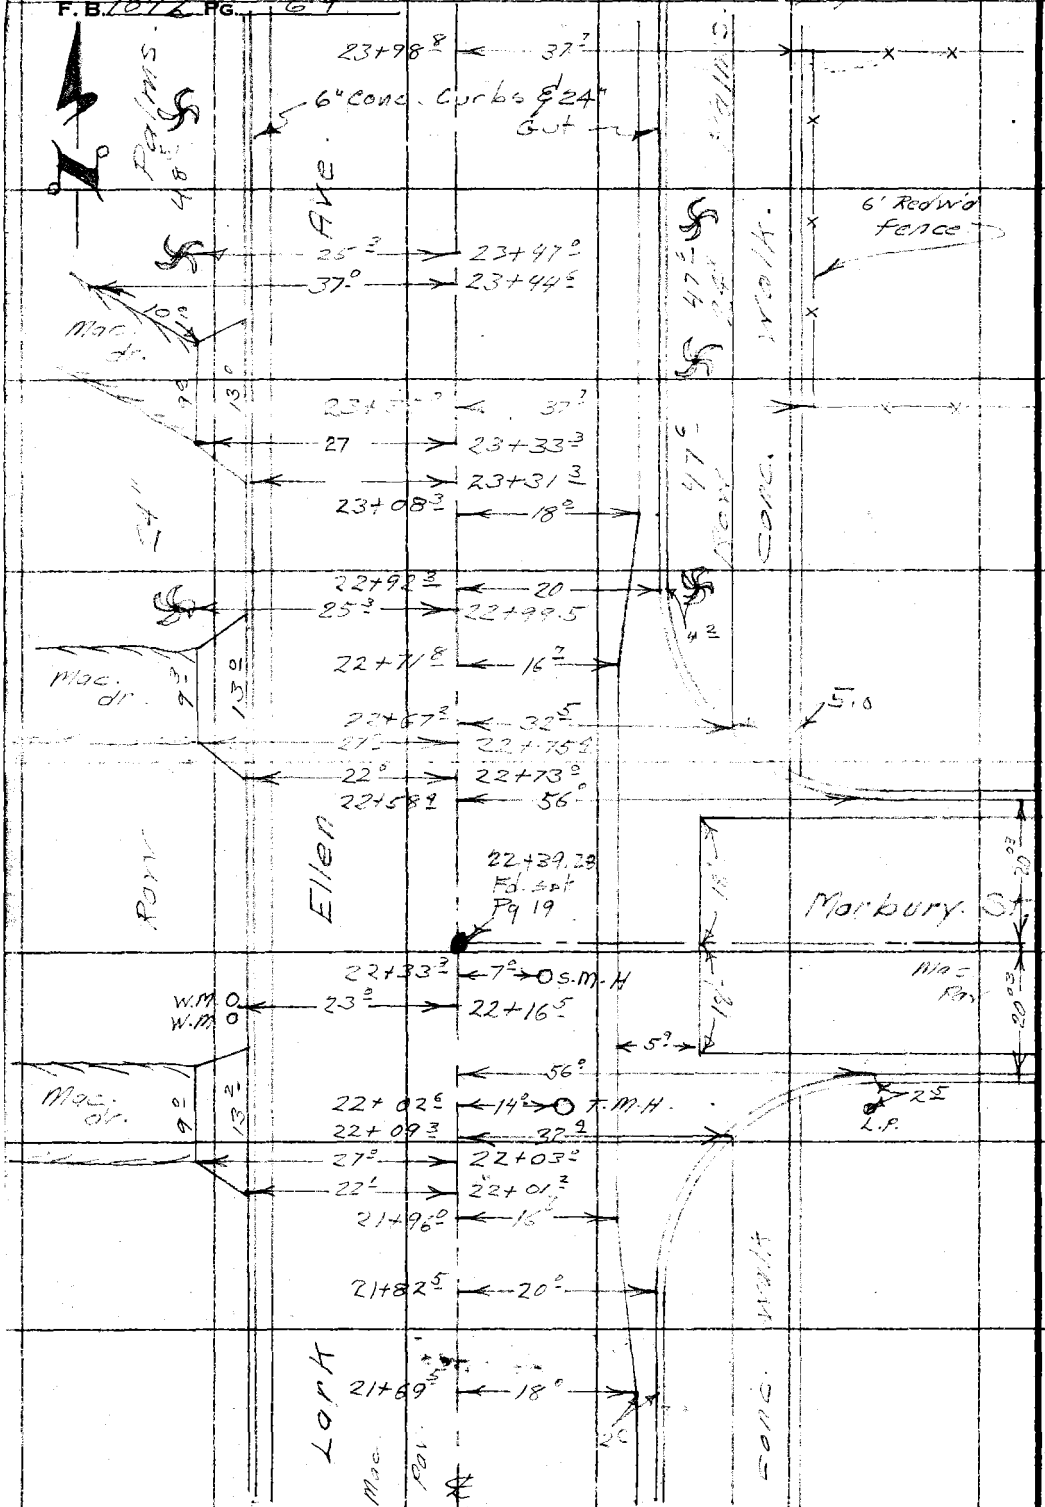

RETURN TO
LOS ANGELES COUNTY SURVEYOR
726 LOS ANGELES COUNTY
ENGINEERING BLDG.
Do not extend notes this side of this line.

Note: Any Additions or Changes on This Sheet Must be Made or Circled in Red Ink With Date and Name of Person Making Change.

Notes Ck'd by D. M. Finley
Map No. B-2528-1
Office Work BAILEY
Checked
Date

Survey of Lark Ellen Ave
W. O. 0079.21 Tape No. St'd. °F
Surveyed by Dougherty
Notes Bowles Date
Indexed

F. B. [illegible] Pg. 65

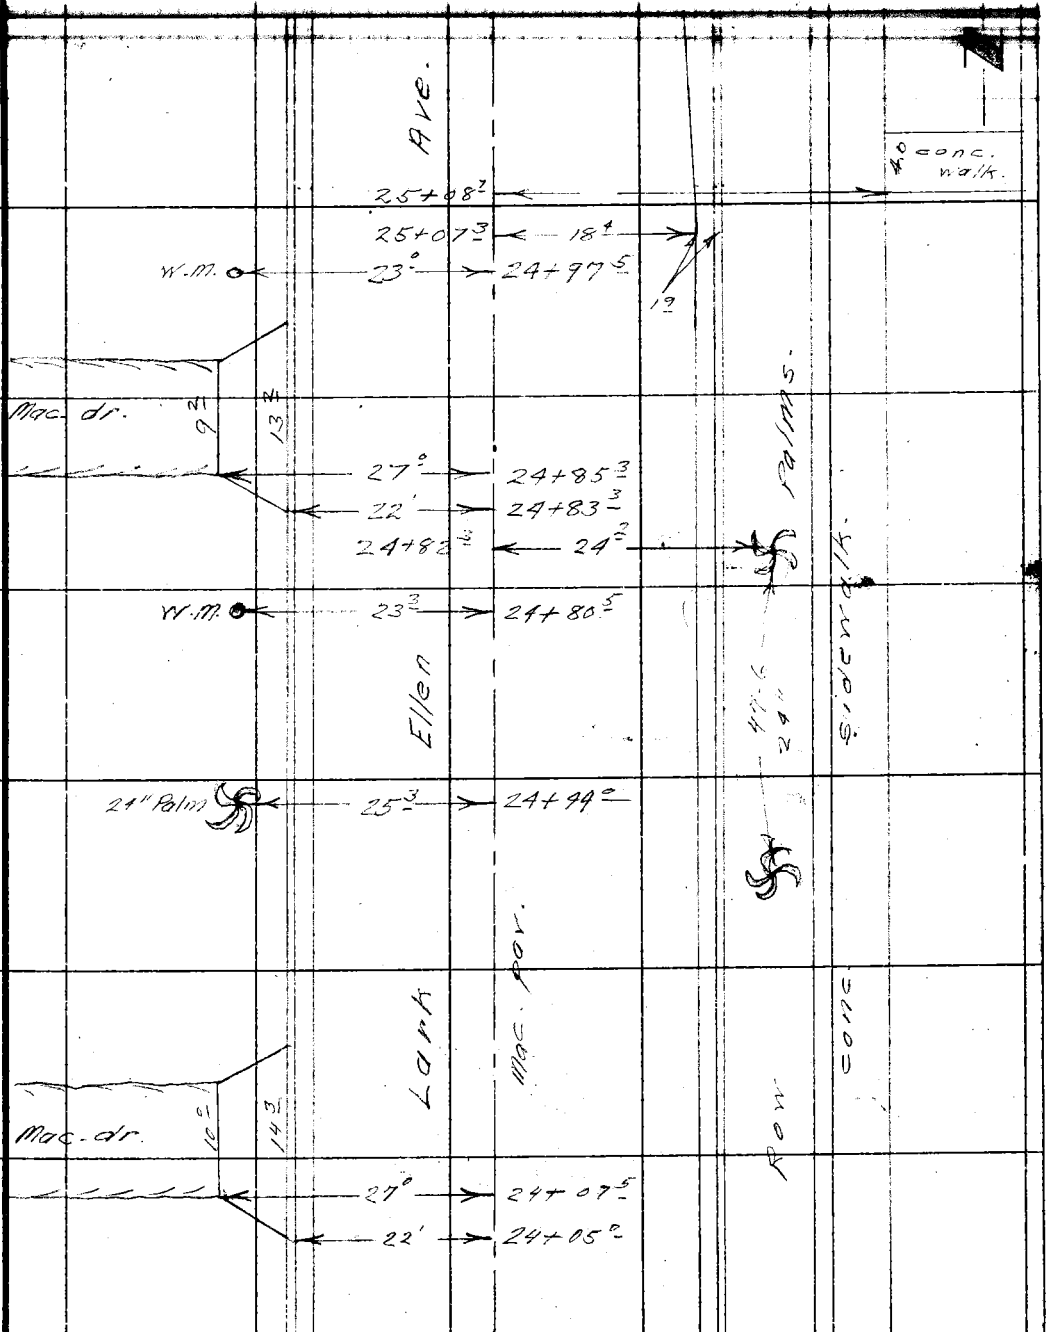

cont. from top pg. 64

Note: Any Additions or Changes on This Sheet Must be Made or Circled in Red Ink With Date and Name of Person Making Change.

Do not extend notes this side of this line.

RETURN TO
LOS ANGELES COUNTY SURVEYOR
726 LOS ANGELES COUNTY
ENGINEERING BLDG.

76F3098 247 4-53

RETURN TO
LOS ANGELES COUNTY SURVEYOR
726 LOS ANGELES COUNTY
ENGINEERING BLDG.

Note: Any Additions or Changes on This Sheet Must be Made or Circled In Red Ink With Date and Name of Person Making Change.

Do not extend notes this side of this line.

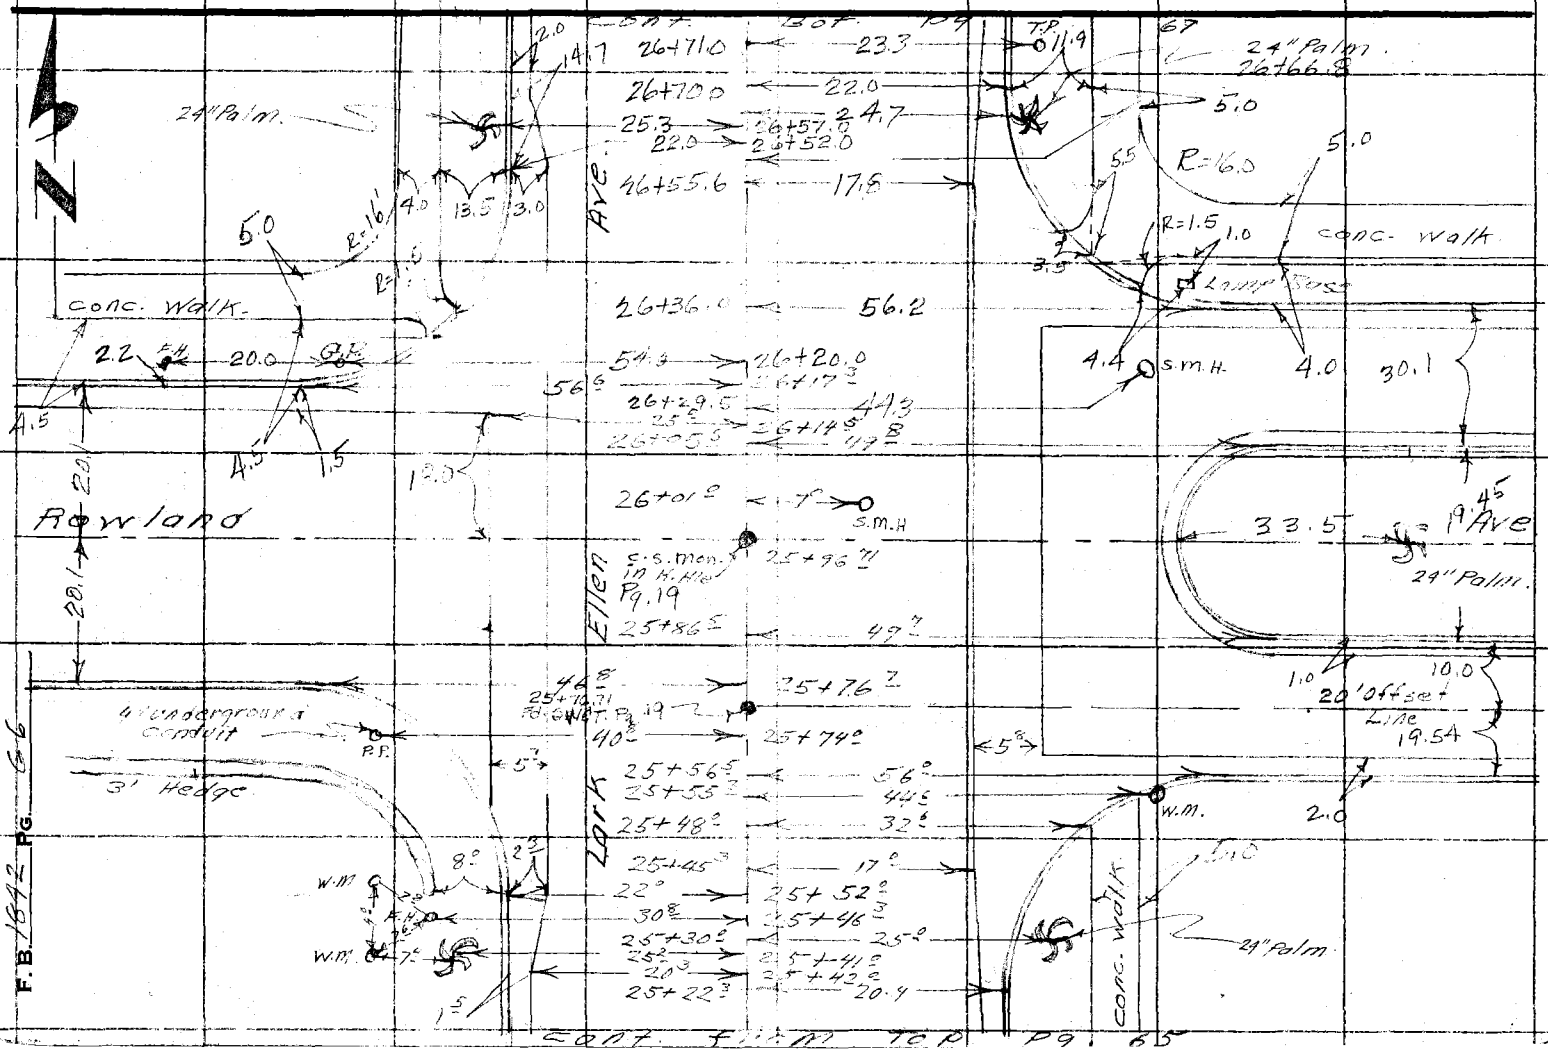

Notes Ck'd by D. M. Finley
Map No. B-2528-1
Office Work BAILEY
Checked
Date

Survey of Lark Ellen Ave
W. O. 0074.21 Tape No. St'd. °F
Surveyed by Daugherty
Notes Bowles Date
Indexed

F. B. 1842 Pg. 47

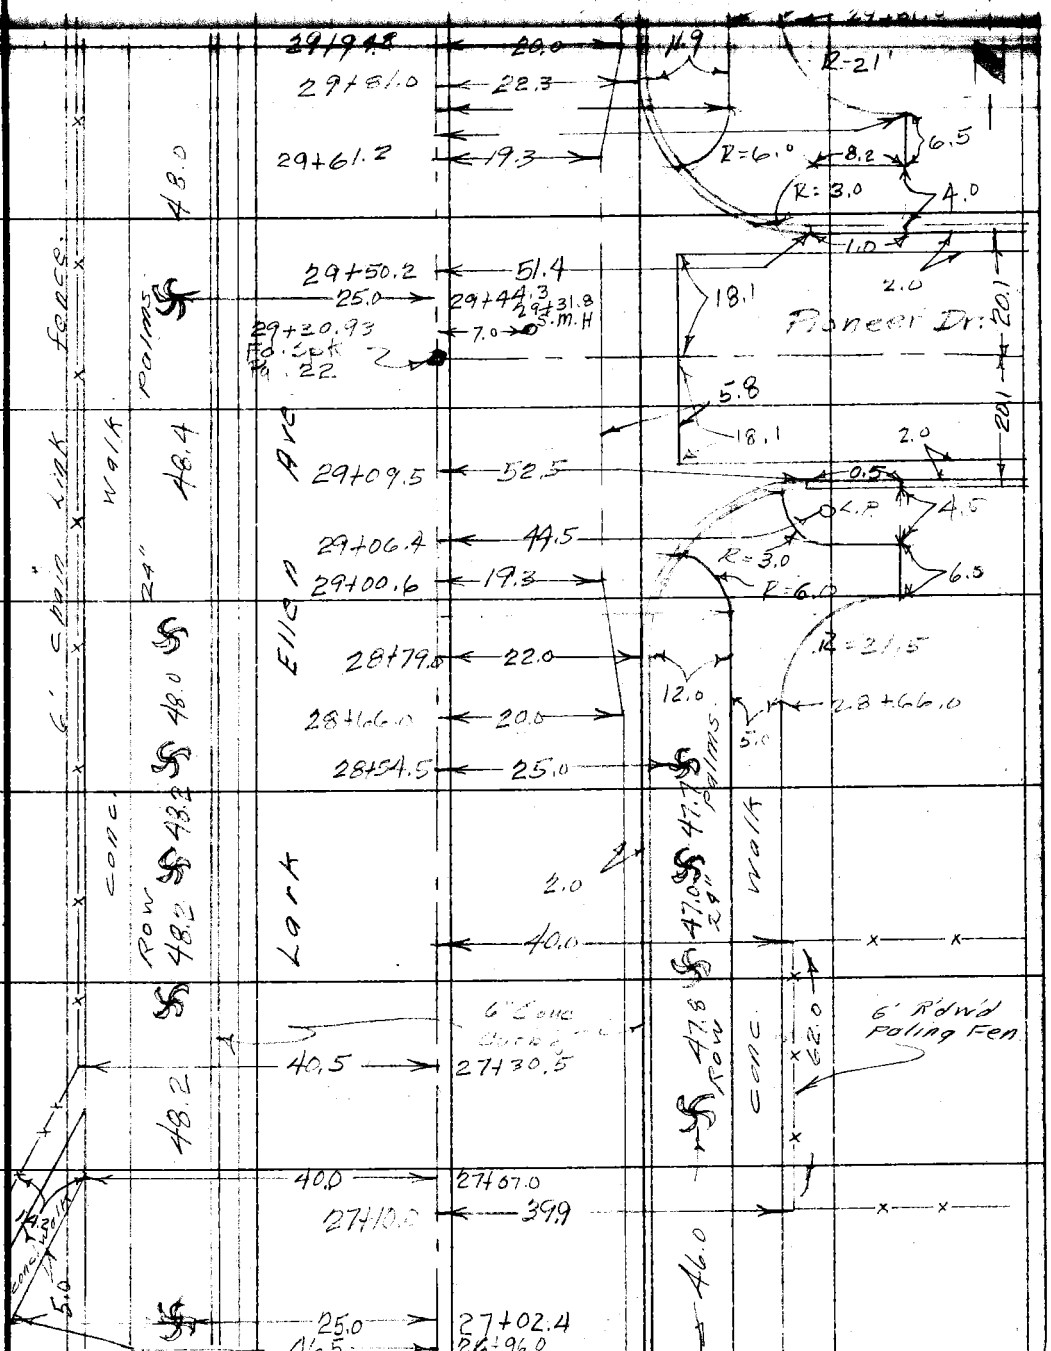

cont. from right side Pg 66

Note: Any Additions or Changes on This Sheet Must be Made or Circled in Red Ink With Date and Name of Person Making Change.

Do not extend notes this side of this line.

RETURN TO
LOS ANGELES COUNTY SURVEYOR
726 LOS ANGELES COUNTY
ENGINEERING BLDG.

76F3098 247 4-53

F. B. 1842 PG. 68 cont Bot pg. 69

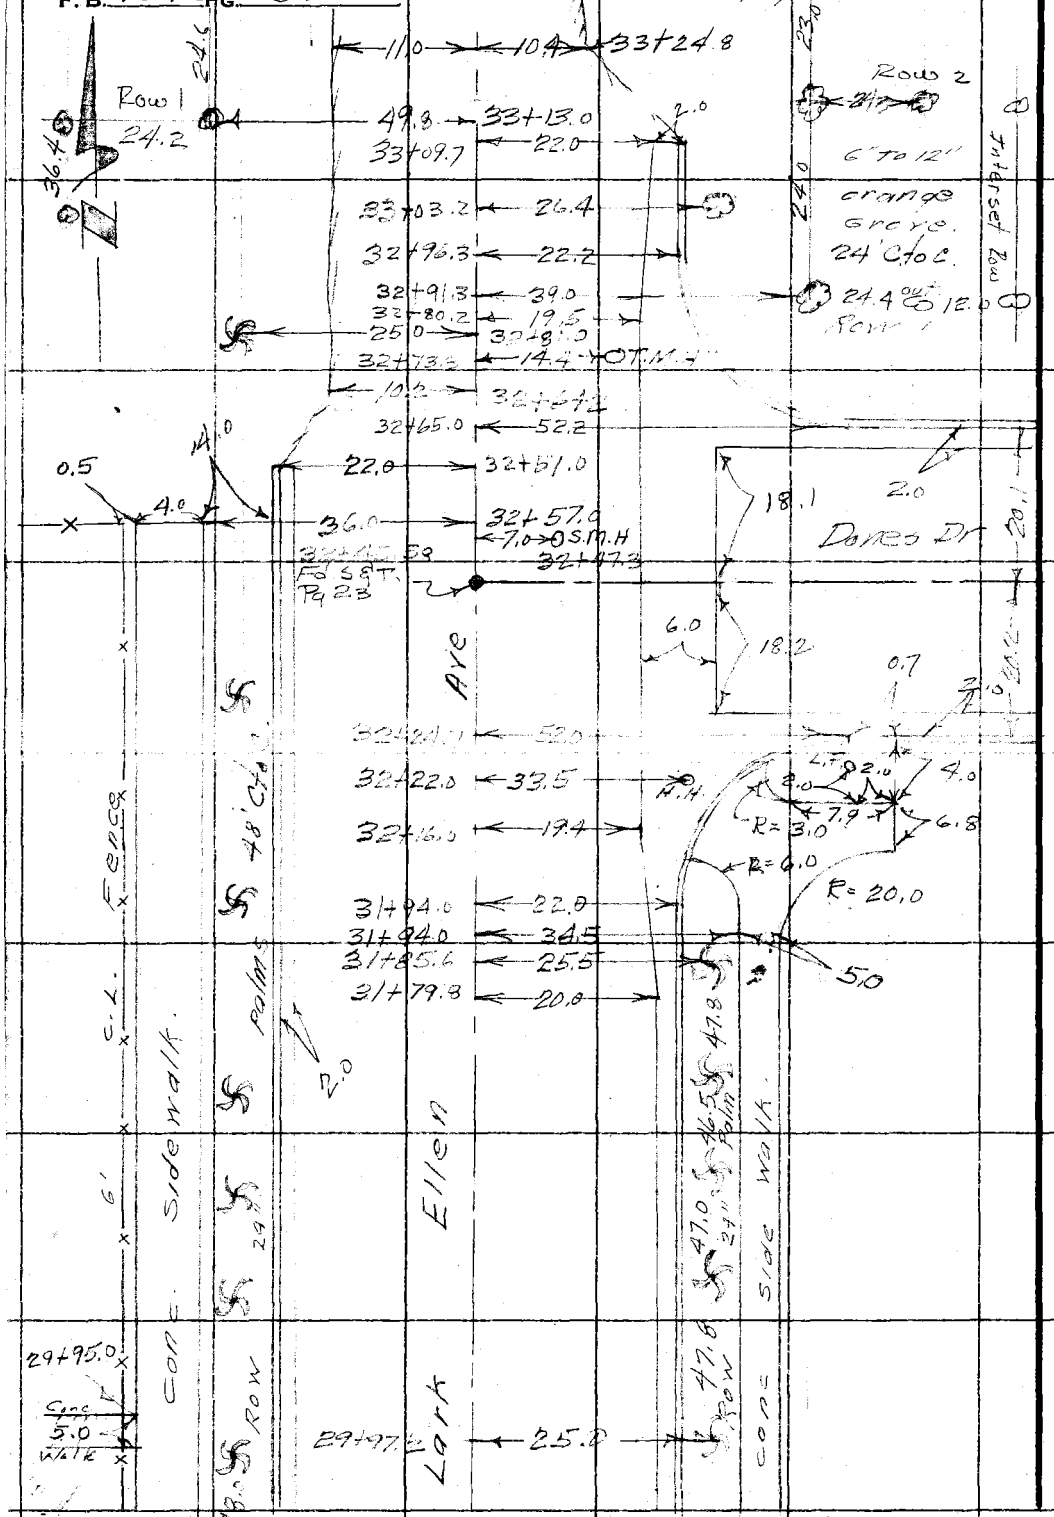

cont. From top pg. 67

RETURN TO
LOS ANGELES COUNTY SURVEYOR
726 LOS ANGELES COUNTY
ENGINEERING BLDG.
Do not extend notes this side of this line.

Note: Any Additions or Changes on This Sheet Must be Made or Circled in Red Ink With Date and Name of Person Making Change.

Notes Ck'd by D. M. Finley
Map No. B-2528-1
Office Work BAILEY
Checked
Date

Survey of Lark Ellen Ave
W. O. 8074.21 Tape No. St'd. °F
Surveyed by Dougherty
Notes Bowles Date
Indexed A. C. Johnson

F. B. 1542 PG. 69

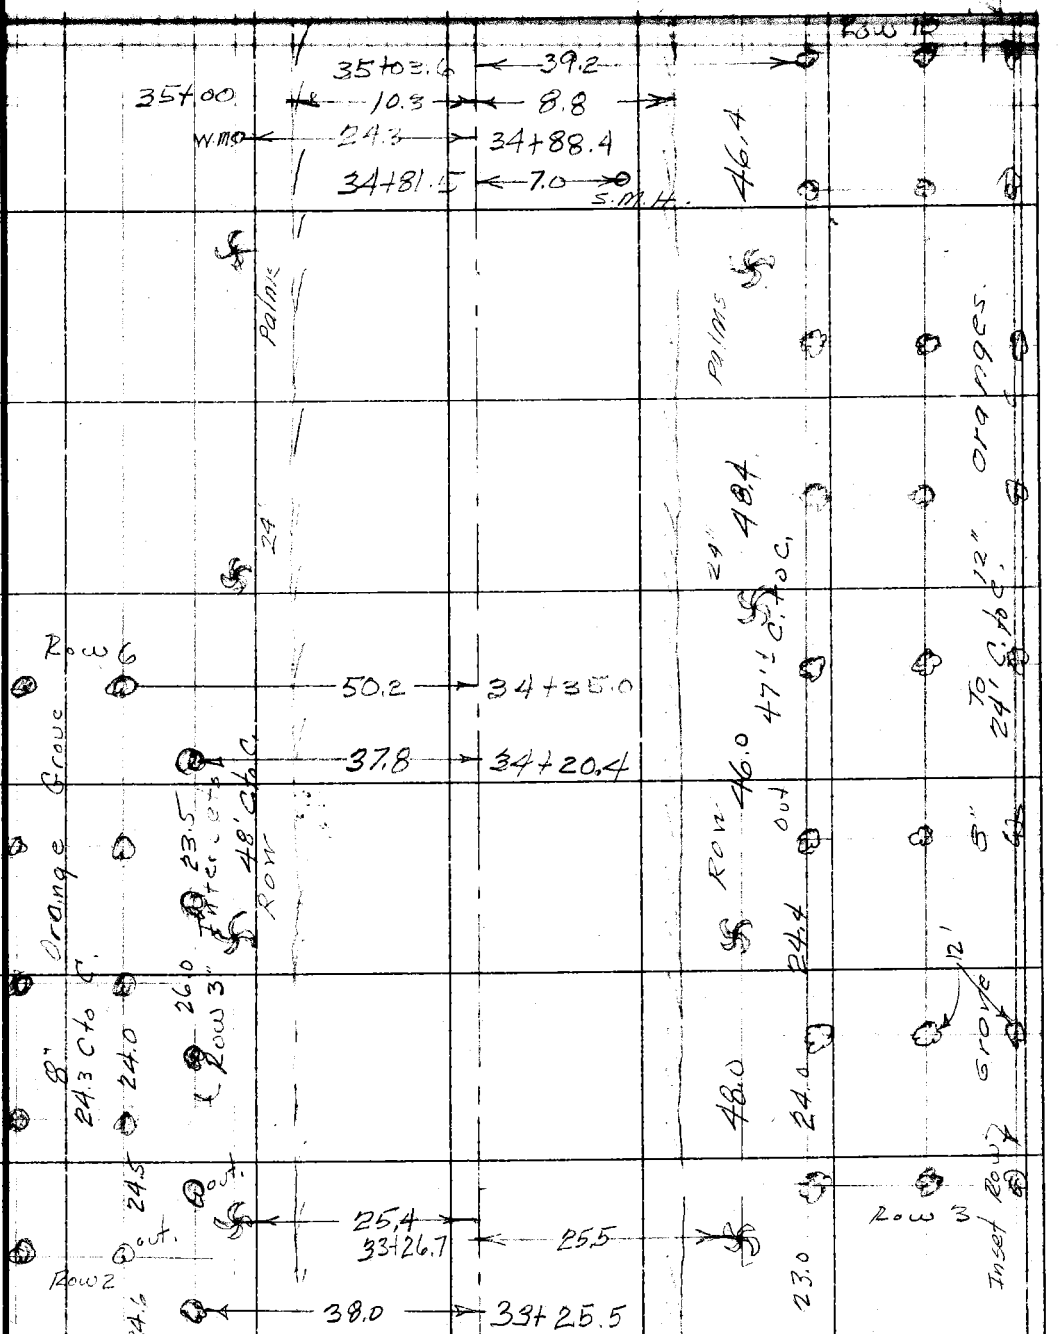

cont. from top pg. 68

Note: Any Additions or Changes on This Sheet Must be Made or Circled in Red Ink With Date and Name of Person Making Change.

Do not extend notes this side of this line.

RETURN TO
LOS ANGELES COUNTY SURVEYOR
726 LOS ANGELES COUNTY
ENGINEERING BLDG.

76F3095 247 4-53

F. B. 1842 PG. 70 cont Bot pg 71

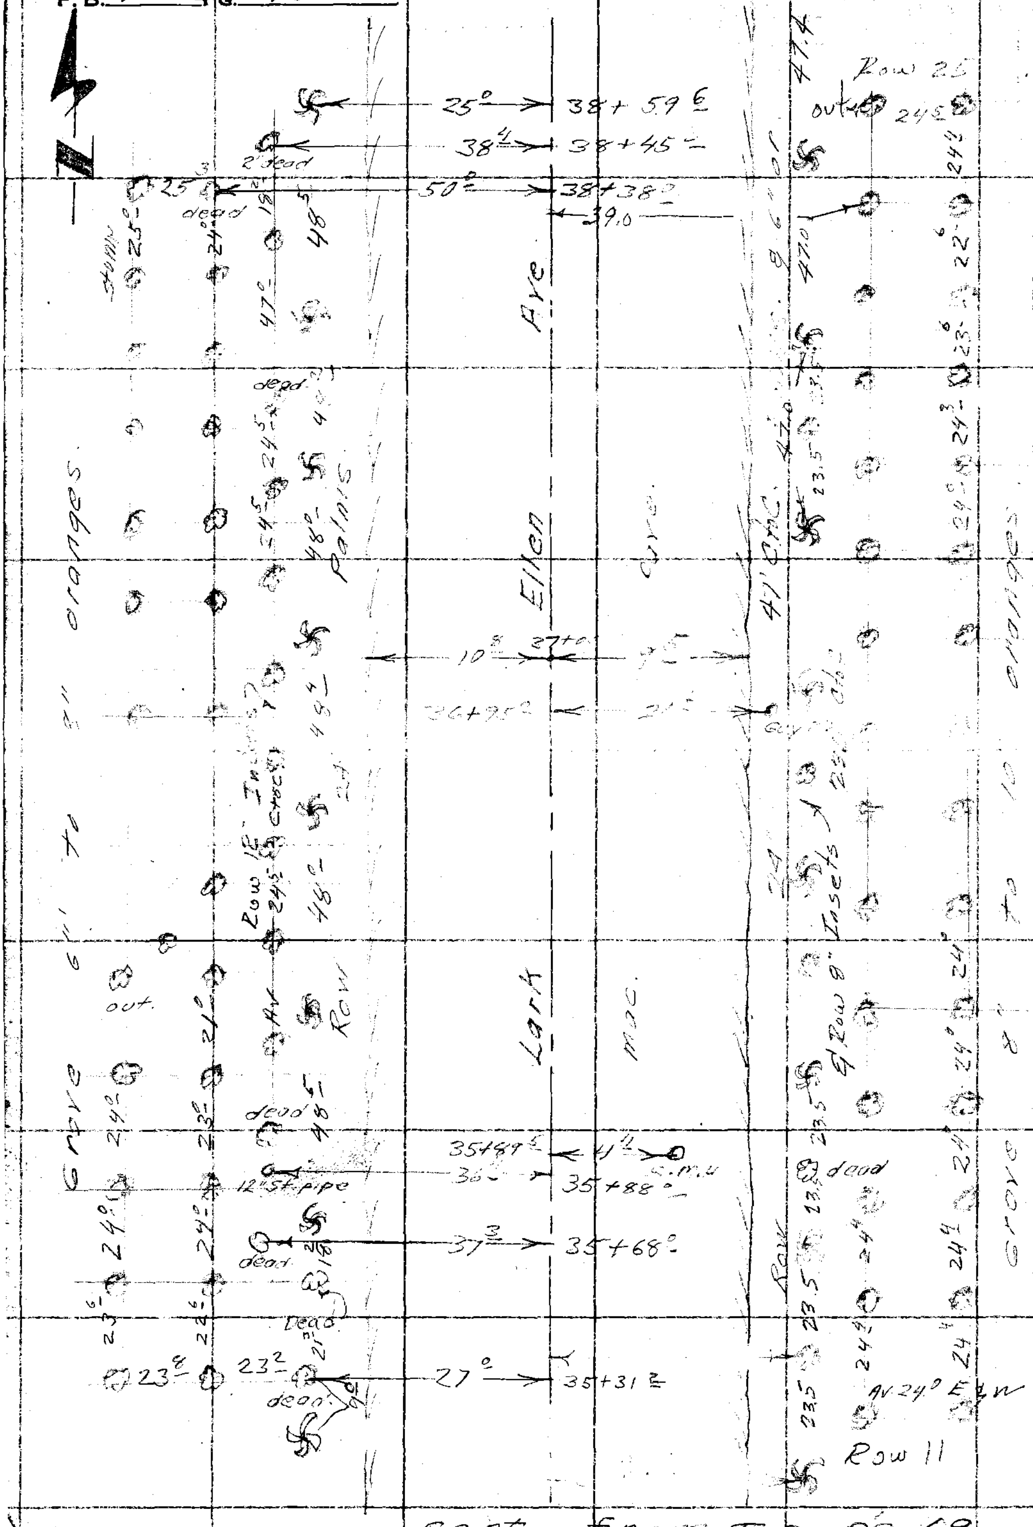

cont from Top pg 69

RETURN TO
LOS ANGELES COUNTY SURVEYOR
726 LOS ANGELES COUNTY
ENGINEERING BLDG.
Do not extend notes this side of this line.

Note: Any Additions or Changes on This Sheet Must be Made or Circled in Red Ink With Date and Name of Person Making Change.

Notes Ck'd by D. M. Finley
Map No. B-2528-1
Office Work BAILEY
Checked

Survey of Lark Ellen Ave
W. O. 0074-21 Tape No. St'd. °F
Surveyed by
Notes Date

F. B. Pg. 71

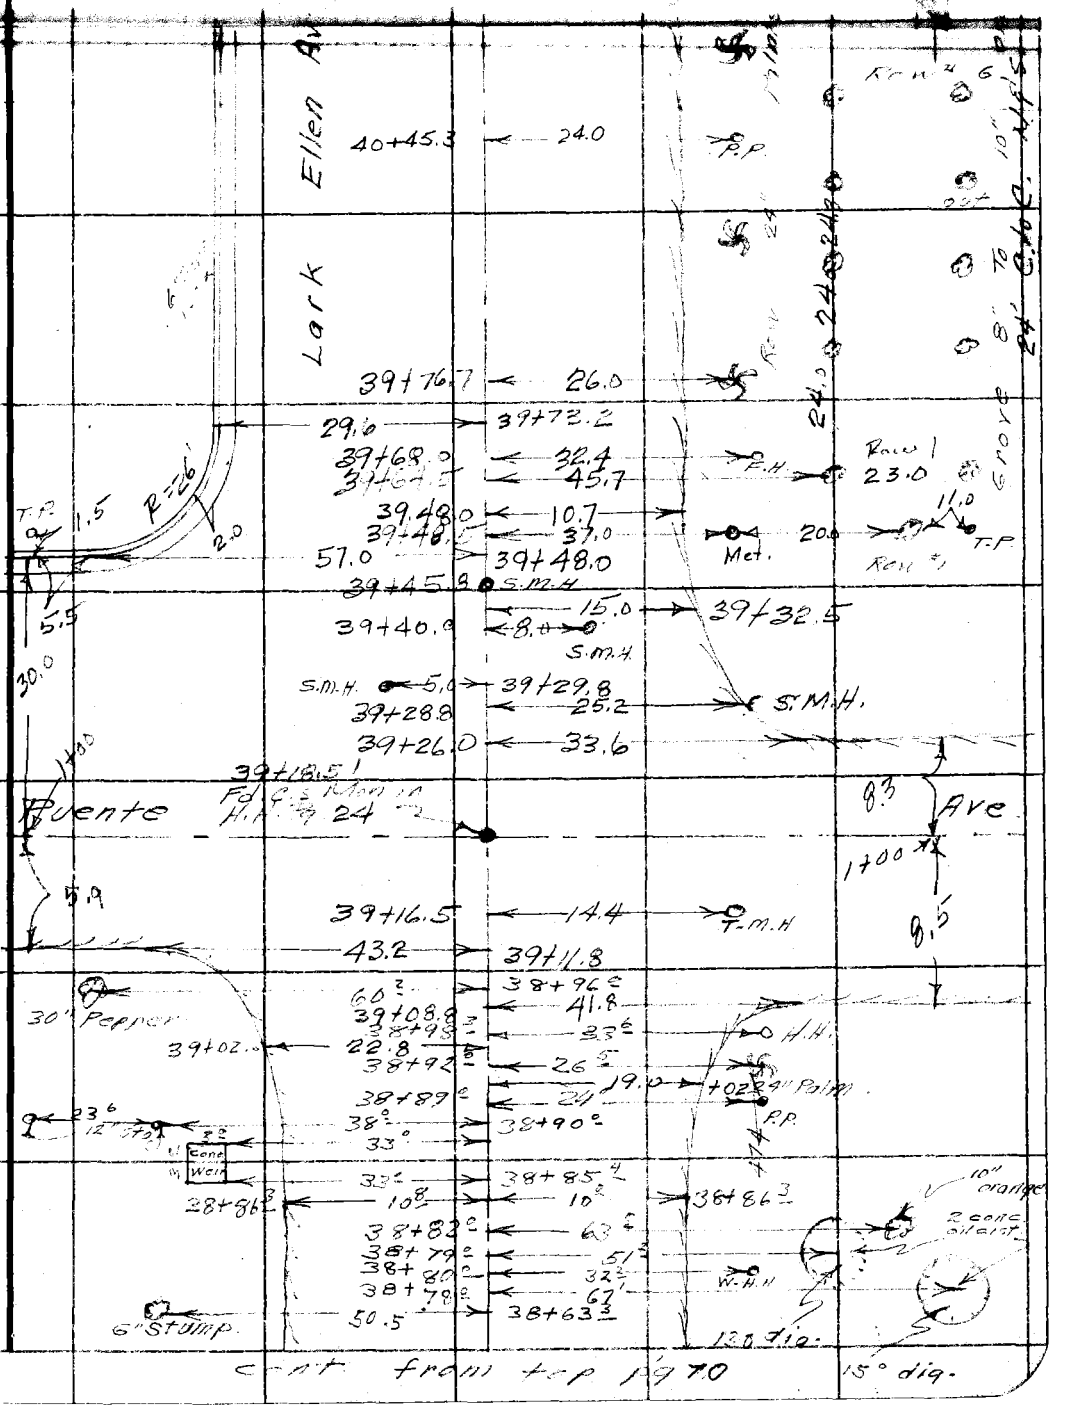

cont from top pg 70

Note: Any Additions or Changes on This Sheet Must be Made or Circled in Red Ink With Date and Name of Person Making Change.

Do not extend notes this side of this line.

RETURN TO
LOS ANGELES COUNTY SURVEYOR
726 LOS ANGELES COUNTY
ENGINEERING BLDG.

76F3095 S&E #247. 8-54

F. B. 1892 PG. 72 cont. Bot. pg 73.

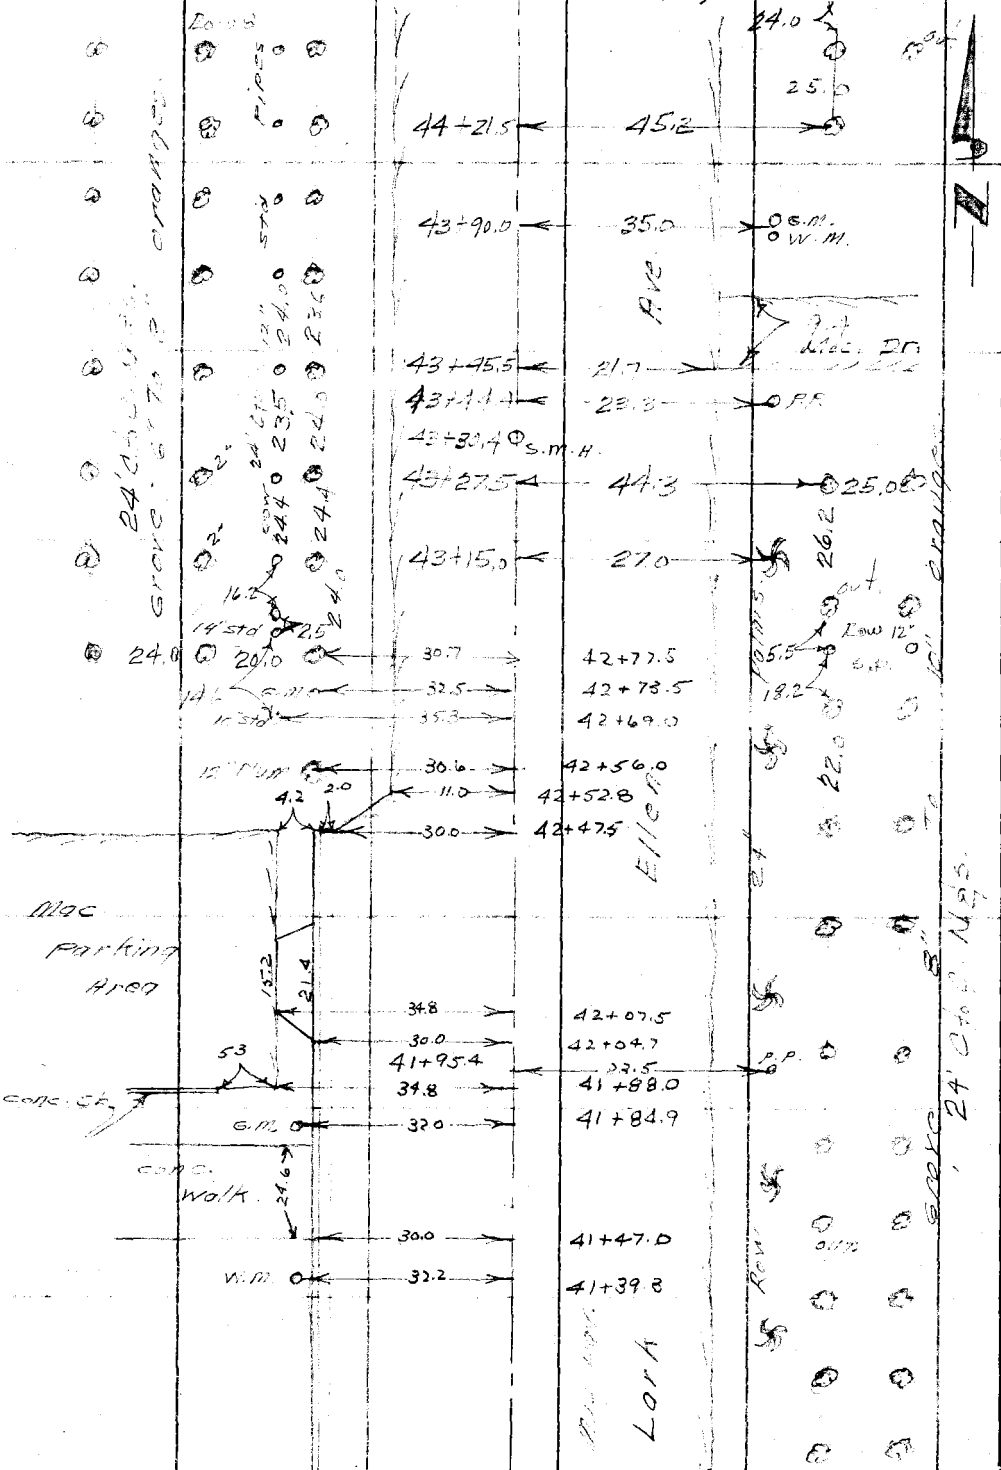

cont. From top pg 71.

RETURN TO
LOS ANGELES COUNTY SURVEYOR
726 LOS ANGELES COUNTY
ENGINEERING BLDG.
Do not extend notes this side of this line.

Note: Any Additions or Changes on This Sheet Must be Made or Circled In Red Ink With Date and Name of Person Making Change.

Notes Ck'd by D. M. Finley
Map No. B-2528-1
Office Work BAILEY
Checked

Survey of Lark Ellen Ave
W. O. 6074-26 Tape No. Sr'd. °F
Surveyed by
Notes Date

F. B. Pg.

Note: Any Additions or Changes on This Sheet Must be Made or Circled In Red Ink With Date and Name of Person Making Change.

Do not extend notes this side of this line.

RETURN TO
LOS ANGELES COUNTY SURVEYOR
726 LOS ANGELES COUNTY
ENGINEERING BLDG.

76F3095 S&E #247. 8-54

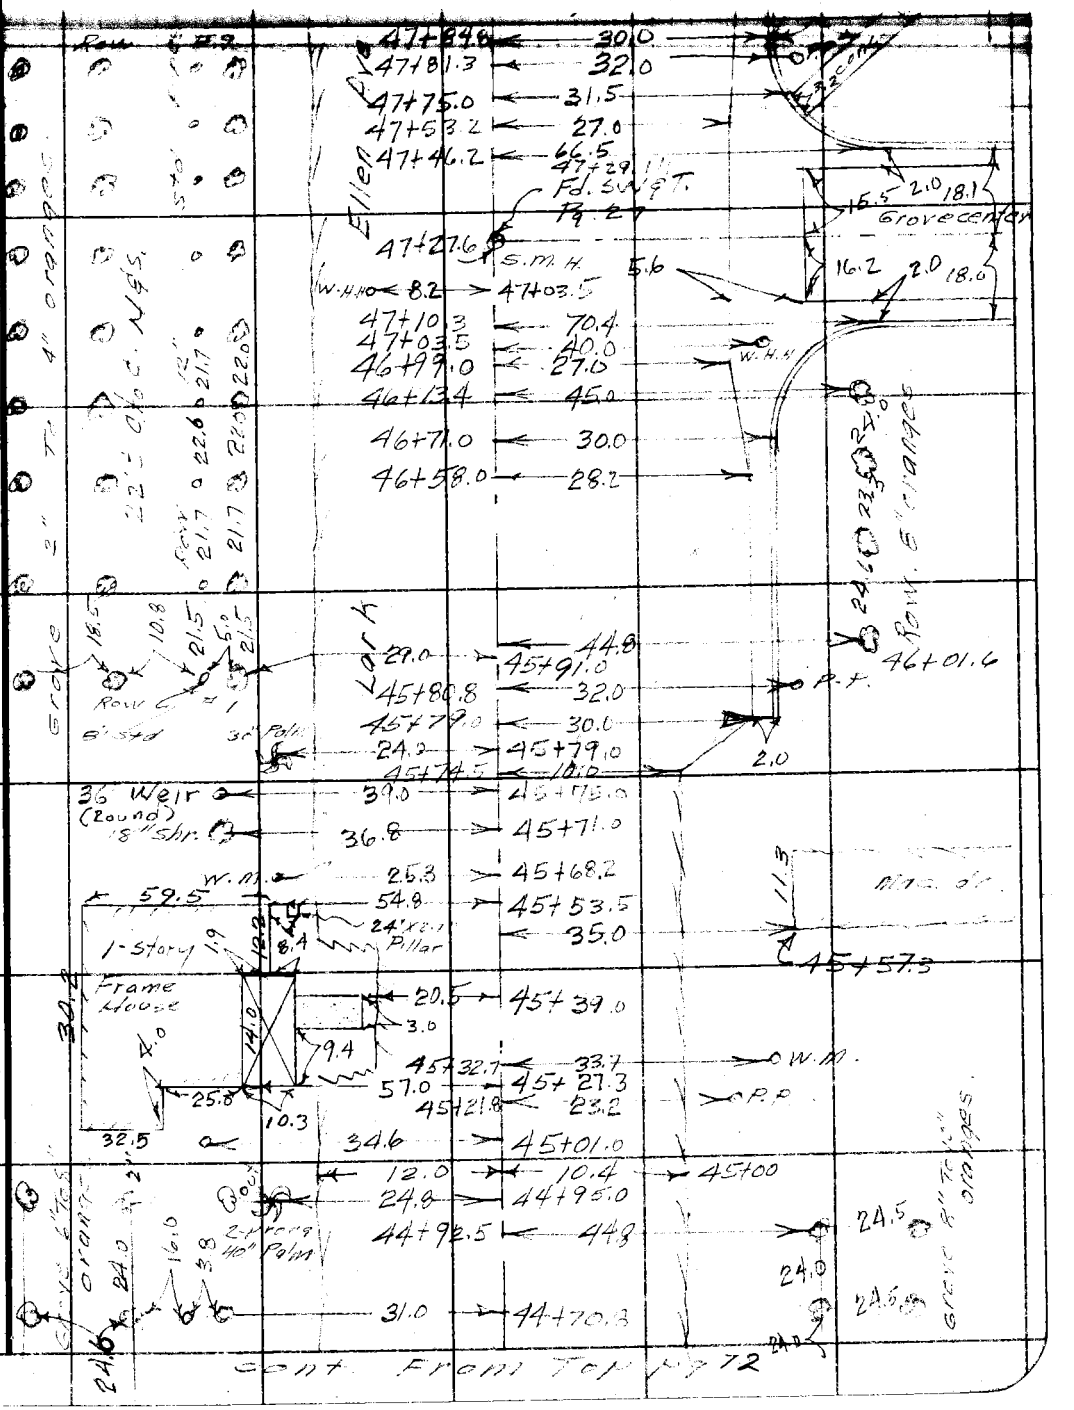

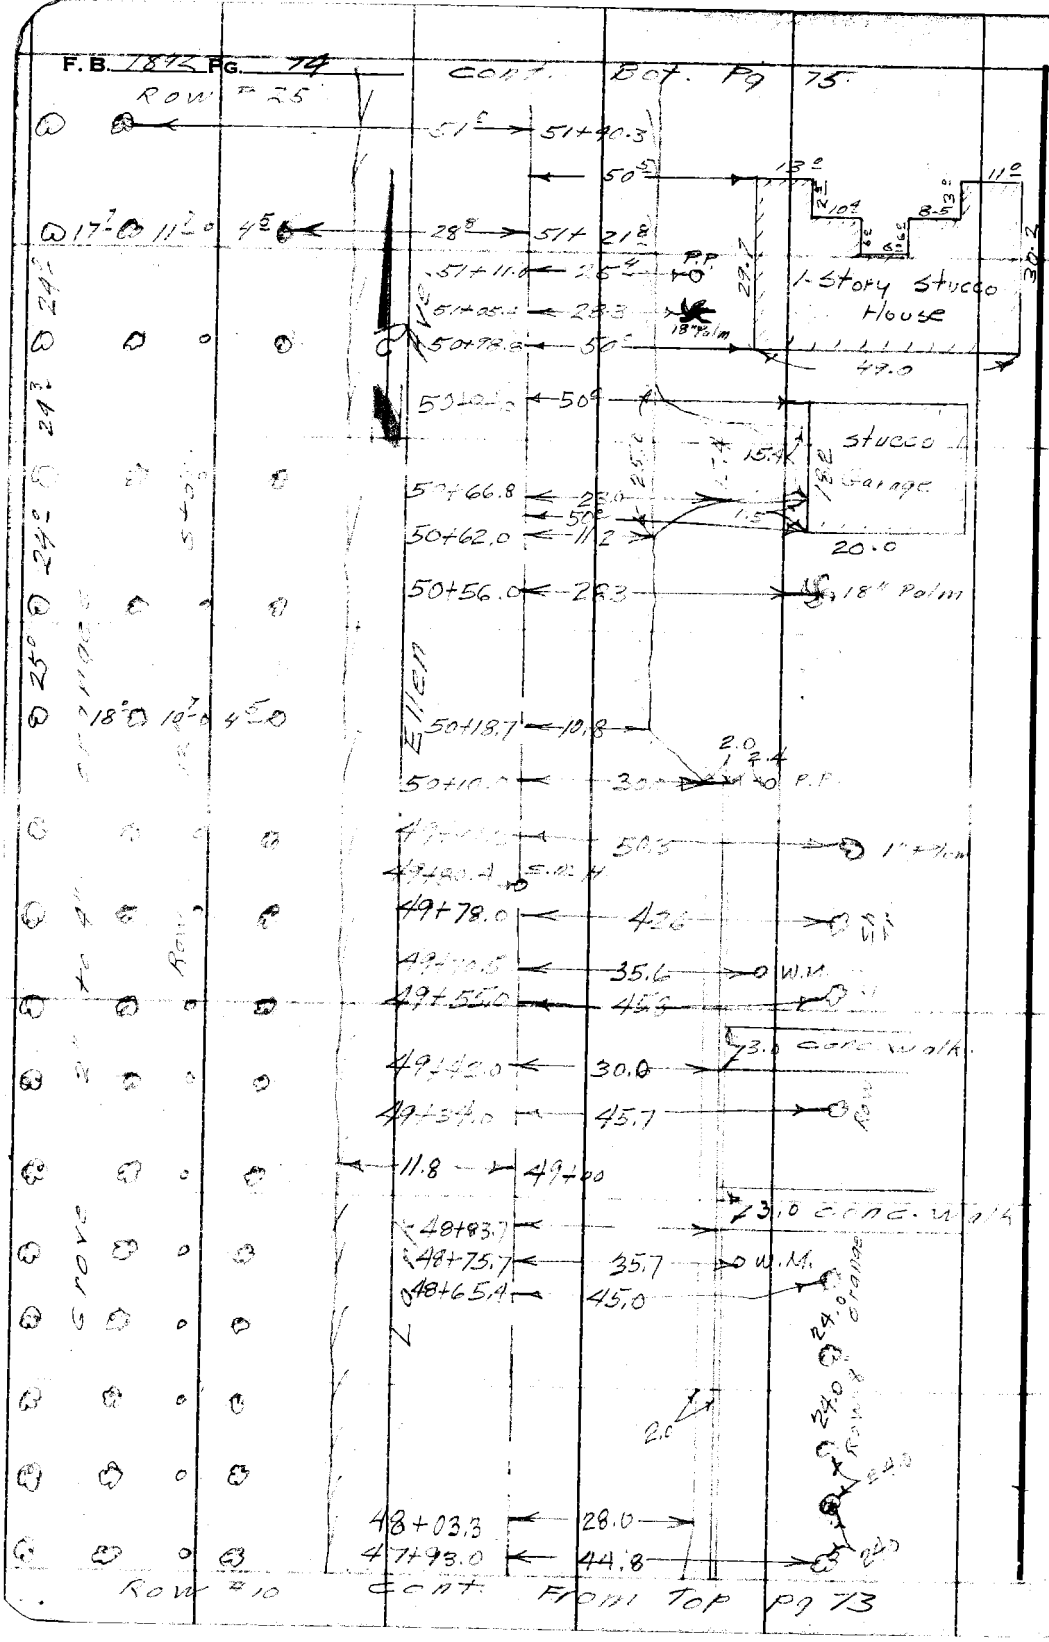

RETURN TO
LOS ANGELES COUNTY SURVEYOR
726 LOS ANGELES COUNTY
ENGINEERING BLDG.

Do not extend notes this side of this line.

Note: Any Additions or Changes on This Sheet Must be Made or Circled in Red Ink With Date and Name of Person Making Change.

Notes Ck'd by D. M. Finley
Map No. B-2528-1
Office Work BAILEY
Checked

Survey of Lark Ellen Ave
W. O. 80 74.24 Tape No. St'd. °F
Surveyed by
Notes Date

F. B. PG. 75

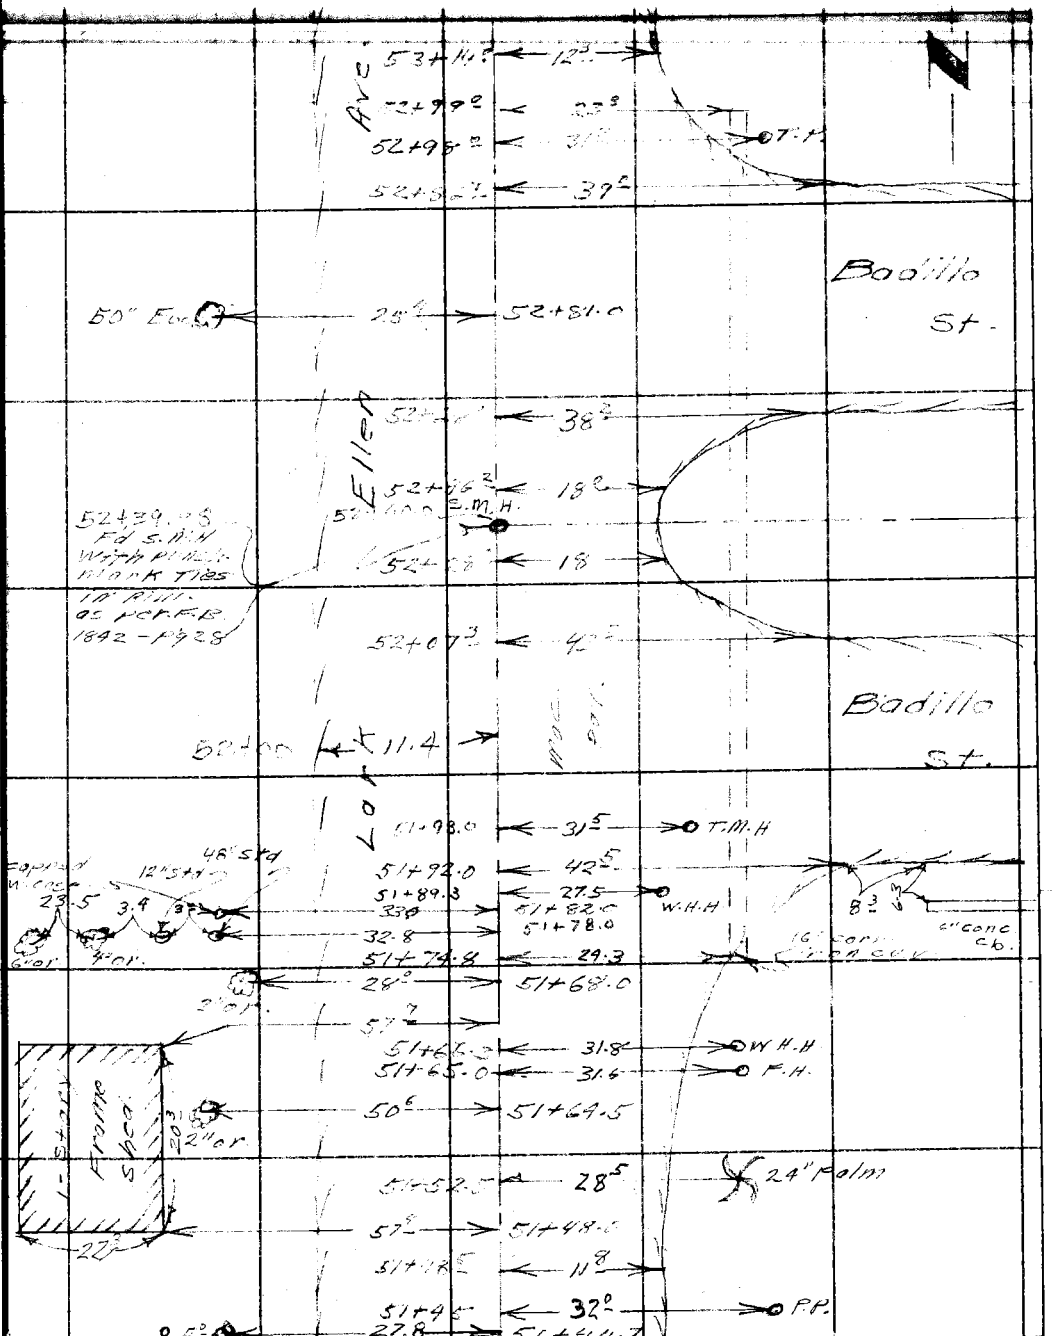

cont from Top Pg 74

Note: Any Additions or Changes on This Sheet Must be Made or Circled in Red Ink With Date and Name of Person Making Change.

Do not extend notes this side of this line.

RETURN TO
LOS ANGELES COUNTY SURVEYOR
726 LOS ANGELES COUNTY
ENGINEERING BLDG.

76F309S S&E #247. 8-54

F. B. 1842 PG. 76 Cont. Bot. Pg 77

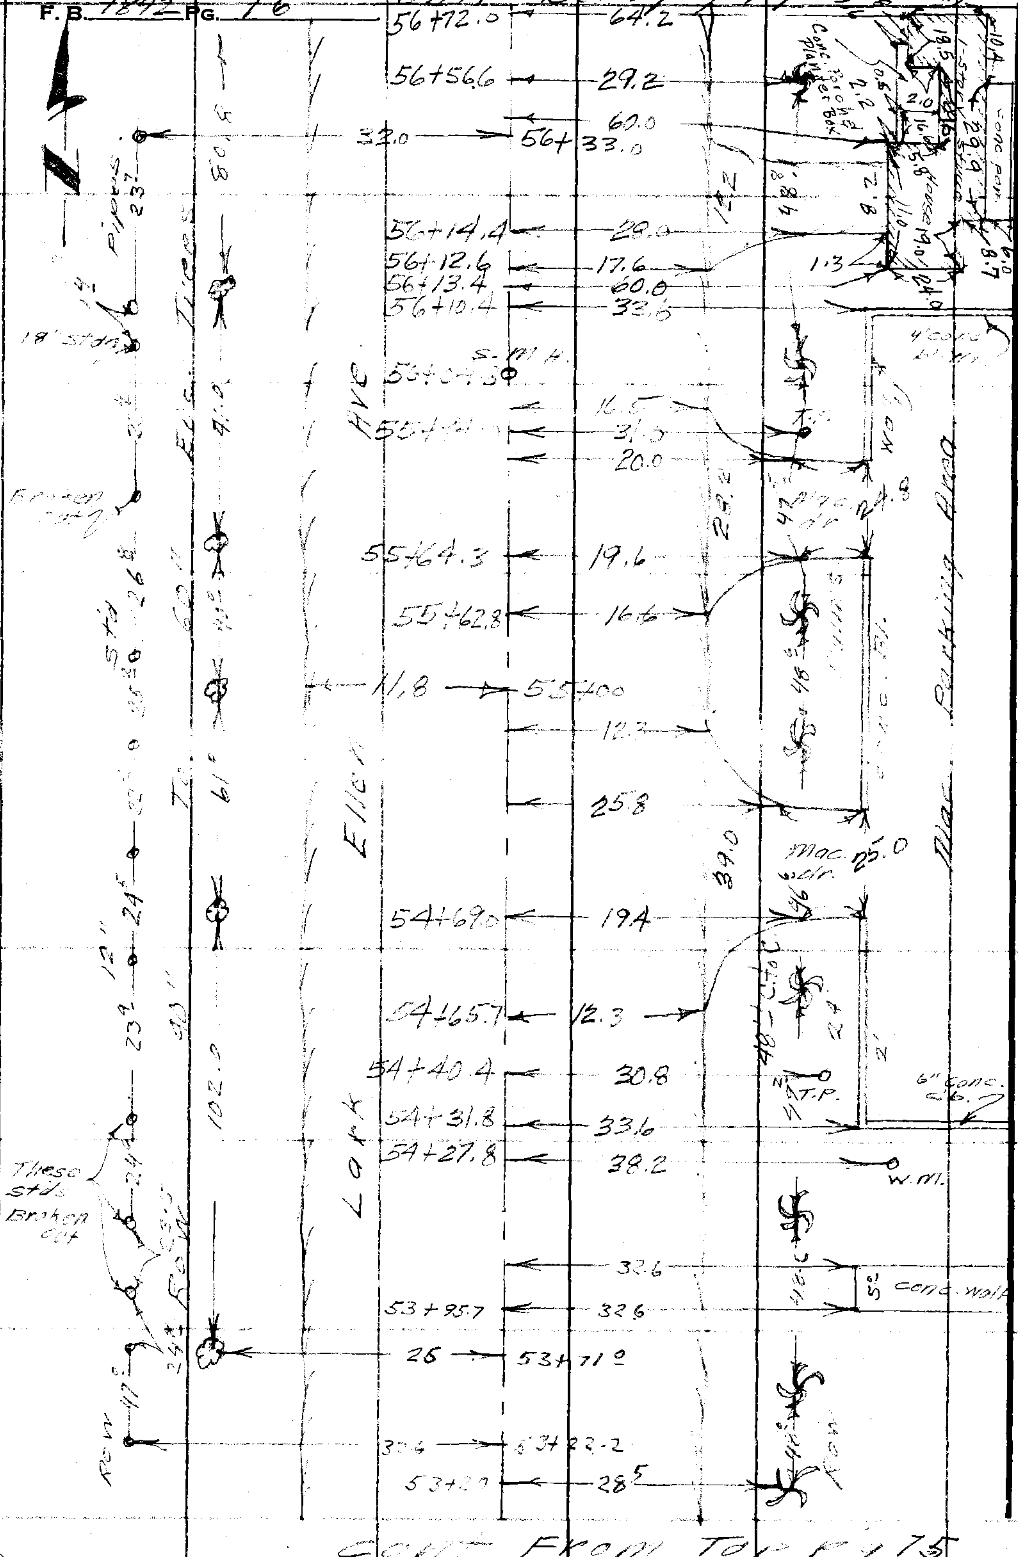

Cont From Top P 75

RETURN TO
LOS ANGELES COUNTY SURVEYOR
726 LOS ANGELES COUNTY
ENGINEERING BLDG.

Do not extend notes this side of this line.

Note: Any Additions or Changes on This Sheet Must be Made or Circled In Red Ink With Date and Name of Person Making Change.

Notes Ck'd by D. M. Finley
Map No. B-2528-1
Office Work BAILEY
Checked

Survey of Lark Ellen Ave
W. O. Tape No. St'd. °F
Surveyed by
Notes Date

F. B. Pg. 77

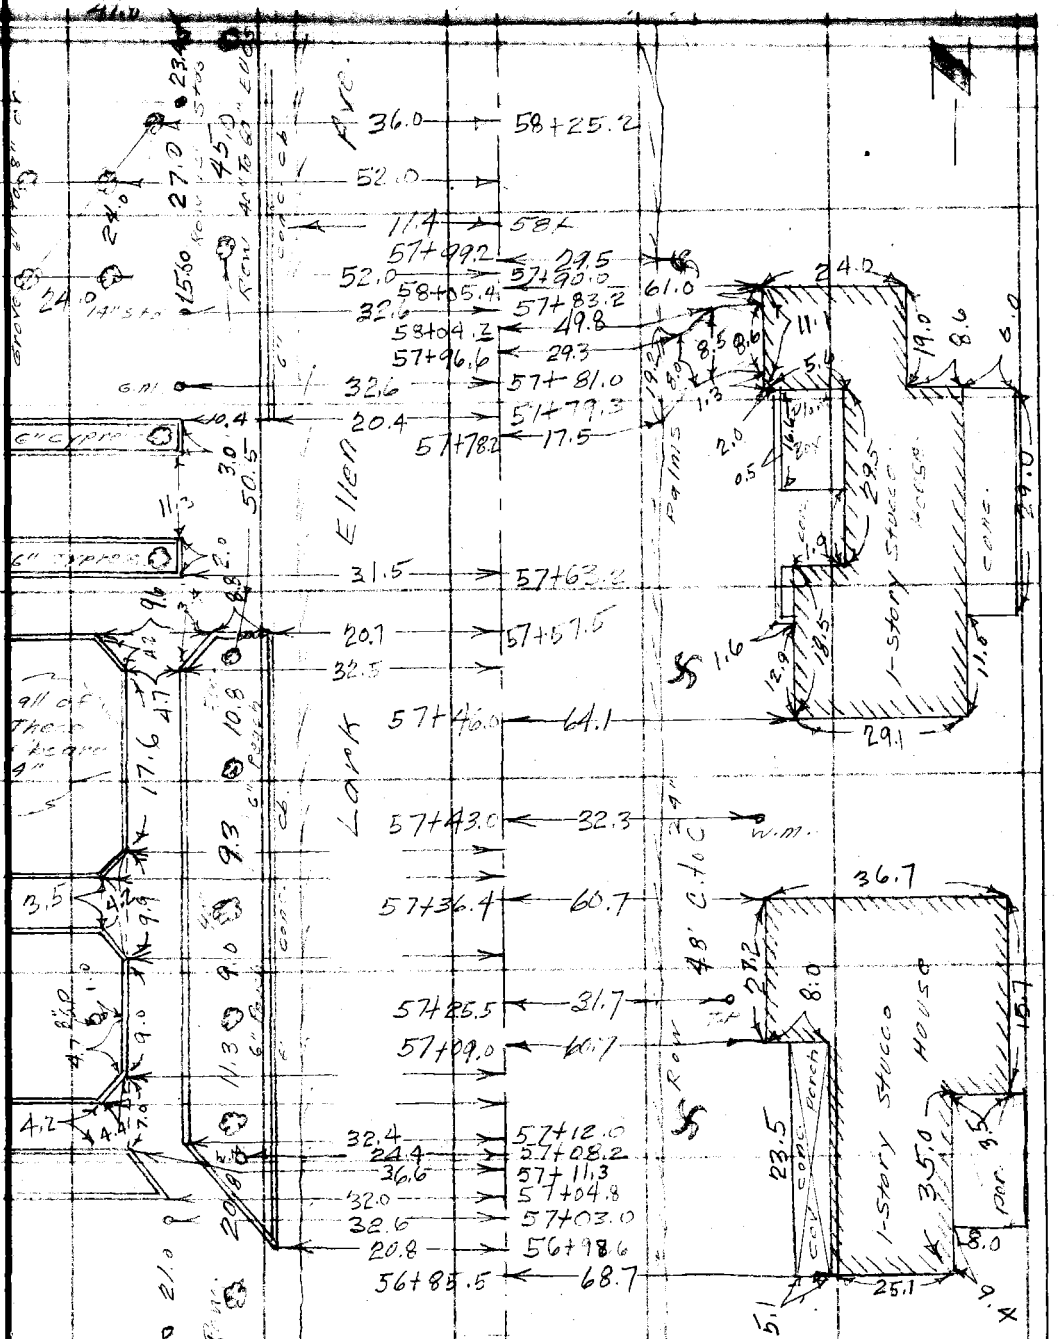

Note: Any Additions or Changes on This Sheet Must be Made or Circled in Red Ink With Date and Name of Person Making Change.

Do not extend notes this side of this line.

RETURN TO
LOS ANGELES COUNTY SURVEYOR
726 LOS ANGELES COUNTY
ENGINEERING BLDG.

76F3095 S&E #247, 8-54

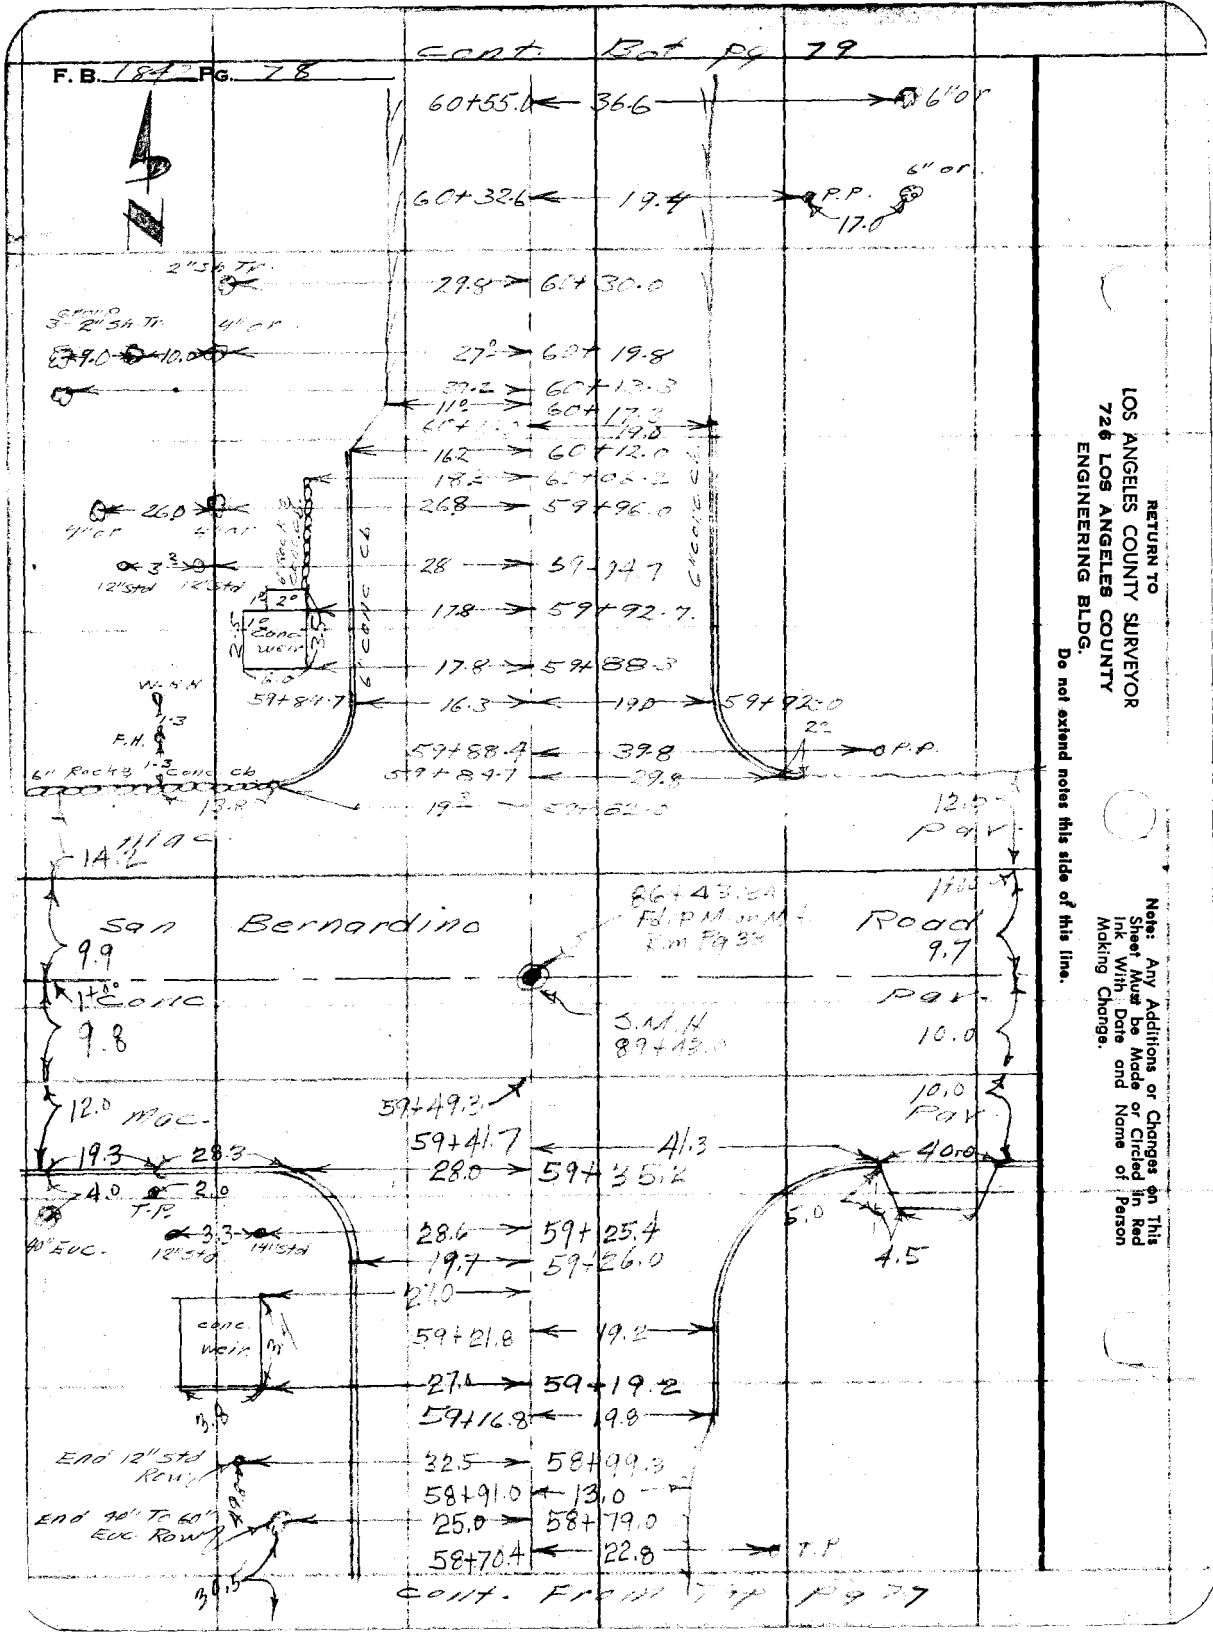

RETURN TO
LOS ANGELES COUNTY SURVEYOR
726 LOS ANGELES COUNTY
ENGINEERING BLDG.
Do not extend notes this side of this line.

Note: Any Additions or Changes on This Sheet Must be Made or Circled in Red Ink With Date and Name of Person Making Change.

Notes Ck'd by D. M. Finley	Survey of Lark Ellen Ave	F. B. [illegible] Pg. 79
Map No. B-2528-1	W. O. [illegible] Tape No. ____ St'd. ____ °F	
Office Work BAILEY	Surveyed by [illegible]	
Checked ____	Notes Bowl's Date ____	
Date ____	Indexed ____	

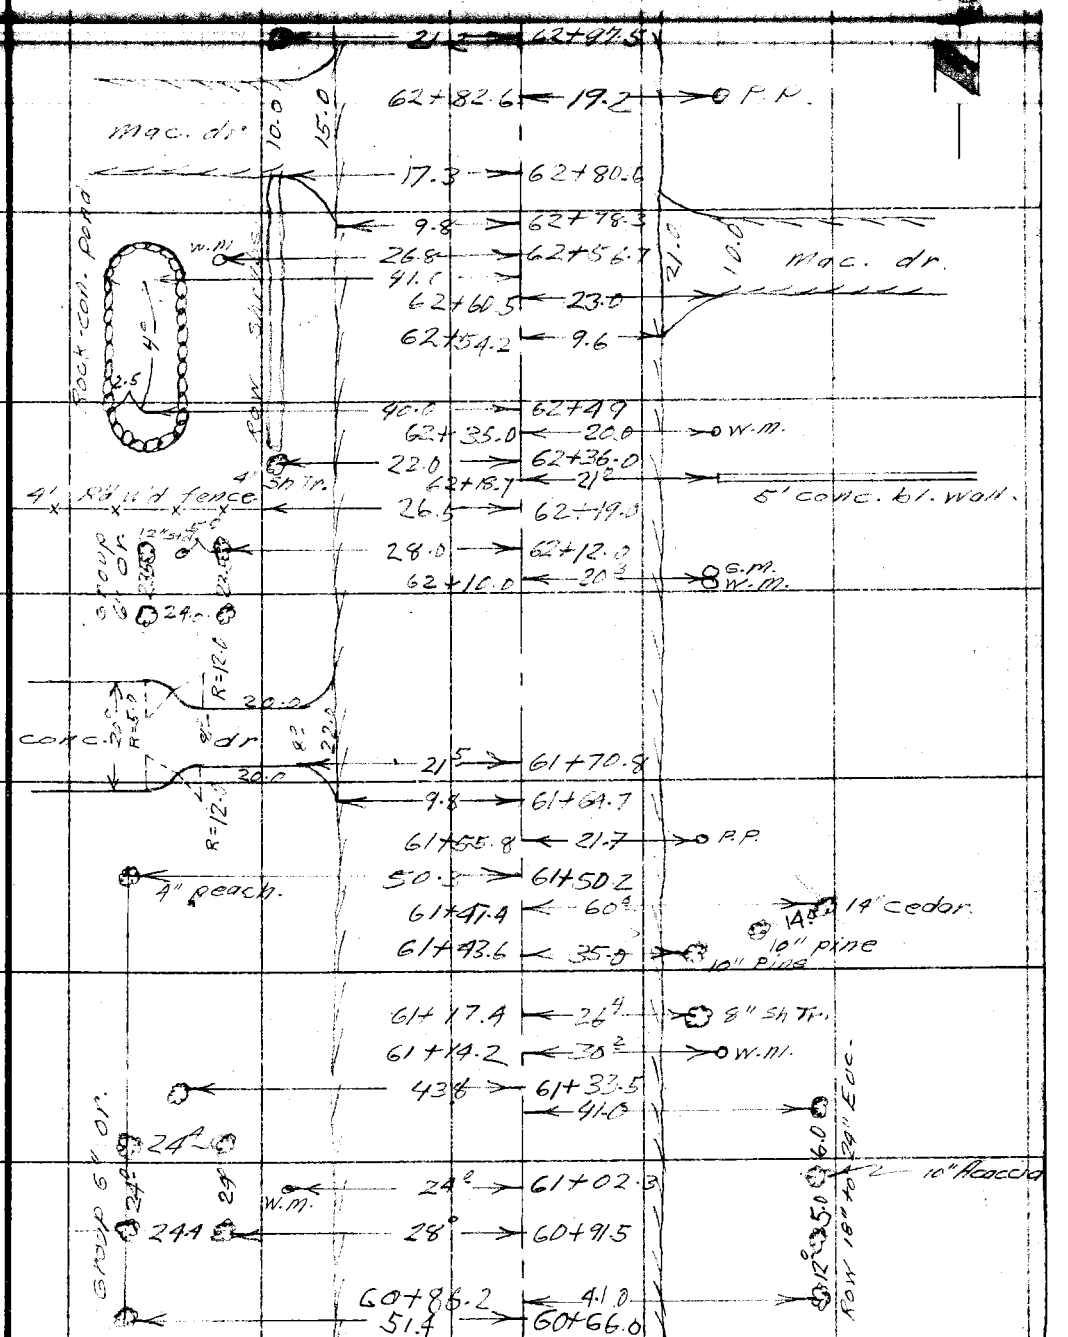

cont. From Top Pg 78

Note: Any Additions or Changes on This Sheet Must be Made or Circled in Red Ink With Date and Name of Person Making Change.

Do not extend notes this side of this line.

RETURN TO
LOS ANGELES COUNTY SURVEYOR
726 LOS ANGELES COUNTY
ENGINEERING BLDG.

76F3099 247 4-53

RETURN TO
LOS ANGELES COUNTY SURVEYOR
726 LOS ANGELES COUNTY
ENGINEERING BLDG.

Note: Any Additions or Changes on This Sheet Must be Made or Circled in Red Ink With Date and Name of Person Making Change.

Do not extend notes this side of this line.

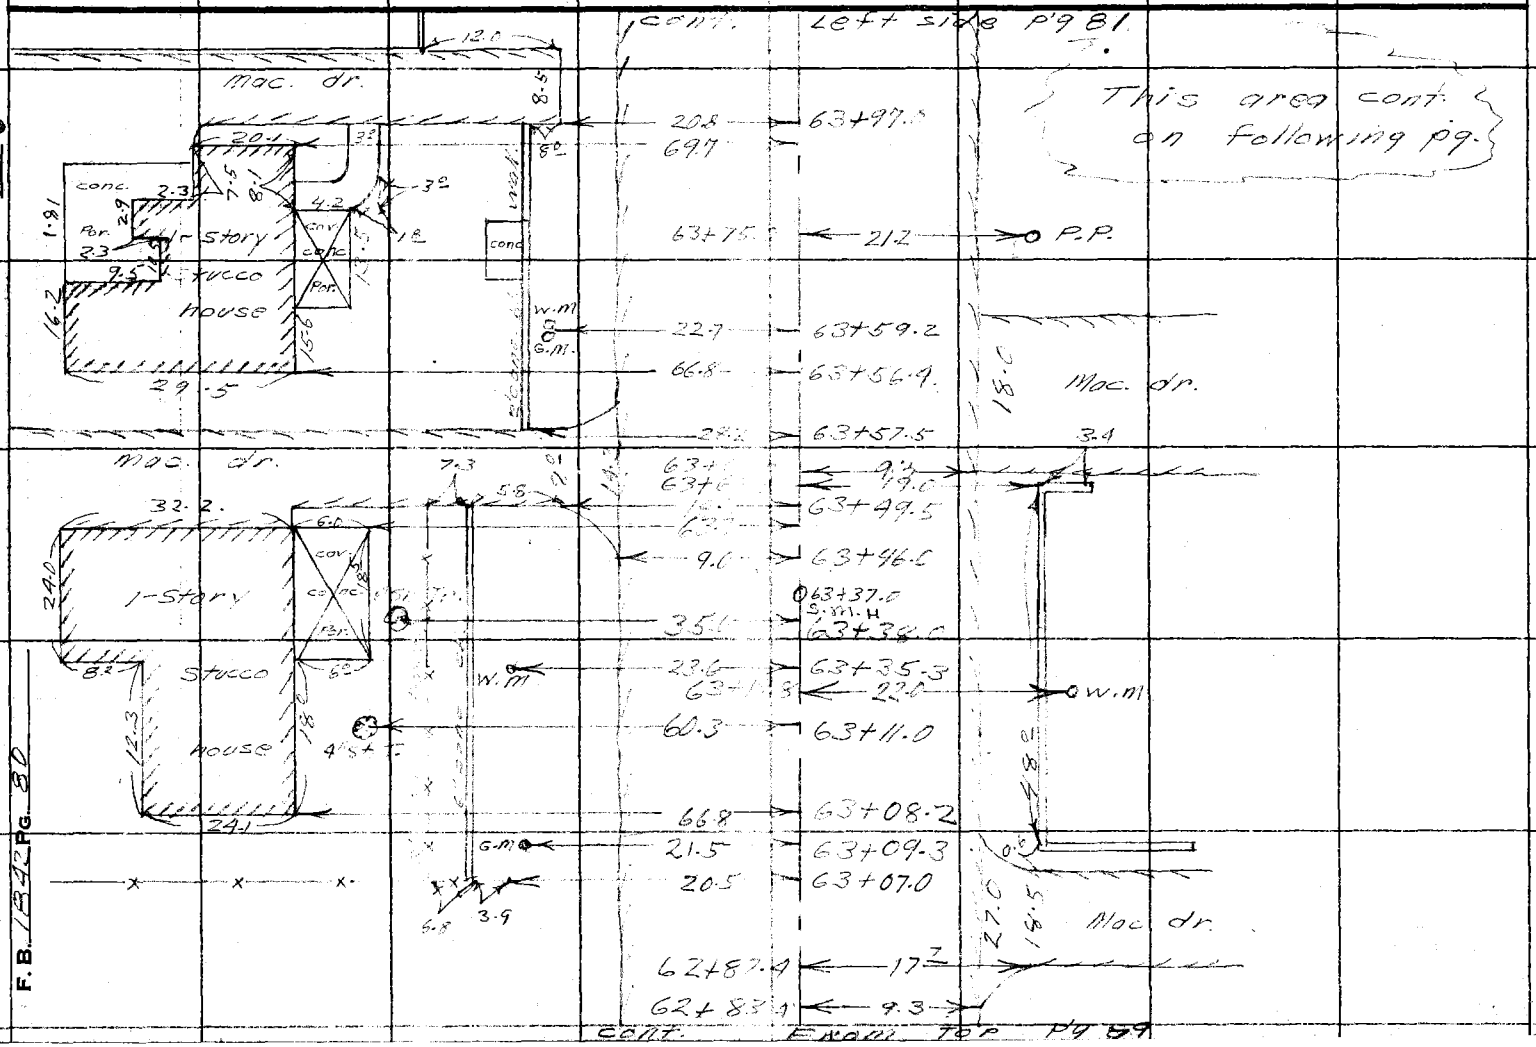

F.B. 1842 PG. 80

Notes Ck'd by D. M. Finley
Map No. B-2528-1
Office Work BAILEY
Checked
Date

Survey of Lark Ellen Ave
W. O. 0074-21 Tape No. St'd. °F
Surveyed by Dougherty
Notes Bowles Date
Indexed

F. B. 1842 PG. 81

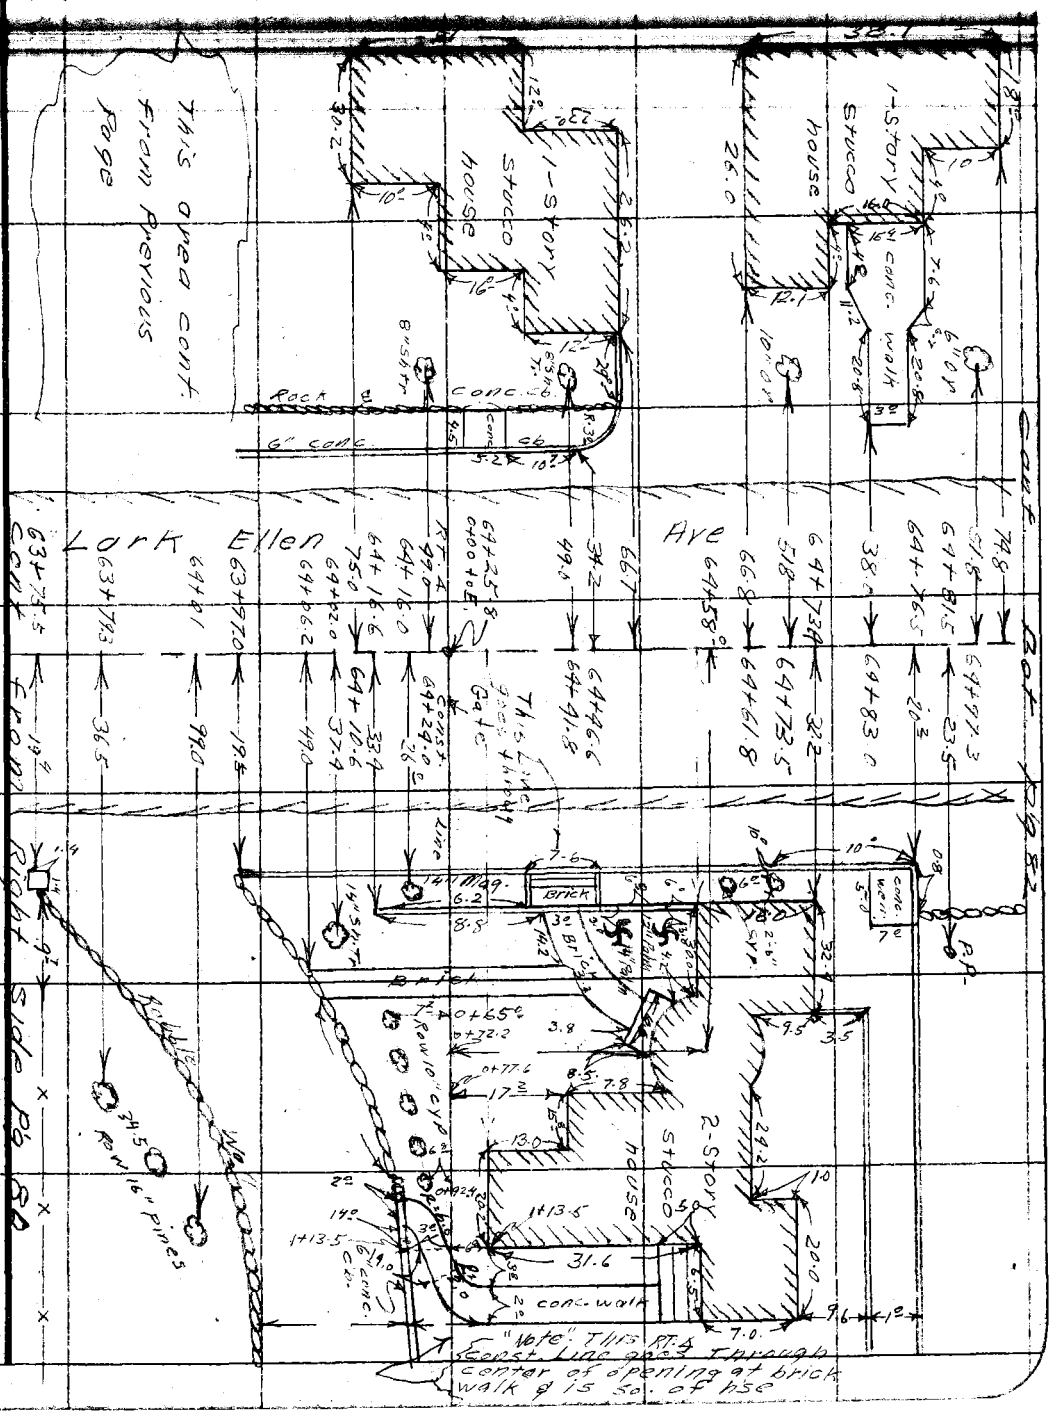

Note: Any Additions or Changes on This Sheet Must be Made or Circled In Red Ink With Date and Name of Person Making Change.

Do not extend notes this side of this line.

RETURN TO
LOS ANGELES COUNTY SURVEYOR
726 LOS ANGELES COUNTY
ENGINEERING BLDG.

76F3095 247 4-53

F. B. 1842 PG. 82

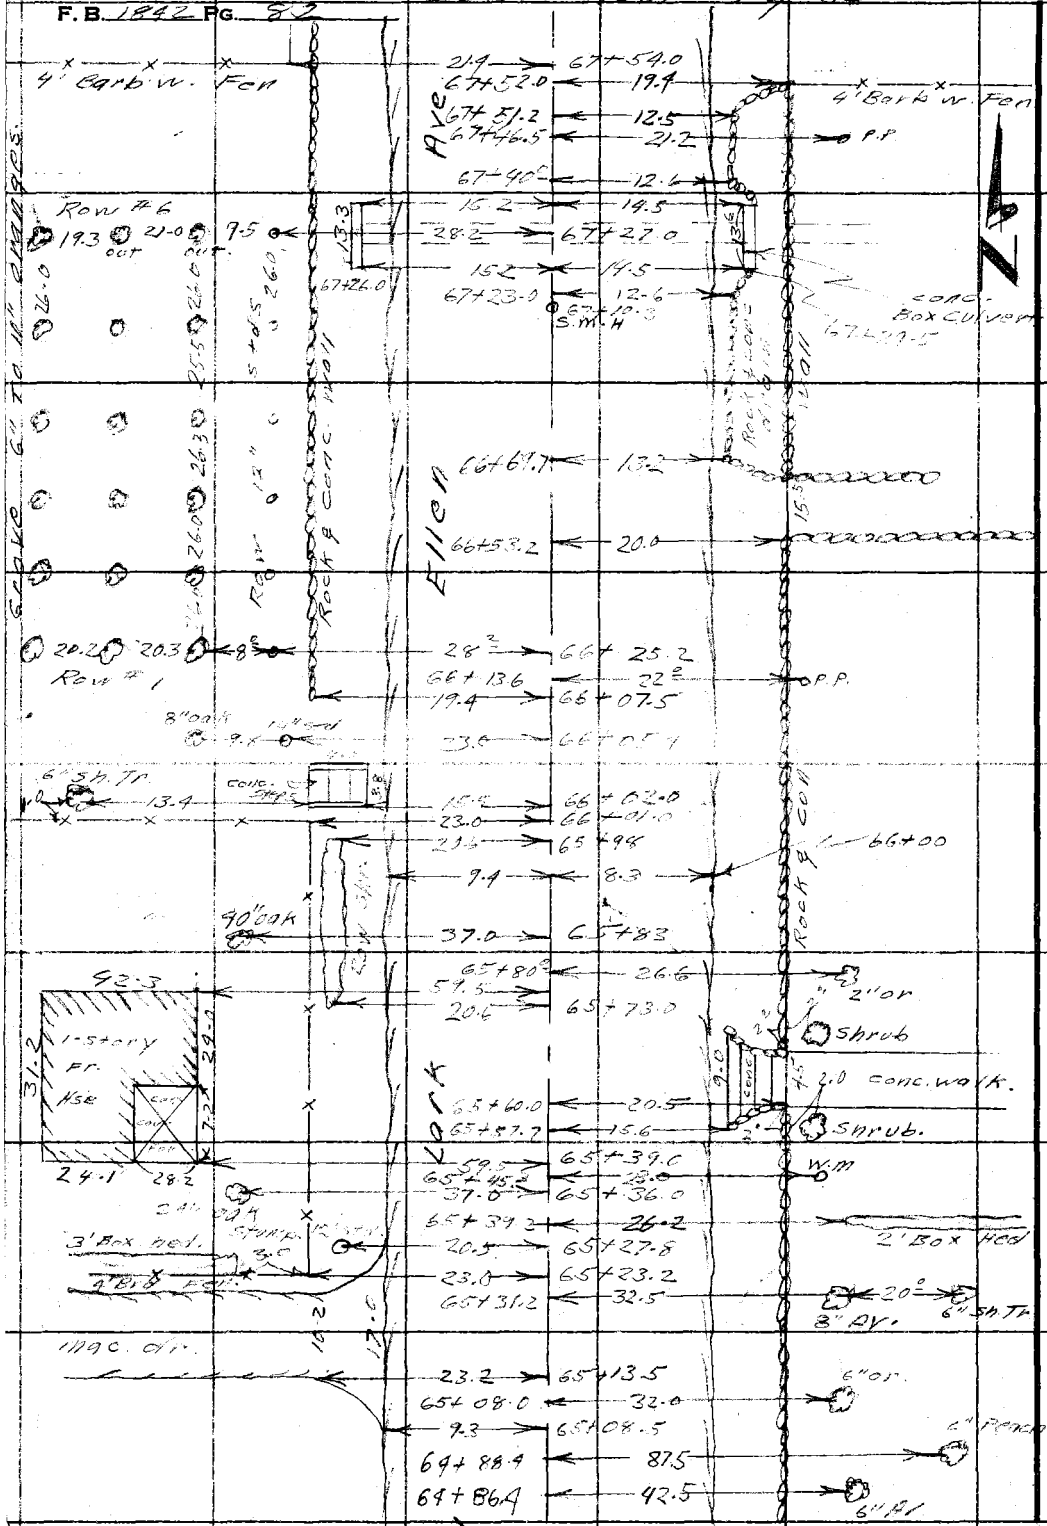

RETURN TO
LOS ANGELES COUNTY SURVEYOR
726 LOS ANGELES COUNTY
ENGINEERING BLDG.
Do not extend notes this side of this line.

Note: Any Additions or Changes on This Sheet Must be Made or Circled in Red Ink With Date and Name of Person Making Change.

Notes Ck'd by D. M. Finley
Map No. B-2528-1
Office Work BAILEY
Checked

Survey of Lark Ellen Ave
W. O. 0074-21 Tape No. Sr'd. °F
Surveyed by Dougherty
Notes Bowles Date

F. B. 842 PG. 83

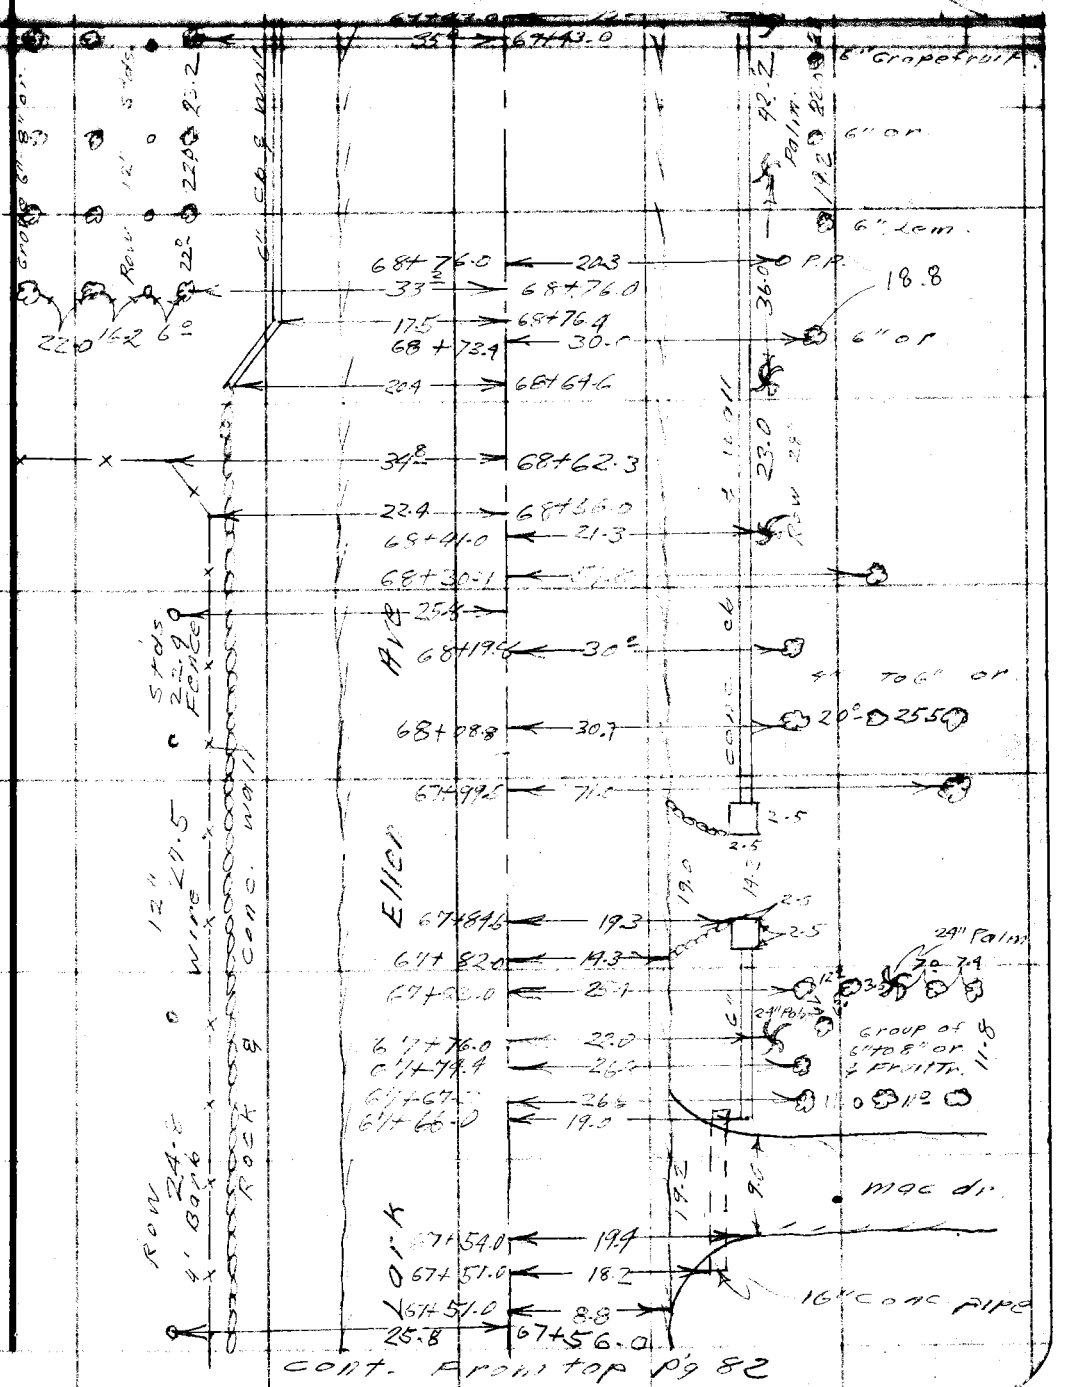

cont. From top pg 82

Note: Any Additions or Changes on This Sheet Must be Made or Circled in Red Ink With Date and Name of Person Making Change.

Do not extend notes this side of this line.

RETURN TO
LOS ANGELES COUNTY SURVEYOR
726 LOS ANGELES COUNTY
ENGINEERING BLDG.

76F309S S&E #247. 8-54

RETURN TO
LOS ANGELES COUNTY SURVEYOR
726 LOS ANGELES COUNTY
ENGINEERING BLDG.

Note: Any Additions or Changes on This Sheet Must be Made or Circled in Red Ink With Date and Name of Person Making Change.

Do not extend notes this side of this line.

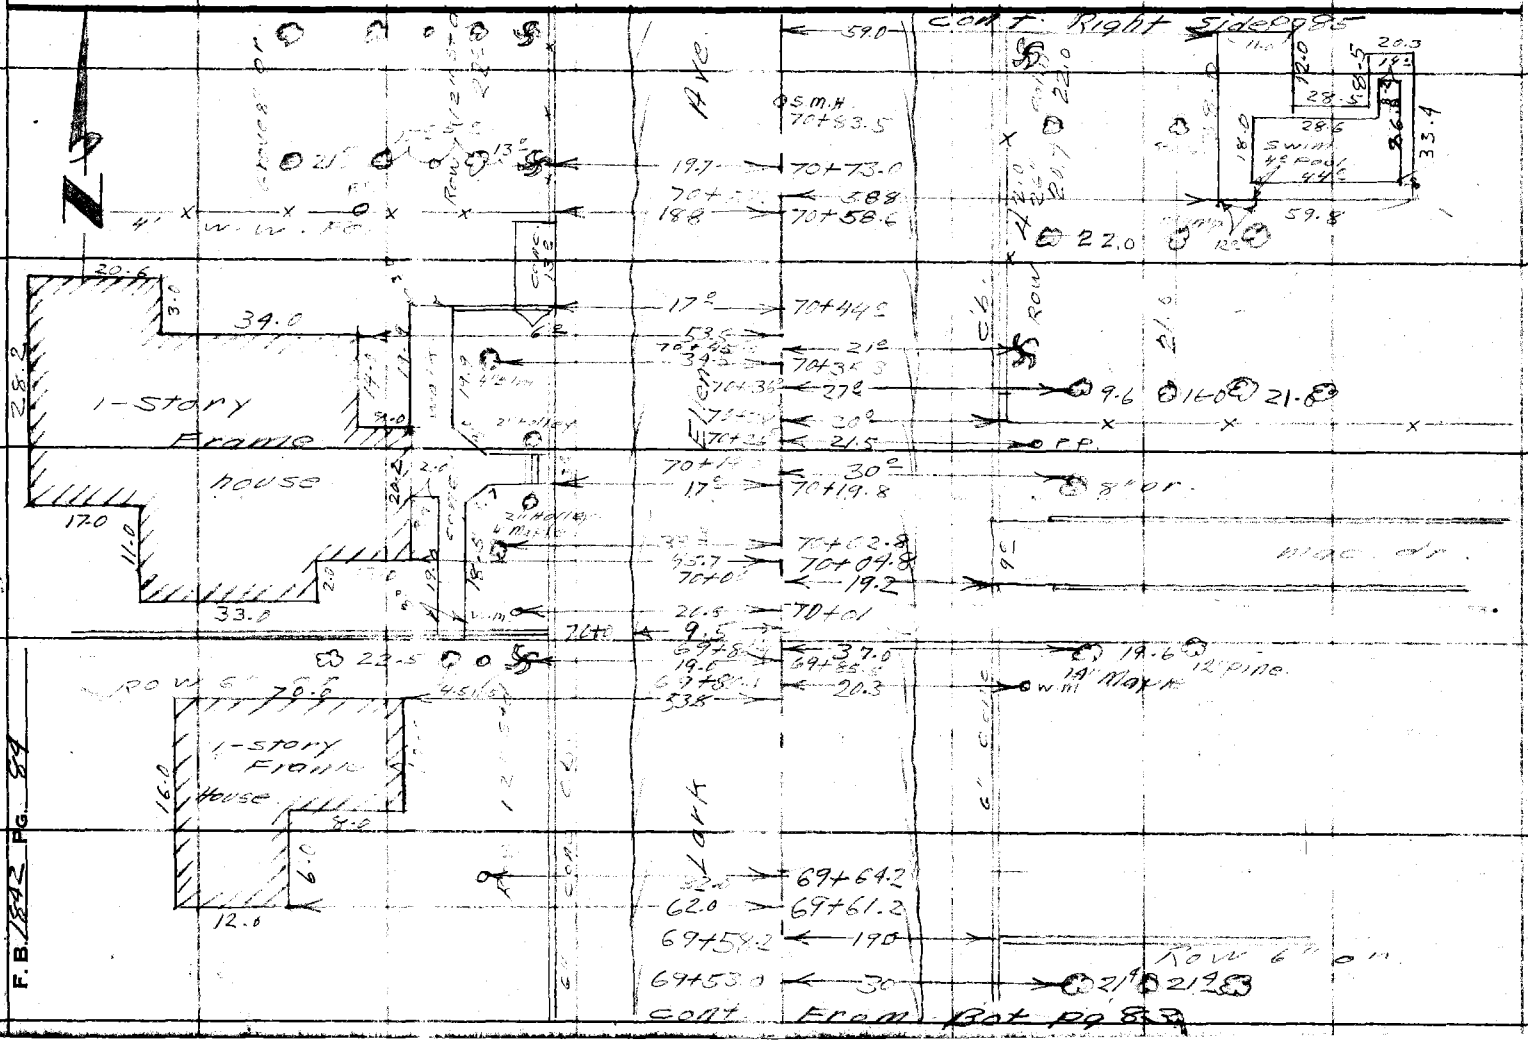

Notes Ck'd by D. M. Finley	Survey of Lark Ellen Ave	F. B. [illegible] Pg. 55
Map No. B-2528-1	W. O. 0074-71 Tape No. ____ St'd. ____ °F	
Office Work BAILEY	Surveyed by [illegible]	
Checked ____	Notes Bailey Date ____	
Date ____	Indexed ____	

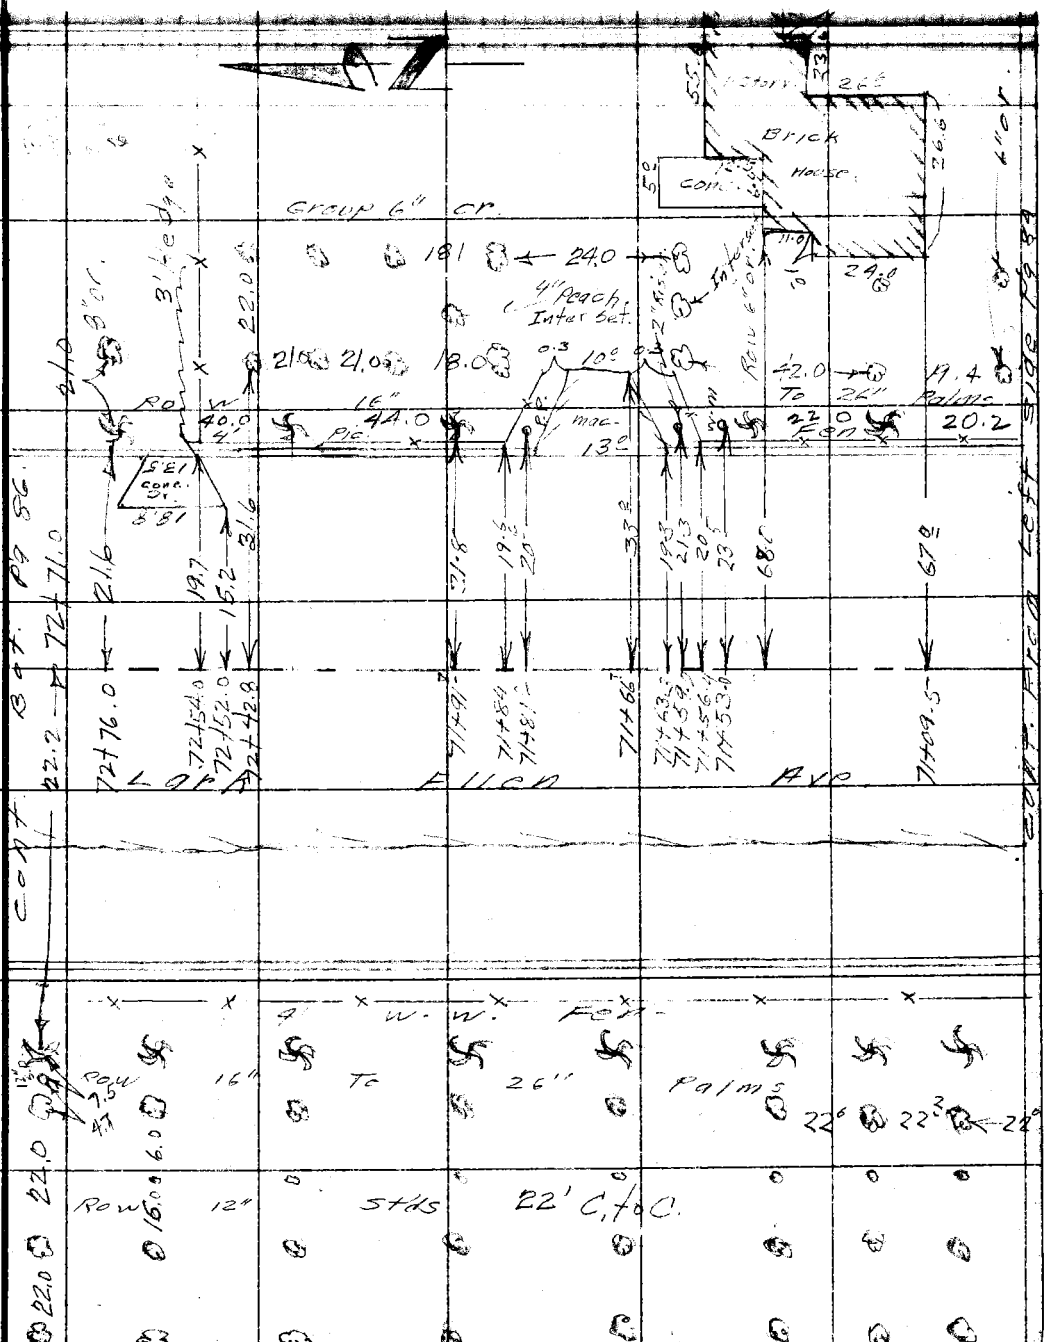

Note: Any Additions or Changes on This Sheet Must be Made or Circled in Red Ink With Date and Name of Person Making Change.

Do not extend notes this side of this line.

RETURN TO
LOS ANGELES COUNTY SURVEYOR
726 LOS ANGELES COUNTY
ENGINEERING BLDG.

76F3098 247 4-53

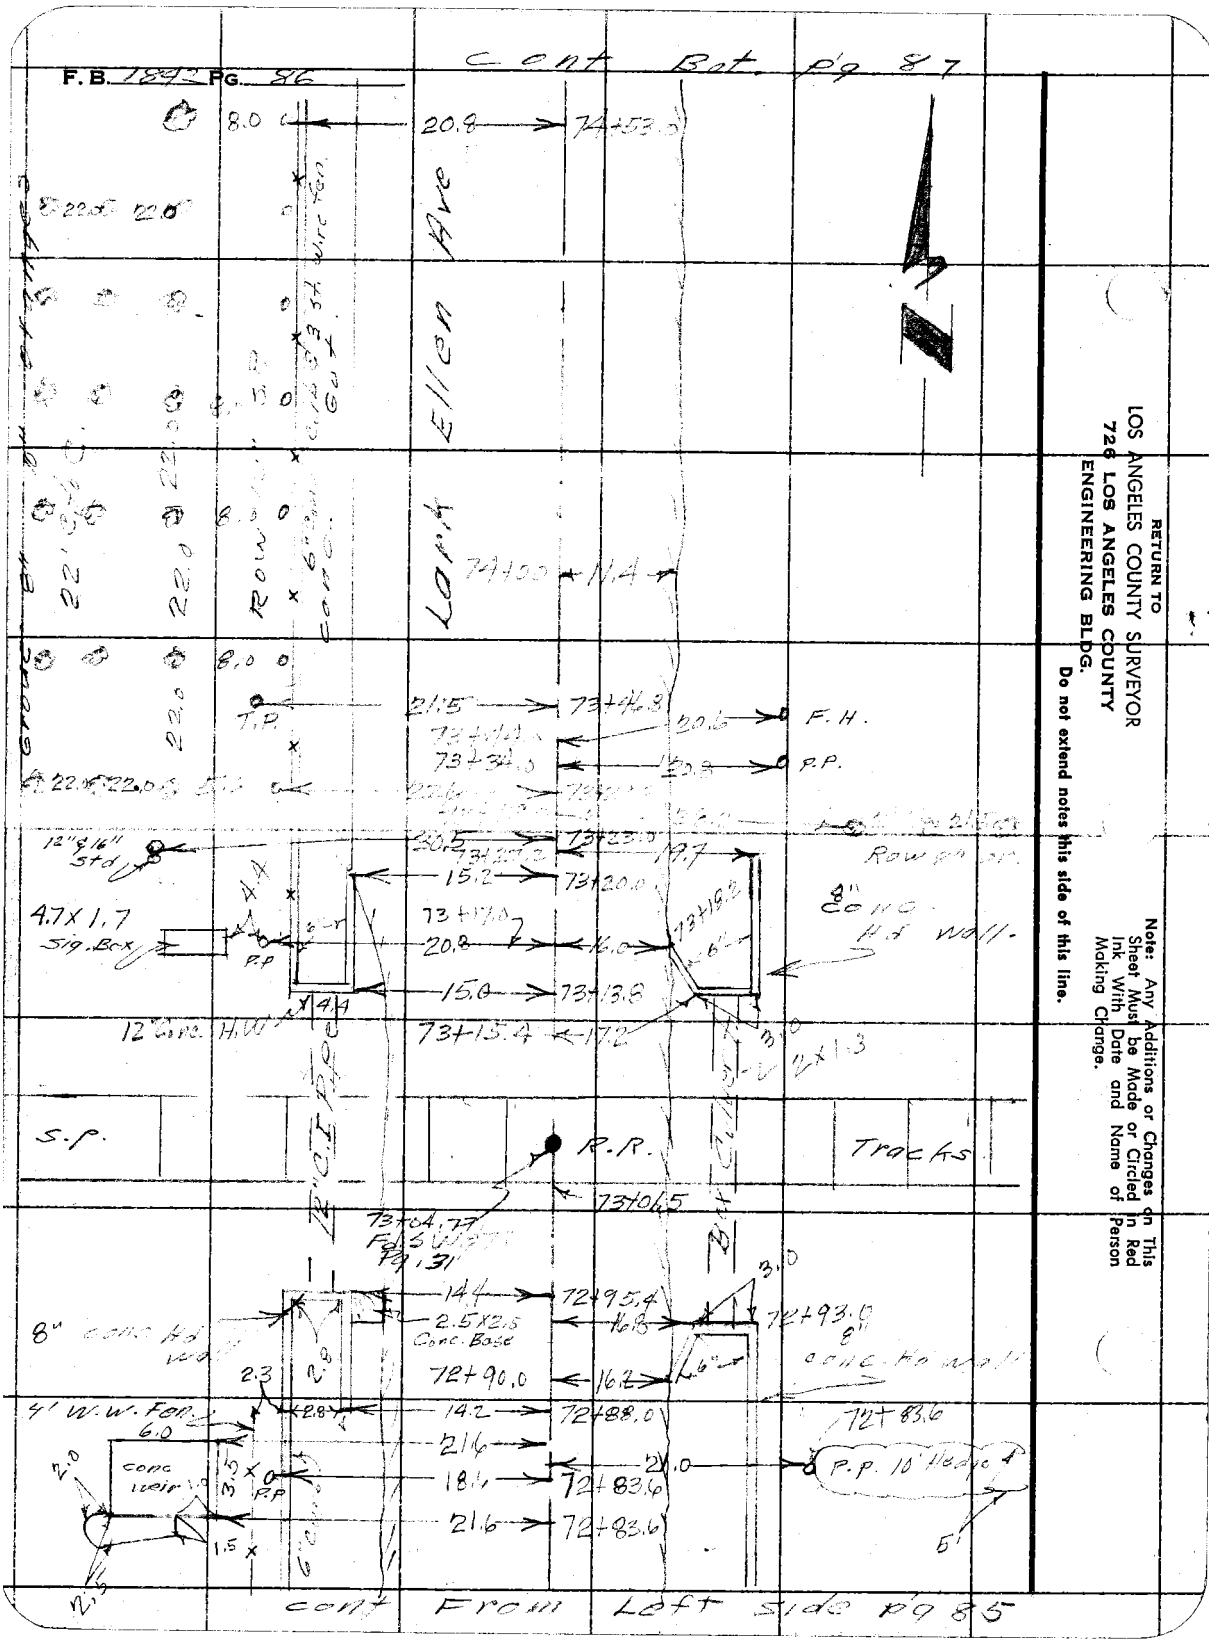

RETURN TO
LOS ANGELES COUNTY SURVEYOR
726 LOS ANGELES COUNTY
ENGINEERING BLDG.

Do not extend notes this side of this line.

Note: Any Additions or Changes on This Sheet Must be Made or Circled in Red Ink With Date and Name of Person Making Change.

Notes Ck'd by D. M. Finley
Map No. B-2528
Office Work G. Bailey
Checked
Date

Survey of Lark Ellen Ave
W. O. 0074.21 Tape No. St'd. °F
Surveyed by Dougherty
Notes Bowles Date
Indexed

F. B. 1543 Pg. 37

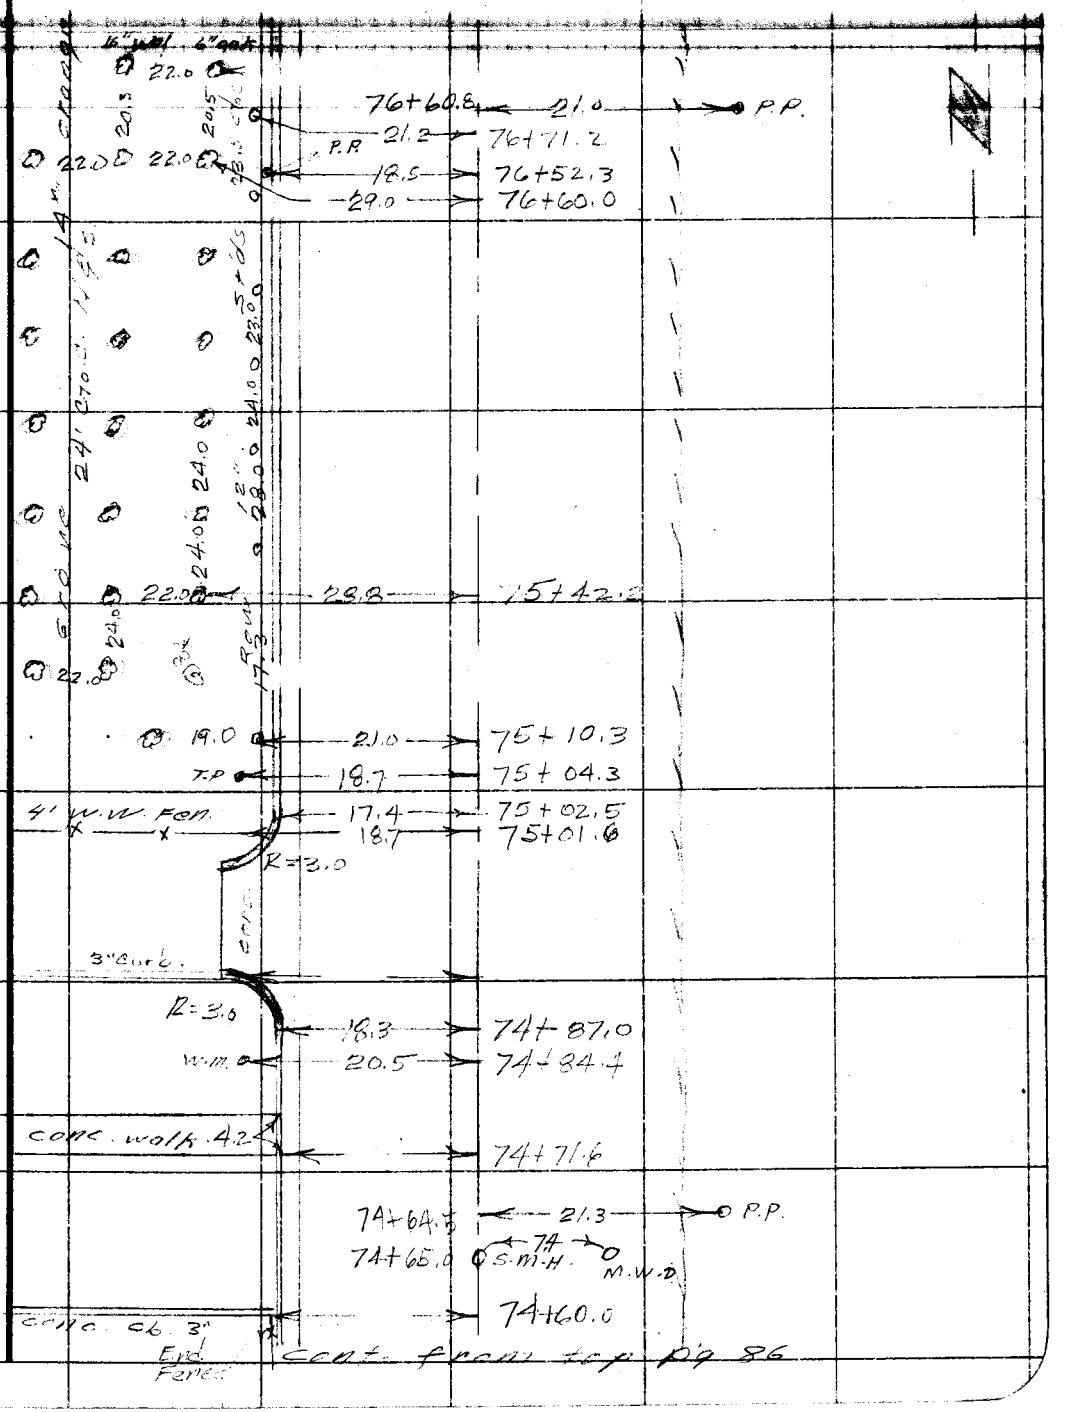

Cont. from top pg 86

Note: Any Additions or Changes on This Sheet Must be Made or Circled in Red Ink With Date and Name of Person Making Change.

Do not extend notes this side of this line.

RETURN TO
LOS ANGELES COUNTY SURVEYOR
726 LOS ANGELES COUNTY
ENGINEERING BLDG.

76F3095 247 4-53

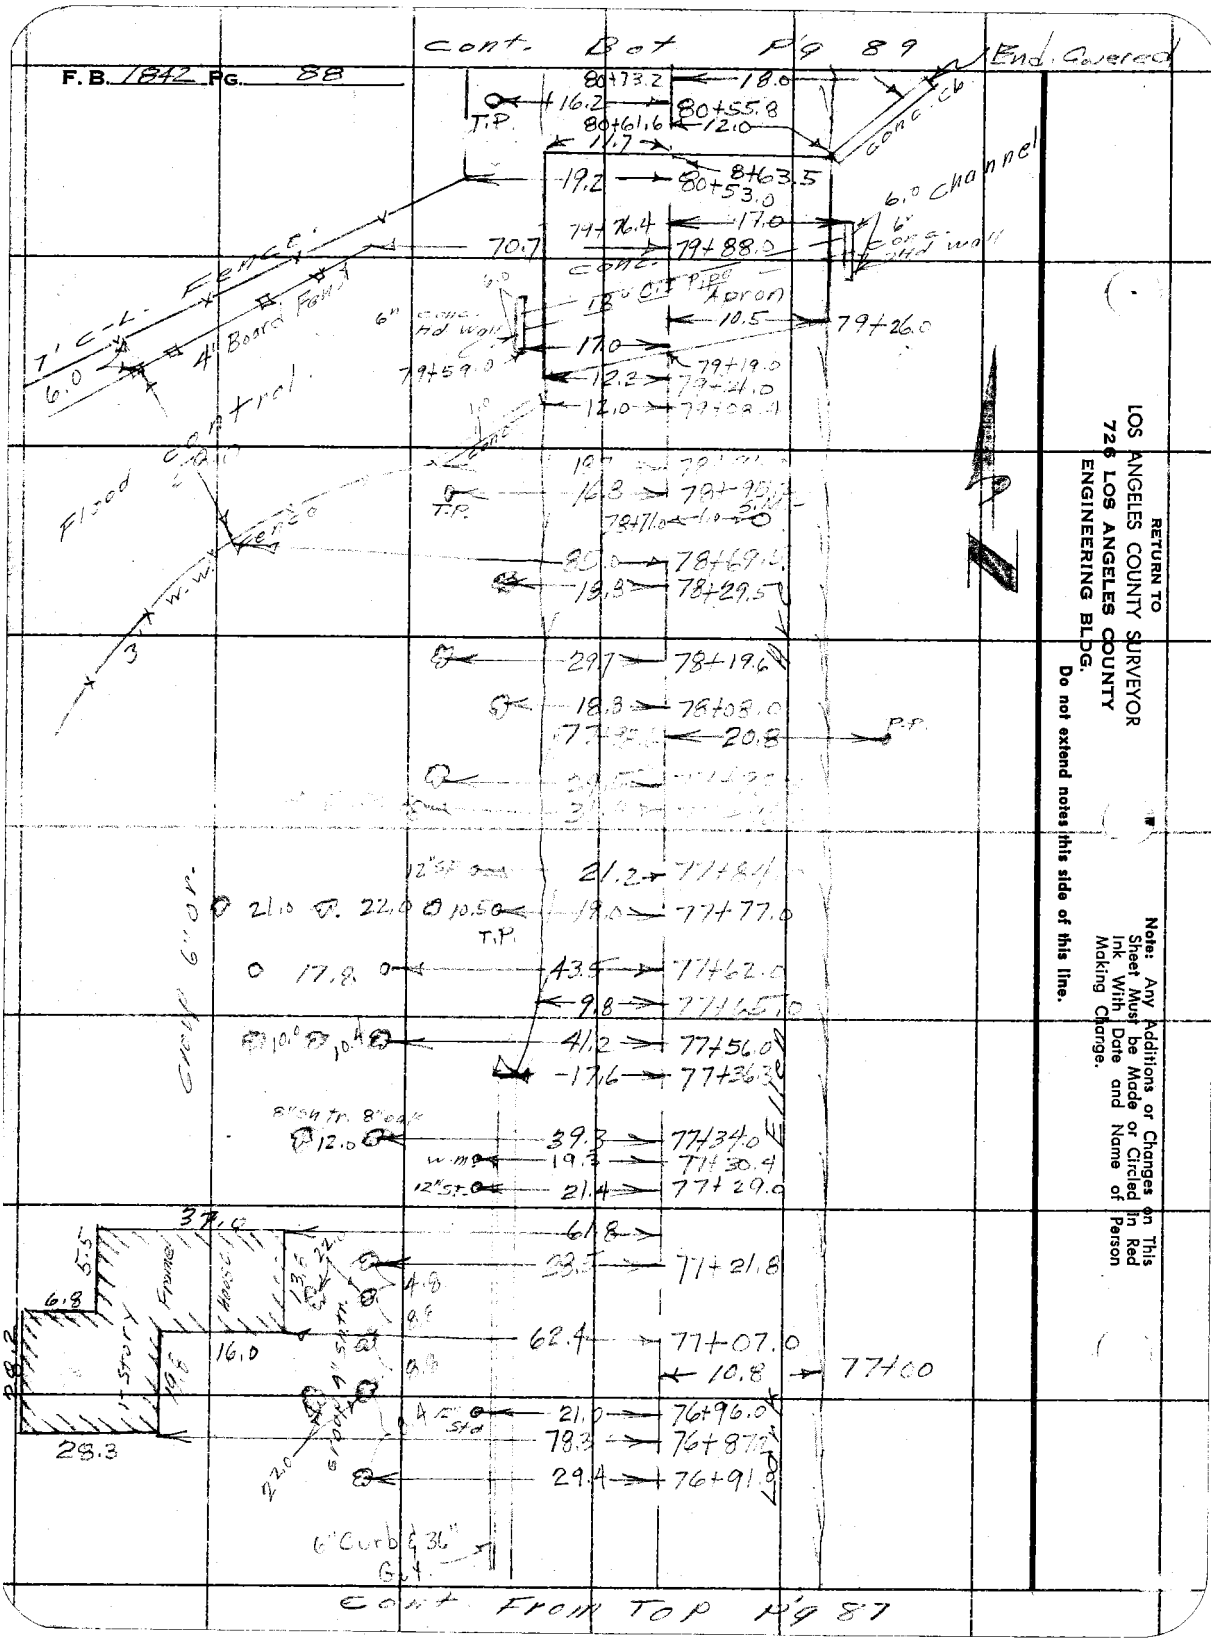

RETURN TO
LOS ANGELES COUNTY SURVEYOR
726 LOS ANGELES COUNTY
ENGINEERING BLDG.

Do not extend notes this side of this line.

Note: Any Additions or Changes on This Sheet Must be Made or Circled in Red Ink With Date and Name of Person Making Change.

Notes Ck'd by D. M. Finley
Map No. B-252E
Office Work G. BAILEY
Checked
Date

Survey of Lark Ellen Ave
W. O. 0074-2 Tape No. St'd. °F
Surveyed by
Notes Date
Indexed

F. B. PG. 39

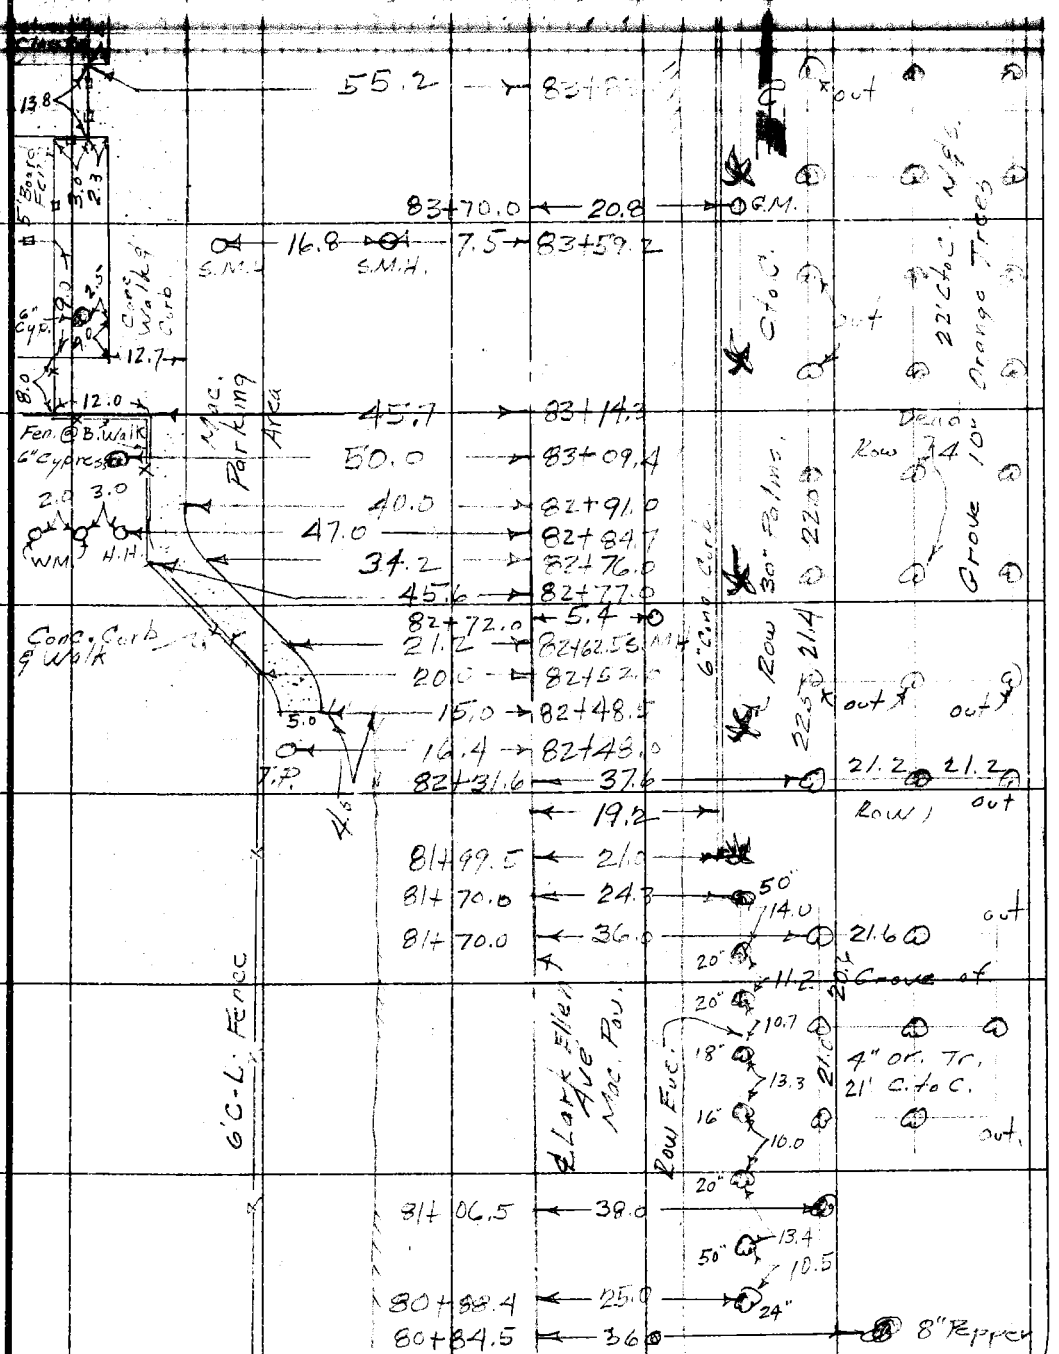

Cont. from Top Pg. 88

Note: Any Additions or Changes on This Sheet Must be Made or Circled in Red Ink With Date and Name of Person Making Change.

Do not extend notes this side of this line.

RETURN TO
LOS ANGELES COUNTY SURVEYOR
726 LOS ANGELES COUNTY
ENGINEERING BLDG.

76F3099 247 4-53

F.B. 1842 PG. 90 Cont. on Bot Pg. 91

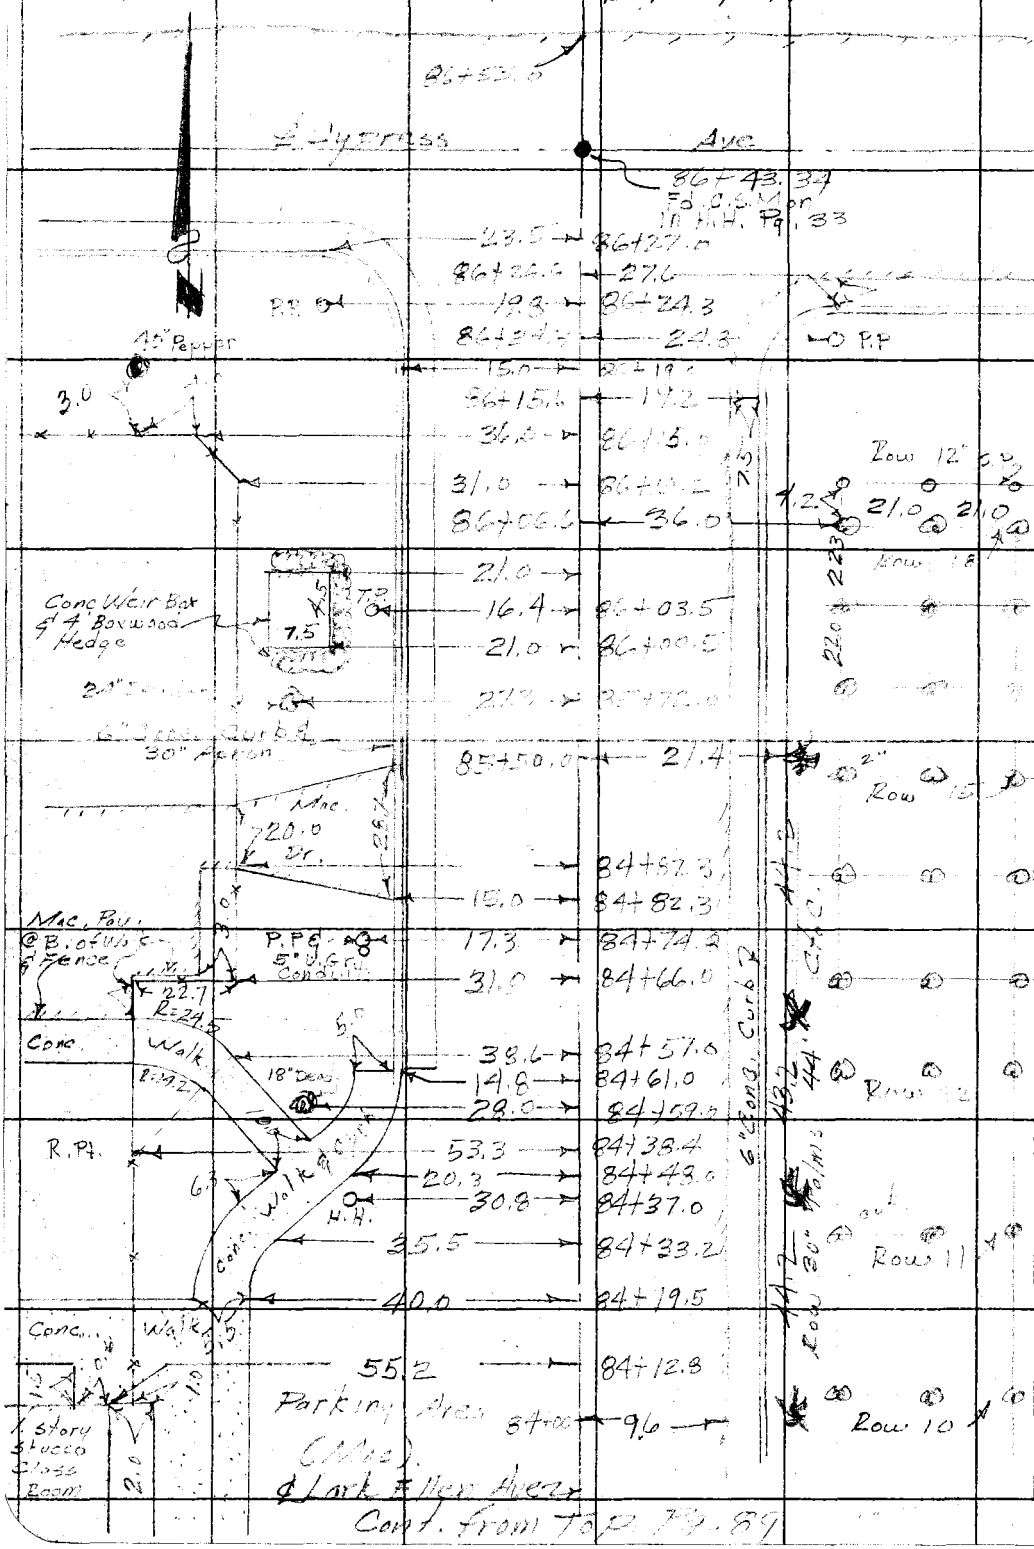

Cont. from Top Pg. 89

RETURN TO
LOS ANGELES COUNTY SURVEYOR
726 LOS ANGELES COUNTY
ENGINEERING BLDG.

Do not extend notes this side of this line.

Note: Any Additions or Changes on This Sheet Must be Made or Circled in Red Ink With Date and Name of Person Making Change.

Notes Ck'd by D. M. Finley
Map No. B-2528
Office Work G. BAILEY
Checked

Survey of Lark Ellen Ave
W. O. 0474 Tape No. St'd. °F
Surveyed by Dougherty
Notes Date

F. B. PG.

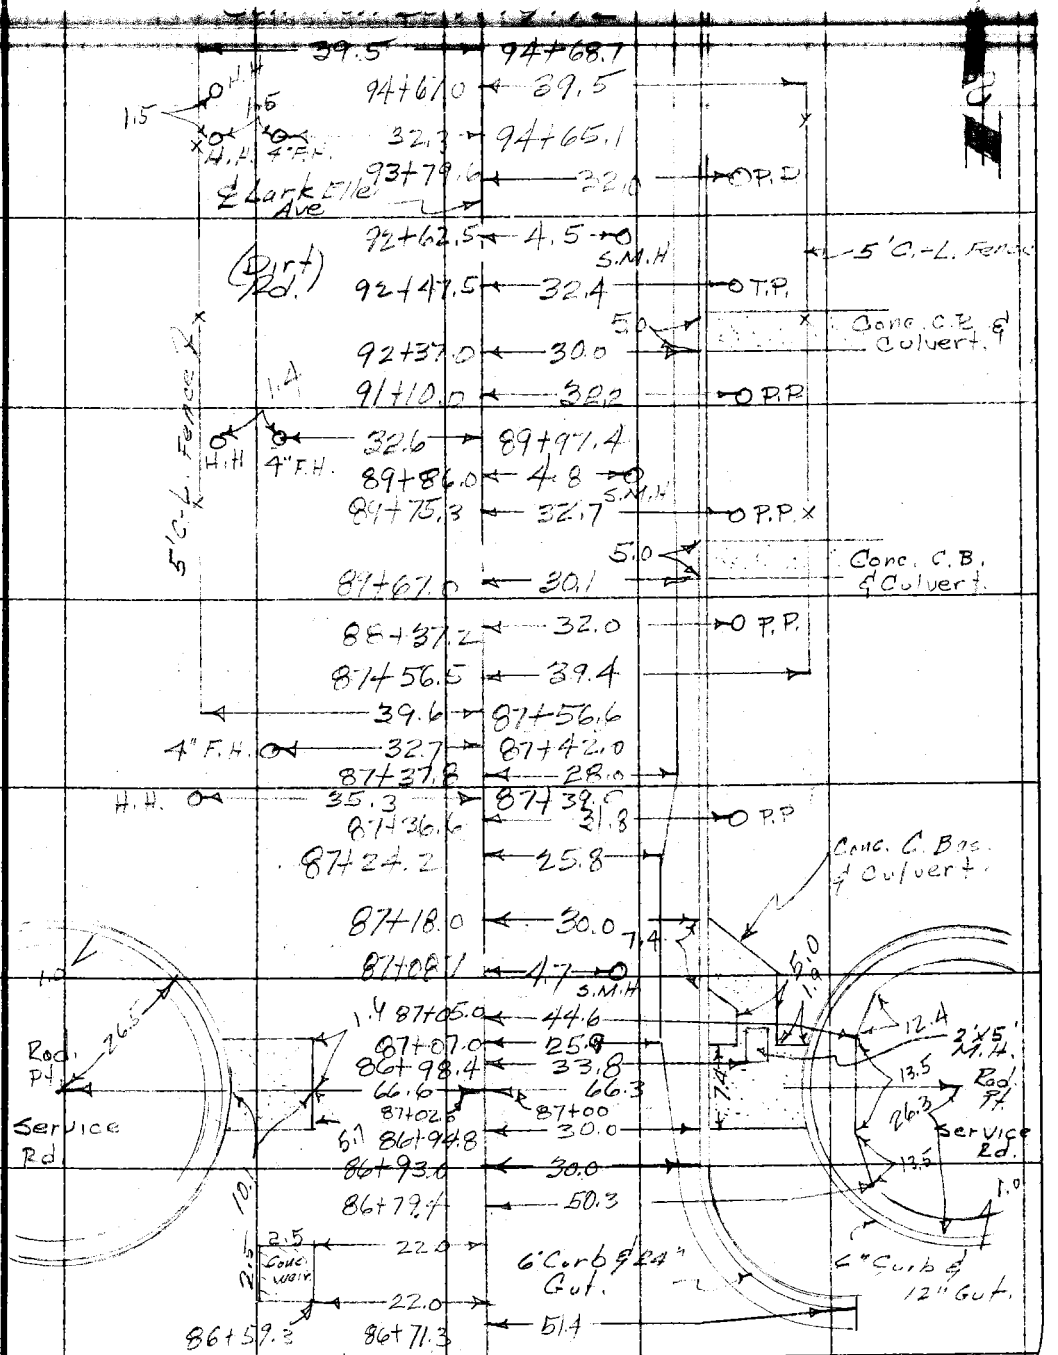

Cont. from Top Pt. 2

Note: Any Additions or Changes on This Sheet Must be Made or Circled in Red Ink With Date and Name of Person Making Change.

Do not extend notes this side of this line.

RETURN TO
LOS ANGELES COUNTY SURVEYOR
726 LOS ANGELES COUNTY
ENGINEERING BLDG.

76F309S 247 4-53

F.B. 1842 PG. 92 Cont. on Bot. Pg. 93

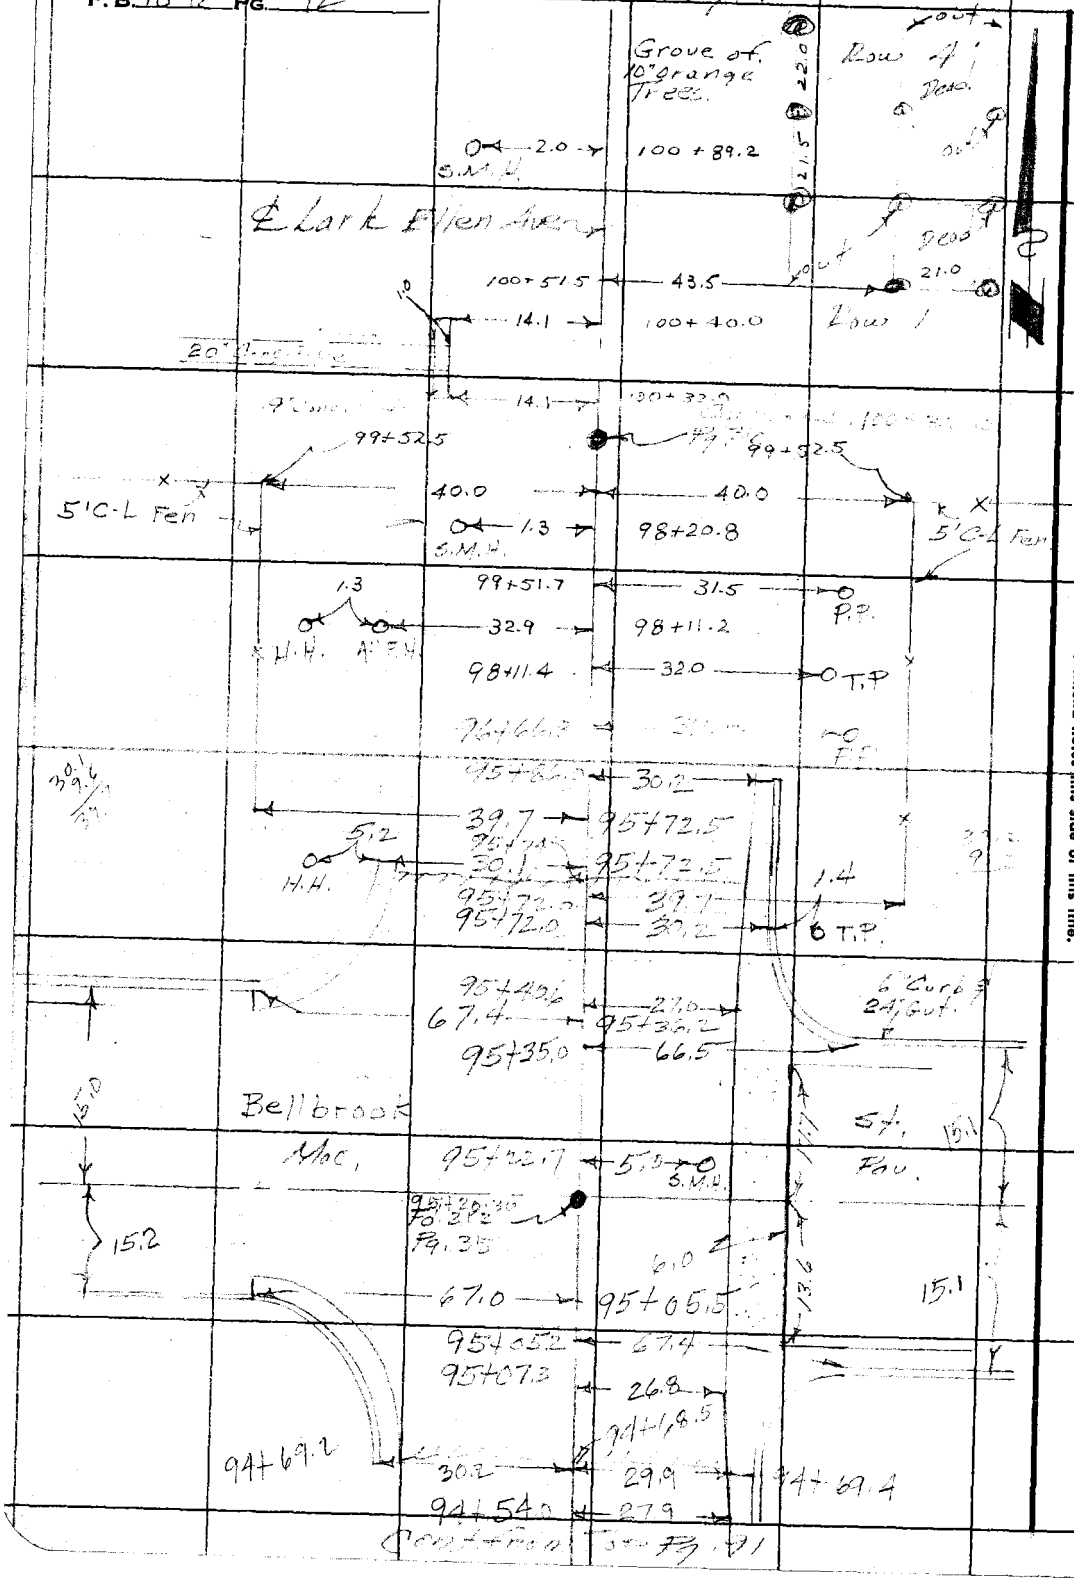

RETURN TO
LOS ANGELES COUNTY SURVEYOR
726 LOS ANGELES COUNTY
ENGINEERING BLDG.

Do not extend notes this side of this line.

Note: Any Additions or Changes on This Sheet Must be Made or Circled in Red Ink With Date and Name of Person Making Change.

Notes Ck'd by D. M. Finley	Survey of Lark Ellen Ave	F. B. [illegible] Pg. [illegible]
Map No. B-2528	W. O. [illegible] Tape No. ____ St'd. ____ °F	
Office Work G. BAILEY	Surveyed by [illegible]	
Checked ____	Notes [illegible] Date [illegible]	
Date ____	Indexed ____	

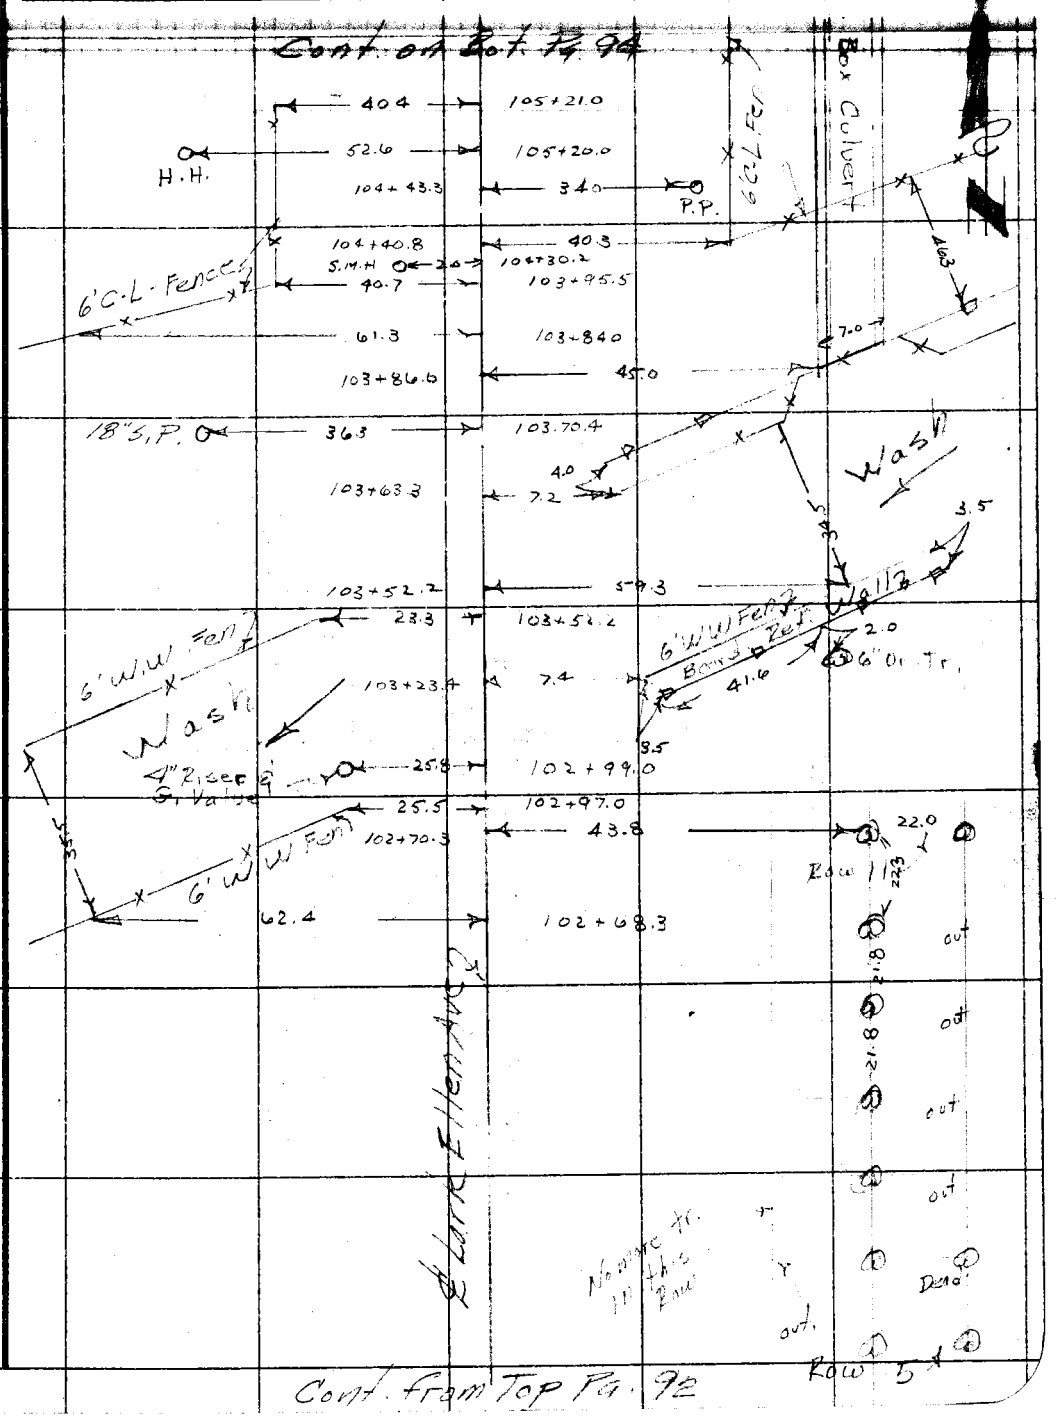

Note: Any Additions or Changes on This Sheet Must be Made or Circled in Red Ink With Date and Name of Person Making Change.

Do not extend notes this side of this line.

RETURN TO
LOS ANGELES COUNTY SURVEYOR
726 LOS ANGELES COUNTY
ENGINEERING BLDG.

76F3098 247 4-53

F. B. 1842 Pg. 94

Cont. on Bot Pg. 95

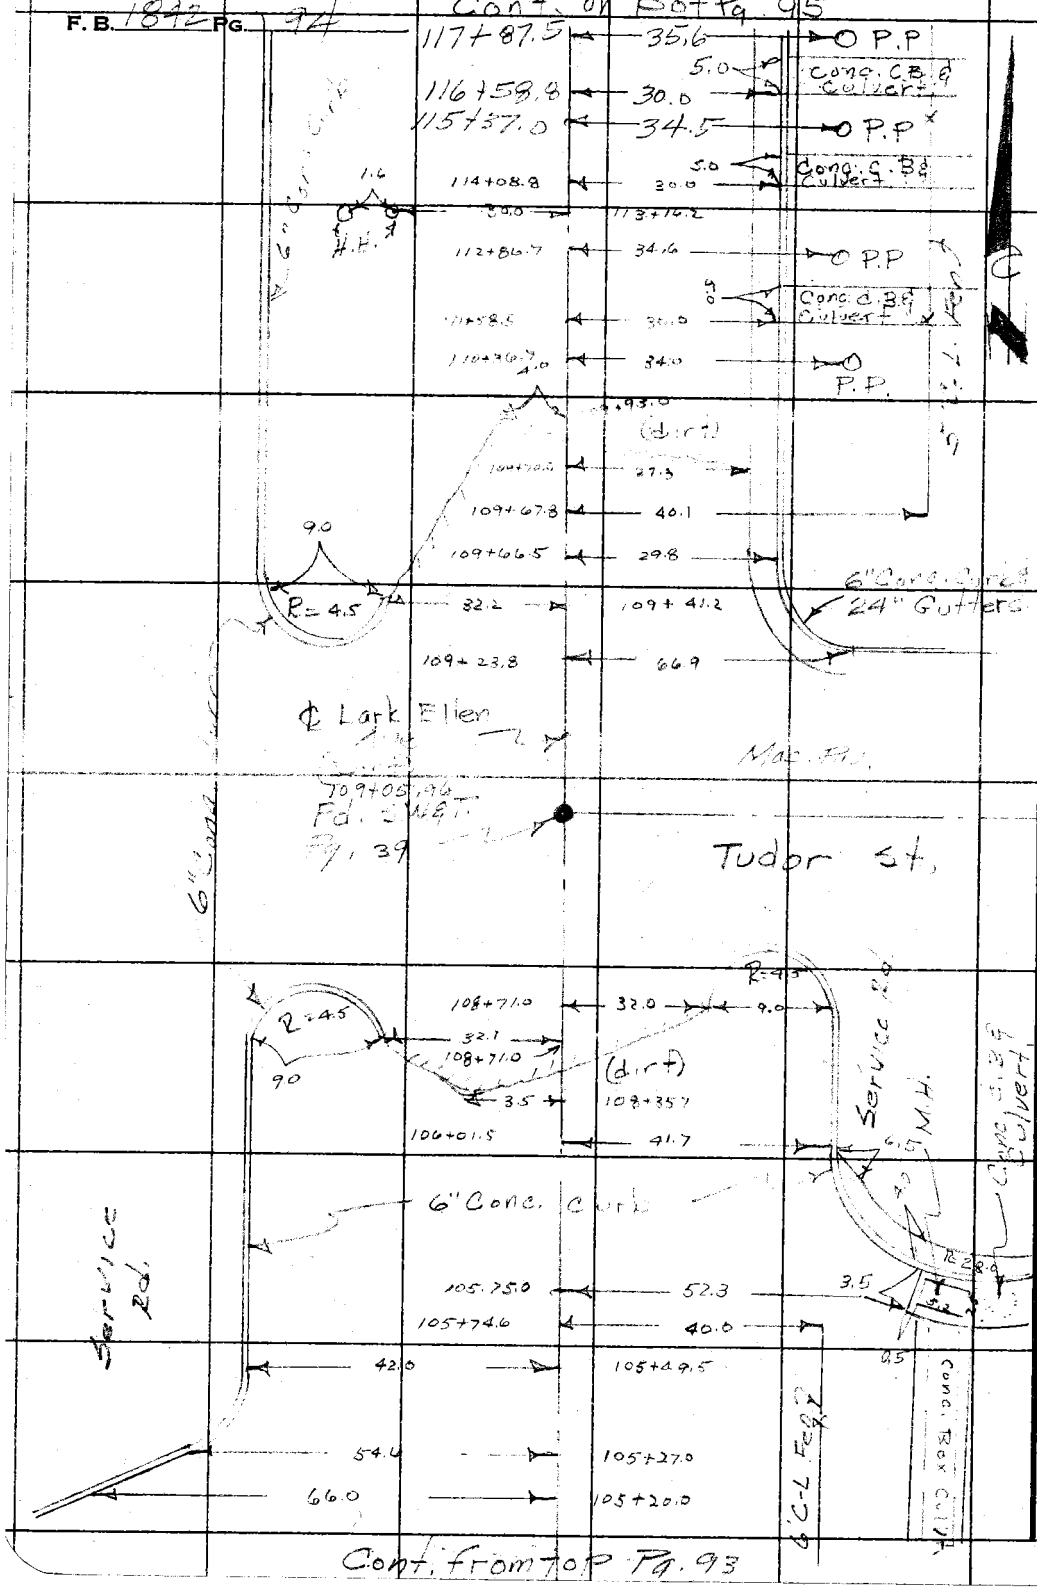

Cont. from top Pg. 93

RETURN TO
LOS ANGELES COUNTY SURVEYOR
726 LOS ANGELES COUNTY
ENGINEERING BLDG.
Do not extend notes this side of this line.

Note: Any Additions or Changes on This Sheet Must be Made or Circled in Red Ink With Date and Name of Person Making Change.

Notes Ck'd by D. M. Finley	Survey of Lark Ellen Ave	F. B. [illegible] Pg. [illegible]
Map No. B-2528	W. O. 00742 Tape No. ____ St'd. ____ °F	
Office Work G. BAILEY	Surveyed by [illegible]	
Checked	Notes [illegible] Date [illegible]	
Date	Indexed	

Cont. on Not. Pg. 79

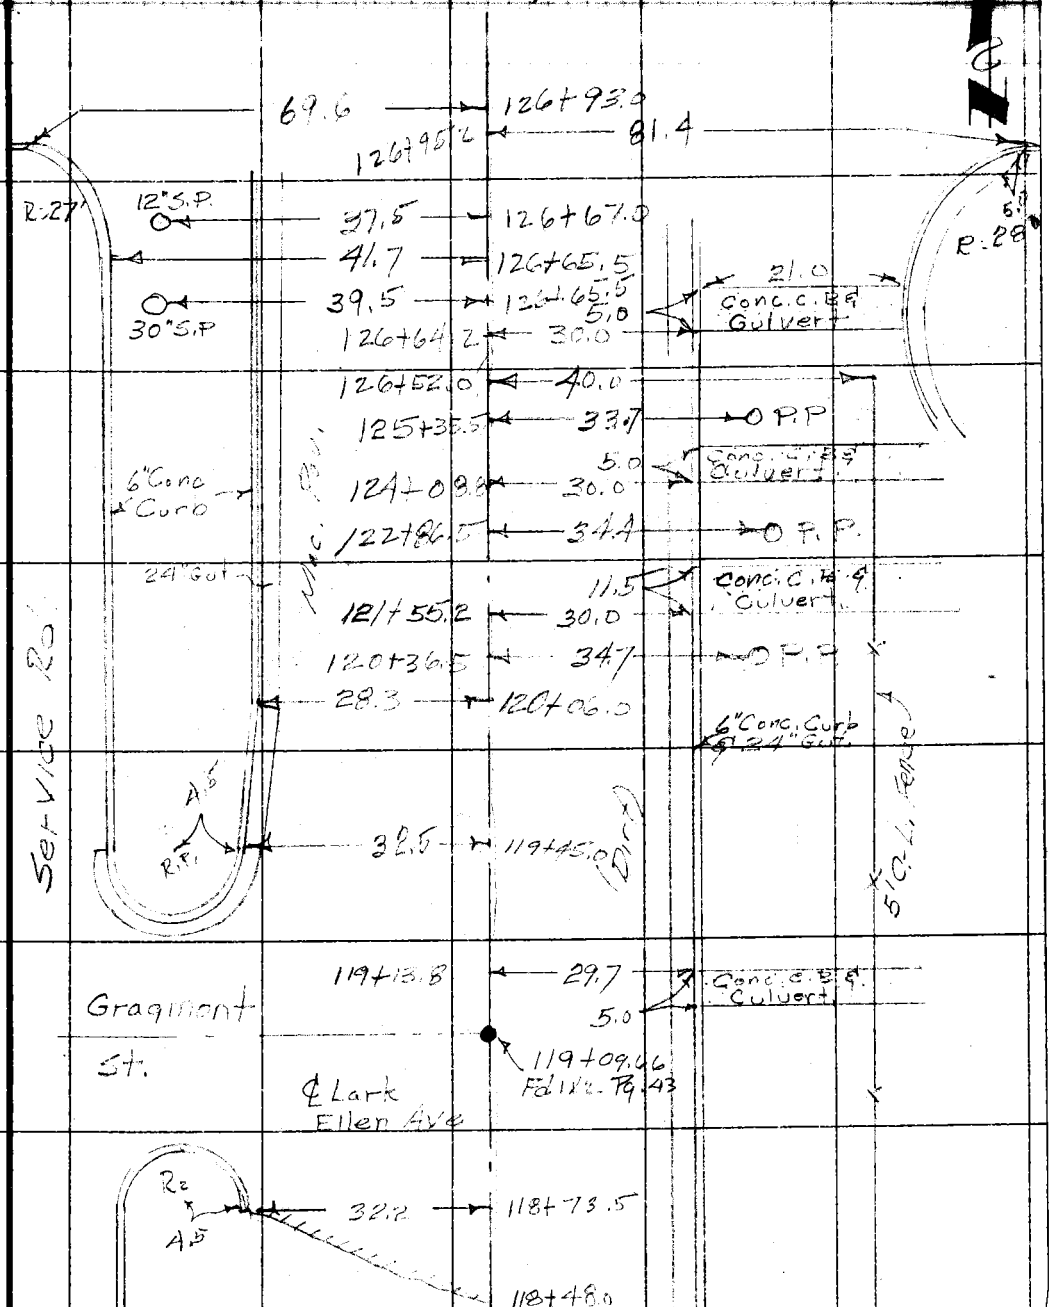

Cont. from Top Pg. 94

Note: Any Additions or Changes on This Sheet Must be Made or Circled in Red Ink With Date and Name of Person Making Change.

Do not extend notes this side of this line.

RETURN TO
LOS ANGELES COUNTY SURVEYOR
726 LOS ANGELES COUNTY
ENGINEERING BLDG.

76F3095 247 4-53

Cont. on Bot. Pg 97

F.B. 1842 PG. 96

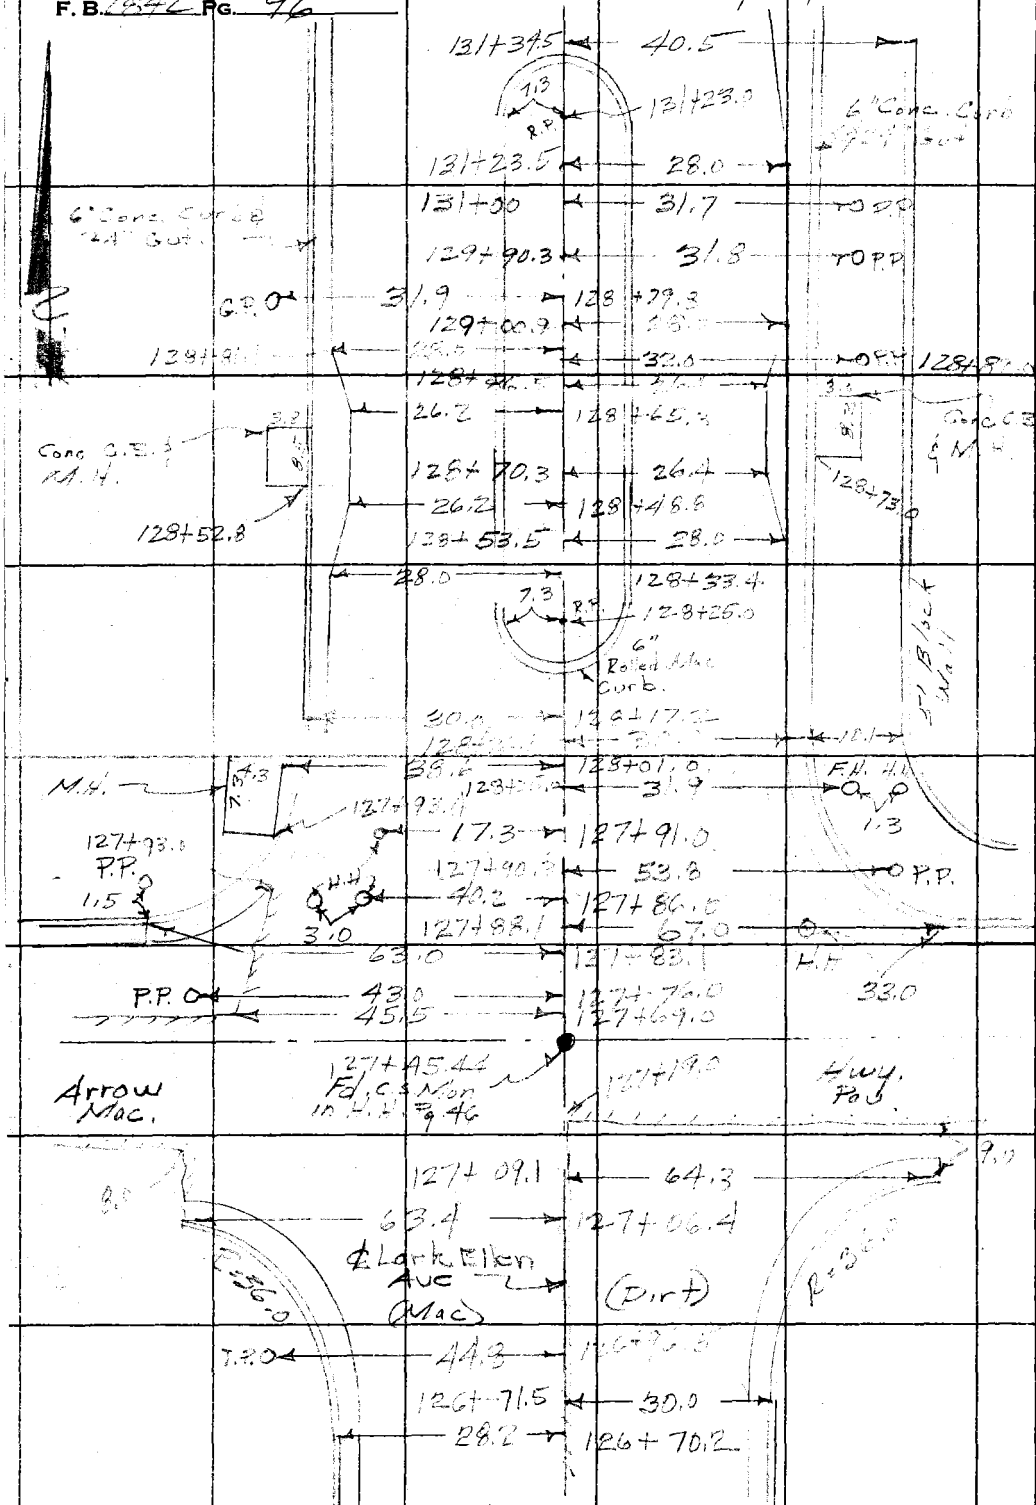

Cont. from Top Pg. 95

RETURN TO
LOS ANGELES COUNTY SURVEYOR
726 LOS ANGELES COUNTY
ENGINEERING BLDG.
Do not extend notes this side of this line.

Note: Any Additions or Changes on This Sheet Must be Made or Circled in Red Ink With Date and Name of Person Making Change.

Notes Ck'd by D. M. Finley	Survey of Lark Ellen Ave
Map No. B-2528	W. O. Tape No. St'd. °F
Office Work G. BAILEY	Surveyed by Dougherty
Checked	Notes Date
	Indexed

F. B. PG.

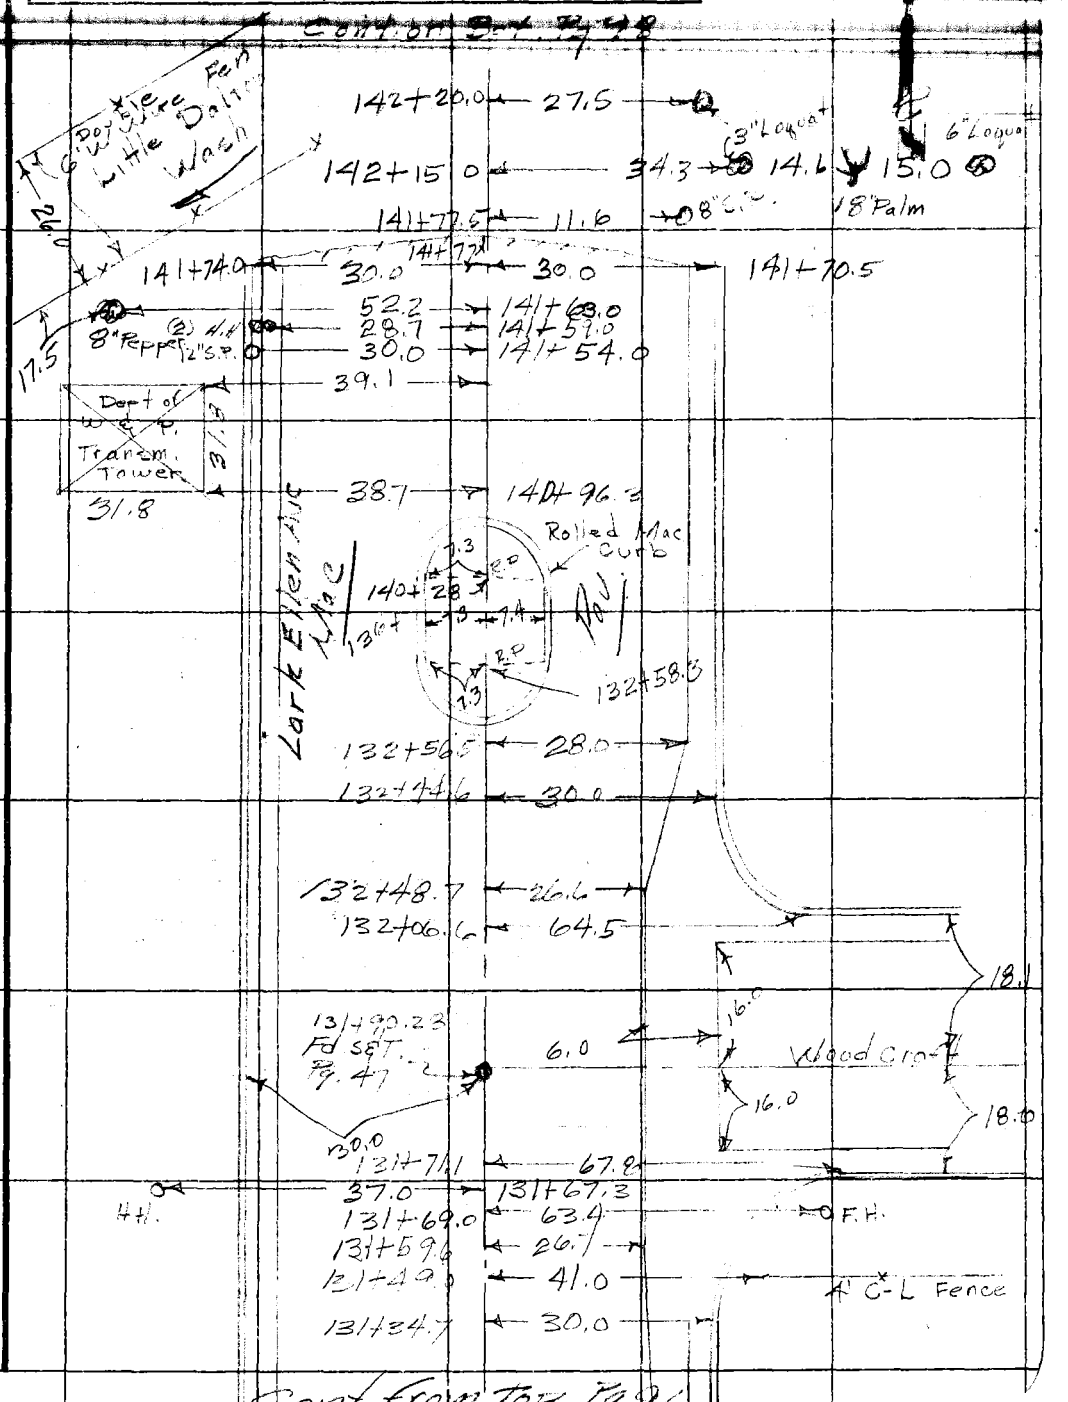

Note: Any Additions or Changes on This Sheet Must be Made or Circled in Red Ink With Date and Name of Person Making Change.

Do not extend notes this side of this line.

RETURN TO
LOS ANGELES COUNTY SURVEYOR
726 LOS ANGELES COUNTY
ENGINEERING BLDG.

76F3095 247 4-53

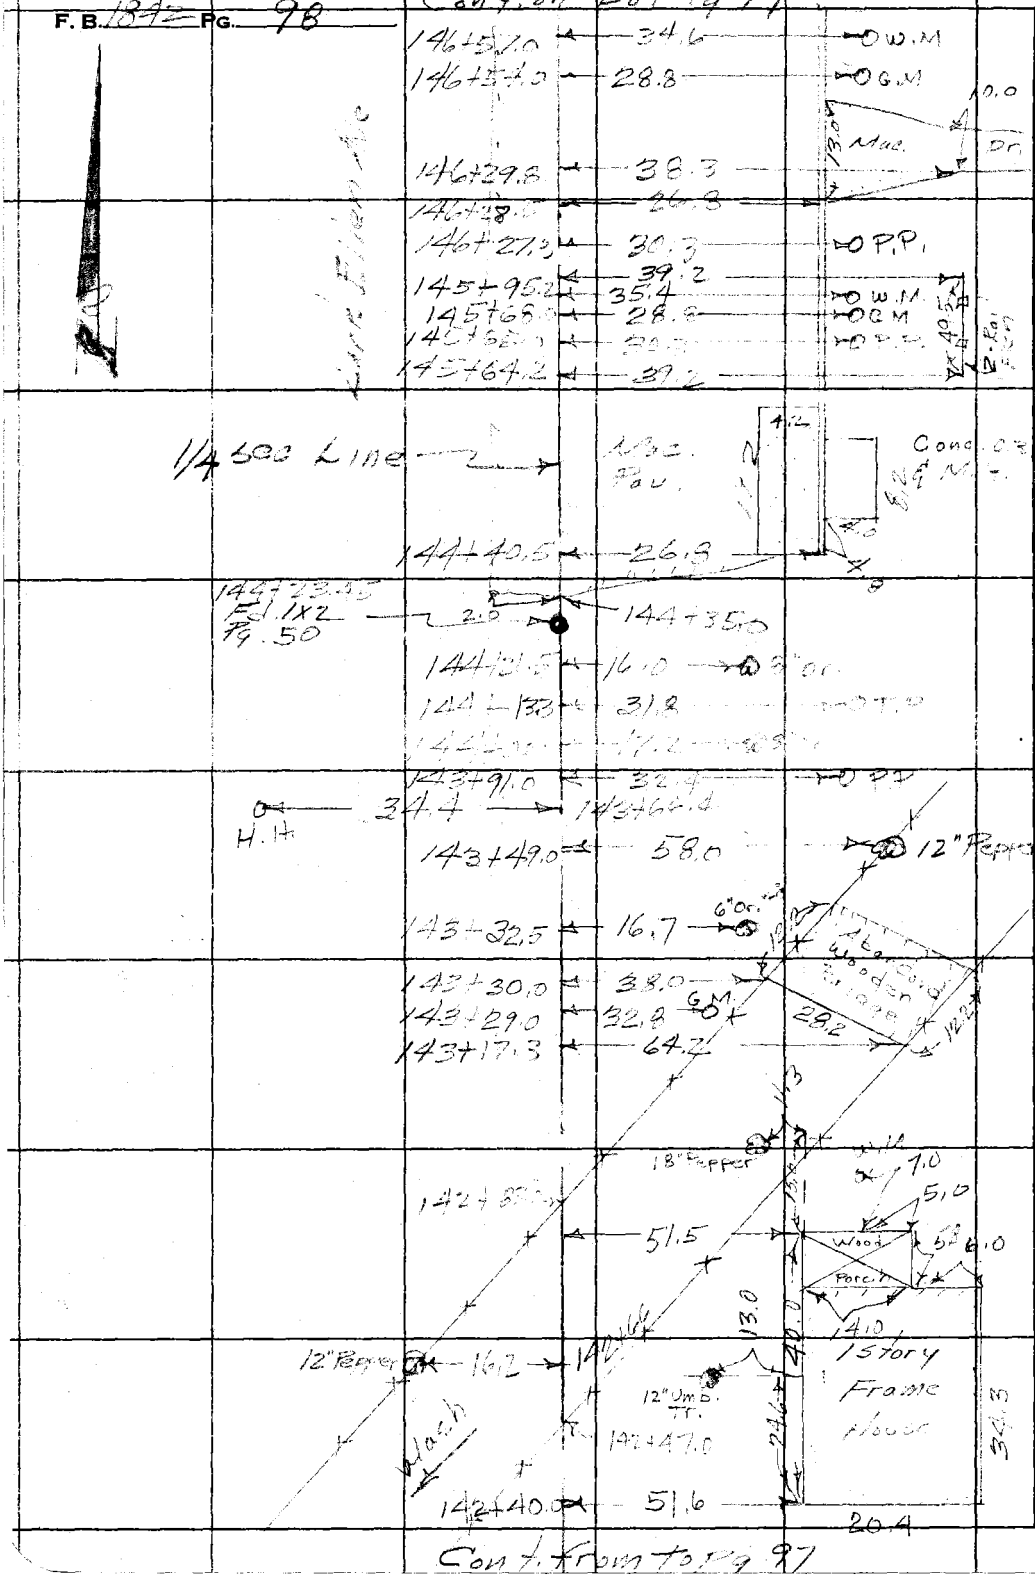

RETURN TO
LOS ANGELES COUNTY SURVEYOR
726 LOS ANGELES COUNTY
ENGINEERING BLDG.

Do not extend notes this side of this line.

Note: Any Additions or Changes on This Sheet Must be Made or Circled in Red Ink With Date and Name of Person Making Change.

Notes Ck'd by D. M. Finler	Survey of [illegible]	F. B. [illegible] PG. [illegible]
Map No. B-2528	W. O. [illegible] Tape No. ____ St'd. ____ °F	
Office Work G. BAILEY	Surveyed by [illegible]	
Checked ____	Notes ____ Date ____	
Date ____	Indexed ____	

Cont. on [illegible] Fd. [illegible] Conc. Apron Mac. Dr.

20.6 23.8 152+00 151+85.8
151+84.0 39.6
20.4 3.0 20.3 151+65.7
151+71.5 27.5
35.0 1-Story Wooden Shed 28.6 Ed. Pav. Mac Pav. Lark Ellen Ave. R=13.0 2.5 1/4 Sec. Line
8.7 22.4 2.6 8.4 151+58.0 29.4 6" Conc. Curb. G.M.
151+55.0 33.6 W.M.
17.5 151+28.5
17.2 151+22.5 29.2 P.P.
150+31.5 33.6 W.M.
150+21.2 29.0 G.M.
P.P. 31.3 149+78.0
149+59.5 33.8 W.M.
149+35.5 29.8 P.P. 1.4
148+73.2 31.3 F.H. H.H.
148+46.52 Fd. N2 Pg. 50 148+72.0 40.0 19.8
148+45.5 34.2 W.M. 5.0
148+38.1 29.8 G.M. 16.0
71.8 148+27.7 12.0 6.3
Row of 1.5 x 1.5 Rock & Conc. Pillars 4' high. dist. Bet. c to c. + on Extreme ends
6" Conc. Curb 148+12.5 39.8
147+92.0 29.0 G.M.
31.0 147+90.2
147+81.2 34.0 W.M.
147+51.0 29.6 P.P.
147+19.2 34.3 W.M. 10.0
1.5 147+00 13.6 Mac. Dr.
146+74.1 37.4
146+72.5 27.0

Cont. from Top of 98

Note: Any Additions or Changes on This Sheet Must be Made or Circled in Red Ink With Date and Name of Person Making Change.

Do not extend notes this side of this line.

RETURN TO
LOS ANGELES COUNTY SURVEYOR
726 LOS ANGELES COUNTY
ENGINEERING BLDG.

76F3095 247 4-53

RETURN TO
LOS ANGELES COUNTY SURVEYOR
726 LOS ANGELES COUNTY
ENGINEERING BLDG.

Note: Any Additions or Changes on This Sheet Must be Made or Circled in Red Ink With Date and Name of Person Making Change.

Do not extend notes this side of this line.

F. B. 1842 Pg. 100

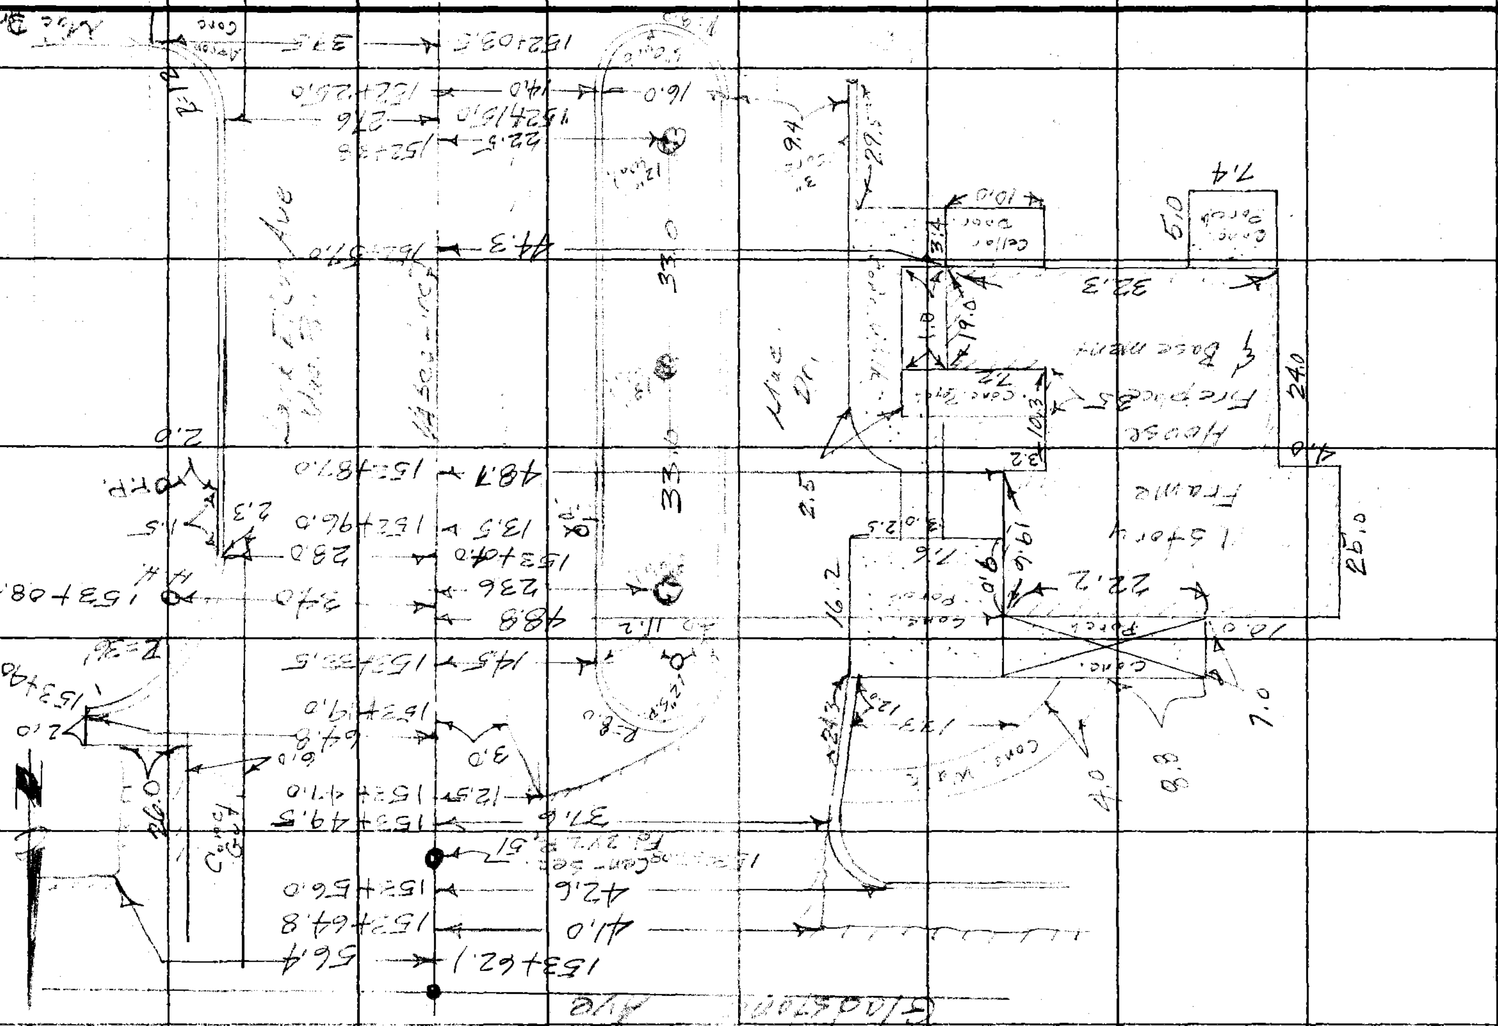

Notes Ck'd by	Survey of Merced Ave
Map No. B-12066-1	W. O. ____ Tape No. 0149 St'd. 68 °F
Office Work Rubenacker	Surveyed by D.E. Holmes
Checked Grelli	Notes D.E.H. Date 2-9-51
Date	Indexed

F. B. 1812 PG. 101

J.N. 0074.24
MERCED AVE
"P" LINES FOR LOCATION of
IMPROVEMENTS @ GLENDORA AVE.
and MERCED AVE PROD. from N.W.

Holmes
Bagilotti
Hand
West.

Note: Any Additions or Changes on This Sheet Must be Made or Circled in Red Ink With Date and Name of Person Making Change.

Do not extend notes this side of this line.

RETURN TO
LOS ANGELES COUNTY SURVEYOR
726 LOS ANGELES COUNTY
ENGINEERING BLDG.

76F309S 247 2-51

F.B. 1842 PG. 102

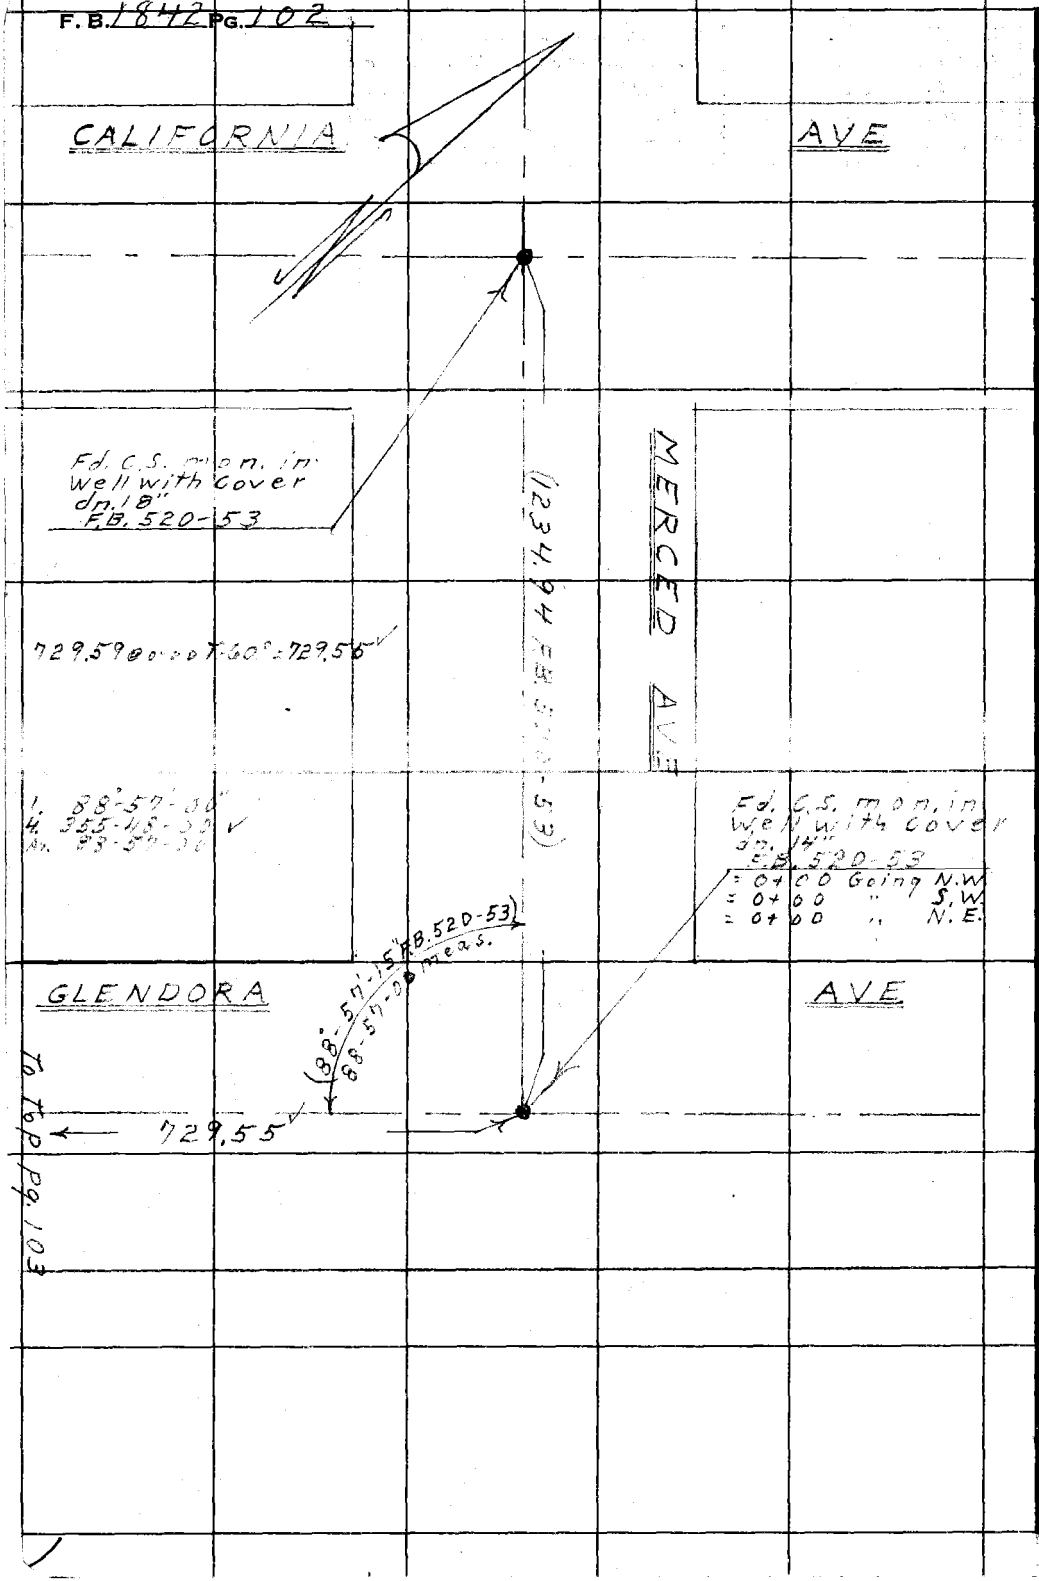

W.S. 47-A-6, B-6

RETURN TO
LOS ANGELES COUNTY SURVEYOR
726 LOS ANGELES COUNTY
ENGINEERING BLDG.

Do not extend notes this side of this line.

Note: Any Additions or Changes on This Sheet Must be Made or Circled in Red Ink With Date and Name of Person Making Change.

Notes Ck'd by
Map No. B-1206-1
Office Work Rubenacker
Checked Galli
Date Feb. '55

Survey of Merced Ave
W. O. Tape No. 0149 St'd. 68 °F
Surveyed by D. E. Holmes
Notes D.E.H. Date 12-9-54
Indexed R. C. Johnson

F. B. 1942 Pg. 103

W. S. 47-6

Note: Any Additions or Changes on This Sheet Must be Made or Circled in Red Ink With Date and Name of Person Making Change.

Do not extend notes this side of this line.

RETURN TO
LOS ANGELES COUNTY SURVEYOR
726 LOS ANGELES COUNTY
ENGINEERING BLDG.

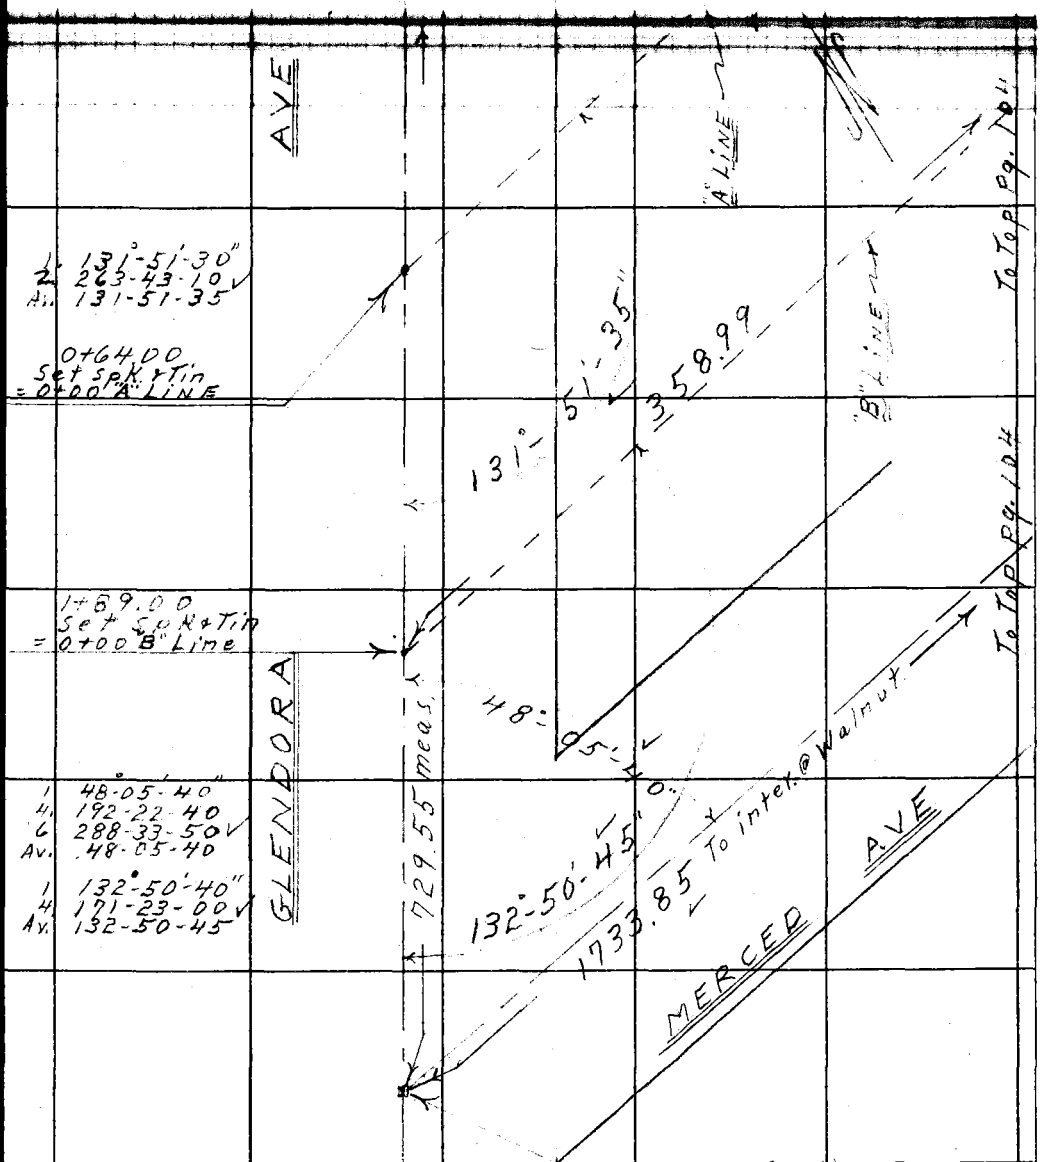

1 131°-51'-30"
2 263-43-10
Av. 131-51-35

0+64.00
Set Sp.K.+Tin
= 0+00 "A" LINE

1+69.00
Set Sp.K.+Tin
= 0+00 "B" Line

1 48°-05'-40"
4 192-22-40
6 288-33-50
Av. 48-05-40

1 132°-50'-40"
4 171-23-00
Av. 132-50-45

Fd. 2"x2" (Flush) Set over
C.S. mon. Per EB. 520-54
= 7+29.55 From N.E.
= 0+00 going E.

1733.94 @ 0-00 T-60° = 1733.85
359.03 @ 0-00 T-52° = 358.99

76F3095 247 2-51

F.B. 1842 PG. 104

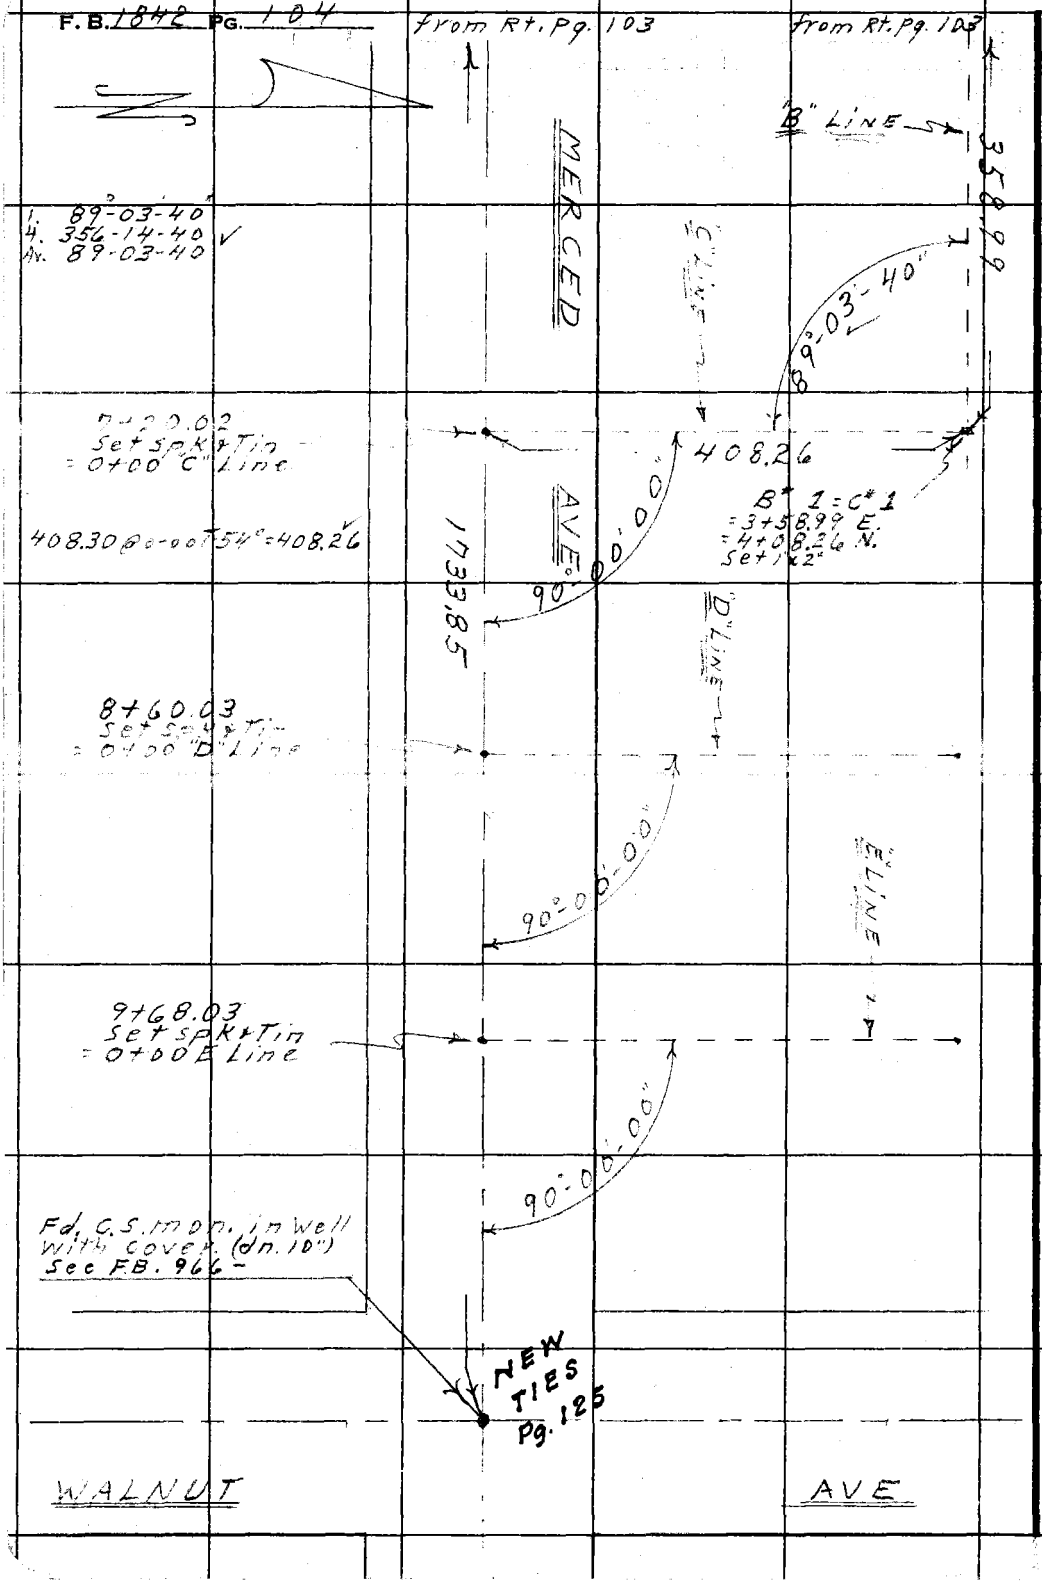

RETURN TO
LOS ANGELES COUNTY SURVEYOR
726 LOS ANGELES COUNTY
ENGINEERING BLDG.

Do not extend notes this side of this line.

Note: Any Additions or Changes on This Sheet Must be Made or Circled in Red Ink With Date and Name of Person Making Change.

Notes Ck'd by	Survey of Merced Ave	F. B. 1844 Pg. 135
Map No. B-1206-1	W. O. Tape No. St'd. °F	
Office Work Rubenacker	Surveyed by DE Holmes	
Checked Galli	Notes ADD Date	

J.N 007424
MERCED & GLENDORA AVE

Location of Improvements
at Glendora Ave & Merced Ave Prod
from N.W.

12-10-54

Note: Any Additions or Changes on This Sheet Must be Made or Circled in Red Ink With Date and Name of Person Making Change.

Do not extend notes this side of this line.

RETURN TO
LOS ANGELES COUNTY SURVEYOR
726 LOS ANGELES COUNTY
ENGINEERING BLDG.

76F309S 247 4-53

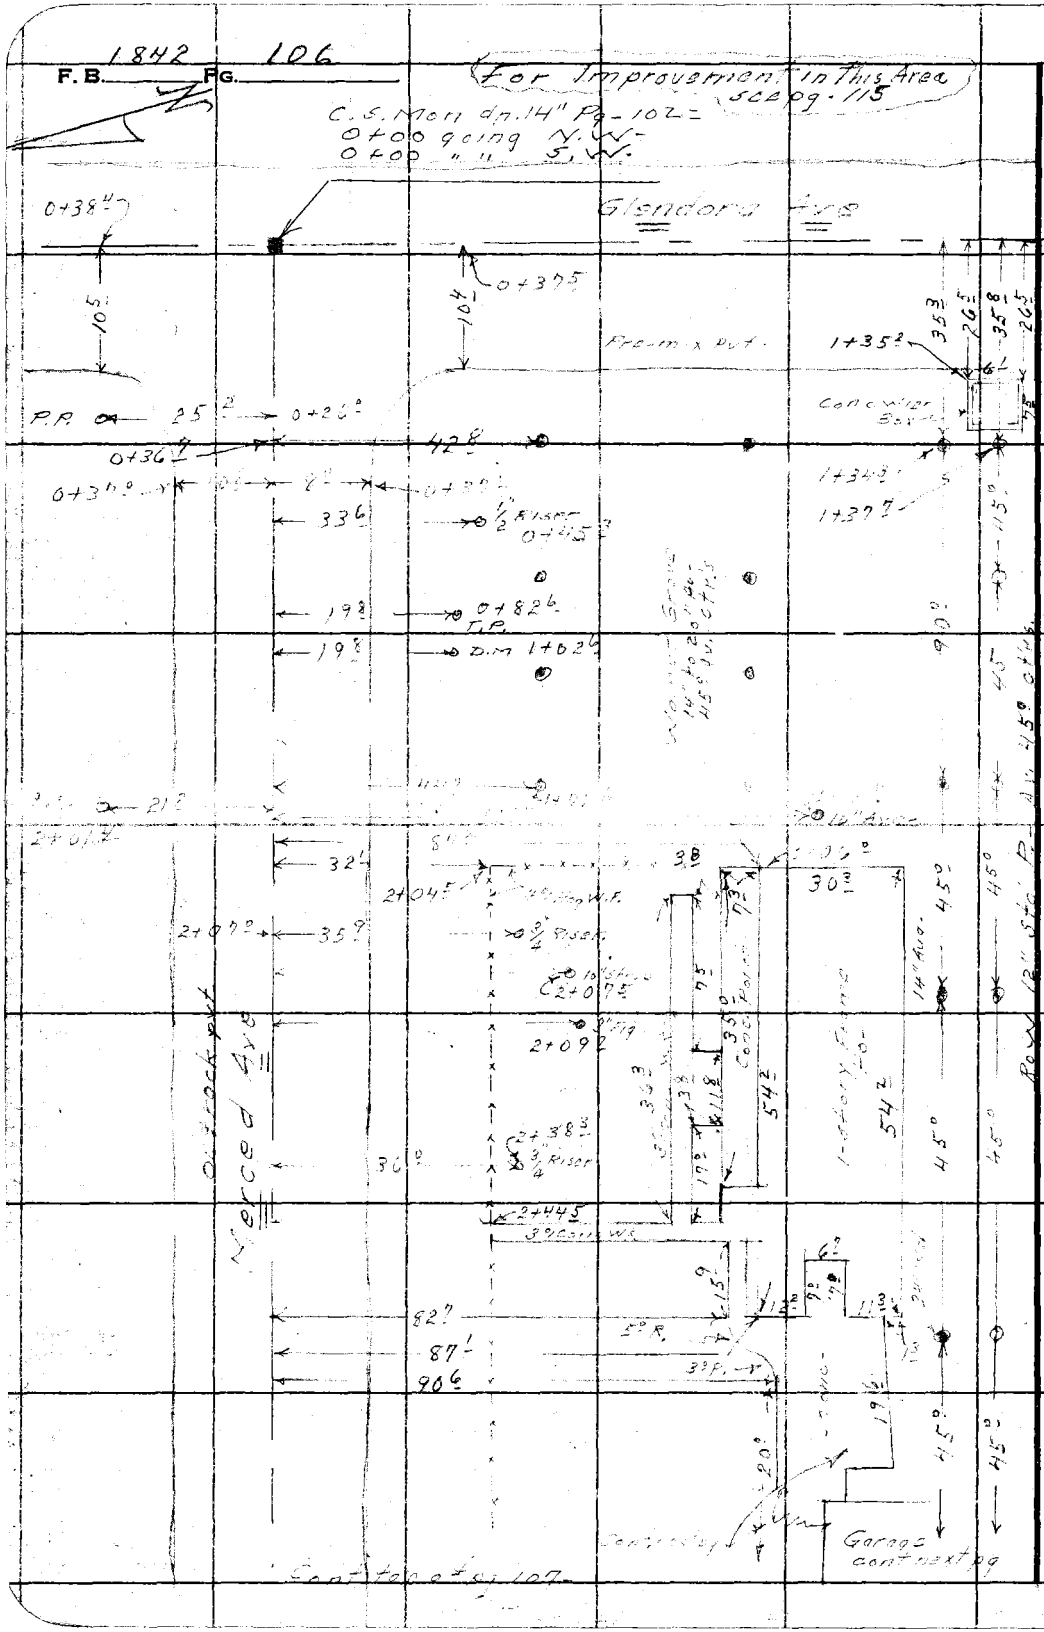

RETURN TO
LOS ANGELES COUNTY SURVEYOR
726 LOS ANGELES COUNTY
ENGINEERING BLDG.
Do not extend notes this side of this line.

Note: Any Additions or Changes on This Sheet Must be Made or Circled in Red Ink With Date and Name of Person Making Change.

J.N 0074.24

Notes Ck'd by	Survey of Merced & Glendora Ave
Map No.	W. O. Tape No. St'd. °F
Office Work Rubenacker	Surveyed by D.L. Holmes
Checked Galli	Notes A.P.E. Date 12-10-54
Date	Indexed

F. B. 1842 PG. 107

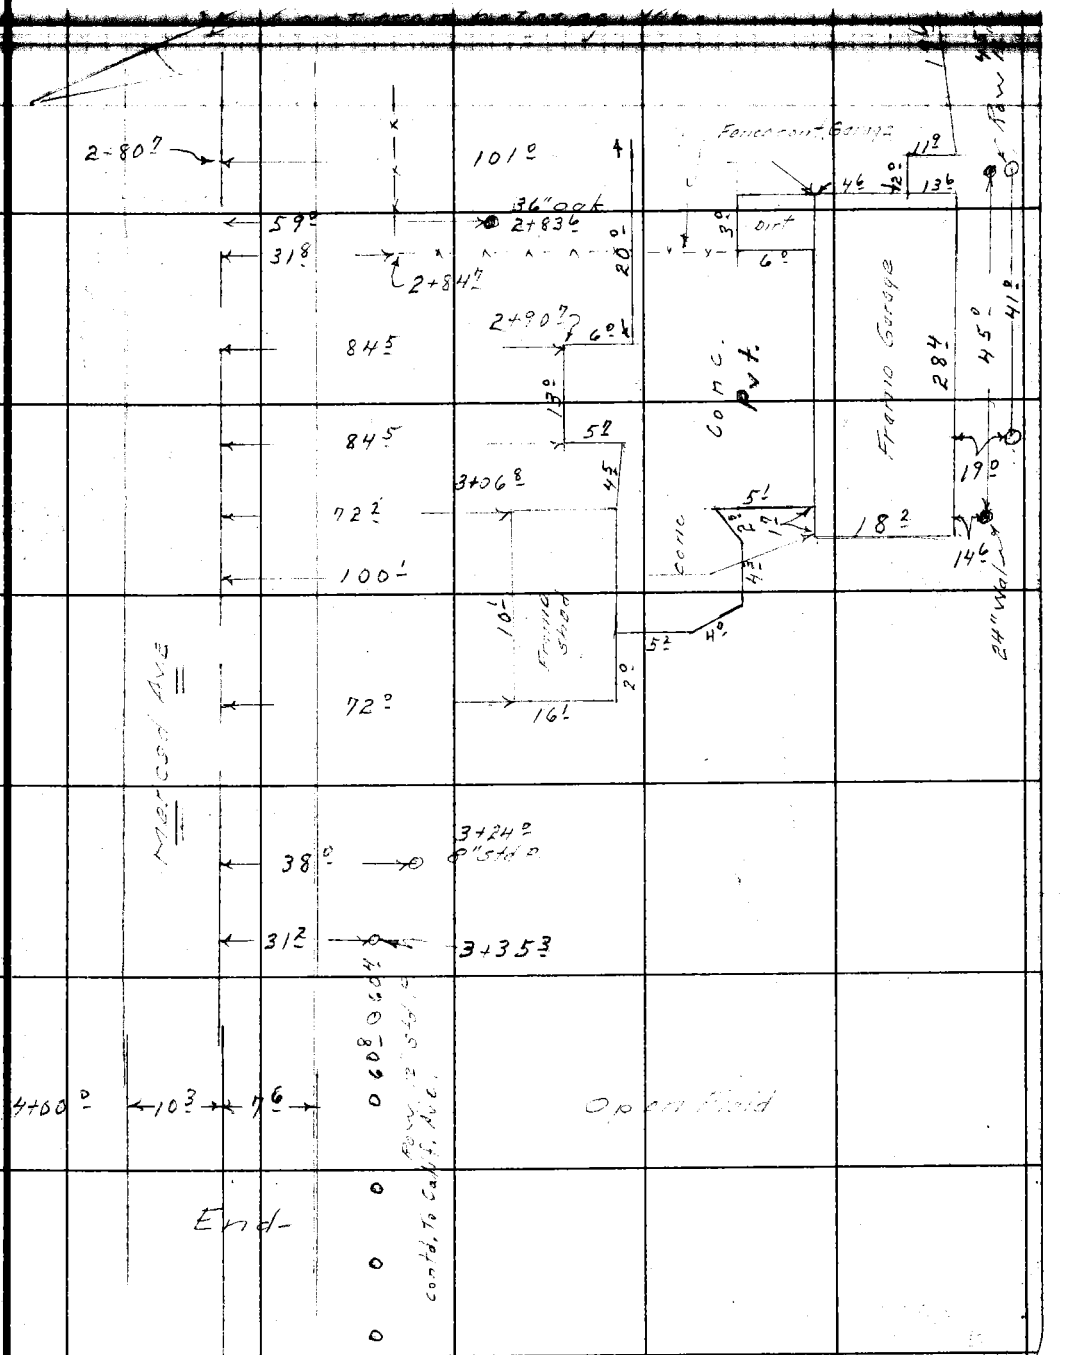

Note: Any Additions or Changes on This Sheet Must be Made or Circled in Red Ink With Date and Name of Person Making Change.

Do not extend notes this side of this line.

RETURN TO
LOS ANGELES COUNTY SURVEYOR
726 LOS ANGELES COUNTY
ENGINEERING BLDG.

76F309S 247 2-51

F. B. 1842 PG. 108

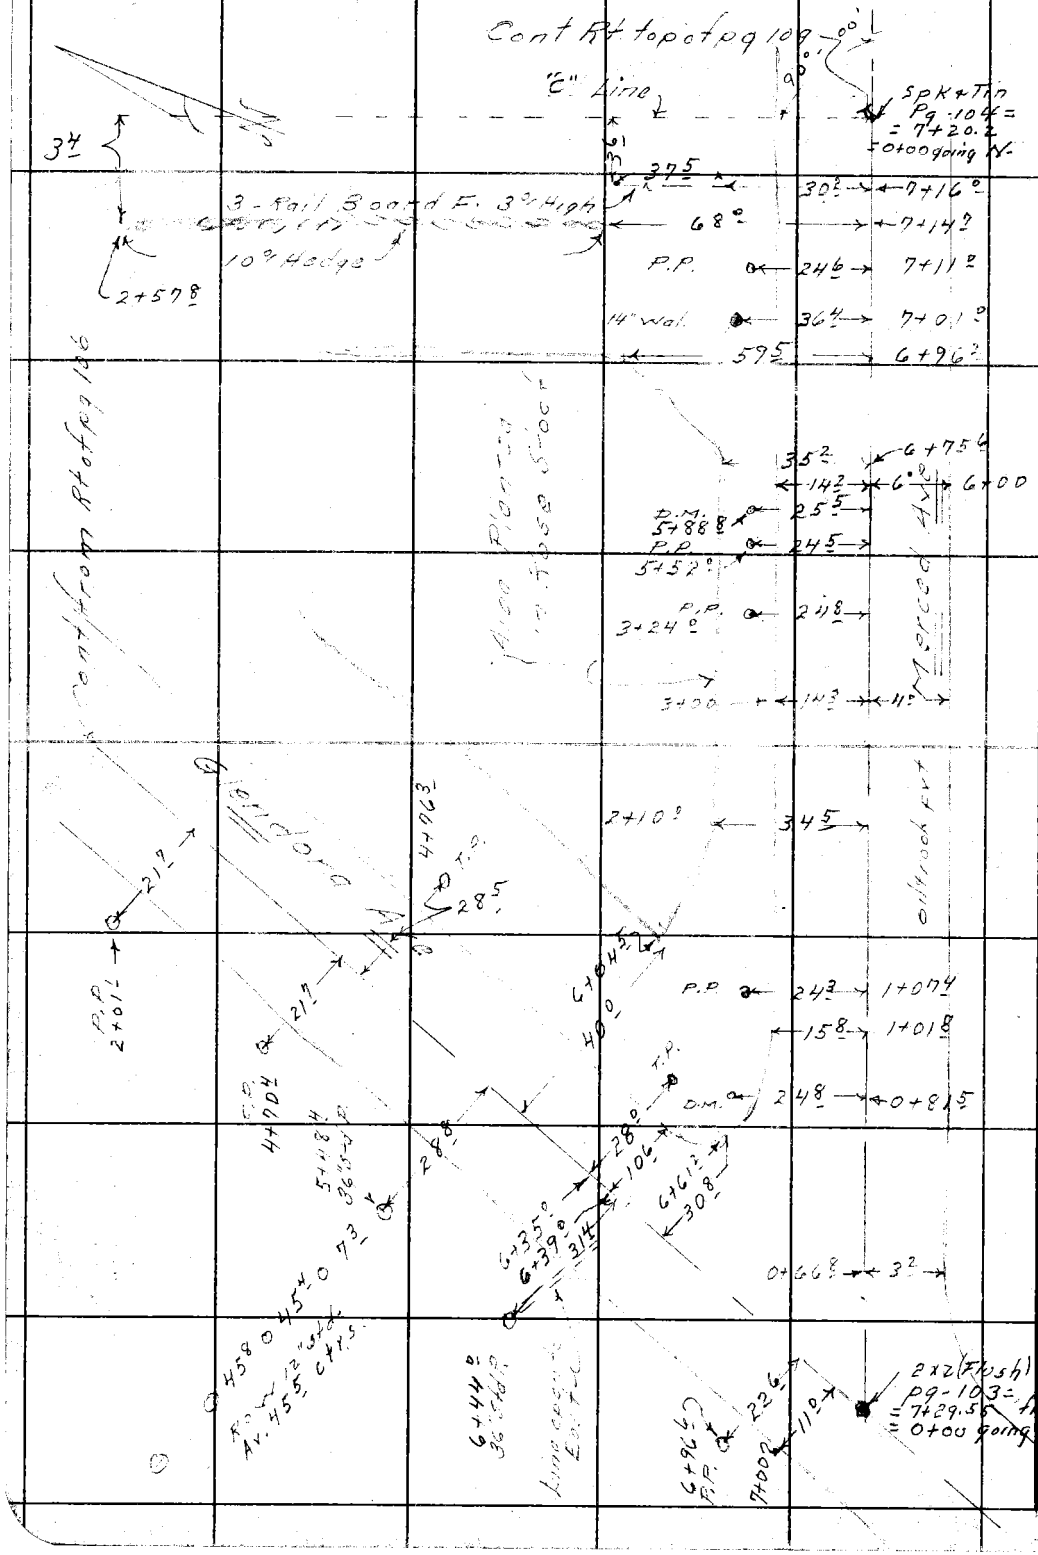

RETURN TO
LOS ANGELES COUNTY SURVEYOR
726 LOS ANGELES COUNTY
ENGINEERING BLDG.

Do not extend notes this side of this line.

Note: Any Additions or Changes on This Sheet Must be Made or Circled in Red Ink With Date and Name of Person Making Change.

J.N. 0014.24

Notes Ck'd by	Survey of [illegible]	F. B. 1842 Pg. 109
Map No. B-1206-1	W. O. Tape No. St'd. °F	
Office Work Rubenacker	Surveyed by [illegible]	
Checked Galli	Notes A.R.R. Date	
Date [illegible]	Indexed [illegible]	

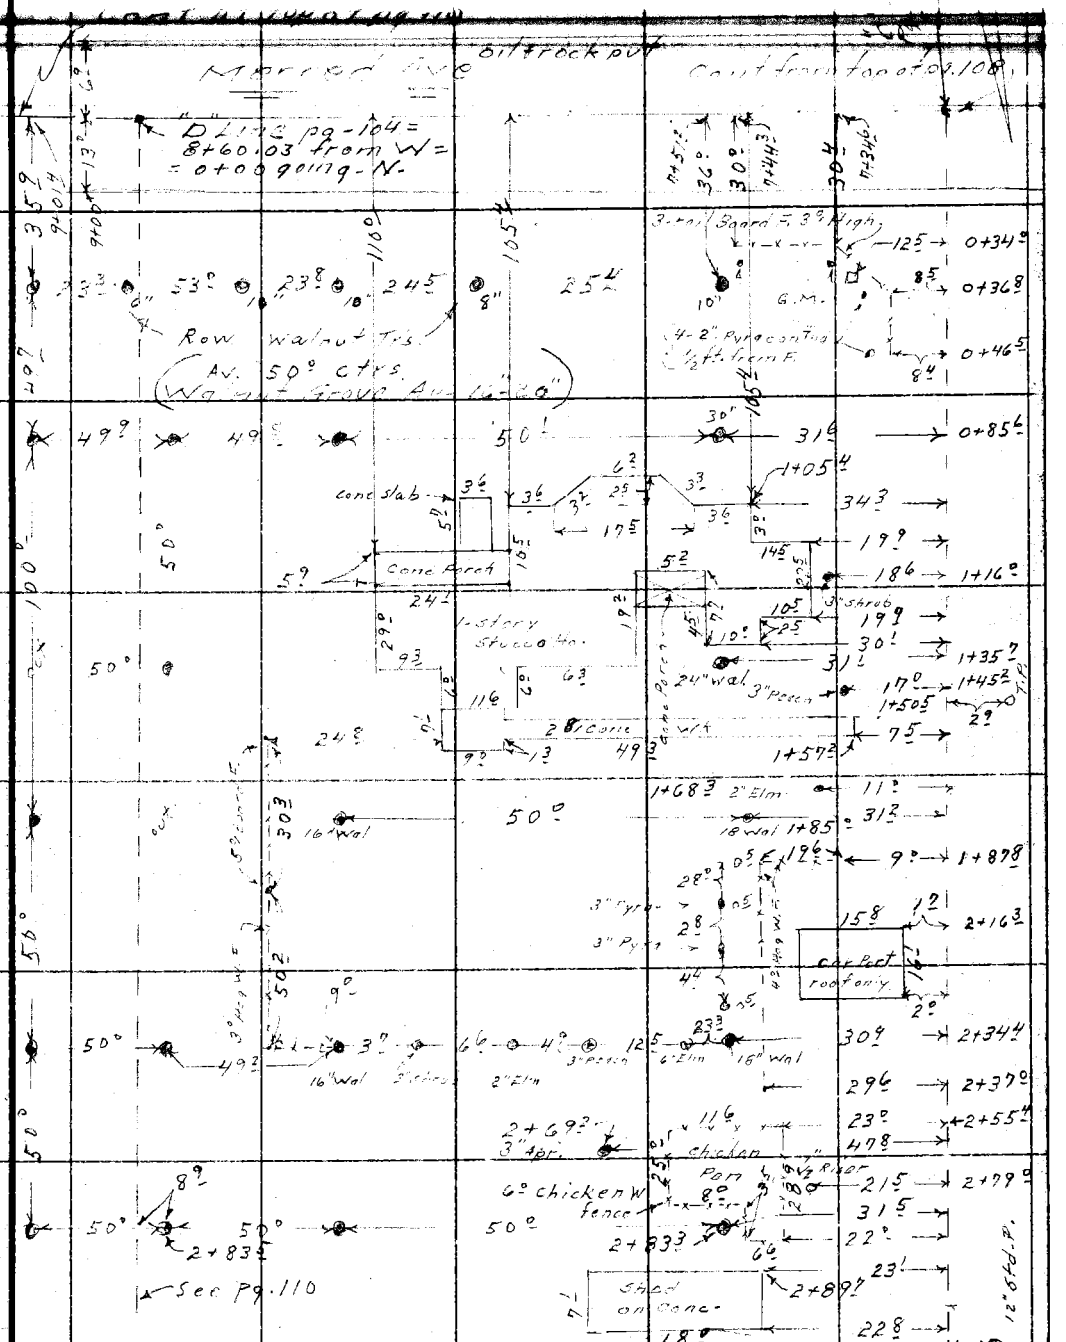

Note: Any Additions or Changes on This Sheet Must be Made or Circled in Red Ink With Date and Name of Person Making Change.

Do not extend notes this side of this line.

RETURN TO
LOS ANGELES COUNTY SURVEYOR
726 LOS ANGELES COUNTY
ENGINEERING BLDG.

76F3095 247 4-53

1842 110

F. B. _____ PG. _____

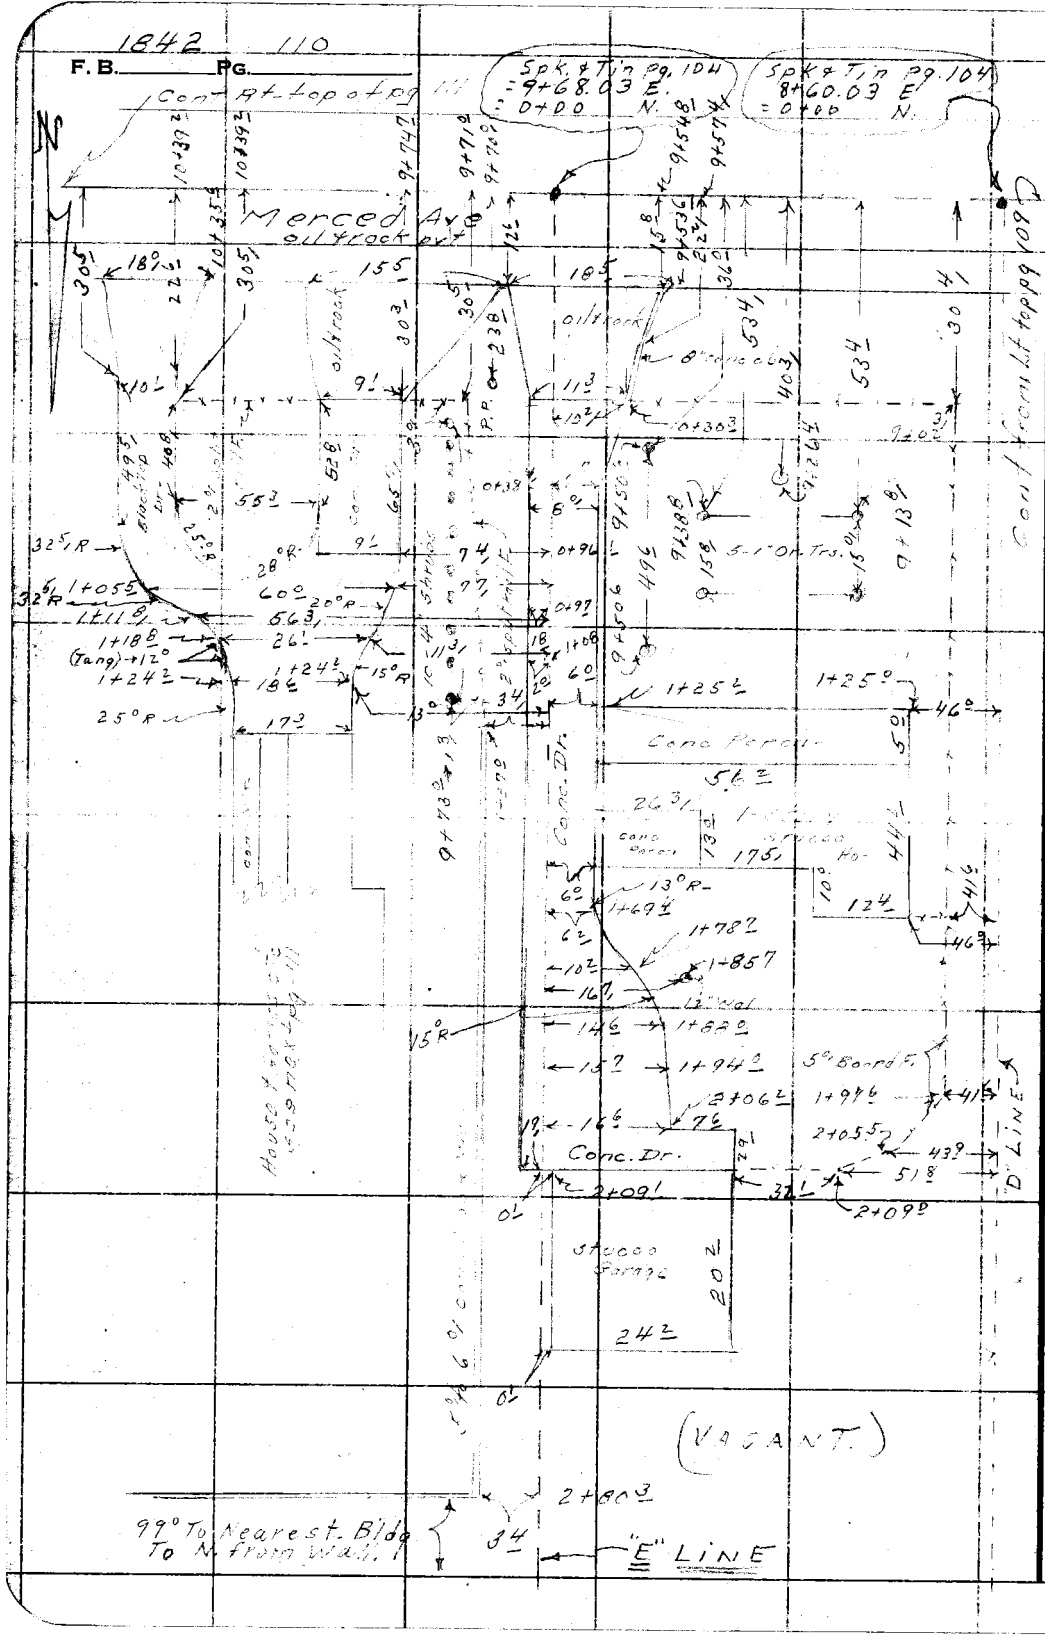

RETURN TO
LOS ANGELES COUNTY SURVEYOR
726 LOS ANGELES COUNTY
ENGINEERING BLDG.
Do not extend notes this side of this line.

Note: Any Additions or Changes on This Sheet Must be Made or Circled in Red Ink With Date and Name of Person Making Change.

J.N-007424

1842 111

Notes Ck'd by	Survey of Merced & Glendora Ave	F. B. ____ Pg. ____
Map No. B-12061	W. O. ____ Tape No. ____ St'd. ____ °F	
Office Work Rubenacker	Surveyed by D.E.H.	
Checked Galli	Notes A.P.B. Date ____	
Date ____	Indexed ____	

N

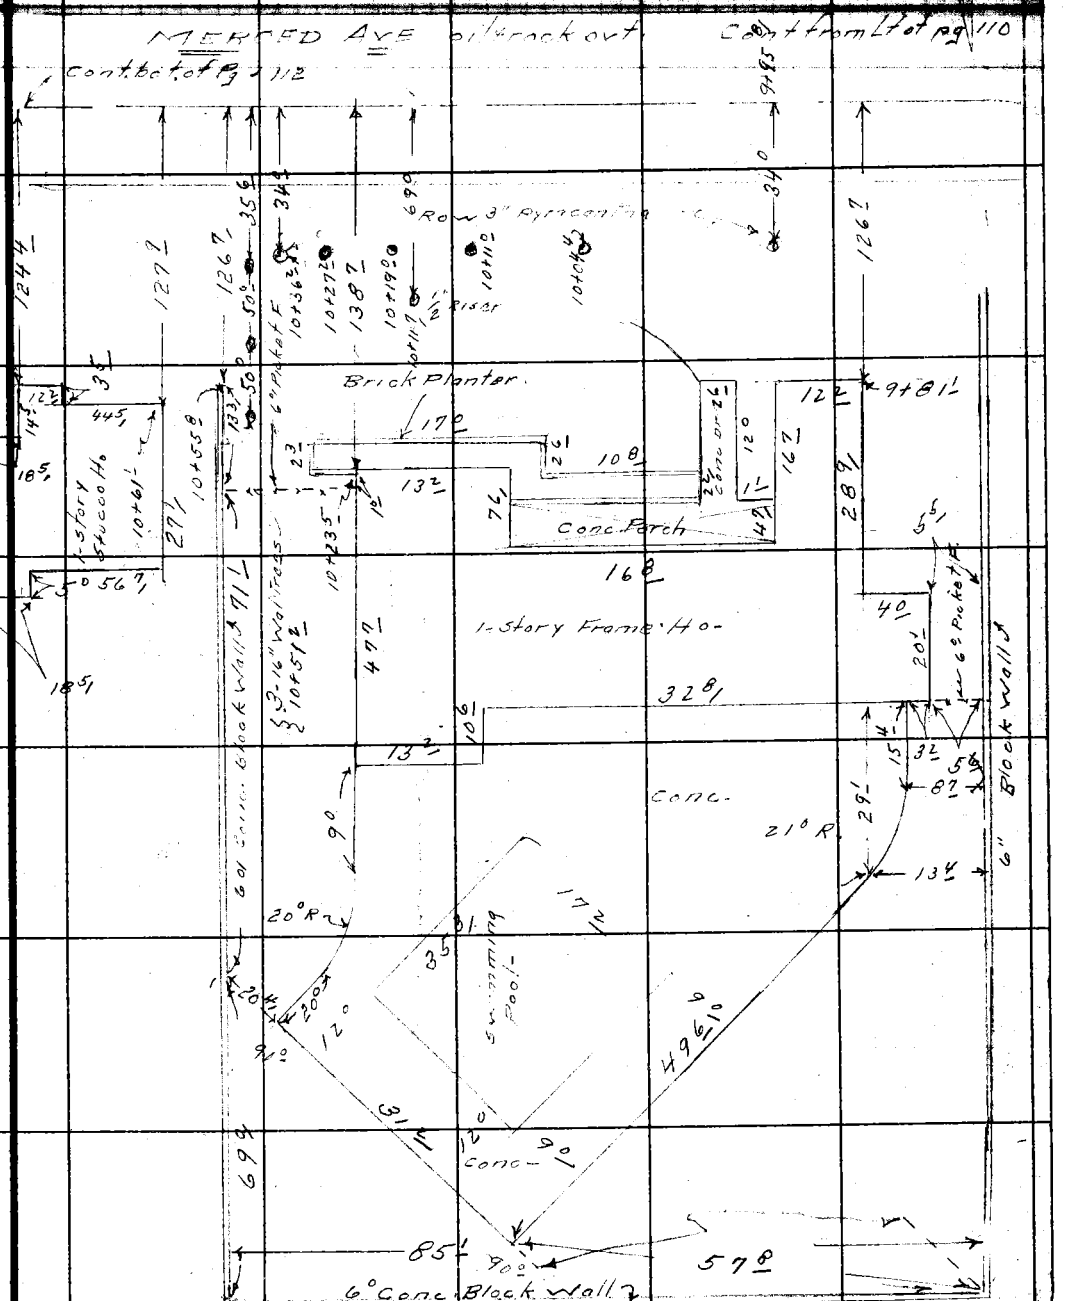

Note: Any Additions or Changes on This Sheet Must be Made or Circled in Red Ink With Date and Name of Person Making Change.

Do not extend notes this side of this line.

RETURN TO
LOS ANGELES COUNTY SURVEYOR
726 LOS ANGELES COUNTY
ENGINEERING BLDG.

76F309S 247 2-51

F. B. 1842 PG. 112

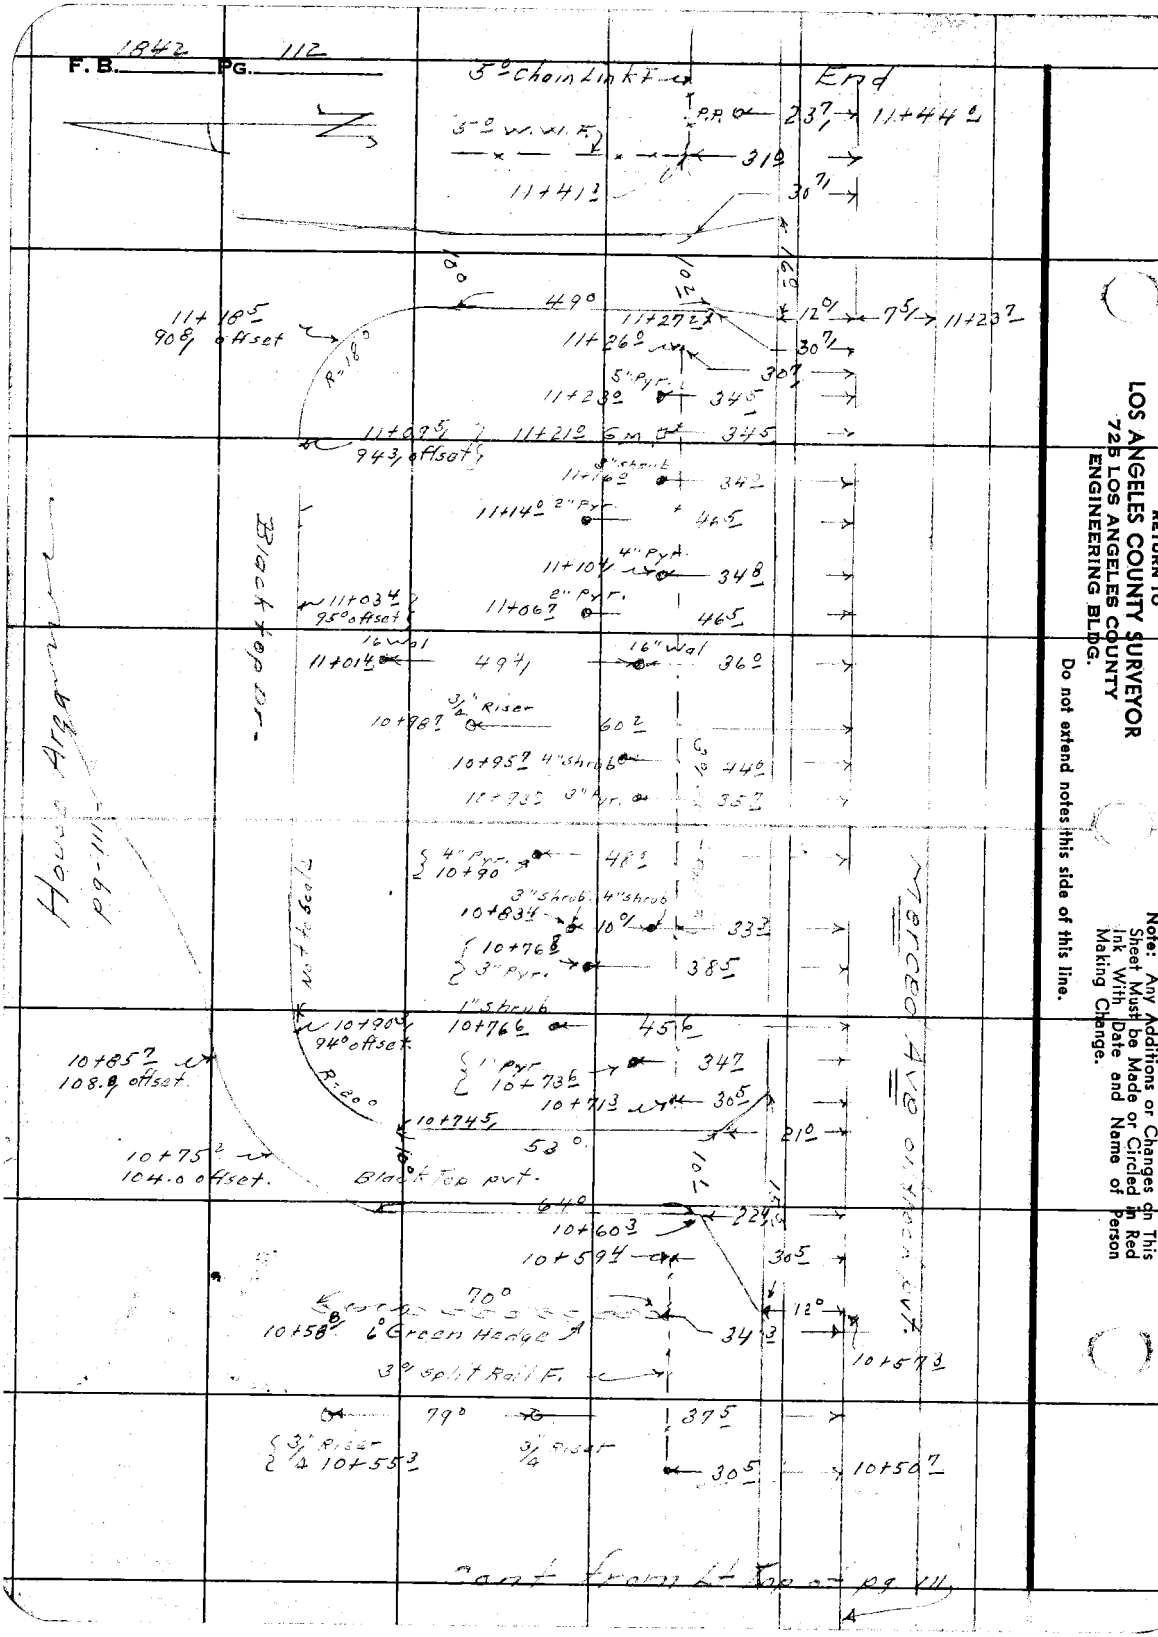

RETURN TO
LOS ANGELES COUNTY SURVEYOR
725 LOS ANGELES COUNTY
ENGINEERING BLDG.

Do not extend notes this side of this line.

Note: Any Additions or Changes on This Sheet Must be Made or Circled in Red Ink With Date and Name of Person Making Change.

Notes Ck'd by	Survey of	F. B. ____ PG. ____
Map No. B-1206-1	W. O. ____ Tape No. ____ St'd. ____ °F	
Office Work Rubenacher	Surveyed by	
Checked Galli	Notes ____ Date ____	
Date	Indexed	

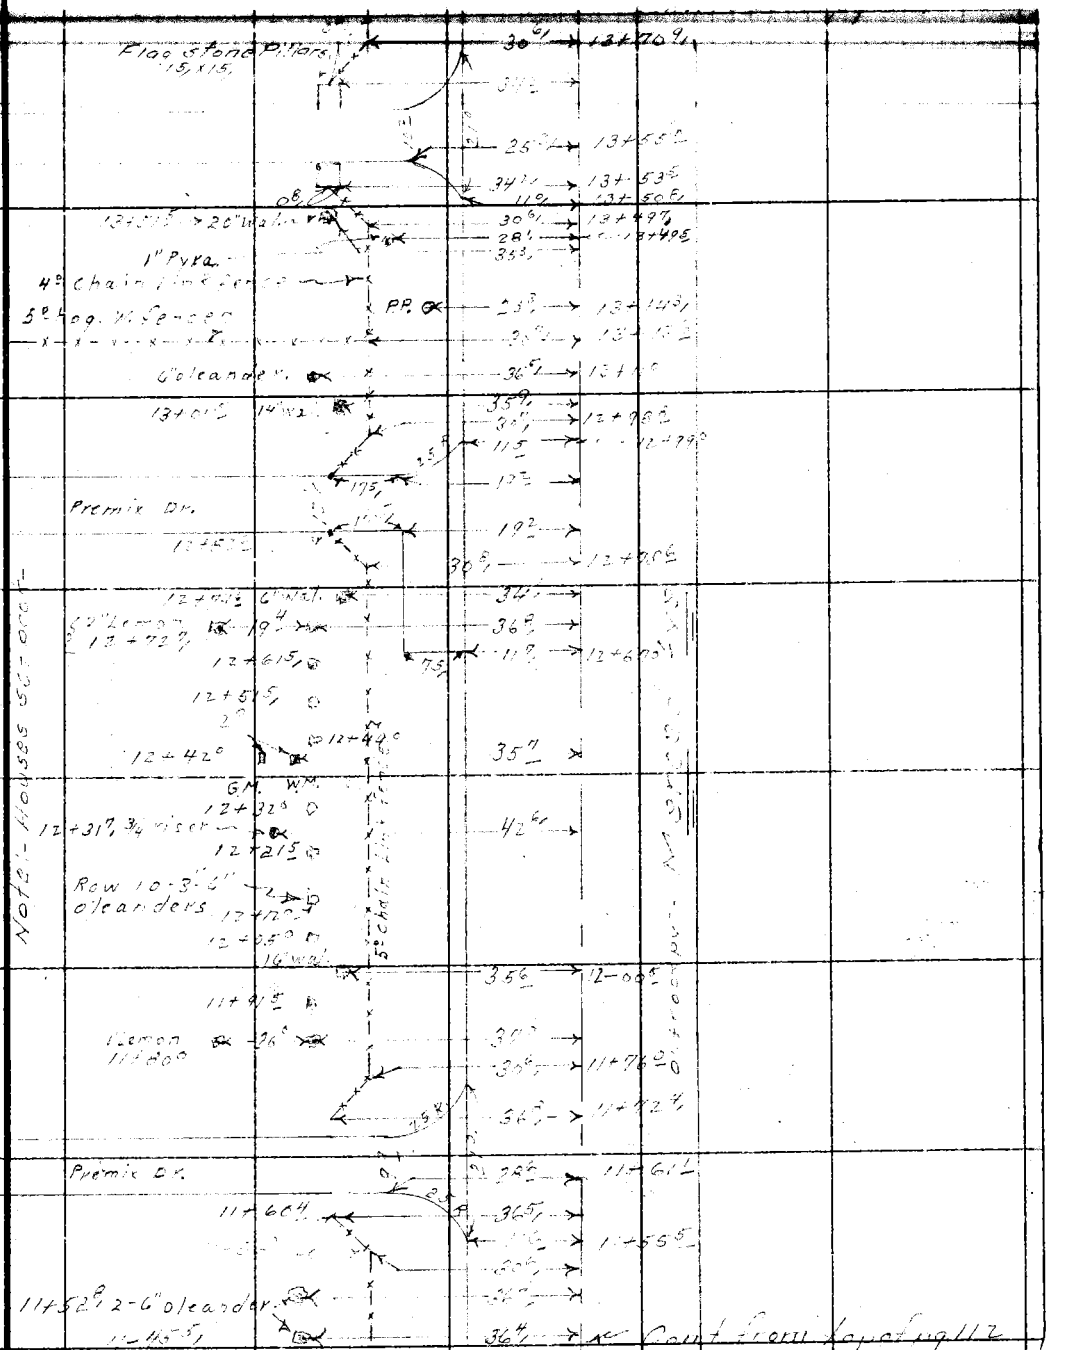

Note: Any Additions or Changes on This Sheet Must be Made or Circled in Red Ink With Date and Name of Person Making Change.

Do not extend notes this side of this line.

RETURN TO
LOS ANGELES COUNTY SURVEYOR
726 LOS ANGELES COUNTY
ENGINEERING BLDG.

76F3098 247 4-53

F. B. 1842 PG. 114

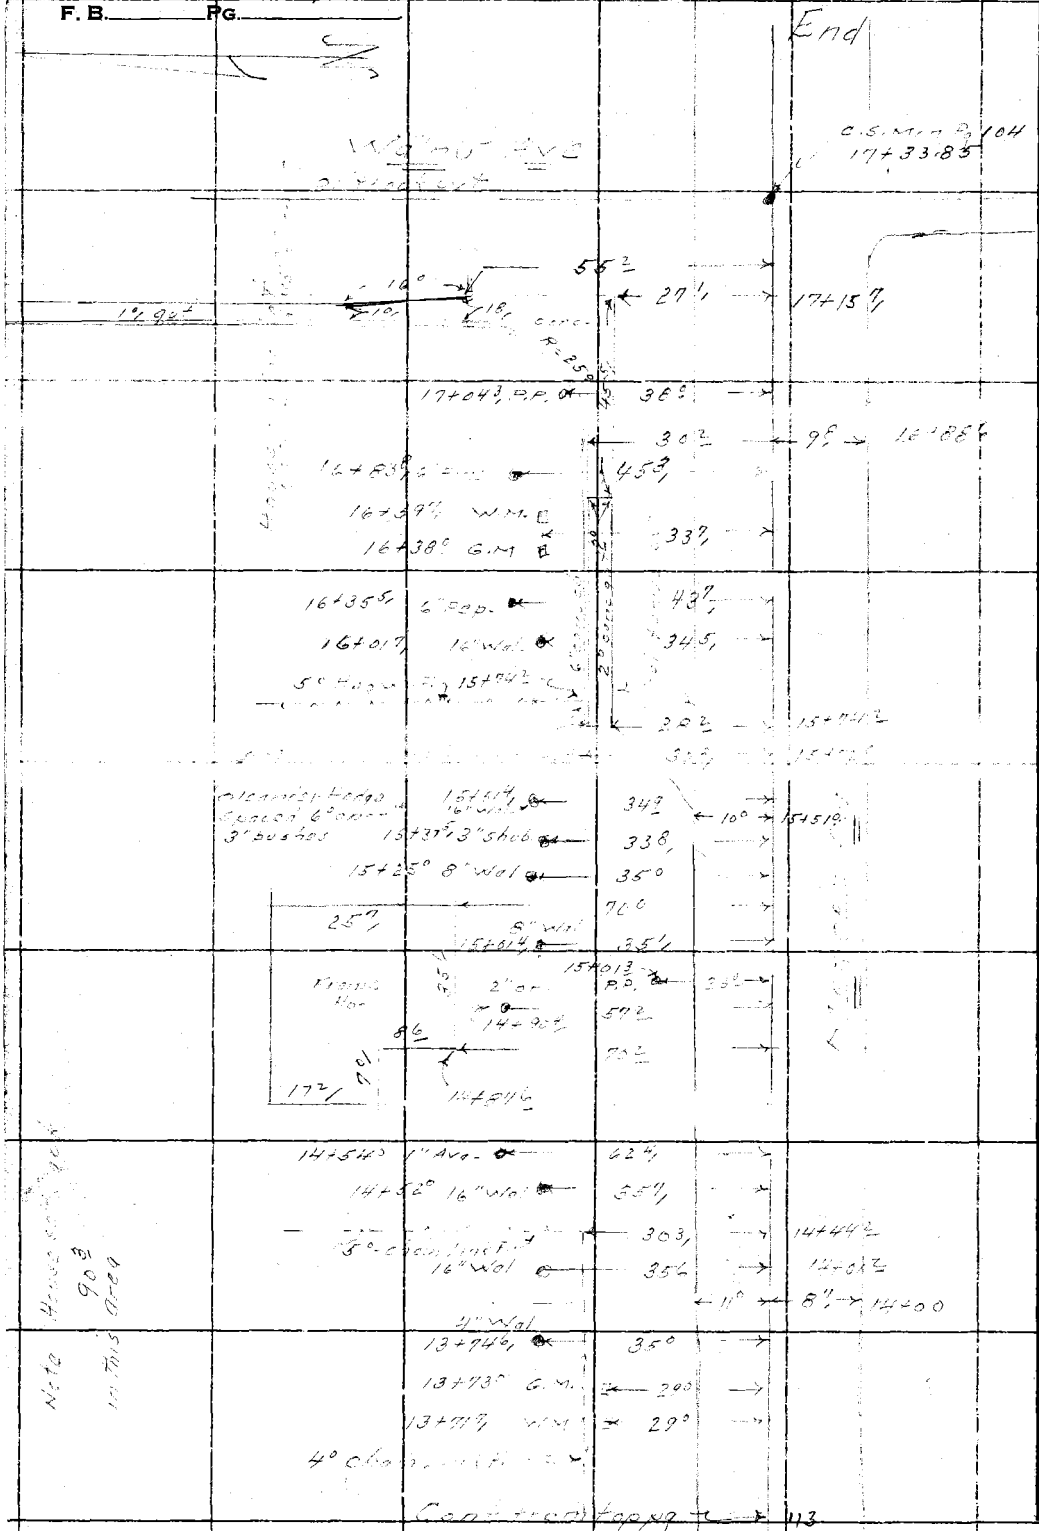

RETURN TO
LOS ANGELES COUNTY SURVEYOR
726 LOS ANGELES COUNTY
ENGINEERING BLDG.

Do not extend notes this side of this line.

Note: Any Additions or Changes on This Sheet Must be Made or Circled in Red Ink With Date and Name of Person Making Change.

J.N. 009424

Notes Ck'd by	Survey of Merced Ave
Map No. B-1206-1	W. O. Tape No. St'd. °F
Office Work Rubenacker	Surveyed by D.E. Holmes
Checked Galli	Notes D.F.H. Date 12-10-54
Date	Indexed

F. B. 1842 PG. 115

(Note More Bldgs in rear of House.)

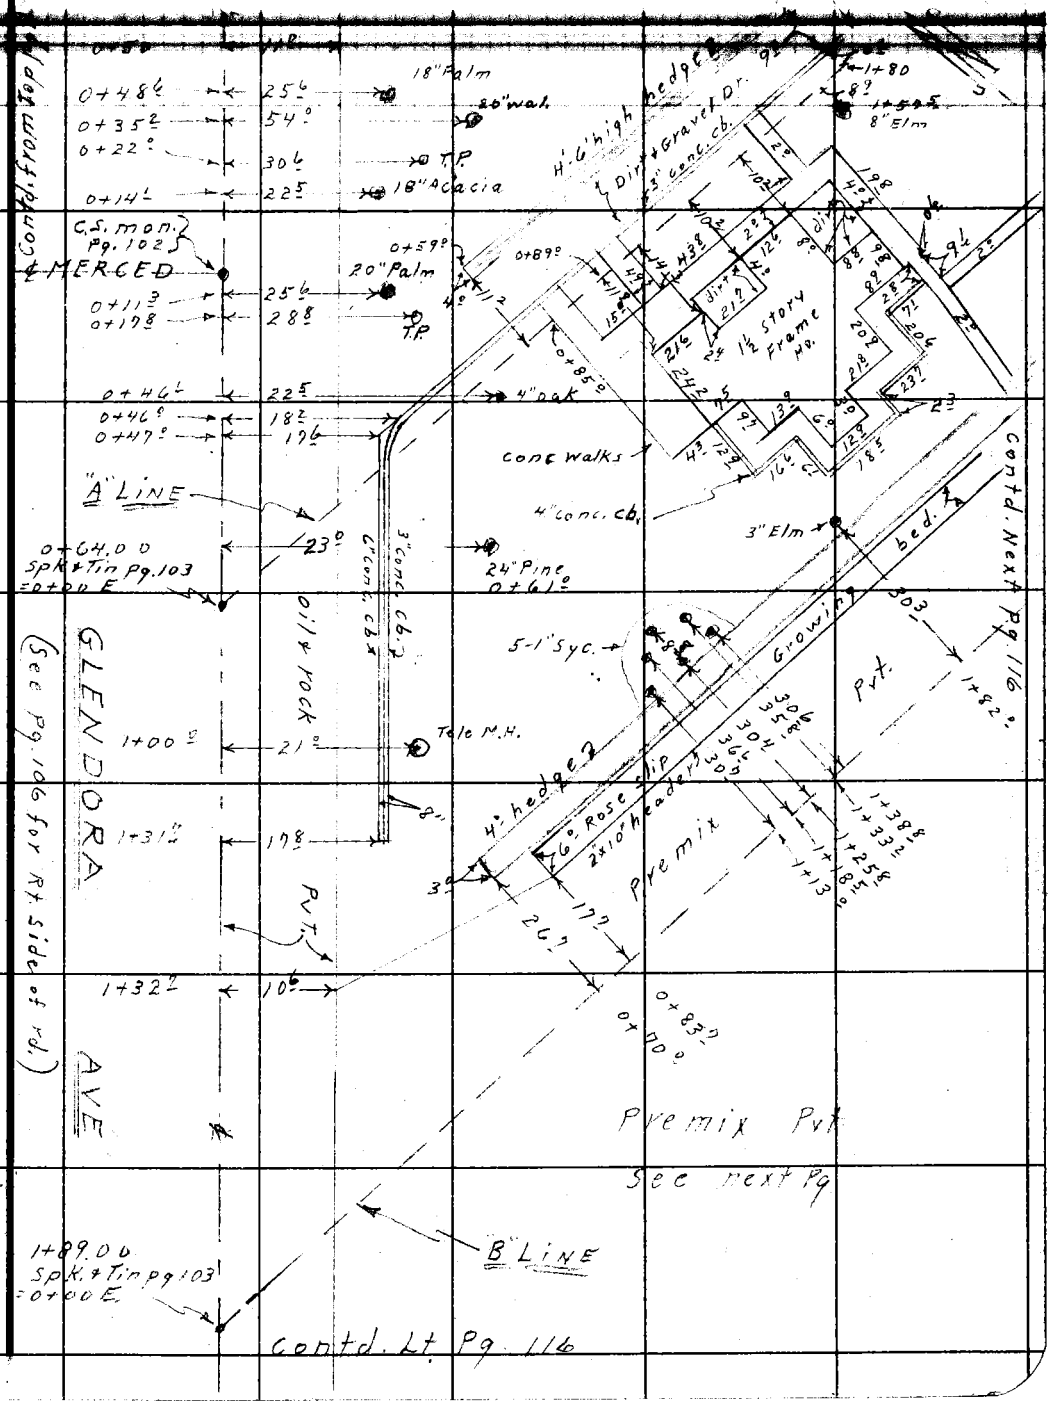

Note: Any Additions or Changes on This Sheet Must be Made or Circled in Red Ink With Date and Name of Person Making Change.

Do not extend notes this side of this line.

RETURN TO
LOS ANGELES COUNTY SURVEYOR
726 LOS ANGELES COUNTY
ENGINEERING BLDG.

76F309S 247 2-51

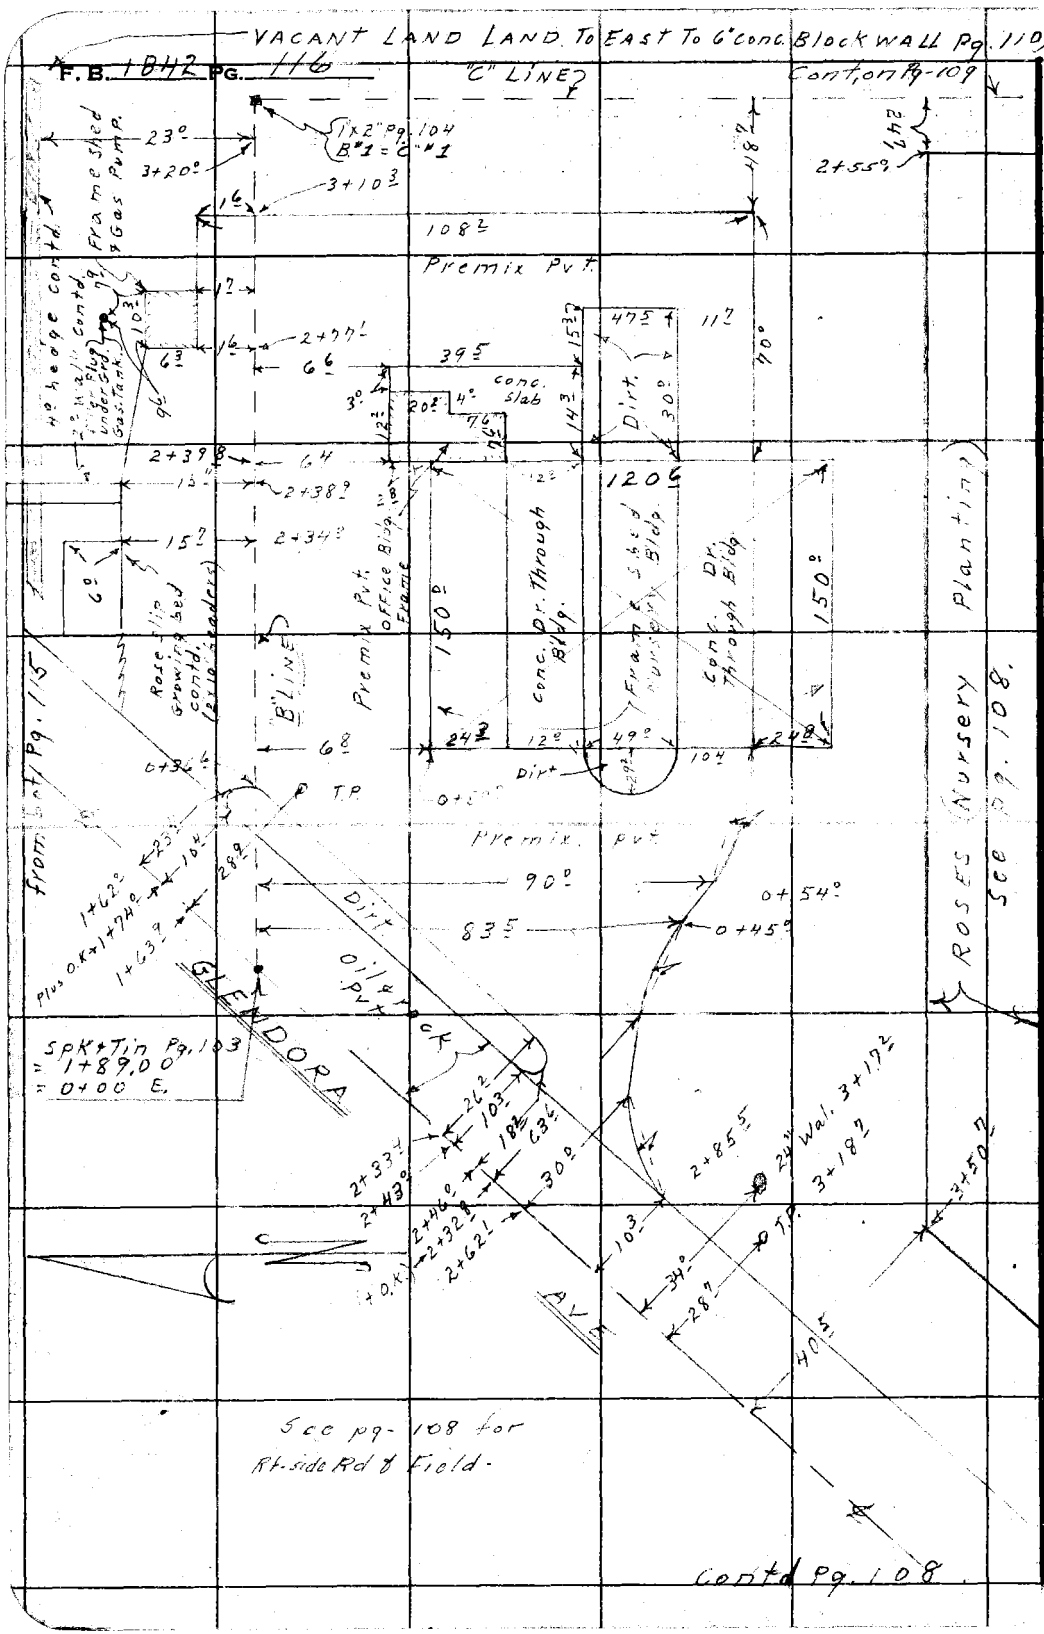

RETURN TO
LOS ANGELES COUNTY SURVEYOR
725 LOS ANGELES COUNTY
ENGINEERING BLDG.

Do not extend notes this side of this line.

Note: Any Additions or Changes on This Sheet Must be Made or Circled in Red Ink With Date and Name of Person Making Change.

Notes Ck'd by Galli	Survey of Merced ave
Map No. B-1206-1	W. O. ____ Tape No. 0149 St'd. 68° °F
Office Work Rupenauer	Surveyed by [illegible]
Checked McPherson	Notes [illegible] Date [illegible]
Date	[illegible] 11-10-55

F. B. 342 PG. 117

J.N. 0074.24

PRO. MERCED AVE
STAKING & Monumenting
of Pro. [illegible] CALIFORNIA AVE
S'Ely To Inter. of MERCED AVE
"WEST COVINA"

Holmes
Barilotti
Golble
Greene

Note: Any Additions or Changes on This Sheet Must be Made or Circled in Red Ink With Date and Name of Person Making Change.

Do not extend notes this side of this line.

RETURN TO
LOS ANGELES COUNTY SURVEYOR
726 LOS ANGELES COUNTY
ENGINEERING BLDG.

76F309S S&E #247. 8-54

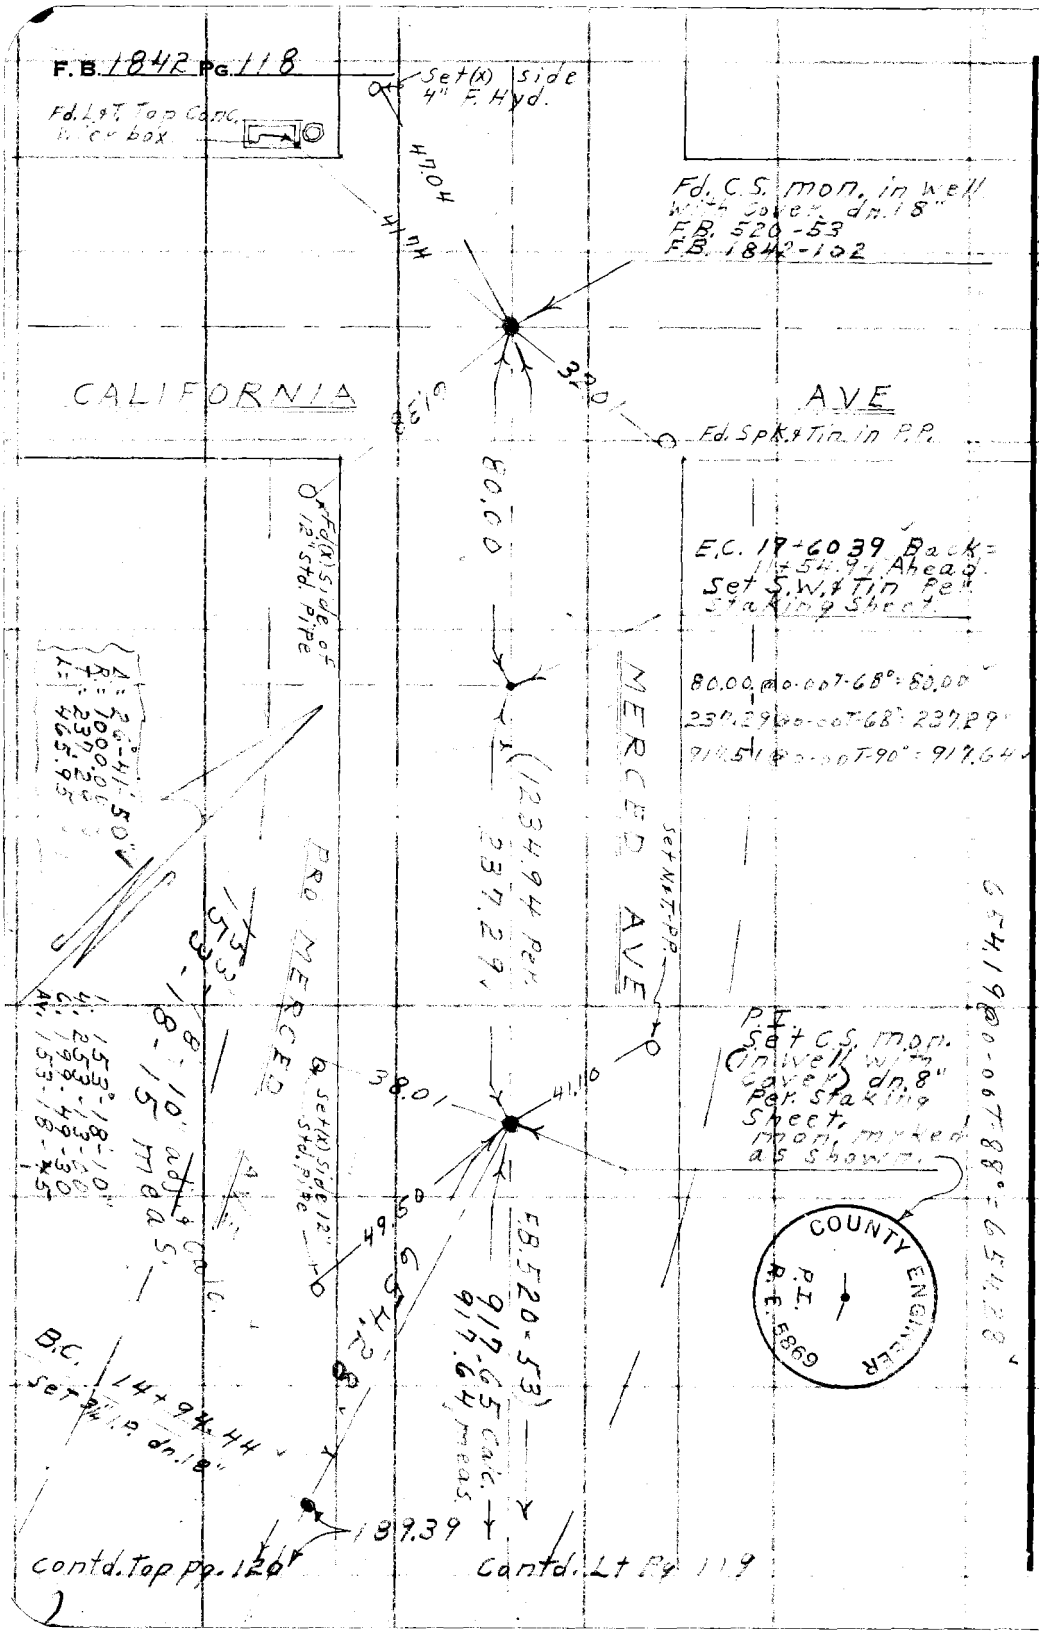

W.S. 47-A-6

RETURN TO
LOS ANGELES COUNTY SURVEYOR
726 LOS ANGELES COUNTY
ENGINEERING BLDG.

Do not extend notes this side of this line.

Note: Any Additions or Changes on This Sheet Must be Made or Circled in Red Ink With Date and Name of Person Making Change.

J.N. 0074.24

F.B. 1848 Pg. 119

Notes Ck'd by Galli	Survey of [illegible]
Map No. B-1206-1	W. O. ____ Tape No. 0149 St'd. 68 °F
Office Work Lobenacker	Surveyed by D.E. Holmes
Checked McPherson	Notes Holmes Date 11-4-55
Date [illegible]	Indexed [illegible]

W.S. 47 B 6

Fd. Spk. & Tin in T.P.

Angle Returned 12-5-55
1. 88-57-10
4. 355-48-30
6. 173-42-40
Av. 88-57-05

1234.94 F.B. 520-53

917.65 Calc.
917.63 meas.

36.02

37.44

14.03

54.03

Fd. Spk. & Tin in T.P.

Fd. C.S. mon. in well with cover dn. 14"
F.B. 520-53
F.B. 1842-102

Fd. P.m. in N.E. rim of S.S. M.H.

Fd. L.&T. in conc. ch.

300.00 @ 0-00 T-70° = 300.00

327.66 @ 0-00 T-74° = 327.67

429.48 @ 0-00 T-90° = 429.54

172.32 @ 0-00 T-78° = 172.33

MERCED AVE

Contd. from bot. Pg. 118

88°-57'-05" meas.

88°-57'-00" meas.

1. 88-57-00
4. 355-47-50
6. 173-41-50
Av. 88-57-00

Per F.B. 520-53 & 54

300.00 Calc. & meas.

GLENDORA AVE

PRO. MERCED AVE

Contd. from bot. Pg. 120

327.67 Calc. & meas.

100.07

172.33 Calc. & meas.

7+57.40
Set S.W. & T. Per Staking Sheet

Reset 0.01 S.E. to be on new line of Glendora Ave. 12-5-55 D.E.H.

89°59'35" adj.
90°00'00"
90°00'10" Returned

429.50

429.54 meas.

Calc. & meas.

Contd. bot. Lt. Pg. 122

1. 90°00'00
4. 360-00-00
6. 180-00-00
Av. 90-00-00

Returned 12-5-55
1. 90-00-10
4. 360-00-50
6. 180-01-10
Ave. 90-00-10

Contd. Lt. Pg. 121

Note: Any Additions or Changes on This Sheet Must be Made or Circled In Red Ink With Date and Name of Person Making Change.

Do not extend notes this side of this line.

RETURN TO
LOS ANGELES COUNTY SURVEYOR
726 LOS ANGELES COUNTY
ENGINEERING BLDG.

76F309S S&E #247. 8-54

F. B. 1842 Pg. 120

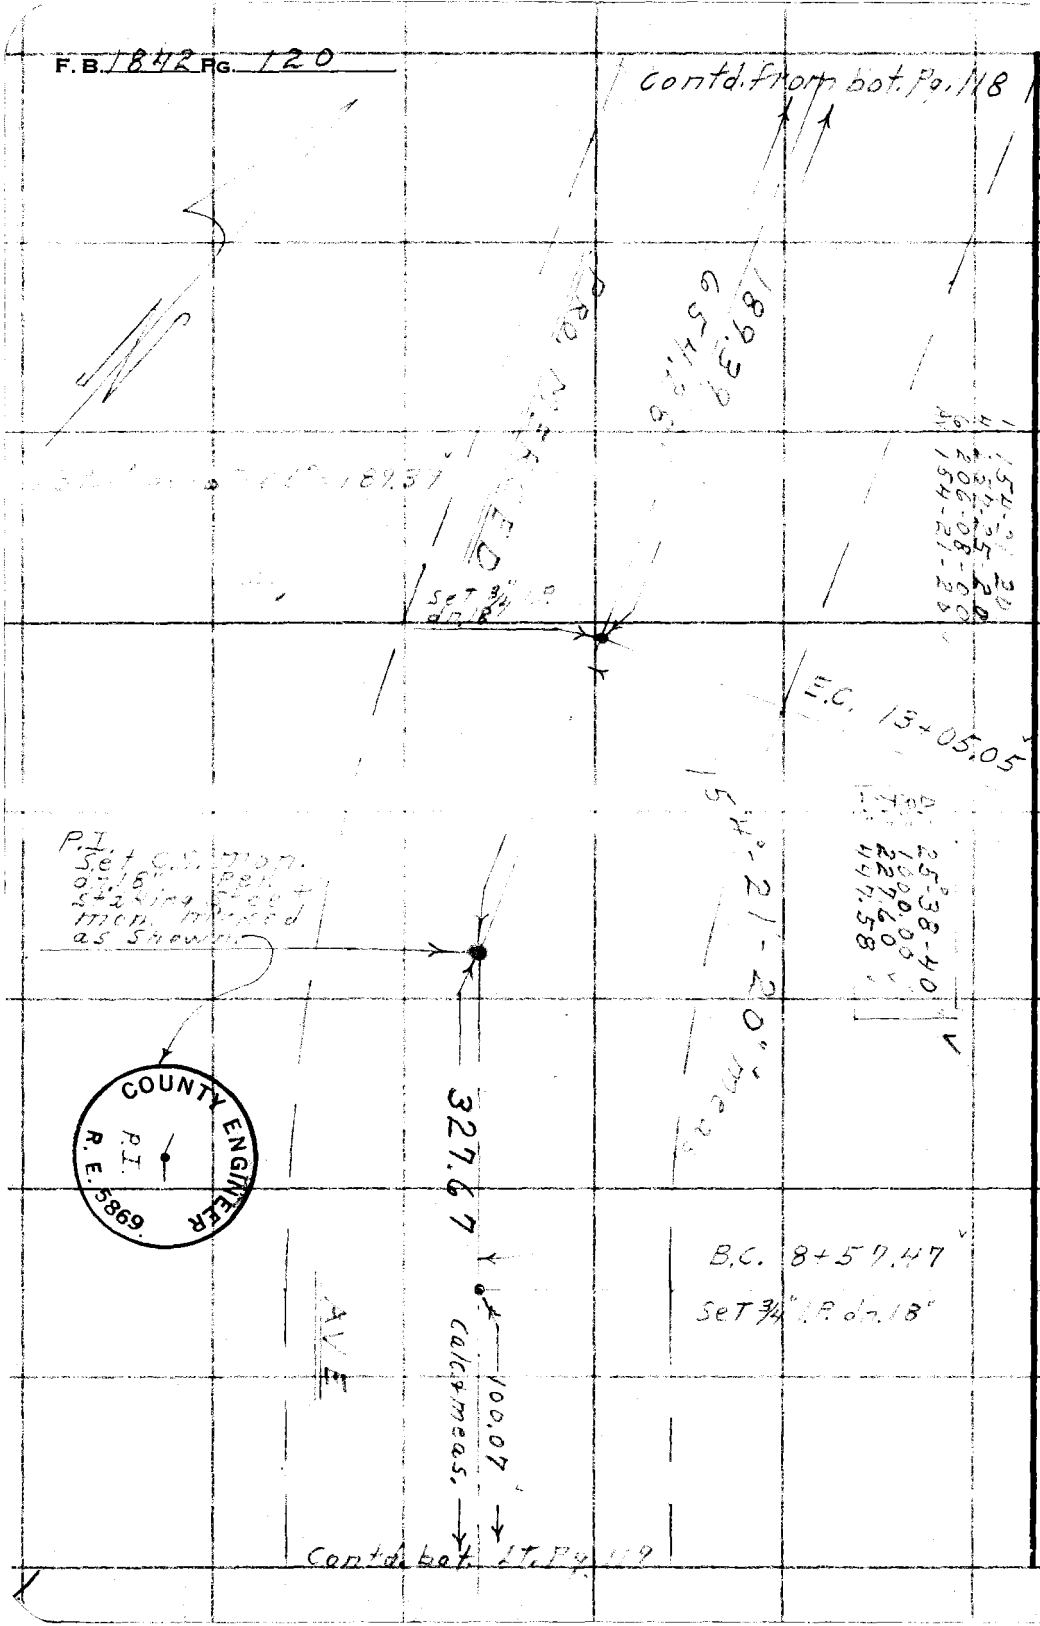

RETURN TO
LOS ANGELES COUNTY SURVEYOR
726 LOS ANGELES COUNTY
ENGINEERING BLDG.

Do not extend notes this side of this line.

Note: Any Additions or Changes on This Sheet Must be Made or Circled in Red Ink With Date and Name of Person Making Change.

J.N. 0074.24

Notes Ck'd by Galli	Survey of Merced Ave
Map No. B-1206-1	W. O. ____ Tape No. 0149 St'd. 68° °F
Office Work [illegible]	Surveyed by [illegible]
Checked [illegible]	Notes [illegible] Date 11-7-55

F. B. [illegible] PG. 121

W.S. 42-A

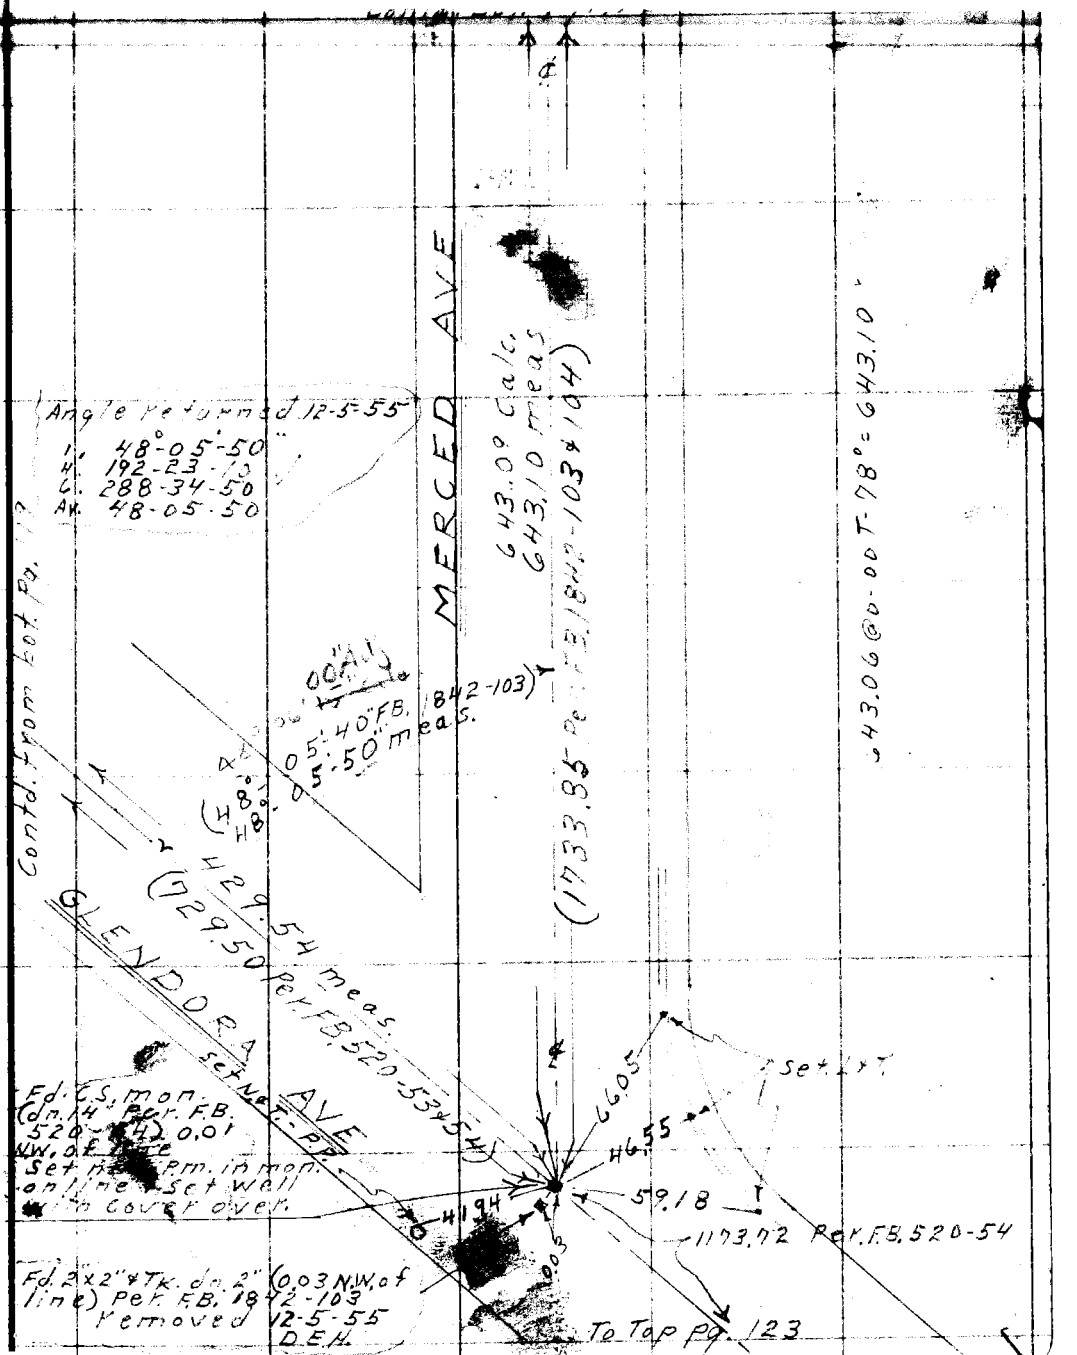

Note: Any Additions or Changes on This Sheet Must be Made or Circled in Red Ink With Date and Name of Person Making Change.

Do not extend notes this side of this line.

RETURN TO
LOS ANGELES COUNTY SURVEYOR
726 LOS ANGELES COUNTY ENGINEERING BLDG.

76F309S S&E #247. 8-54

F.B. 1842 Pg. 122

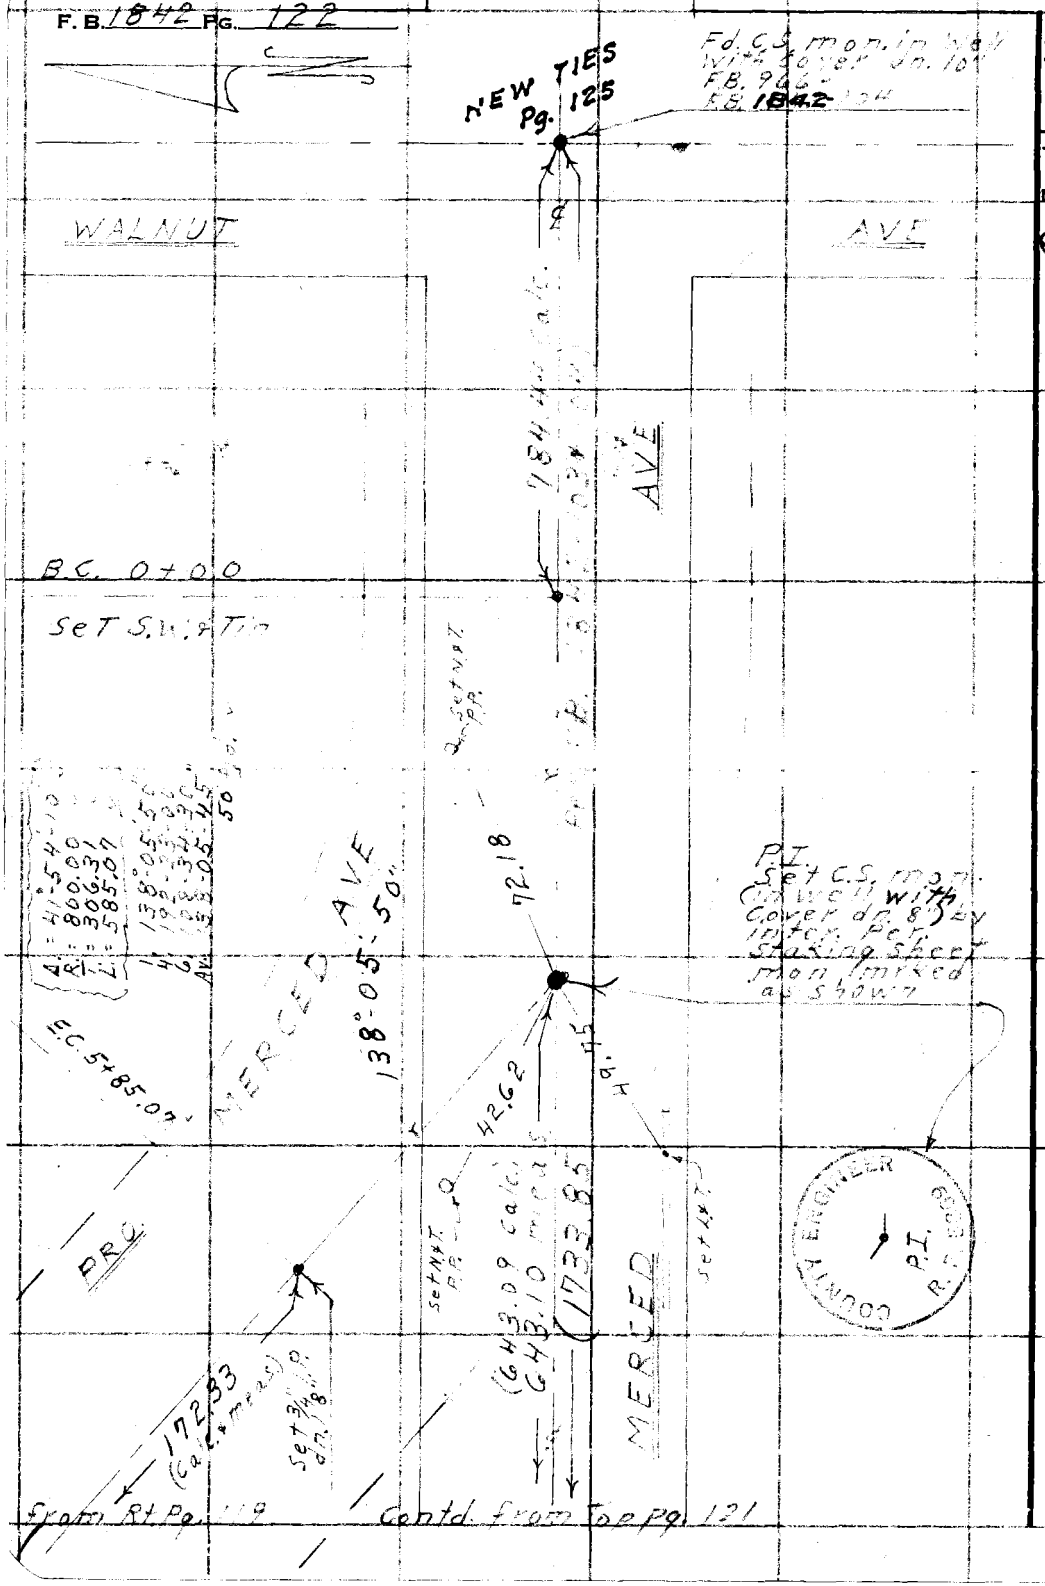

W.S. 47-B-6

RETURN TO
LOS ANGELES COUNTY SURVEYOR
726 LOS ANGELES COUNTY
ENGINEERING BLDG.

Do not extend notes this side of this line.

Note: Any Additions or Changes on This Sheet Must be Made or Circled in Red Ink With Date and Name of Person Making Change.

from Rt. Pg. 119 Contd. from Top Pg. 121

Notes Ck'd by	Survey of Merced Ave
Map No. B-1206-1	W. O. Tape No. 0149 St'd. 68 °F
Office Work Kuzonaulor	Surveyed by D.E. Holmes
Checked [illegible]	Notes Holmes Date 12-5-55

F. B. [illegible] PG. 123

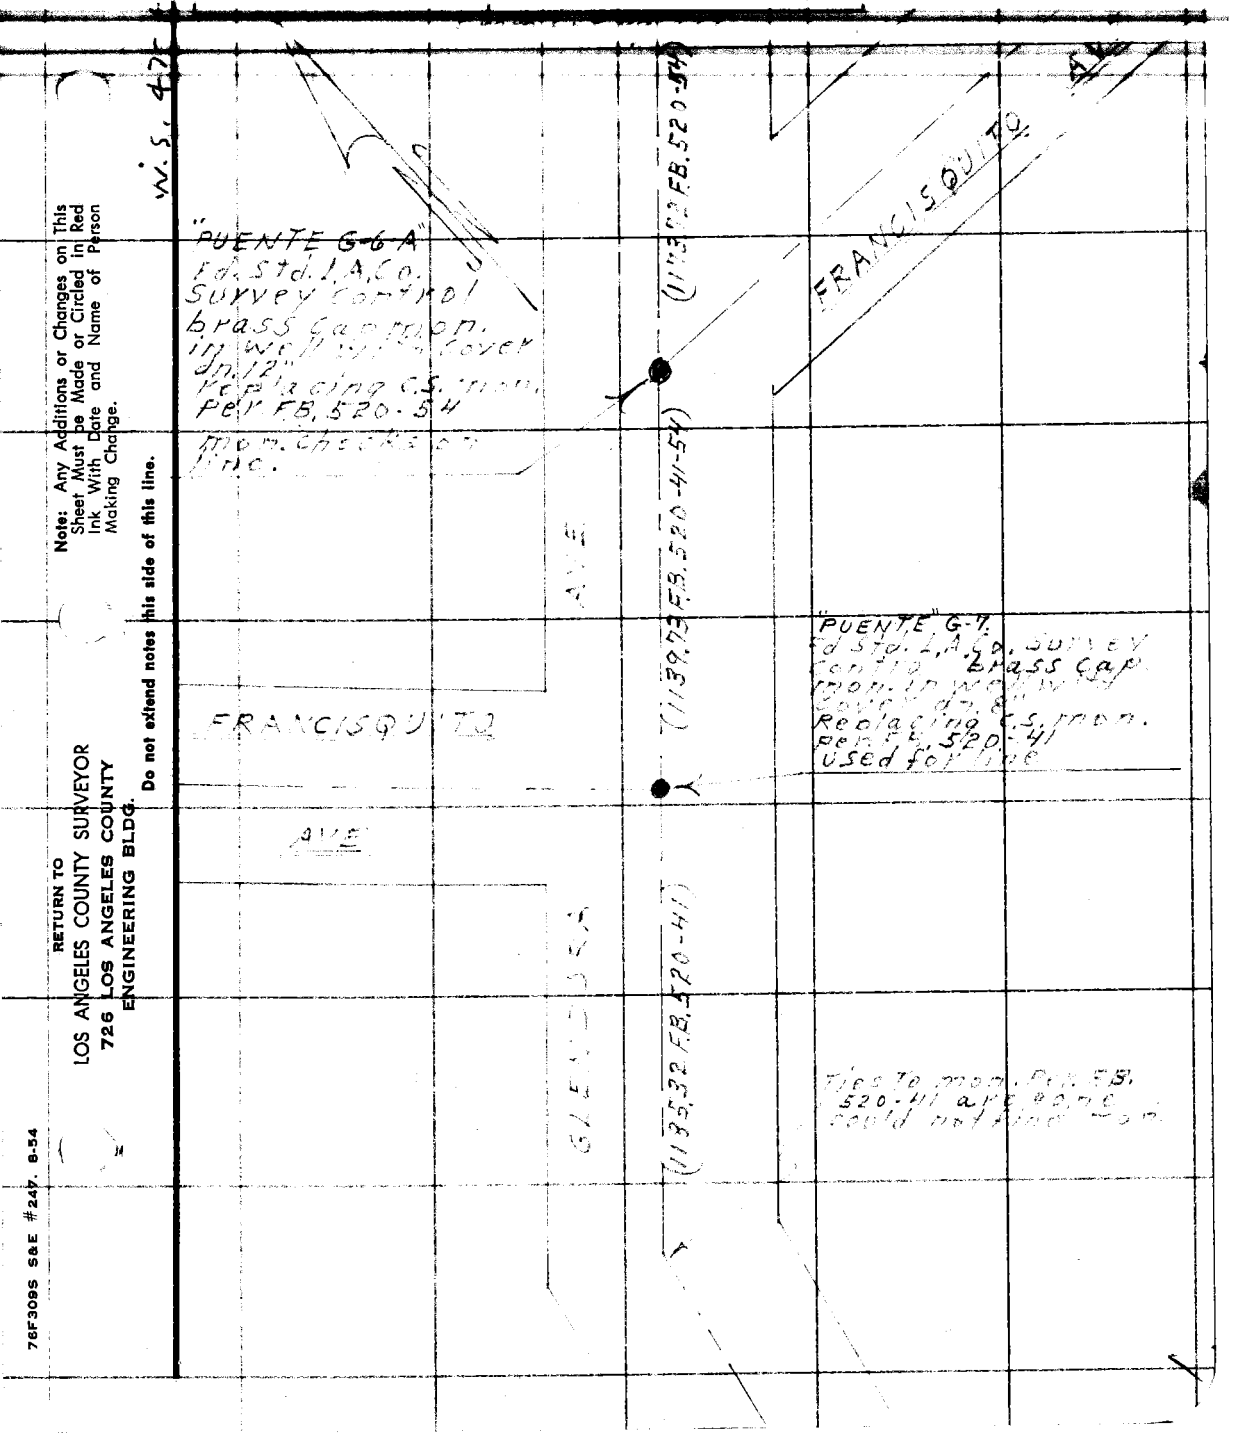

Note: Any Additions or Changes on This Sheet Must be Made or Circled in Red Ink With Date and Name of Person Making Change.

Do not extend notes this side of this line.

RETURN TO
LOS ANGELES COUNTY SURVEYOR
726 LOS ANGELES COUNTY
ENGINEERING BLDG.

76F309S S&E #247. 8-54

RETURN TO
LOS ANGELES COUNTY SURVEYOR
726 LOS ANGELES COUNTY
ENGINEERING BLDG.

Note: Any Additions or Changes on This Sheet Must be Made or Circled in Red Ink With Date and Name of Person Making Change.

Do not extend notes this side of this line.

F. B. _____ PG. _____

76F309S 247 4-53

RETURN TO
LOS ANGELES COUNTY SURVEYOR
726 LOS ANGELES COUNTY
ENGINEERING BLDG.

Note: Any Additions or Changes on This Sheet Must be Made or Circled in Red Ink With Date and Name of Person Making Change.

Do not extend notes this side of this line.

Notes Ck'd by
Map No.
Office Work
Checked

Survey of
W. O. Tape No. Sr'd. of
Surveyed by
Notes Date

F. B. PG.

RETURN TO
LOS ANGELES COUNTY SURVEYOR
726 LOS ANGELES COUNTY
ENGINEERING BLDG.

Note: Any Additions or Changes on This Sheet Must be Made or Circled in Red Ink With Date and Name of Person Making Change.

Do not extend notes this side of this line.

F. B. _____ PG. _____

F. B. 1842 PG. 125

Notes Ck'd by	Survey of
Map No.	W. O. Tape No. 75 St'd. 84 °F
Office Work	Surveyed by W. D. BAY
Checked	Notes W. D. B. Date 11-22-55

XV.S. 47-13

ADDITIONAL TIES ON ℄ INTR. of MERCED AVE. & WALNUT AVE.

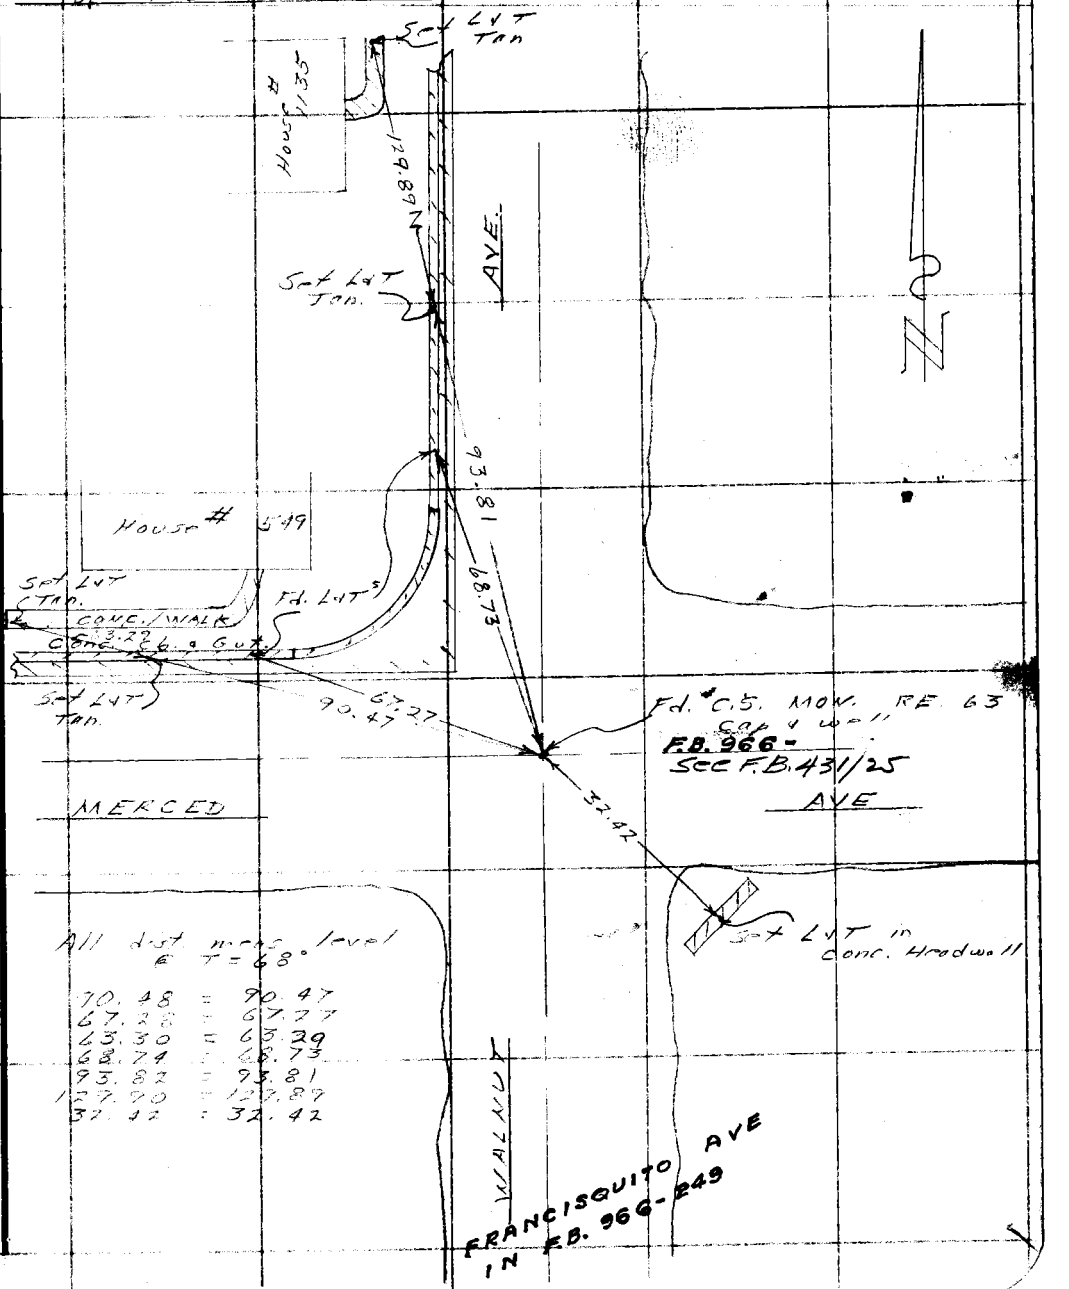

All dist. meas. level @ T = 68°

90.48	=	90.47
67.28	=	67.27
63.30	=	63.29
68.74	=	68.73
93.82	=	93.81
129.90	=	129.89
32.42	=	32.42

Note: Any Additions or Changes on This Sheet Must be Made or Circled in Red Ink With Date and Name of Person Making Change.

Do not extend notes this side of this line.

RETURN TO
LOS ANGELES COUNTY SURVEYOR
726 LOS ANGELES COUNTY
ENGINEERING BLDG.

76F309S S&E #247. 8-54

RETURN TO
LOS ANGELES COUNTY SURVEYOR
726 LOS ANGELES COUNTY
ENGINEERING BL

1842

This
Red
Person

F. BL 1842 PG. 126