Computed by
Check
Survey of
JN Tape Std °F
Surveyed by
Notes Date
Indexed
F.B. 2221 Pg.

Job	Description
	MAIN STREET 0075.18
C.L.	From Compton Blvd. to Rosecrans Avenue.
Loc. Imp.	From Compton Blvd. to Rosecrans Ave.
C.L.	Change from Compton Blvd. to Rosecrans Ave.

Microfilmed July 86

H.C. 16-102

Notes Ck'd by	Survey of Main St	F. B. 2221 Pg. 5
Map No.	W. O. 0075.18 Tape No. St'd. °F	
Office Work	Surveyed by D. Sappell	
Checked	Notes D.S. Date 2-24-56	
Date	Indexed A. C. Johnson 3-9-56	

J.N. 0075.18

MAIN ST

FROM

COMPTON BLVD TO ROSECRANS AVE

℄ pgs 7-12
Topog 13-28

Party: Sappell
Shoemaker
Myers
Siemon

Note: Any Additions or Changes on This Sheet Must be Made or Circled in Red Ink With Date and Name of Person Making Change.

Do not extend notes this side of this line.

RETURN TO
LOS ANGELES COUNTY SURVEYOR
726 LOS ANGELES COUNTY
ENGINEERING BLDG.

76F309S S&E #247. 8-54

F. B. 2221 PG. 6

RETURN TO
LOS ANGELES COUNTY SURVEYOR
726 LOS ANGELES COUNTY
ENGINEERING BLDG.
Do not extend notes this side of this line.

Note: Any Additions or Changes on This Sheet Must be Made or Circled in Red Ink With Date and Name of Person Making Change.

Notes Ck'd by KRM	Survey of Main St.
Map No. CSB 2570	W. O. 0075-18 Tape No. 0144 St'd. 68 °F
Office Work Rubenacker	Surveyed by D. Sappell
Checked Aja	Notes D.S. Date 2-24-56
Date July 56	Indexed A. C. Johnson

F. B. 2221 Pg. 7

To BOTT pg 11

WS 26-B-3

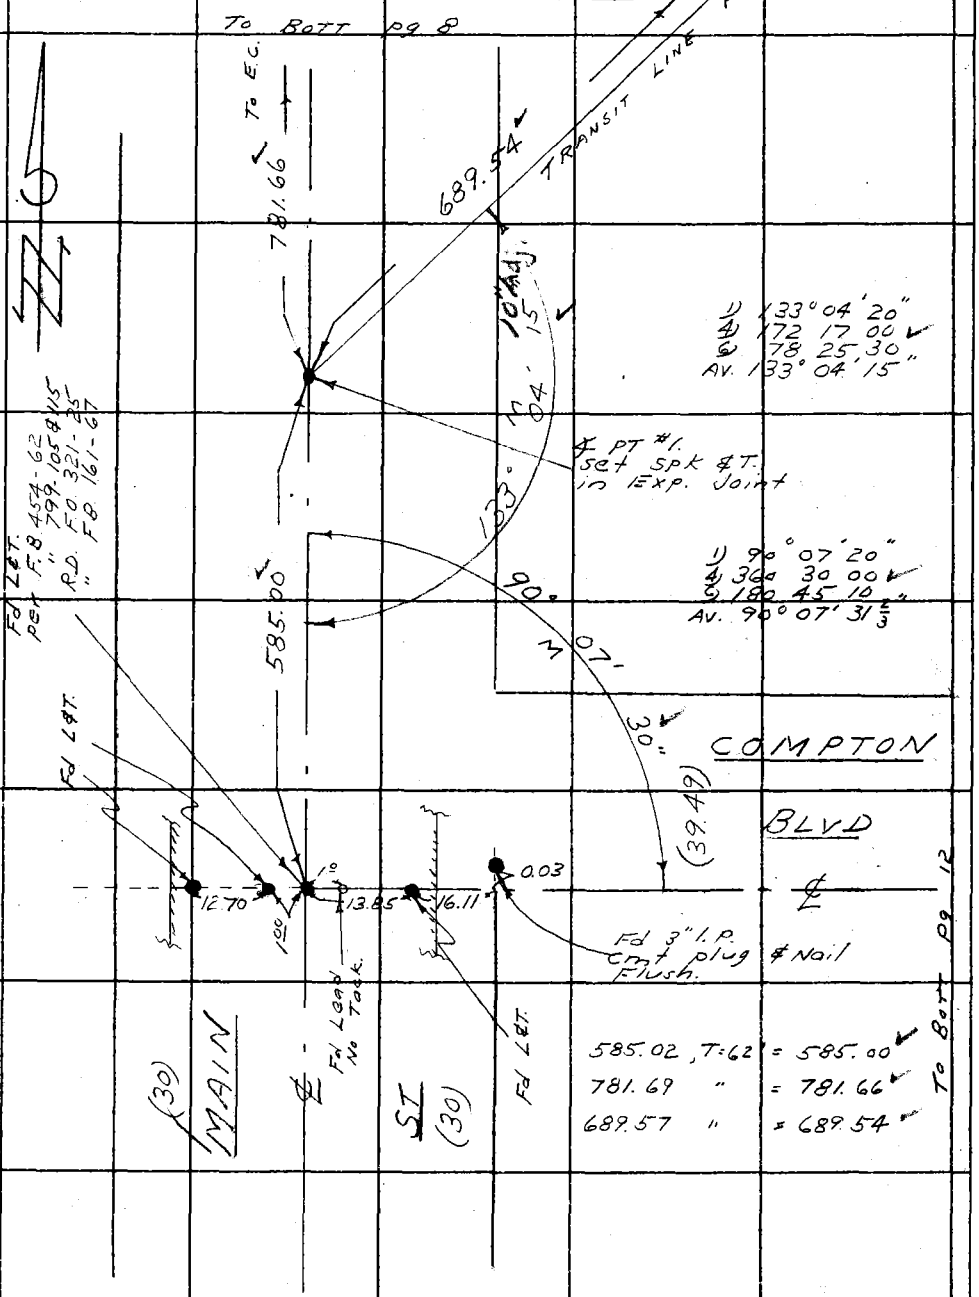

Note: Any Additions or Changes on This Sheet Must be Made or Circled in Red Ink With Date and Name of Person Making Change.

Do not extend notes this side of this line.

RETURN TO
LOS ANGELES COUNTY SURVEYOR
726 LOS ANGELES COUNTY
ENGINEERING BLDG.

76F309S S&E #247. 8-54

F.B. 2221 Pg. 8

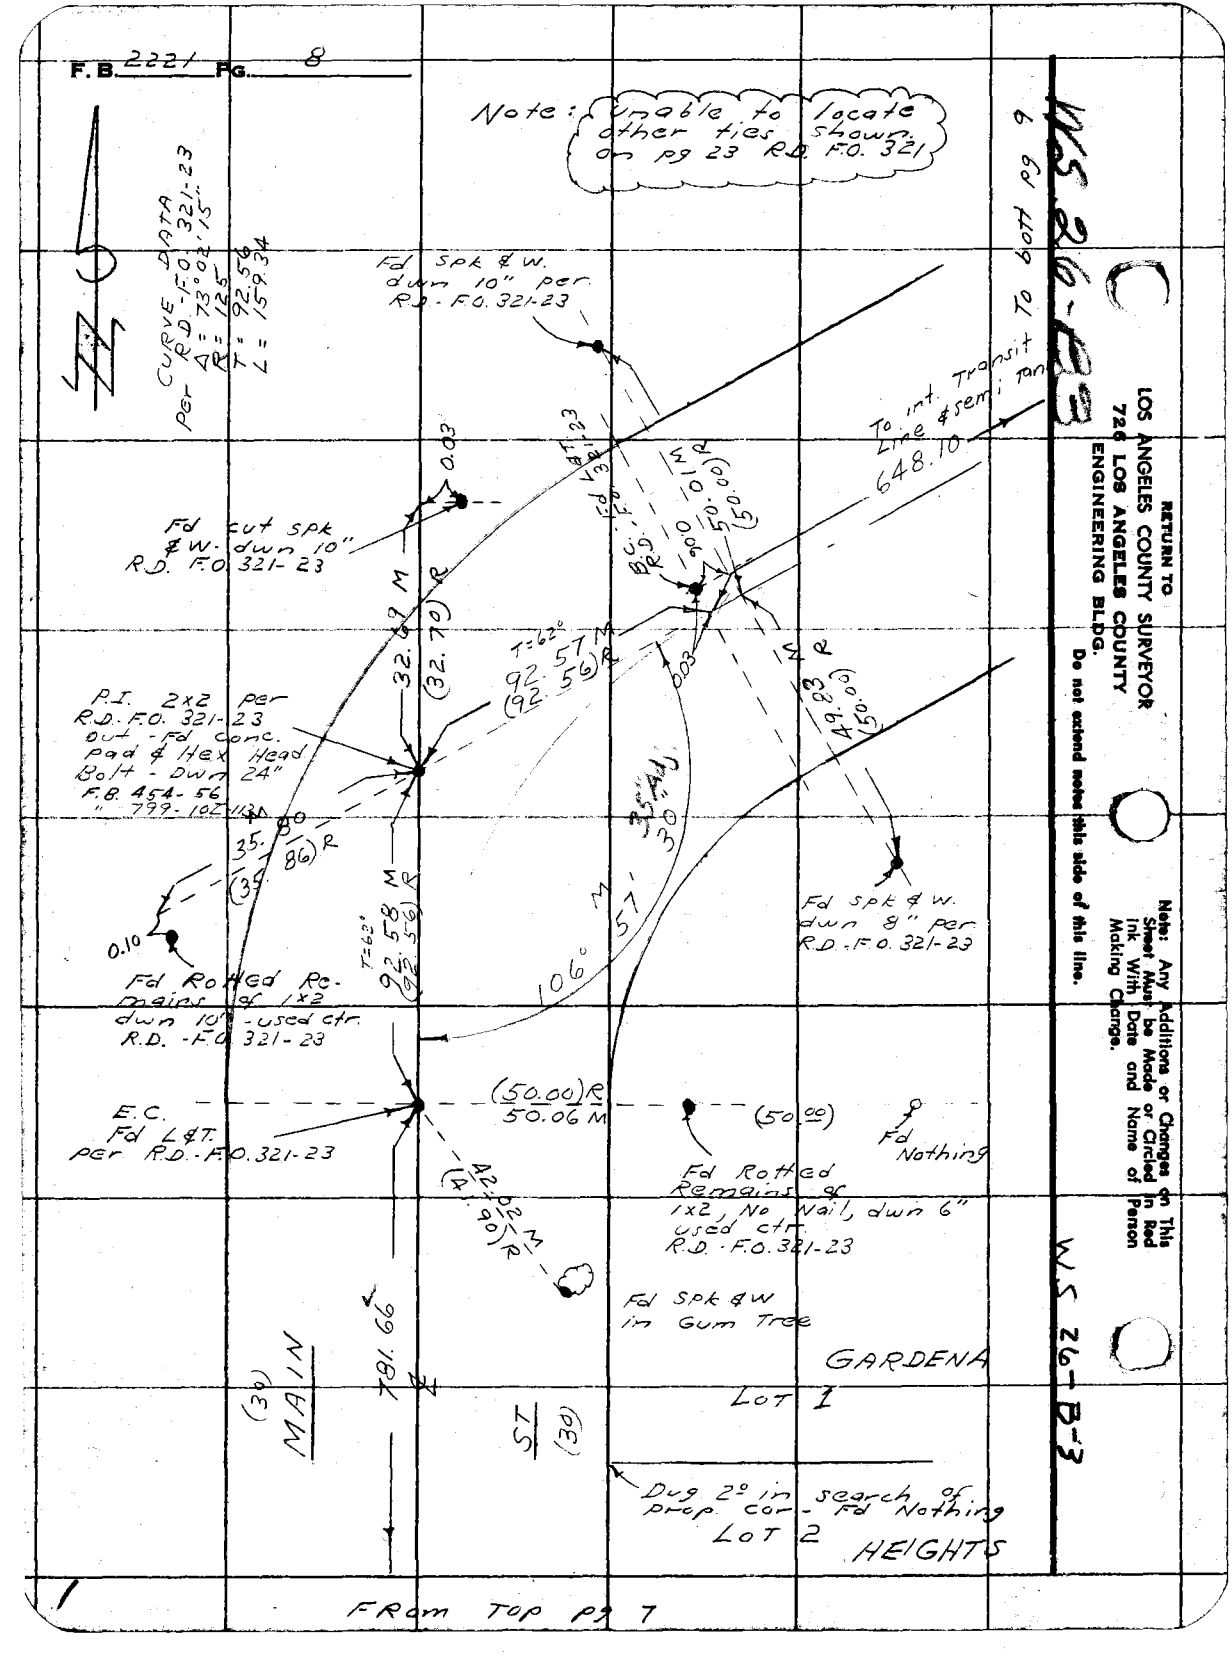

RETURN TO
LOS ANGELES COUNTY SURVEYOR
726 LOS ANGELES COUNTY
ENGINEERING BLDG.
Do not extend notes this side of this line.

Note: Any Additions or Changes on This Sheet Must be Made or Circled in Red Ink With Date and Name of Person Making Change.

W.S. 26-B-3

From pg 9

1

Notes Ck'd by KRM	Survey of Main St.
Map No. C.S.B. 2570	W. O. 0075.18 Tape No. 0144 St'd. 68 °F
Office Work Rubenacker	Surveyed by D. Sappell
Checked Ajo	Notes D.S. Date 2-27-56
Date July 1956	Indexed A. C. Johnson

F.B. 2221 Pg. 9

WS 26-B-3

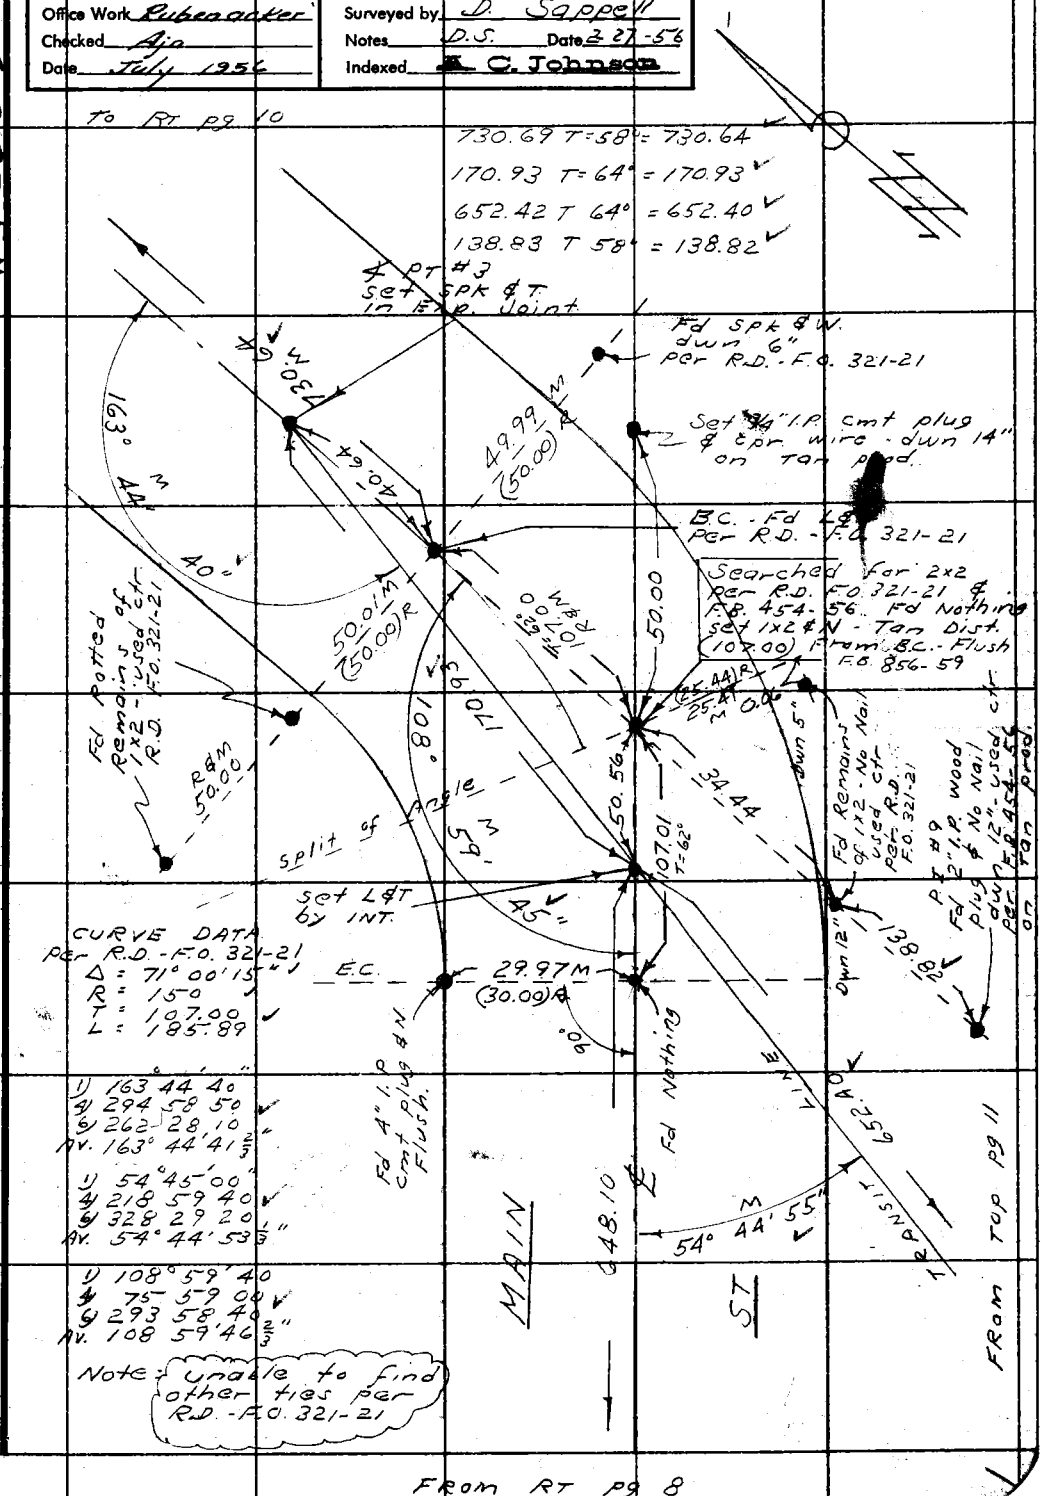

CURVE DATA
Per R.D.-F.O. 321-21
Δ = 71° 00' 15"
R = 150
T = 107.00
L = 185.89

1) 163° 44' 40"
4) 294 58 50
6) 262 28 10
Av. 163° 44' 41 2/3"

1) 54° 45' 00"
4) 218 59 40
6) 328 29 20
Av. 54° 44' 53 1/3"

1) 108° 59' 40
4) 75 59 00
6) 293 58 40
Av. 108 59' 46 2/3"

Note: unable to find other ties per R.D.-F.O. 321-21

From Top pg 11

From RT pg 8

Note: Any Additions or Changes on This Sheet Must be Made or Circled in Red Ink With Date and Name of Person Making Change.

Do not extend notes this side of this line.

RETURN TO
LOS ANGELES COUNTY SURVEYOR
726 LOS ANGELES COUNTY
ENGINEERING BLDG.

76F3095 S&E #247. 8-54

F.B. 2221 Pg. 10

WS 26-C-3

RETURN TO
LOS ANGELES COUNTY SURVEYOR
726 LOS ANGELES COUNTY ENGINEERING BLDG.

Do not extend notes this side of this line.

Note: Any Additions or Changes on this Sheet Must be Made in Red Ink With Date and Name of Person Making Change.

(WS 26-B-3)

Notes Ck'd by KRM.	Survey of Main St.
Map No. C.S.B. 2570	W. O. 0075.18 Tape No. 0144 St'd. 68 °F
Office Work Rubenacker	Surveyed by D. Sappell
Checked Aja	Notes D.S. Date 2-27-56
Date July 1956	Indexed A. C. Johnson

F. B. 2221 Pg. 11

WS 26-B-3

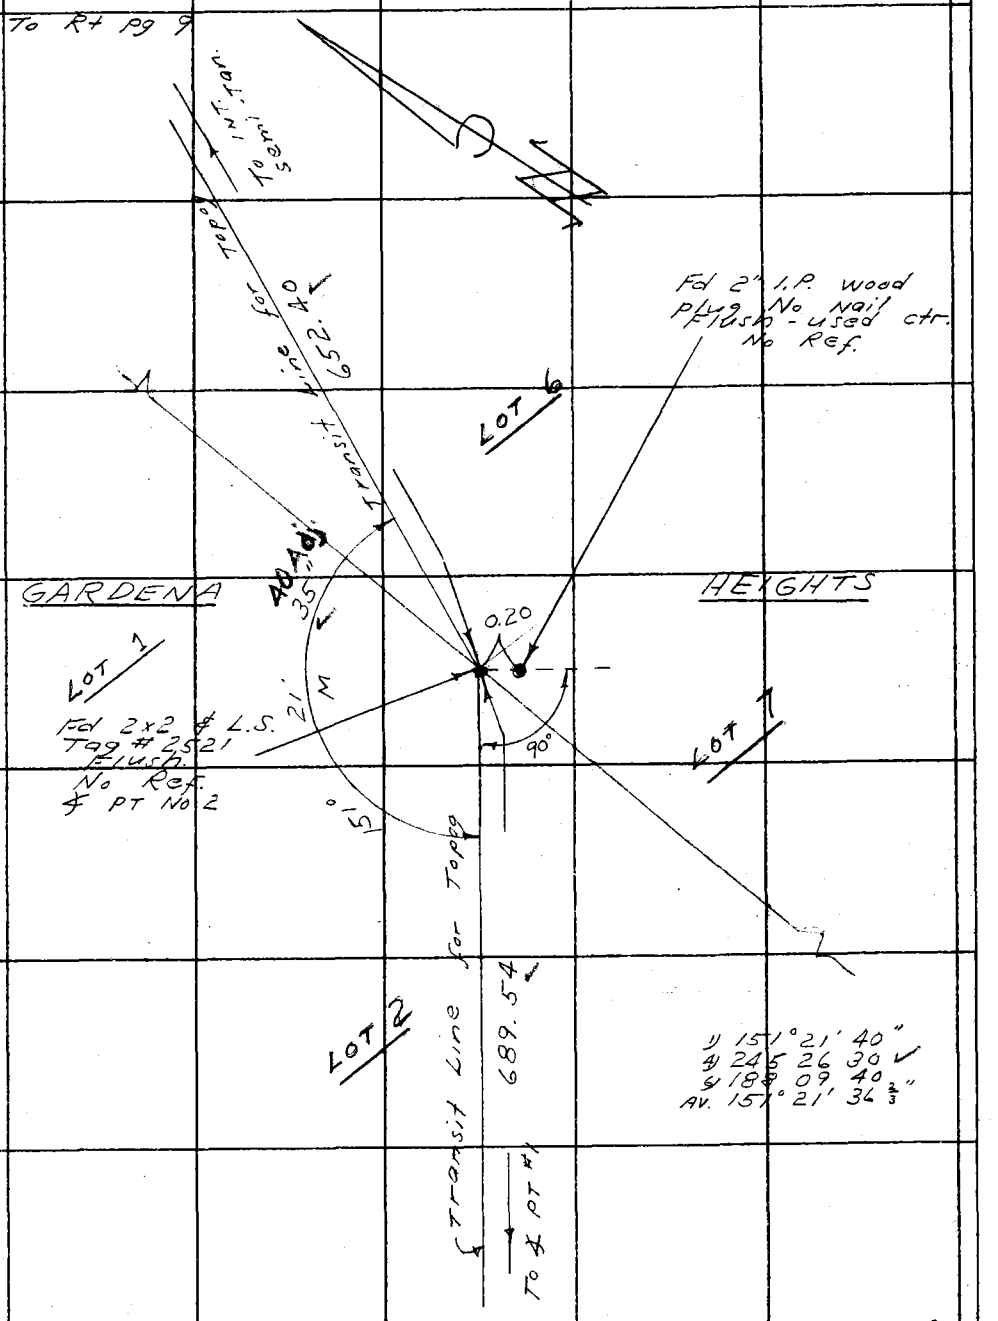

FROM TOP pg 7

Note: Any Additions or Changes on This Sheet Must be Made or Circled in Red Ink With Date and Name of Person Making Change.

Do not extend notes this side of this line.

RETURN TO
LOS ANGELES COUNTY SURVEYOR
726 LOS ANGELES COUNTY
ENGINEERING BLDG.

76F309S S&E #247. 8-54

RETURN TO
LOS ANGELES COUNTY SURVEYOR
726 LOS ANGELES COUNTY
ENGINEERING BLDG.

Note: Any Additions or Changes on This Sheet Must be Made or Circled in Red Ink With Date and Name of Person Making Change.

Do not extend notes this side of this line.

WS 26-C-3

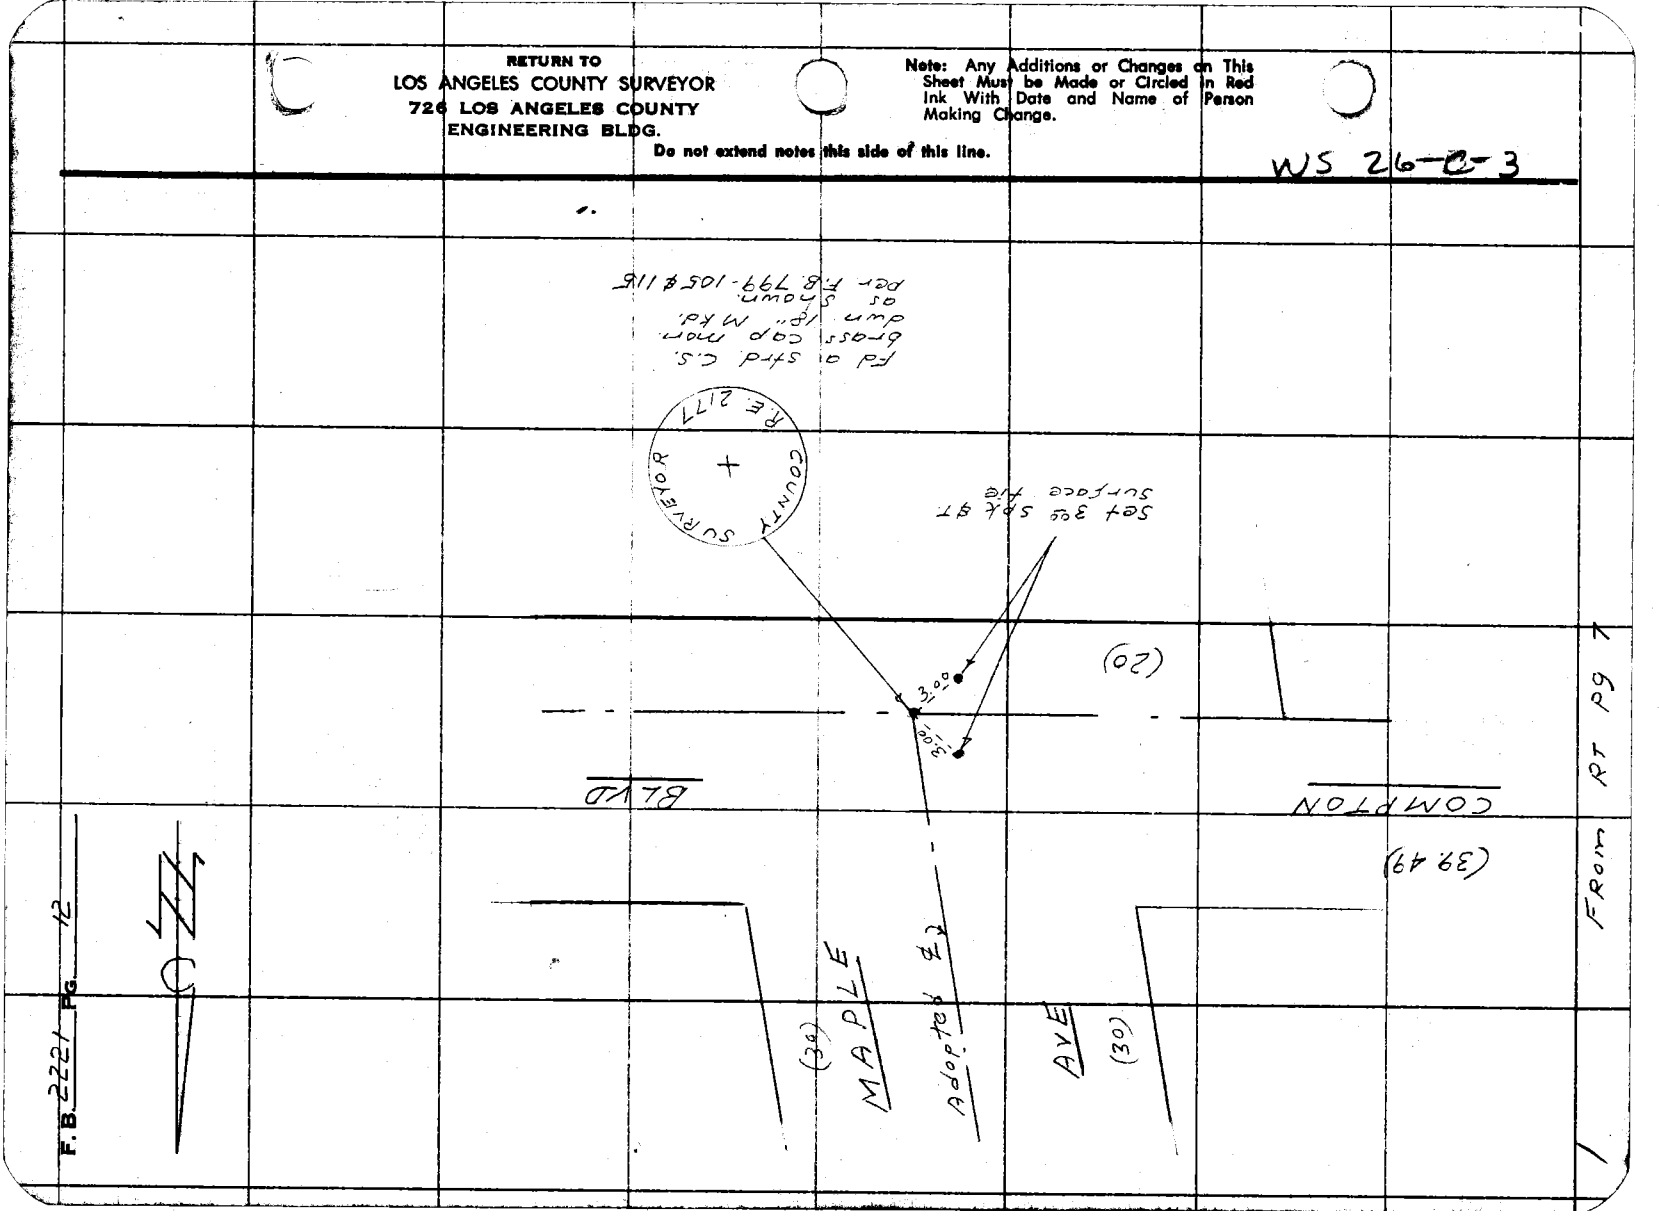

Notes Ck'd by		Survey of Main St	F. B 2221 Pg. 13
Map No. C.S.B 2570		W. O. 0075.18 Tape No.	St'd. °F
Office Work Rubenacker		Surveyed by D. Sappell	
Checked AJP		Notes C.E. Shoemaker Date 2-28-56	
Date July 1956		Indexed E. C. Johnson 9-9-56	

J.N. 0075.18

MAIN ST

FROM

COMPTON BLVD to ROSECRANS AVE

TOPOG

covering Prop Routes

Note: (Stationing of main st. on ℄ & along semi-Tangents)

Party: Sappell
Shoemaker
Myers
Siemann

Note: Any Additions or Changes on This Sheet Must be Made or Circled in Red Ink With Date and Name of Person Making Change.

Do not extend notes this side of this line.

RETURN TO
LOS ANGELES COUNTY SURVEYOR
726 LOS ANGELES COUNTY
ENGINEERING BLDG.

76F3095 S&E #247. 8-54

F. B. 14 Pg. 2221

To Bott Pg 15

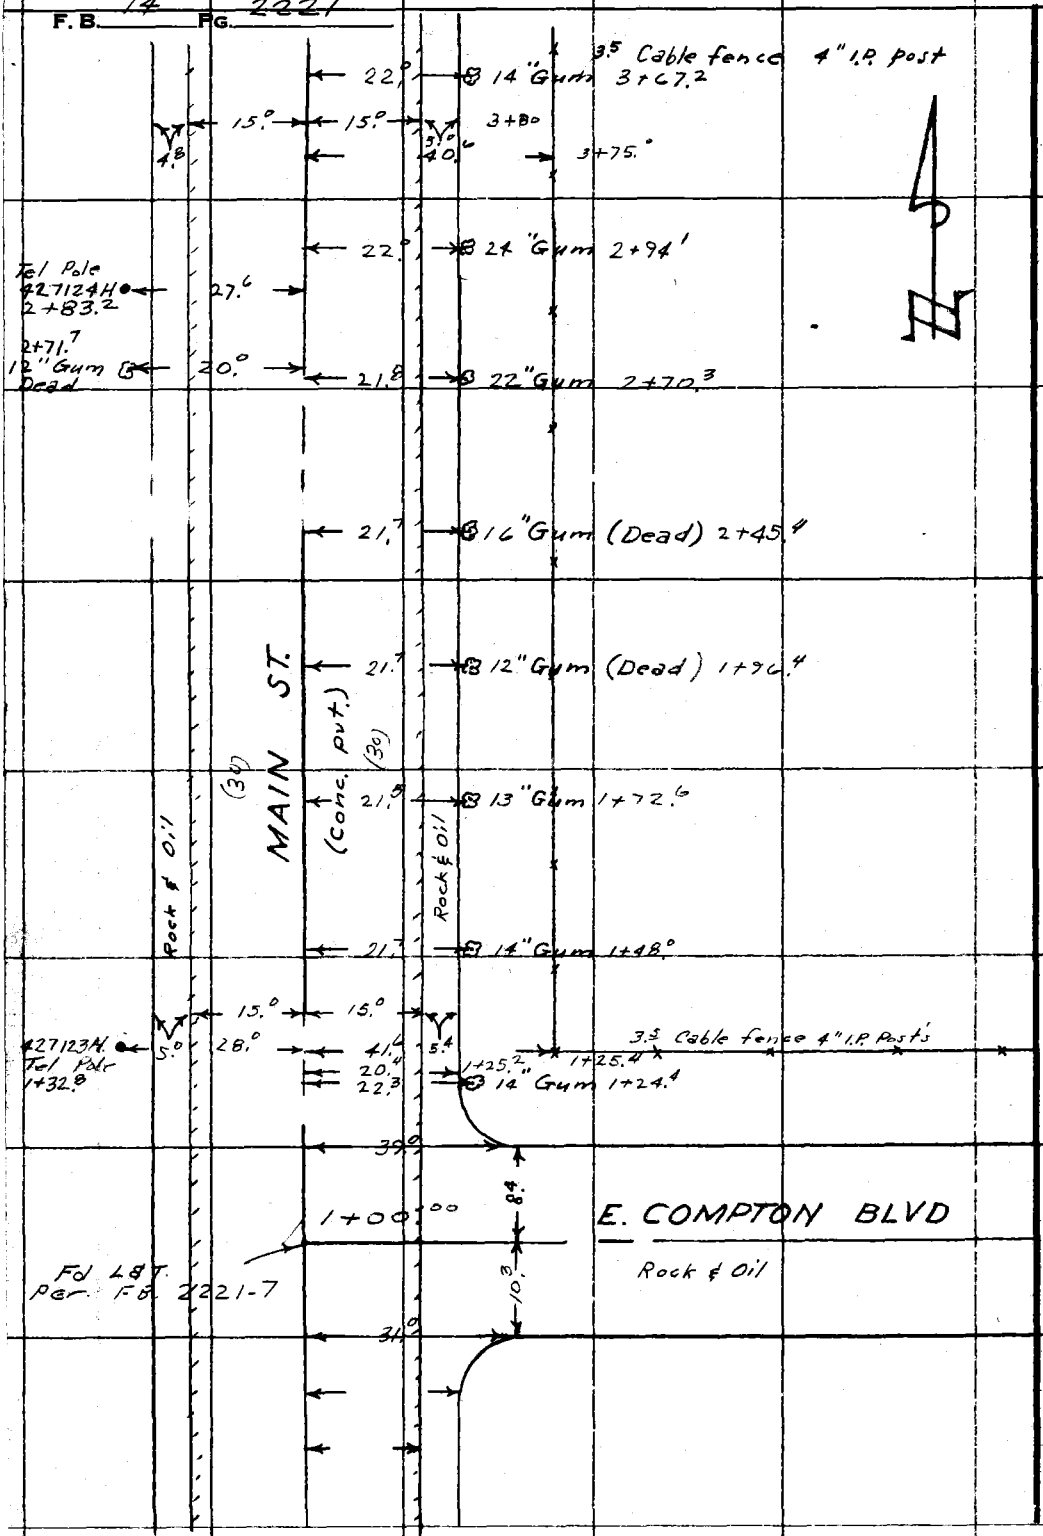

C+85

RETURN TO
LOS ANGELES COUNTY SURVEYOR
720 LOS ANGELES COUNTY
ENGINEERING BLDG.
Do not extend notes this side of this line.

Note: Any Additions or Changes on This Sheet Must be Made or Circled in Red Ink With Date and Name of Person Making Change.

Notes Ck'd by	Survey of Main St.
Map No. C.S.B 2570	W. O. 0075.18 Tape No. St'd. °F
Office Work Rubenacker	Surveyed by D. Sappell
Checked J. Aja	Notes Shoemaker Date 3-1-56
Date July 1956	Indexed K. C. Johnson

F.B. 2221 Pg. 15

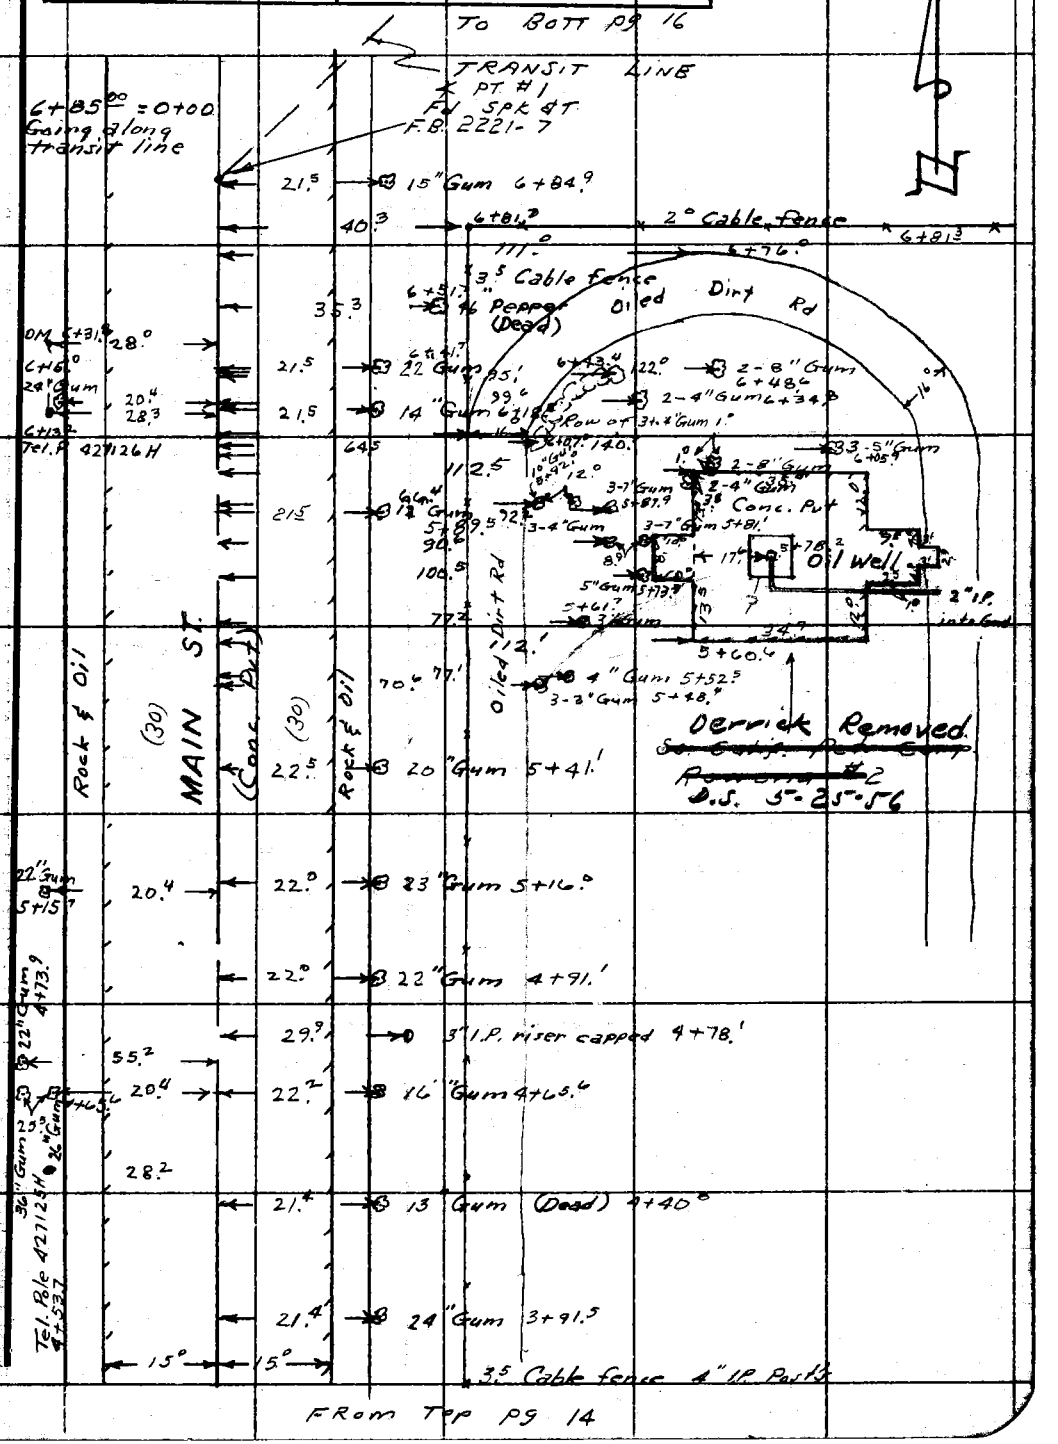

Note: Any Additions or Changes on This Sheet Must be Made or Circled in Red Ink With Date and Name of Person Making Change.

Do not extend notes this side of this line.

RETURN TO
LOS ANGELES COUNTY SURVEYOR
726 LOS ANGELES COUNTY
ENGINEERING BLDG.

76F309S S&E #247. 8-54

RETURN TO
LOS ANGELES COUNTY SURVEYOR
726 LOS ANGELES COUNTY
ENGINEERING BLDG.

Note: Any Additions or Changes on This Sheet Must be Made or Circled In Red Ink With Date and Name of Person Making Change.

Do not extend notes this side of this line.

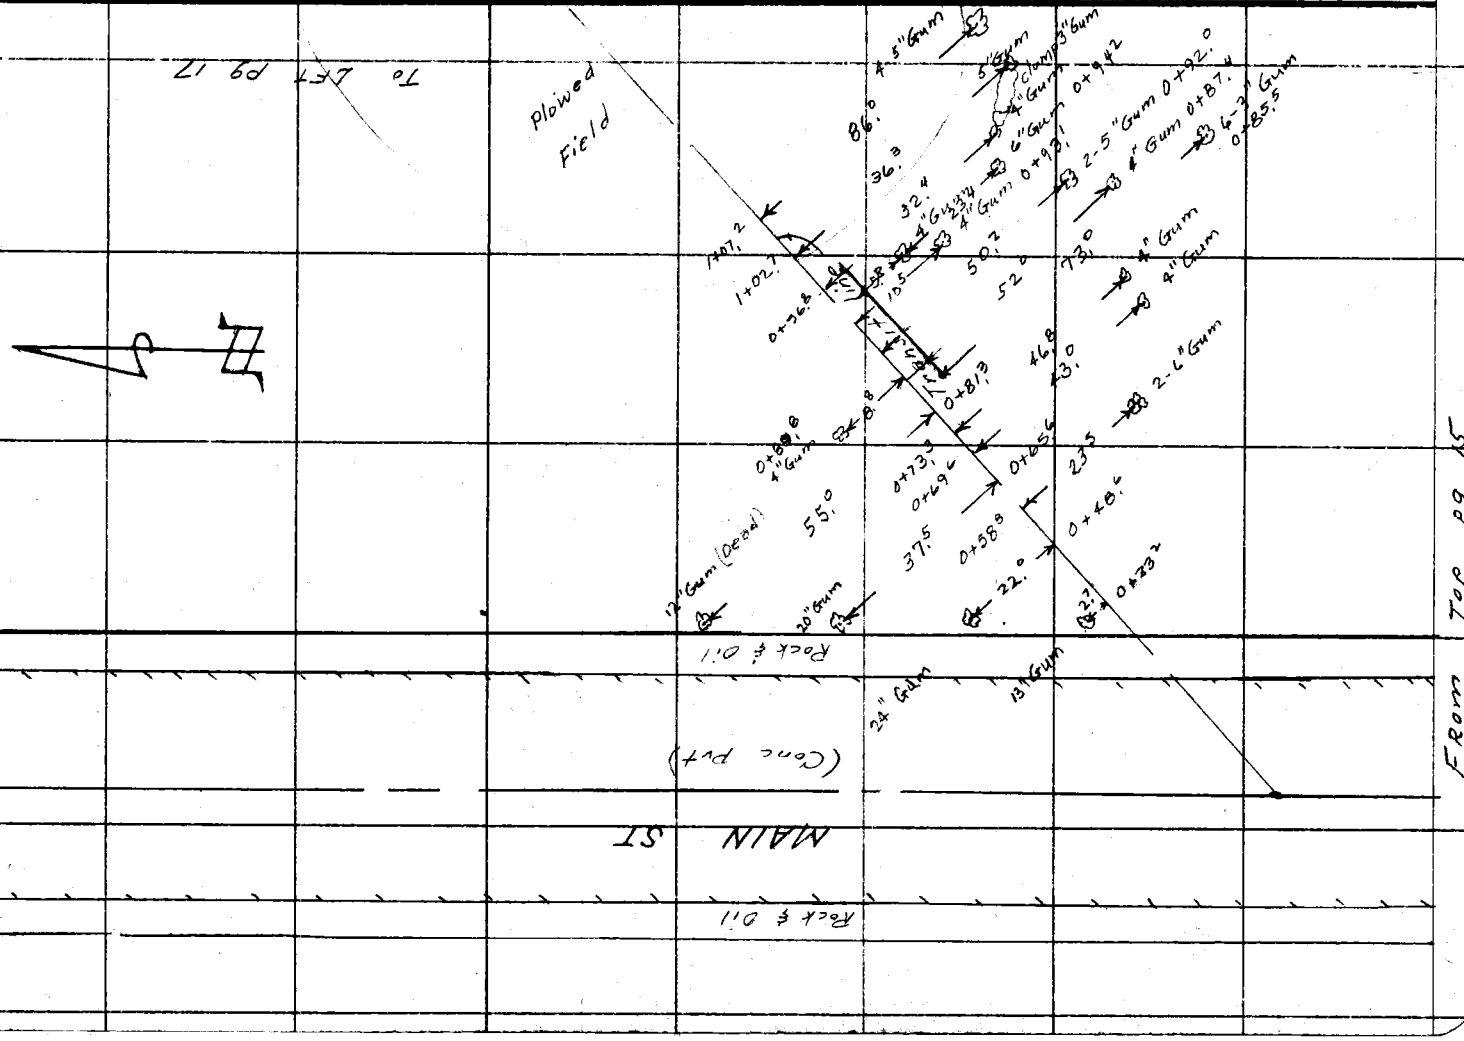

76F309S S&E #247. 8-54

RETURN TO
LOS ANGELES COUNTY SURVEYOR
726 LOS ANGELES COUNTY
ENGINEERING BLDG.

Note: Any Additions or Changes on This Sheet Must be Made or Circled in Red Ink With Date and Name of Person Making Change.

Do not extend notes this side of this line.

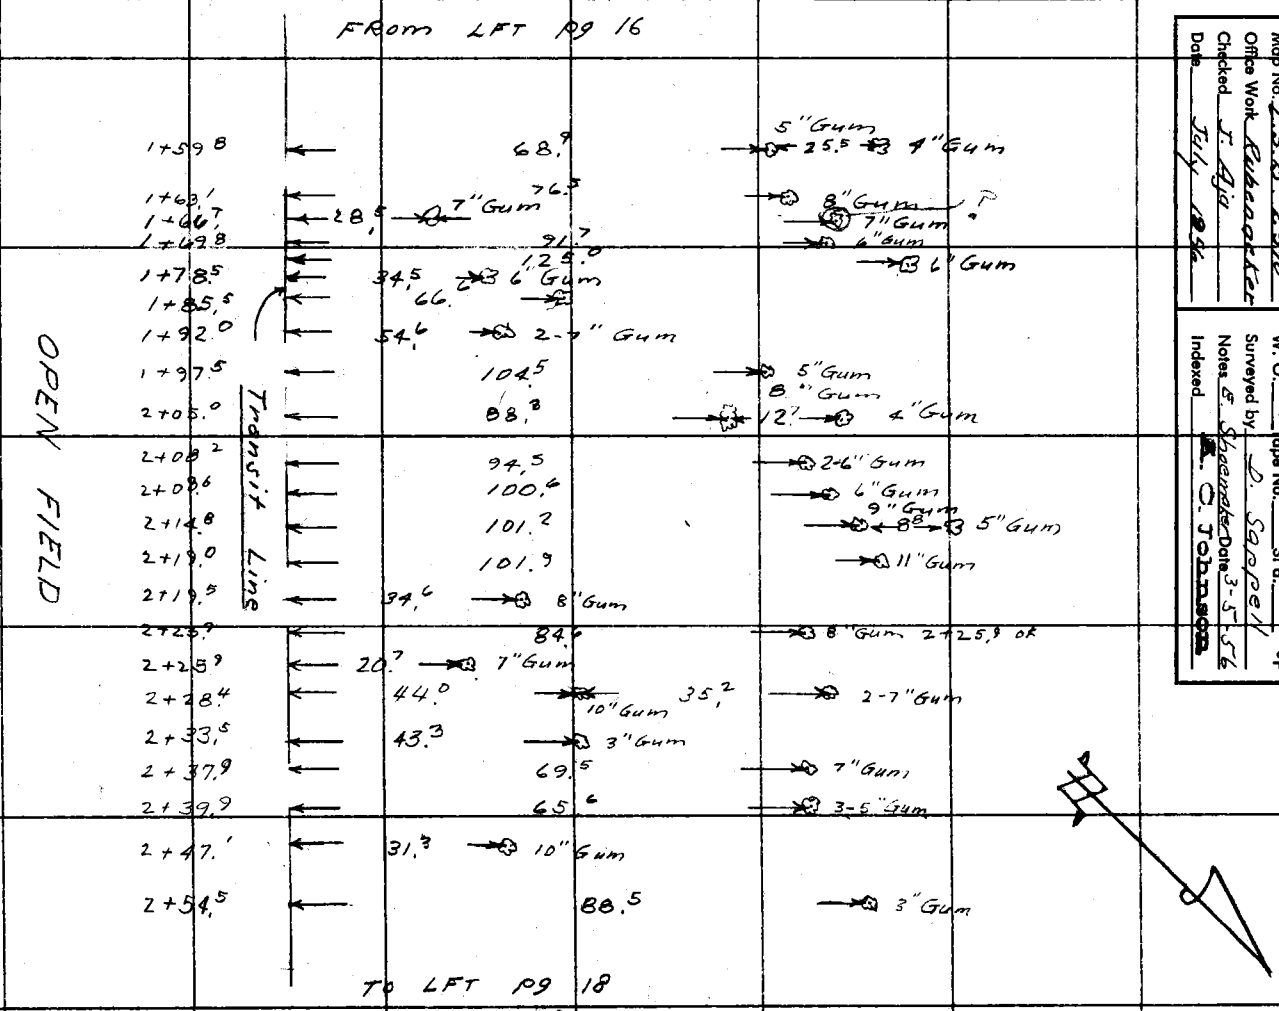

Notes Ck'd by
Map No. C.S.B. 2570
Office Work Rubenacker
Checked J. Aja
Date July 1956

Survey of Main St.
W.O. 75.18 Tape No. Std. °F
Surveyed by D. Sappell
Notes E. Shoemaker Date 3-5-56
Indexed E. C. Johnson

F.B. 2221 PG. 17

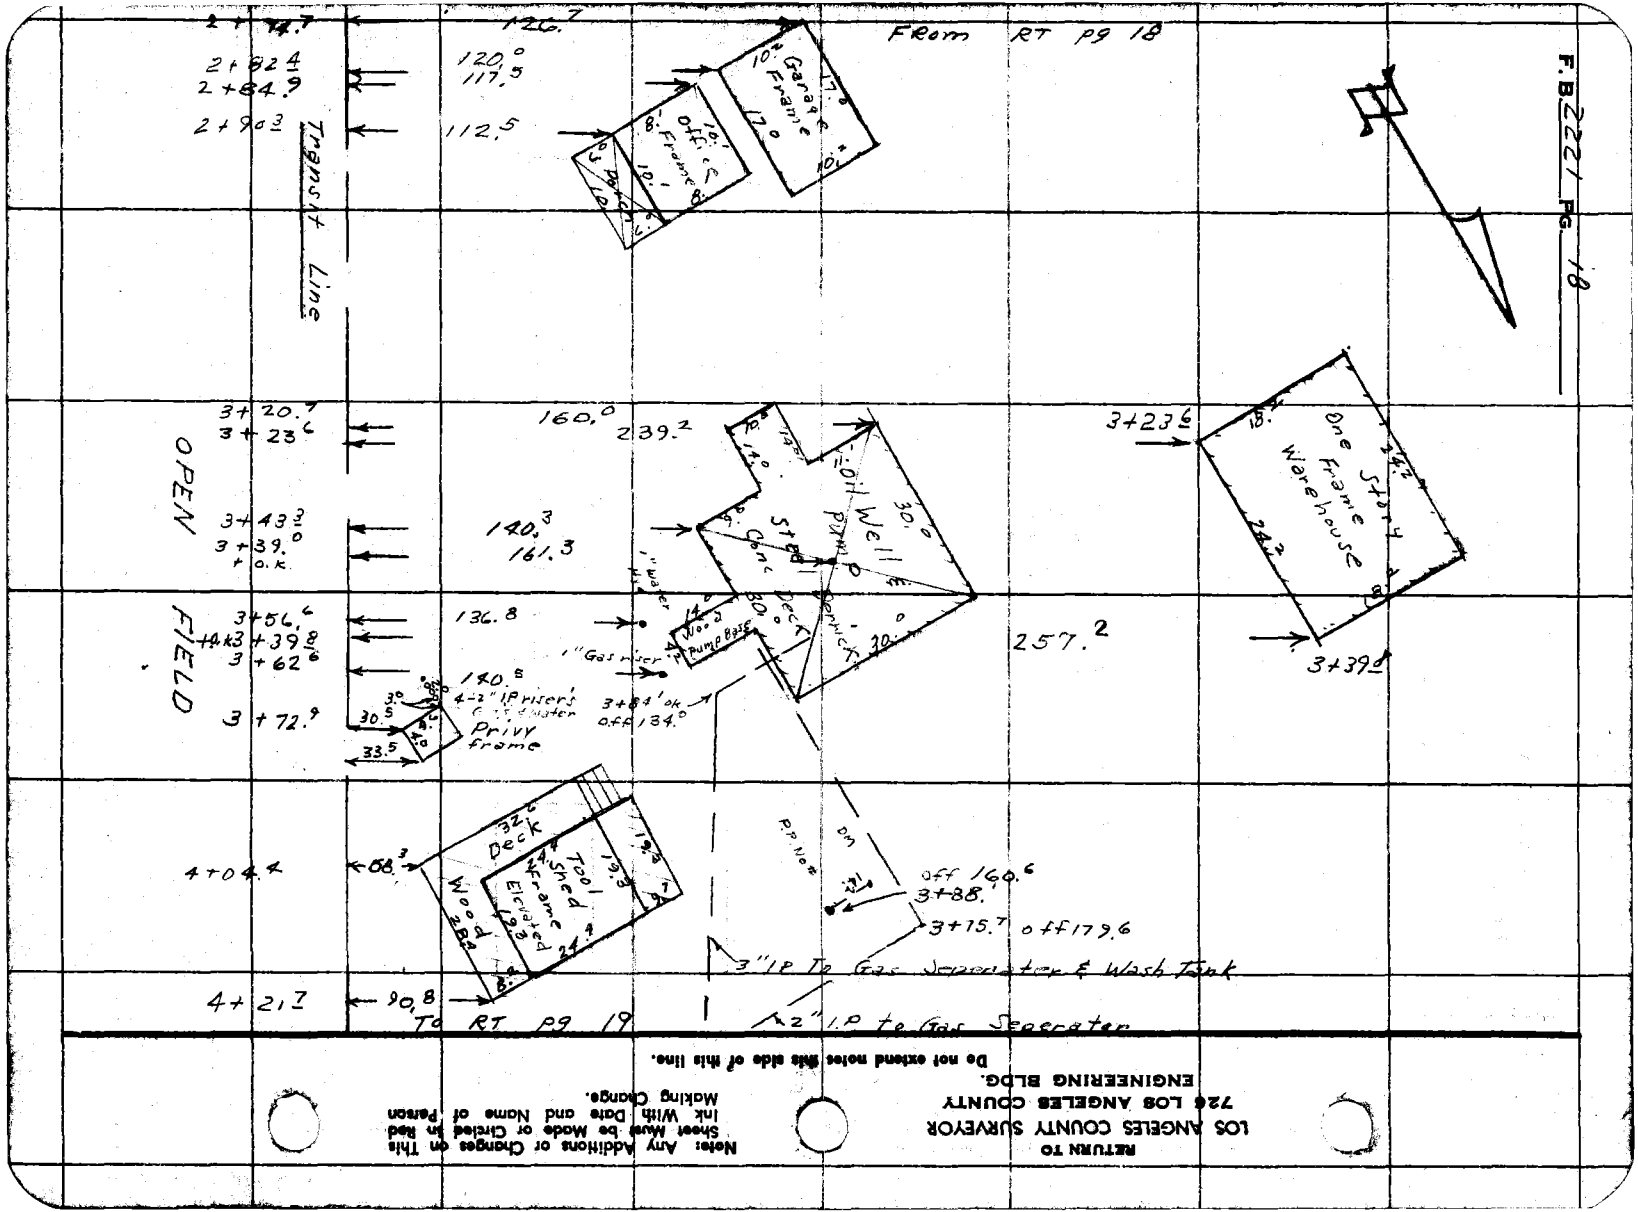

RETURN TO
LOS ANGELES COUNTY SURVEYOR
720 LOS ANGELES COUNTY
ENGINEERING BLDG.

Note: Any Additions or Changes on This Sheet Must be Made or Circled in Red Ink With Date and Name of Person Making Change.

Do not extend notes this side of this line.

Notes Ck'd by	Survey of Main St.
Map No. C.S.B. 2570	W. O. 0075.18 Tape No. St'd. °F
Office Work Rubenacker	Surveyed by D. Sappell
Checked J. Aja	Notes D.S. Date 3-5-56
Date July 1956	Indexed A. C. Johnson

F.B. 2221 Pg. 19

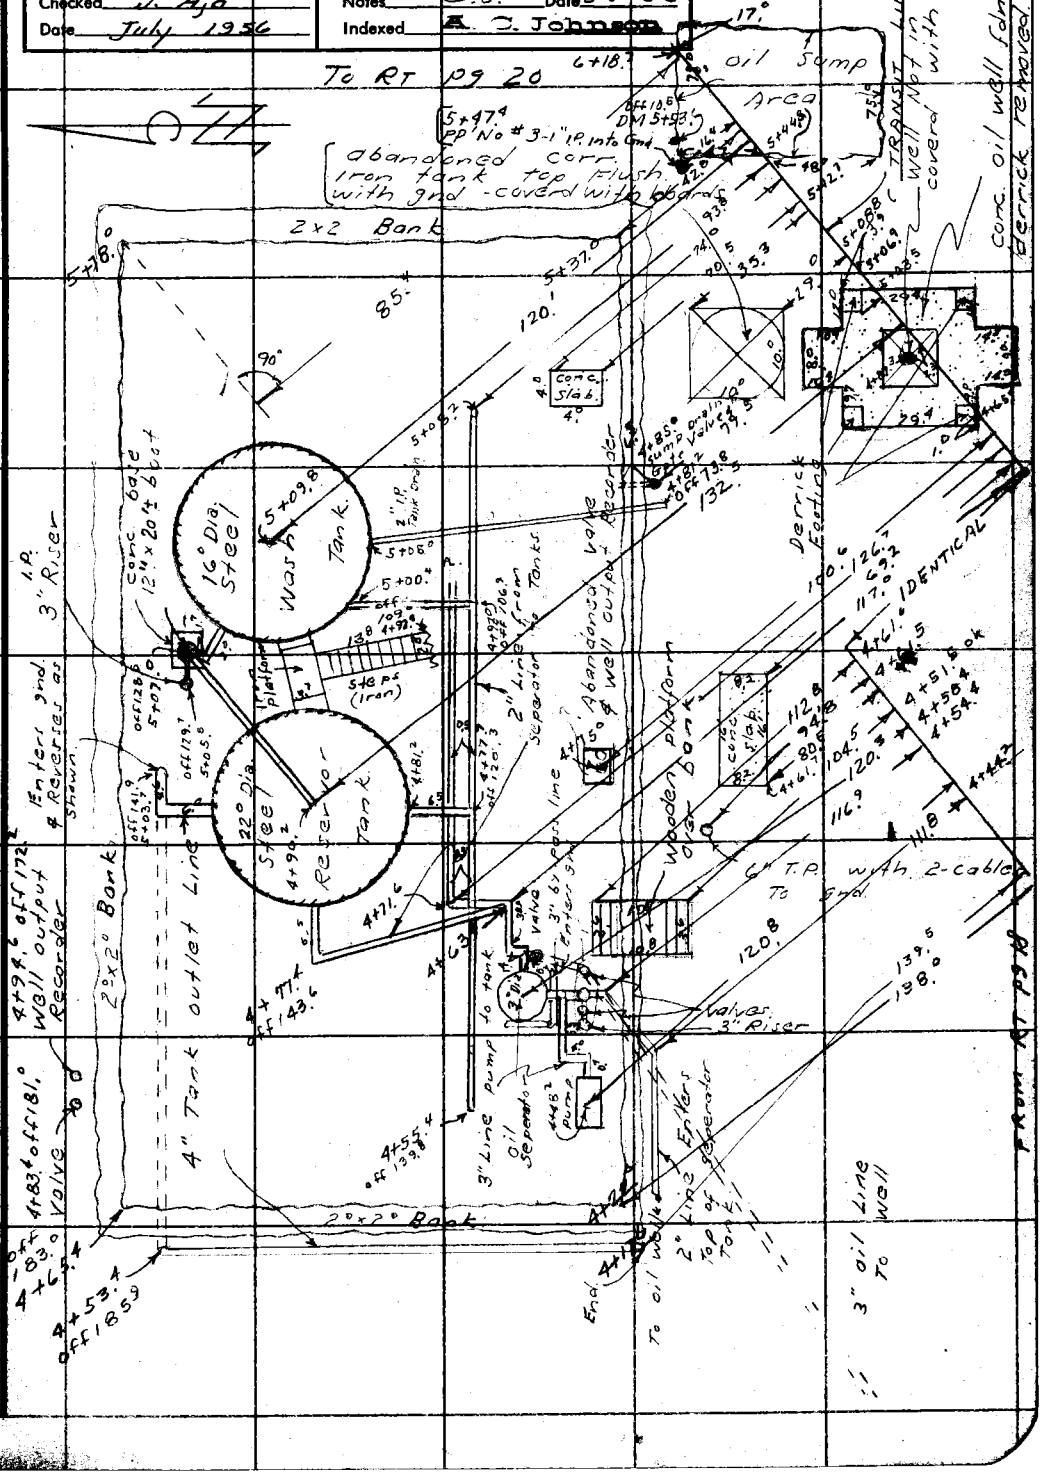

Note: Any Additions or Changes on This Sheet Must be Made or Circled in Red Ink With Date and Name of Person Making Change.

Do not extend notes this side of this line.

RETURN TO
LOS ANGELES COUNTY SURVEYOR
726 LOS ANGELES COUNTY
ENGINEERING BLDG.

76F3095 S&E #247. 8-54

RETURN TO
LOS ANGELES COUNTY SURVEYOR
726 LOS ANGELES COUNTY
ENGINEERING BLDG.

Note: Any Additions or Changes on This Sheet Must be Made or Circled In Red Ink With Date and Name of Person Making Change.

Do not extend notes this side of this line.

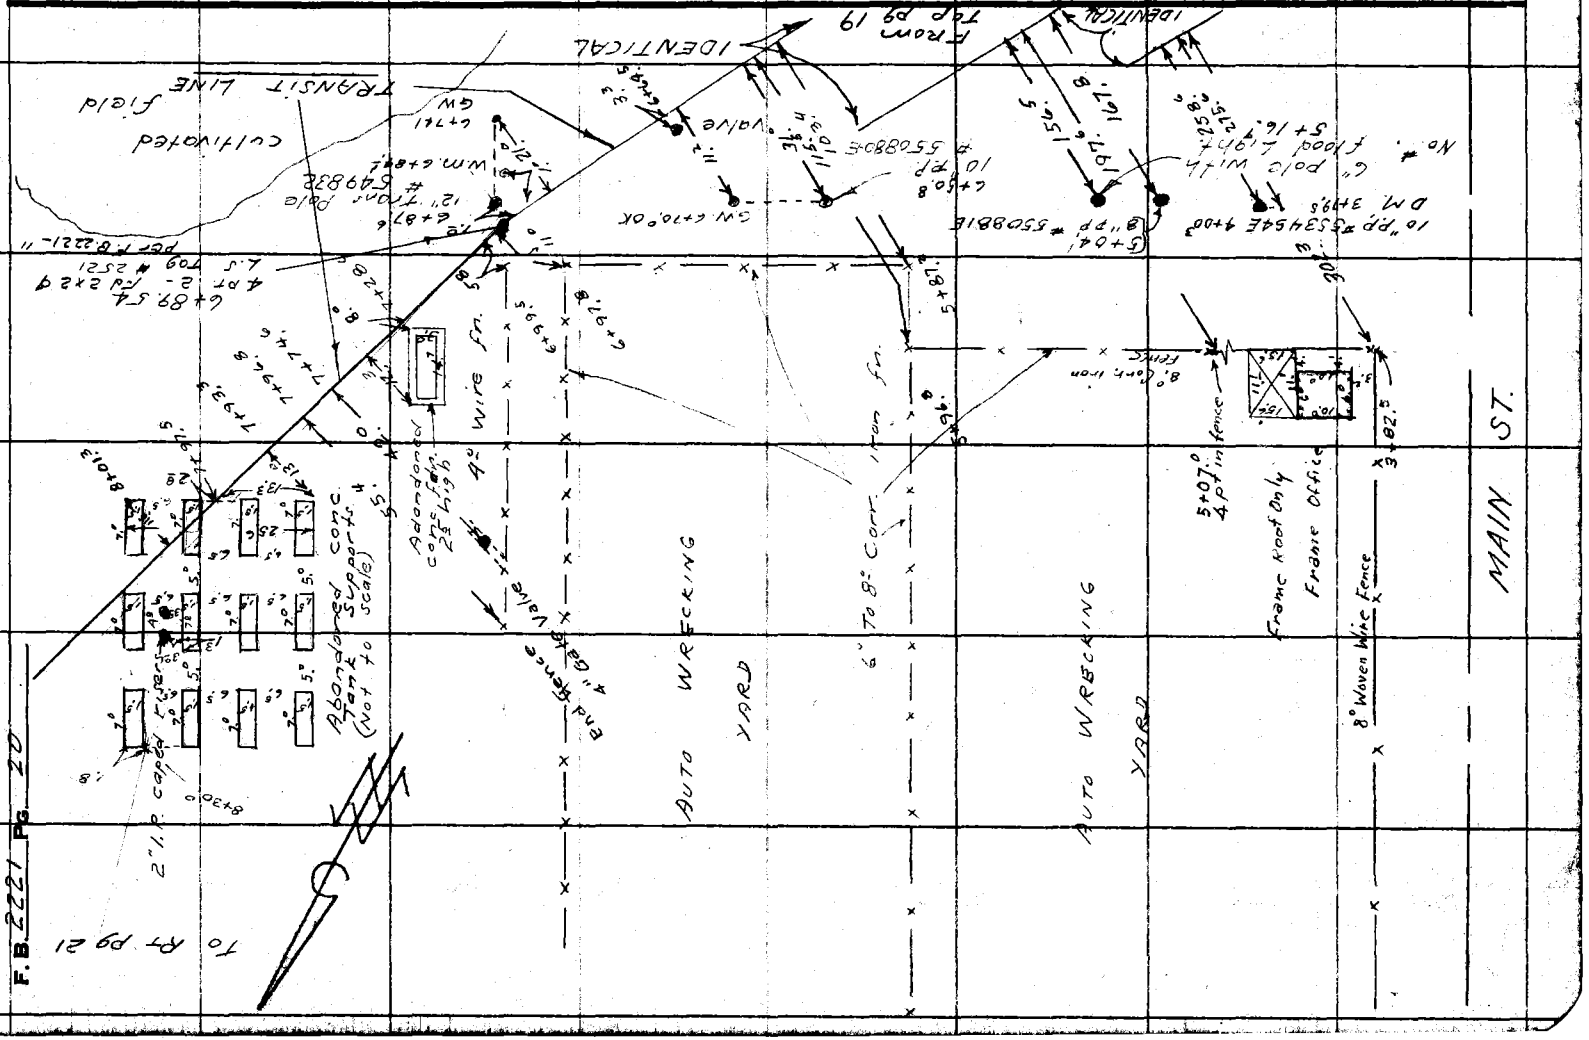

Notes Ck'd by	Survey of Main St
Map No. C.S.B 2570	W. O. 0075.18 Tape No. St'd. °F
Office Work Rubenacker	Surveyed by D. Sappell
Checked J. Aja	Notes D.S. Date 3-5-56
Date July 1956	Indexed A. C. Johnson

F. B. 2221 Pg. 21

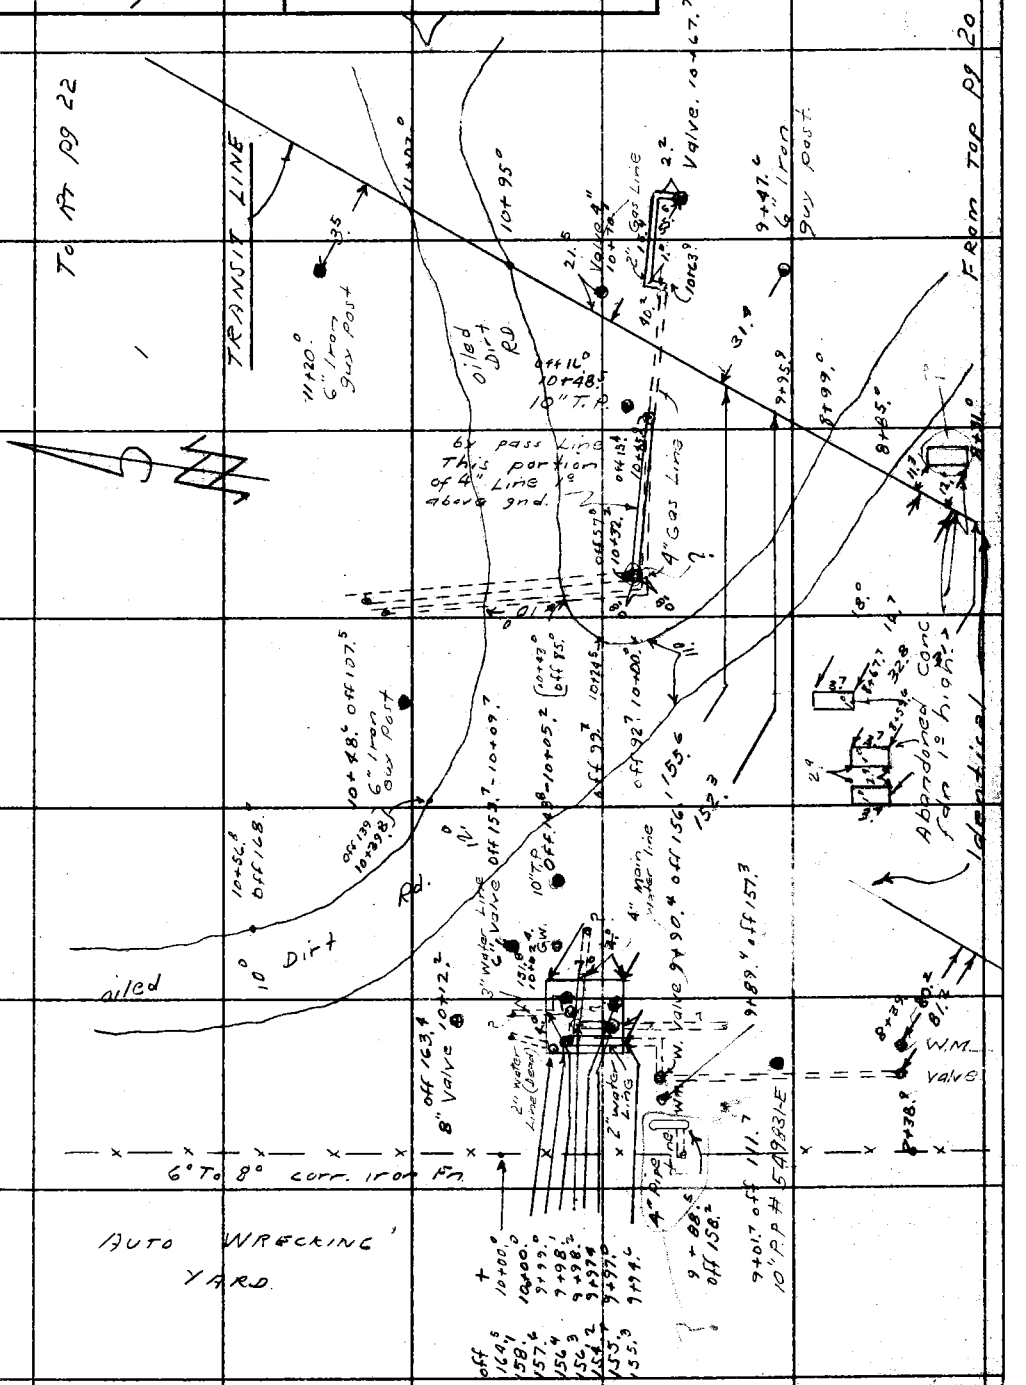

Note: Any Additions or Changes on This Sheet Must be Made or Circled in Red Ink With Date and Name of Person Making Change.

Do not extend notes this side of this line.

RETURN TO
LOS ANGELES COUNTY SURVEYOR
726 LOS ANGELES COUNTY
ENGINEERING BLDG.

76F3098 S&E #247. 8-54

F.B. 2221 PG. 22

RETURN TO
LOS ANGELES COUNTY SURVEYOR
726 LOS ANGELES COUNTY
ENGINEERING BLDG.

Note: Any Additions or Changes on This Sheet Must be Made or Circled in Red Ink With Date and Name of Person Making Change.

Do not extend notes this side of this line.

5'12

Notes Ck'd by	Survey of Main St
Map No. C.S.B 2540	W. O. 0075.18 Tape No. St'd. °F
Office Work Rubenacker	Surveyed by D. Sappell
Checked J. Aja	Notes D.S. Date 3-6-56
Date July 1956	Indexed A. C. Johnson

F. B. 2221 Pg. 23

From LFT pg 24

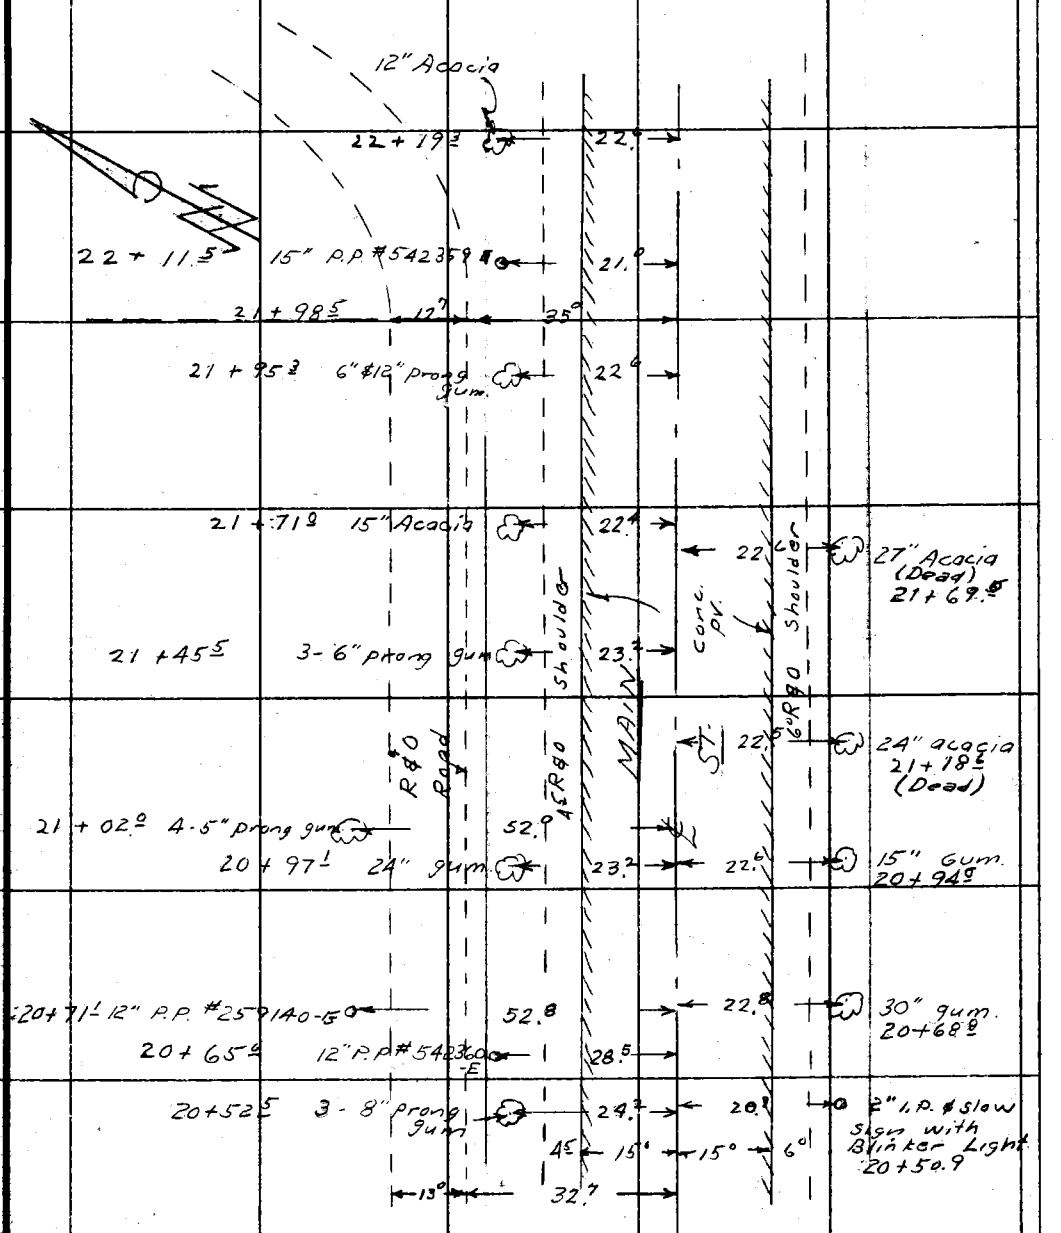

Note: Any Additions or Changes on This Sheet Must be Made or Circled in Red Ink With Date and Name of Person Making Change.

Do not extend notes this side of this line.

RETURN TO
LOS ANGELES COUNTY SURVEYOR
726 LOS ANGELES COUNTY
ENGINEERING BLDG.

76F3093 S&E #247. 8-54

F.B. 2221 Pg. 24

To bott pg 25

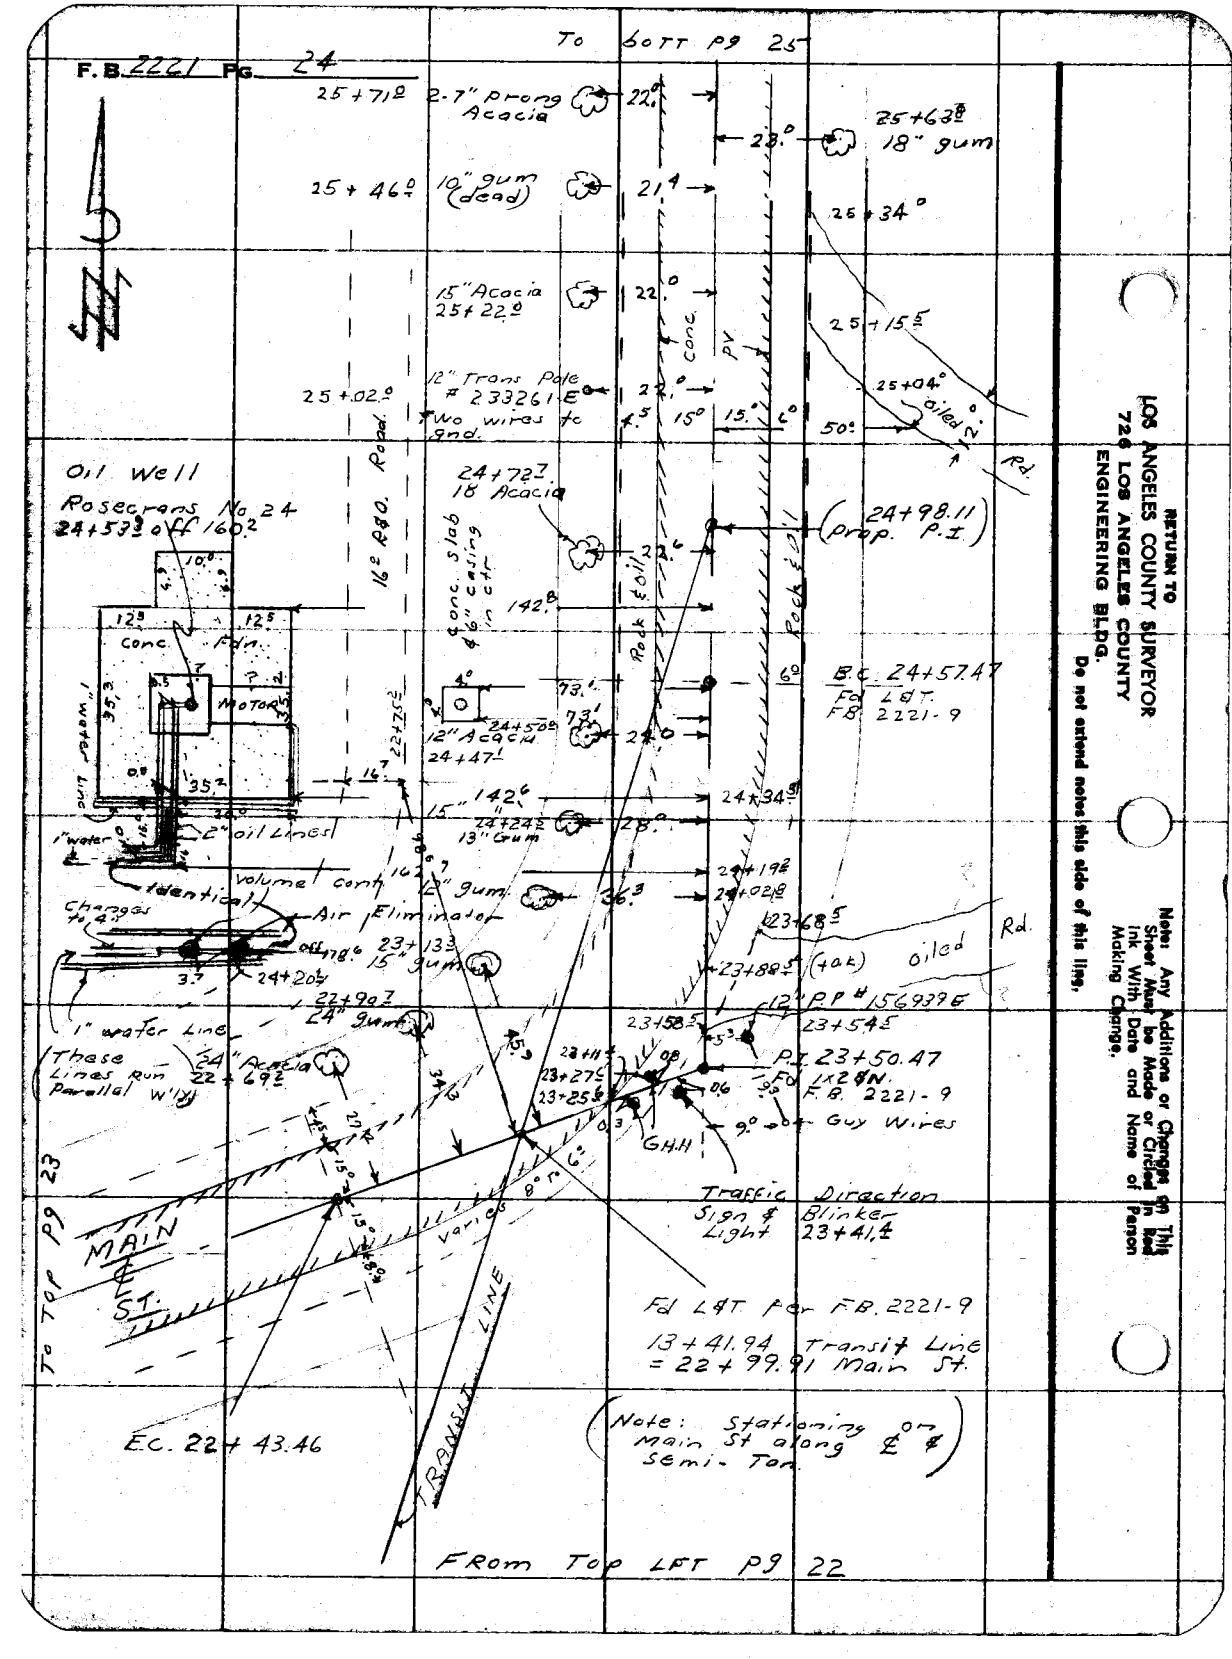

RETURN TO
LOS ANGELES COUNTY SURVEYOR
726 LOS ANGELES COUNTY
ENGINEERING BLDG.
Do not extend notes this side of this line.

Note: Any Additions or Changes on This Sheet Must be Made or Circled in Red Ink With Date and Name of Person Making Change.

Notes Ck'd by	Survey of Main St.	F. B. 2221 Pg. 25
Map No. C.S.B 2570	W. O. 0075.18 Tape No. St'd. °F	
Office Work Rubenacker	Surveyed by D. Sappell	
Checked J. Aja	Notes D.S. Date 3-6-56	
Date July 1956	Indexed K. C. Johnson	

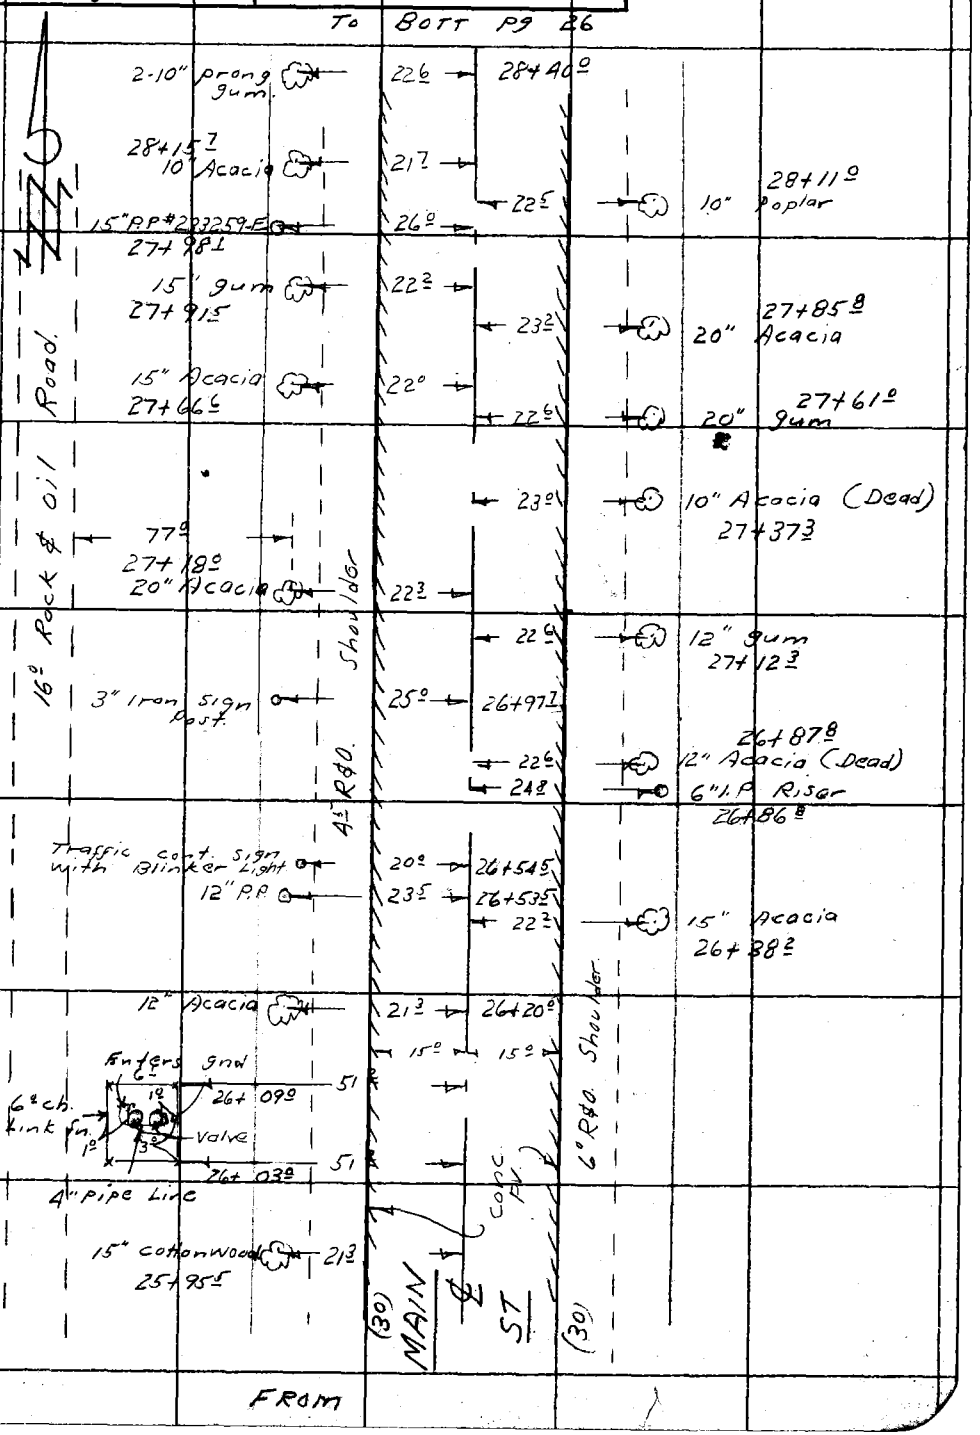

Note: Any Additions or Changes on This Sheet Must be Made or Circled in Red Ink With Date and Name of Person Making Change.

Do not extend notes this side of this line.

RETURN TO
LOS ANGELES COUNTY SURVEYOR
726 LOS ANGELES COUNTY
ENGINEERING BLDG.

76F309S S&E #247. 8-54

F.B. 2221 Pg. 26

To Rt Pg 27

RETURN TO
LOS ANGELES COUNTY SURVEYOR
726 LOS ANGELES COUNTY
ENGINEERING BLDG.

Do not extend notes this side of this line.

Note: Any Additions or Changes on This Sheet Must be Made or Circled in Red Ink With Date and Name of Person Making Change.

Notes Ck'd by	Survey of Main St.
Map No. C.S.B. 2570	W. O. 0075.18 Tape No. St'd. °F
Office Work Rubenacker	Surveyed by D. Sappell
Checked J. Ajo	Notes D.S. Date 3-7-56
Date July 1956	Indexed A. C. Johnson

F.B. 2221 Pg. 27

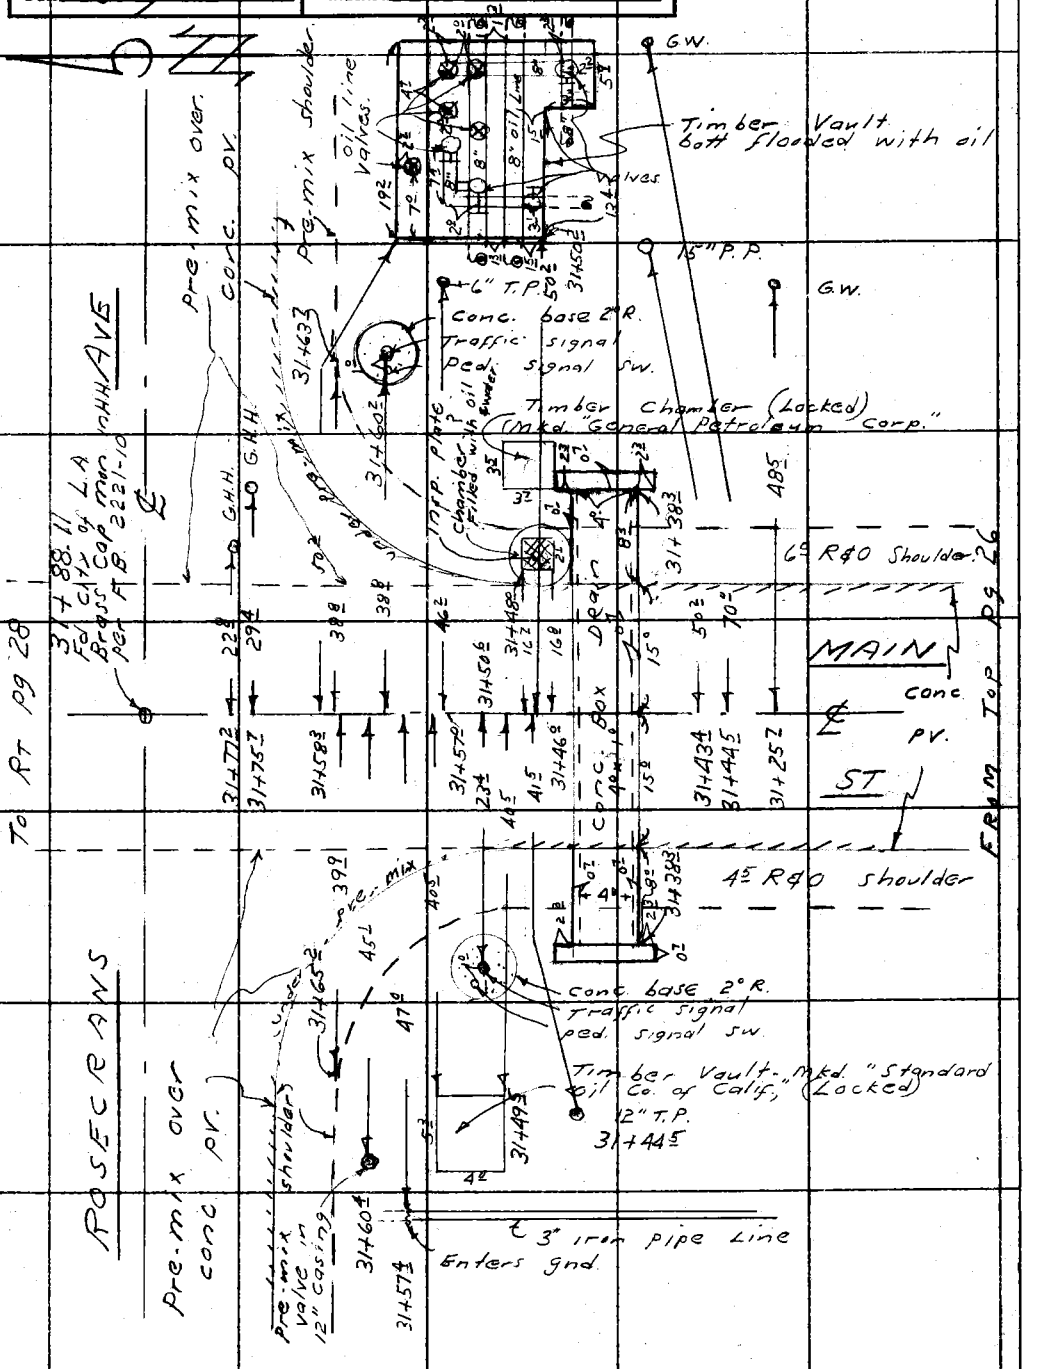

Note: Any Additions or Changes on This Sheet Must be Made or Circled in Red Ink With Date and Name of Person Making Change.

Do not extend notes this side of this line.

RETURN TO
LOS ANGELES COUNTY SURVEYOR
726 LOS ANGELES COUNTY
ENGINEERING BLDG.

76F3098 S&E #247. 8-54

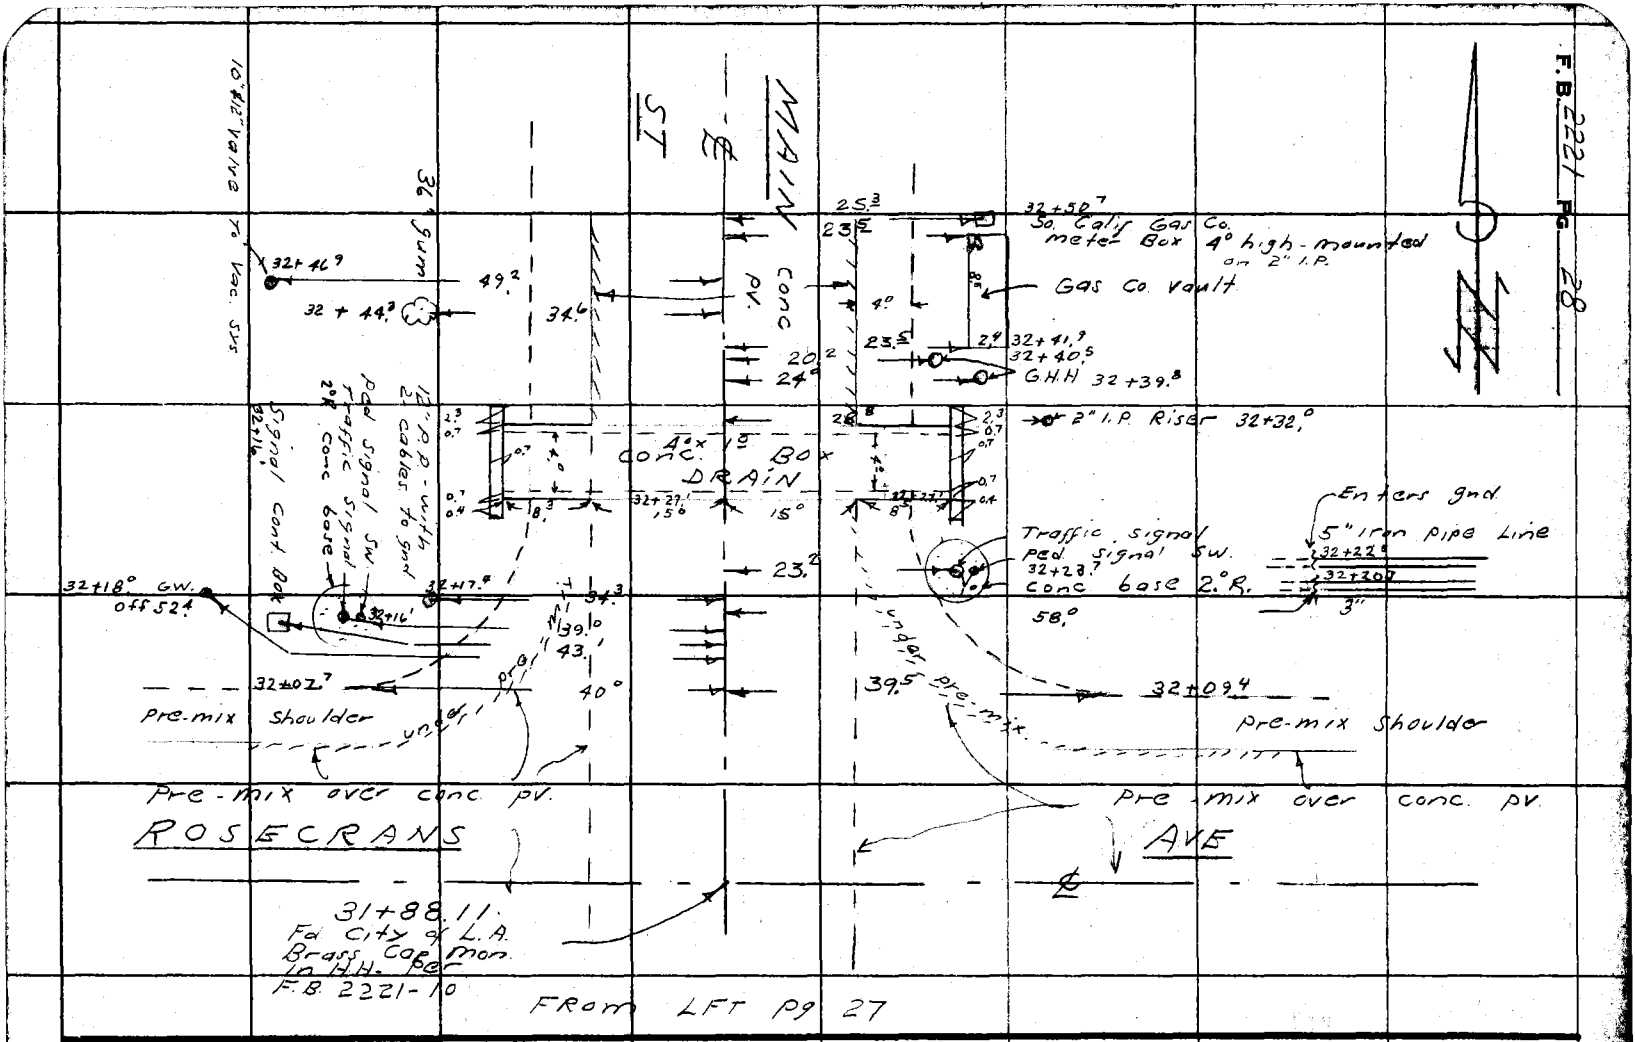

RETURN TO
LOS ANGELES COUNTY SURVEYOR
726 LOS ANGELES COUNTY
ENGINEERING BLDG.

Do not extend notes this side of this line.

Note: Any Additions or Changes on This Sheet Must be Made or Circled in Red Ink With Date and Name of Person Making Change.

Notes Ck'd by LRM	Survey of Main St.	F.B. 2224	Pg. 29
Map No. C.S.B 2570	W. O. 0075.18 Tape No. 044 St'd. 68 °F		
Office Work Rubenacker	Surveyed by D. Sappell		
Checked J. Aja	Notes D.S. Date 5-56		
Date July 1956	Indexed 5-31-56		

J.N. 0075.18

LINE CHANGE

MAIN STREET

COMPTON BLVD to ROSECRANS AVE

Party : Sappell
Shoemaker
Myers
Siemann

Note: Any Additions or Changes on This Sheet Must be Made or Circled in Red Ink With Date and Name of Person Making Change.

Do not extend notes this side of this line.

RETURN TO
LOS ANGELES COUNTY SURVEYOR
726 LOS ANGELES COUNTY
ENGINEERING BLDG.

76F309 S&E #247. 8-54

F.B. 2221 PG. 30

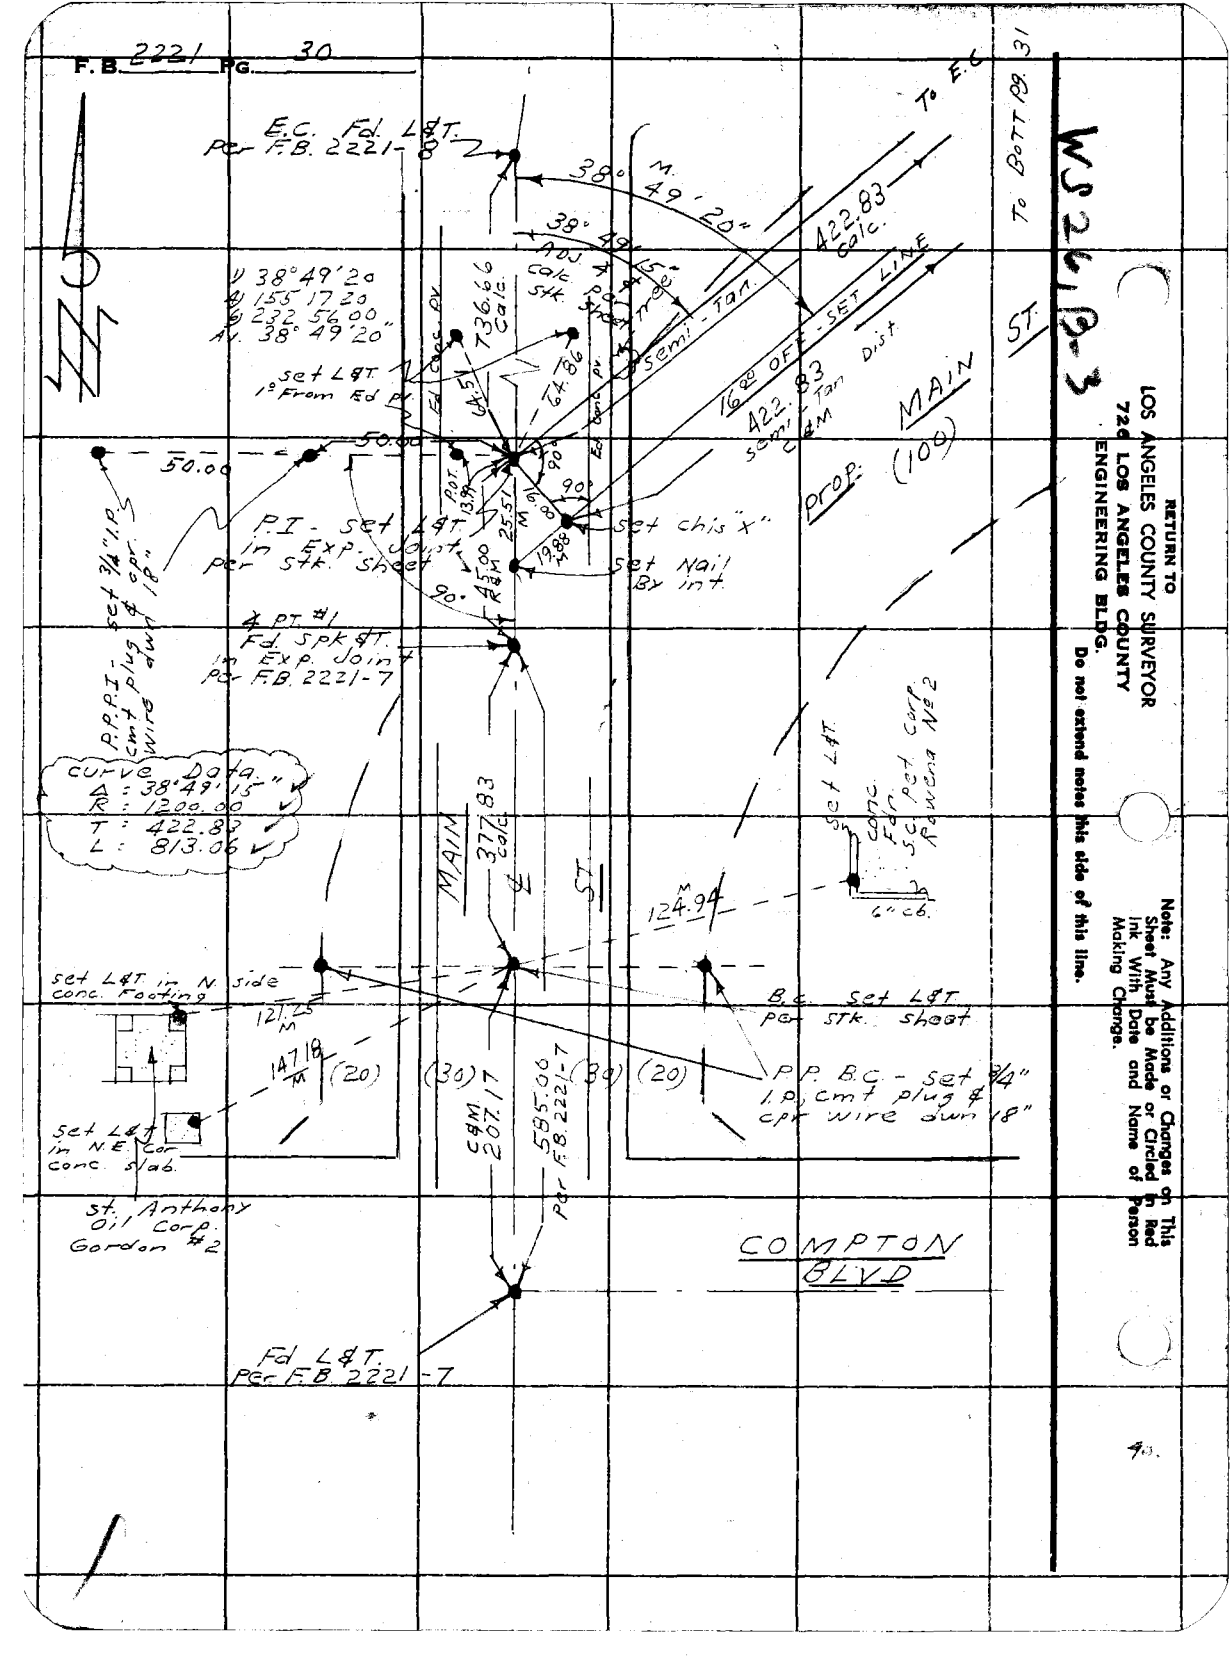

RETURN TO
LOS ANGELES COUNTY SURVEYOR
72d LOS ANGELES COUNTY
ENGINEERING BLDG.

Do not extend notes this side of this line.

Note: Any Additions or Changes on This Sheet Must be Made or Circled in Red Ink With Date and Name of Person Making Change.

9.

Notes Ck'd by KRM	Survey of Main St.	F.B. 2221 Pg. 31
Map No. C.S.B 2570	W. O. 0075.18 Tape No. 0144 Std. 68 °F	
Office Work Rubenacker	Surveyed by D. Sappell	
Checked J. Ajo	Notes D.S. Date 5-56	
Date July 1956	Indexed	

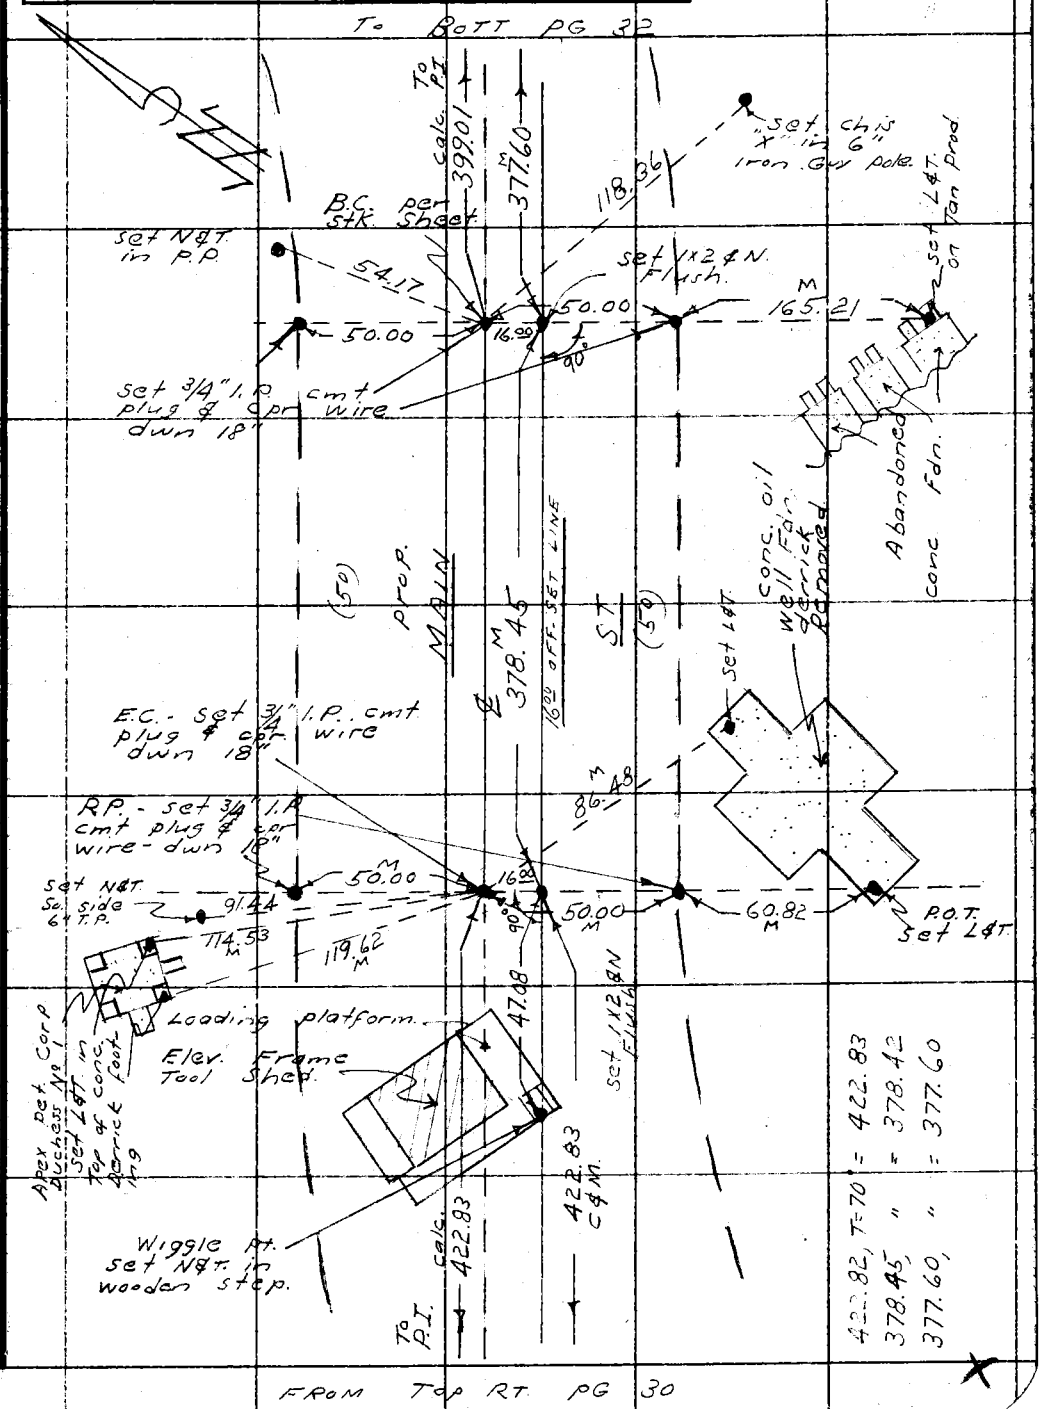

Note: Any Additions or Changes on This Sheet Must be Made or Circled in Red Ink With Date and Name of Person Making Change.

Do not extend notes this side of this line.

RETURN TO
LOS ANGELES COUNTY SURVEYOR
726 LOS ANGELES COUNTY
ENGINEERING BLDG.

76F309S S&E #247. 8-54

RETURN TO
LOS ANGELES COUNTY SURVEYOR
726 LOS ANGELES COUNTY
ENGINEERING BLDG.

Note: Any Additions or Changes on This Sheet Must be Made or Circled in Red Ink With Date and Name of Person Making Change.

Do not extend notes this side of this line.

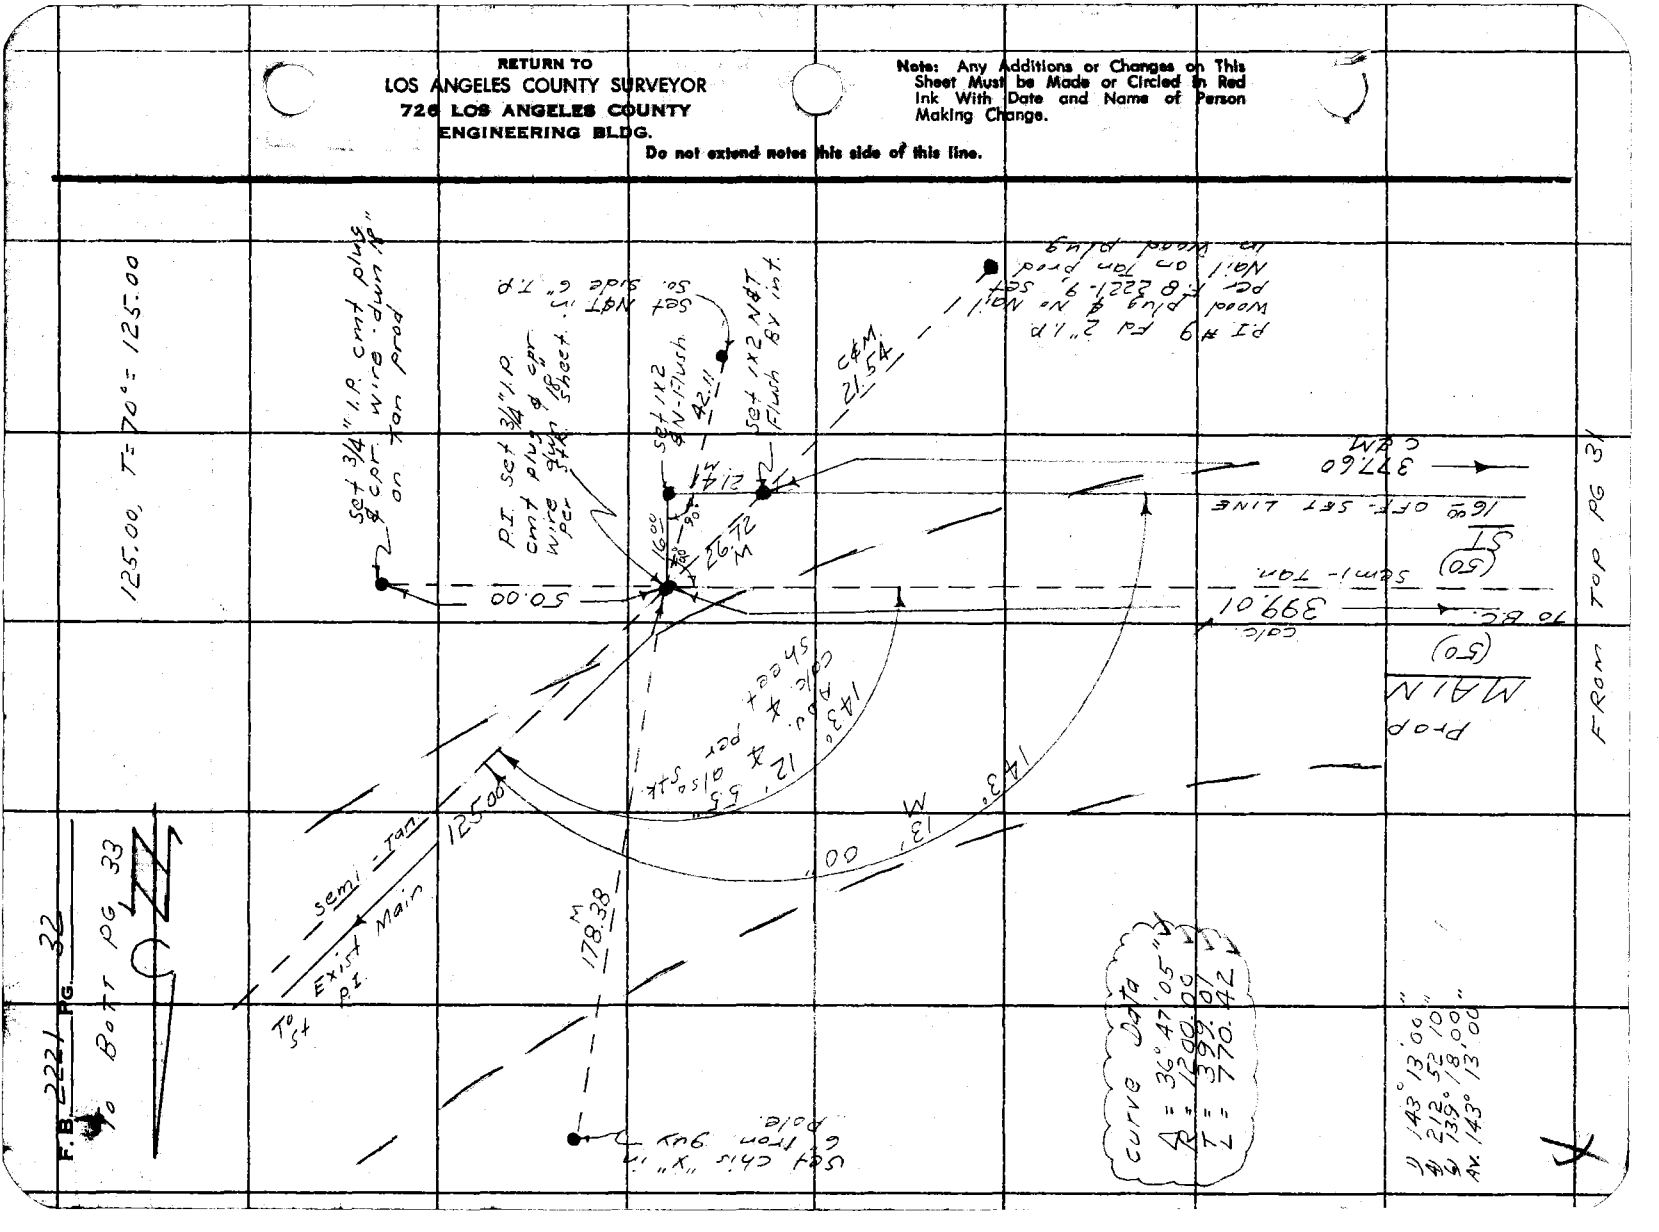

Notes Ck'd by KRM	Survey of Main St	F.B. 2221 Pg. 33
Map No. C.S.B 2570	W. O. 0075.18 Tape No. 0144 Std. 68 °F	
Office Work Rubenacker	Surveyed by D. Sappell	
Checked J. Ajo	Notes D.S. Date 5-56	
Date July 1956	Indexed	

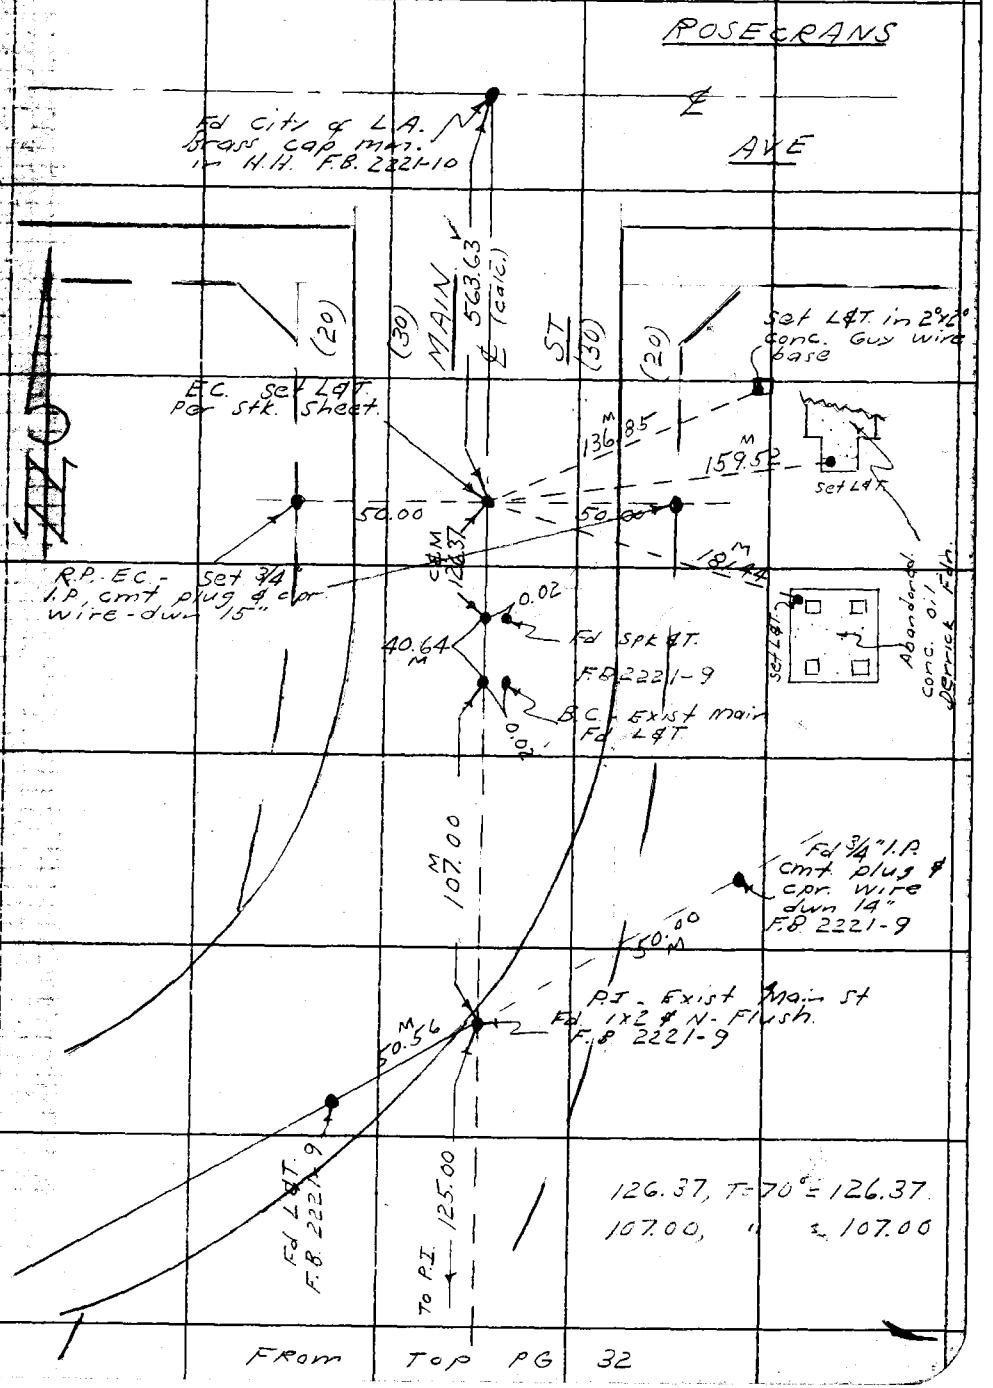

FROM TOP PG 32

Note: Any Additions or Changes on This Sheet Must be Made or Circled in Red Ink With Date and Name of Person Making Change.

Do not extend notes this side of this line.

RETURN TO
LOS ANGELES COUNTY SURVEYOR
726 LOS ANGELES COUNTY
ENGINEERING BLDG.

76F309S S&E #247. 8-54