Notes Ck'd by
No.
Work

Survey of
JN Tape Std °F
Surveyed by
Notes Date
Indexed

F.B. 2285 Pg.

Job	Description
	COLIMA ROAD 0075.50
C.L.	C.L. from Leffingwell Rd. N'ly to Lambert Road.
4 Loc.Imp	~~From Leffingwell Rd. N'ly to Lambert~~ Rd.
6 Align.	Align. P.E. Ry from Colima Rd. to Cole Rd.
9 Align.	Realign. from Telegraph Rd. to Luitweiler Ave.
7 Loc.Imp	Add'l loc. imp. from Leffingwell Rd. to Whittier Blvd.

Microfilmed Feb. '86

Notes Ck'd by C. J. GALLI	Survey of Colima Rd.
Map No. C.S.B-2623	JN 0075.50 Tape 0139 Std 68 °F
Office Work R.L. Green	Surveyed by Dougherty
Checked C. J. GALLI	Notes ——— Date 6-24-57
Date June 1958	Indexed E. C. Johnson 8-14-57

F. B. 2285 Pg. 5

J. N. 0075-50

Survey of Colima Road ℄

From

Leffingwell Road N.E.'ly

about 1.6 mi to Union

Pacific Railroad.

June 1957

Ref. used

C.S. F.B.: 437
494
539
691
938
967
972
1268
1742
1764
1778

R.D. F.B.: 224

Tract #: 22268
21773
17684
19507
19862
20826
19804
16940
20723
14446
17259
12404

Dougherty
Petri
Sandoval
Adams.

For Proposed ℄ Changes
see Pg. 117
Dougherty
Nov. 14, 1958

Note: Any Additions or Changes on This Sheet Must be Made or Circled in Red Ink With Date and Name of Person Making Change.

PLEASE RETURN TO
LOS ANGELES COUNTY ENGINEER
700 LOS ANGELES COUNTY ENGINEERING BLDG.
Do not extend this side of this line.

64-45

7SF3095 S&E #247 1-56

F.B. 2285 Pg. 6

Index E. Colima Rd.

PLEASE RETURN TO
LOS ANGELES COUNTY ENGINEER
700 LOS ANGELES COUNTY ENGINEERING BLDG.

Do not extend this side of this line.

Note: Any Additions or Changes on This Sheet Must be Made or Circled in Red Ink With Date and Name of Person Making Change.

Notes Ck'd by C. J. GALLI	Survey of Colima Rd
Map No. CSB-2623	JN 0075.50 Tape 0139 Std 68 °F
Office Work R. L. Green	Surveyed by Dougherty
Checked C. J. GALLI	Notes Date 6-24-57
Date June 1958	Indexed K. C. Johnson

F. B 2285 Pg. 7

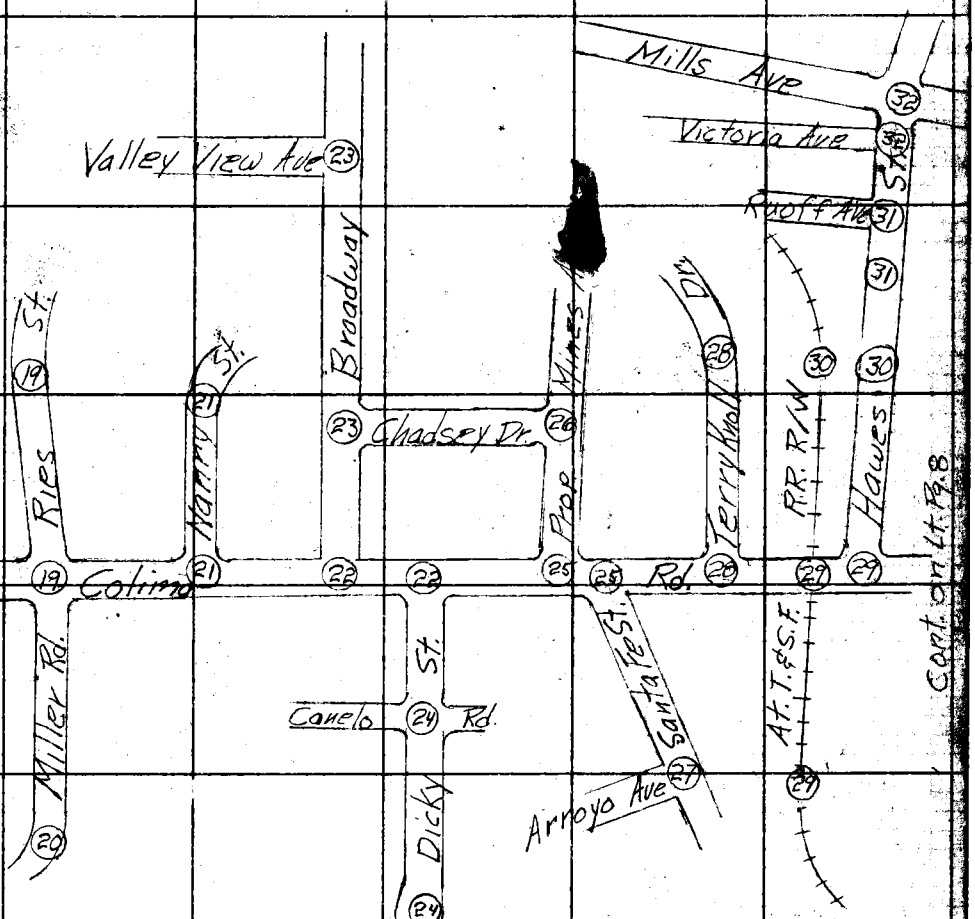

Note: Any Additions or Changes on this Sheet Must be Made or Circled in Red Ink With Date and Name of Person Making Change.

Do not extend this side of this line.

PLEASE RETURN TO
LOS ANGELES COUNTY ENGINEER
700 LOS ANGELES COUNTY ENGINEERING BLDG.

76F3008 S&E #247 1-56

PLEASE RETURN TO
LOS ANGELES COUNTY ENGINEER
700 LOS ANGELES COUNTY ENGINEERING BLDG.

Note: Any Additions or Changes on This Sheet Must be Made or Circled in Red Ink With Date and Name of Person Making Change.

Do not extend this side of this line.

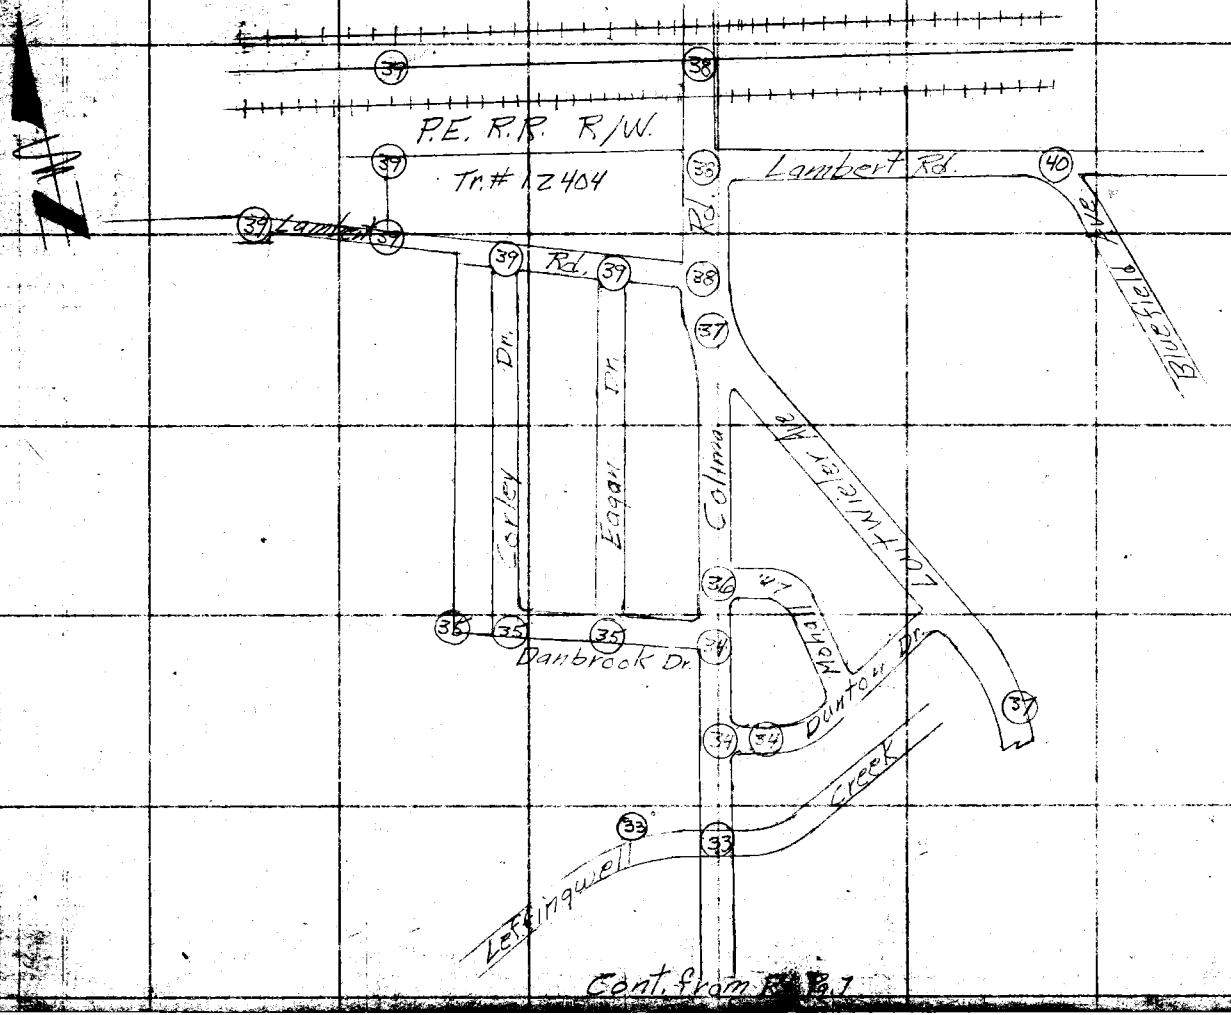

Cont. from [illegible]

F. B. 2285 Pg. 8

Notes Ck'd by C. J. GALLI	Survey of Colima Rd.
Map No. CSB-2623	JN 0075.50 Tape 0139 Std 68 °F
Office Work R. L. Green	Surveyed by Dougherty
Checked C. J. GALLI	Notes — Date 6-24-57
Date June 1958	Indexed R. C. Johnson

F. B. 2285 Pg. 9

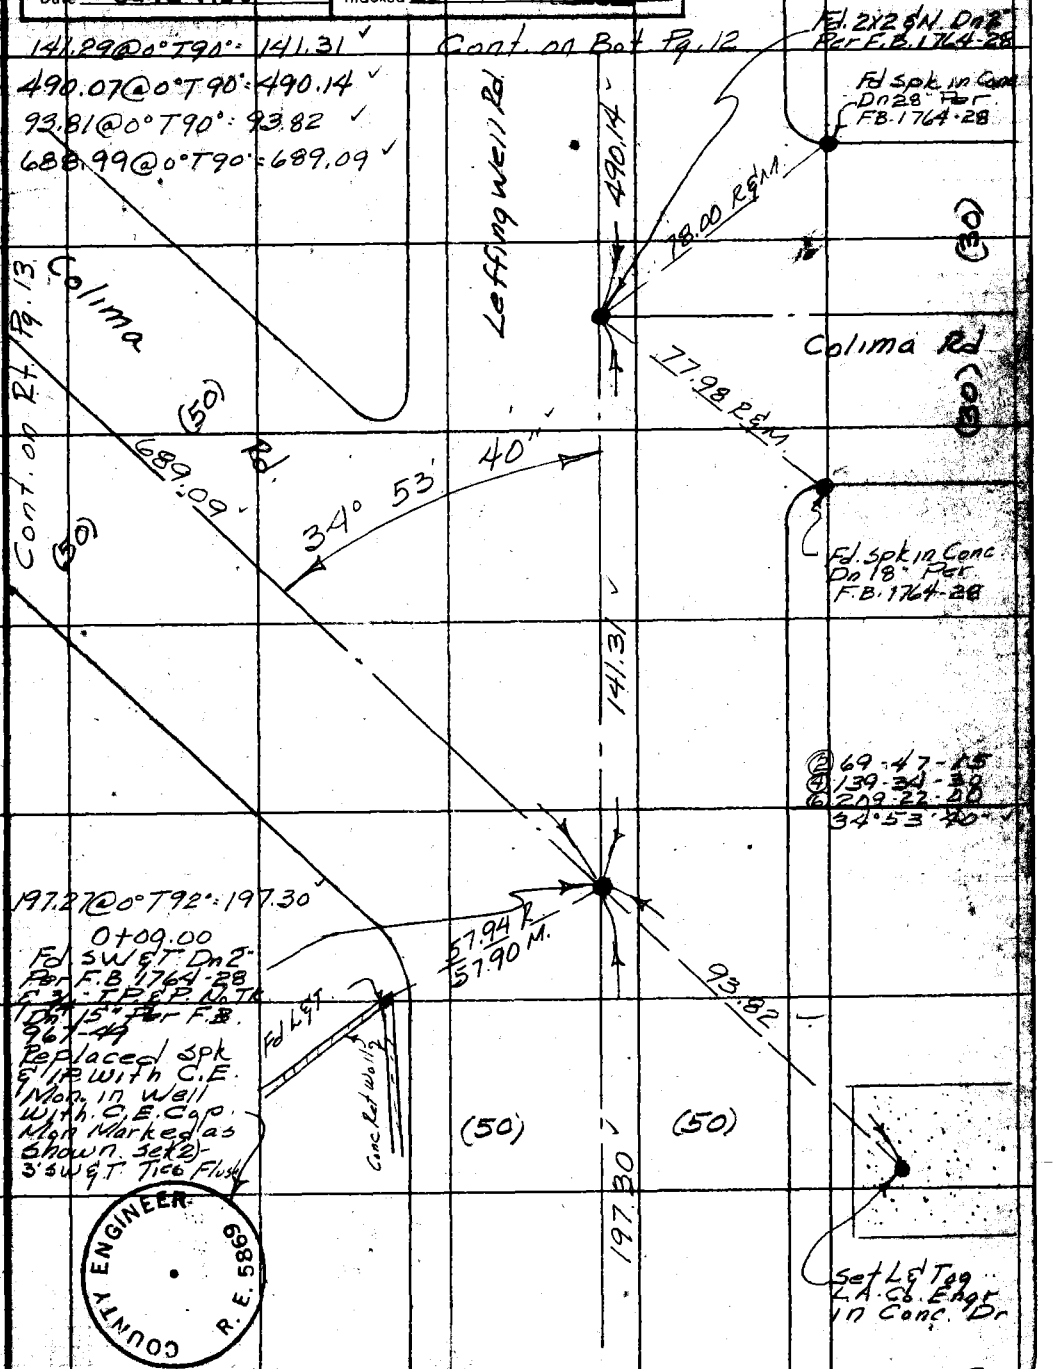

Cont. on Top Pg. 10

Note: Any Additions or Changes on this Sheet Must be Made or Circled in Red Ink With Date and Name of Person Making Change.

Do not extend this side of this line.

PLEASE RETURN TO
LOS ANGELES COUNTY ENGINEER
700 LOS ANGELES COUNTY ENGINEERING BLDG.

76F3098 SBE #247 1-56

Cont. from Bot Pg 9

F. B. 2285 Pg. 10

W.S. 34-B-3

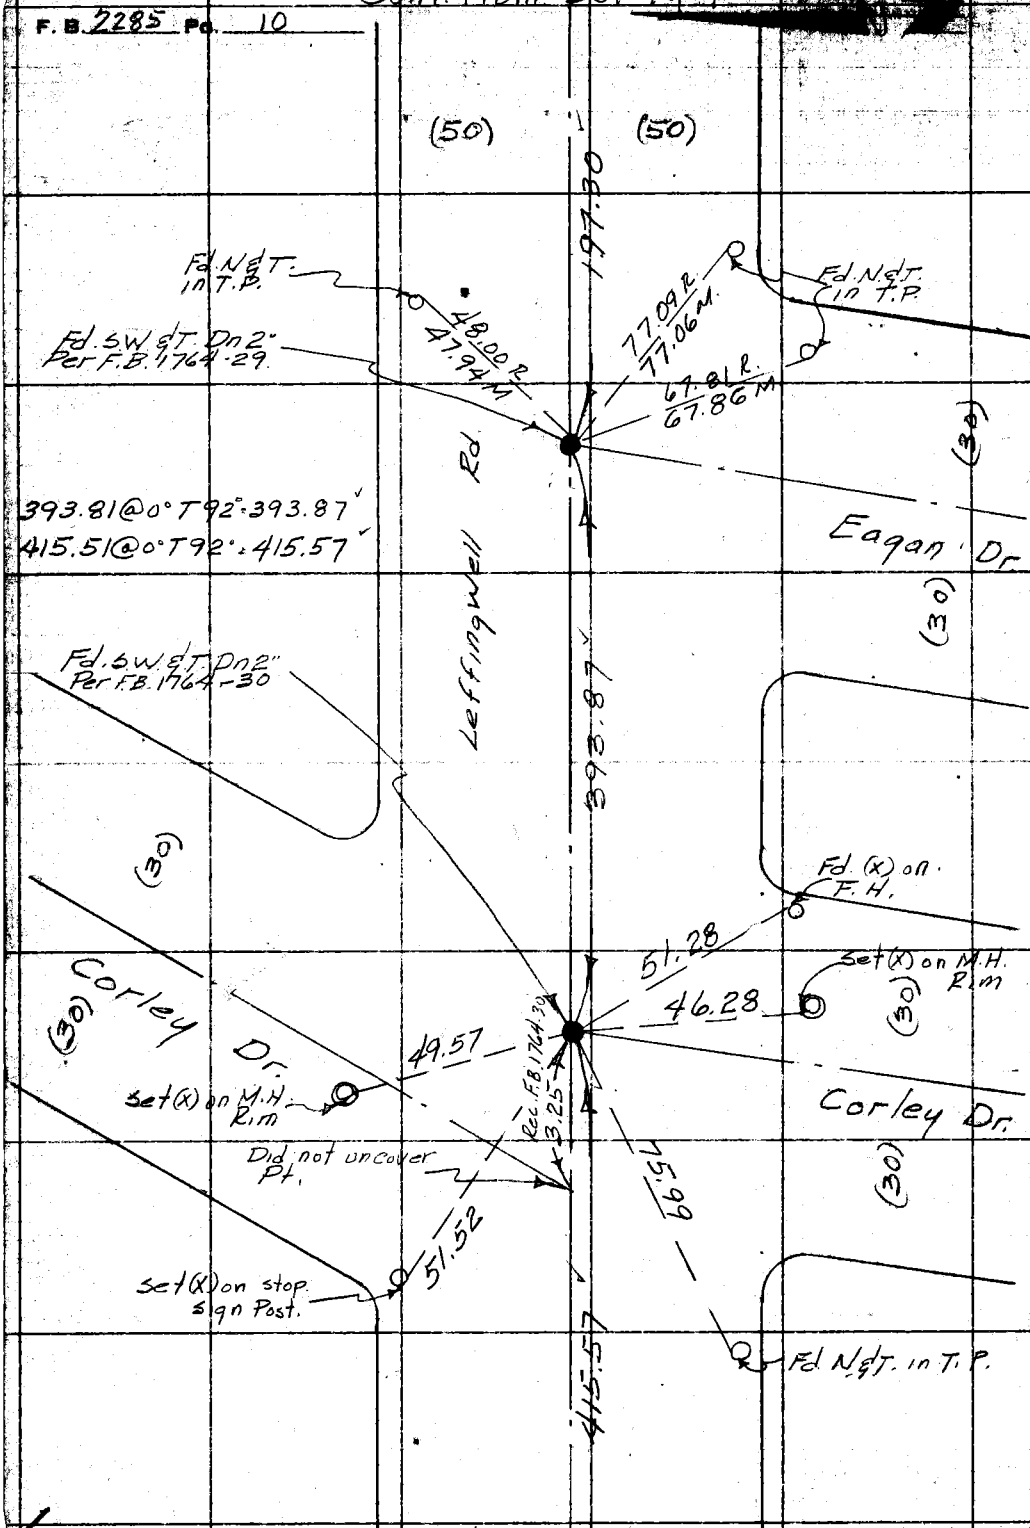

LOS ANGELES COUNTY ENGINEER
700 LOS ANGELES COUNTY ENGINEERING BLDG.
PLEASE RETURN TO
Do not extend this side of this line.
Note: Any Additions or Changes on This Sheet Must Be Made or Circled in Red Ink With Date and Name of Person Making Change.

Cont. on Top Pg. 11

Notes Ck'd by C. J. GALLI	Survey of Colima Rd
Map No. C.S.B-2623	JN 0075.50 Tape 0139 Std 68 °F
Office Work [illegible]	Surveyed by Dougherty
Checked C. J. GALLI	Notes Date 6-25-57
Date June 1958	Indexed C. Johnson

F. B. 2285 Pg. 11

W.S. 34-B-3

Cont. from Bot Pg. 10.

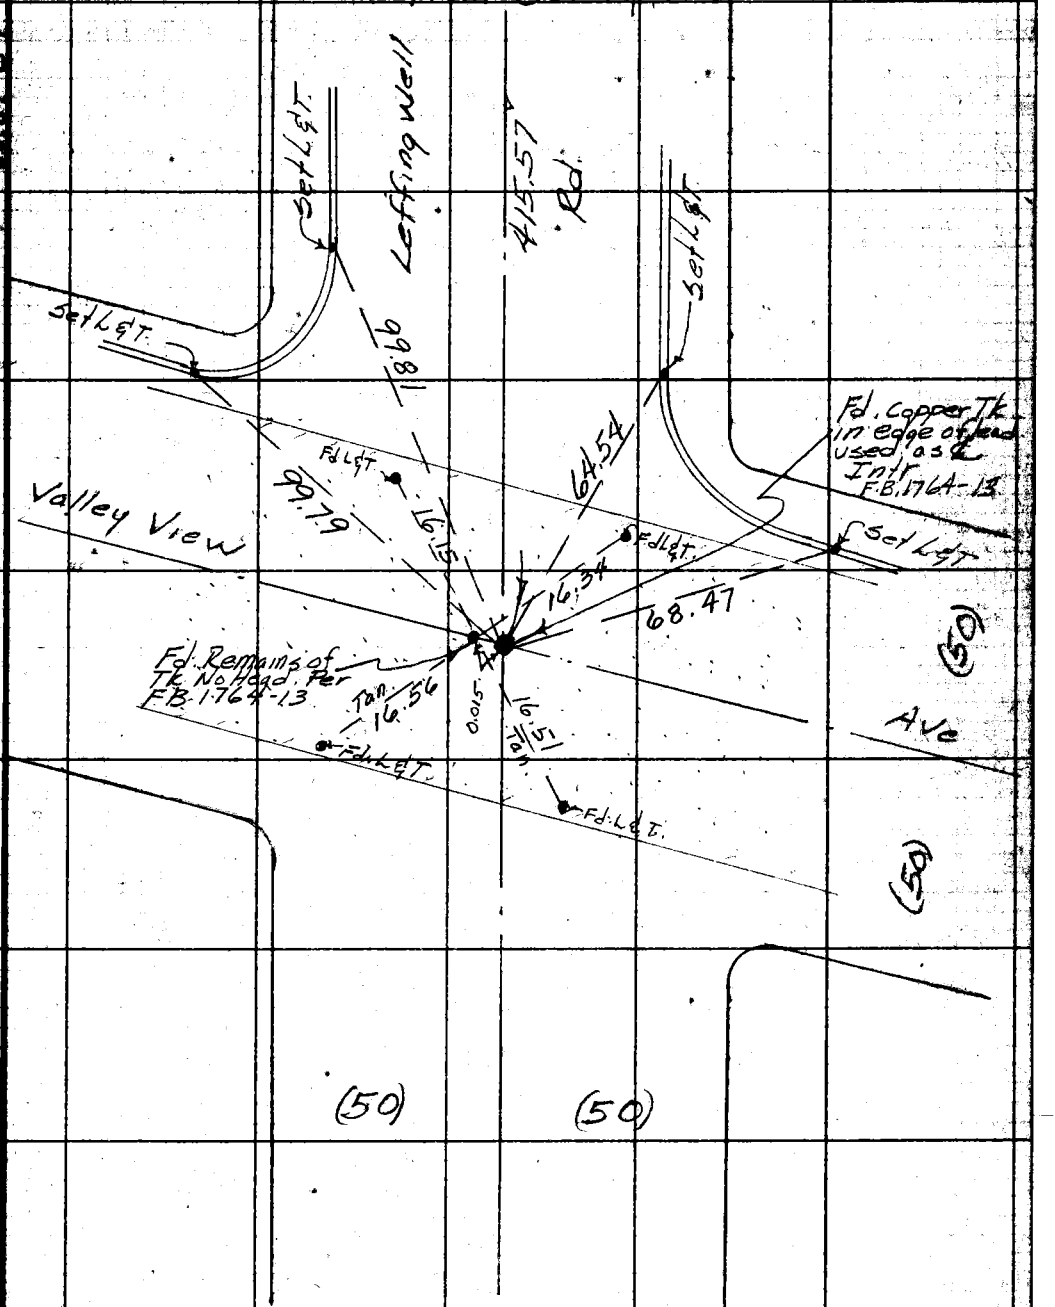

Note: Any Additions or Changes on this Sheet Must be Made or Circled in Ink With Date and Name of Person Making Change.

Do not extend this side of this line.

PLEASE RETURN TO
LOS ANGELES COUNTY ENGINEER
700 LOS ANGELES COUNTY ENGINEERING BLDG.

76F3098 S&E #247 1.56

F.B. 2285 Pg. 12

W.S. 34-B-3

Replaced 3/4" IP with C.B. Mon in well with C.E. Cap. Mon marked as shown. Dougherty 7-18-57

COUNTY ENGINEER R.E. 5869

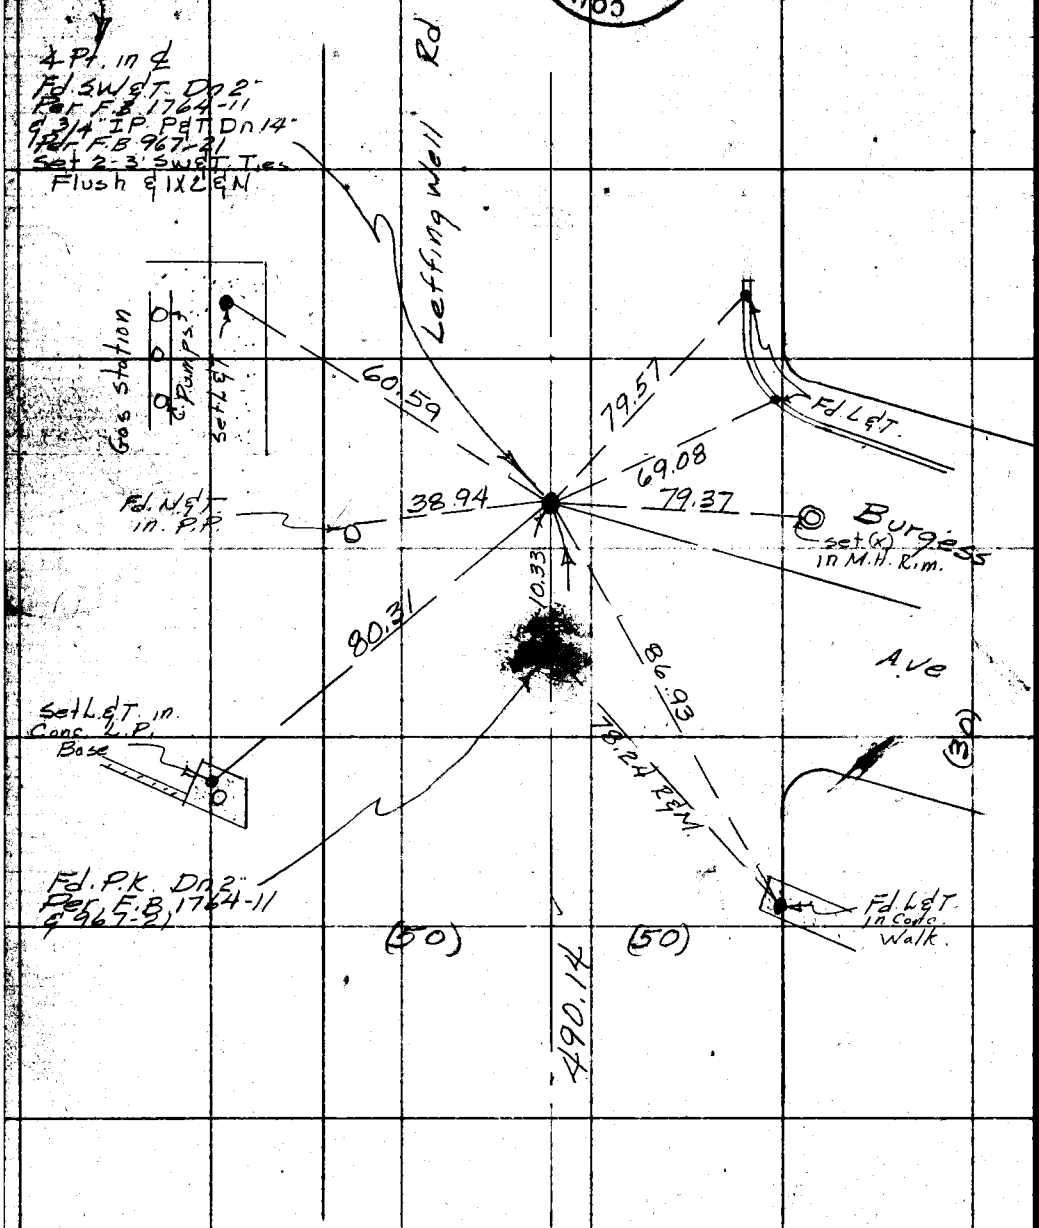

Cont. from Top Pg. 9

PLEASE RETURN TO
LOS ANGELES COUNTY ENGINEER
700 Los Angeles County Engineering Bldg.

Do not extend this side of this line.

Note: Any Additions or Changes on This Sheet Must be Made or Circled in Red Ink With Date and Name of Person Making Change.

Notes Ck'd by C. J. GALLI	Survey of Colima Rd.
Map No. C.E.R-2623.	JN 0075.50 Tape 0139 Std 68 °F
Office Work [illegible]	Surveyed by Dougherty
Checked C. J. GALLI	Notes: Date 6-25-57
Date June 1958	Indexed C. Johnson

F. B. 2285 Pg. 13

W.S. 34-B.3

4 Pt. in ℄ Rd. Std. Rd. Dept. Mon. DD 28" Per Rd. D. F.B 224-38 A & 38

(2) 180-01-00
(4) 360-02-15
(6) 180-03-00
90° 00' 30"

(2) 165-00-45
(4) 330-01-15
(6) 135-02-00
82° 30' 20"

73.94 @ 0° T 84° = 73.95
30.15 @ 0° T 84° = 30.15
104.10

Mon Marked as shown
6+89.09
Fd. Cut Spk (very old) W & T. Rusted away. Checked Ties Per F.B. 1764-35 & R.D. F.B 224-38A
Replaced Spk with C.E. Mon in Well with C.E. Cap & 2-3 Swgt Ties Flush

Fd. C.S. Mon in Well with C.S. Cap Per F.B. 1764-35

Fd. N.L.T. in T.P.

Set C.E. Mon Pg. 19 Dougherty 11-7-58

Fd. Lt. N. in old Gas Station Island

Fd. Lt. T.

Fd. Lt. T.

Fd. Lt. T.

Fd. Lt. T.

Set Lt. T. 09 L.A. Co. Eng.

Set N.L.T. in T.P.

Rd.

Colima Rd.

Telegraph

Cont. on Rt. Pg. 16

Cont. on Bot Pg. 14

(50) (50) (50) (50) (30) (30) (26)

10.86 M / 10.87 R
12.60 / Tan.
15.19 R & M
73.95
104.10
82.97 R & M
25.92 R
10.09
63.87
14.15
689.09
891.70
73.35 M / 73.36 R
19.89
20.03
70.55 M / 70.58 R
59.73
440.07
39.93
28° 30' 20"
90°
00'
30'
440.02 @ 0° T 84° = 440.07

COUNTY ENGINEER R.E. 6689

Note: Any Additions or Changes on Sheet Must be Made on Circuit Ink With Date and Name of Person Making Change.

Do not extend this side of this line.

PLEASE RETURN TO LOS ANGELES COUNTY ENGINEER 700 Los Angeles County Engineering Bldg.

76F3058 SBE #247 1-56

Cont. on Bot Pg. 15

F.B. 2285 Pg. 14

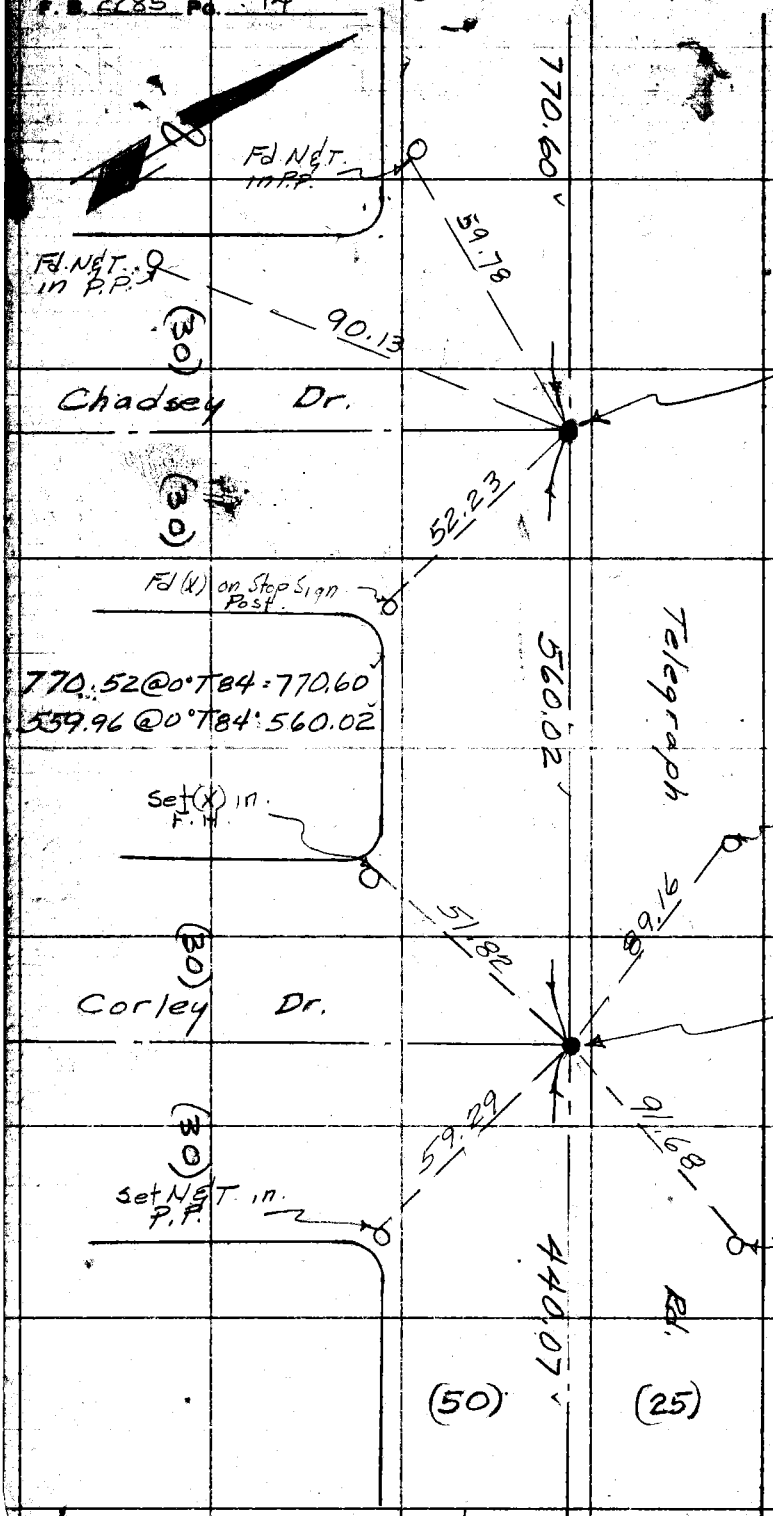

Cont. from Bot Pg. 13

W.S. 34-B-3

PLEASE RETURN TO
LOS ANGELES COUNTY ENGINEER
LOS ANGELES COUNTY ENGINEERING BLDG.

Do not extend this side of this line.

Note: Any Additions or Changes on This Sheet Must be Made or Circled in Red Ink With Date and Name of Person Making Change.

Notes Ck'd by C. J. GALLI	Survey of Colima Rd	F.B. 2285 Pg. 15
Map No. C.S.B-2623	JN 0075.50 Tape 0139 Std 68 °F	
Office Work R.L. Green	Surveyed by Dougherty	
Checked C. J. GALLI	Notes Date 6-25-57	
Date June 1958	Indexed C. Johnson	

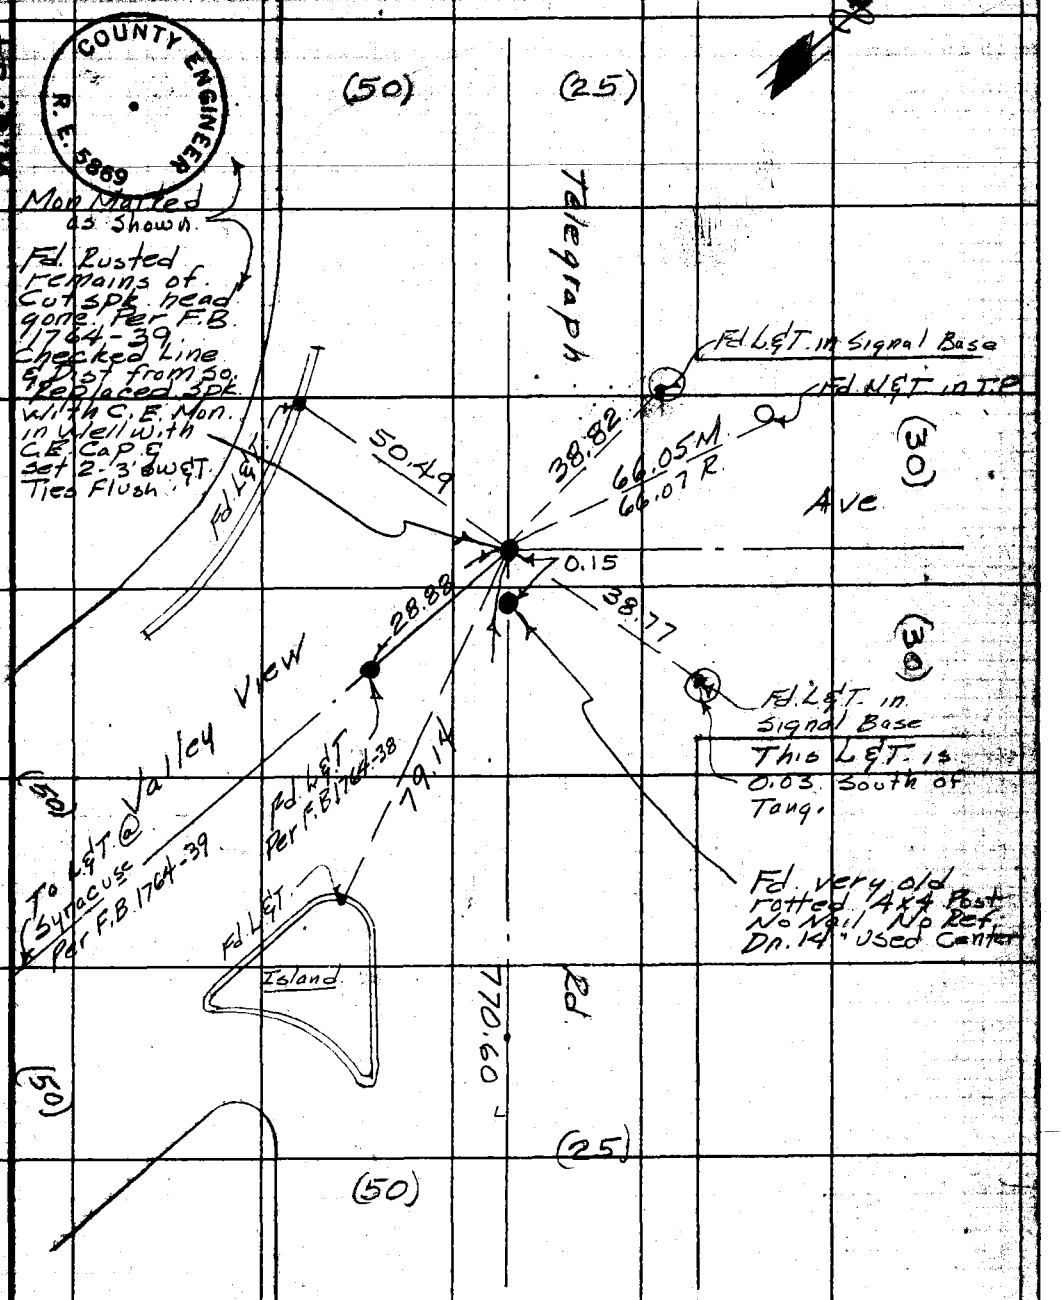

Note: Any Additions or Changes on this Sheet Must be Made or Circled in Ink With Date and Name of Person Making Change.

Do not extend this side of this line.

PLEASE RETURN TO
LOS ANGELES COUNTY ENGINEER
700 LOS ANGELES COUNTY ENGINEERING BLDG.

76F3098 S&E #247 1-56

Cont. from Top Pg. 14

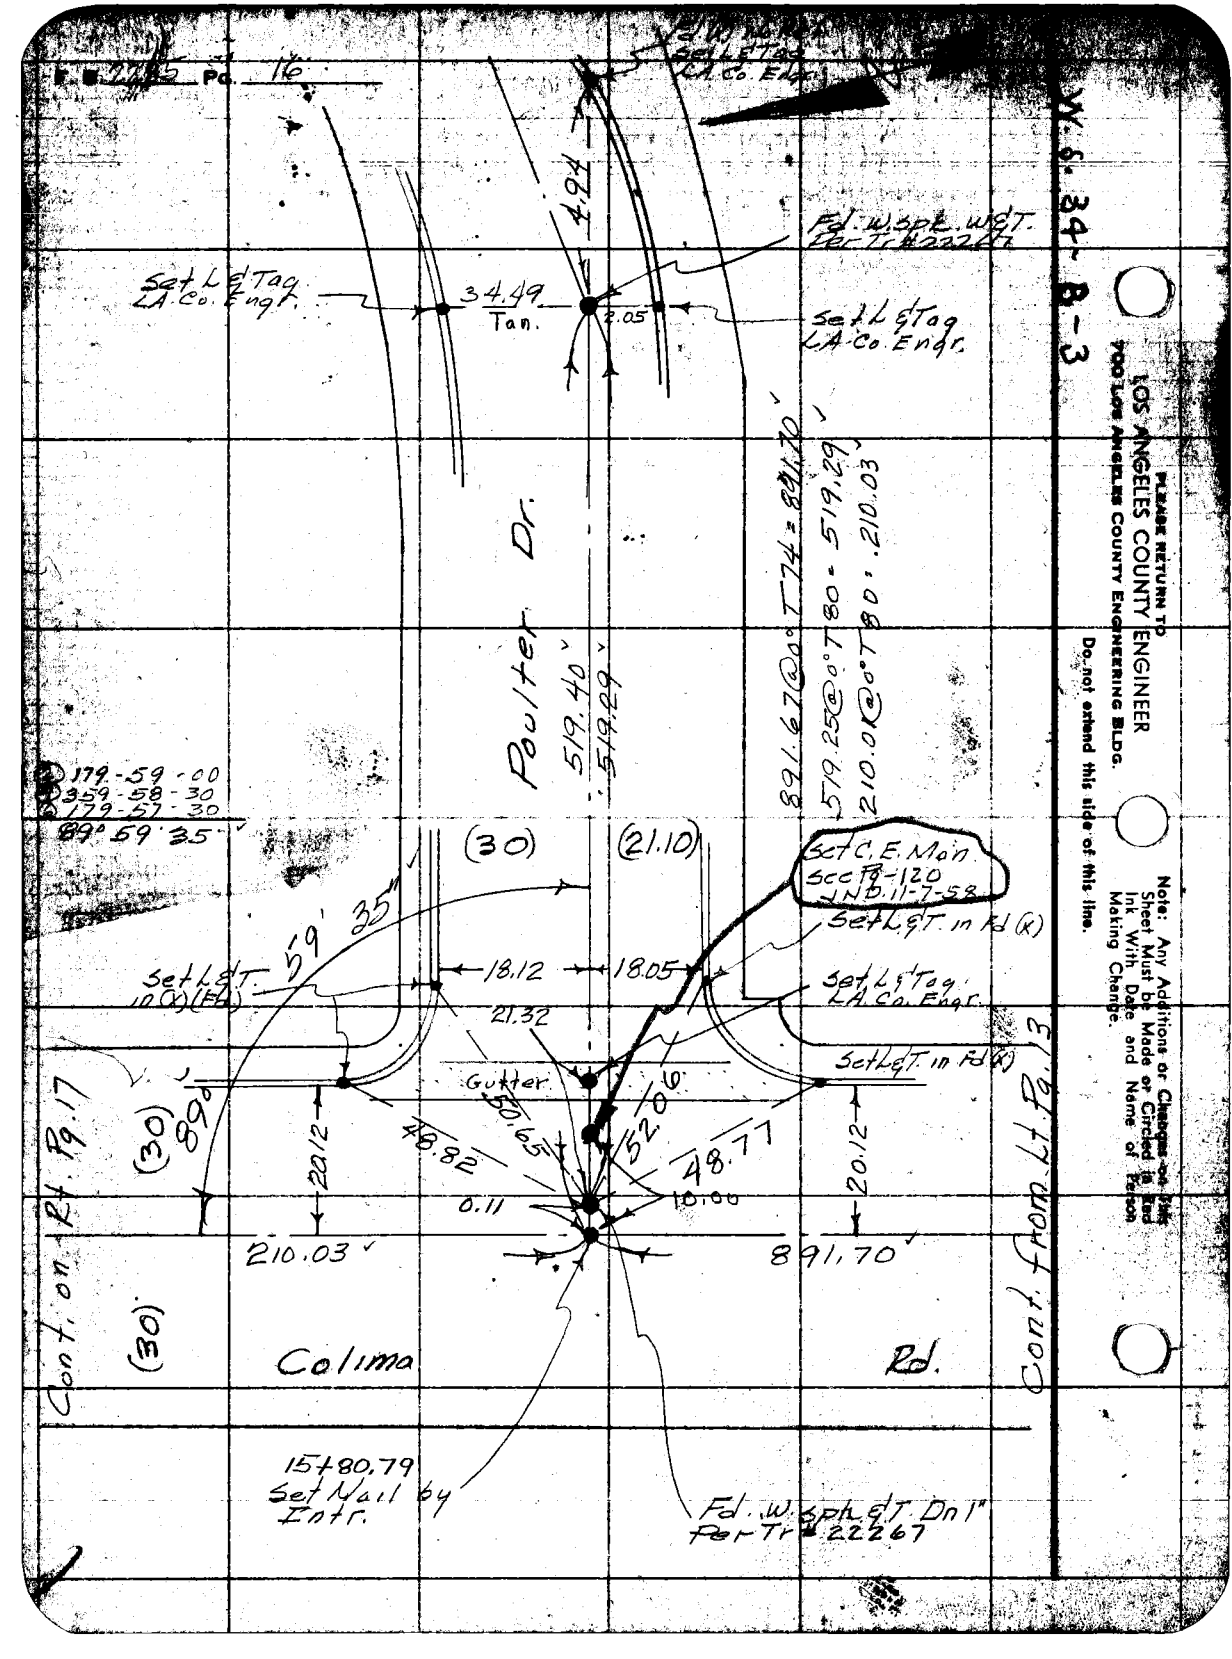

PLEASE RETURN TO
LOS ANGELES COUNTY ENGINEER
700 LOS ANGELES COUNTY ENGINEERING BLDG.

Do not extend this side of this line.

Note: Any Additions or Changes on this Sheet Must be Made or Circled in Red Ink With Date and Name of Person Making Change.

Notes Ck'd by C. J. GALLI	Survey of Colima Rd.	F. B. 2285 Pg. 17
Map No. C.S.B. 6623	JN 0075.50 Tape 0139 Std 68 °F	
Office Work [illegible]	Surveyed by Dougherty	
Checked C. J. GALLI	Notes — Date 6-26-57	
Date June 1958	Indexed C. Johnson	

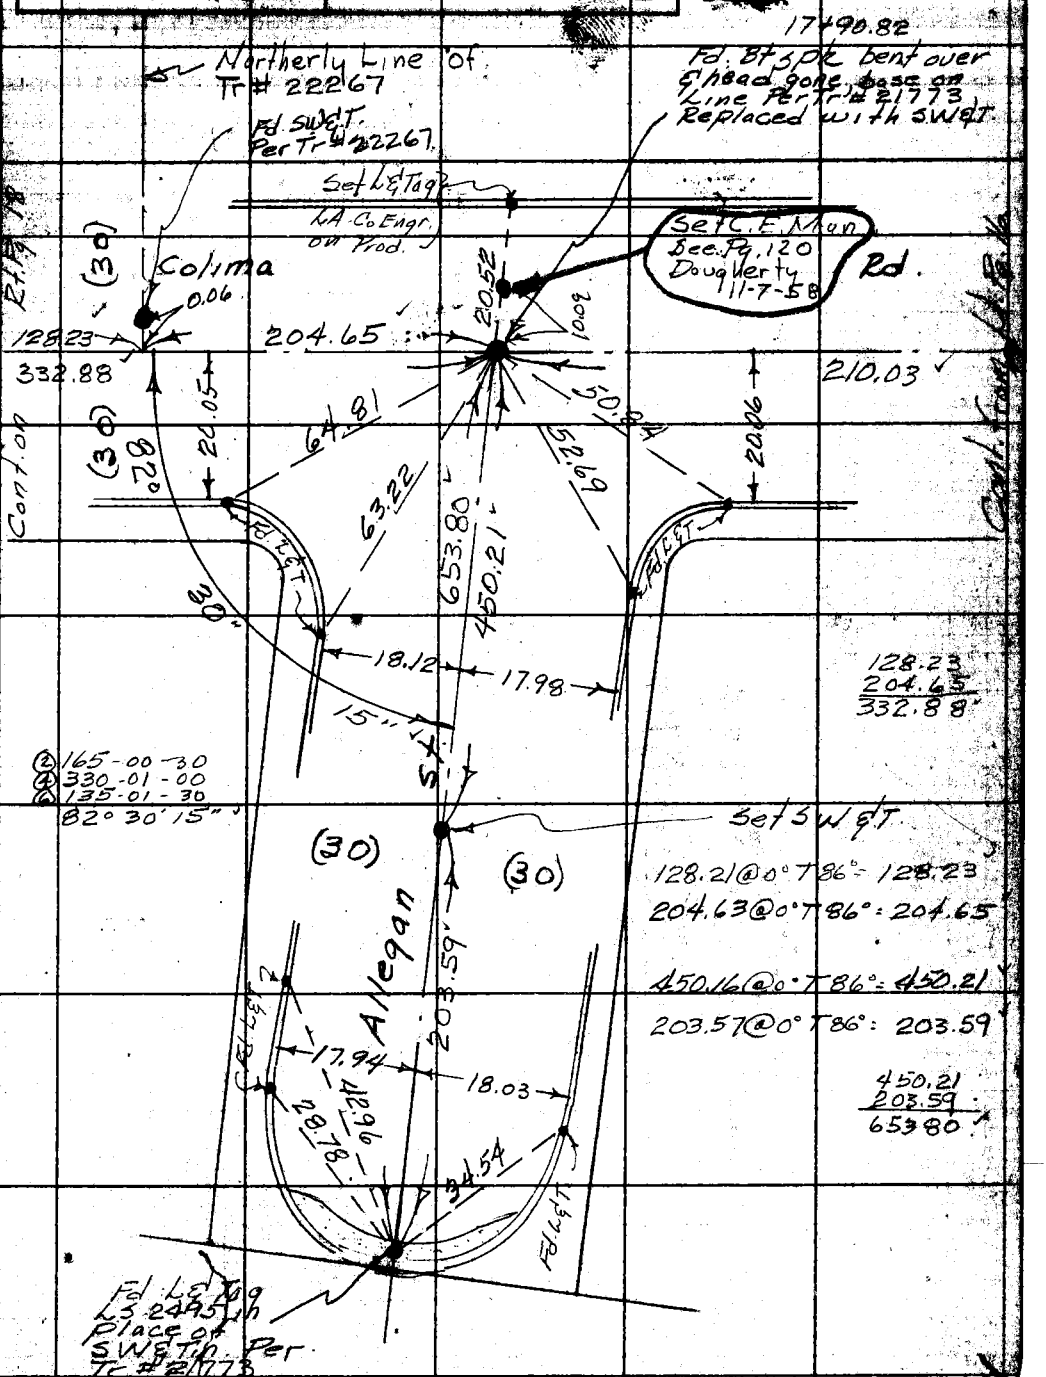

Note: Any Additions or Changes Sheet Must be Made or Circled in Ink With Date and Name Making Change.

Do not extend this side of this line.

PLEASE RETURN TO
LOS ANGELES COUNTY ENGINEER
700 LOS ANGELES COUNTY ENGINEERING BLDG.

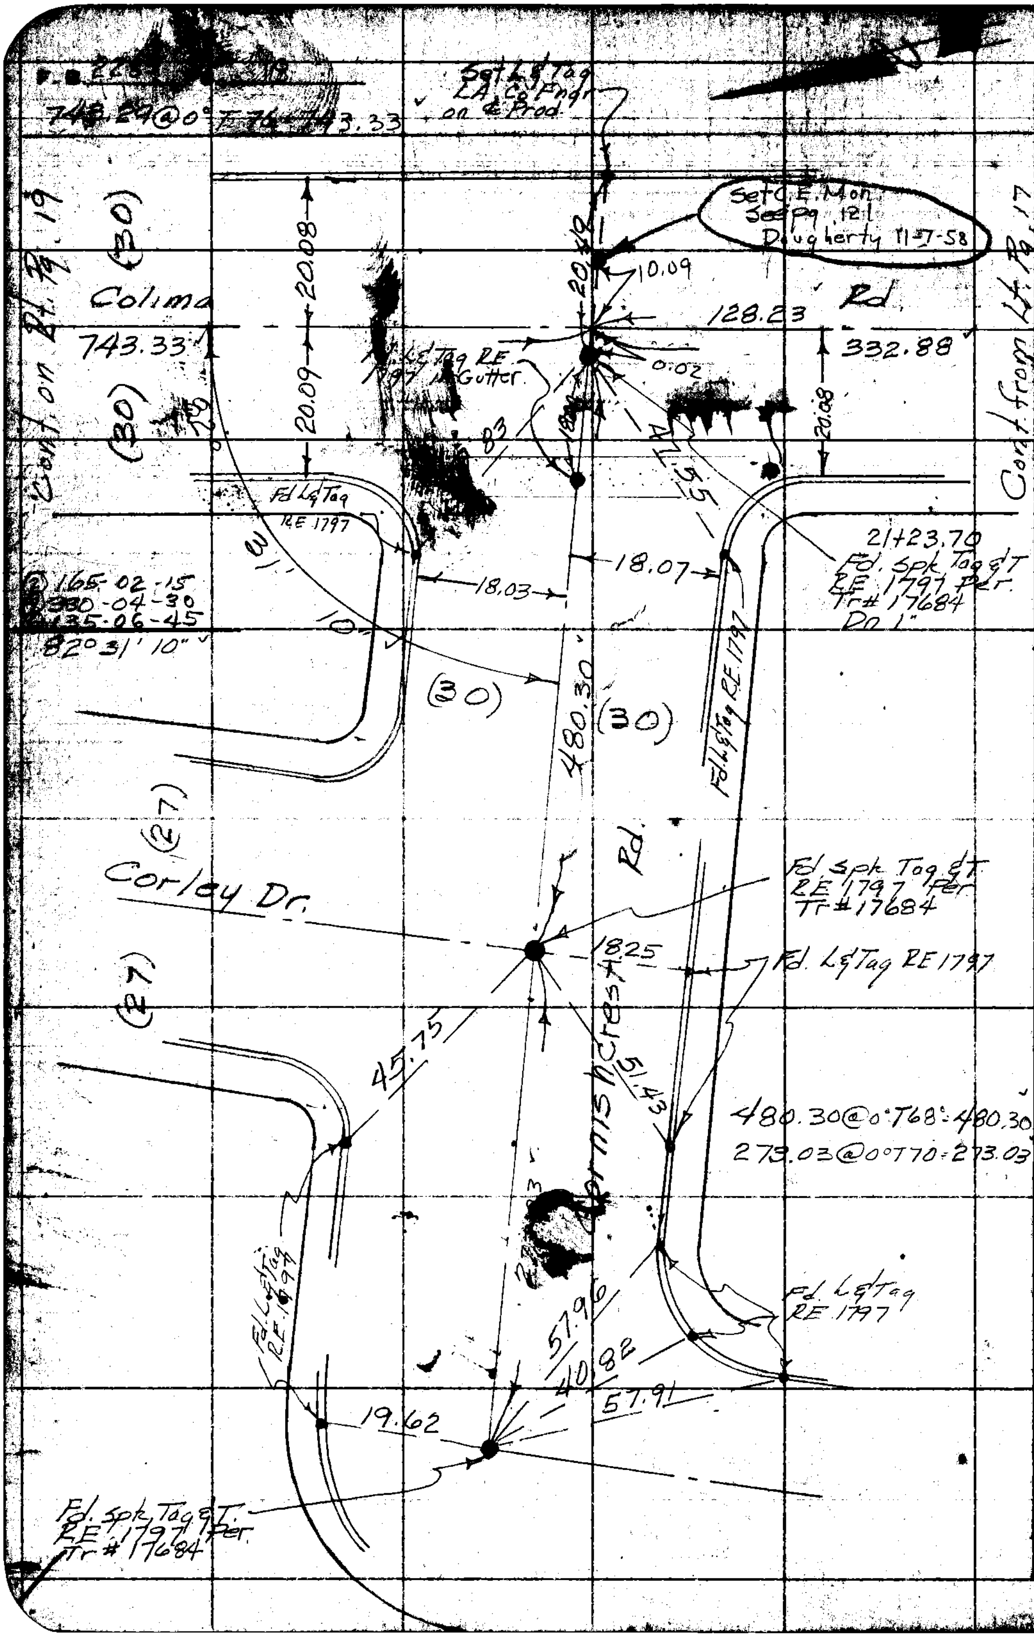

PLEASE RETURN TO
LOS ANGELES COUNTY ENGINEER
700 LOS ANGELES COUNTY ENGINEERING BLDG.

Do not extend this side of this line.

Note: Any Additions or Changes on This Sheet Must be Made or Circled in Red Ink With Date and Name of Person Making Change.

Notes Ck'd by [illegible]	Survey of Colima Rd
Map No. [illegible]	JN 0075.50 Tape 0139 Std 68 °F
Office Work [illegible]	Surveyed by [illegible]
Checked [illegible]	Notes [illegible] Date [illegible]
Date June [illegible]	Indexed [illegible]

F.B. 2285 Pg. 19

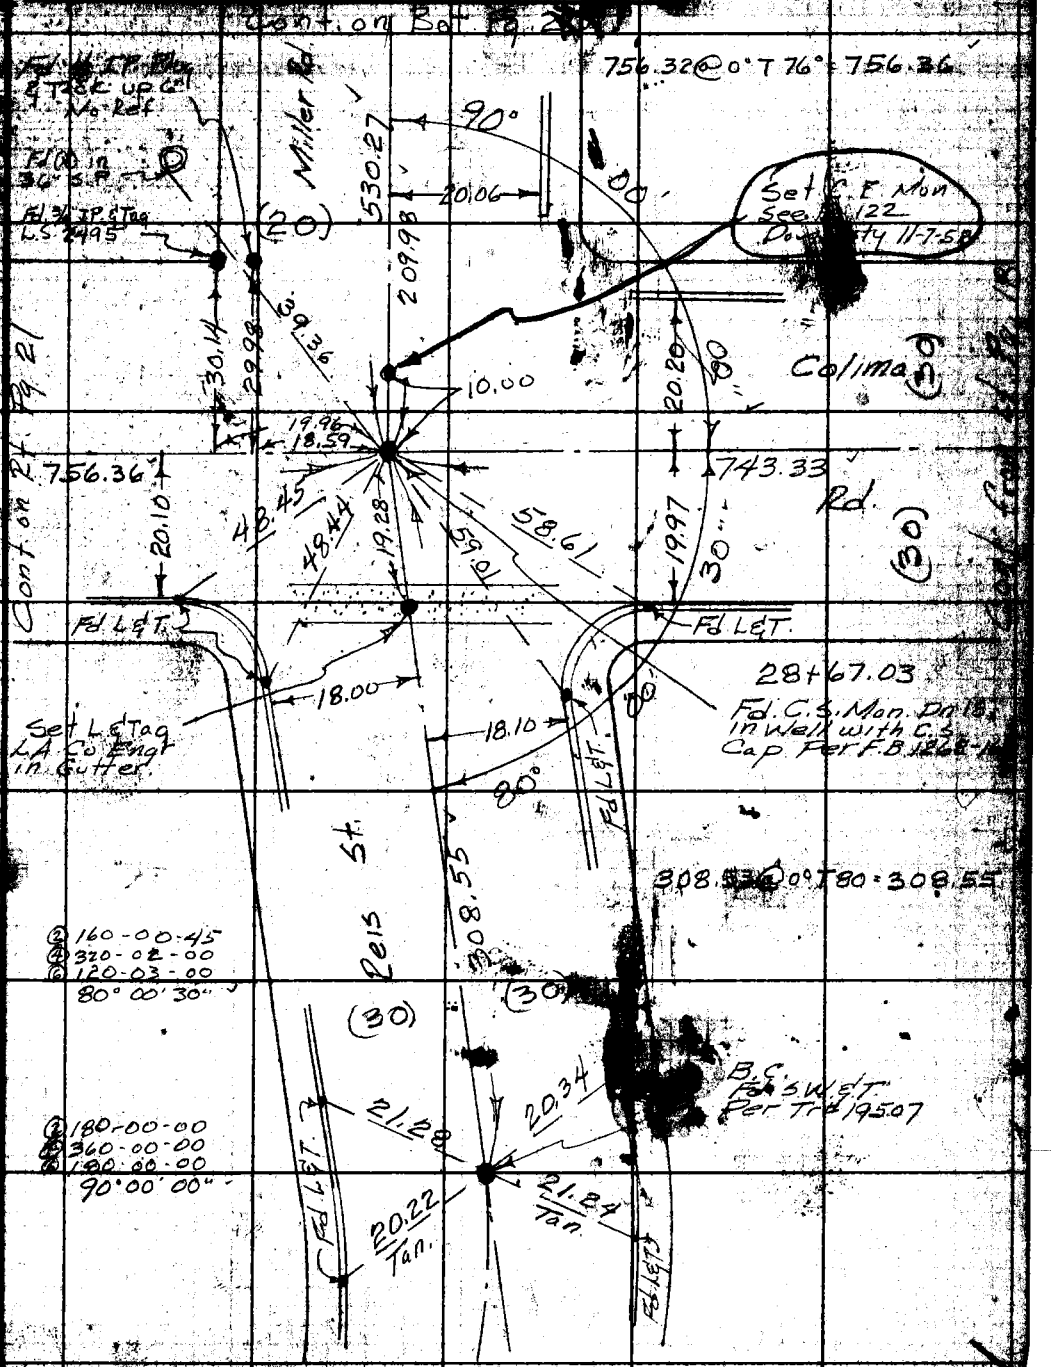

Note: Any Additions or Changes Sheet Must be Made at [illegible] Ink With Date and Name of Making Change.

PLEASE RETURN TO
LOS ANGELES COUNTY ENGINEER
700 Los Angeles County Engineering Bldg.
Do not extend this side of this line.

JNF3095 S&E #247 1-56

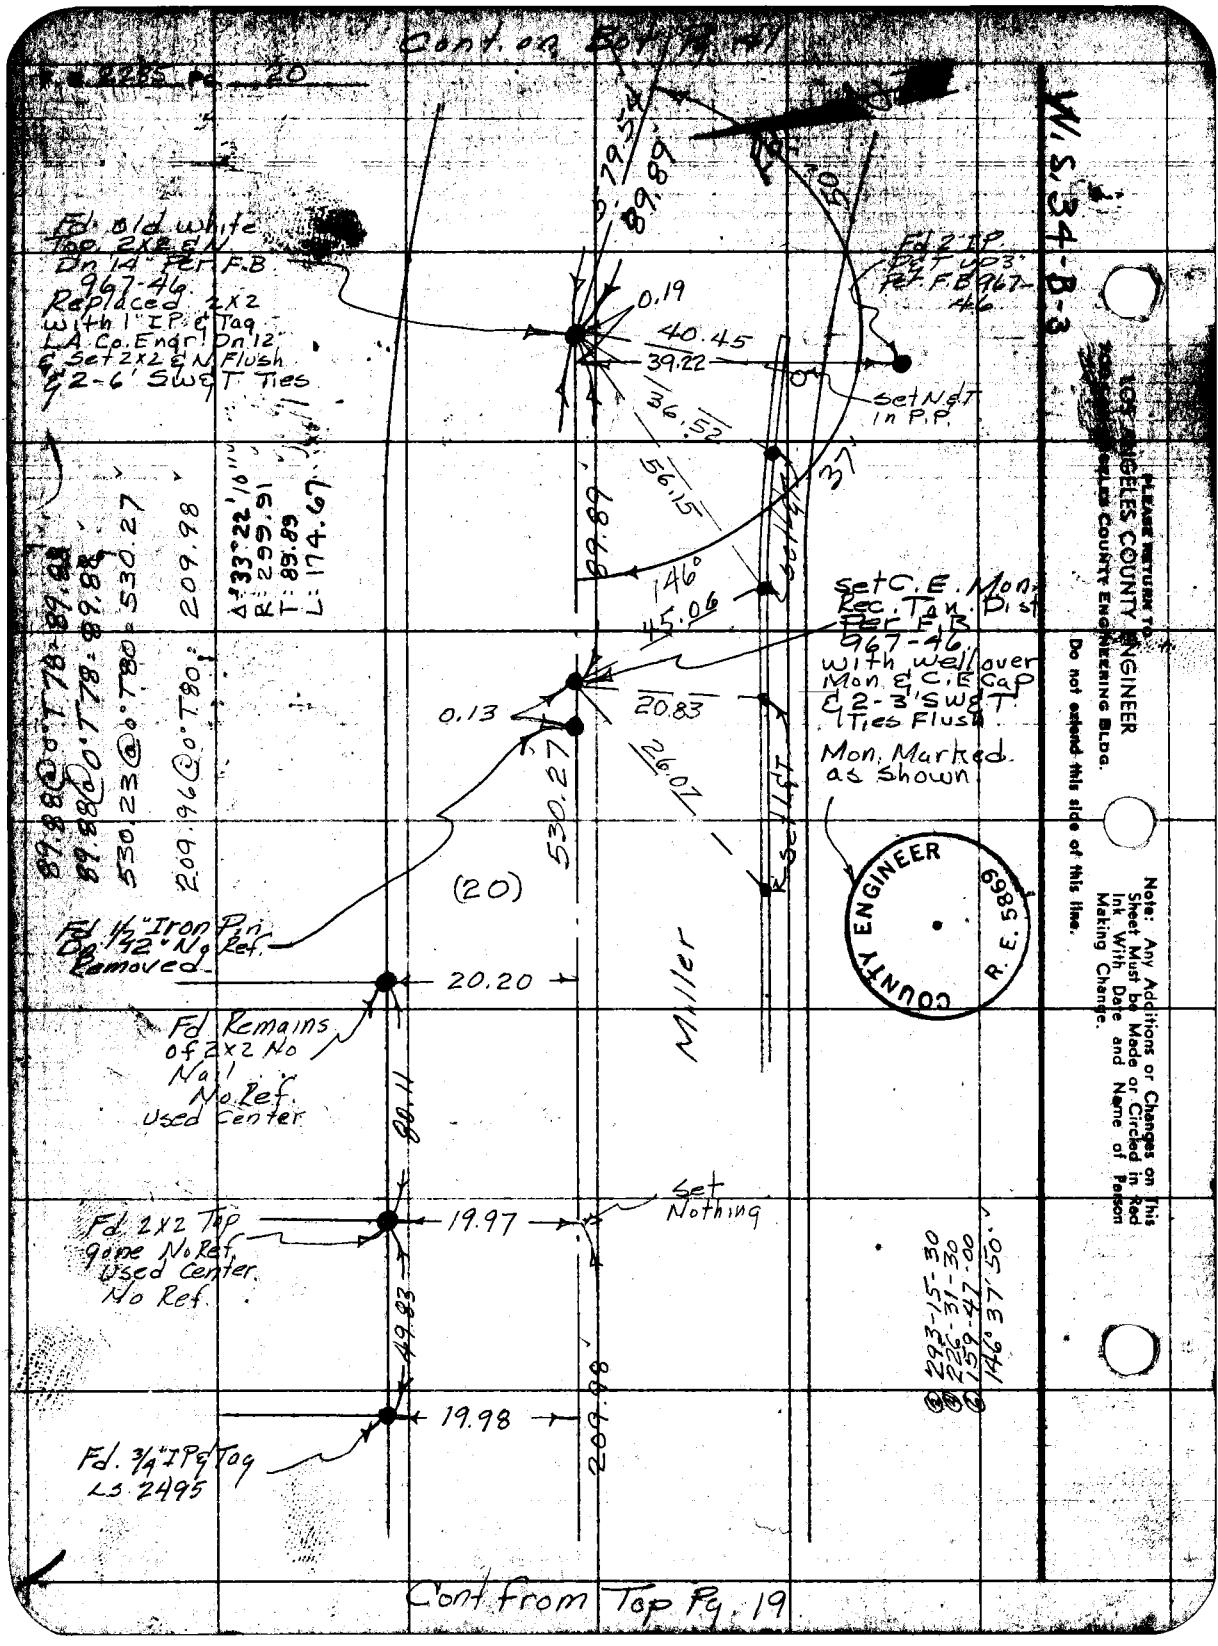
Cont. on Bot. Pg. 41
W.S. 34-B-3
Fd. old white Top 2x2 & N Dn 14" Per F.B. 967-46. Replaced 2x2 with 1" I.P. & Tag L.A. Co. Engr. Dn 12" & Set 2x2 & N Flush & 2-6' SW & T Ties
Fd 2" I.P. Dg T up 3" Per F.B. 967-46
0.19
40.45
39.22
36.52
56.15
Set N & T in P.P.
89.89
146°
45.06
Set C.E. Mon. Rec. Tan. Dist Per F.B. 967-46 with well over Mon. & C.E. Cap & 2-3' SW & T Ties Flush
Mon. Marked as Shown
0.13
20.83
26.07
530.27
(20)
Fd 1/2" Iron Pin Dn 42" No Ref. Removed
20.20
Fd Remains of 2x2 No Nail No Ref. Used Center
Miller
80.11
Fd 2x2 Top gone No Ref. Used Center No Ref.
19.97
Set Nothing
49.83
19.98
209.98
Fd. 3/4" I.P. & Tag LS 2495
89.88 @ 0° T78 = 89.88
530.23 @ 0° T80 = 530.27
209.96 @ 0° T80 = 209.98
Δ = 33°22'10"
R: 299.91
T: 89.89
L: 174.67
293-15-30
226-31-30
159-47-00
146°37'50"
COUNTY ENGINEER R.E. 5869
PLEASE RETURN TO LOS ANGELES COUNTY ENGINEER
LOS ANGELES COUNTY ENGINEERING BLDG.
Do not extend this side of this line.
Note: Any Additions or Changes on This Sheet Must be Made or Circled in Red Ink With Date and Name of Person Making Change.
Cont from Top Pg. 19

Notes Ck'd by C. J. GALLI	Survey of Colima Rd.	F. B. 2285 Pg. 21
Map No. C.S. B-[illegible]	JN 0075.50 Tape 0139 Std 68 °F	
Office Work [illegible]	Surveyed by Dougherty	
Checked C. J. GALLI	Notes	Date 7-1-57
Date June 1958	Indexed R. C. Johnson	

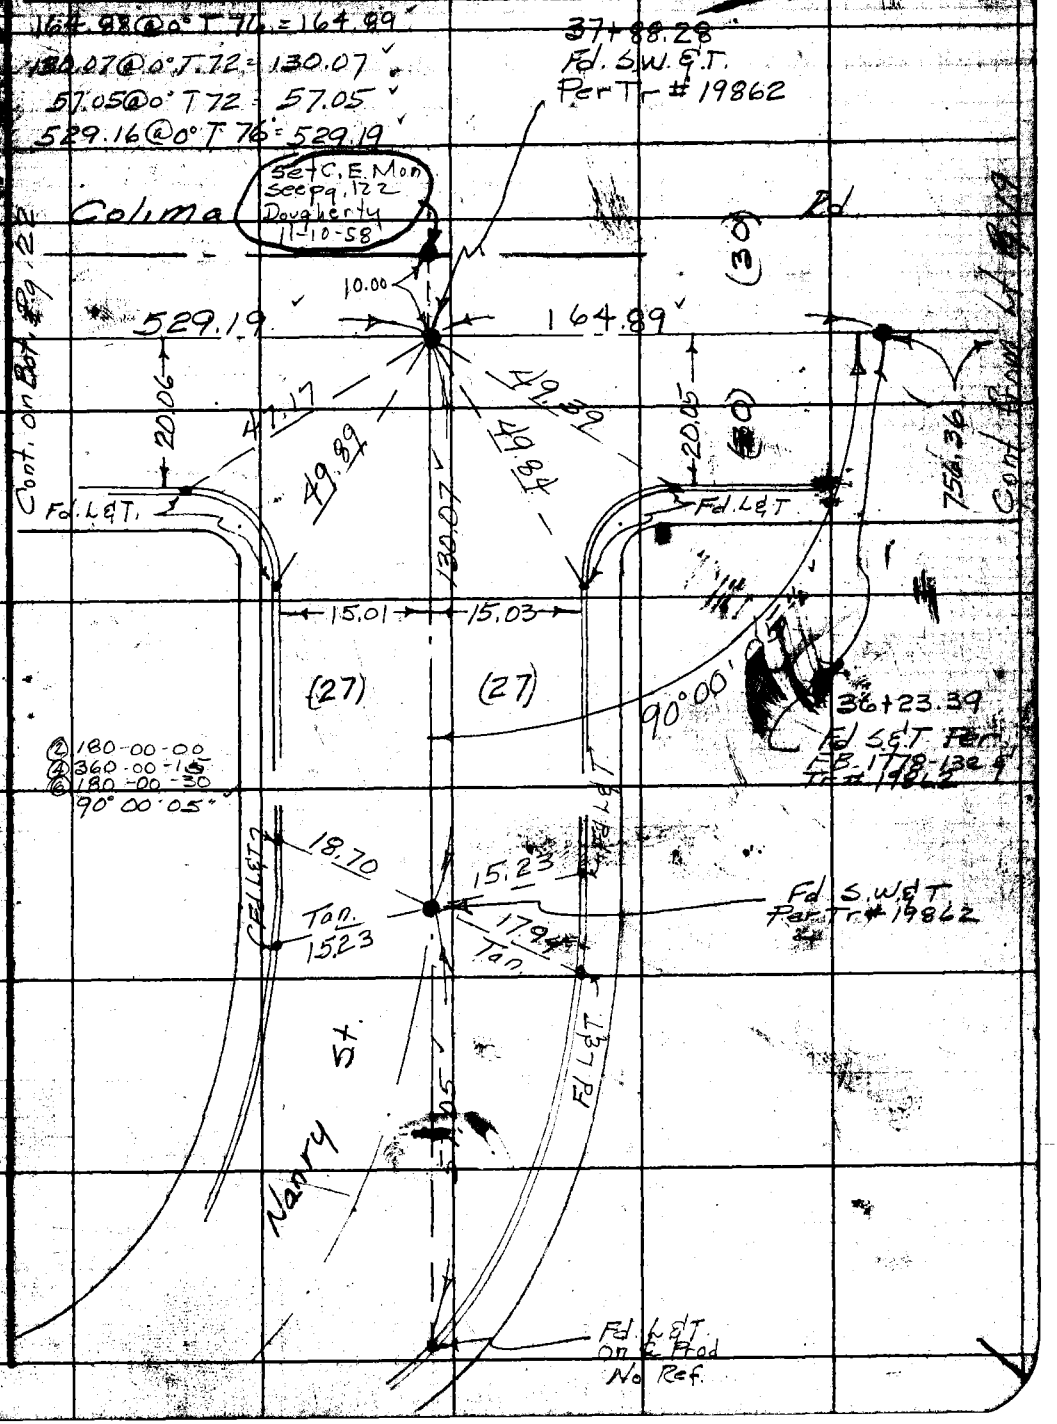

Note: Any Ar[illegible] Sheet Must be [illegible] Ink With Date [illegible] Making Change.

Do not extend this side of this line.

PLEASE RETURN TO
LOS ANGELES COUNTY ENGINEER
700 LOS ANGELES COUNTY ENGINEERING BLDG.

TRF 2055 S&E #247 1-56

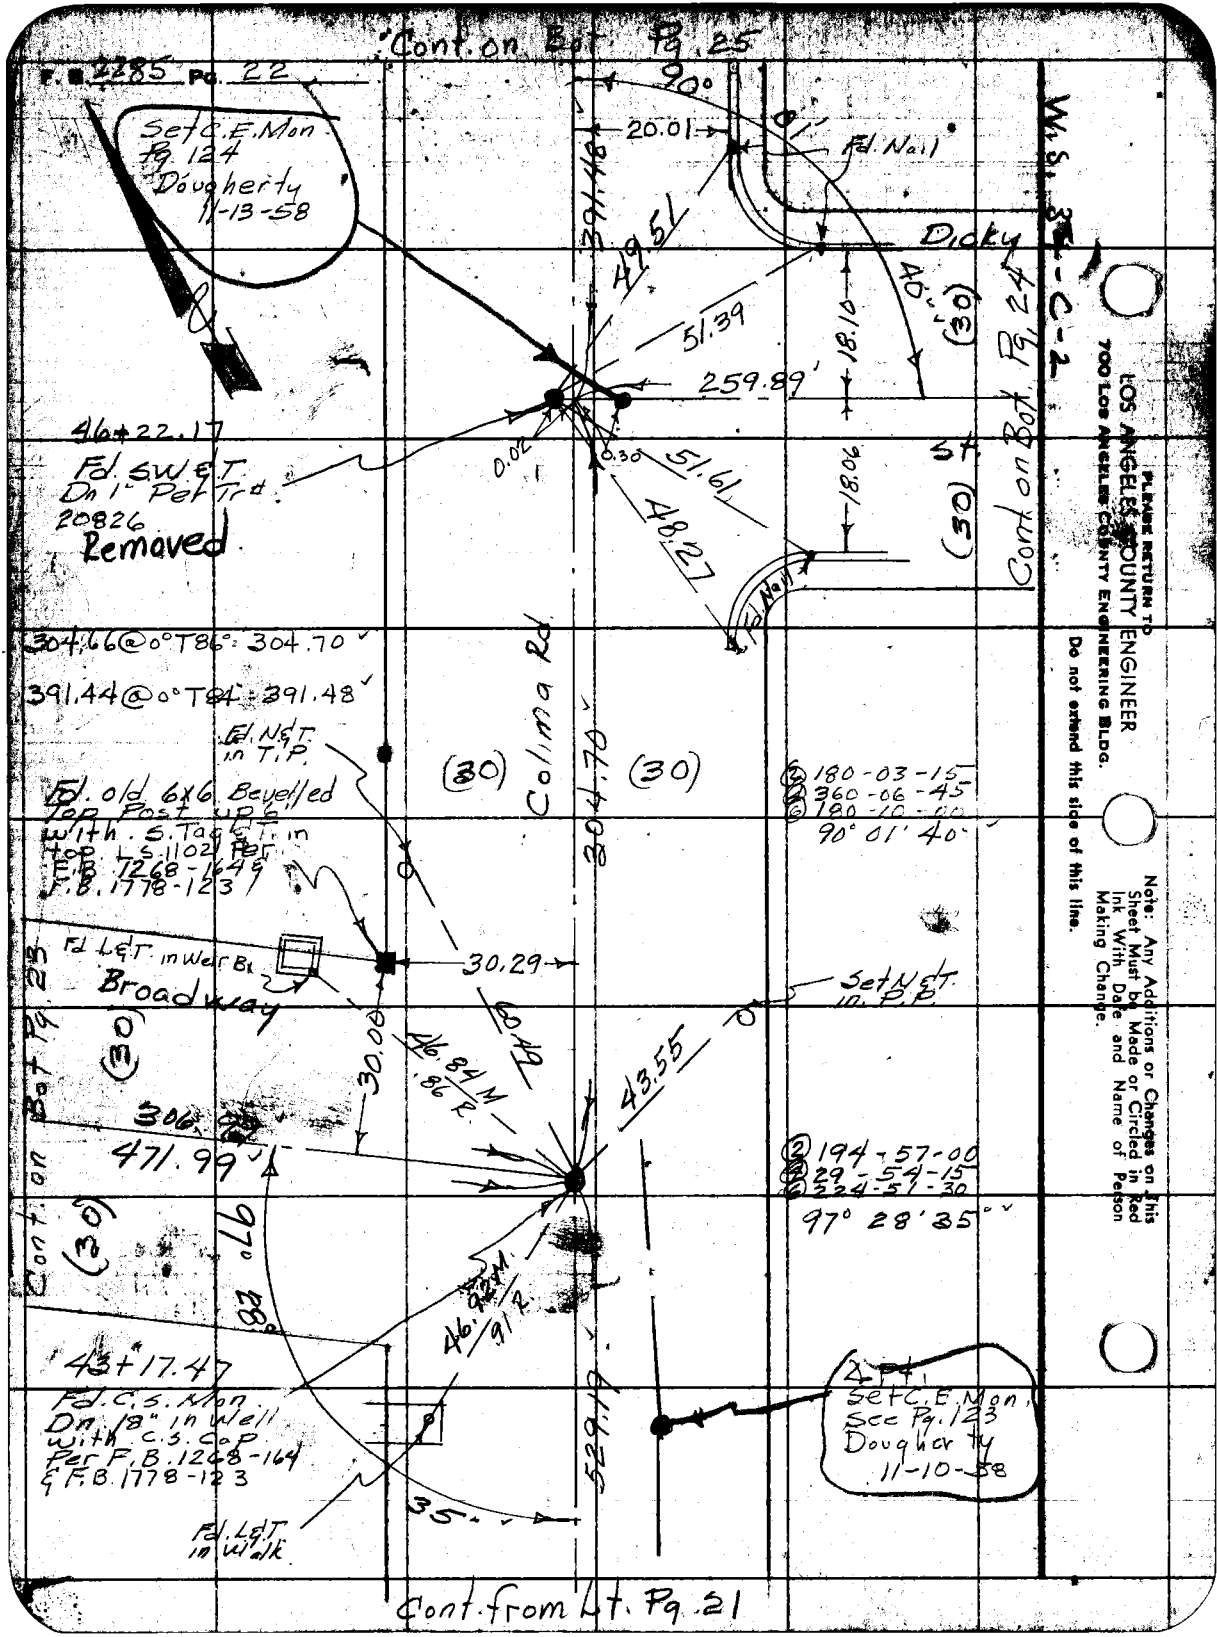

Cont. on Bot. Pg. 25
F.B. 2285 Pg. 22
Set C.E. Mon Pg. 124 Dougherty 11-13-58
90°
20.01
Fd. Nail
391.48
49.51
Dicky
40"
(30)
18.10
51.39
259.89
46+22.17
Fd. SW & T. Dn 1" Per Tr# 20826
Removed
0.02
0.30
51.61
48.27
18.06
St.
(30)
Cont. on Bot. Pg. 24
Fd. Nail
304.66 @ 0° T86° = 304.70
391.44 @ 0° T84° = 391.48
Fd. N&T. in T.P.
Fd. old 6x6 Bevelled Top Post up 6" with S. Tag & T. in top. L.S. 1102 Per F.B. 1268-164 & F.B. 1778-123
(30)
Colima Rd.
304.70
(30)
180-03-15
360-06-45
180-10-00
90° 01' 40"
Fd. L&T. in Weir Bx.
Broadway
30.29
Set N&T. in P.P.
30.00
46.84 M
.86 R.
60.49
43.55
306.
471.99
194-57-00
29-54-15
224-51-30
97° 28' 35"
Cont. on Bot. Pg. 23
(30)
97° 28'
46.92 M
.91 R.
43+17.47
Fd. C.S. Mon Dn. 18" in Well with C.S. Cap Per F.B. 1268-164 & F.B. 1778-123
529.19
Set C.E. Mon. See Pg. 123 Dougherty 11-10-58
35"
Fd. L&T. in Walk
Cont. from Lt. Pg. 21
W.S. 34-C-2
PLEASE RETURN TO
LOS ANGELES COUNTY ENGINEER
700 LOS ANGELES COUNTY ENGINEERING BLDG.
Do not extend this side of this line.
Note: Any Additions or Changes on This Sheet Must be Made or Circled in Red Ink With Date and Name of Person Making Change.

Notes Ck'd by C. J. GALLI	Survey of Colima Rd.	F. B. 2285 Pg. 23
Map No. C.S.B-2623	JN 0075 Tape 058 Std 68 °F	
Office Work R.L. Greene	Surveyed by Daugherty	
Checked C. J. GALLI	Notes	Date 7-1-57
Date June 1958	Indexed C. Johnson	

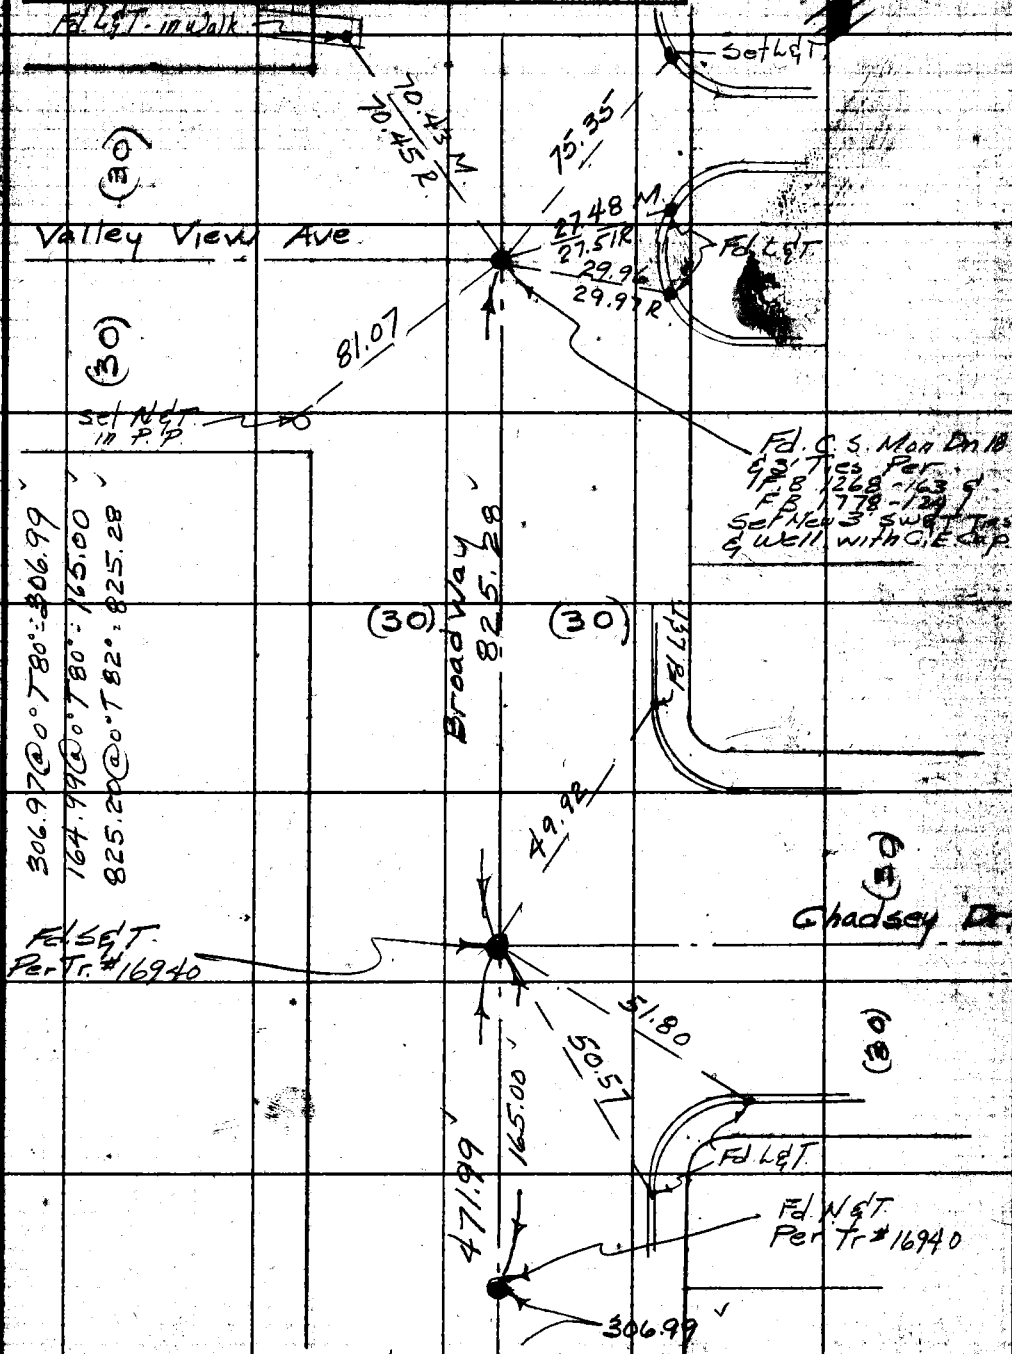

Cont. from Lt. Pg 22

Note: Any Additions or Changes on this Sheet Must be Made or Circled in Ink With Date and Name of Person Making Change.

Do not extend this side of this line.

PLEASE RETURN TO
LOS ANGELES COUNTY ENGINEER
700 LOS ANGELES COUNTY ENGINEERING BLDG.

TRACING S&E #247 1-58

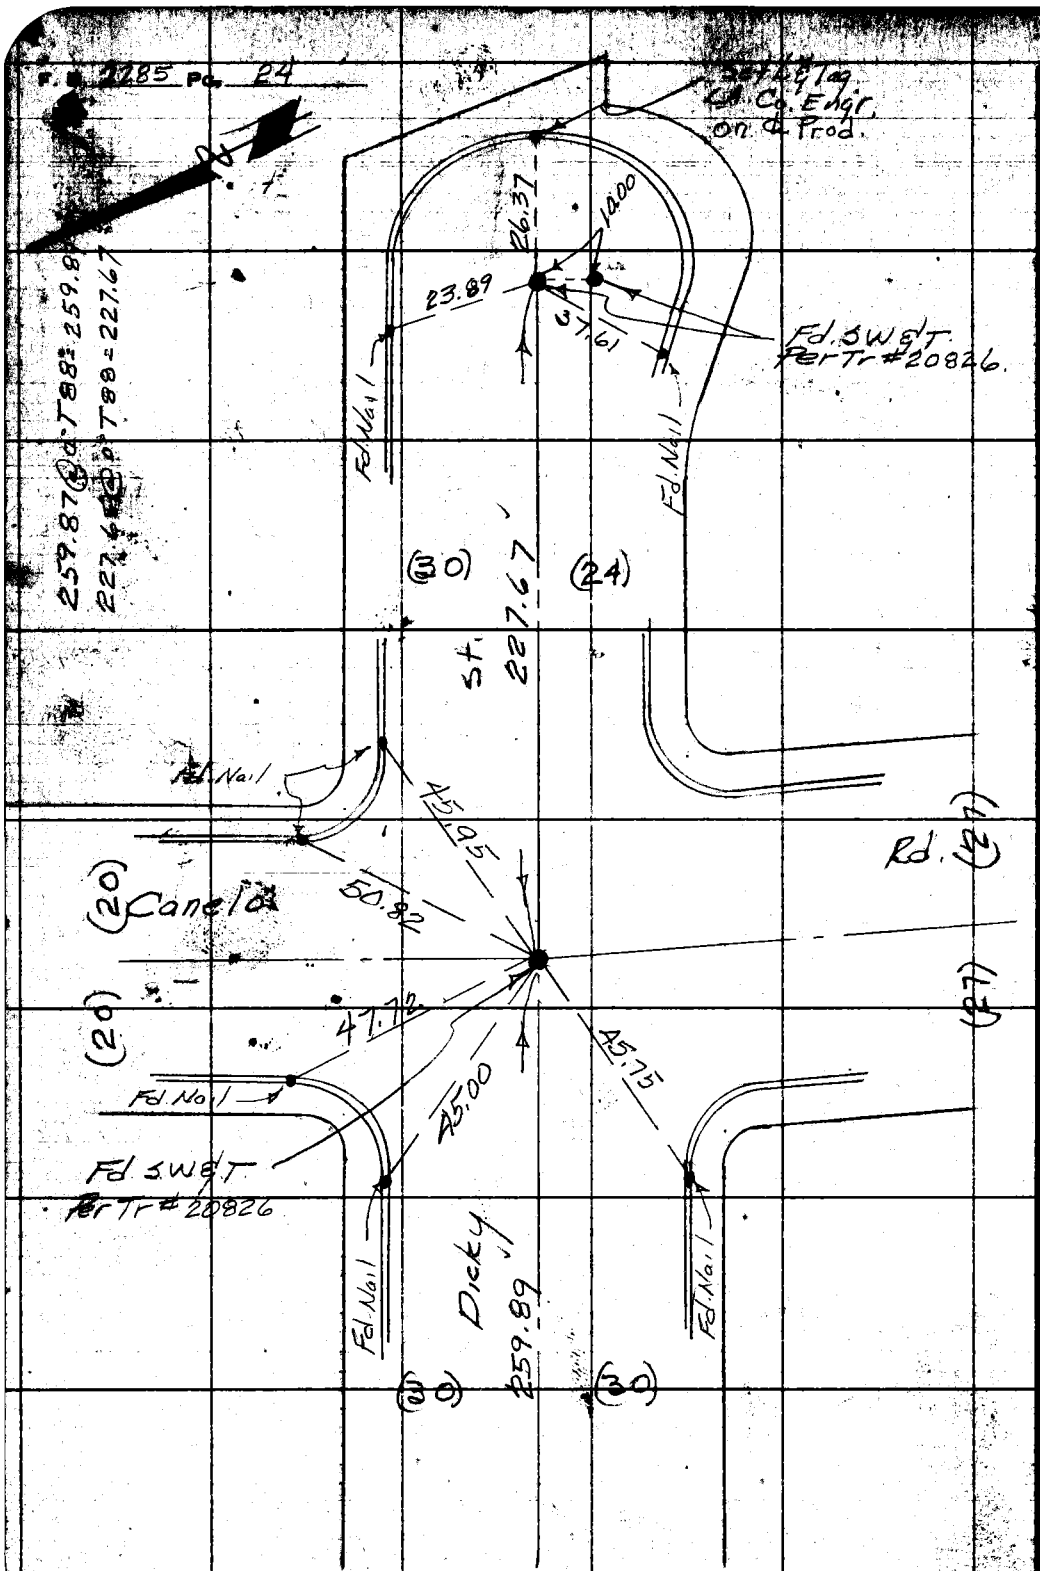

W. S. 34 - C - 2

PLEASE RETURN TO
LOS ANGELES COUNTY ENGINEER
700 LOS ANGELES COUNTY ENGINEERING BLDG.

Do not extend this side of this line.

Note: Any Additions or Changes on This Sheet Must be Made or Circled in Red Ink With Date and Name of Person Making Change.

Cont. from Rt. Pg. 22.

Notes Ck'd by C. J. GALLI	Survey of Colima Rd.
Map No. C.S.B-2623	JN 0075.50 Tape 058 Std 68 °F
Office Work R. L. Green	Surveyed by Dougherty
Checked C. J. GALLI	Notes ——— Date 7-1-57
Date June 1958	Indexed C. Johnson

F.B. 2285 Pg. 25

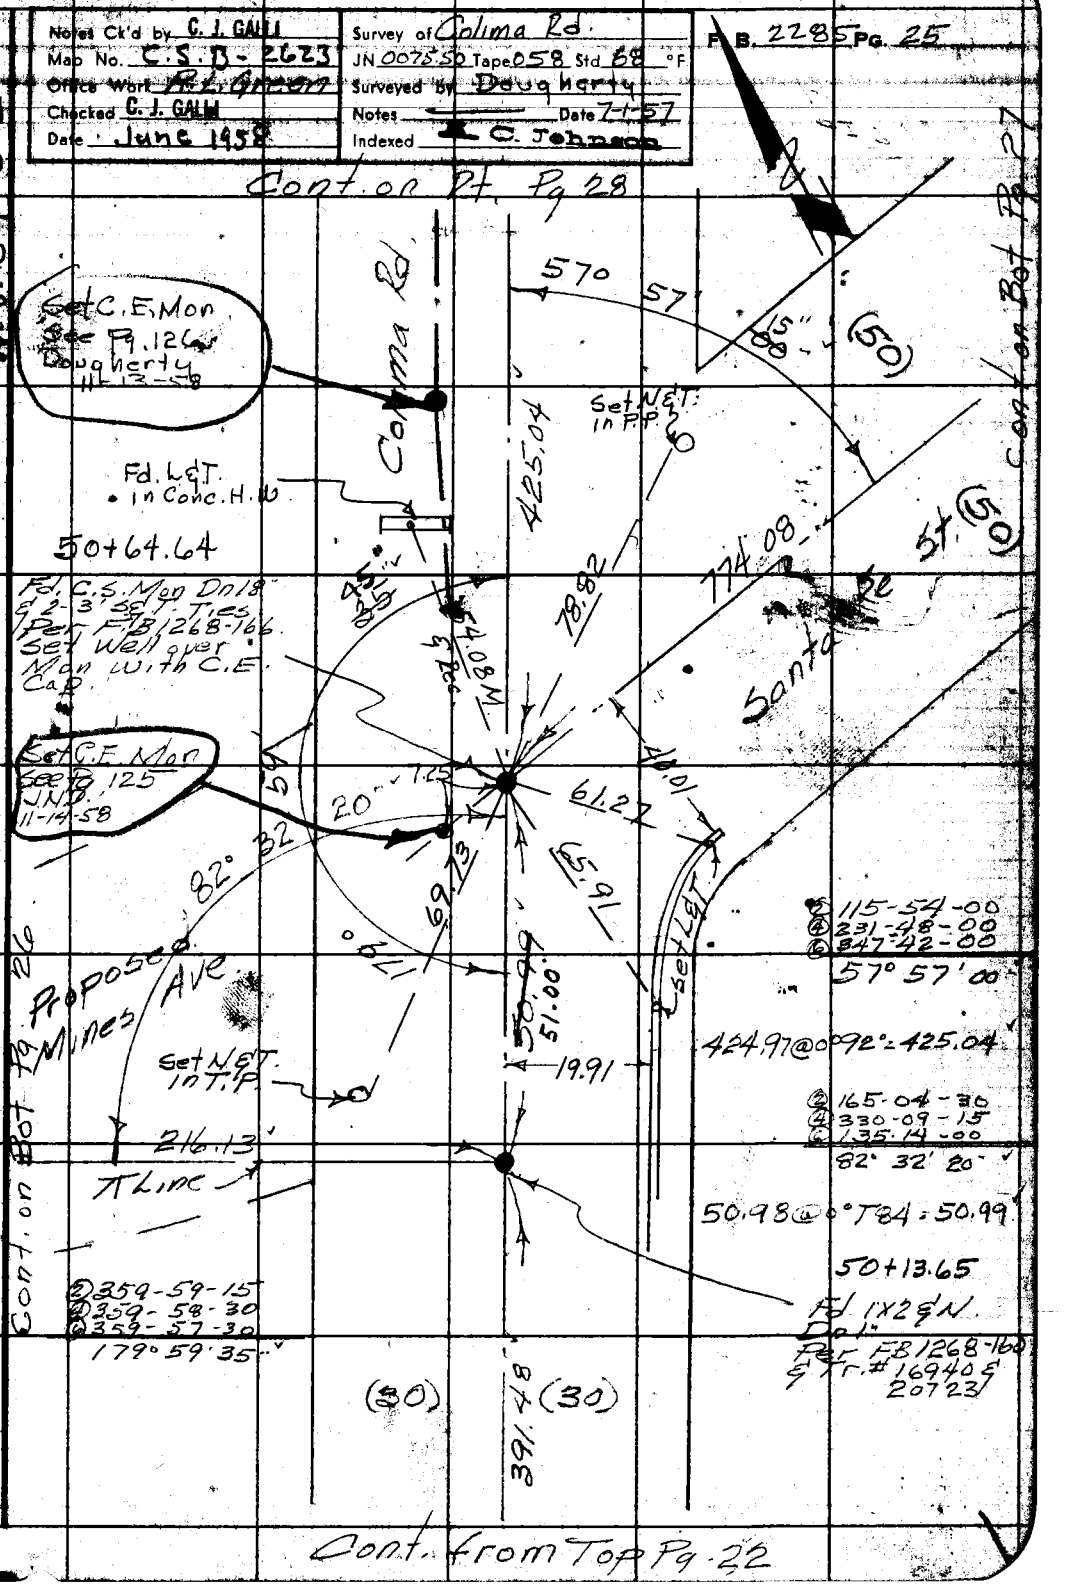

Note: Any Additions or Changes on this Sheet Must be Made or Circled in Red Ink With Date and Name of Person Making Change.

Do not extend this side of this line.

PLEASE RETURN TO
LOS ANGELES COUNTY ENGINEER
700 LOS ANGELES COUNTY ENGINEERING BLDG.

76F3095 S&E #247 1-56

F.B. 2285 Pg. 26

Lot 24

Fd. 1½" I.P. Cmt & Tag L.S. 2569 Per Tr # 20723

3.77

Dug 24" Fd. No I.P. Per F.B. 1268-160

West 34 + C-2

165.13 @ 0° T 74 = 165.14

165.04 @ 0° T 74 = 165.05

216.12 @ 0° T 74 = 216.13

(50)

Proposed

165.14

Fd. L&T.

78.83

77.43

Chadsey

(30)

0.10

Lot 12

Fd. 2" I.P. Cmt & Tag L.S. 2458 Per Tr # 16940

Dr.

(30)

53.76

Mines

Fd L&T.

165.05

Ave

0.11

Fd. Old R.W. 4x4 N&Tag L.S. 2598 Nail Per F.B. 1268-160 could not be Found.

216.13

Lot 26

Cont. from Lt. Pg. 25

LOS ANGELES COUNTY ENGINEER
700 Los Angeles County Engineering Bldg.
PLEASE RETURN TO
Do not extend this side of this line.
Note: Any Sheet Must be Made or Circled in Red Ink With Date and Name of Person Making Change.

Notes Ck'd by C. J. GALLI	Survey of Colima Rd.
Map No. C.S.B-2623	JN 0075.50 Tape 058 Std 68 °F
Office Work R.L. Green	Surveyed by Dougherty
Checked C. J. GALLI	Notes ——— Date 7-2-57
Date June 1958	Indexed C. Johnson

F.B. 2285 Pg. 27

W.S. 34-C-2

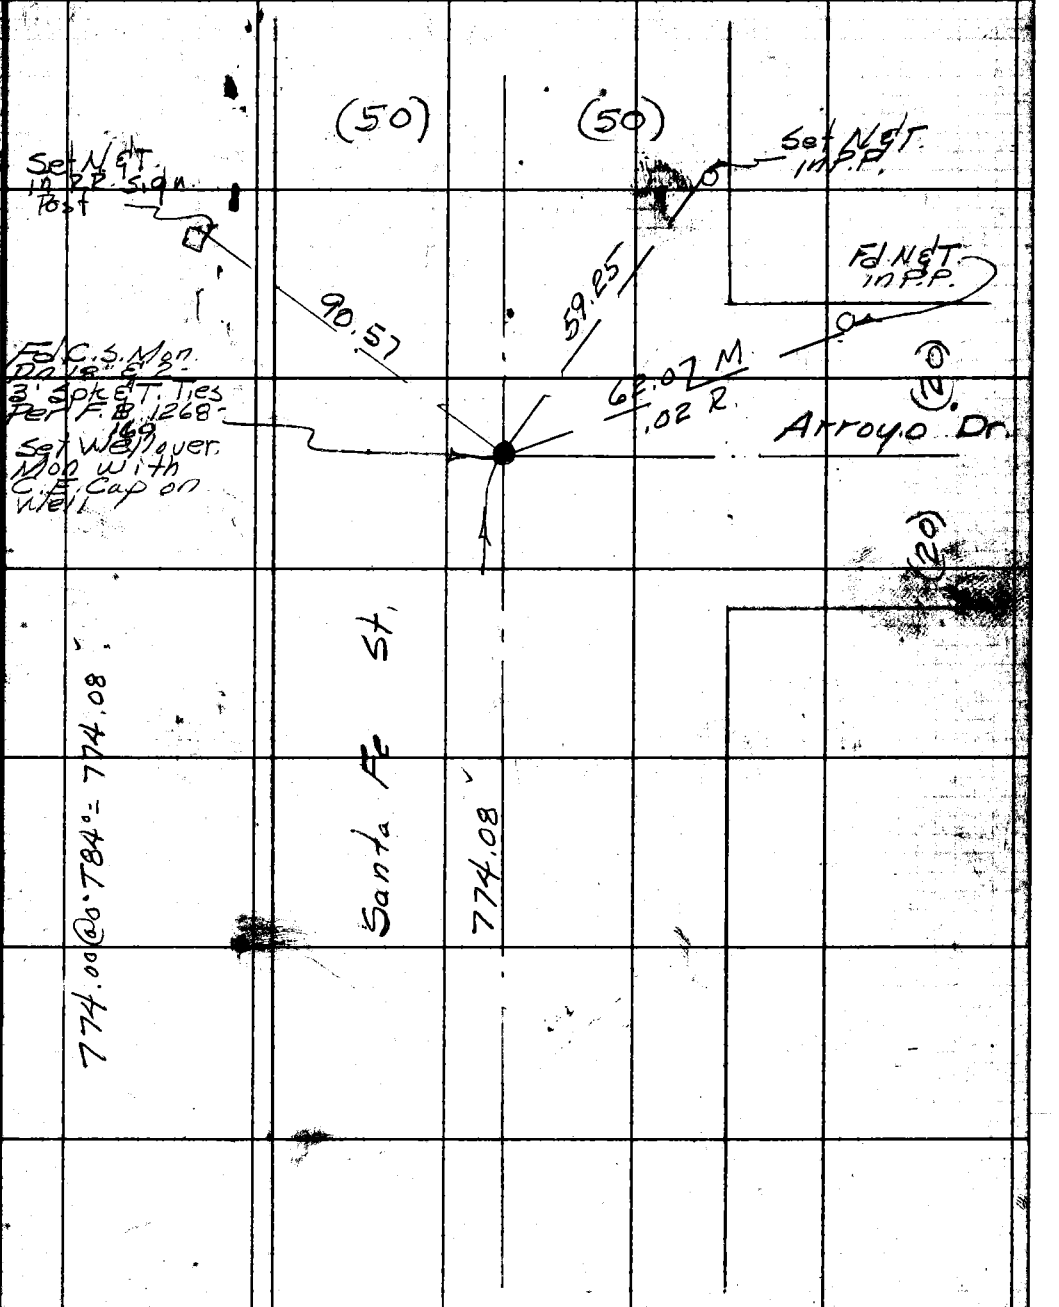

Note: Any Additions or Changes on this Sheet Must be Made or Circled in Red Ink With Date and Name of Person Making Change.

Do not extend this side of this line.

PLEASE RETURN TO
LOS ANGELES COUNTY ENGINEER
700 LOS ANGELES COUNTY ENGINEERING BLDG.

76F3098 S&E #247 1-56

Cont. from Rt. Pg 25

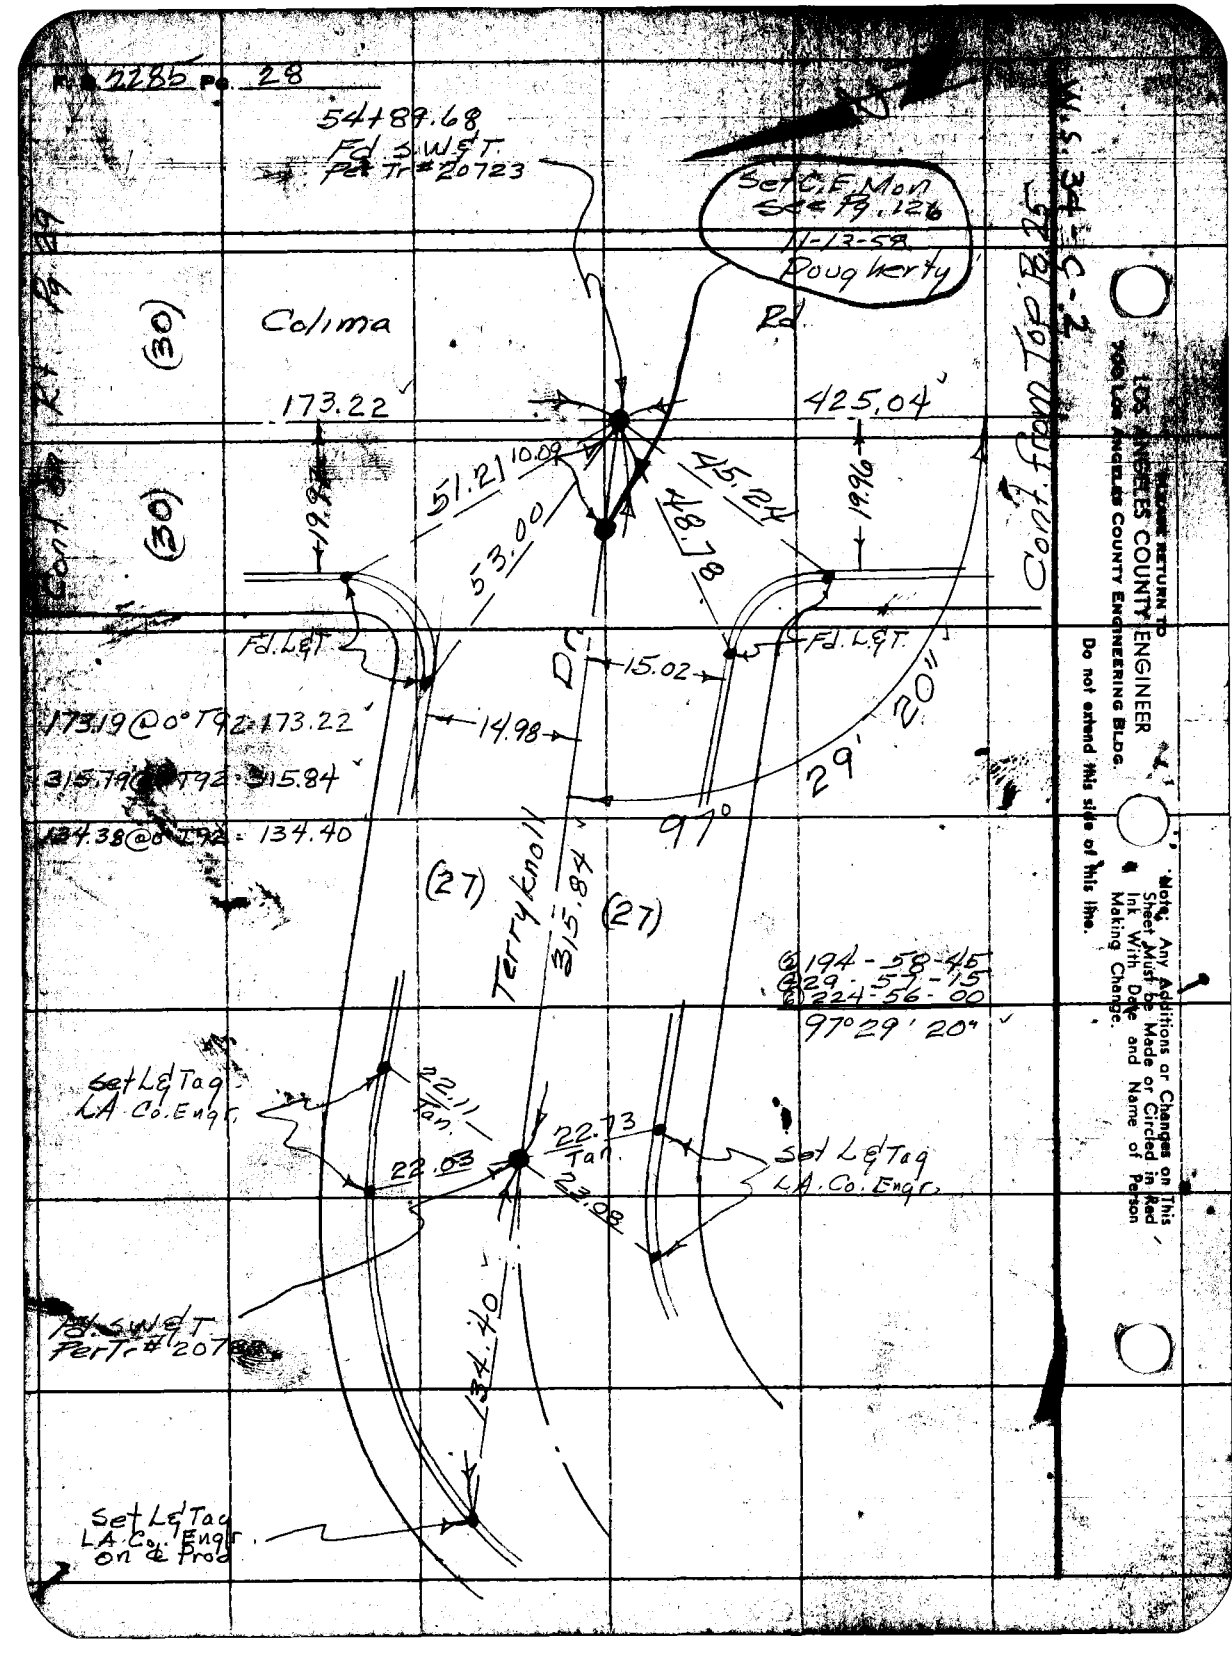

PLEASE RETURN TO
LOS ANGELES COUNTY ENGINEER
700 LOS ANGELES COUNTY ENGINEERING BLDG.
Do not extend this side of this line.
Note: Any Additions or Changes on This Sheet Must be Made or Circled in Red Ink With Date and Name of Person Making Change.

Notes Ck'd by C. J. GALLI	Survey of Colima Rd	F. B. 2285 Pg. 29
Map No. C.S.B-2623	JN 0075.50 Tape 058 Std 63 °F	
Office Work Rite Green	Surveyed by Dougherty	
Checked C. J. GALLI	Notes ——— Date 7-3-57	
Date June 1958	Indexed C. Johnson	

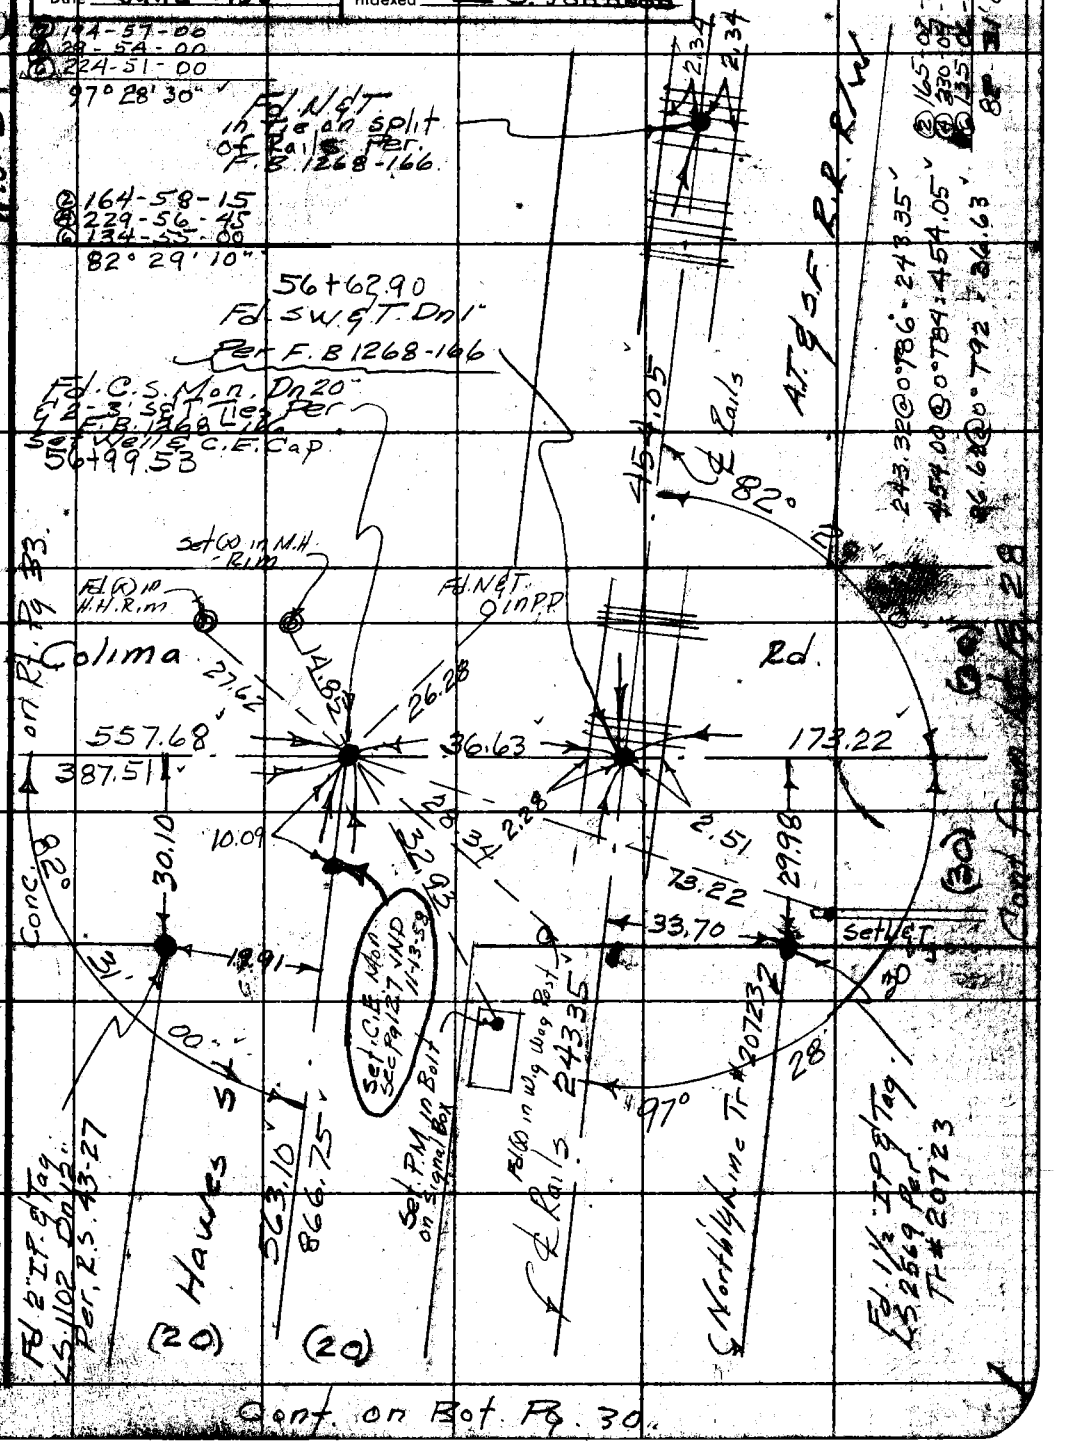

Cont. on Bot. Pg. 30.

Note: Any Additions or Changes on Sheet Must be Made or Circled in Ink With Date and Name of Making Change.

PLEASE RETURN TO
LOS ANGELES COUNTY ENGINEER
700 LOS ANGELES COUNTY ENGINEERING BLDG.
Do not extend this side of this line.

FORM 5088 S&E #247 1-56

PLEASE RETURN TO
LOS ANGELES COUNTY ENGINEER
700 LOS ANGELES COUNTY ENGINEERING BLDG.

Note: Any Additions or Changes on This Sheet Must be Made or Circled in Red Ink With Date and Name of Person Making Change.

Do not extend this side of this line.

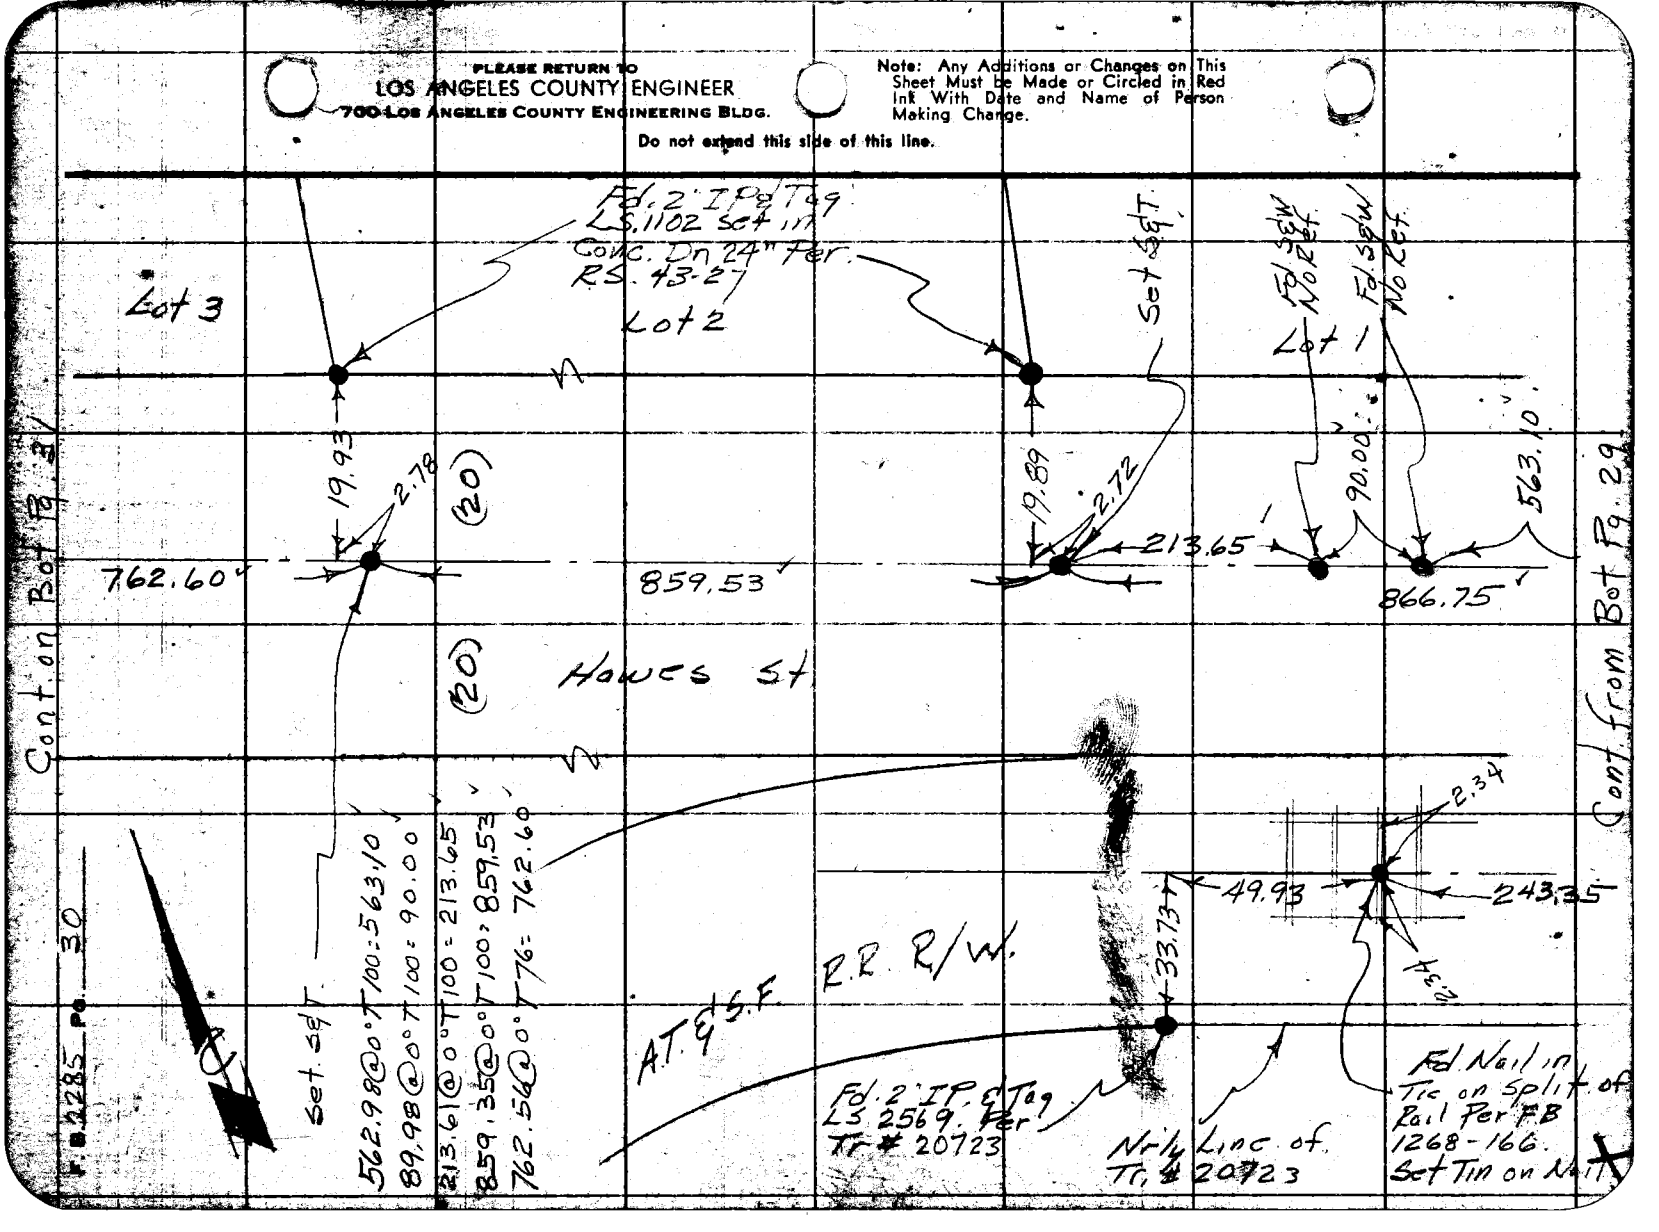

Notes Ck'd by C. J. GALLI	Survey of Colima Rd
Map No. C.S.B-2623	JN 0075.50 Tape 058 Std 68 °F
Office Work Pilgreen	Surveyed by Daugherty
Checked C. J. GALLI	Notes — Date 7-8-57
Date June 1958	Indexed C. Johnson

F.B. 2285 Pg. 31

Cont. on Bot. Pg. 32

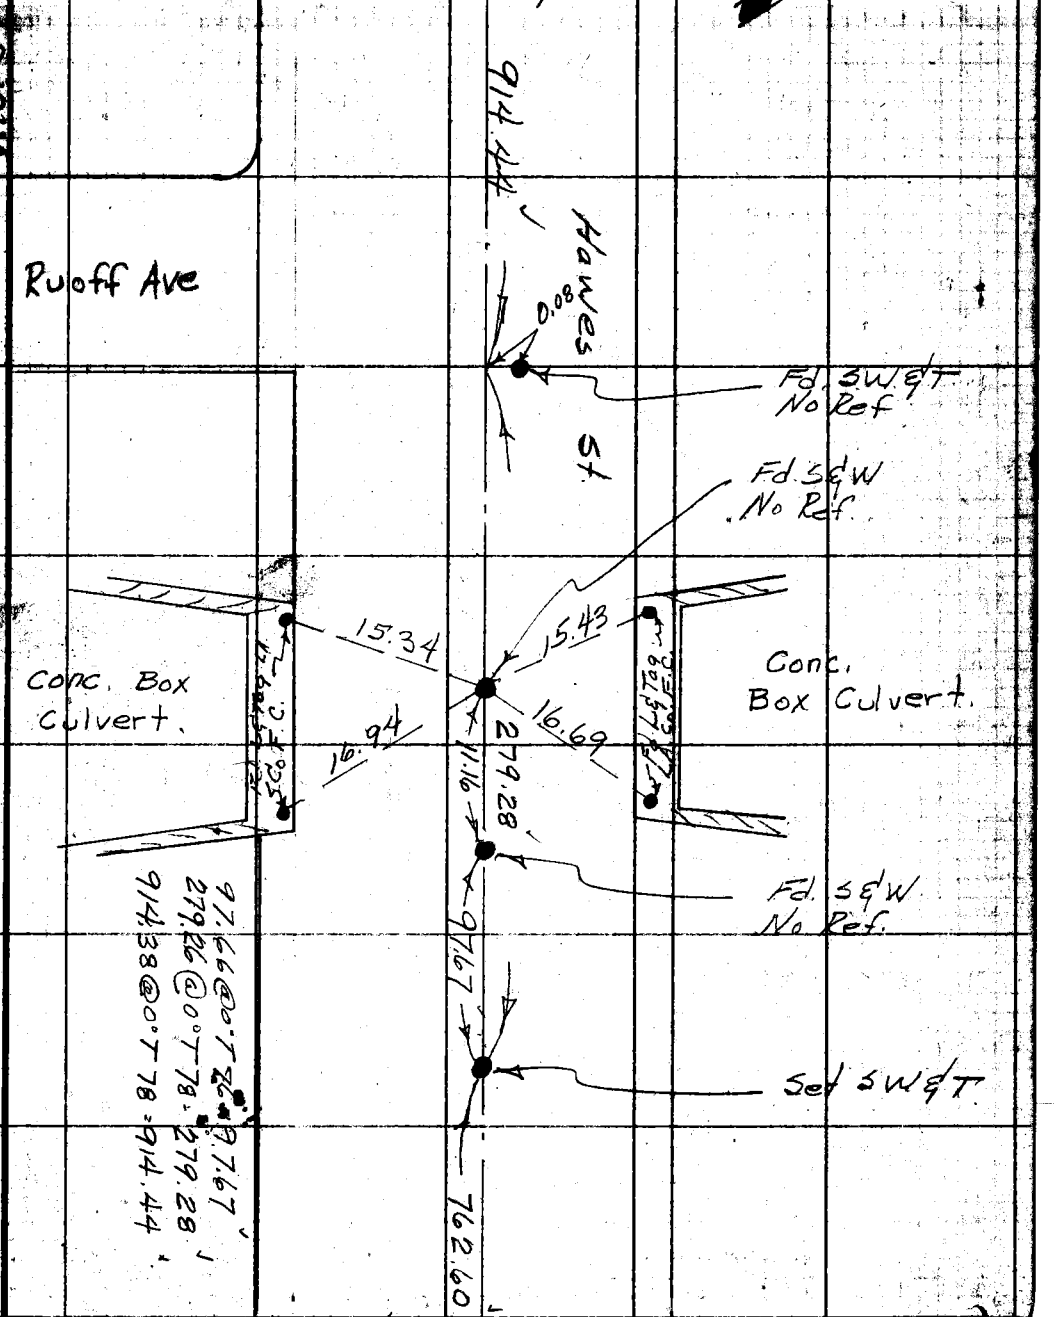

Cont. from Top Pg. 30

Note: Any Additions or Changes on this Sheet Must be Made or Circled in Red Ink With Date and Name of Person Making Change.

Do not extend this side of this line.

PLEASE RETURN TO
LOS ANGELES COUNTY ENGINEER
700 LOS ANGELES COUNTY ENGINEERING BLDG.

TOPOGS S&E #247 1-56

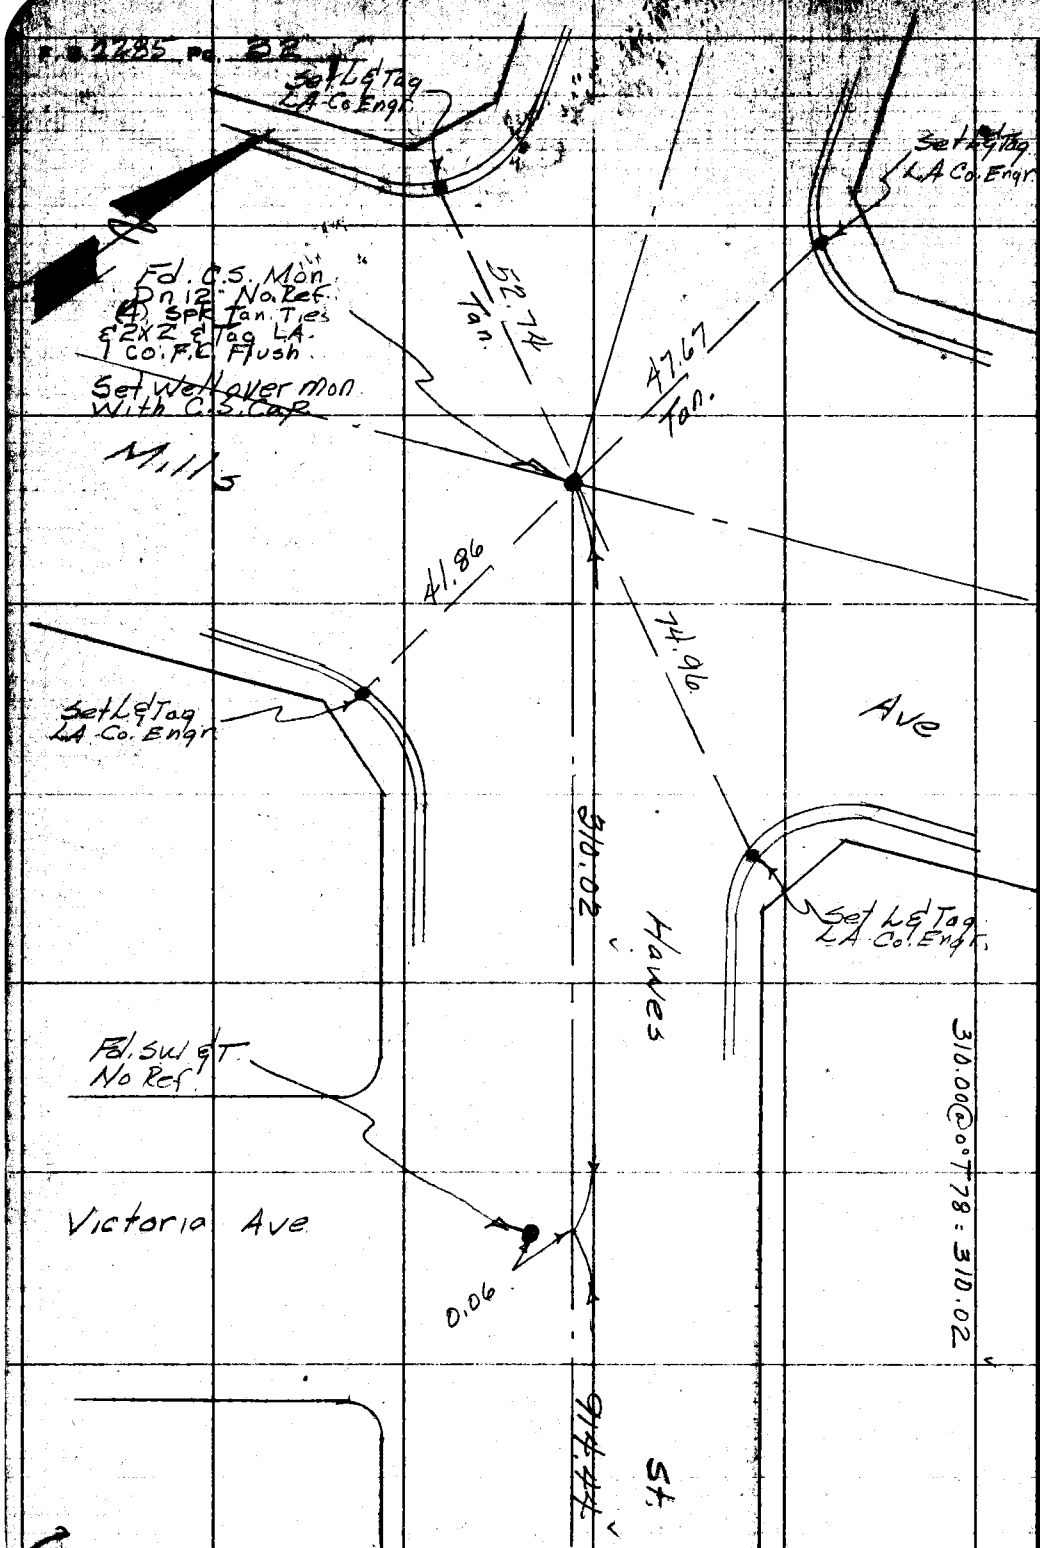

M.S. 34-B-2

PLEASE RETURN TO
LOS ANGELES COUNTY ENGINEER
700 LOS ANGELES COUNTY ENGINEERING BLDG.

Do not extend this side of this line.

Note: Any Additions or Changes on This Sheet Must be Made or Circled in Red Ink With Date and Name of Person Making Change.

Cont. from Top Pg. 33

Notes Ck'd by C. J. GALLI	Survey of Colima Rd.
Map No. C.S.B-2623	JN 0075.50 Tape 058 Std 68 °F
Office Work [illegible]	Surveyed by Dougherty
Checked C. J. GALLI	Notes — Date 7-8-57
Date June 1958	Indexed C. Johnson

F. B. 2285 PG. 33

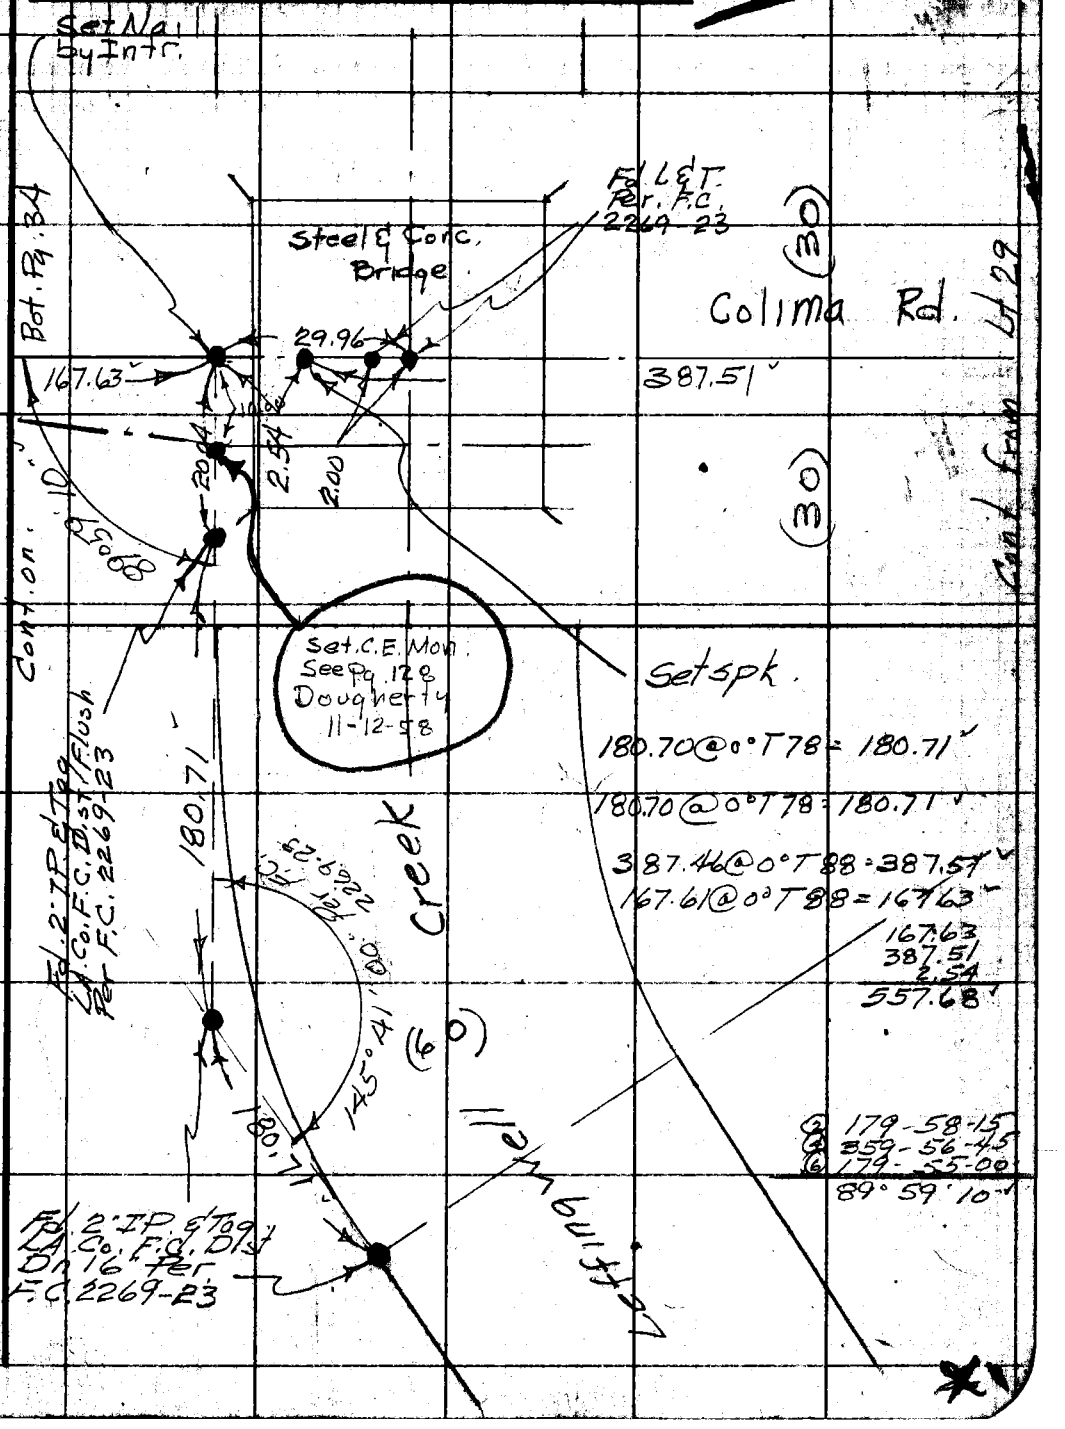

Note: Any Additions or Changes on this Sheet Must be Made or Circled in Red Ink With Date and Name of Person Making Change.

PLEASE RETURN TO
LOS ANGELES COUNTY ENGINEER
700 LOS ANGELES COUNTY ENGINEERING BLDG.
Do not extend this side of this line.

7GF3095 S&E #247 1-58

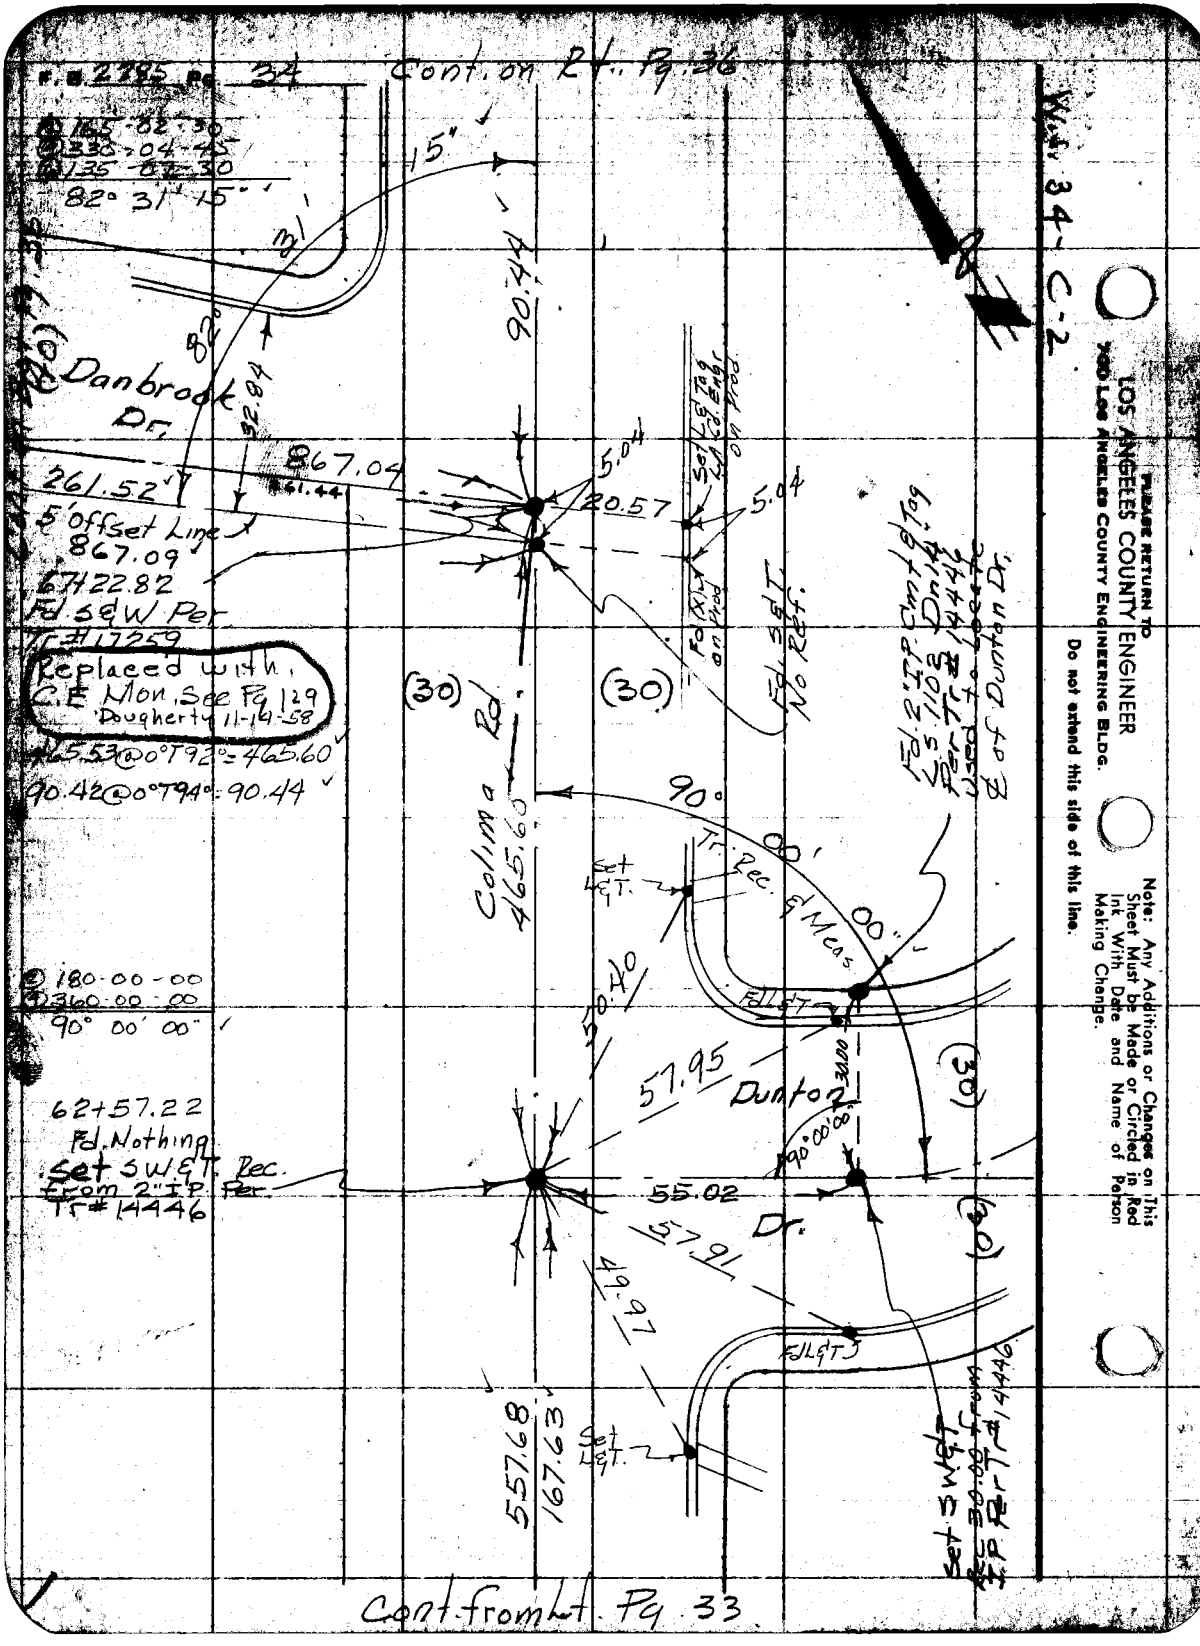

PLEASE RETURN TO
LOS ANGELES COUNTY ENGINEER
700 LOS ANGELES COUNTY ENGINEERING BLDG.
Do not extend this side of this line.
Note: Any Additions or Changes on This Sheet Must be Made or Circled in Red Ink With Date and Name of Person Making Change.

Notes Ck'd by C. J. GALLI	Survey of Colima Rd.
Map No. C.S.B-2623	JN 0075 S0 Tape 68 Std 058 °F
Office Work [illegible]	Surveyed by Dougherty
Checked C. J. GALLI	Notes [illegible] Date 7-8-57
Date June 1958	Indexed [illegible] C. Johnson

F.B. 2285 Pg. 35

W.S. 34-C-1

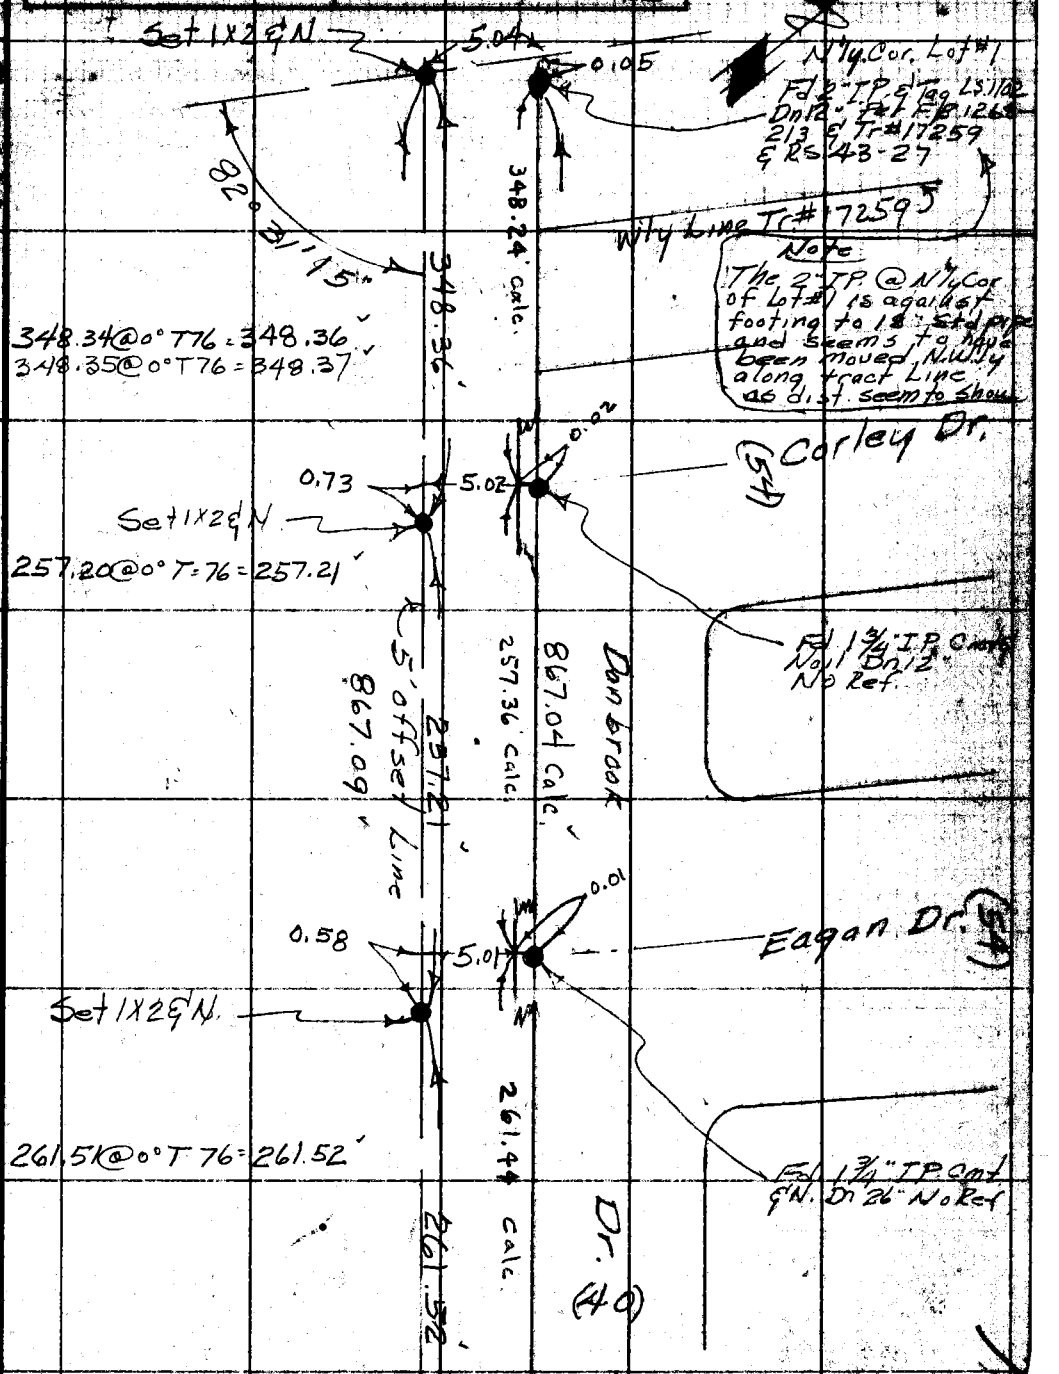

Cont. from Lt. Pg. 34

Note: Any Additions or Changes on Sheet Must be Made or Circled in Ink With Date and Name of Making Change.

PLEASE RETURN TO
LOS ANGELES COUNTY ENGINEER
700 Los Angeles County Engineering Bldg.

Do not extend this side of this line.

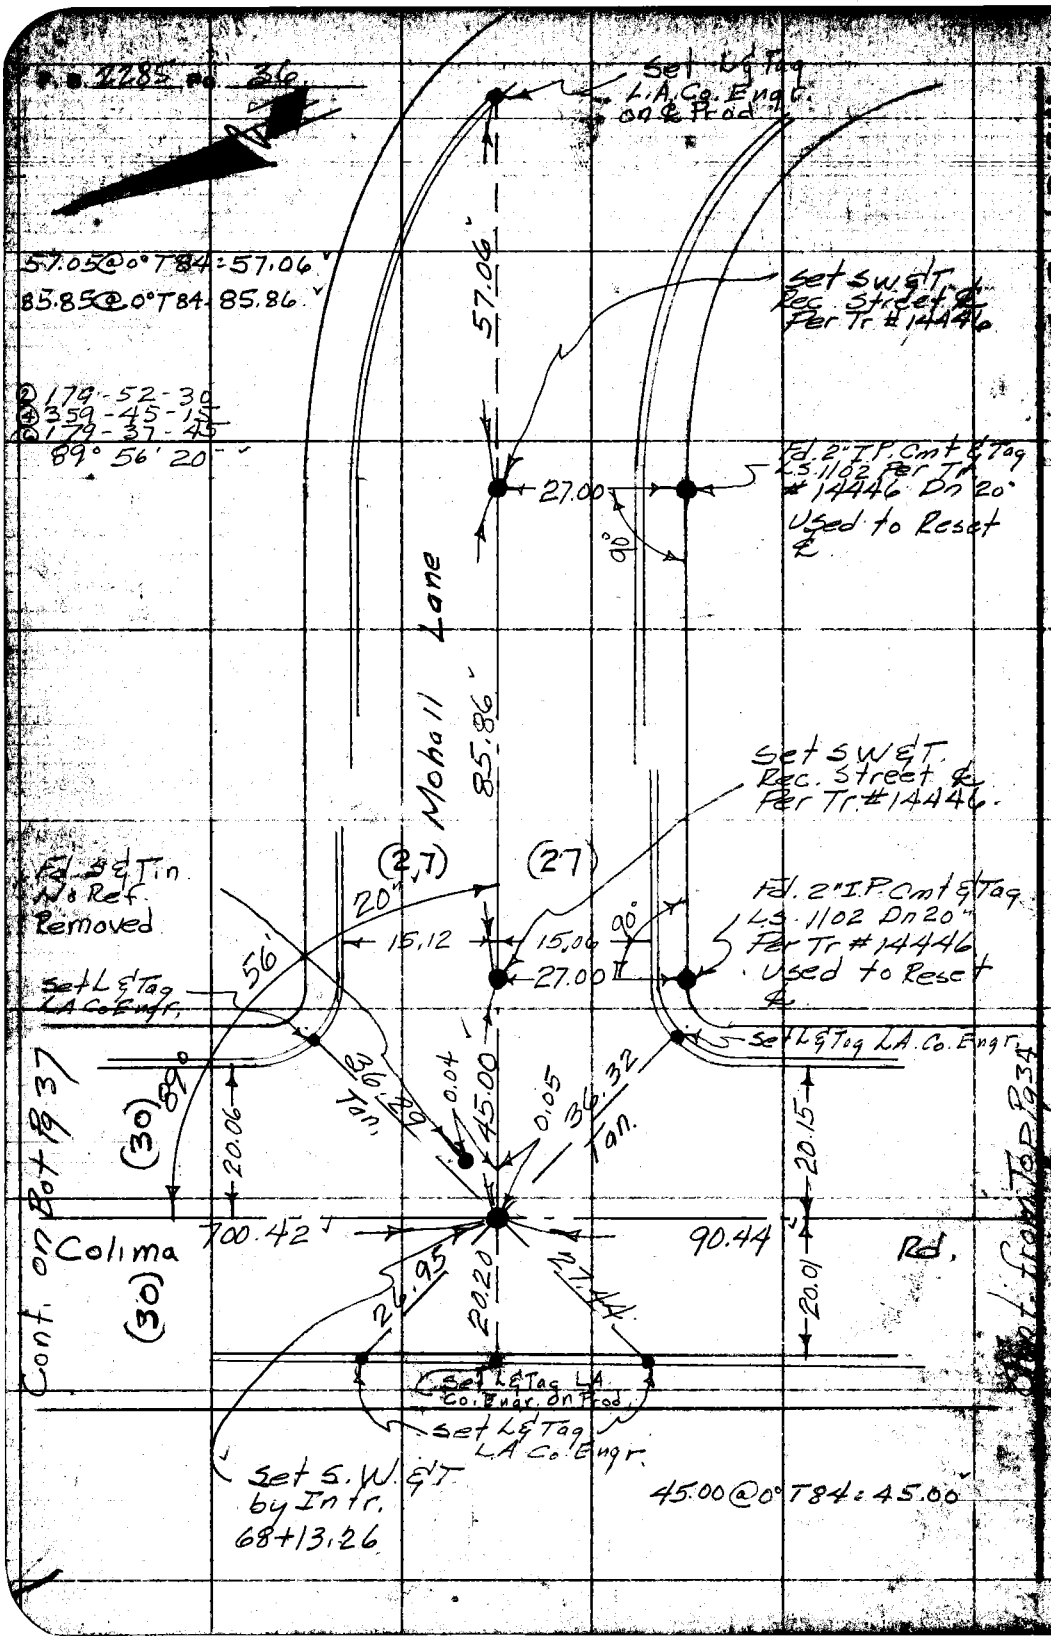

PLEASE RETURN TO
LOS ANGELES COUNTY ENGINEER
900 LOS ANGELES COUNTY ENGINEERING BLDG.

Do not extend this side of this line.

Note: Any Additions or Changes on This Sheet Must be Made or Circled in Red Ink With Date and Name of Person Making Change.

Notes Ckd by C. J. GALLI	Survey of Colima Rd.
Map No. C.S.D-2623	JN0075. Tape 058 Std 68 °F
Office Work [illegible]	Surveyed by Dougherty
Checked C. J. GALLI	Notes Date
Date June 195[illegible]	Indexed C. Johnson

F.B. 2285 Pg. 37

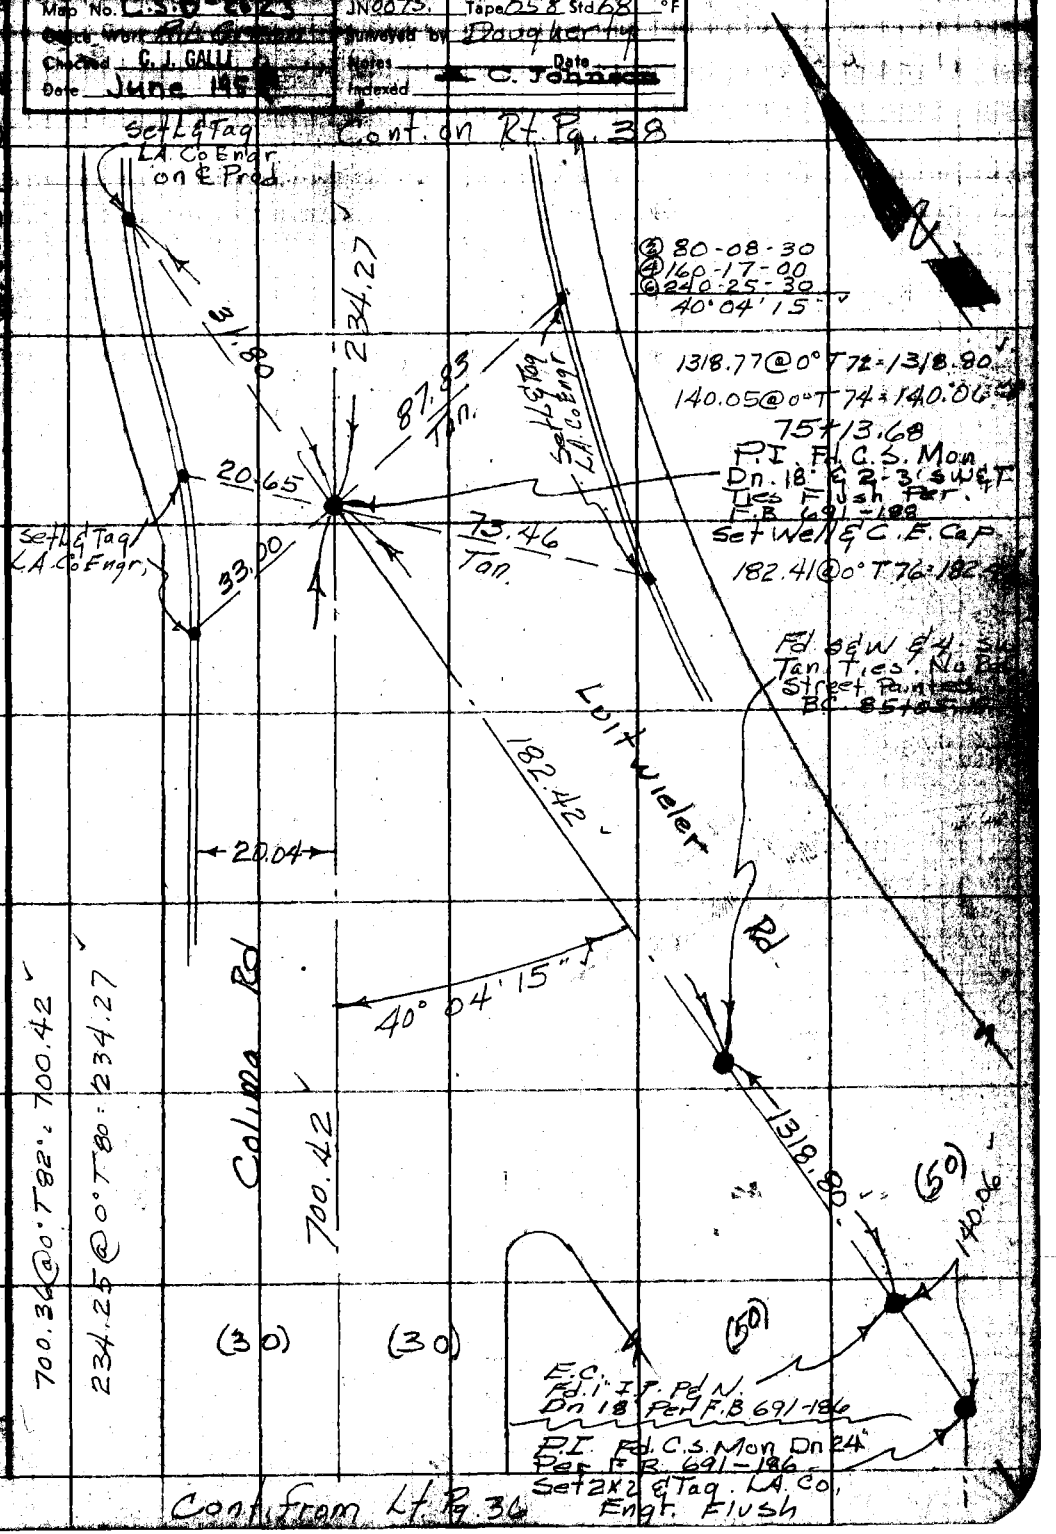

Note: Any Additions or Cl[illegible] Sheet Must be Made or C[illegible] Ink With Date and Name [illegible] Making Change.

Do not extend this side of this line.

PLEASE RETURN TO
LOS ANGELES COUNTY ENGINEER
700 LOS ANGELES COUNTY ENGINEERING BLDG.

76F3068 S&E #247 1-56

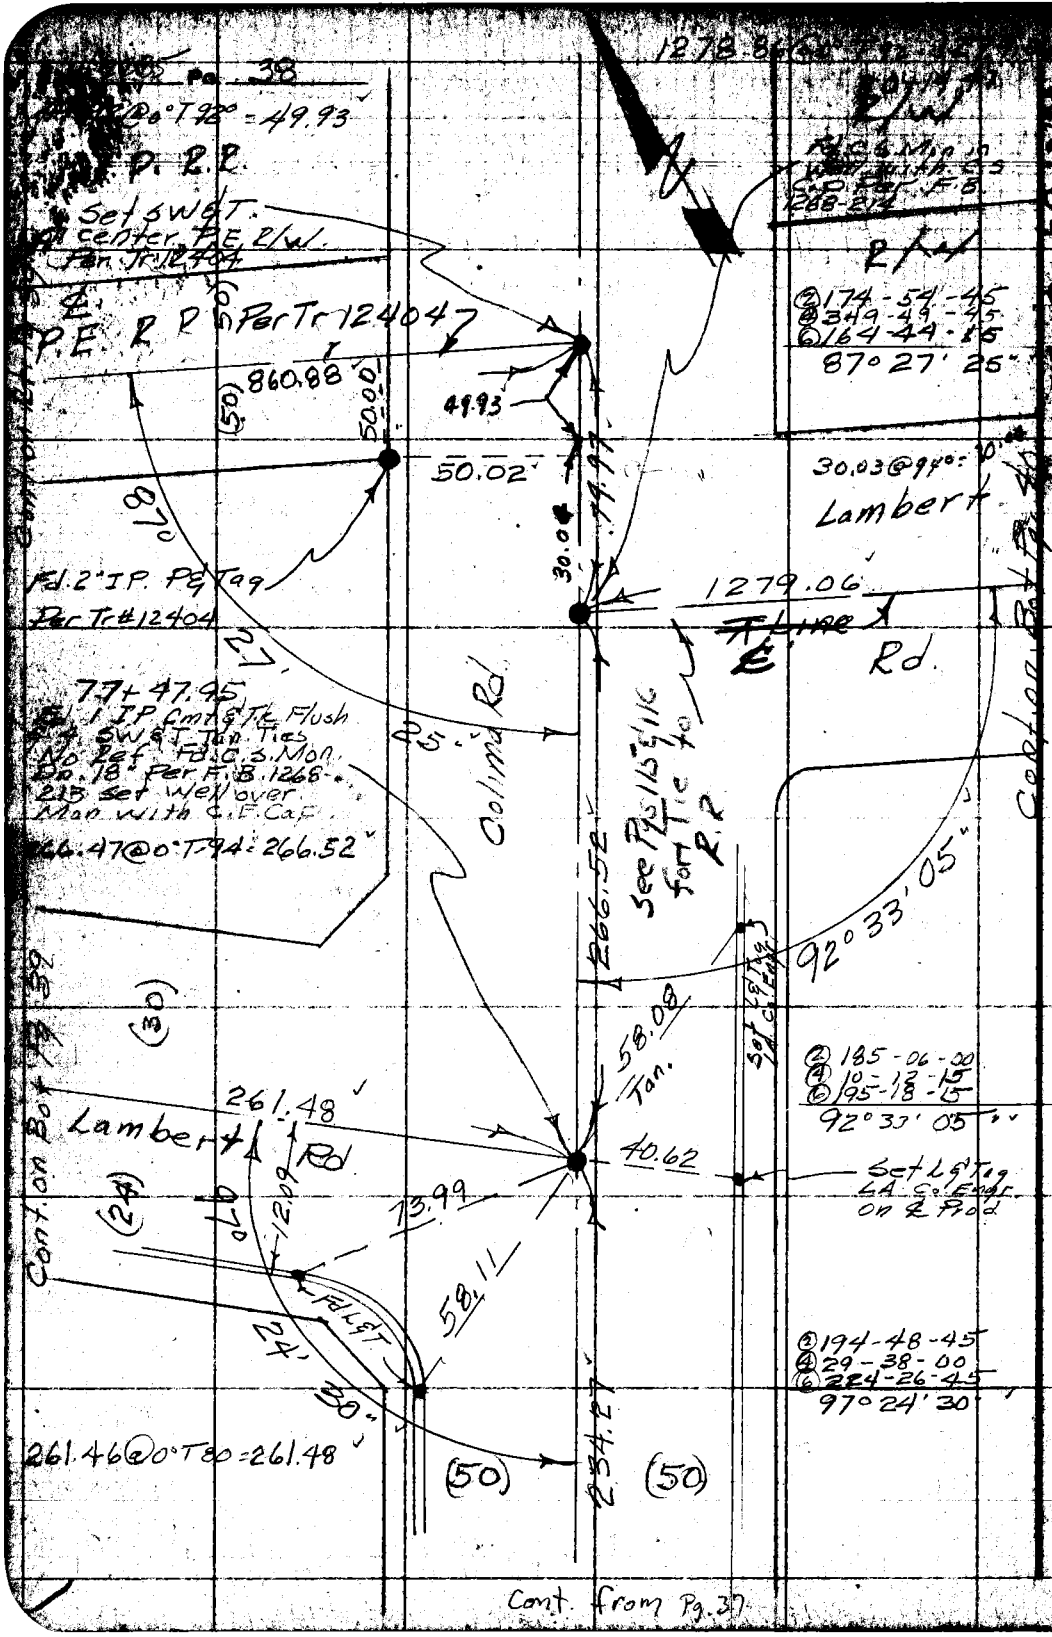

PLEASE RETURN TO
LOS ANGELES COUNTY ENGINEER
LOS ANGELES COUNTY ENGINEERING BLDG.

Do not extend this side of this line.

Note: Any Additions or Changes on This Sheet Must be Made or Circled in Red Ink With Date and Name of Person Making Change.

Cont. from Pg. 37

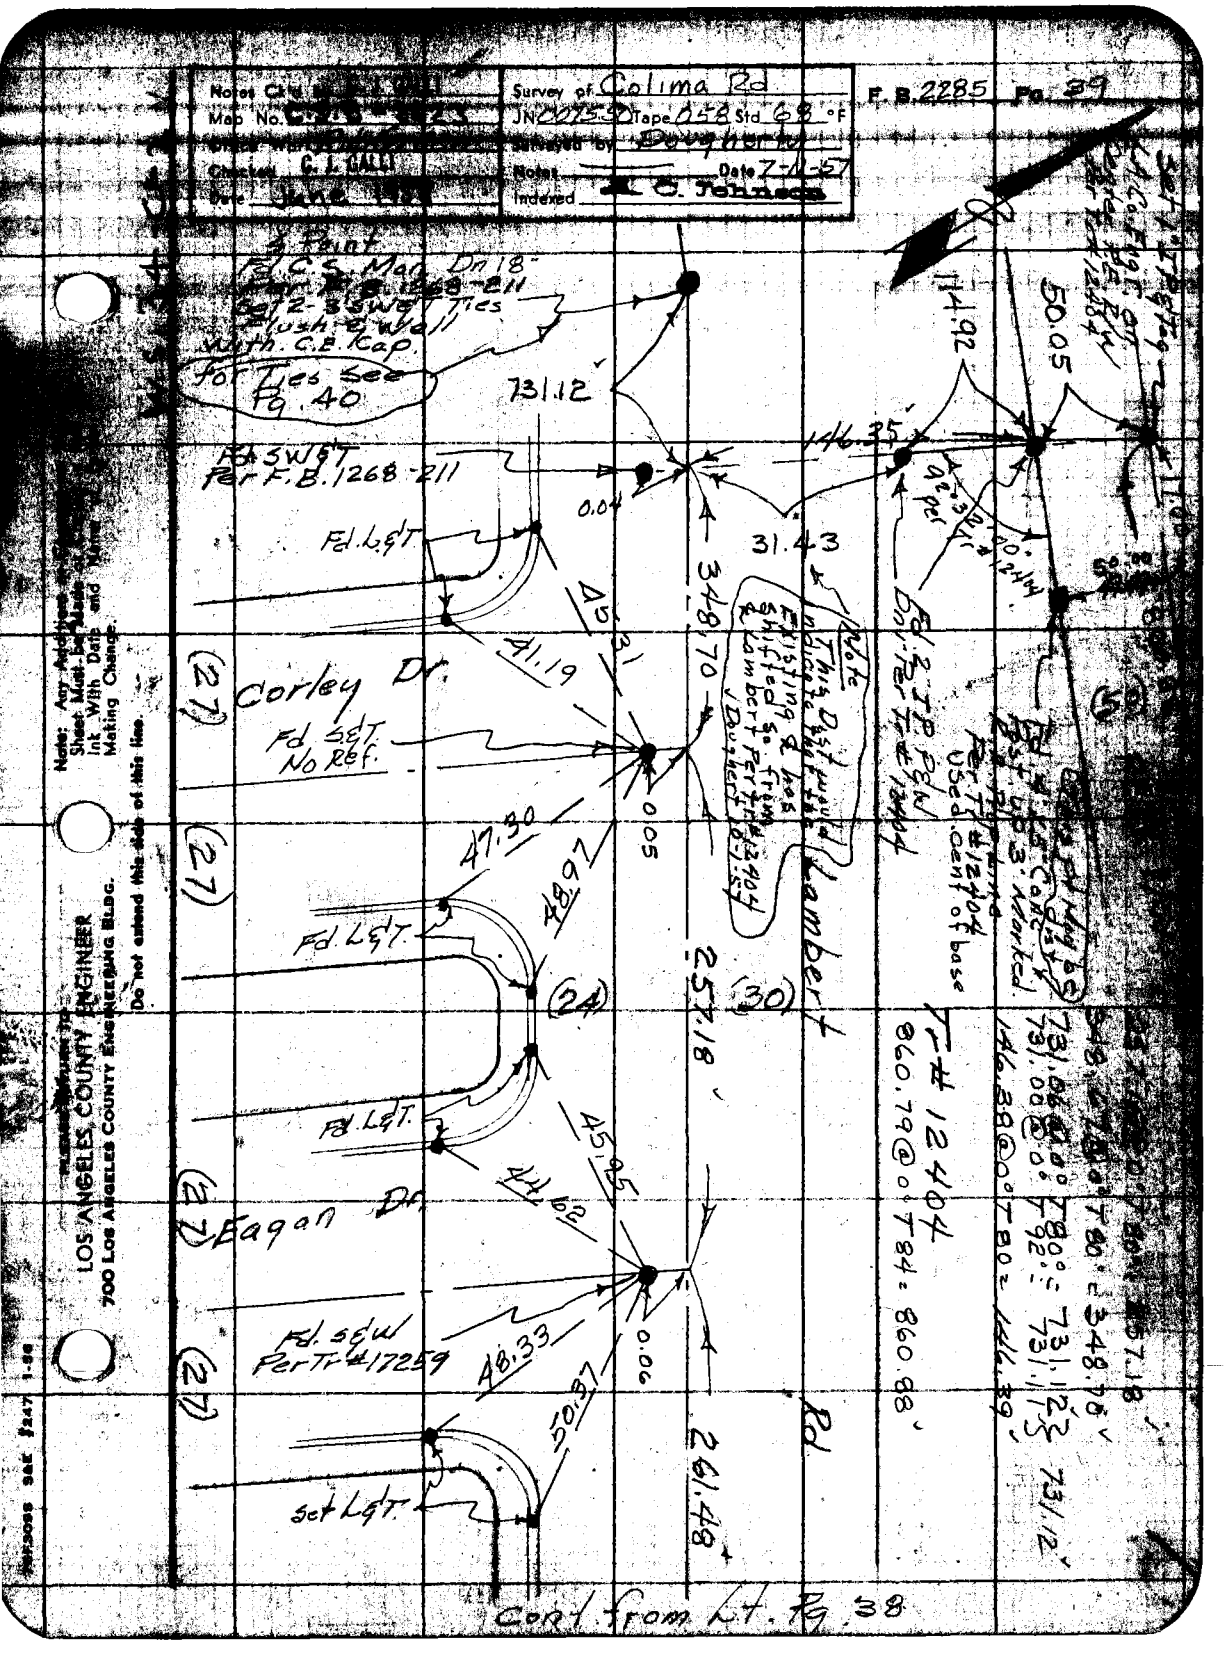

Notes Ckd by
Map No.
Checked C. L. GALLI
Date June
Survey of Colima Rd
JN 0075.50 Tape 058 Std 68 °F
Surveyed by Dougherty
Notes
Date 7-11-57
Indexed A. C. Johnson
F. B. 2285 Pg. 39
Set 1" IP & Tag
LA Co. Engr. on Center PE R/W Per Tr # 12404
Set 2-3 SW&T Ties Flush & Well With C.E. Cap.
For Ties See Pg. 40
731.12
Fd. SW&T Per F.B. 1268-211
0.04
Fd. L&T
31.43
146.35
114.92
50.05
92° 32' 00" Per Tr # 12404
Fd. 2 IP P&W Dn. Per Tr # 12404
Note This Dist would indicate that the Existing & has Shifted So from Lambert Per Tr # 12404 J. Dougherty 10-1-57
348.70
45.31
41.19
Corley Dr.
Fd. S&T No Ref.
0.05
47.30
48.97
Fd. L&T
(24)
(30)
257.18
Lambert
Fd. L&T
45.95
44.62
Eagan Dr.
Fd. S&W Per Tr # 17259
48.33
0.06
50.37
261.48
Set L&T
Rd
(27)
(27)
(27)
(27)
(50)
Tr # 12404
860.79 @ 0° T84 = 860.88'
Tr # 12404 Used cent of base
Cont. from Lt. Pg. 38
Note: Any Additions or Changes Sheet Must be Made or Made Ink With Date and Name Making Change.
Do not extend this side of this line.
LOS ANGELES COUNTY ENGINEER
700 Los Angeles County Engineering Bldg.

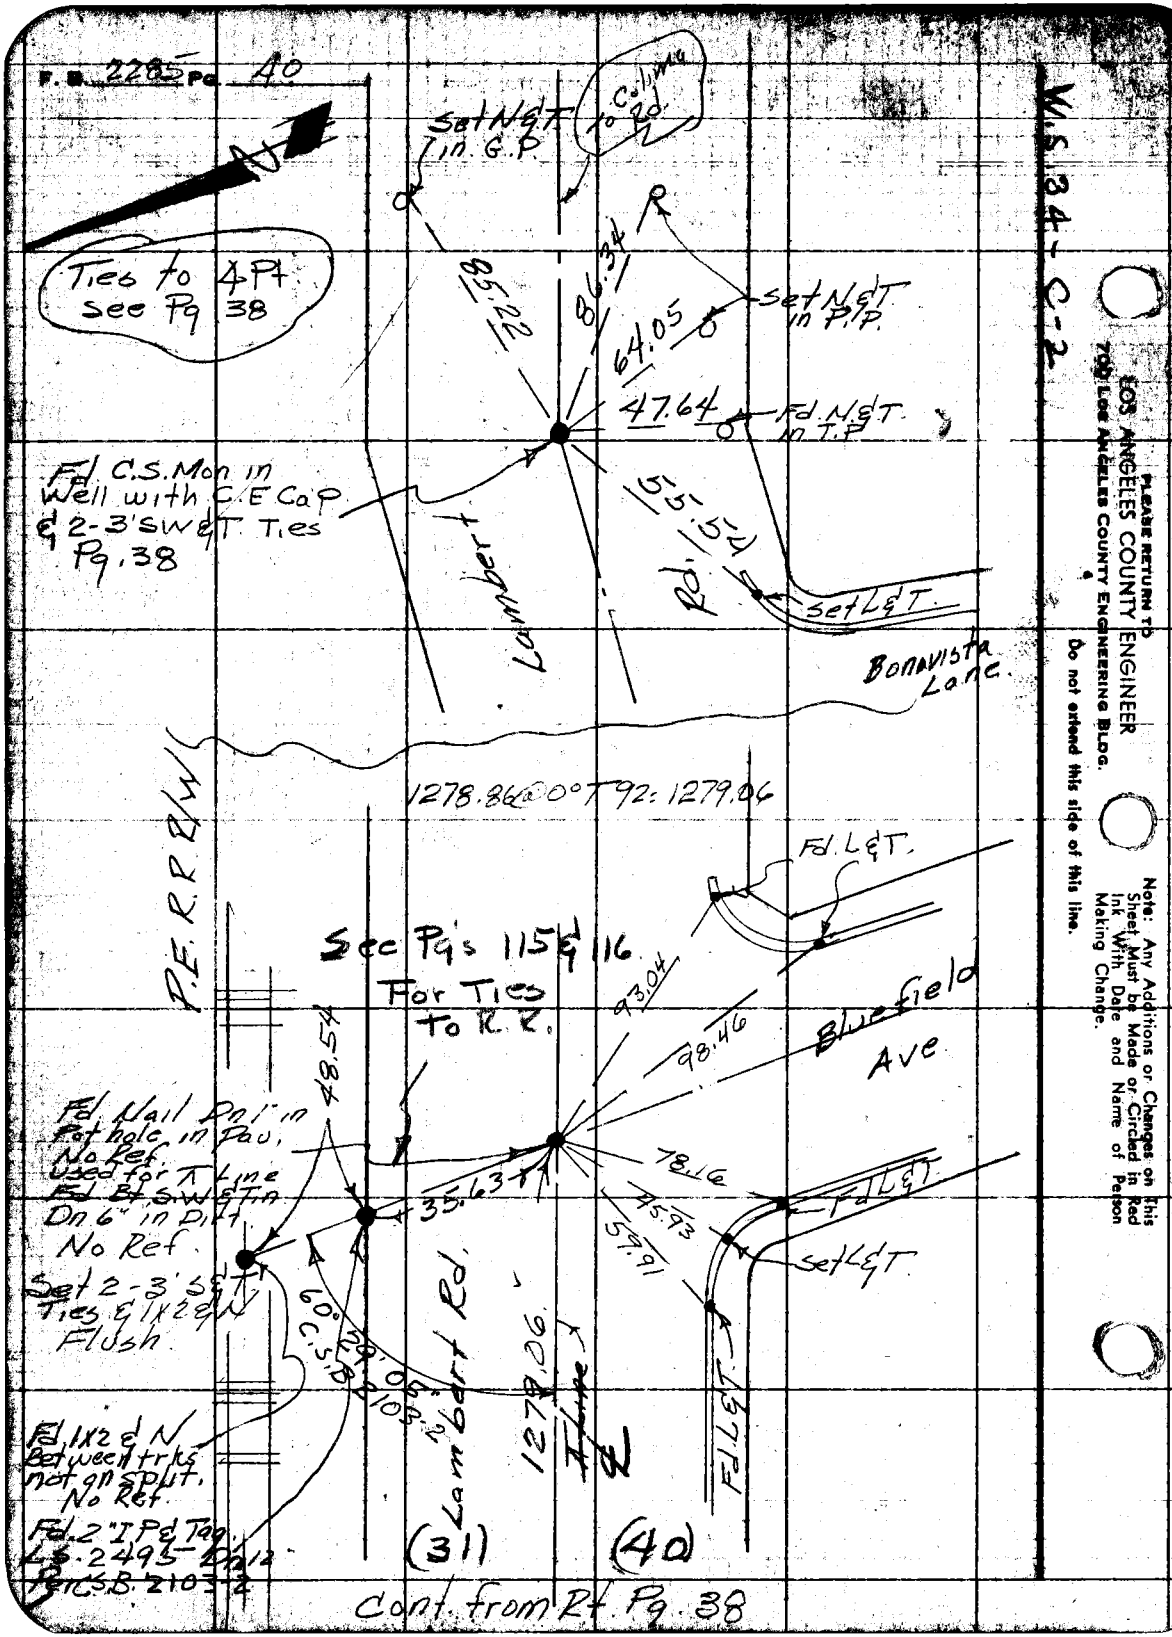

PLEASE RETURN TO
LOS ANGELES COUNTY ENGINEER
700 LOS ANGELES COUNTY ENGINEERING BLDG.
Do not extend this side of this line.

Note: Any Additions or Changes on This Sheet Must be Made or Circled in Red Ink With Date and Name of Person Making Change.

Notes Ck'd by C. J. GALLI	Survey of Colima Rd.
Map No. C.S.B-2623	JN 0076.50 Tape 058 Std 68 °F
Office Work [illegible]	Surveyed by Daugherty
Checked C. J. GALLI	Notes
Date June 1958	Date 7-18-57
	Indexed A. O. Johnson

F. B 2285 Pg. 41

W.S. 34-B-3 C-3

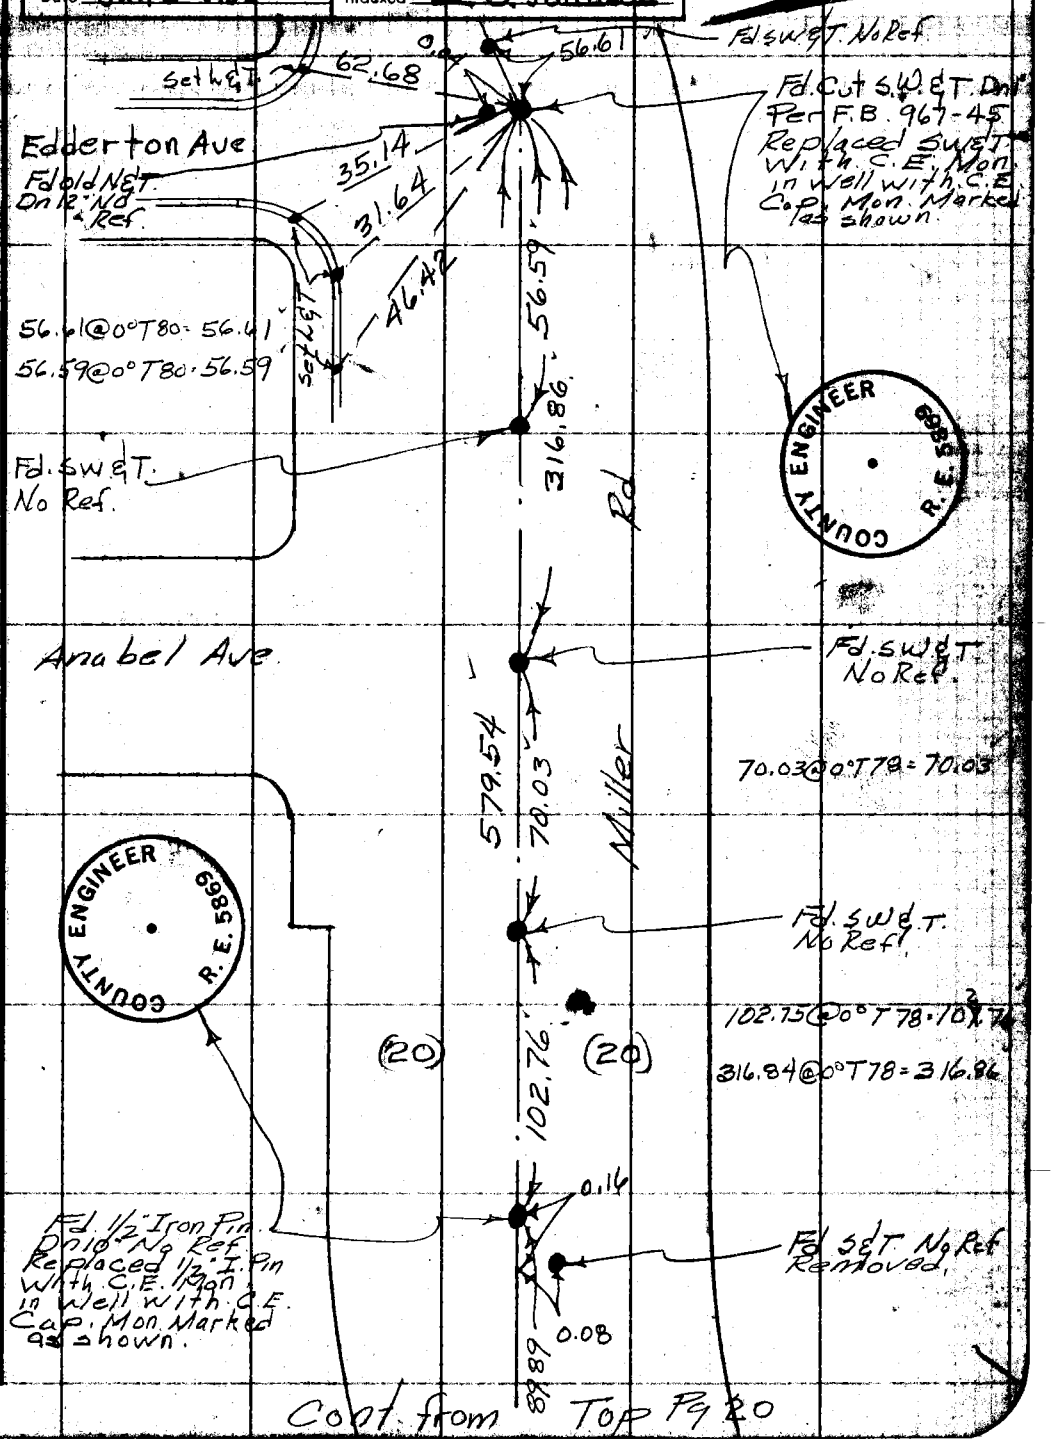

Cont. from Top Pg 20

Note: Any Additions or Changes on This Sheet Must be Made or Circled in Red Ink With Date and Name of Person Making Change.

PLEASE RETURN TO
LOS ANGELES COUNTY ENGINEER
700 LOS ANGELES COUNTY ENGINEERING BLDG.

Do not extend this side of this line.

76F3095 S&E 247 1-56

Notes Ck'd by	Survey of Colima Rd
Map No. CSB-2623	JN 0075.50 Tape ____ Std ____ °F
Office Work R.L. Green	Surveyed by Dougherty
Checked C. J. GALLI	Notes ____ Date 7-22-57
Date June 1958	Indexed C. Johnson 8-12-57

F. B. 2285 PG. 43

J. N. 0075.50

Survey of Colima Road.

Location of Improvements.

From Leffingwell Rd.

North to the U.P. R.R.

July 1957

Dougherty
Petri
Sandoval
Adams

Note
Due to the E.W. Lot Line angle with Colima Rd. Many of the Houses are not Parallel with Colima Rd.

Note: Any Additions or Changes on this Sheet Must be Made or Circled in Red Ink With Date and Name of Person Making Change.
Do not extend this side of this line.
PLEASE RETURN TO
LOS ANGELES COUNTY ENGINEER
700 LOS ANGELES COUNTY ENGINEERING BLDG.
76F3098 SEE #247 1-56

PLEASE RETURN TO
LOS ANGELES COUNTY ENGINEER
700 LOS ANGELES COUNTY ENGINEERING BLDG.

Note: Any Additions or Changes on This Sheet Must be Made or Circled in Red Ink With Date and Name of Person Making Change.

Do not extend this side of this line.

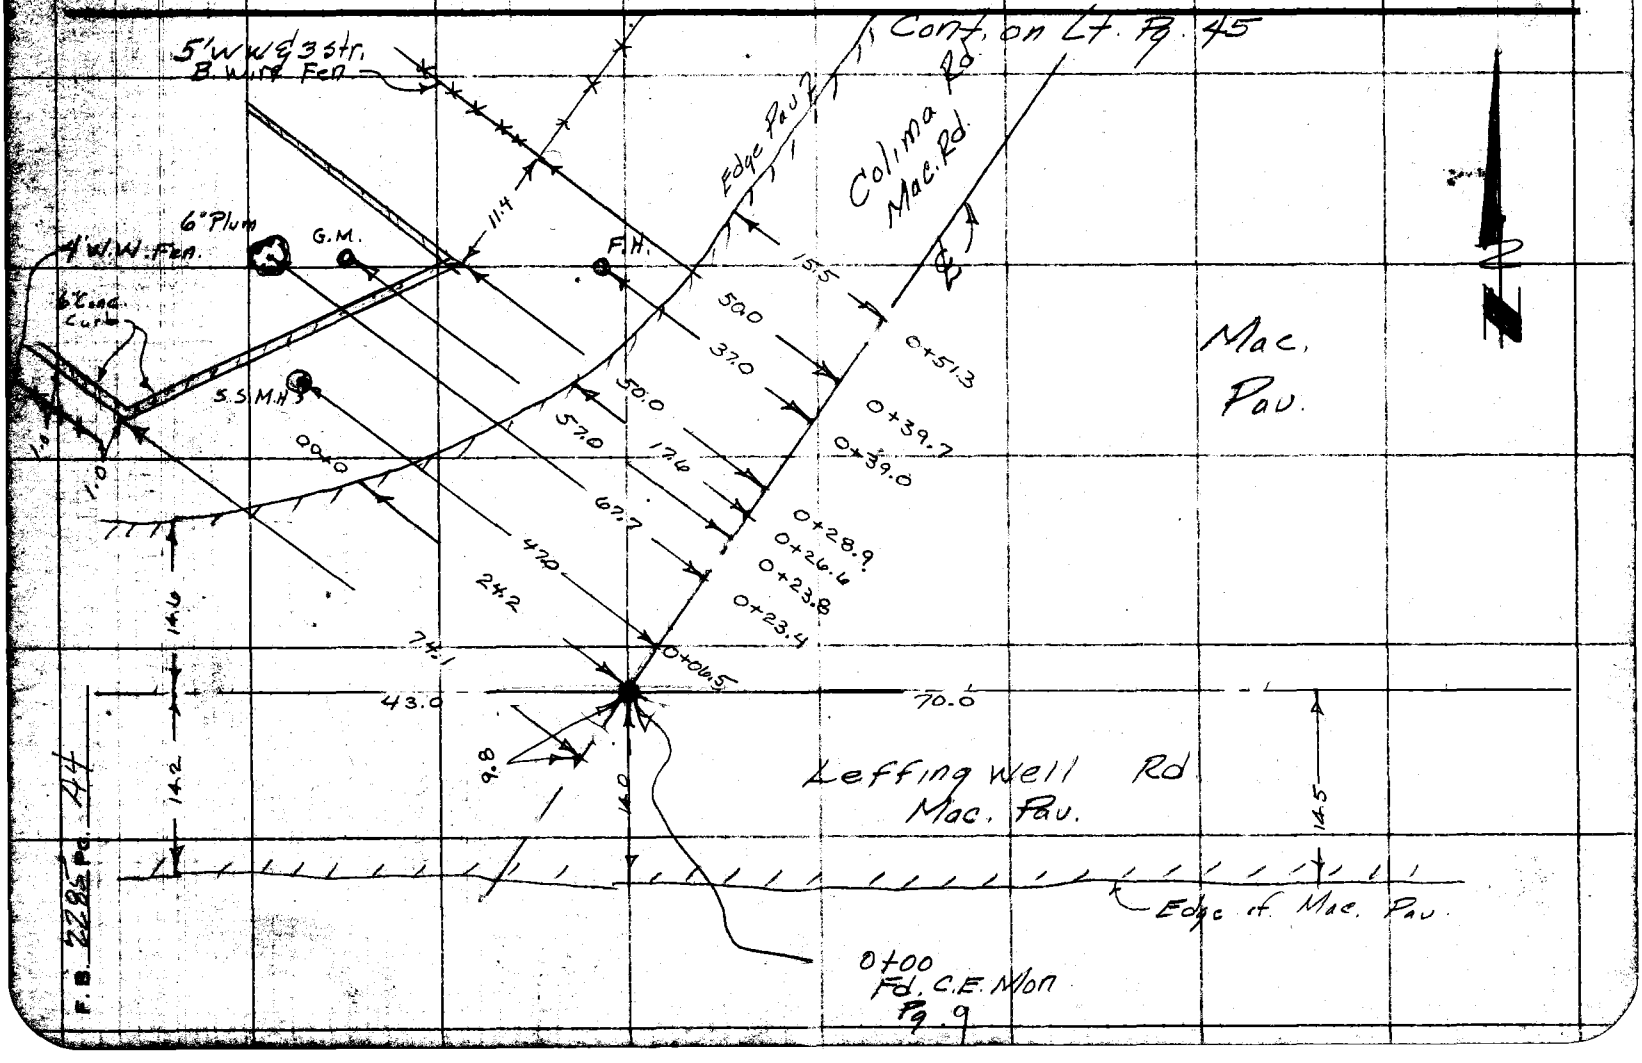

Notes Ck'd by

Map No. [illegible]

[illegible]

Checked G.A. [illegible]

Date June [illegible]

Survey of Colima Rd.

JN 2075 Tape ___ Std ___ °F

Surveyed by Dougherty

Notes ___ Date 7-22-5[illegible]

Indexed E. C. Johnson

F. B. 2285 PG. 45

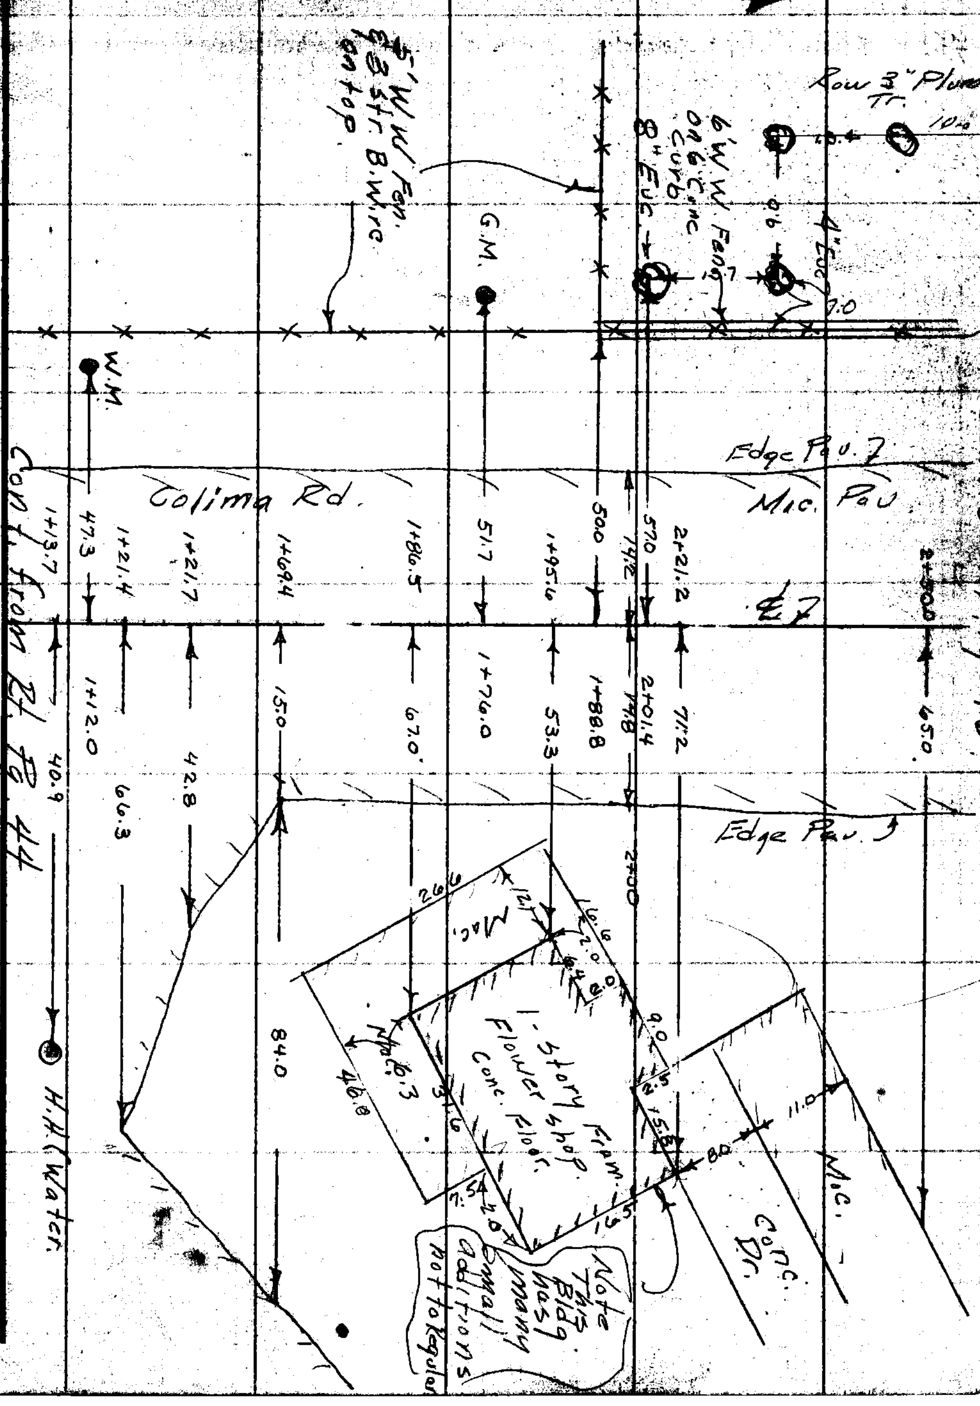

Note: Any Additions or Changes on This Sheet Must be Made or Circled in Red Ink With Date and Name of Person Making Change.

Do not extend this side of this line.

PLEASE RETURN TO
LOS ANGELES COUNTY ENGINEER
700 LOS ANGELES COUNTY ENGINEERING BLDG.

Do not extend this side of this line.

76P3066 S&E 8847 1-56

PLEASE RETURN TO
LOS ANGELES COUNTY ENGINEER
700 LOS ANGELES COUNTY ENGINEERING BLDG.

Note: Any Additions or Changes on This Sheet Must be Made or Circled in Red Ink With Date and Name of Person Making Change.

Do not extend this side of this line.

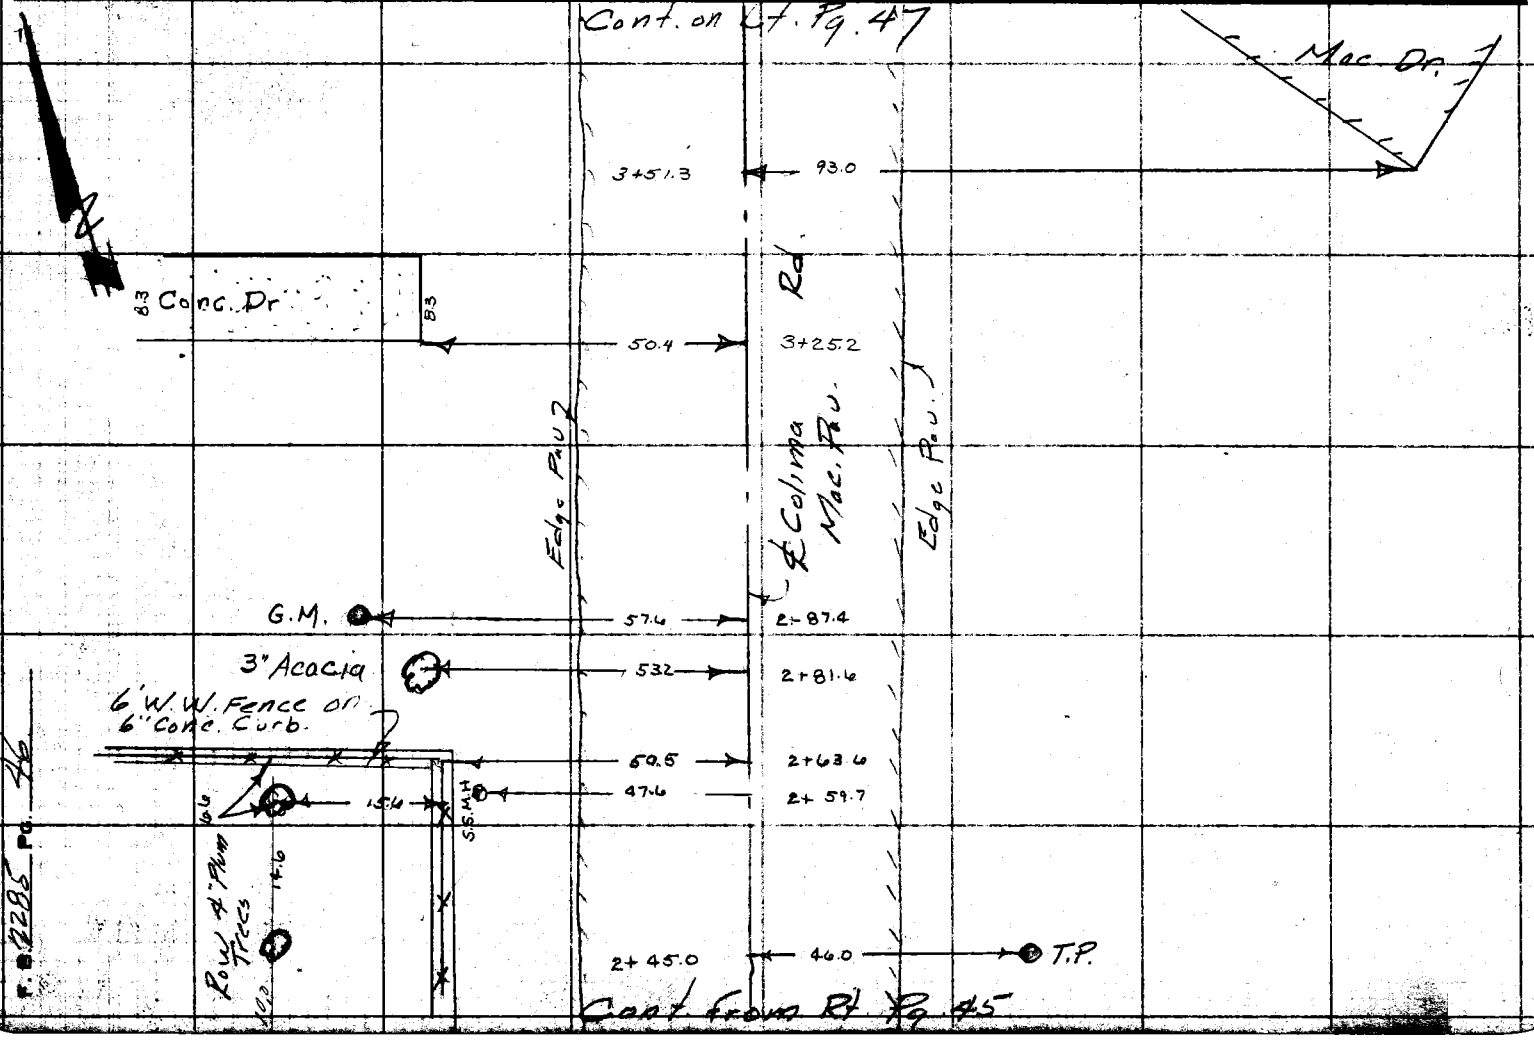

F. B. 2285 Pg. 46

Notes Ck'd by	Survey of Colima Rd.
Map No. CSB-2623	JN 0075.50 Tape ____ Std ____ °F
Office Work R.L. Green	Surveyed by Daugherty
Checked C. J. GALLI	Notes ____ Date 7-22-57
Date June 1958	Indexed R. C. Johnson

F. B. 2285 Pg. 47

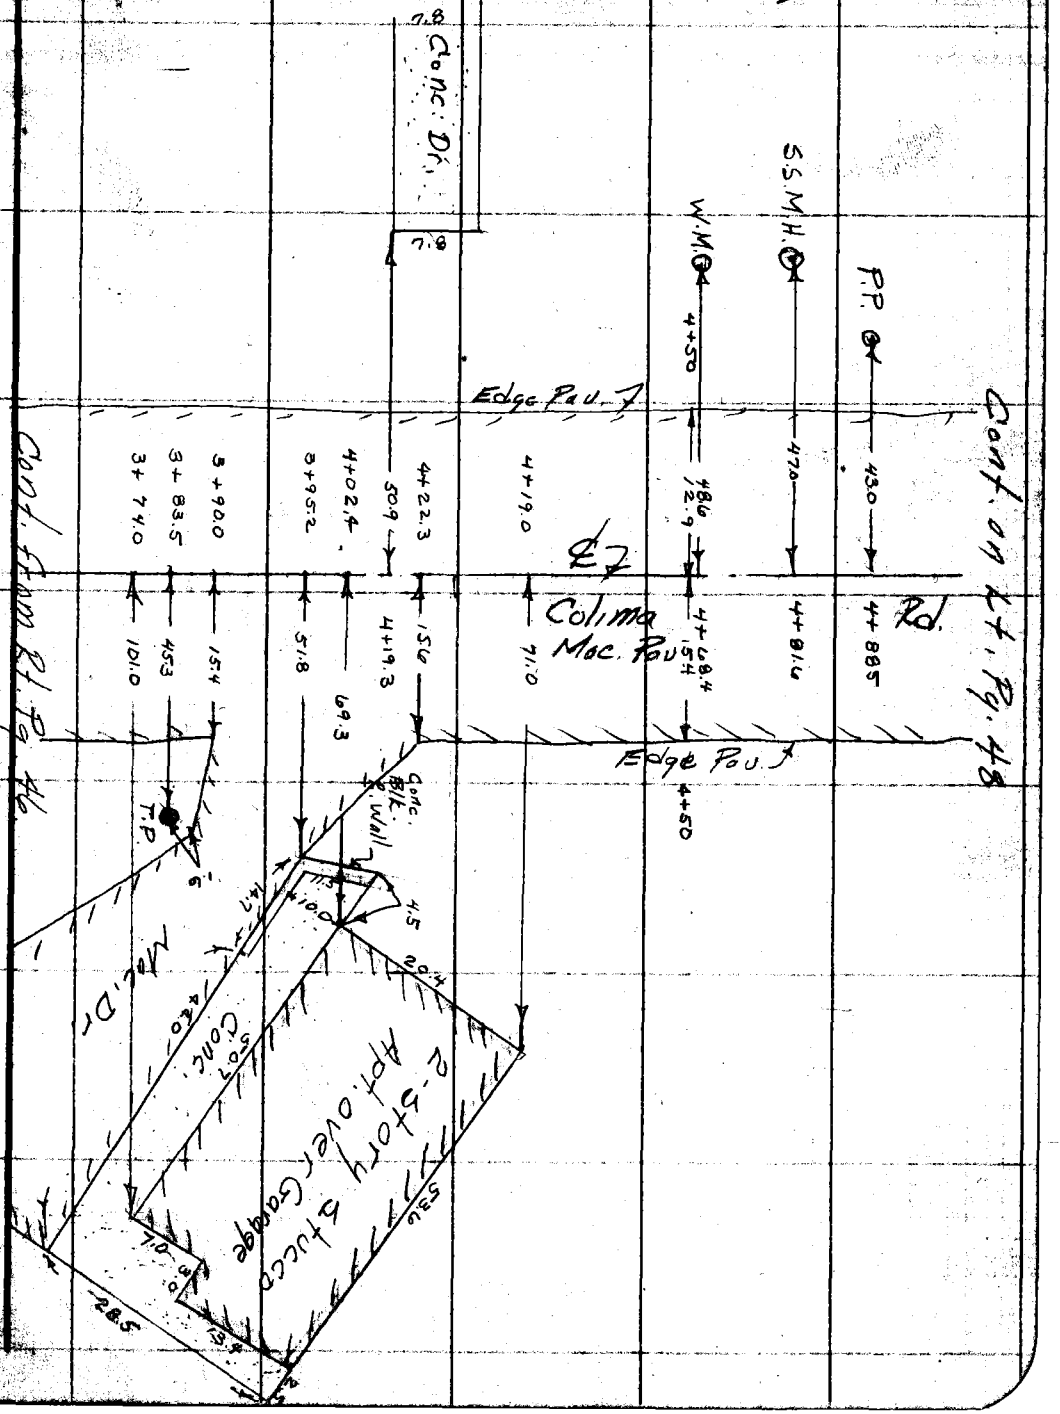

Note: Any Additions or Changes on this Sheet Must be Made or Circled in Red Ink With Date and Name of Person Making Change.

Do not extend this side of this line.

PLEASE RETURN TO
LOS ANGELES COUNTY ENGINEER
700 LOS ANGELES COUNTY ENGINEERING BLDG.

7GF2056 S&E #247 1-56

PLEASE RETURN TO
LOS ANGELES COUNTY ENGINEER
700 LOS ANGELES COUNTY ENGINEERING BLDG.

Note: Any Additions or Changes on This Sheet Must be Made or Circled in Red Ink With Date and Name of Person Making Change.

Do not extend this side of this line.

Cont. on Lt. Pg. 49

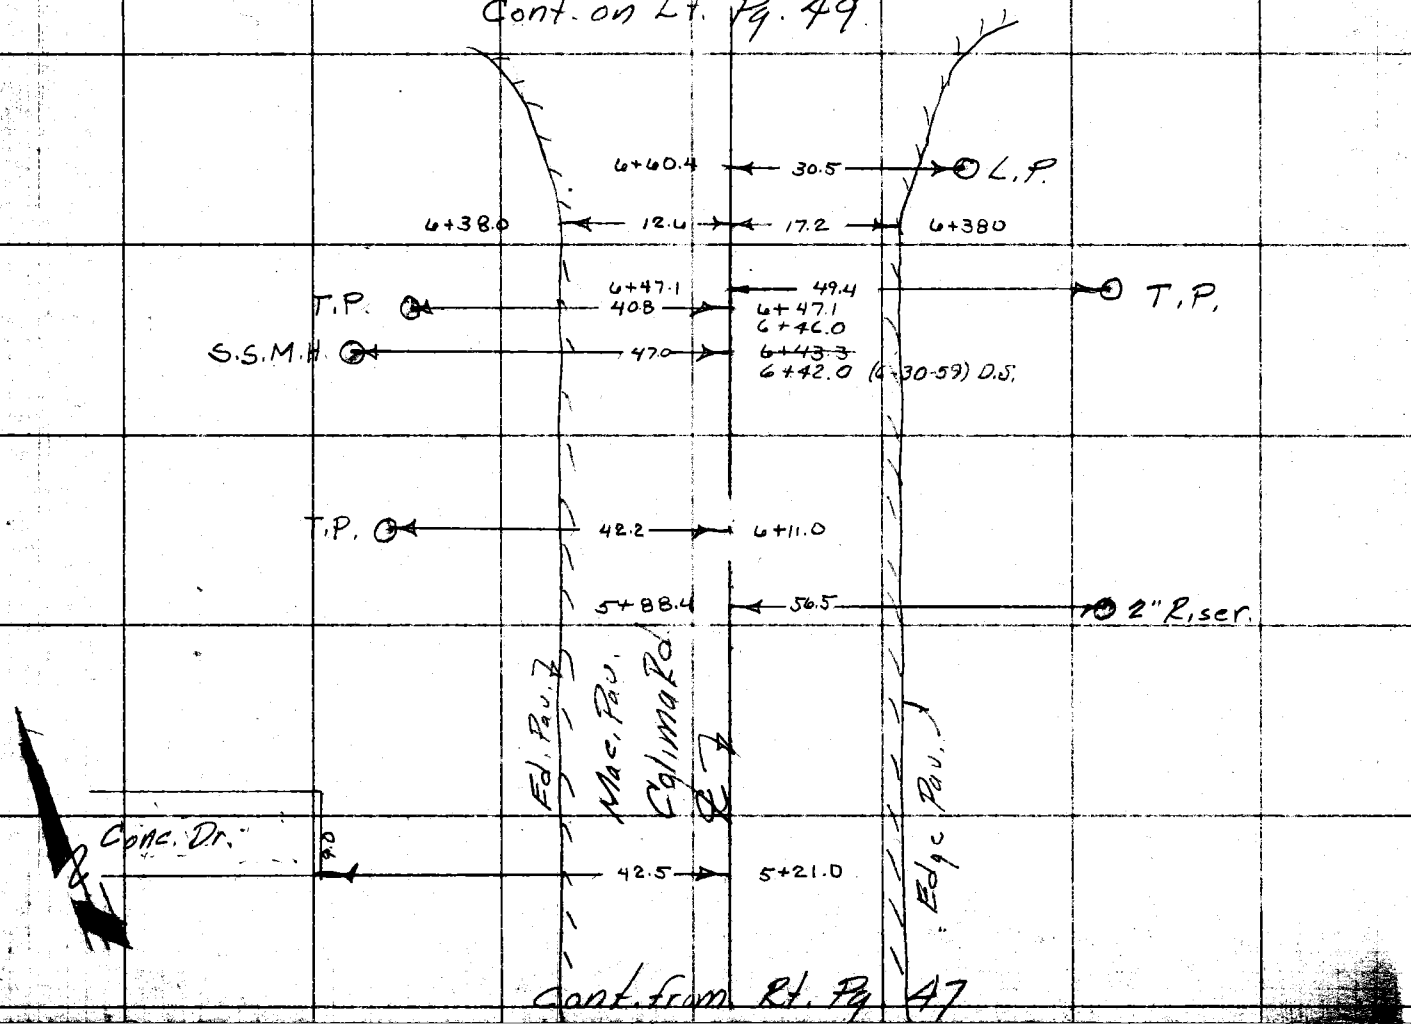

Cont. from Rt. Pg. 47

F. B. 2285 Pg. 48

Notes Ck'd by	Survey of Colima Rd.
Map No. C.S.B-2623	JN0075.50 Tape ____ Std ____ °F
Office Work [illegible]	Surveyed by Dougherty
Checked C. J. GALLI	Notes ____ Date 7-22-57
Date June 1958	Indexed C. Johnson

F. B. 2285 Pg. 49

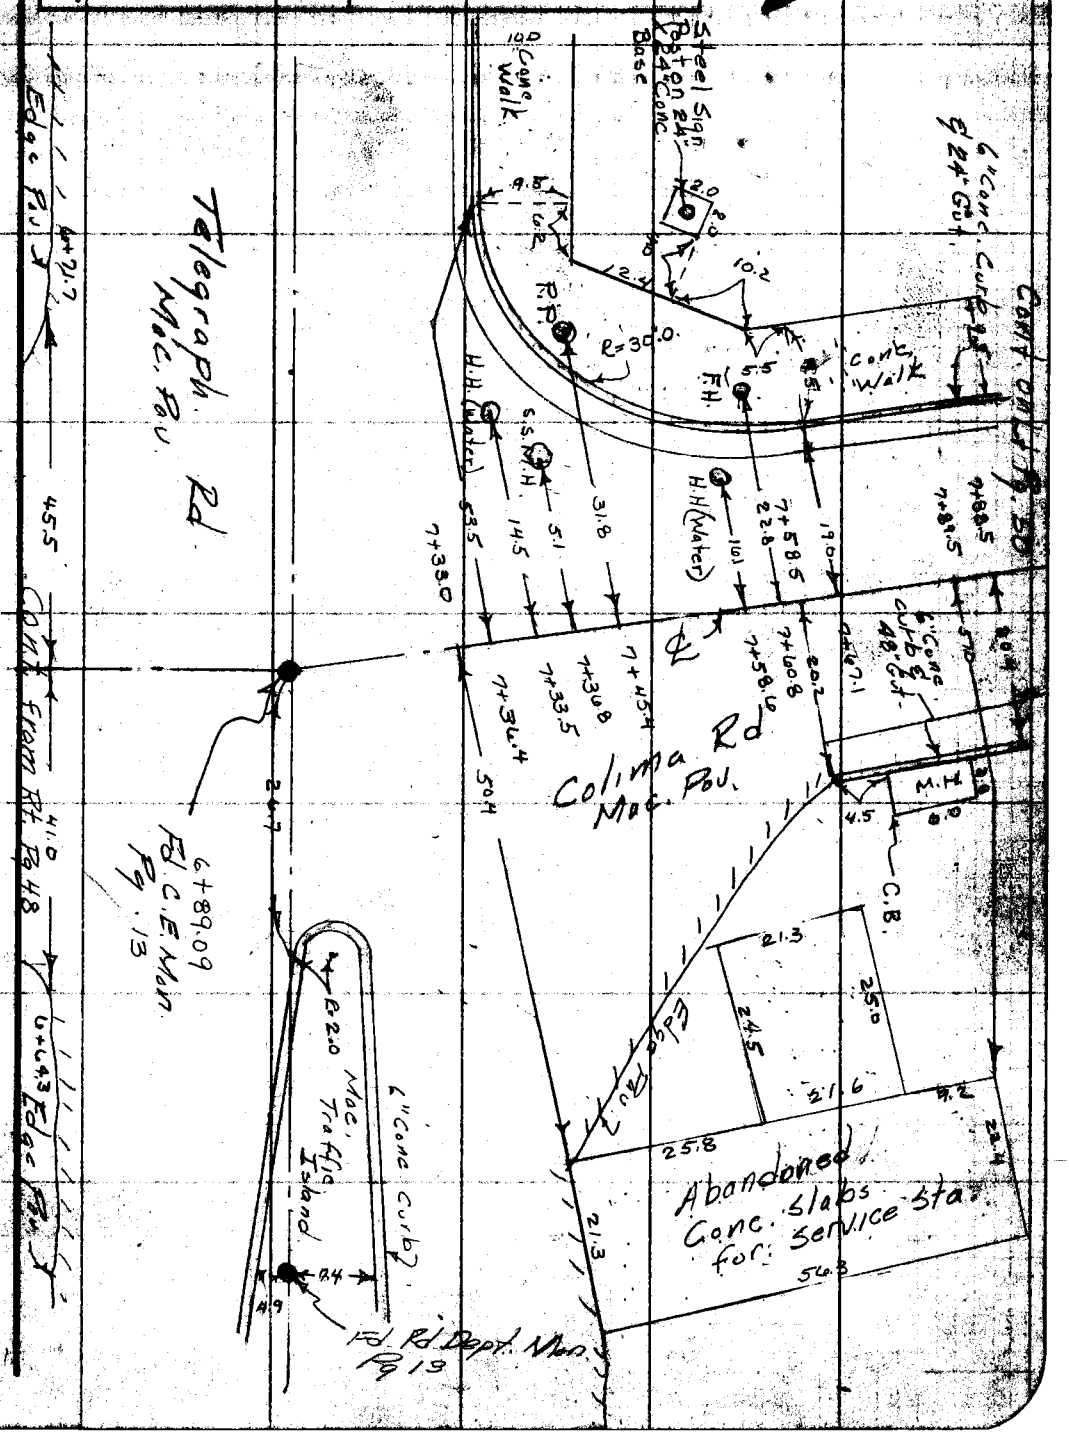

Note: Any Additions or Changes on this Sheet Must be Made or Circled in Red Ink With Date and Name of Person Making Change.

Do not extend this side of this line.

PLEASE RETURN TO
LOS ANGELES COUNTY ENGINEER
700 LOS ANGELES COUNTY ENGINEERING BLDG.

PLEASE RETURN TO
LOS ANGELES COUNTY ENGINEER
700 LOS ANGELES COUNTY ENGINEERING BLDG.

Note: Any Additions or Changes on This Sheet Must be Made or Circled in Red Ink With Date and Name of Person Making Change.

Do not extend this side of this line.

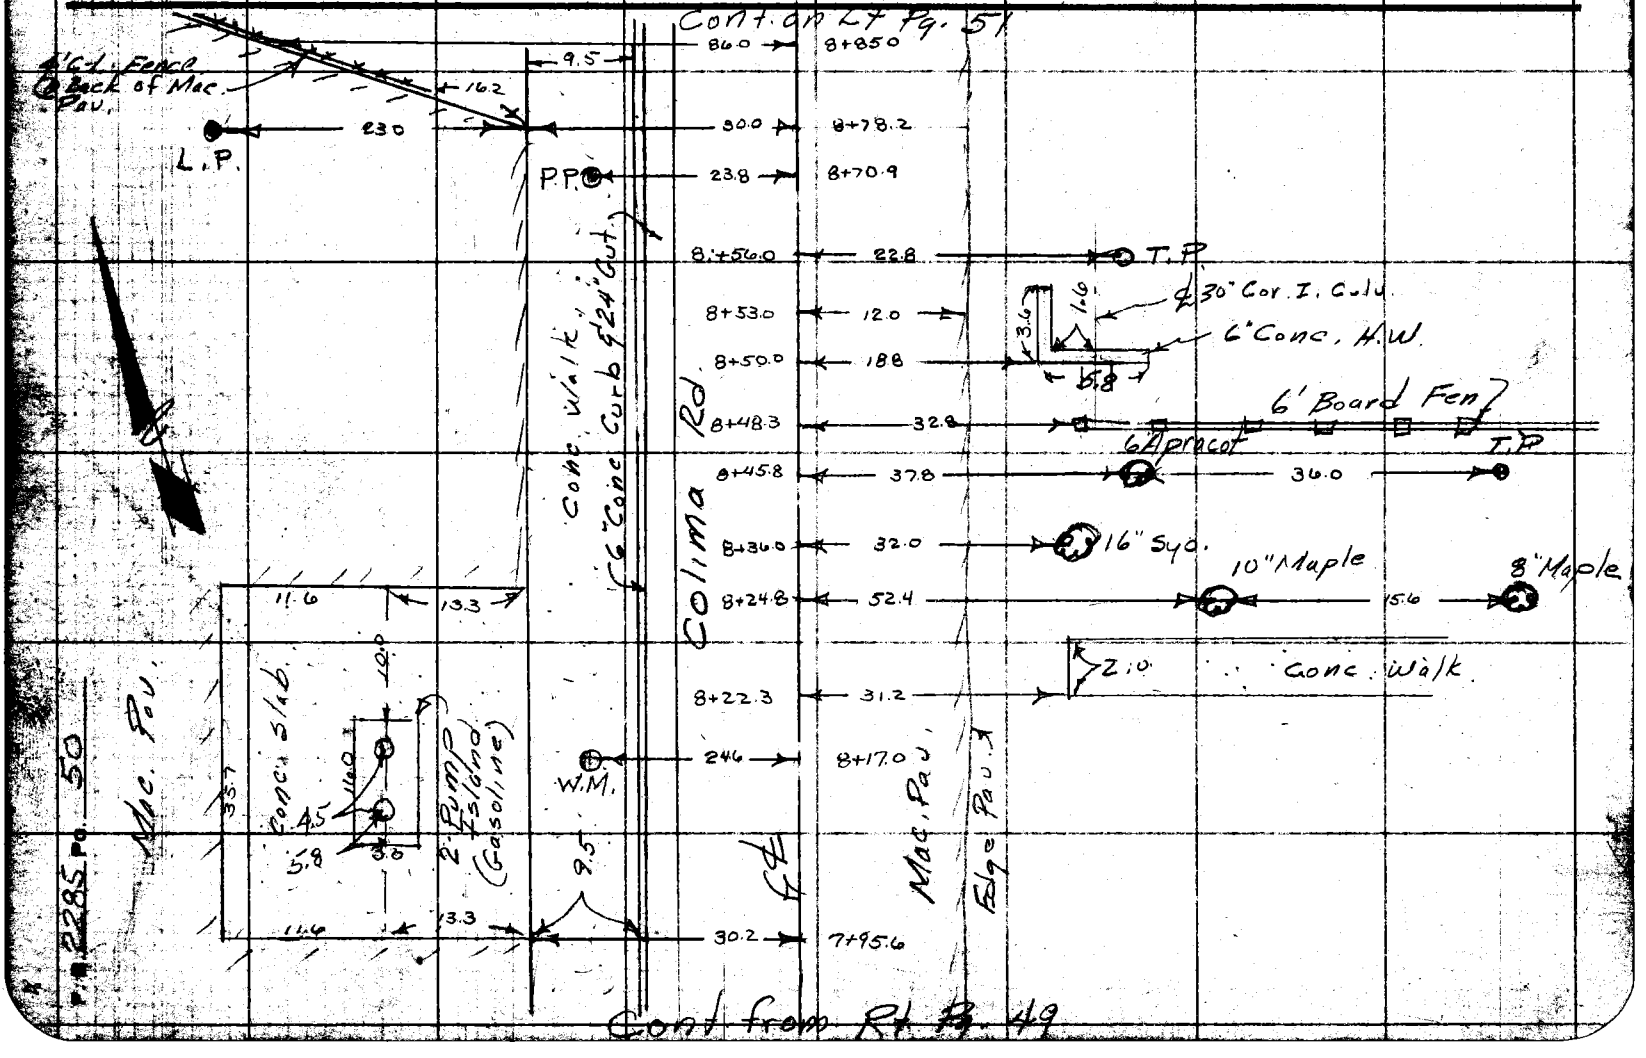

Notes Ck'd by	Survey of Colima Rd
Map No. C.S. B-2623	JN 0075.50 Tape Std °F
Office Work R.L. Green	Surveyed by Dougherty
Checked C. J. GALLI	Notes Date 7-22-57
Date June 1958	Indexed E. C. Johnson

F. B. 2285 Pg. 51

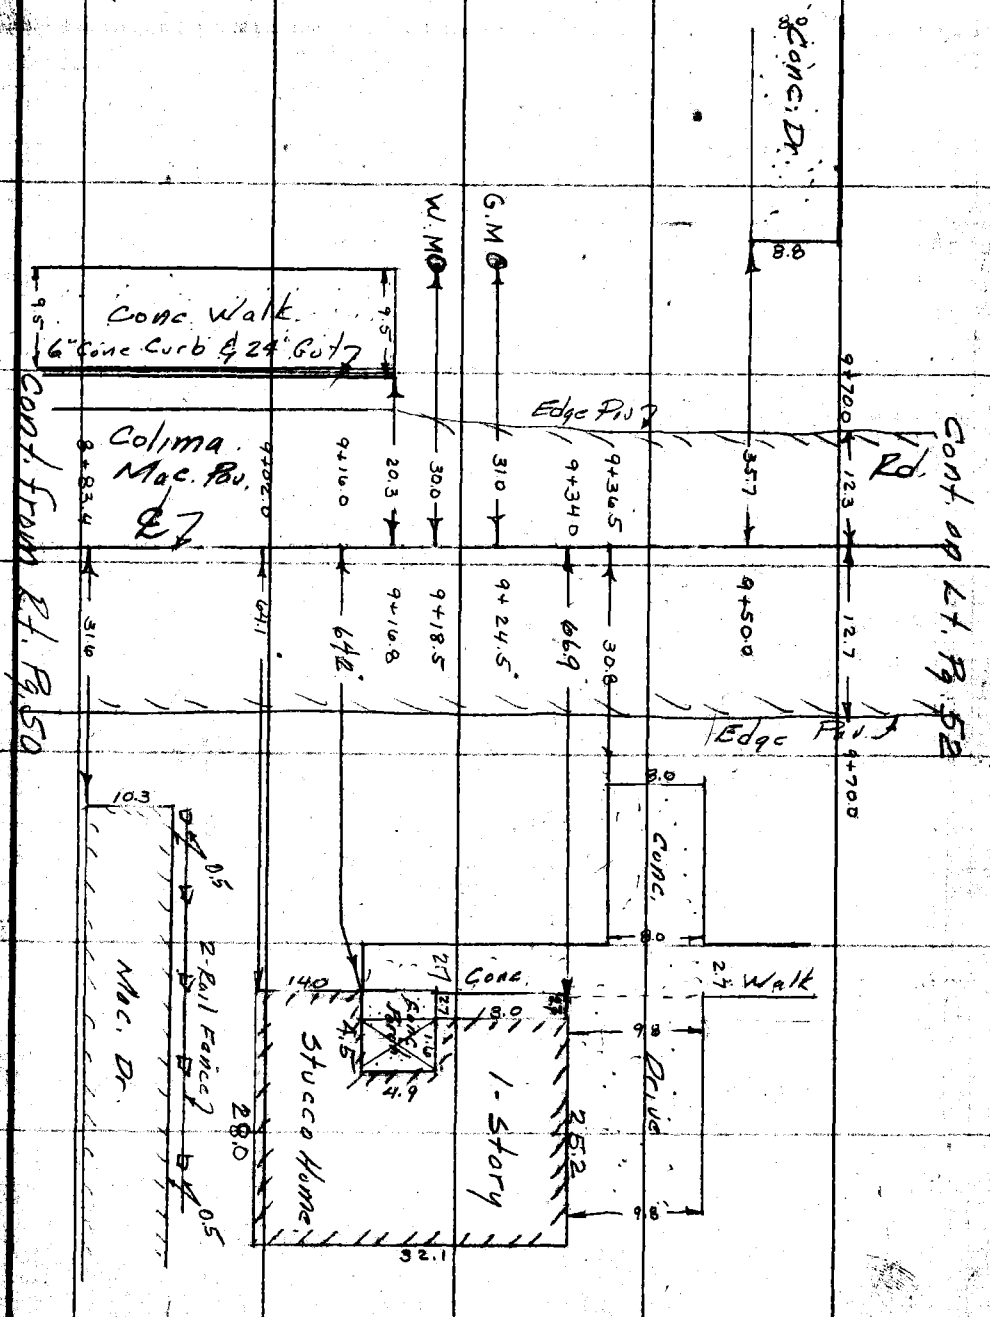

Note: Any Additions or Changes on This Sheet Must be Made or Circled in Red Ink With Date and Name of Person Making Change.

Do not extend this side of this line.

PLEASE RETURN TO
LOS ANGELES COUNTY ENGINEER
700 LOS ANGELES COUNTY ENGINEERING BLDG.

FORM 5 SBE 8247 1-56

PLEASE RETURN TO
LOS ANGELES COUNTY ENGINEER
700 LOS ANGELES COUNTY ENGINEERING BLDG.

Note: Any Additions or Changes on This Sheet Must be Made or Circled in Red Ink With Date and Name of Person Making Change.

Do not extend this side of this line.

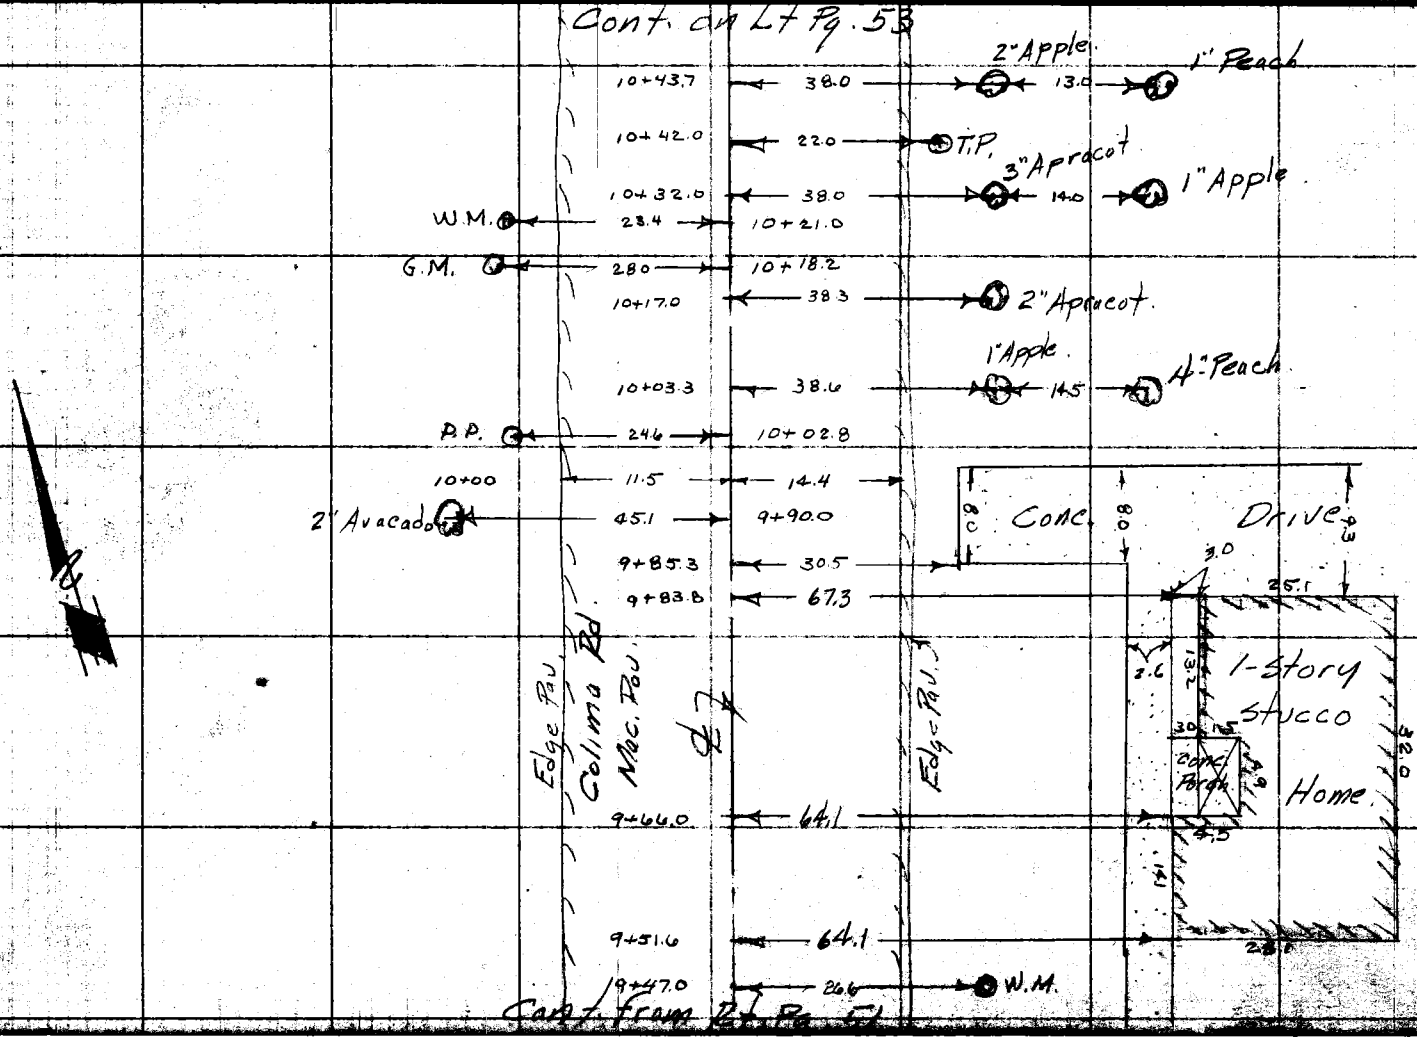

F.B. 2285 Pg. 52

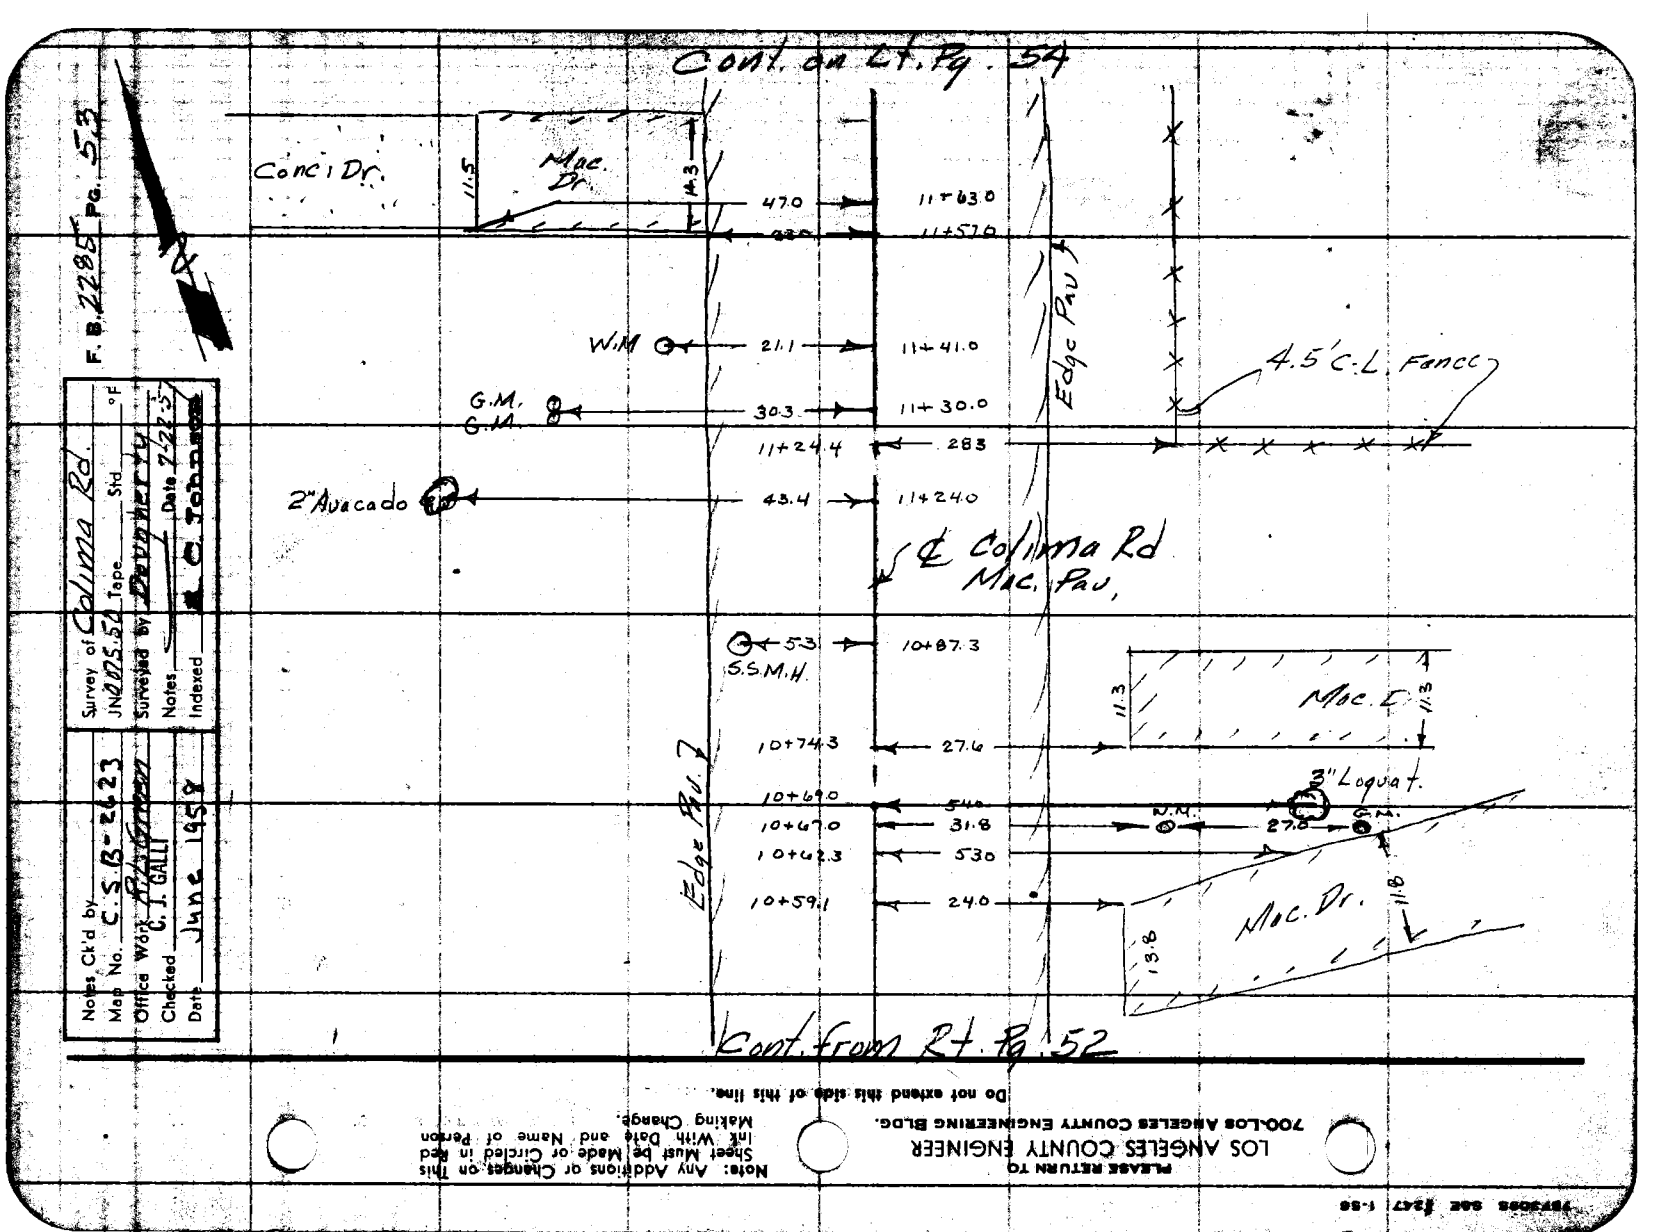

Cont. on Lt. Pg. 54
Conc. Dr.
Mac. Dr.
11.5
14.3
47.0
11+63.0
11+57.0
W.M.
21.1
11+41.0
G.M.
G.M.
30.3
11+30.0
11+24.4
28.3
2" Avacado
43.4
11+24.0
Edge Pav.
4.5' C.L. Fence
℄ Colima Rd
Mac. Pav.
5.3
S.S.M.H.
10+87.3
11.3
Mac. D.
11.3
10+74.3
27.6
3" Loquat.
10+69.0
54.0
10+67.0
31.8
W.M.
27.0
G.M.
10+62.3
53.0
10+59.1
24.0
Edge Pav.
Mac. Dr.
11.8
13.8
Cont. from Rt. Pg. 52
F. B. 2285 PG. 53
Survey of Colima Rd.
JN 0075.50 Tape Std °F
Surveyed by Dougherty
Notes
Indexed
Date 7-22-5
Notes Ck'd by
Map No. C.S.B-2623
Office Work R.L. Green
Checked C. J. GALLI
Date June 1958
PLEASE RETURN TO
LOS ANGELES COUNTY ENGINEER
700 LOS ANGELES COUNTY ENGINEERING BLDG.
Note: Any Additions or Changes on This Sheet Must be Made or Circled in Red Ink With Date and Name of Person Making Change.
Do not extend this side of this line.

PLEASE RETURN TO
LOS ANGELES COUNTY ENGINEER
700 LOS ANGELES COUNTY ENGINEERING BLDG.

Note: Any Additions or Changes on This Sheet Must be Made or Circled in Red Ink With Date and Name of Person Making Change.

Do not extend this side of this line.

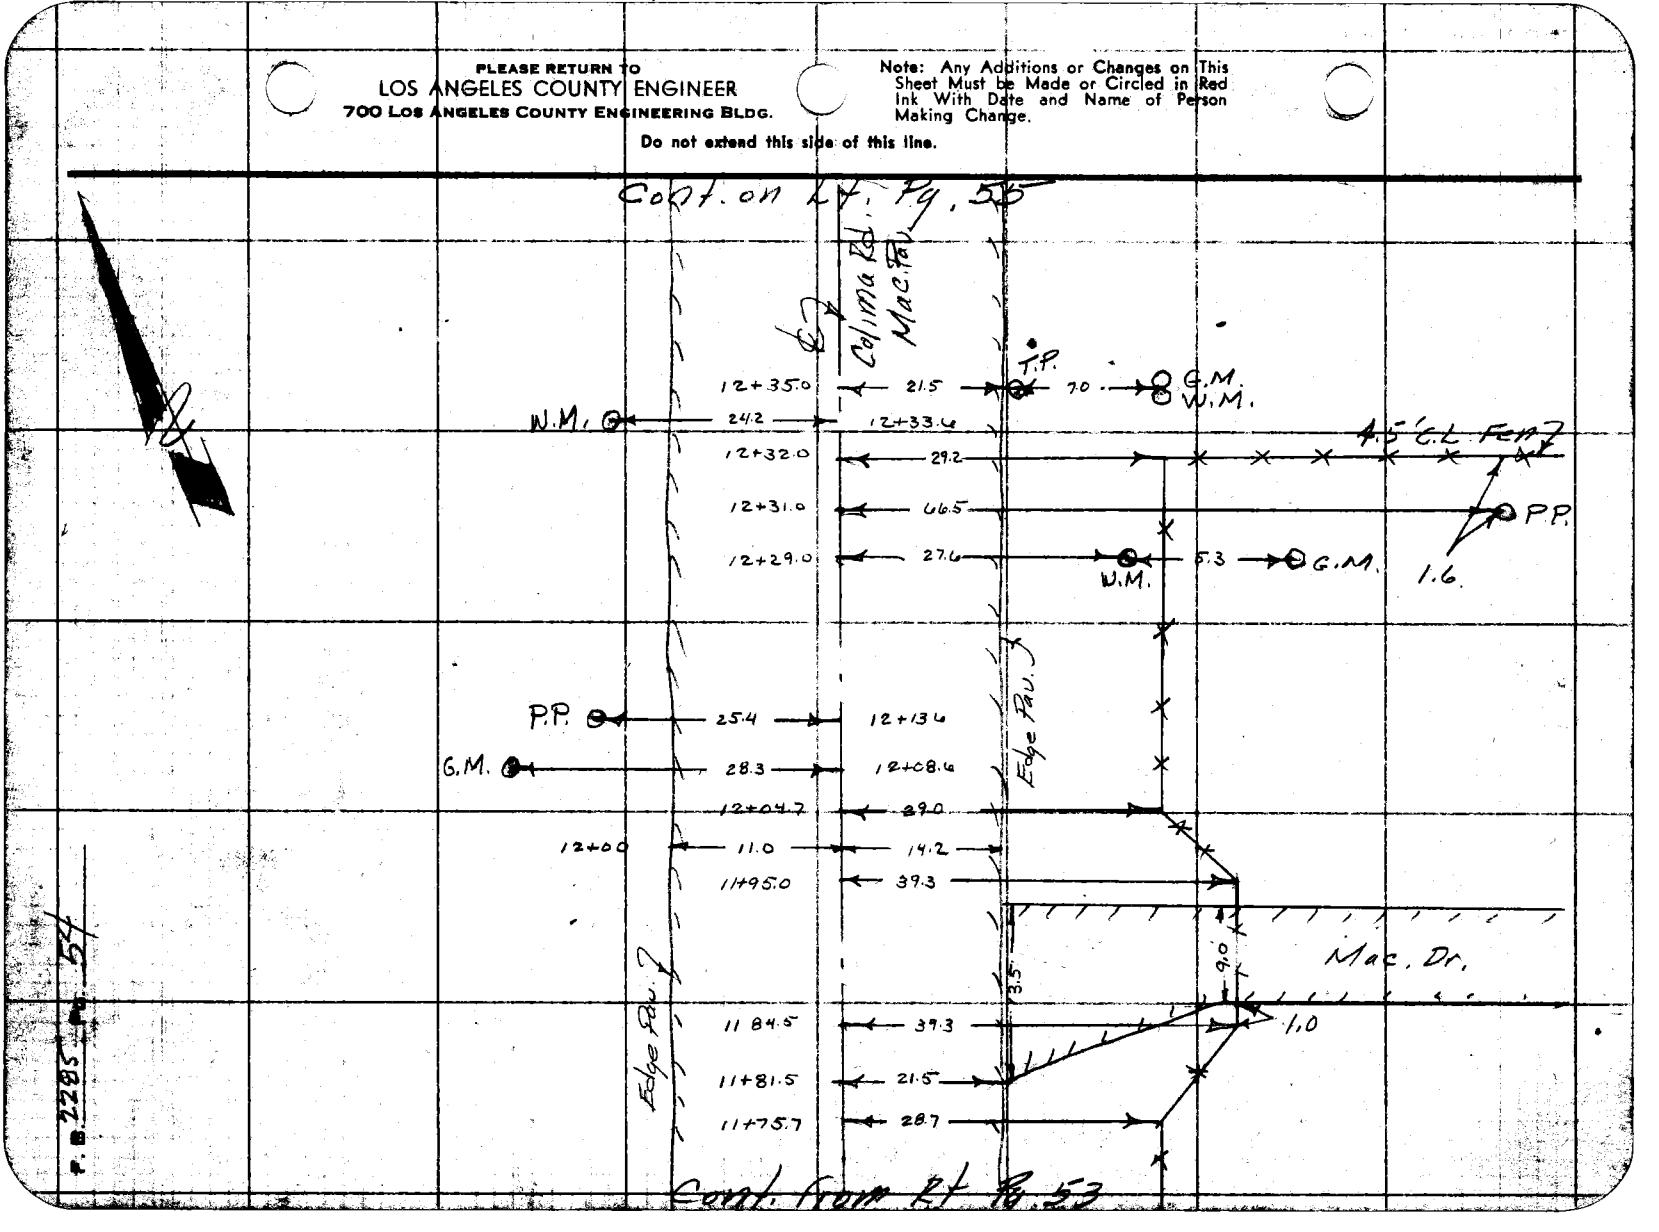

Notes Ck'd by	Survey of Colima Rd
Map No. C.S.B. 2623	JN 0075-50 Tape Std °F
Office Work R.L. Green	Surveyed by Dougherty
Checked C. J. GALLI	Notes Date 7-22-57
Date June 1958	Indexed C. Johnson

F. B. 2285 Pg. 55

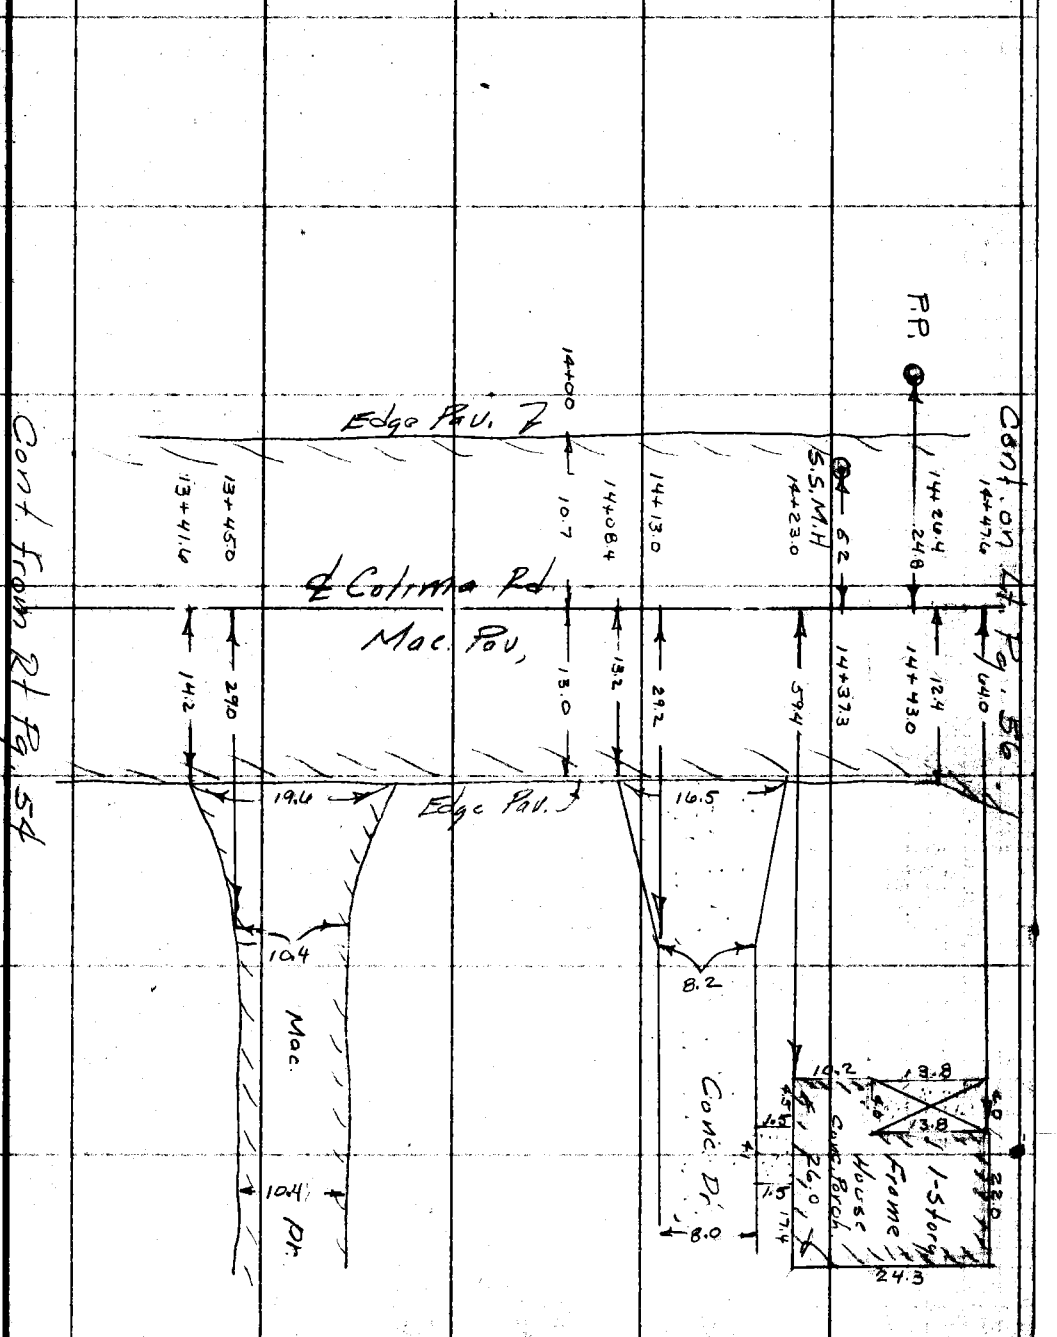

Note: Any Additions or Changes on This Sheet Must be Made or Circled in Red Ink With Date and Name of Person Making Change.

Do not extend this side of this line.

PLEASE RETURN TO
LOS ANGELES COUNTY ENGINEER
700 LOS ANGELES COUNTY ENGINEERING BLDG.

76F3098 S&E #247 1-56

PLEASE RETURN TO
LOS ANGELES COUNTY ENGINEER
700 LOS ANGELES COUNTY ENGINEERING BLDG.

Note: Any Additions or Changes on This Sheet Must be Made or Circled in Red Ink With Date and Name of Person Making Change.

Do not extend this side of this line.

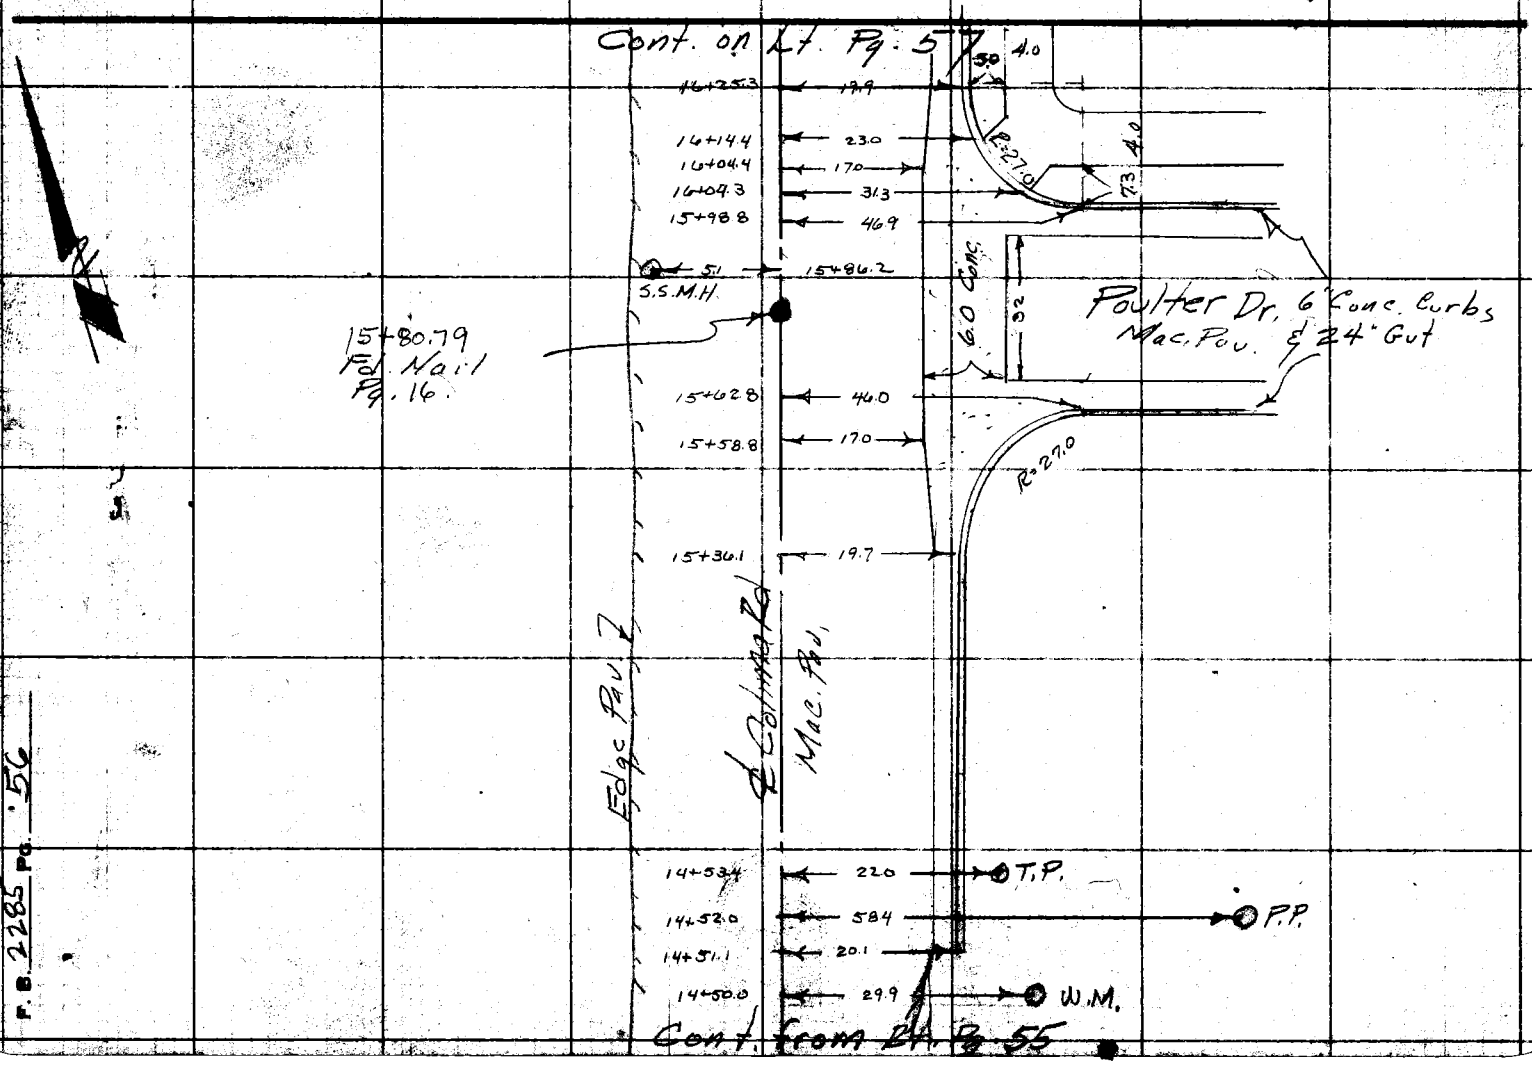

F.B. 2285 Pg. 56

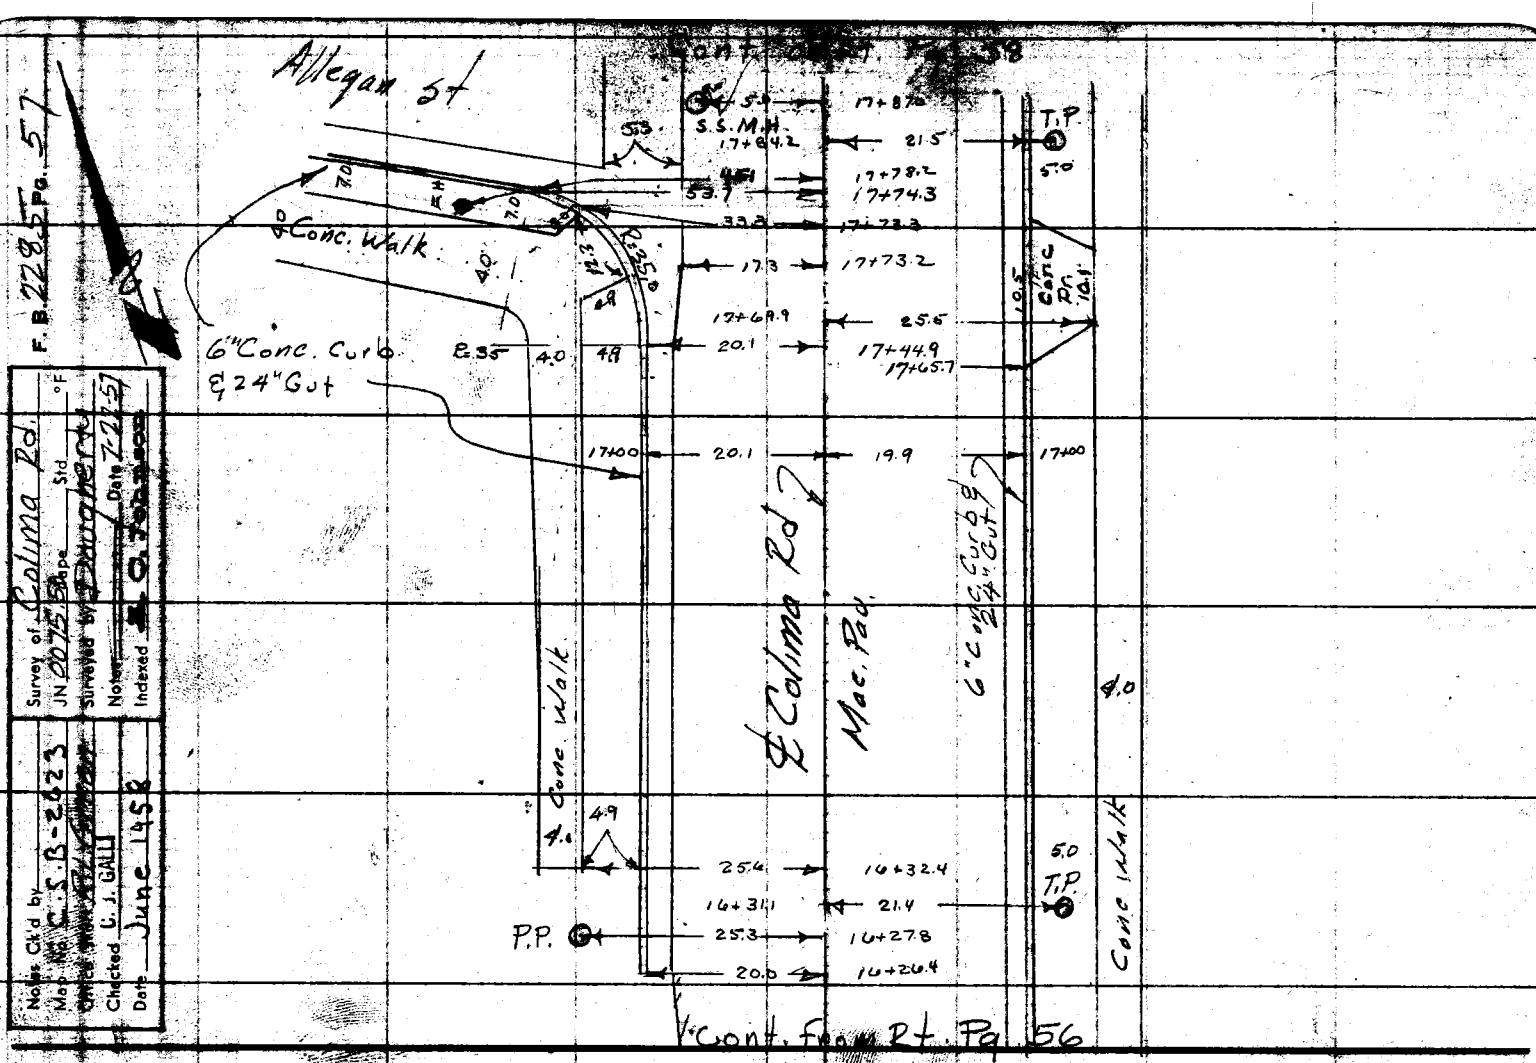

PLEASE RETURN TO
LOS ANGELES COUNTY ENGINEER
700 LOS ANGELES COUNTY ENGINEERING BLDG.
Do not remove this side of this line.
Note: Any Additions or Changes on this Sheet Must be Made or Circled in Red Ink With Date and Name of Person Making Change.

PLEASE RETURN TO
LOS ANGELES COUNTY ENGINEER
700 LOS ANGELES COUNTY ENGINEERING BLDG.

Note: Any Additions or Changes on This Sheet Must be Made or Circled in Red Ink With Date and Name of Person Making Change.

Do not extend this side of this line.

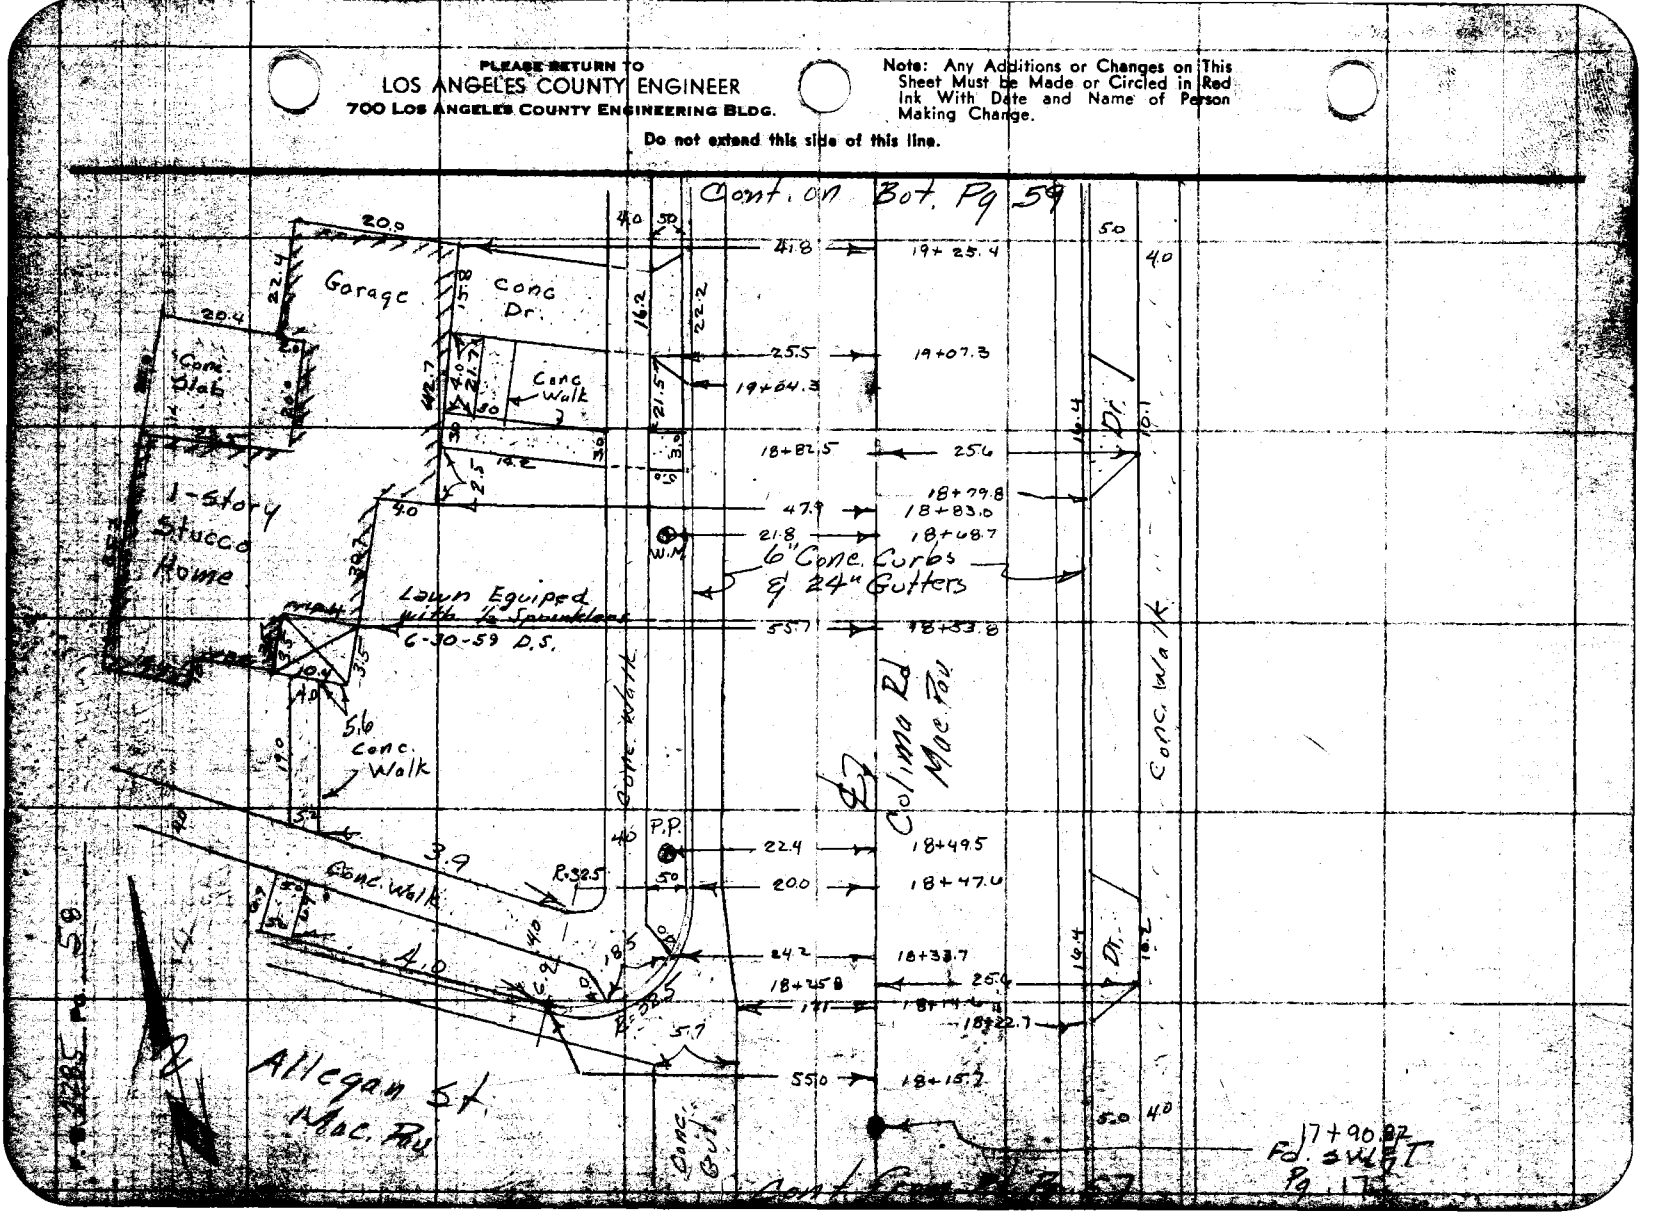

Notes Ck'd by	Survey of Colima Rd.
Map No. C. S. [illegible]	JN 0075.50 Tape ____ Std ____ °F
Office Work [illegible]	Surveyed by Daugherty
Checked C. J. GALLI	Notes ____ Date 7-23-57
Date June 19[illegible]	Indexed [illegible] O. Johnson

F. B. 2285 PG. 59

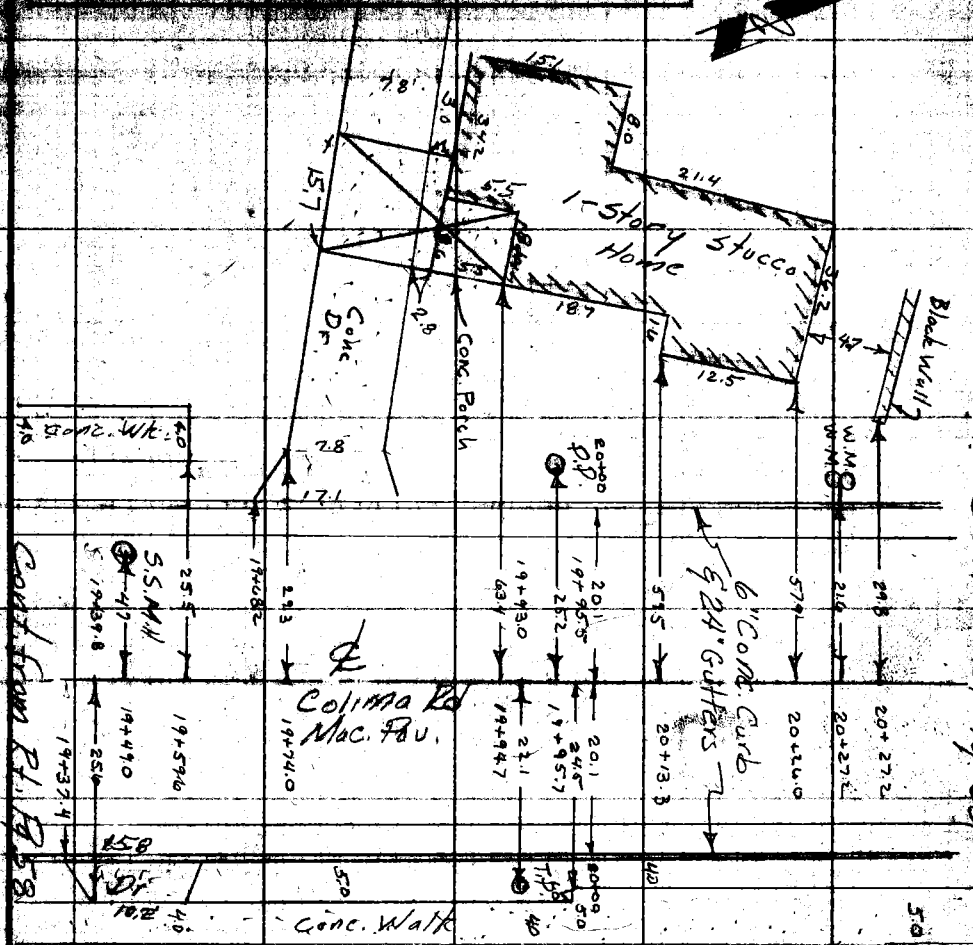

Note: Any Additions or Changes on This Sheet Must be Made or Circled in Red Ink With Date and Name of Person Making Change.

Do not extend this side of this line.

PLEASE RETURN TO
LOS ANGELES COUNTY ENGINEER
700 LOS ANGELES COUNTY ENGINEERING BLDG.

1-56

PLEASE RETURN TO
LOS ANGELES COUNTY ENGINEER
700 LOS ANGELES COUNTY ENGINEERING BLDG.

Note: Any Additions or Changes on This Sheet Must be Made or Circled in Red Ink With Date and Name of Person Making Change.

Do not extend this side of this line.

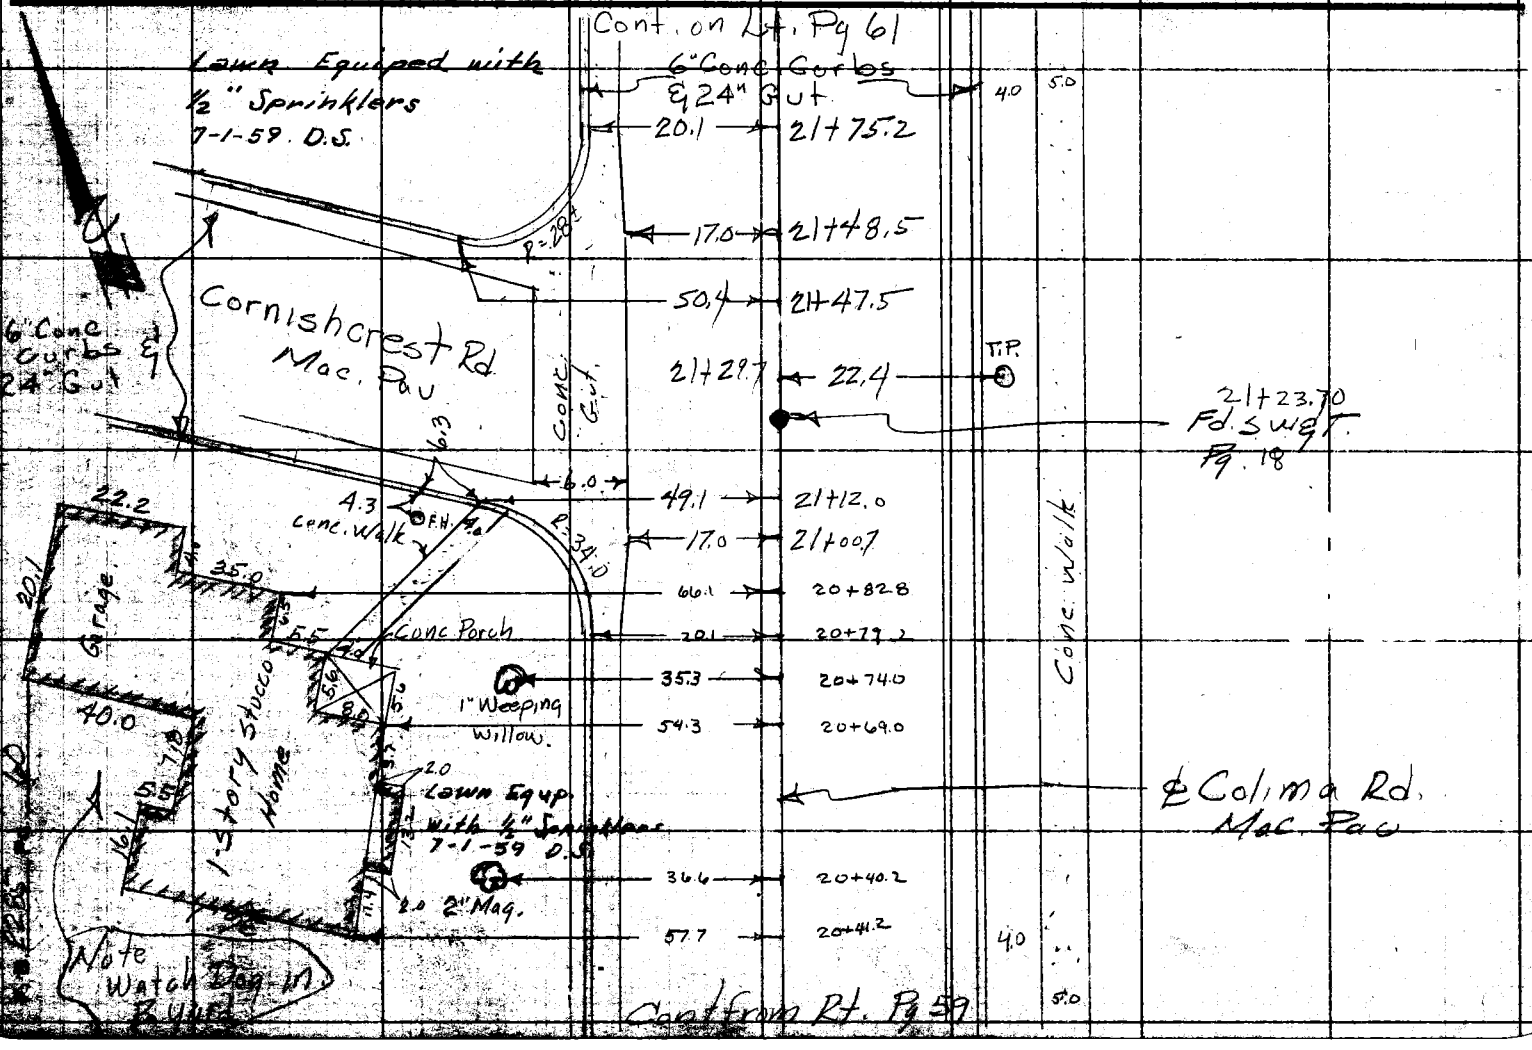

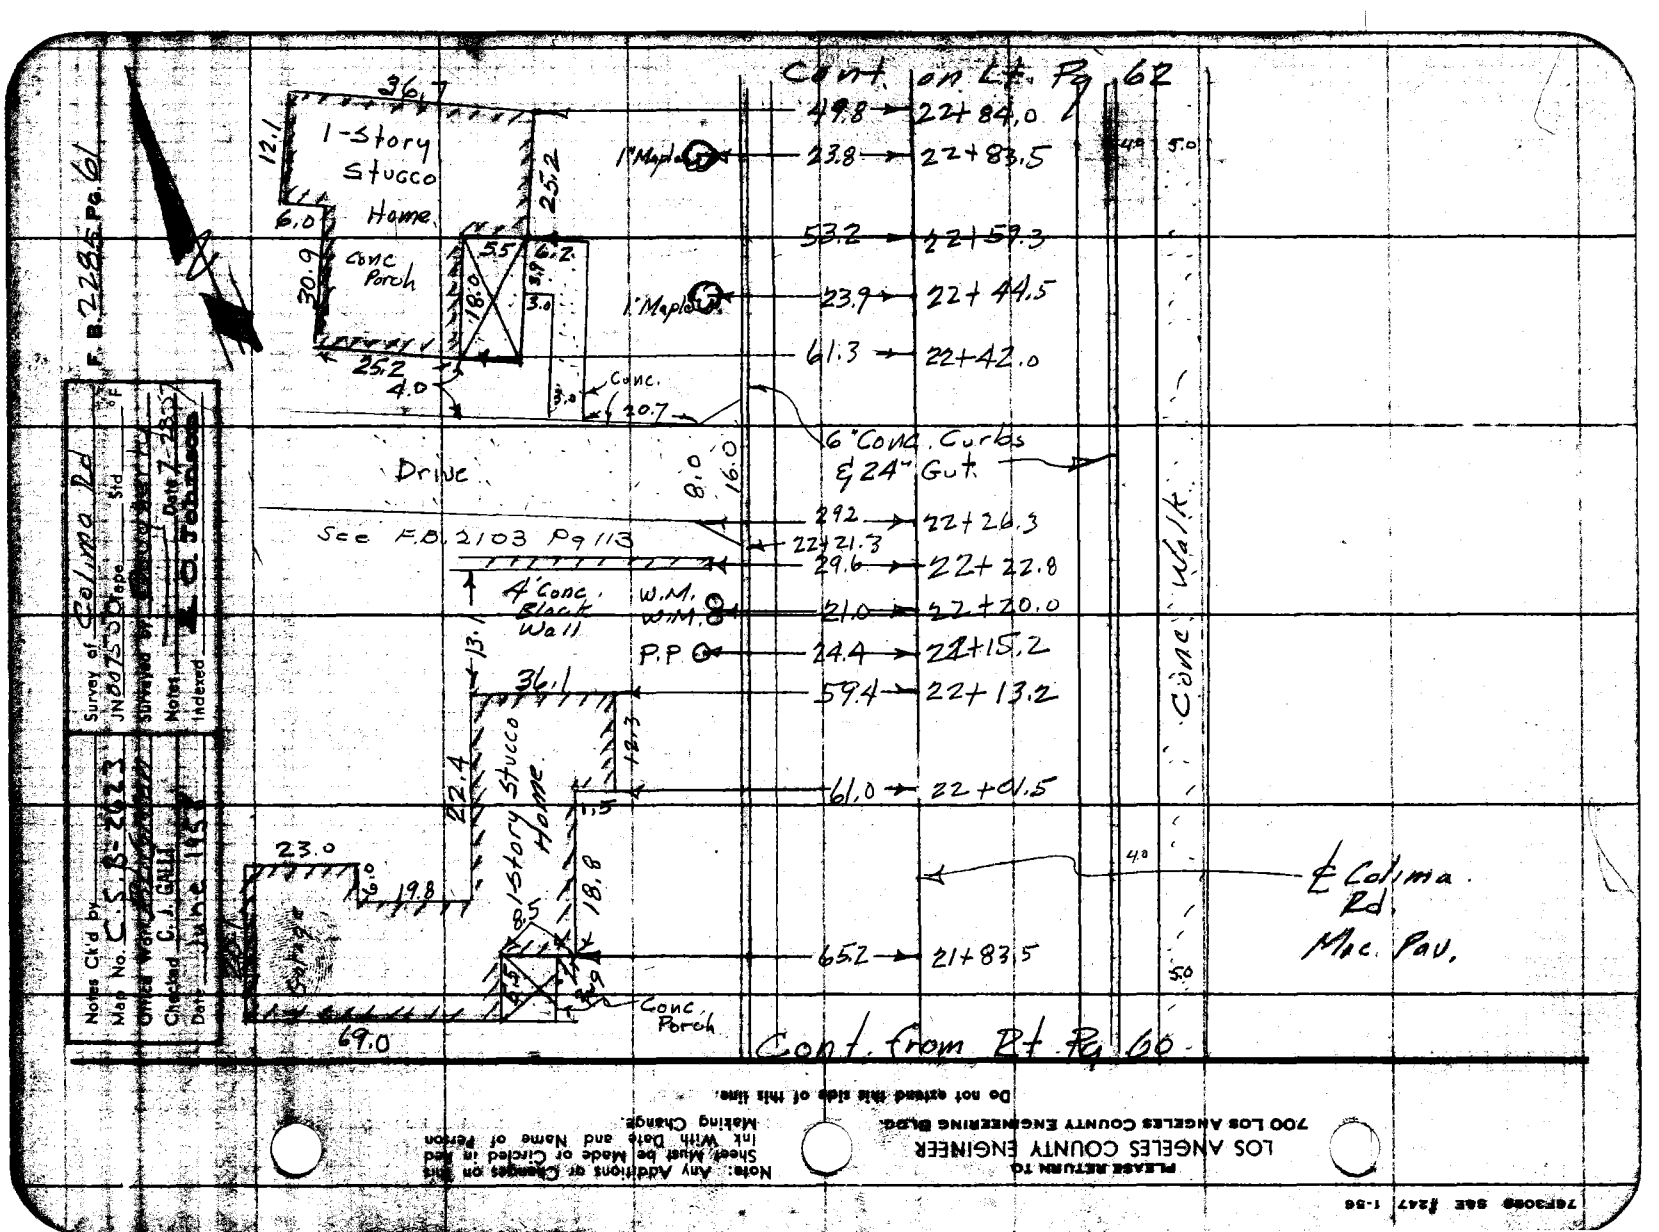

PLEASE RETURN TO
LOS ANGELES COUNTY ENGINEER
700 LOS ANGELES COUNTY ENGINEERING BLDG.

Note: Any Additions or Changes on this Sheet Must be Made or Circled in Red Ink With Date and Name of Person Making Change.

Do not extend this side of this line.

7GF3068 S&E #247 1-56

PLEASE RETURN TO
LOS ANGELES COUNTY ENGINEER
700 LOS ANGELES COUNTY ENGINEERING BLDG.

Note: Any Additions or Changes on This Sheet Must be Made or Circled in Red Ink With Date and Name of Person Making Change.

Do not extend this side of this line.

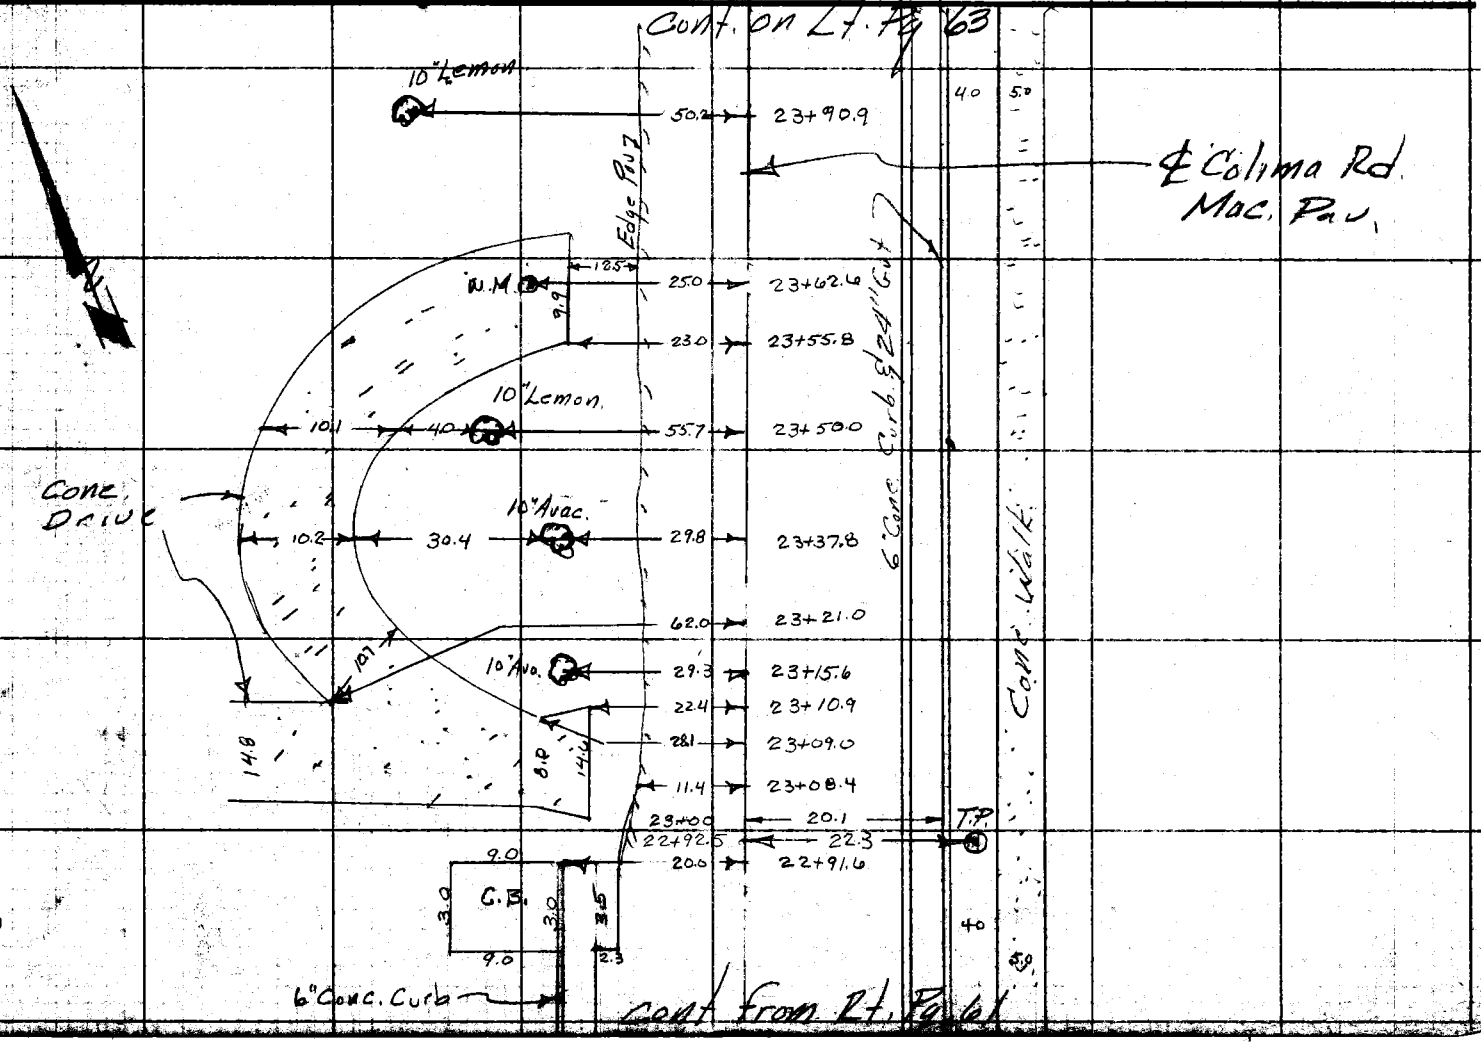

F.B. 2285 Pg. 62

Notes Ck'd by	Survey of Colima Rd
Map No. C.S.B-2623	JN 0075.50 Tape Std °F
Office Work R.L. Green	Surveyed by Dougherty
Checked C. J. GALLY	Notes Date 7-23-57
Date June 1958	Indexed K. O. Johnson

F. B. 2285 Pg. 63

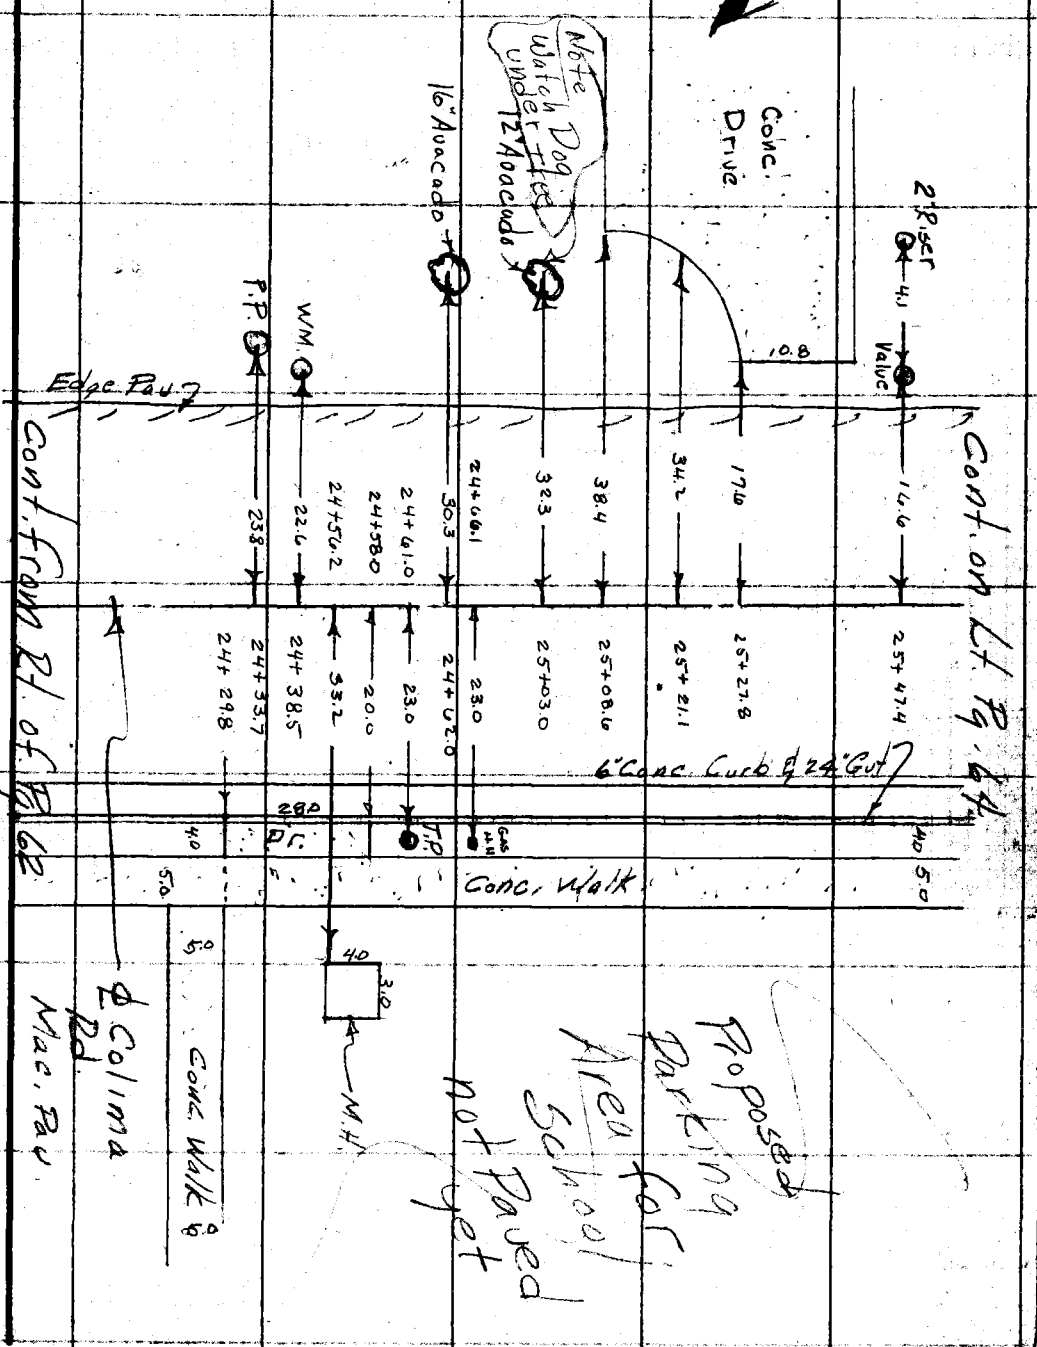

Note: Any Additions or Changes on This Sheet Must be Made or Circled in Red Ink With Date and Name of Person Making Change.

Do not extend this side of this line.

PLEASE RETURN TO
LOS ANGELES COUNTY ENGINEER
700 LOS ANGELES COUNTY ENGINEERING BLDG.

78F309B 58E #247 1-56

PLEASE RETURN TO
LOS ANGELES COUNTY ENGINEER
700 LOS ANGELES COUNTY ENGINEERING BLDG.

Note: Any Additions or Changes on This Sheet Must be Made or Circled in Red Ink With Date and Name of Person Making Change.

Do not extend this side of this line.

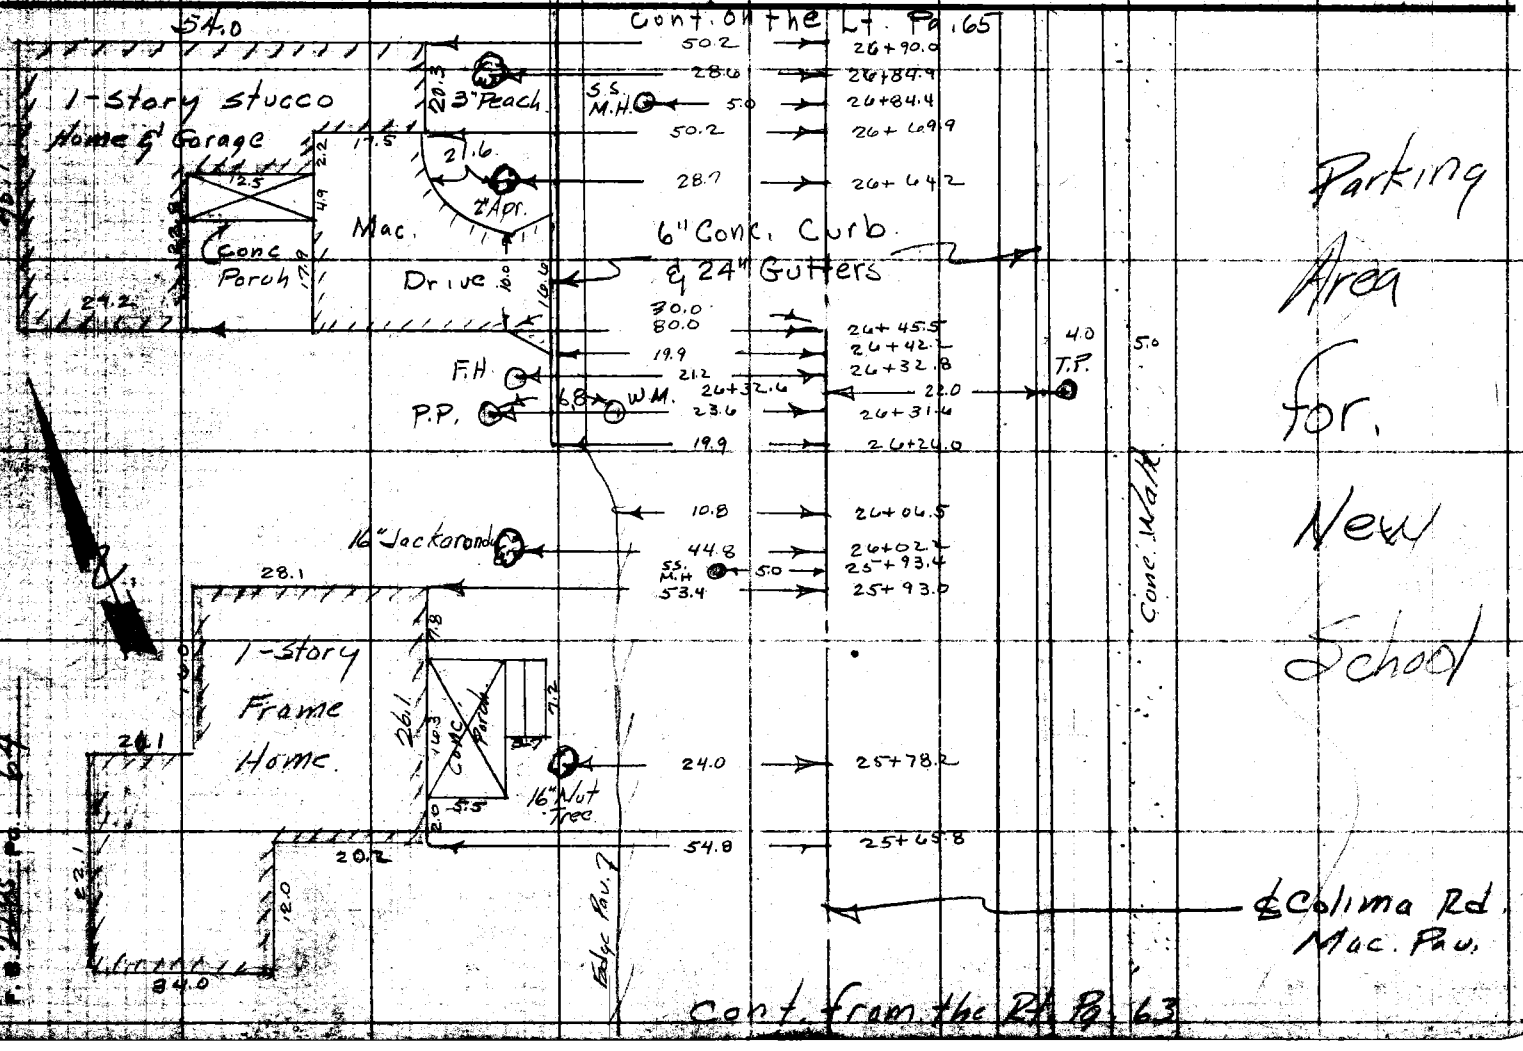

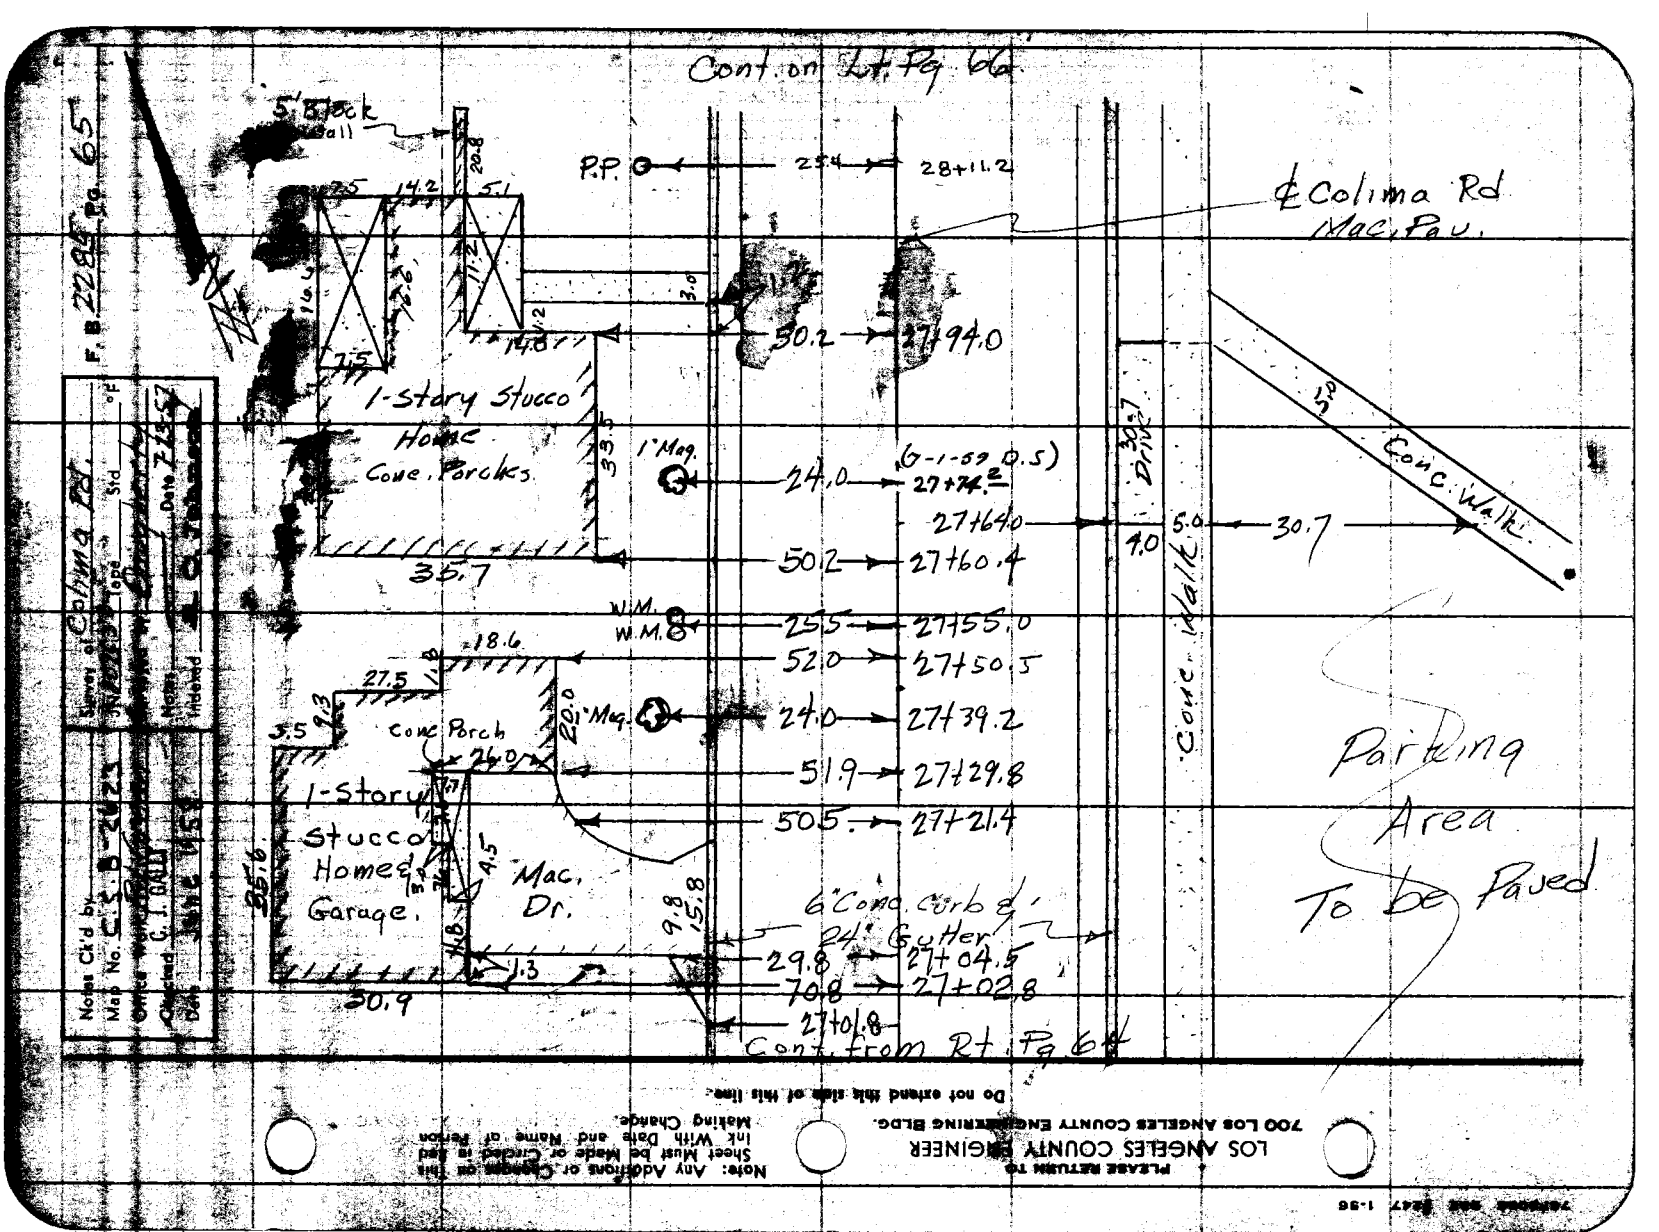

Cont. on Lt. Pg. 66
5' Block Wall
P.P.
25.4
28+11.2
℄ Colima Rd
Mac. Pav.
50.2
27+94.0
1-Story Stucco Home Conc. Porches
1" Mag.
24.0
(G-1-59 D.5)
27+74.2
27+64.0
30.7
Drive
5.0
4.0
30.7
Conc. Walk
50.2
27+60.4
35.7
W.M.
W.M.
25.5
27+55.0
52.0
27+50.5
1" Mag.
24.0
27+39.2
Conc. Porch
51.9
27+29.8
50.5
27+21.4
1-Story Stucco Home & Garage.
Mac. Dr.
6" Conc. Curb & 24" Gutter
29.8
27+04.5
70.8
27+02.8
27+01.8
30.9
Cont. from Rt. Pg. 64
Parking Area To be Paved
Survey of Colima Rd.
Notes Ck'd by
Map No. C.S.B. 2623
Office Work
Checked C. J. GALLY
Date June 1957
Tape
Std.
Date 7-23-57
Indexed
F. B. 2285 Pg. 65
Do not extend this side of this line.
Note: Any Additions or Changes on this Sheet Must be Made or Circled in Red Ink With Date and Name of Person Making Change.
PLEASE RETURN TO
LOS ANGELES COUNTY ENGINEER
700 LOS ANGELES COUNTY ENGINEERING BLDG.

PLEASE RETURN TO
LOS ANGELES COUNTY ENGINEER
700 LOS ANGELES COUNTY ENGINEERING BLDG.

Note: Any Additions or Changes on This Sheet Must be Made or Circled in Red Ink With Date and Name of Person Making Change.

Do not extend this side of this line.

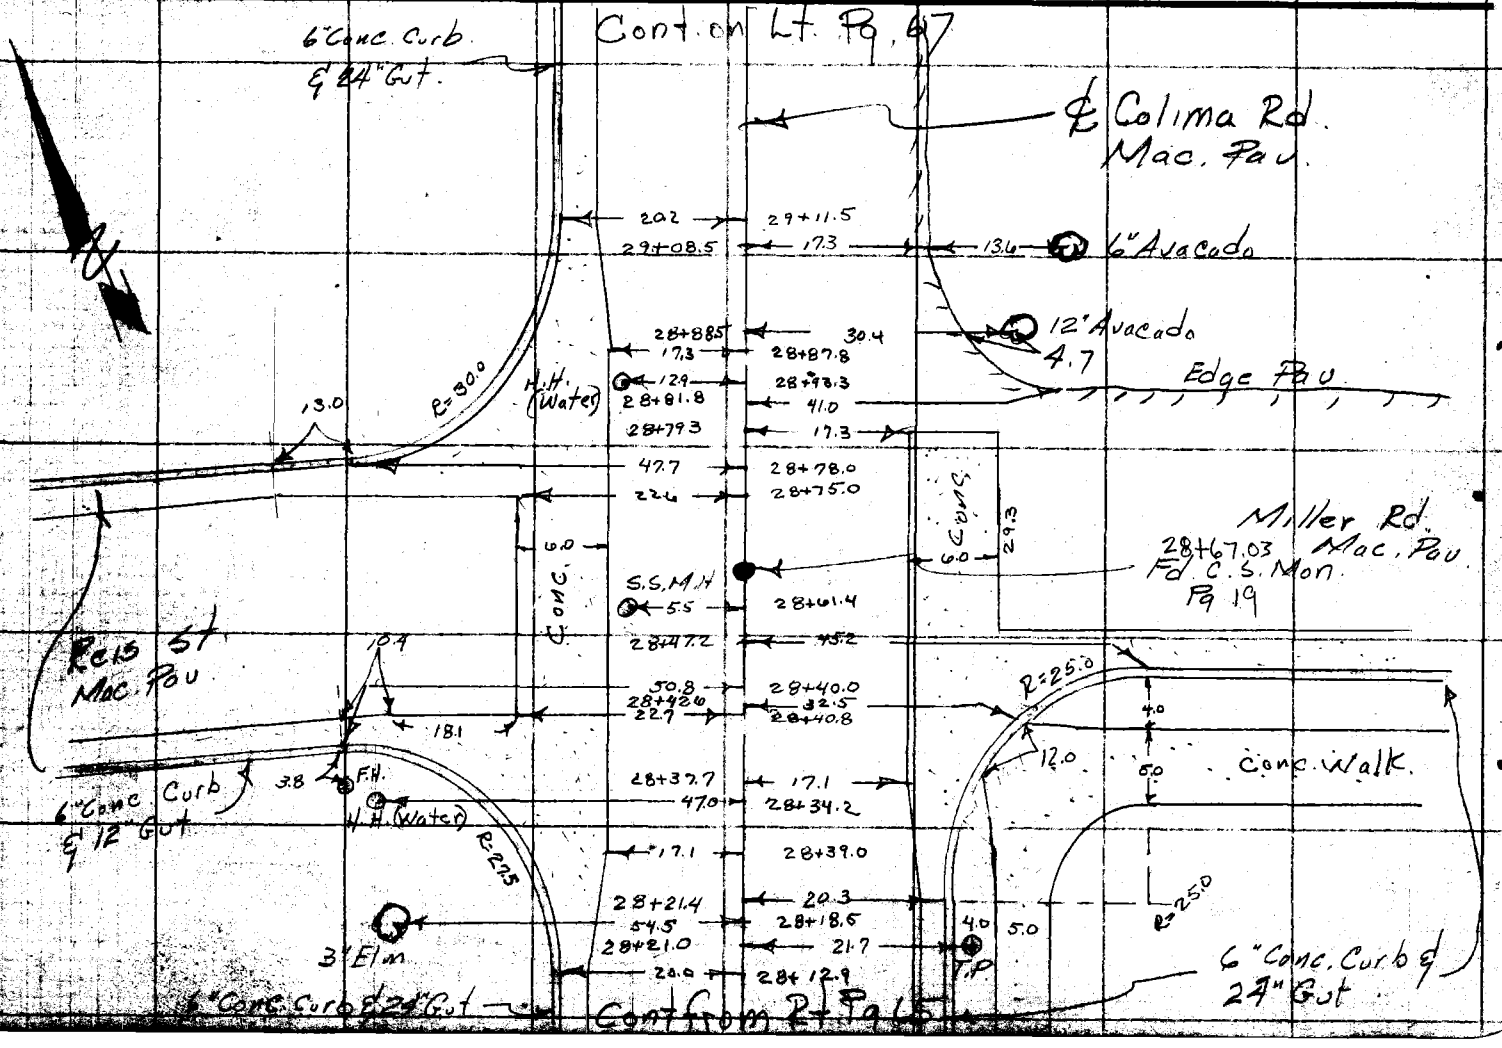

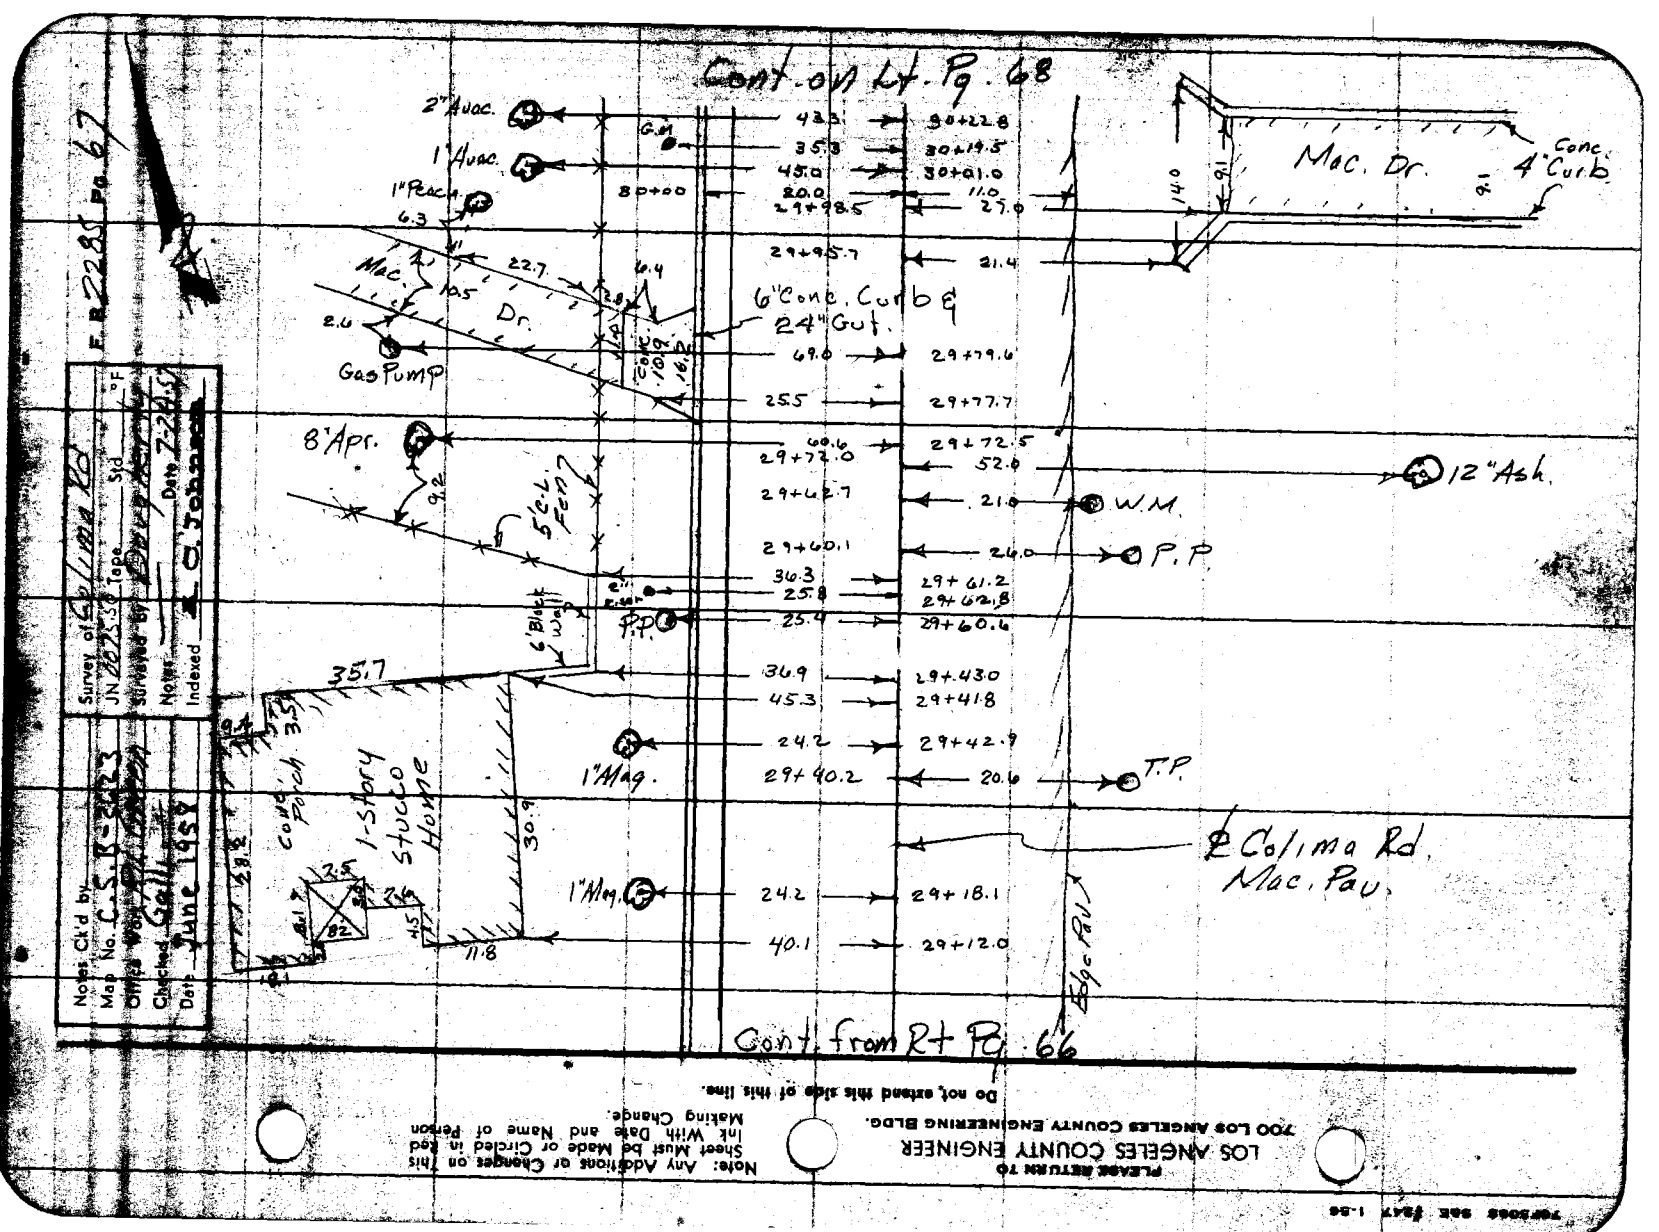

Cont. on Lt. Pg. 68
2" Avac.
1" Avac.
1" Peach
6.3
Mac. Dr.
22.7
10.5
2.6
Gas Pump
6.4
2.8
6" Conc. Curb & 24" Gut.
Conc. 10.9
16.2
8" Apr.
9.2
5' C.L. Fen
6' Block Wall
35.7
9.4
3.5
Conc. Porch
1-Story Stucco Home
30.9
2.5
2.6
4.5
11.8
1" Mag.
1" Mag.
43.3
35.3
45.0
20.0
29+98.5
29+95.7
69.0
25.5
60.6
29+72.0
29+62.7
29+60.1
36.3
25.8
25.4
36.9
45.3
24.2
29+40.2
24.2
40.1
30+22.8
30+19.5
30+01.0
11.0
27.0
21.4
29+79.6
29+77.7
29+72.5
52.0
21.0
26.0
29+61.2
29+62.8
29+60.6
29+43.0
29+41.8
29+42.9
20.6
29+18.1
29+12.0
Mac. Dr.
Conc. 4" Curb
14.0
9.1
12" Ash.
W.M.
P.P.
T.P.
℄ Colima Rd. Mac. Pav.
Edge Pav.
Cont. from Rt Pg. 66
Notes Ck'd by
Map No. C.S.B-3623
Office Work
Checked Galli
Date June 1958
Survey of Colima Rd
JN 2025.50 Tape Std °F
Surveyed by
Notes
Indexed C. Johnson
Date 7-24-57
F.B. 2285 Pg. 67
PLEASE RETURN TO
LOS ANGELES COUNTY ENGINEER
700 LOS ANGELES COUNTY ENGINEERING BLDG.
Note: Any Additions or Changes on This Sheet Must be Made or Circled in Red Ink With Date and Name of Person Making Change.
Do not extend this side of this line.

PLEASE RETURN TO
LOS ANGELES COUNTY ENGINEER
700 LOS ANGELES COUNTY ENGINEERING BLDG.

Note: Any Additions or Changes on This Sheet Must be Made or Circled in Red Ink With Date and Name of Person Making Change.

Do not extend this side of this line.

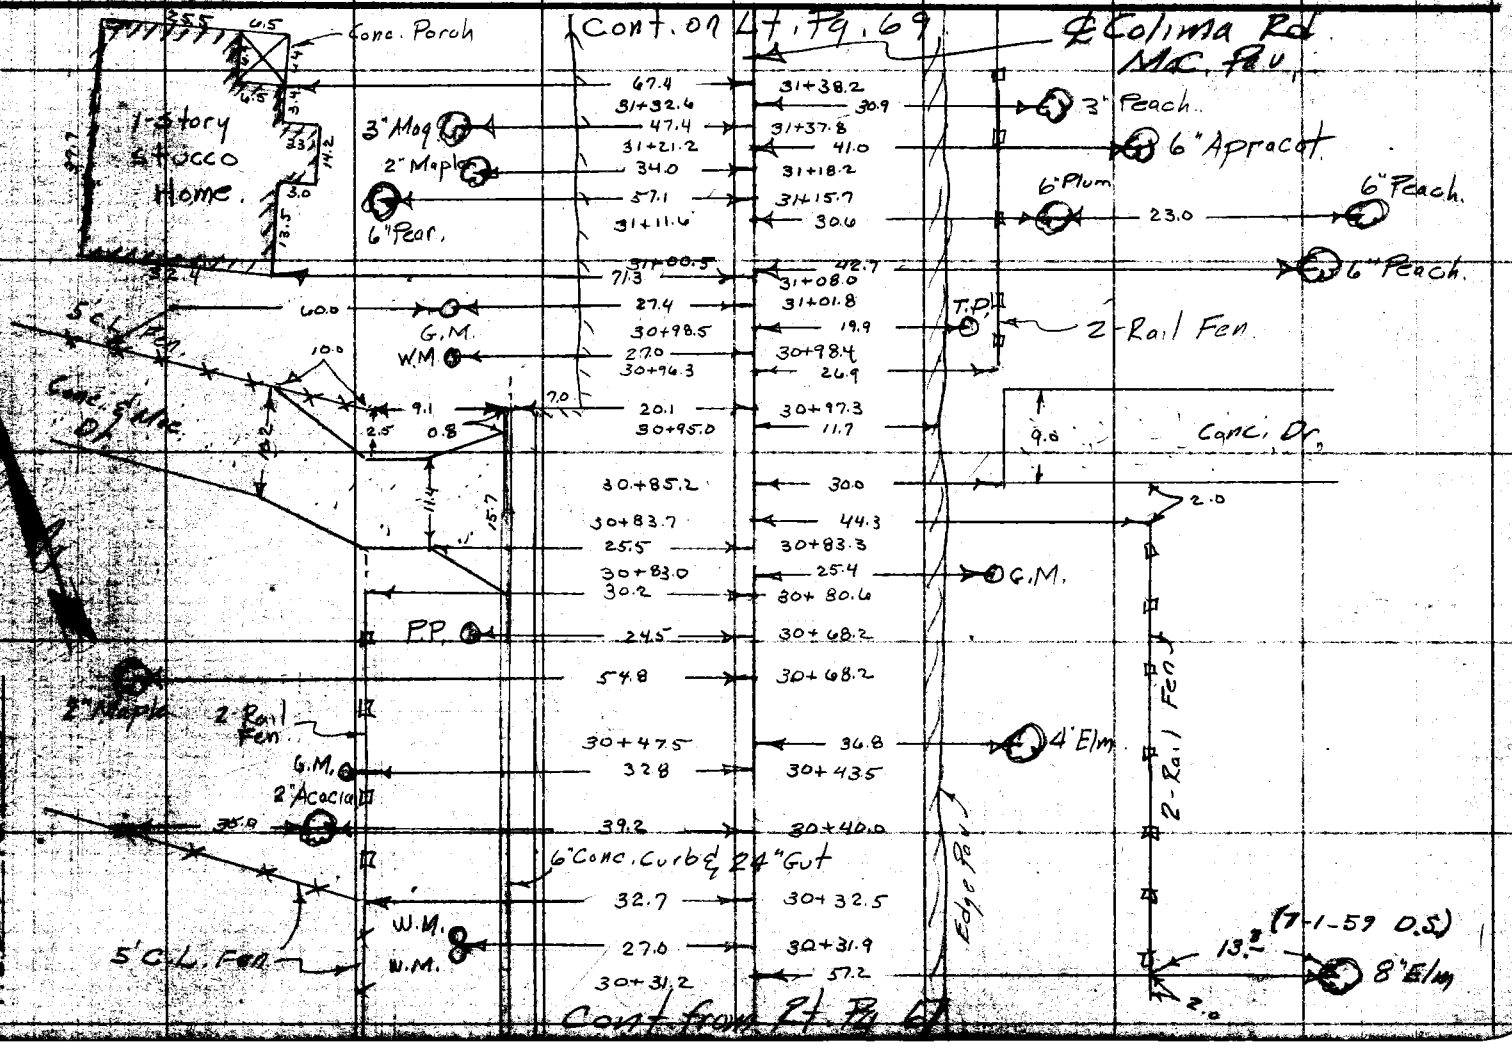

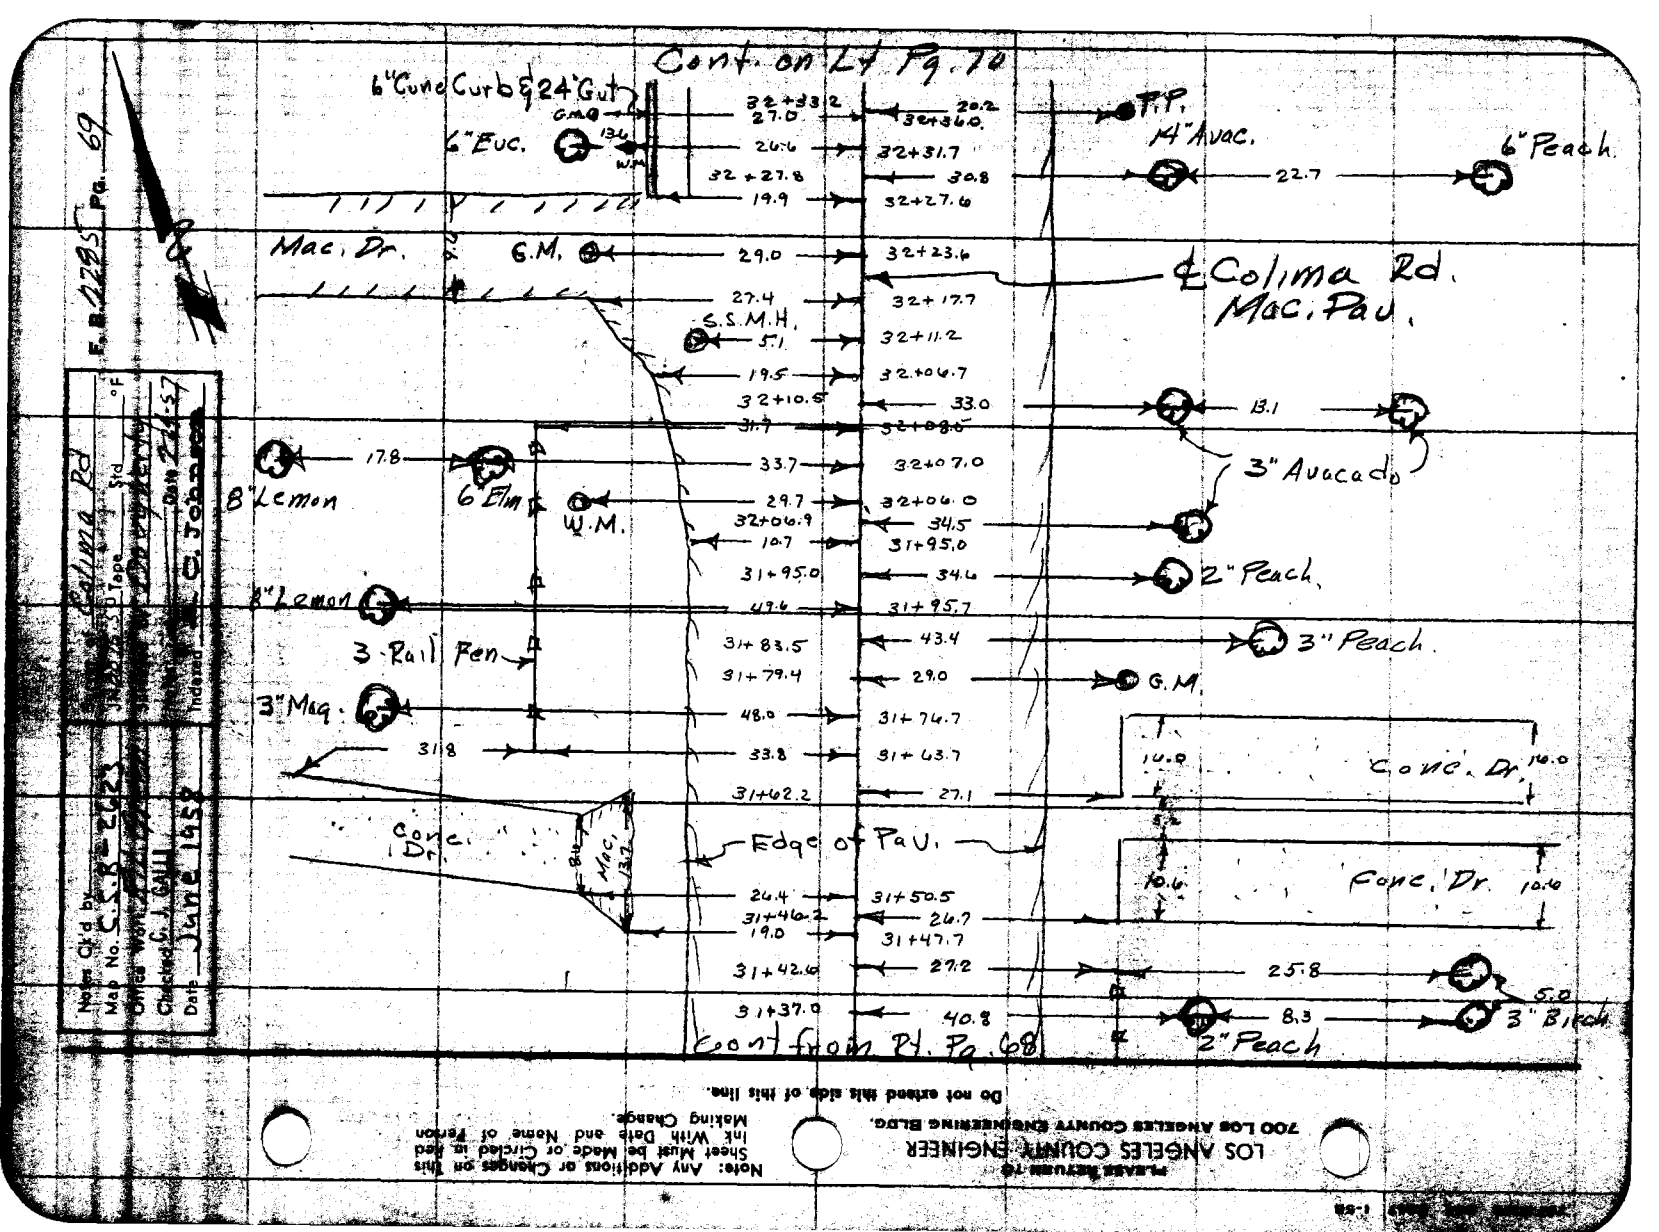

Note: Any Additions or Changes on this Sheet Must be Made or Circled in Red Ink With Date and Name of Person Making Change.

Do not extend this side of this line.

PLEASE RETURN TO
LOS ANGELES COUNTY ENGINEER
700 Los Angeles County Engineering Bldg.

PLEASE RETURN TO
LOS ANGELES COUNTY ENGINEER
700 LOS ANGELES COUNTY ENGINEERING BLDG.

Note: Any Additions or Changes on This Sheet Must be Made or Circled in Red Ink With Date and Name of Person Making Change.

Do not extend this side of this line.

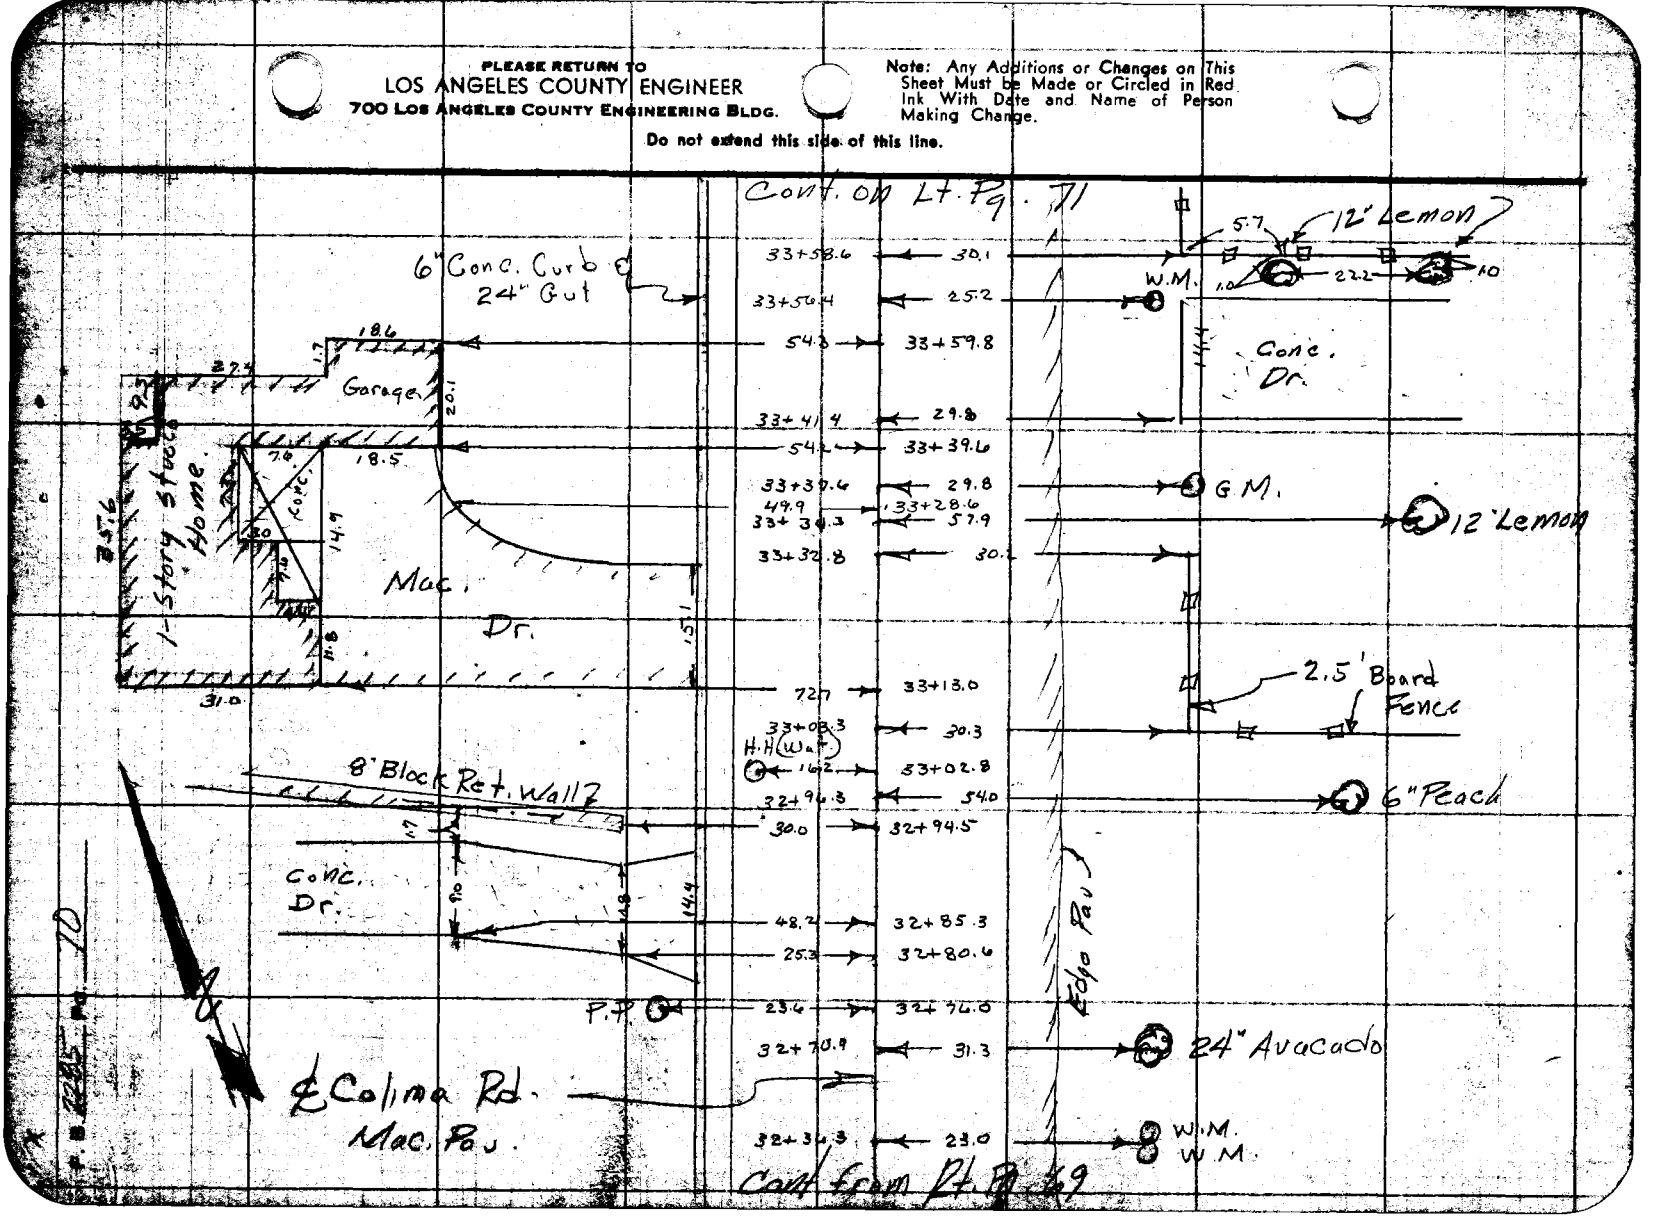

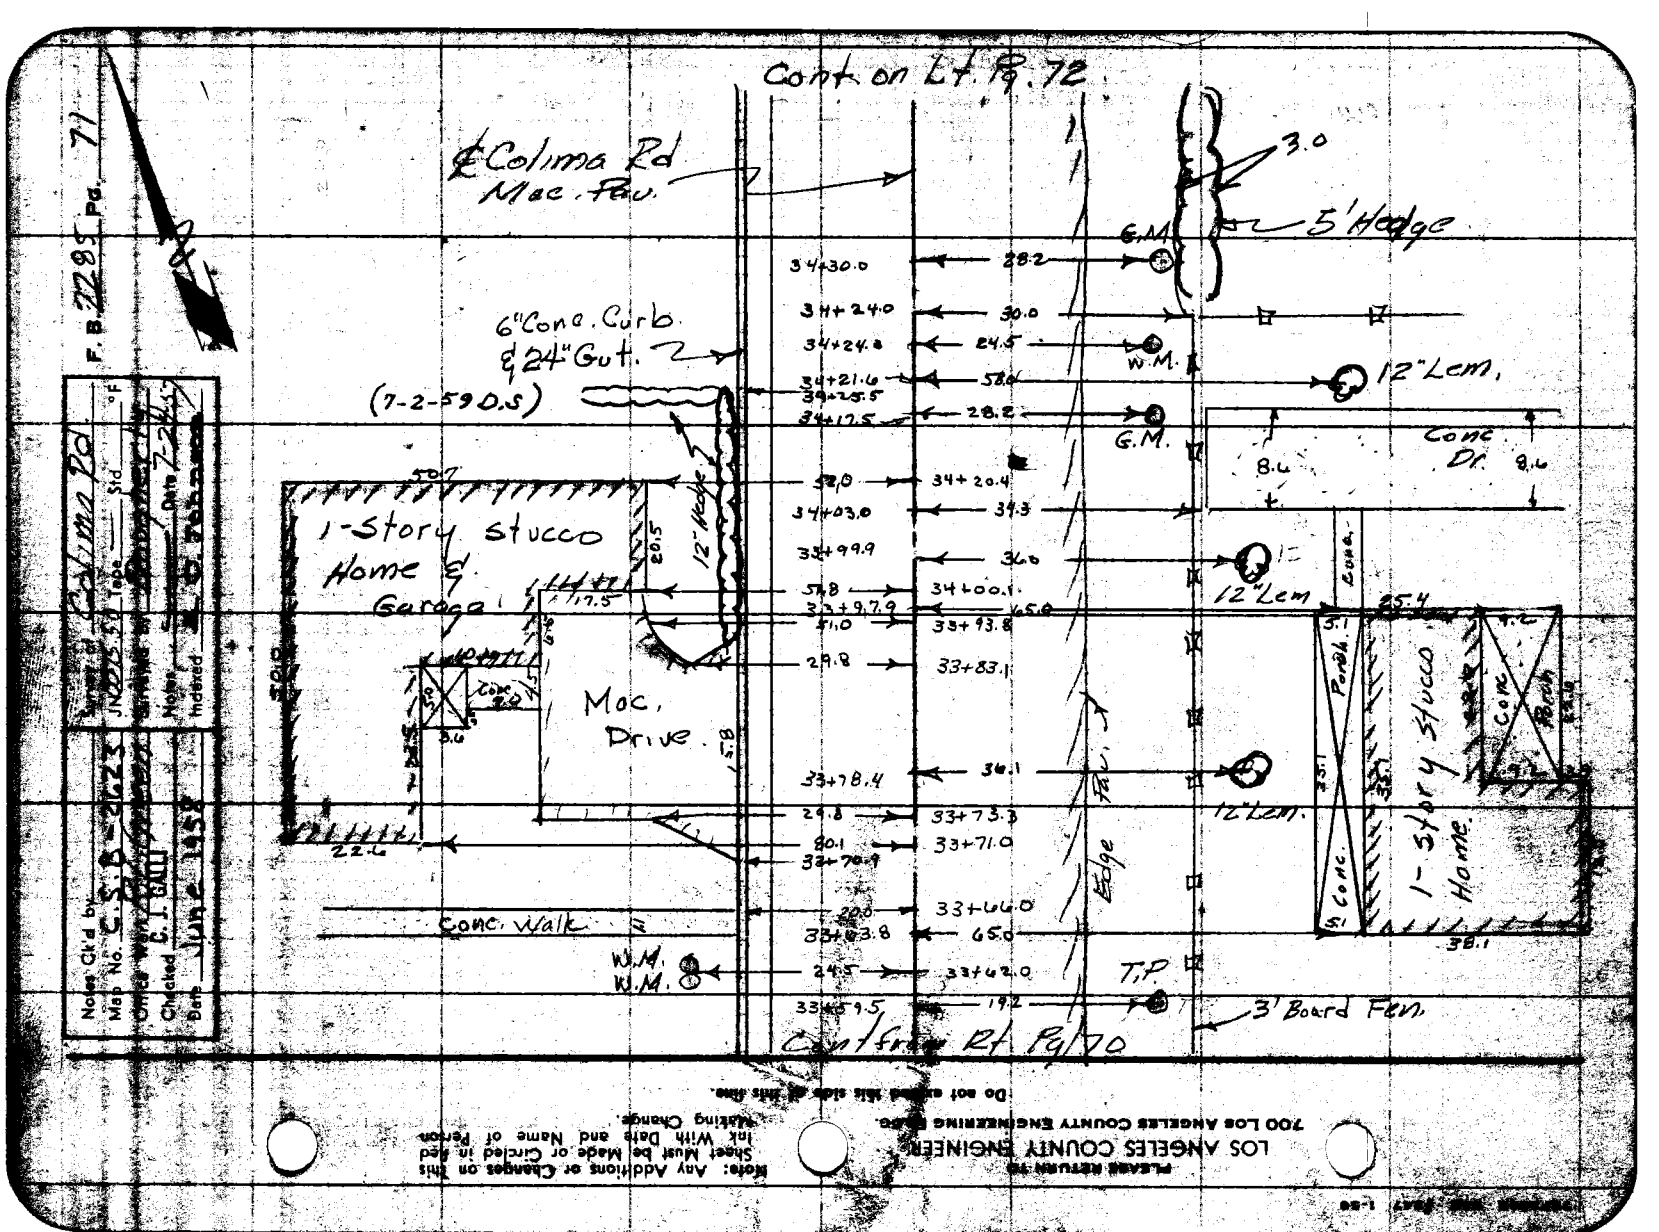

Cont. on Lt. Pg. 72
℄ Colima Rd
Mac. Fav.
3.0
5' Hedge
G.M.
34+30.0
28.2
34+24.0
30.0
34+24.8
24.5
W.M.
6" Conc. Curb
& 24" Gut.
34+21.6
58.0
12" Lem.
(7-2-59 D.S)
34+25.5
34+17.5
28.2
G.M.
Conc. Dr.
8.6
8.6
50.7
52.0
34+20.4
1-Story stucco
Home &
Garage
34+03.0
34.3
33+99.9
36.0
12" Hedge
20.5
17.5
57.8
34+00.1
12" Lem
33+97.9
65.0
51.0
33+93.8
25.4
29.8
33+83.1
Conc.
Porch
Mac.
Drive
33+78.4
36.1
12" Lem.
29.8
33+73.3
Edge Fav.
1-Story Stucco
Home
Conc.
Porch
22.6
80.1
33+71.0
33+70.9
Conc. Walk
20.0
33+66.0
33+63.8
65.0
38.1
W.M.
W.M.
24.5
33+62.0
T.P.
33+59.5
19.2
3' Board Fen.
Cont. from Rt. Pg. 70
F. B. 7285 Pg. 71
Notes Ck'd by
Map No. C.S.B.-2623
Office Work
Checked C. J. GALLI
Date June 1958
Survey of Colima Rd
JN 0015.50 Tape Std. °F
Notes
Indexed
Date 7-24-59
PLEASE RETURN TO
LOS ANGELES COUNTY ENGINEER
700 LOS ANGELES COUNTY ENGINEERING BLDG.
Note: Any Additions or Changes on this Sheet Must be Made or Circled in Red Ink With Date and Name of Person Making Change.
Do not extend this side of this line.

PLEASE RETURN TO
LOS ANGELES COUNTY ENGINEER
700 LOS ANGELES COUNTY ENGINEERING BLDG.

Note: Any Additions or Changes on This Sheet Must be Made or Circled in Red Ink With Date and Name of Person Making Change.

Do not extend this side of this line.

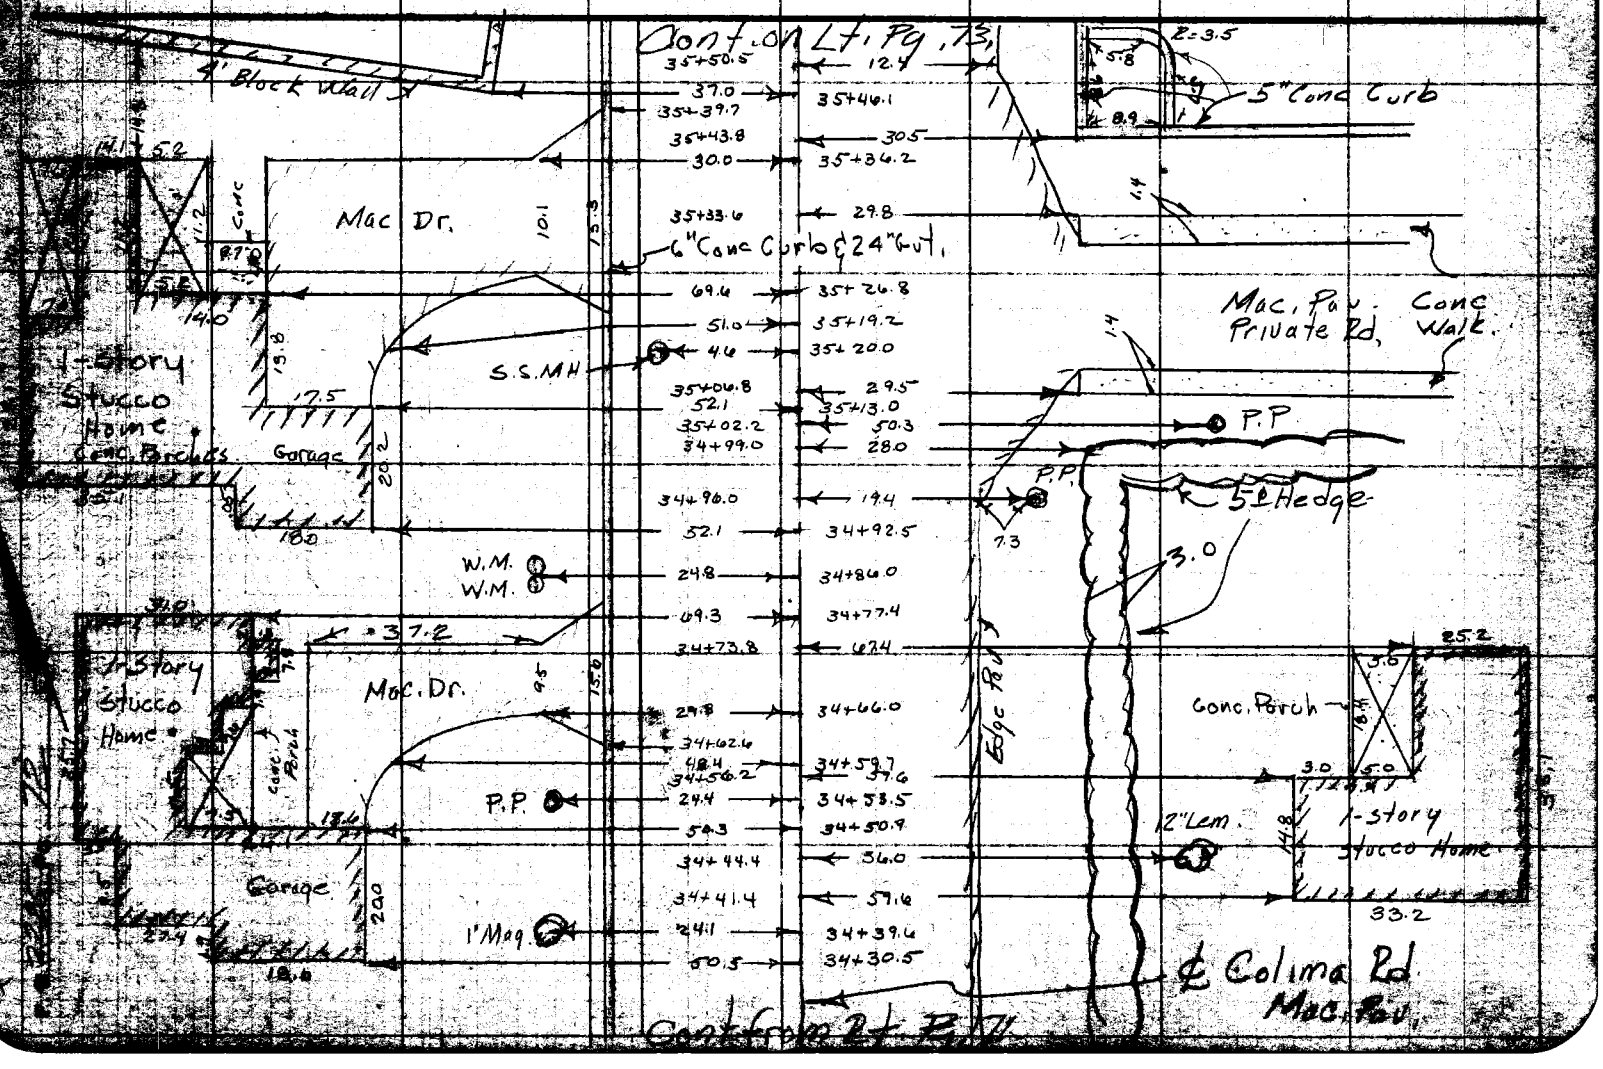

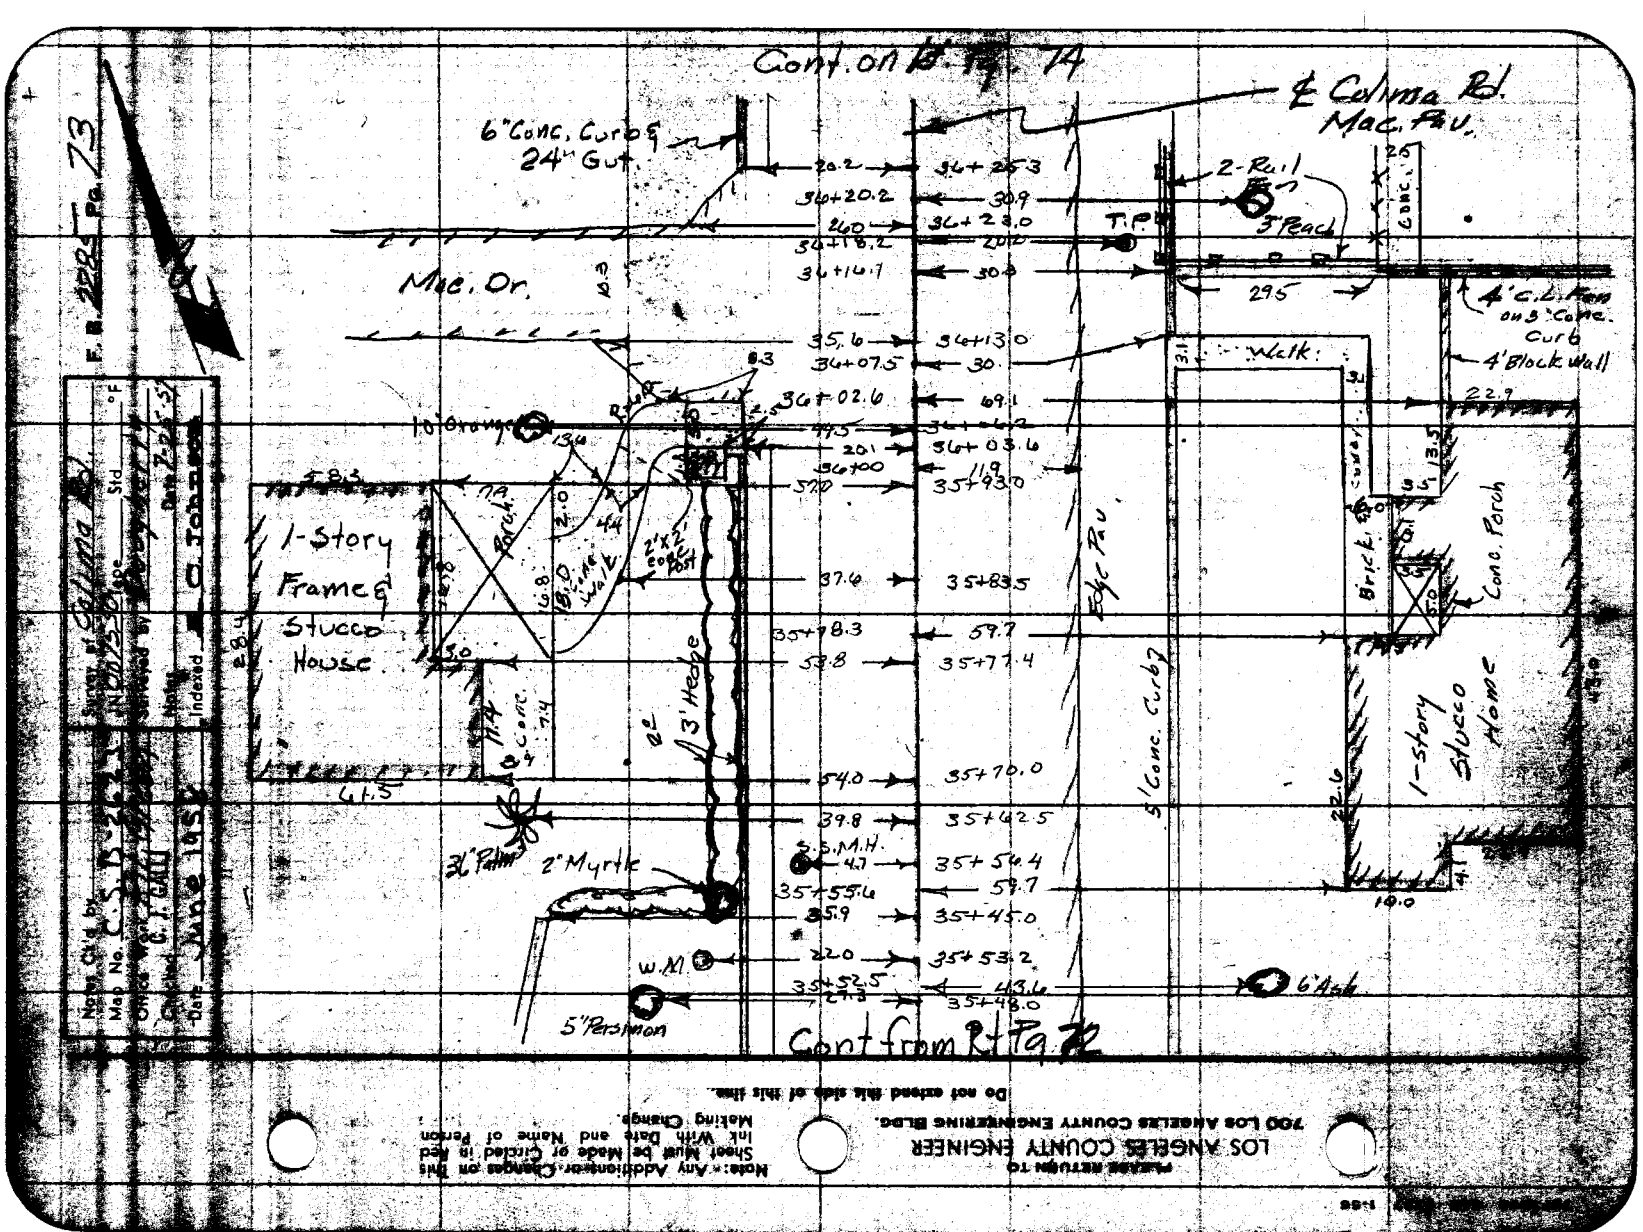

Cont. on Rt. Pg. 74
℄ Colima Rd.
Mac. Pav.
6" Conc. Curb & 24" Gut.
2-Rail Fen
3" Peach
T.P.
Conc.
Mac. Dr.
4' C.L. Fen on 3' Conc. Curb
4' Block Wall
Walk
10' Orange
1-Story Frame & Stucco House
Porch
2'x2' Conc. Post
Edge Pav.
Brick & Cement
Conc. Porch
3' Hedge
5' Conc. Curb
1-Story Stucco Home
36" Palm
2" Myrtle
S.S.M.H.
W.M.
5" Persimon
6" Ash
Cont from Rt Pg. 72
Notes Ctd by
Map No. C.S.B.-2623
Office Work
Checked C.T. Gall
Date June 1958
Survey of Colima Rd.
Surveyed by
Notes
Indexed C. Johnson
F.B. 2285 Pg. 73
Do not extend this side of this line.
Note: Any Additions or Changes on this Sheet Must be Made or Circled in Red Ink With Date and Name of Person Making Change.
PLEASE RETURN TO
LOS ANGELES COUNTY ENGINEER
700 LOS ANGELES COUNTY ENGINEERING BLDG.

PLEASE RETURN TO
LOS ANGELES COUNTY ENGINEER
700 LOS ANGELES COUNTY ENGINEERING BLDG.

Note: Any Additions or Changes on This Sheet Must be Made or Circled in Red Ink With Date and Name of Person Making Change.

Do not extend this side of this line.

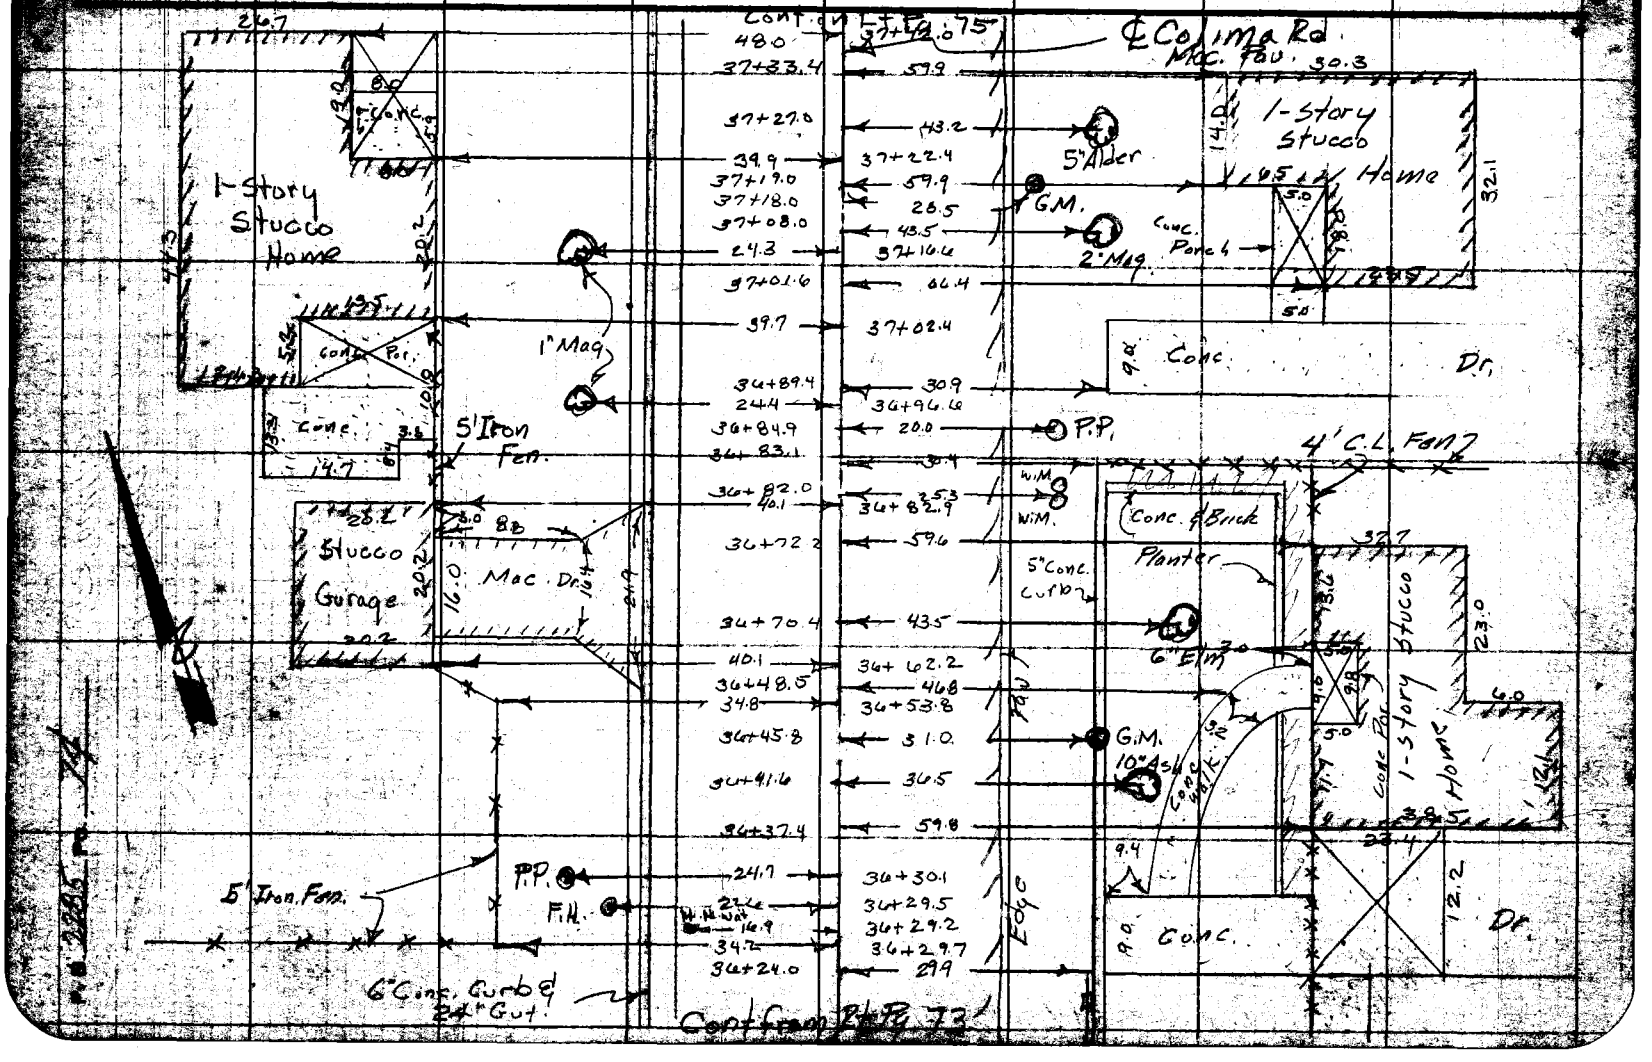

Notes Ck'd by	Survey of Colima Rd.
Map No. C.S.B-2623	JN 0075.59 Tape Std °F
Office Work Pit Green	Surveyed by Daugherty
Checked C. J. GALLI	Notes Date 7-26-57
Date June 1958	Indexed C. Johnson

F.B. 2285 Pg. 75

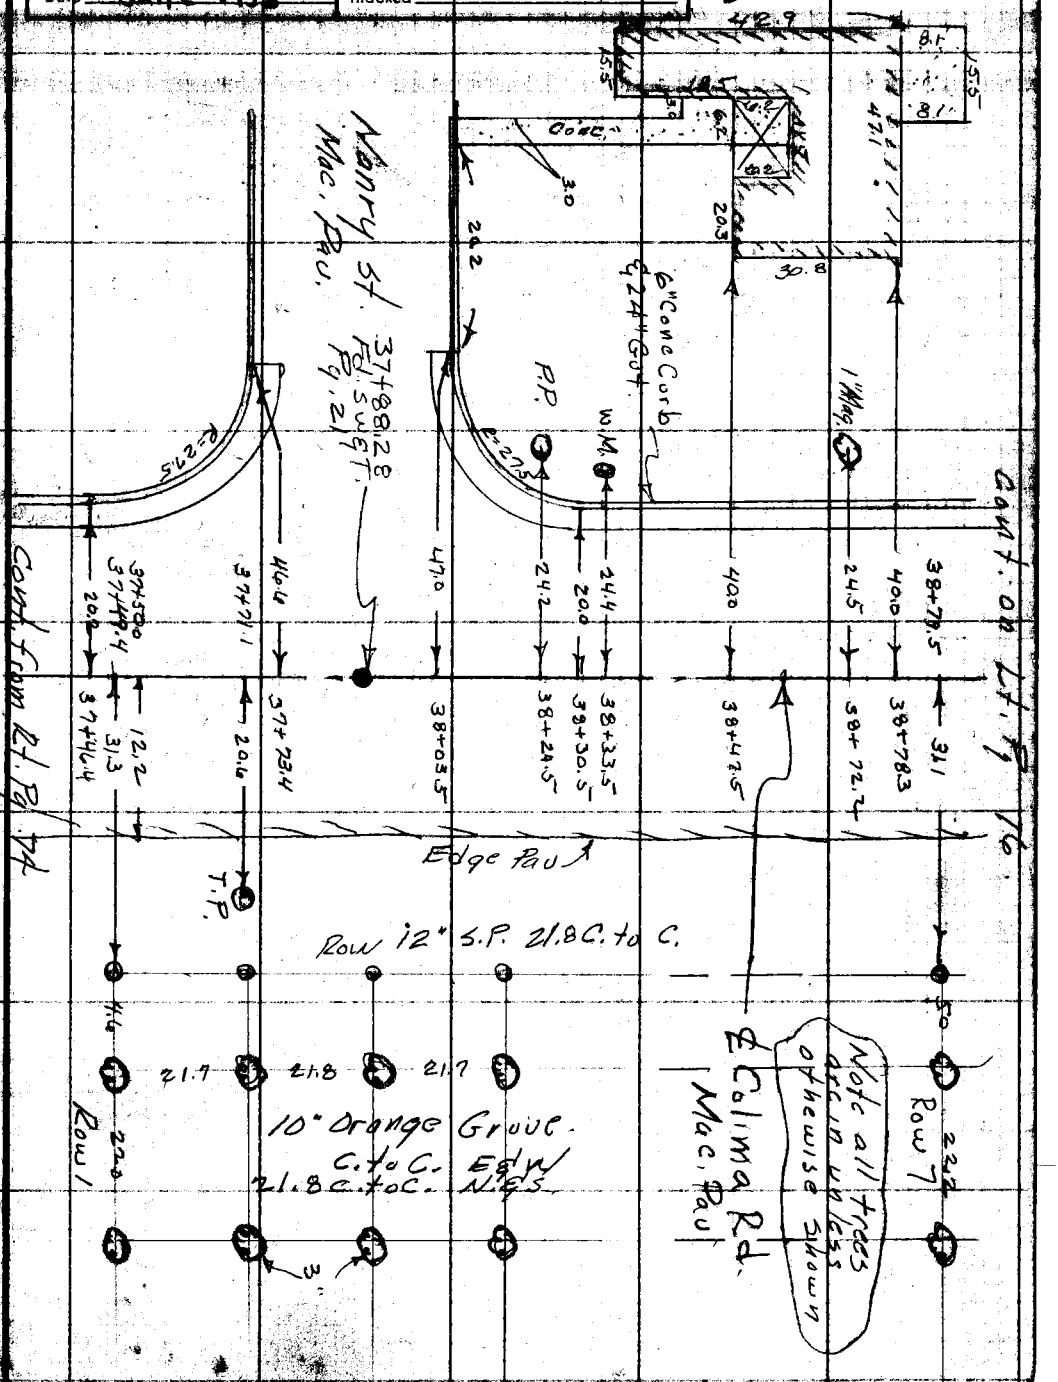

Note: Any Additions or Changes on this Sheet Must be Made or Circled in Red Ink With Date and Name of Person Making Change.

Do not extend this side of this line.

PLEASE RETURN TO
LOS ANGELES COUNTY ENGINEER
700 LOS ANGELES COUNTY ENGINEERING BLDG.

PLEASE RETURN TO
LOS ANGELES COUNTY ENGINEER
700 LOS ANGELES COUNTY ENGINEERING BLDG.

Note: Any Additions or Changes on This Sheet Must be Made or Circled in Red Ink With Date and Name of Person Making Change.

Do not extend this side of this line.

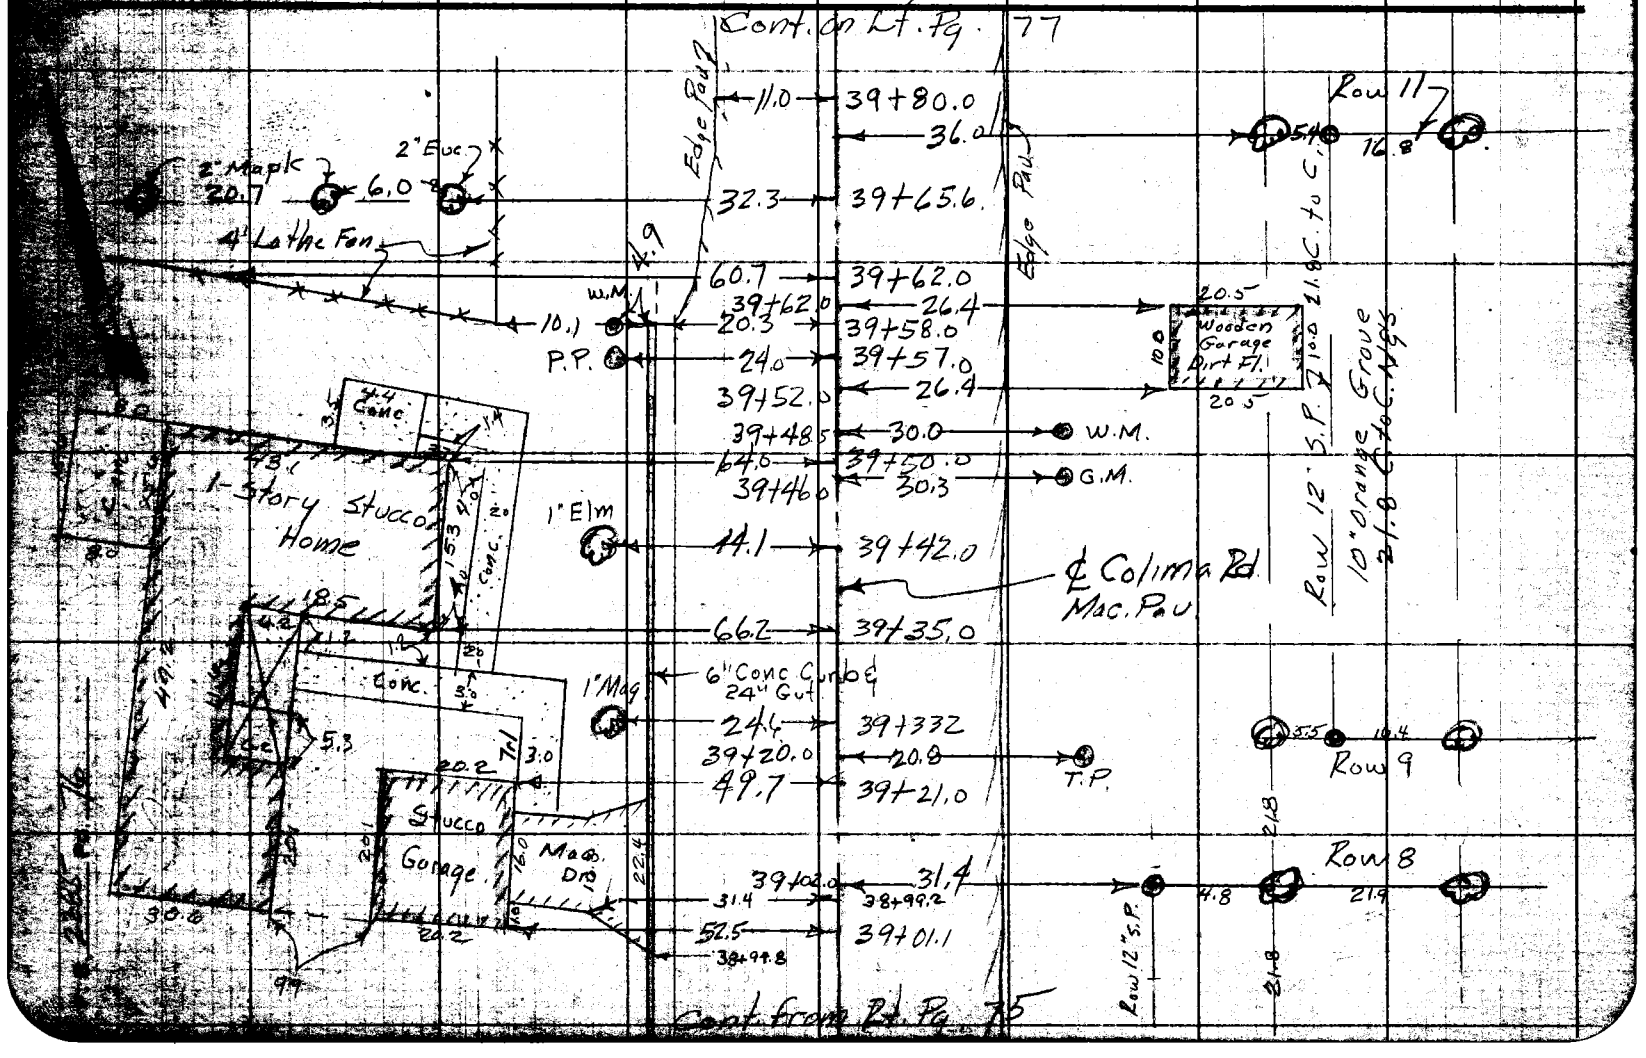

Notes Ck'd by	Survey of Colima Rd.
Map No. C.S.B-2623	JN 0075.50 Tape Std °F
Office Work R.L. Green	Surveyed by Drogherty
Checked C. J. GALLI	Notes Date 7-26-57
Date June 1958	Indexed E. O. Johnson

F. B. 2285 Pg. 77

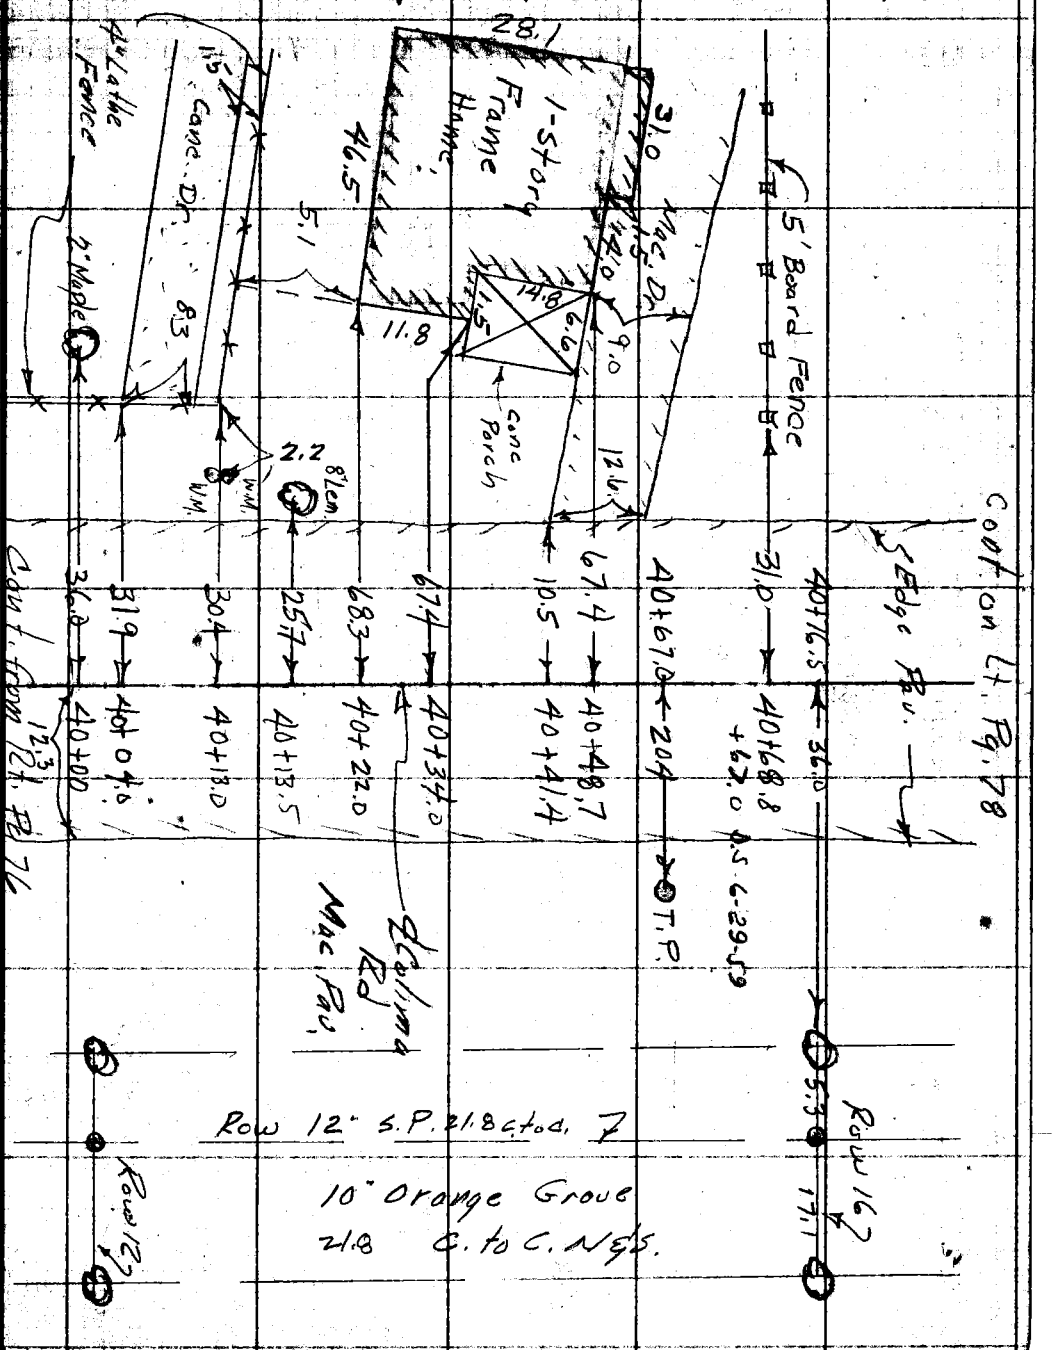

Note: Any Additions or Changes on This Sheet Must be Made or Circled in Red Ink With Date and Name of Person Making Change.

Do not extend this side of this line.

PLEASE RETURN TO
LOS ANGELES COUNTY ENGINEER
700 LOS ANGELES COUNTY ENGINEERING BLDG.

FORMS GAE 1247 1-56

PLEASE RETURN TO
LOS ANGELES COUNTY ENGINEER
700 LOS ANGELES COUNTY ENGINEERING BLDG.

Note: Any Additions or Changes on This Sheet Must be Made or Circled in Red Ink With Date and Name of Person Making Change.

Do not extend this side of this line.

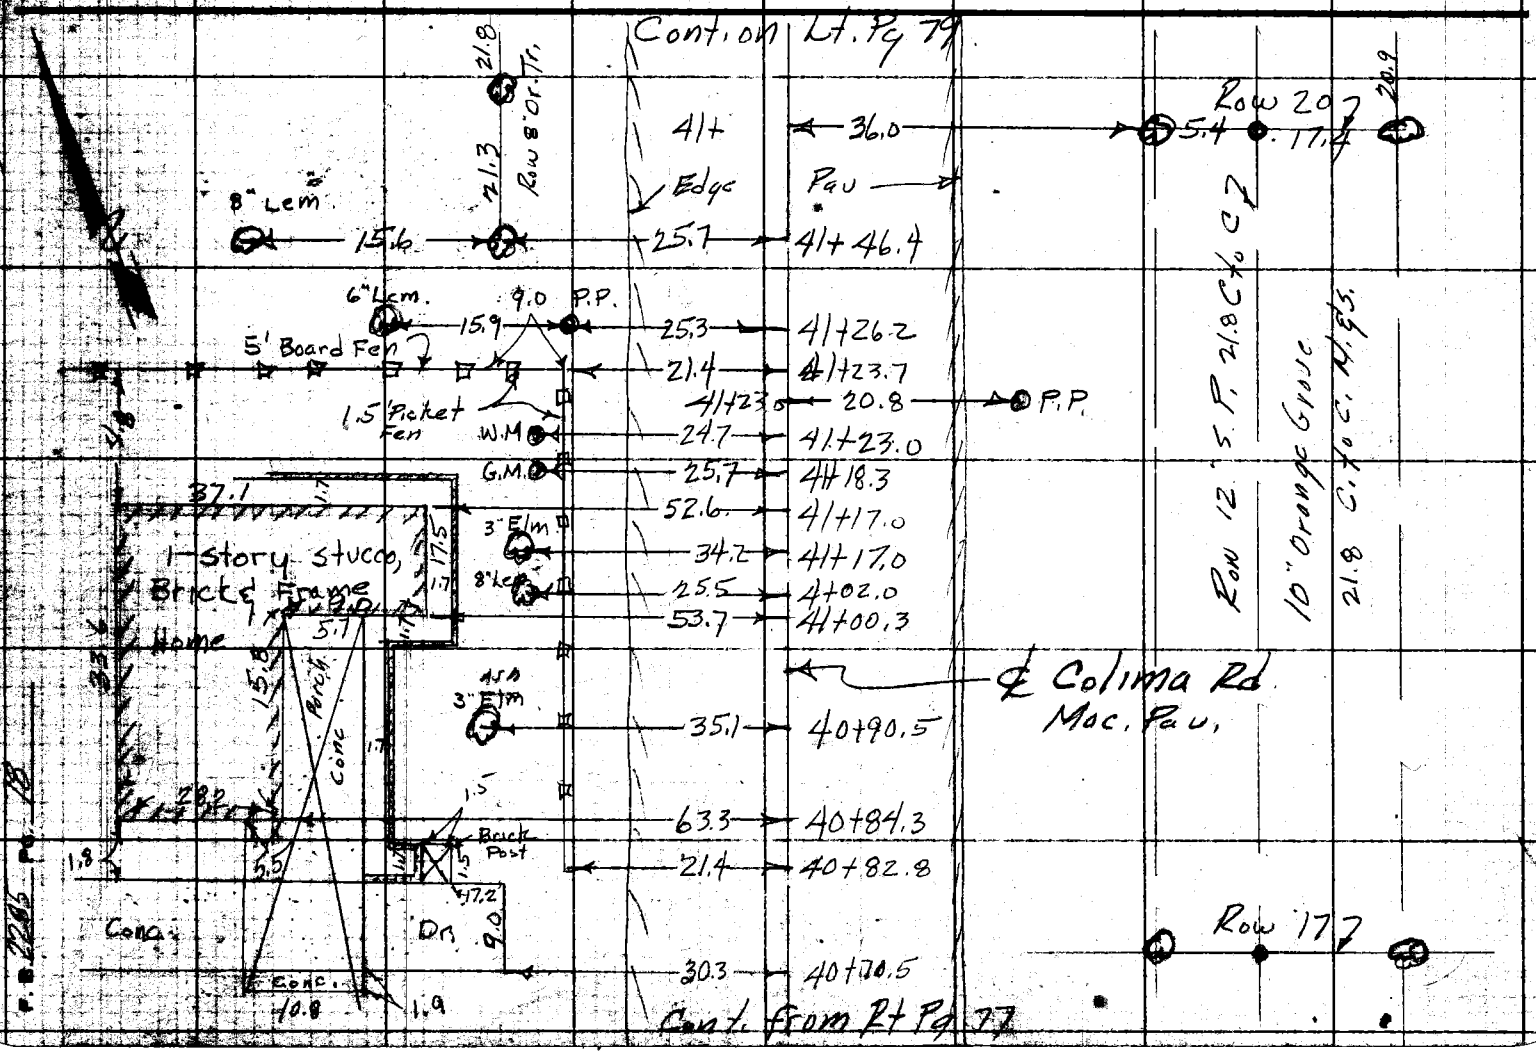

Notes Ck'd by
Map No. C.S.B-2623
Office Work R.Y. Green
Checked C. J. GALLI
Date June 1958

Survey of Colima Rd
JN 2075 52 Tape ___ Std ___ °F
Surveyed by Dougherty
Notes ___ Date 7-26-57
Indexed

F. B. 2285 Pg. 79

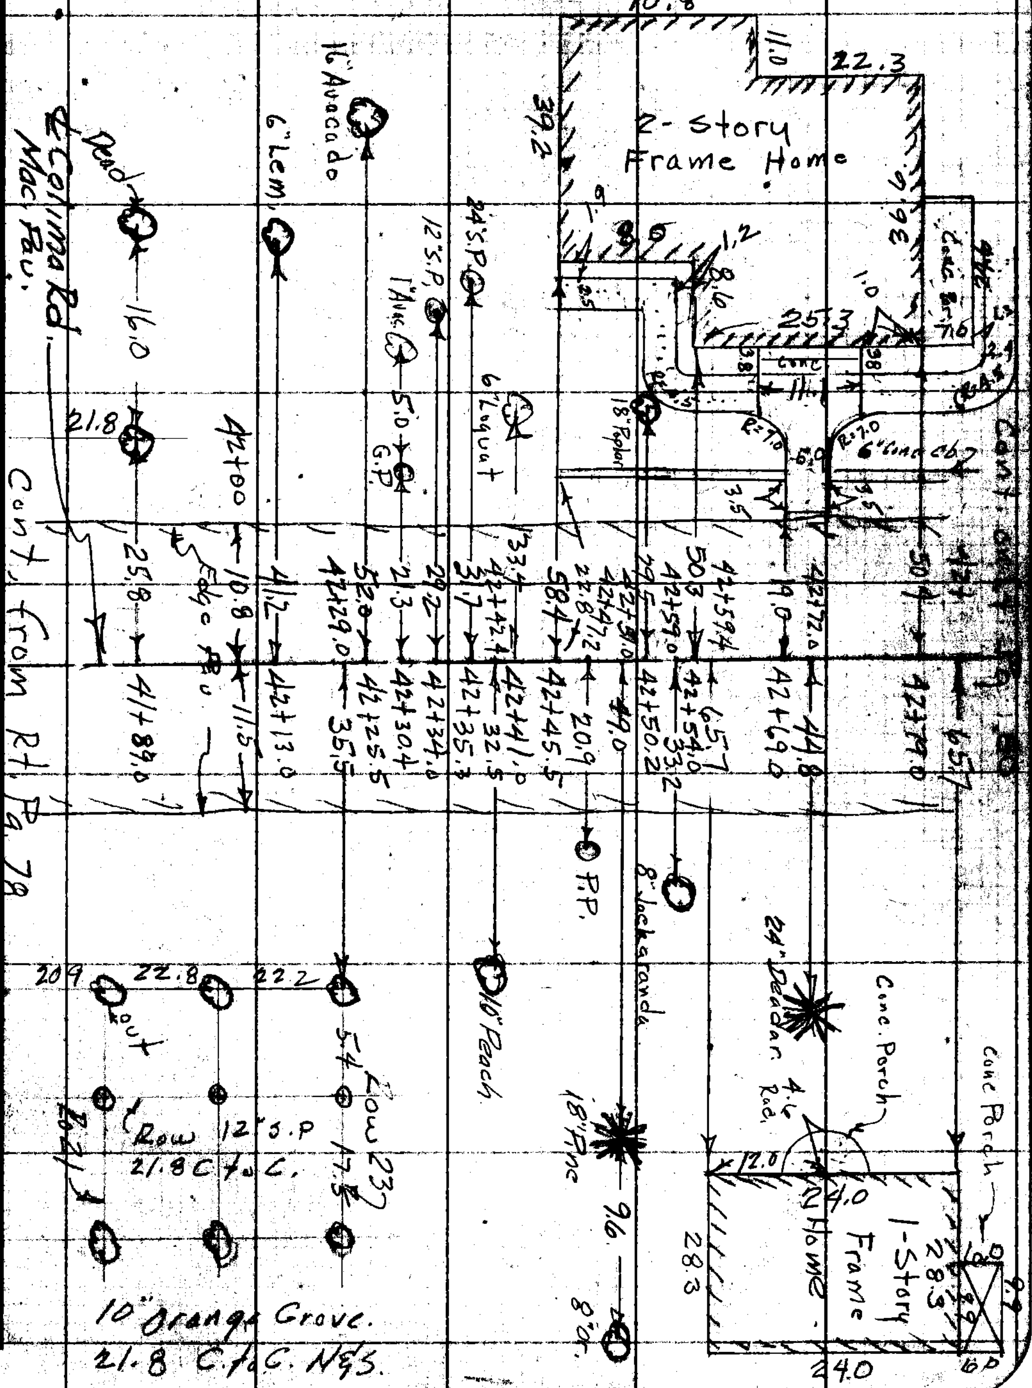

PLEASE RETURN TO:
LOS ANGELES COUNTY ENGINEER
700 Los Angeles County Engineering Bldg.

Note: Any Additions or Changes on This Sheet Must be Made or Circled in Red Ink With Date and Name of Person Making Change.

Do not extend this side of this line.

76P3068 SEE. 8247 1-56

PLEASE RETURN TO
LOS ANGELES COUNTY ENGINEER
700 LOS ANGELES COUNTY ENGINEERING BLDG.

Note: Any Additions or Changes on This Sheet Must be Made or Circled in Red Ink With Date and Name of Person Making Change.

Do not extend this side of this line.

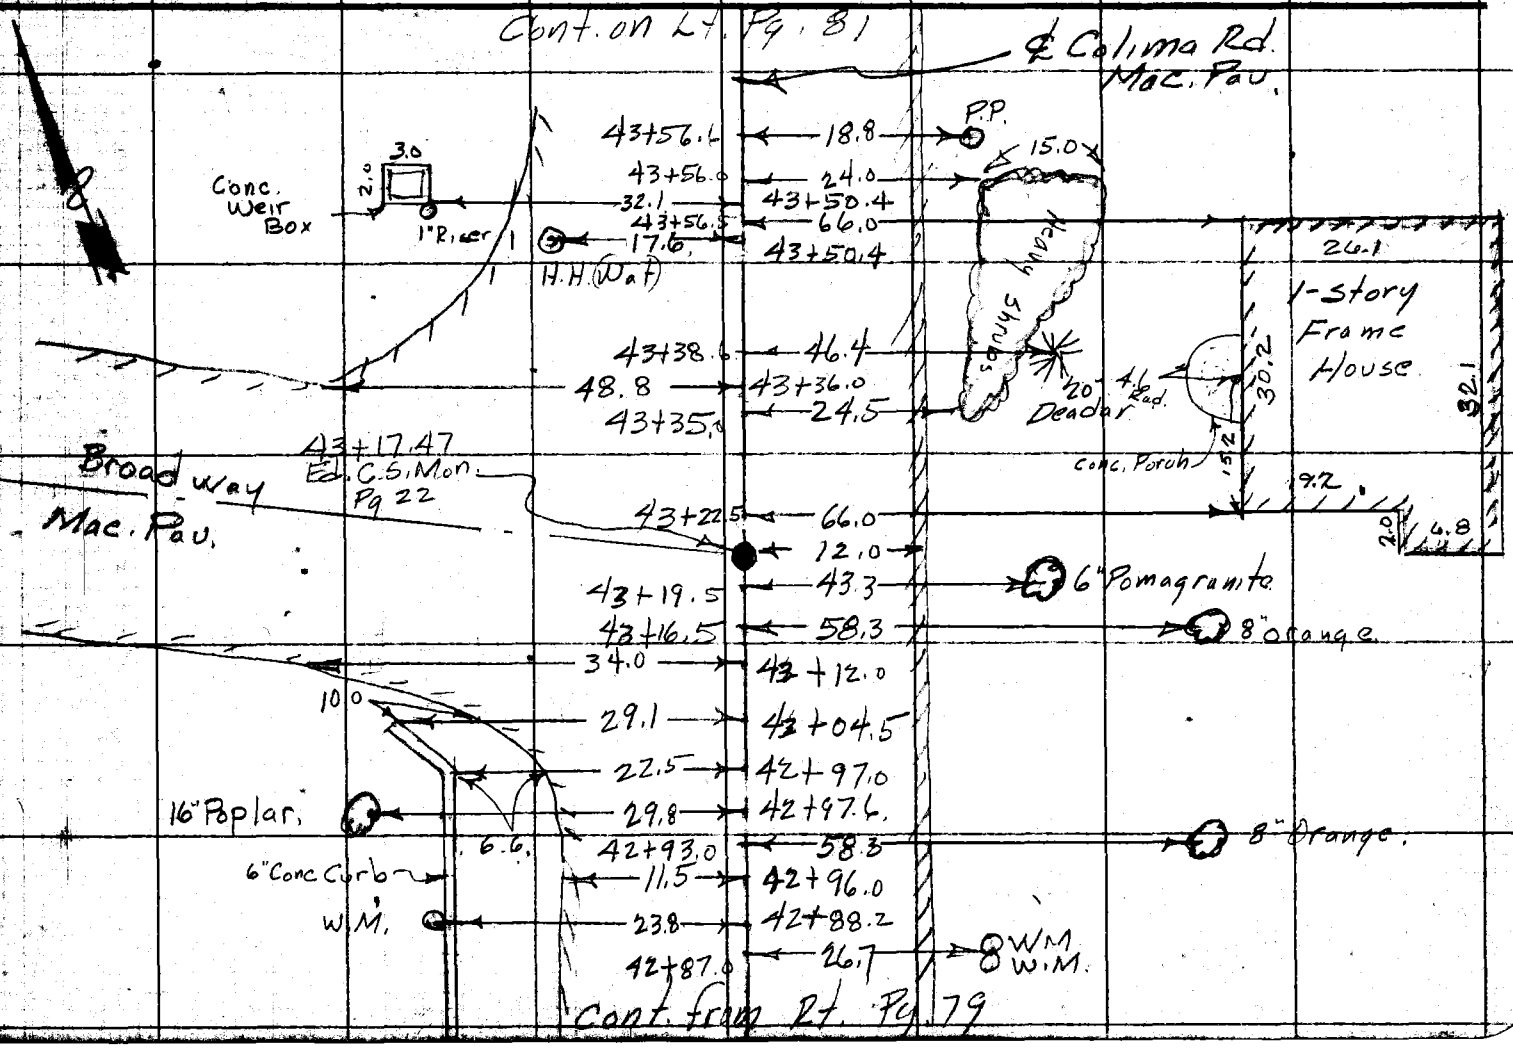

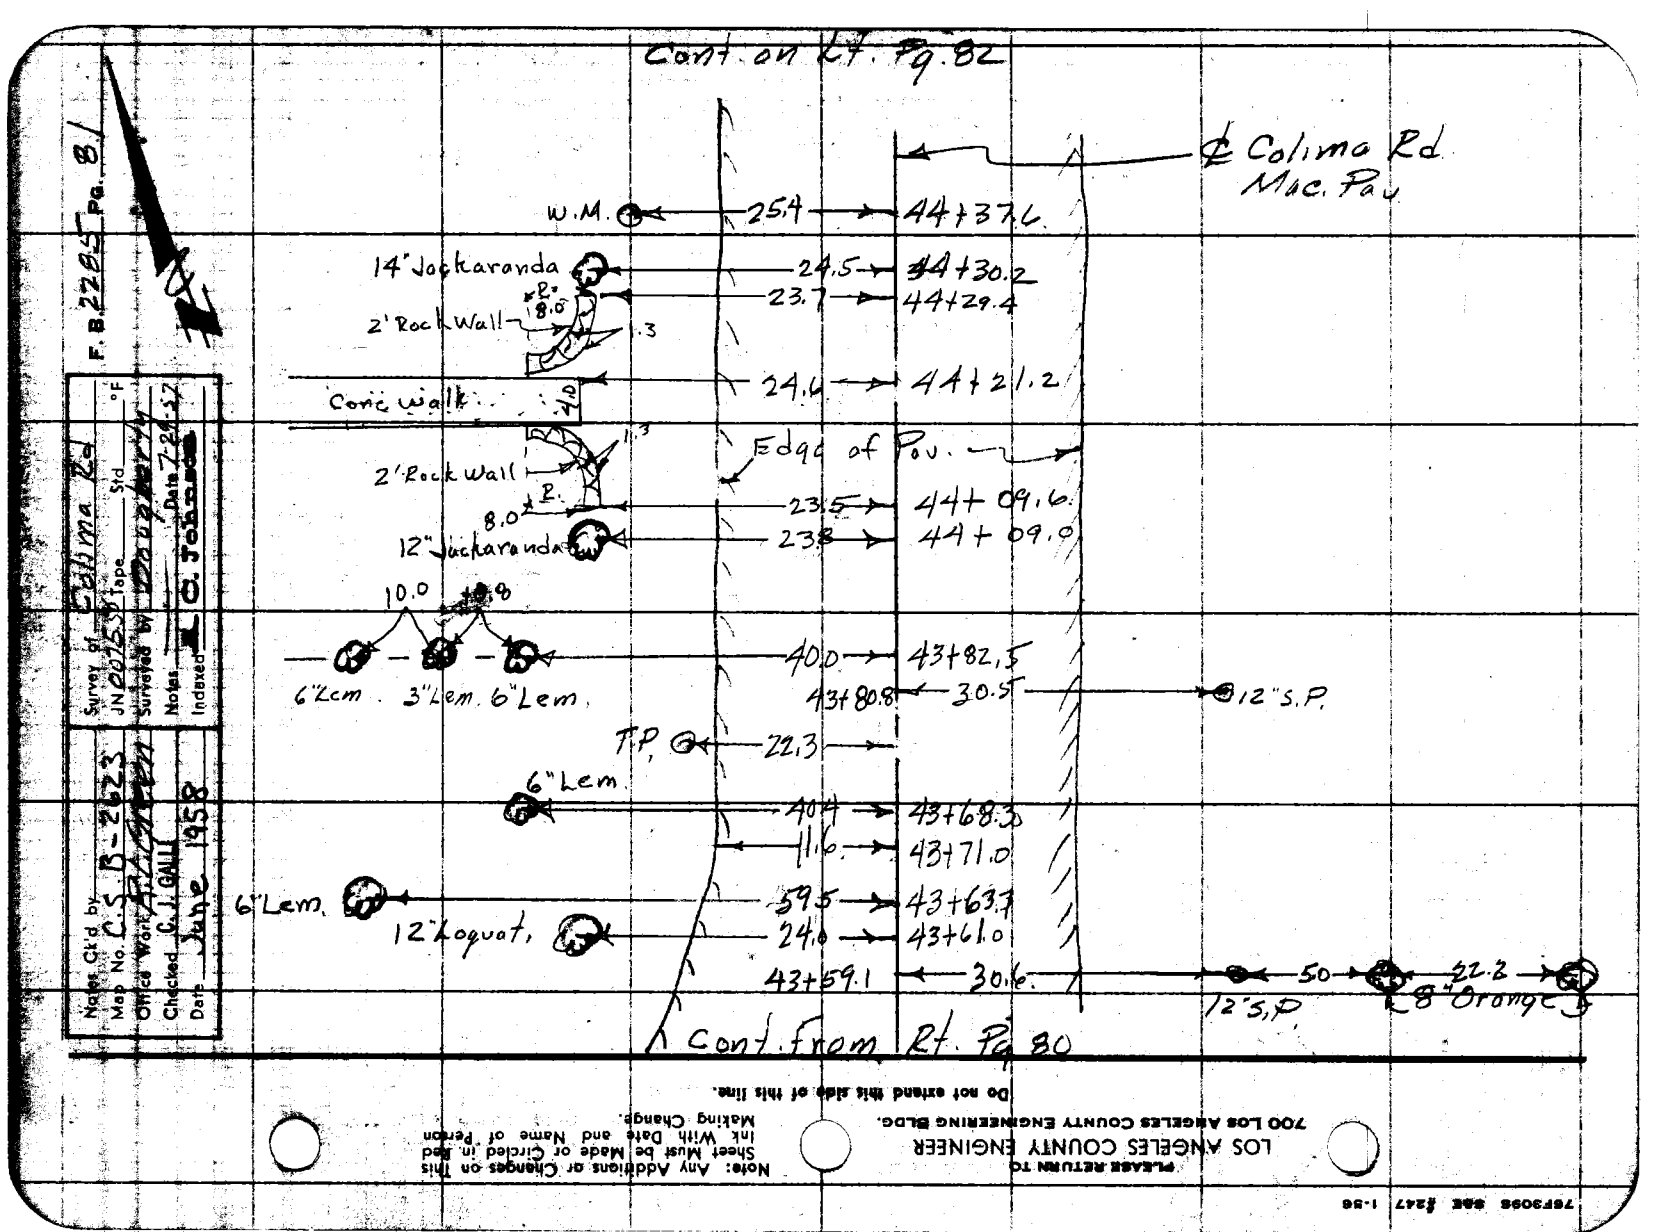
Cont. on Lt. Pg. 82
℄ Colima Rd
Mac. Pav
W.M.
25.4
44+37.6
14" Jackaranda
24.5
44+30.2
23.7
44+29.4
2' Rock Wall
R. 8.0
1.3
Conc walk
4.0
24.6
44+21.2
Edge of Pav.
2' Rock Wall
1.3
R.
8.0
23.5
44+09.6
12" Jackaranda
23.8
44+09.0
10.0
6" Lem.
3" Lem.
6" Lem.
40.0
43+82.5
43+80.8
30.5
12" S.P.
T.P.
22.3
6" Lem.
40.4
43+68.3
11.6
43+71.0
6" Lem.
59.5
43+63.7
12" Loquat.
24.0
43+61.0
43+59.1
30.6
50
22.2
12" S.P.
8" Orange
Cont. from Rt. Pg. 80
F. B. 2285 Pg. 81
Survey of Colima Rd
JN 00753
Tape
Std
°F
Surveyed by Dougherty
Notes
Date 7-29-57
Indexed C. Johnson
Notes Ck'd by
Map No. C.S. B-2623
Office Work
Checked C. J. GALLI
Date June 1958
PLEASE RETURN TO
LOS ANGELES COUNTY ENGINEER
700 LOS ANGELES COUNTY ENGINEERING BLDG.
Note: Any Additions or Changes on This Sheet Must be Made or Circled in Red Ink With Date and Name of Person Making Change.
Do not extend this side of this line.
76F3098 SBE #247 1-56

PLEASE RETURN TO
LOS ANGELES COUNTY ENGINEER
700 LOS ANGELES COUNTY ENGINEERING BLDG.

Note: Any Additions or Changes on This Sheet Must be Made or Circled in Red Ink With Date and Name of Person Making Change.

Do not extend this side of this line.

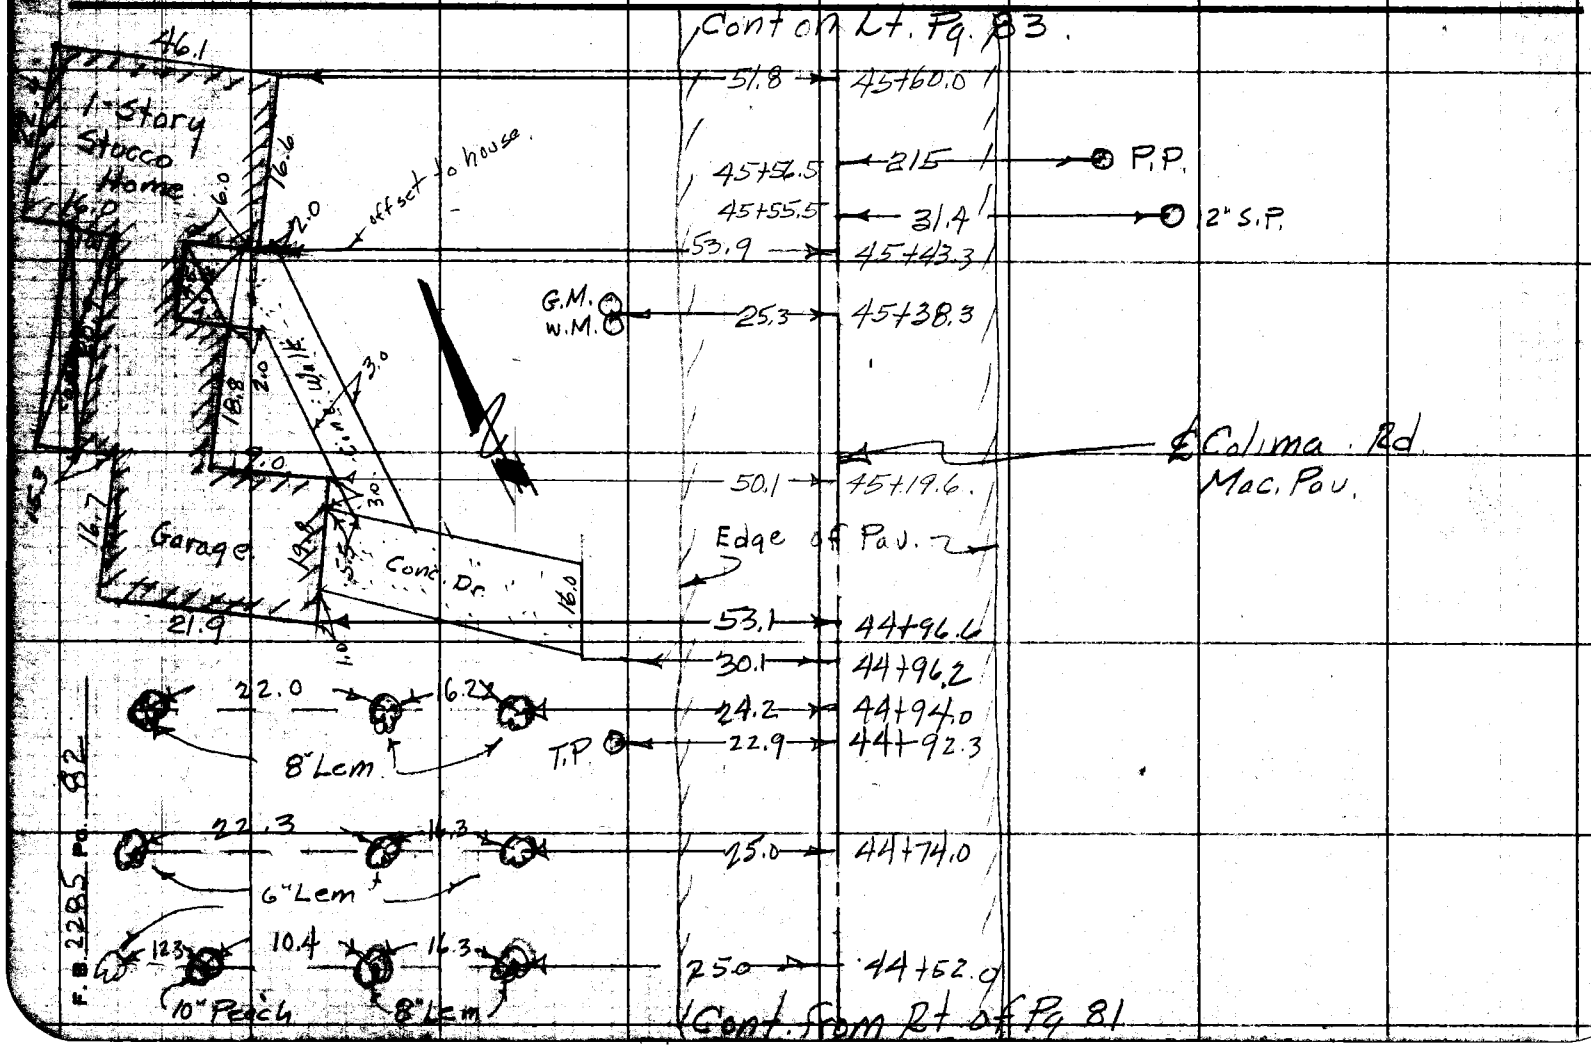

Notes Ck'd by	Survey of Colima Rd.
Map No. C.S. B-2623	JN 0075.50 Tape Std °F
Office Work [illegible]	Surveyed by [illegible]
Checked G. J. GALLI	Notes Date 7-22-57
Date June 1958	Indexed [illegible] C. Johnson

F. B. 2285 Pg. 83

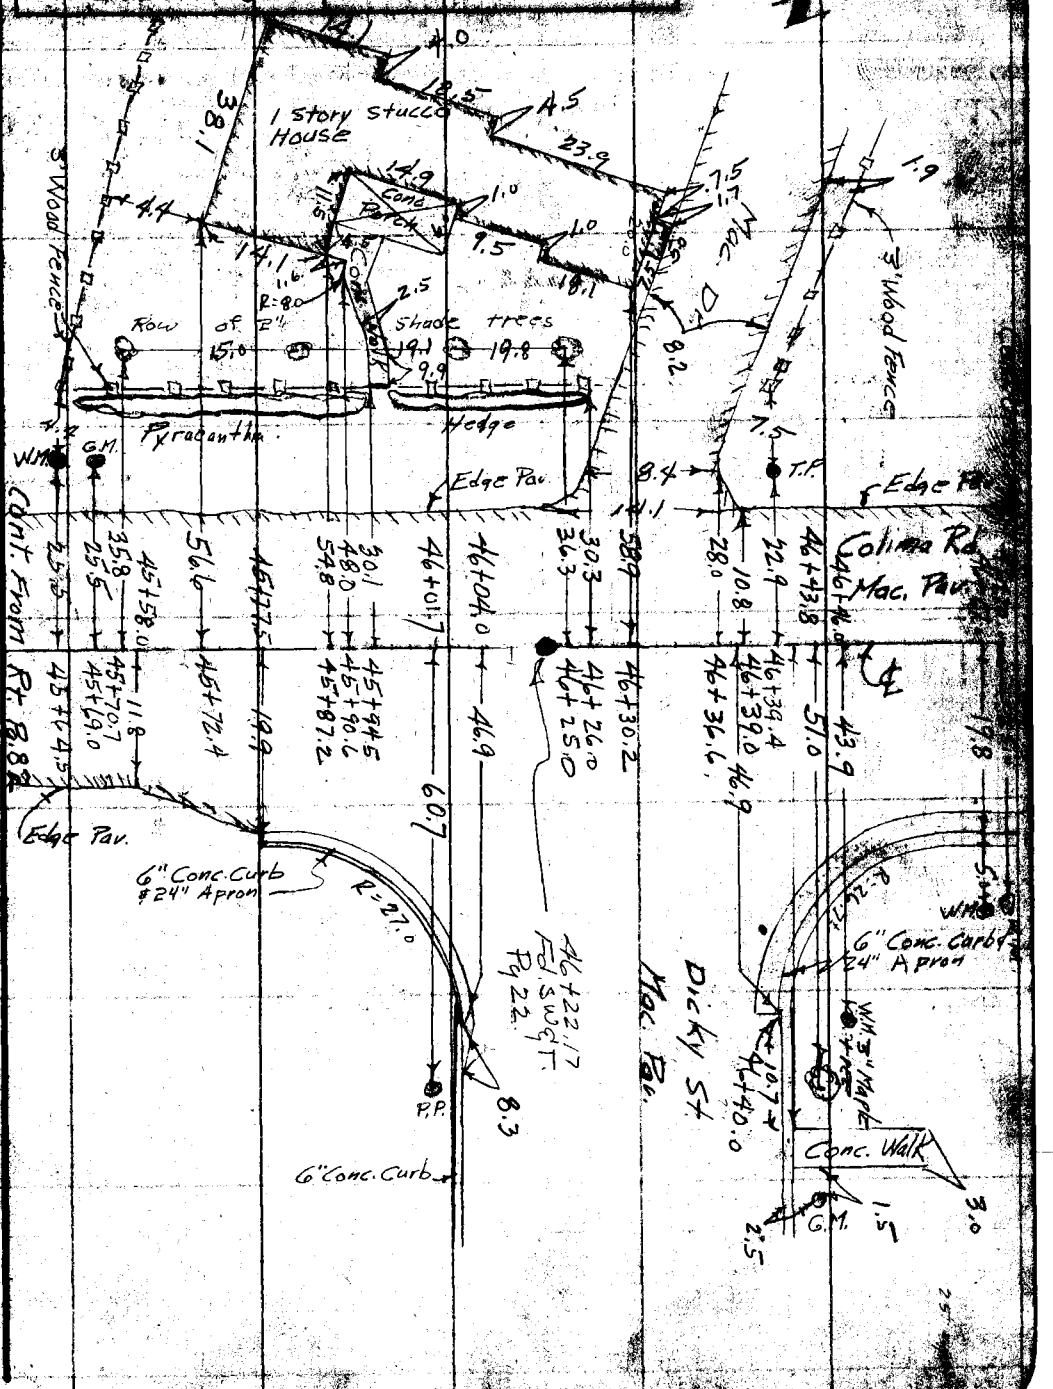

Note: Any Additions or Changes in this Sheet Must be Made or Circled in Red Ink With Date and Name of Person Making Change.

Do not extend this side of this line.

PLEASE RETURN TO
LOS ANGELES COUNTY ENGINEER
700 LOS ANGELES COUNTY ENGINEERING BLDG.

PLEASE RETURN TO
LOS ANGELES COUNTY ENGINEER
700 LOS ANGELES COUNTY ENGINEERING BLDG.

Note: Any Additions or Changes on This Sheet Must be Made or Circled in Red Ink With Date and Name of Person Making Change.

Do not extend this side of this line.

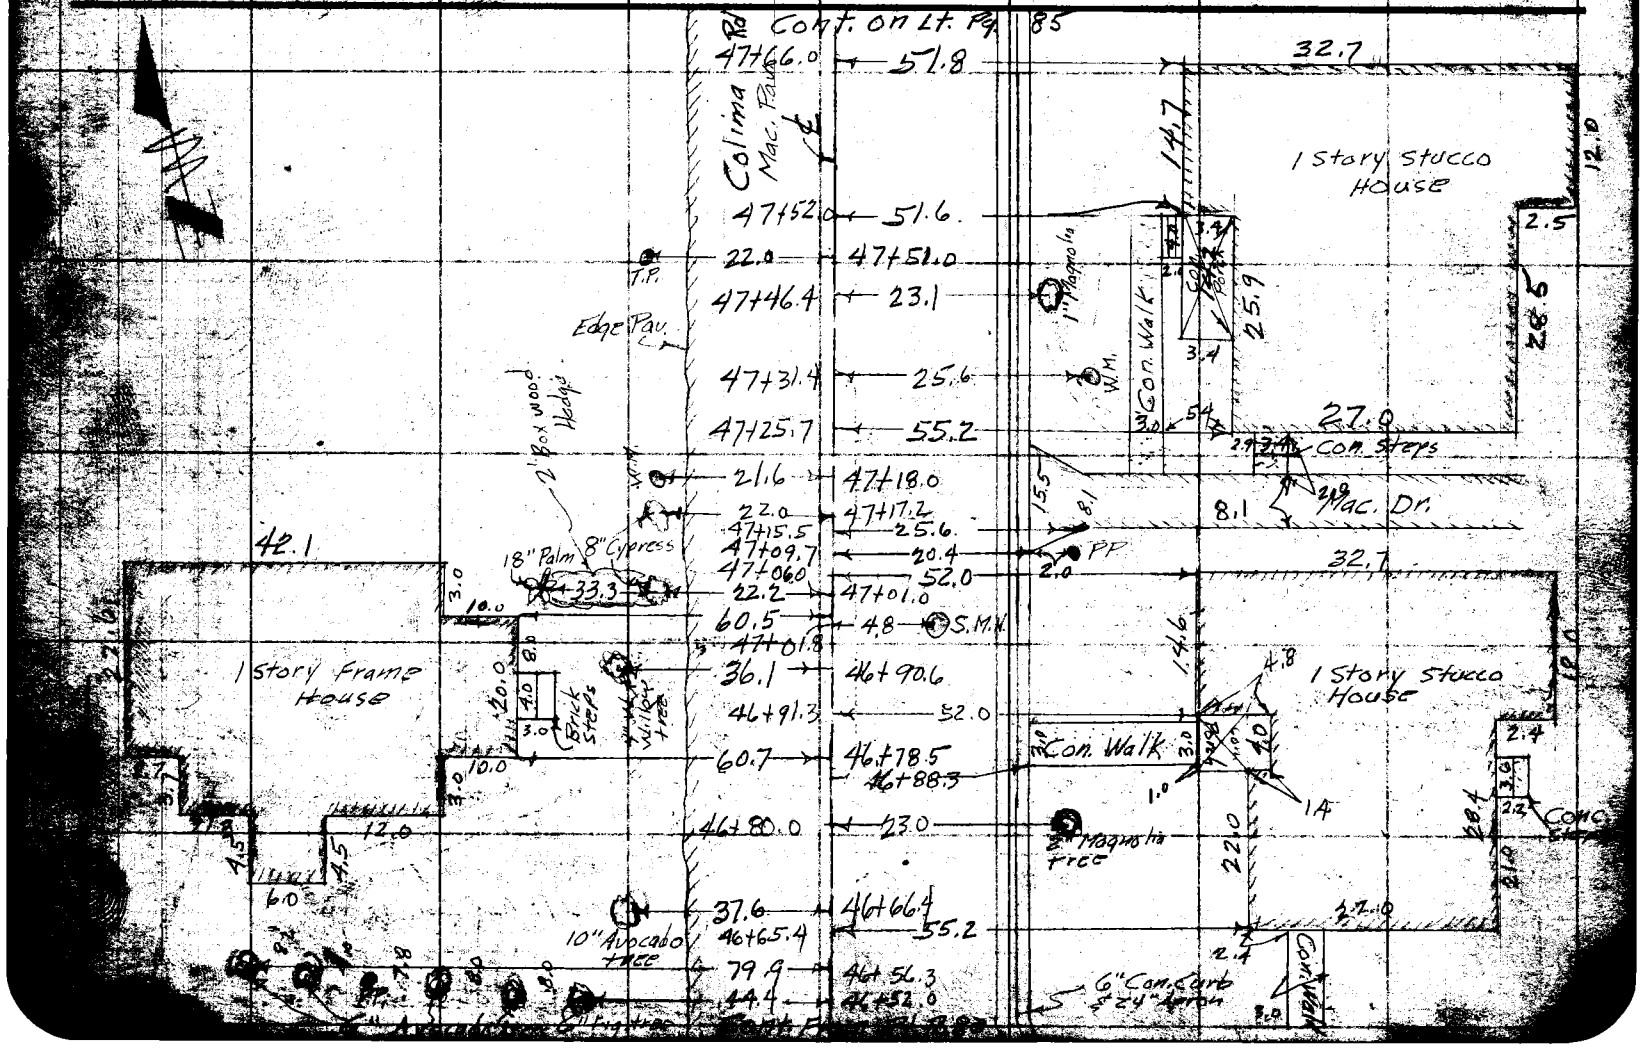

Notes Ch'k'd by	Survey of Colima Rd.
Map No. C.S.B-2223	JN 0075.30 Tape ____ Std ____ °F
Office Work [illegible]	Surveyed by [illegible]
Checked C. J. GALLI	Notes ____ Date 7-23-57
Date June 1958	Indexed [illegible]

F.B. 228 Pg. 53

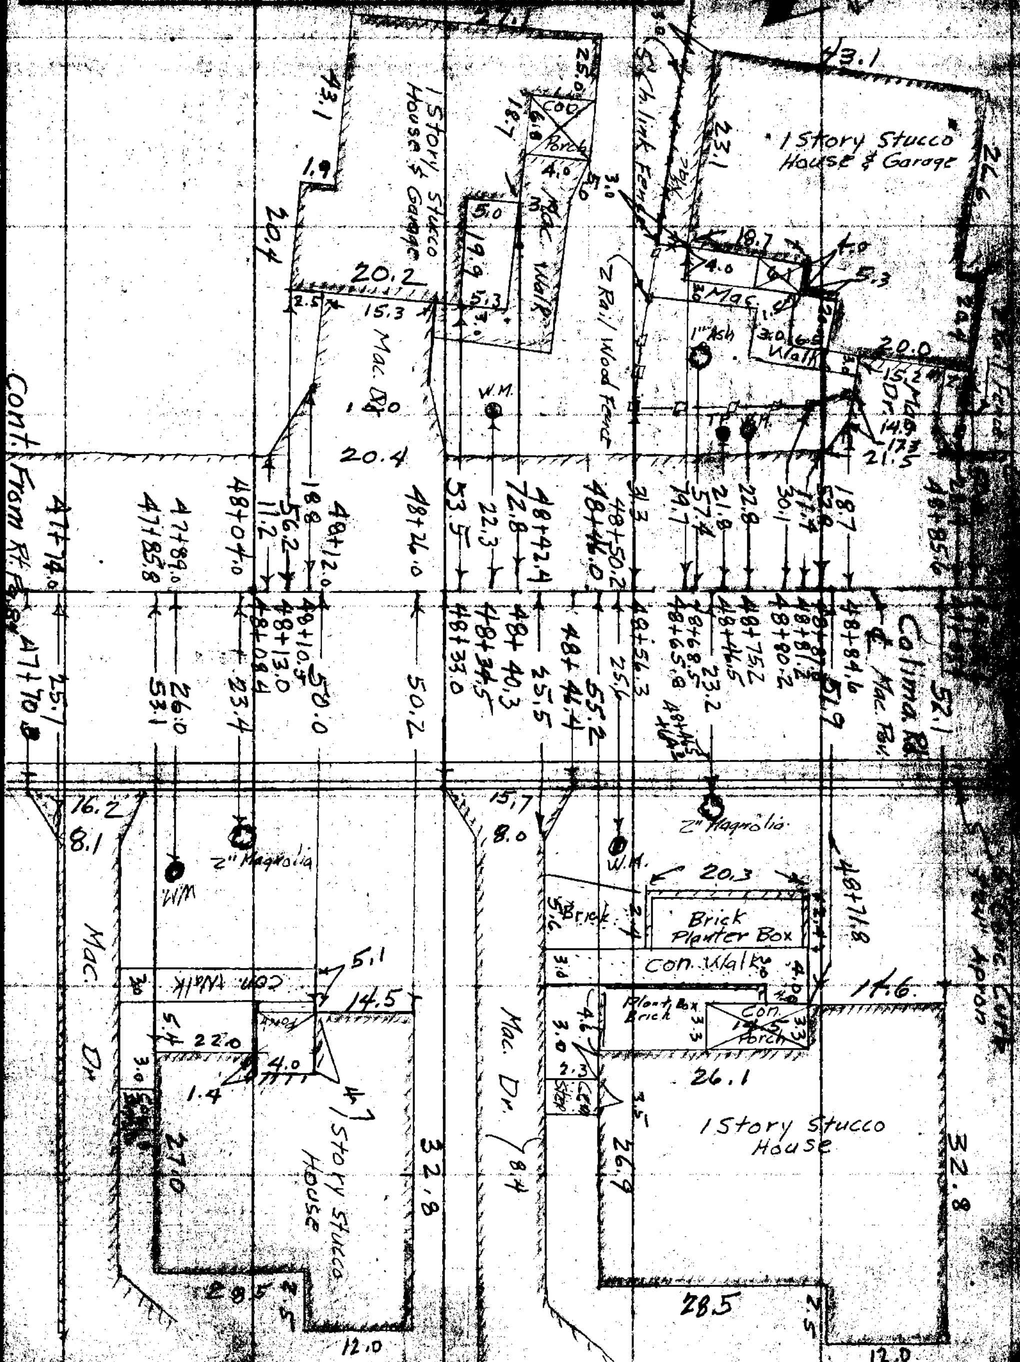

Note: Any Additions or Changes on this Sheet Must be Made or Circled in Red Ink With Date and Name of Person Making Change.

Do not extend [illegible] this side of this line.

PLEASE RETURN TO
LOS ANGELES COUNTY ENGINEER
700 Los Angeles County Engineering Bldg.

PLEASE RETURN TO
LOS ANGELES COUNTY ENGINEER
LOS ANGELES COUNTY ENGINEERING BLDG.

Note: Any Additions or Changes on This Sheet Must be Made or Circled in Red Ink With Date and Name of Person Making Change.

Do not extend this side of this line.

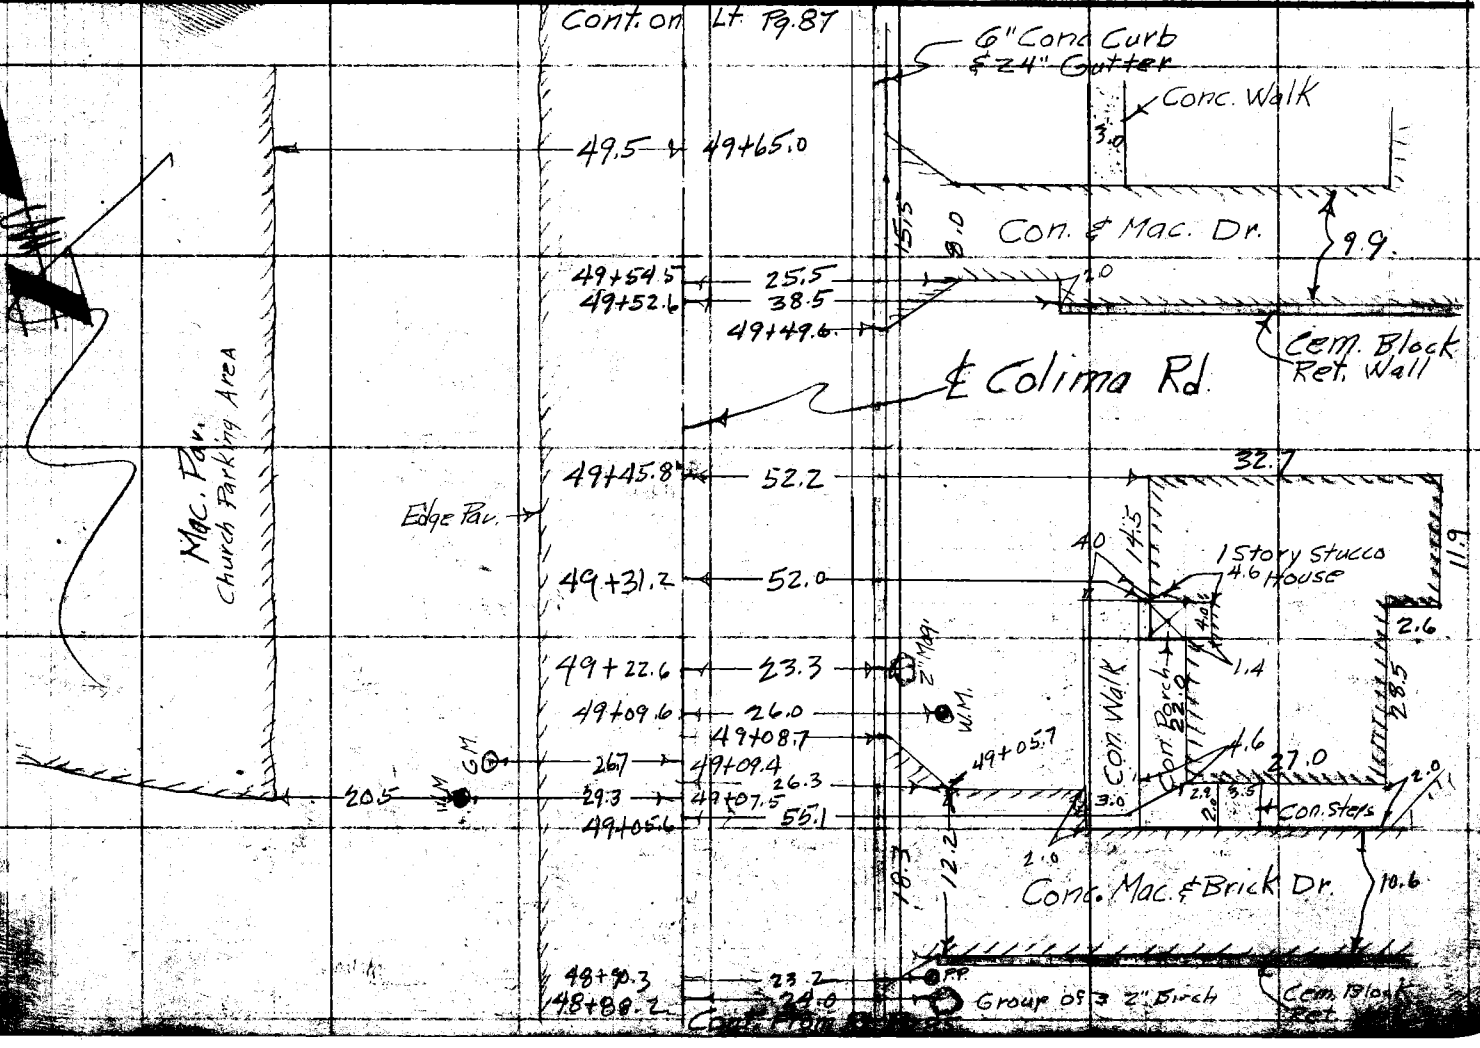

Notes Ck'd by	Survey of Colima Rd.
Map No. C.S.B-2623	JN 0075.50 Tape ____ Std ____ °F
Office Work R. L. Green	Surveyed by Daugherty
Checked Galli	Notes ____ Date 7-23-57
Date June 1958	Indexed C. Johnson

F. B 2285 Pg. 87

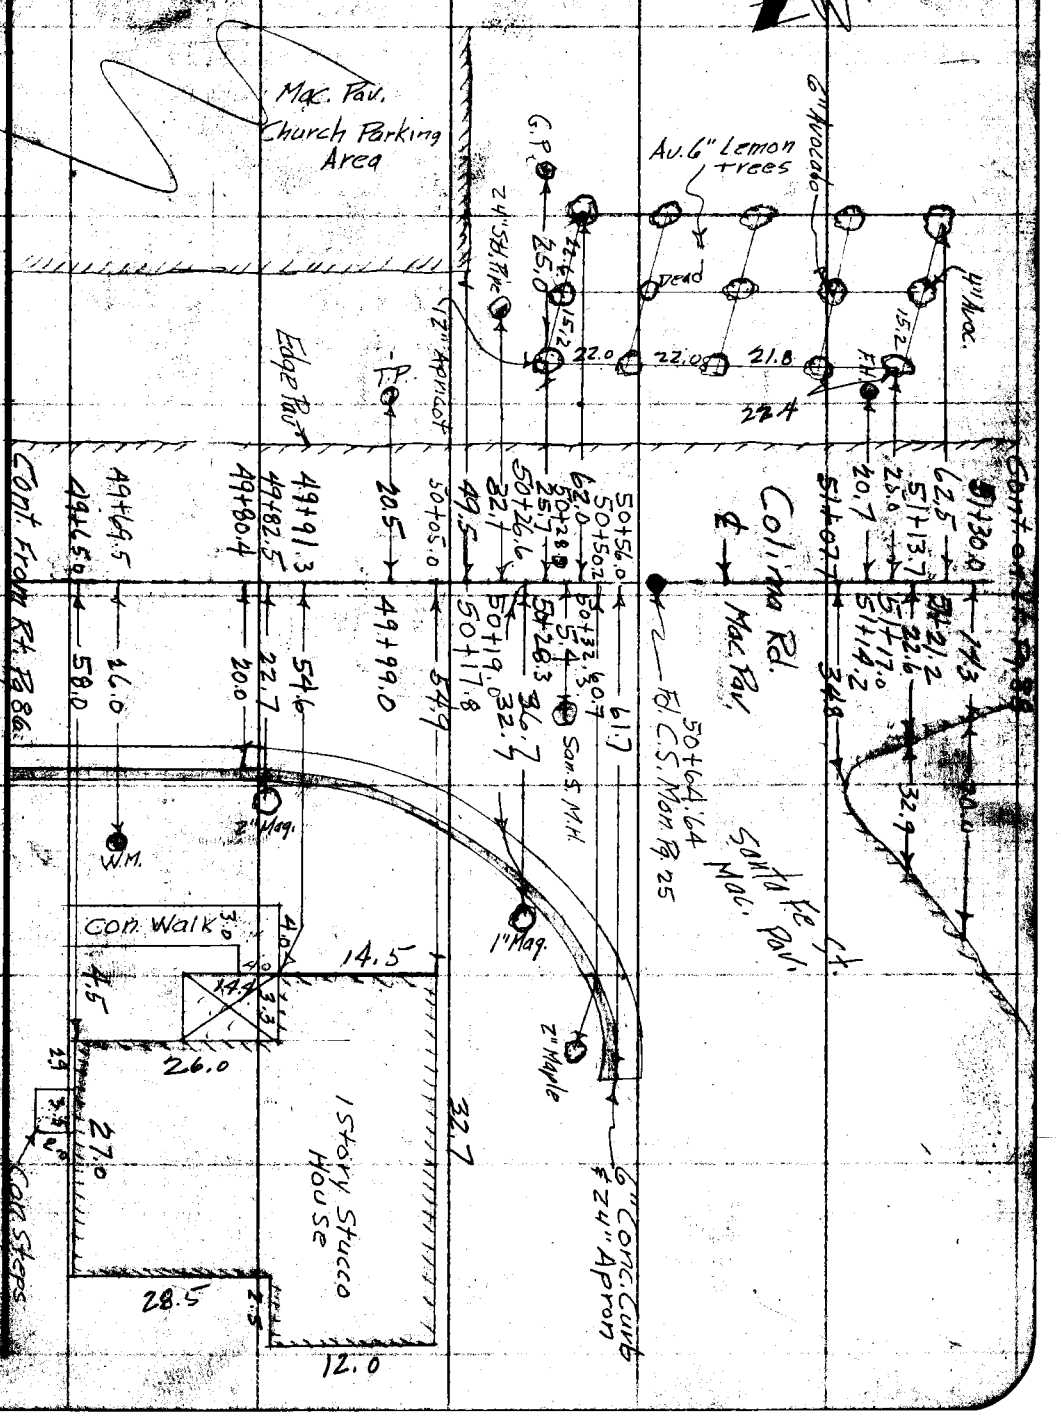

Note: Any Additions or Changes on This Sheet Must be Made or Circled in Red Ink With Date and Name of Person Making Change.

Do not extend this side of this line.

PLEASE RETURN TO
LOS ANGELES COUNTY ENGINEER
700 Los Angeles County Engineering Bldg.

PLEASE RETURN TO
LOS ANGELES COUNTY ENGINEER
700 LOS ANGELES COUNTY ENGINEERING BLDG.

Note: Any Additions or Changes on This Sheet Must be Made or Circled in Red Ink With Date and Name of Person Making Change.

Do not extend this side of this line.

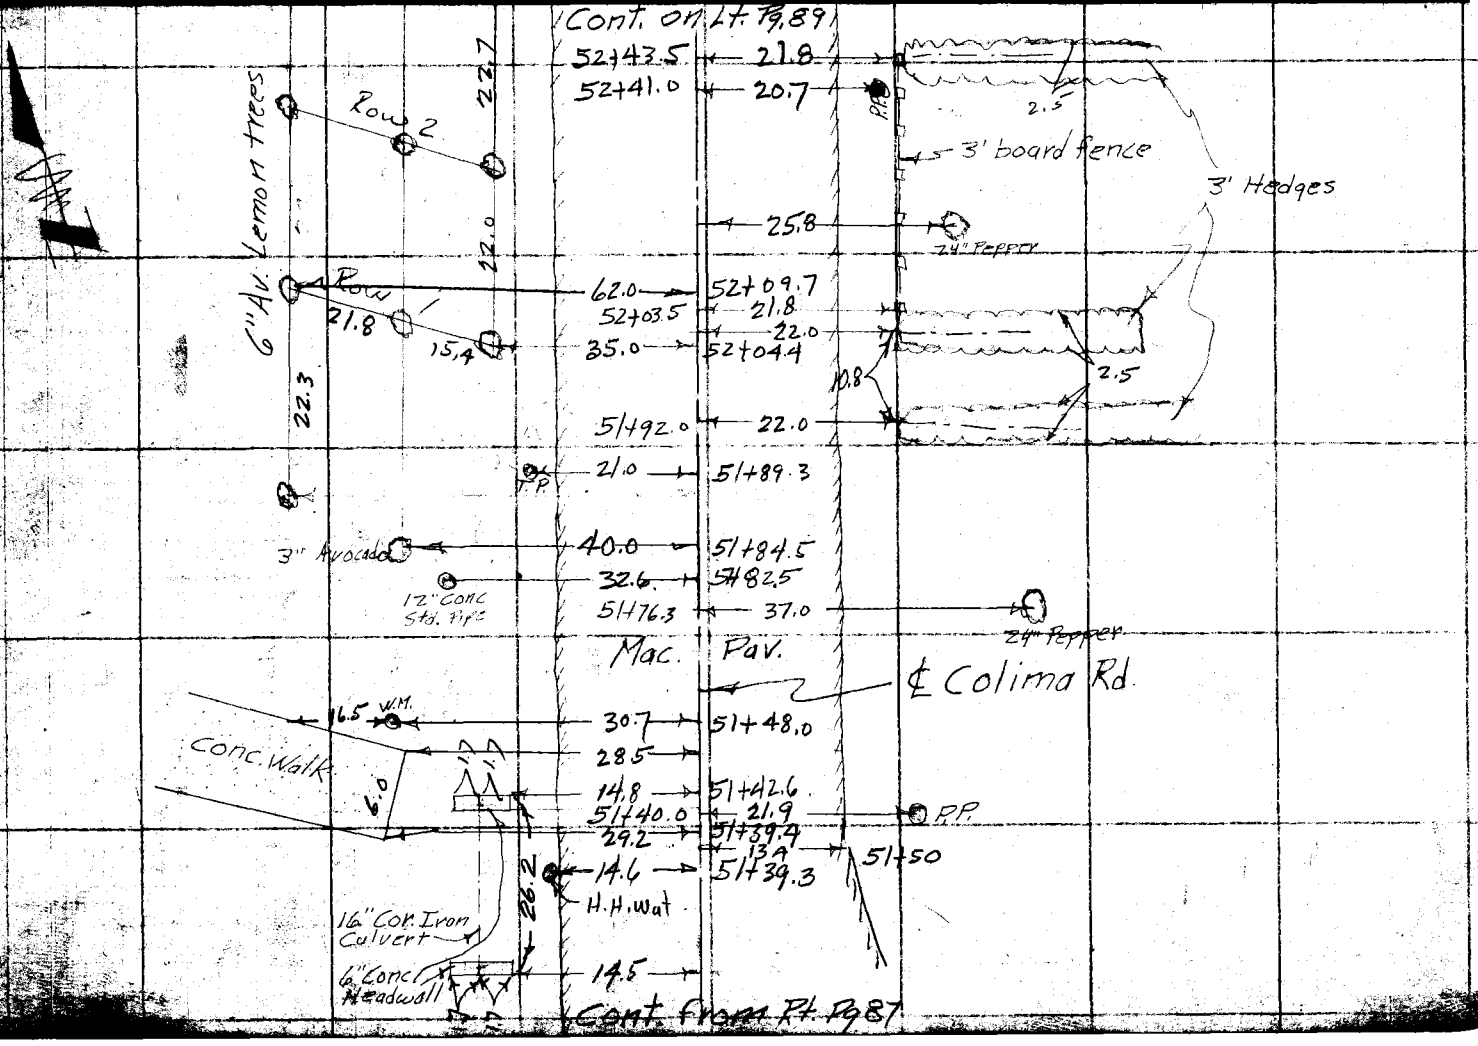

Notes Ck'd by	Survey of Colima Rd
Map No. C.S.B-2623	JN0075.50 Tape Std °F
Office Work R.L. Green	Surveyed by Dougherty
Checked C. J. GALLI	Notes Date 7-24-57
Date June 1958	Indexed A. C. Johnson

R.B. 2285 Pg. 89

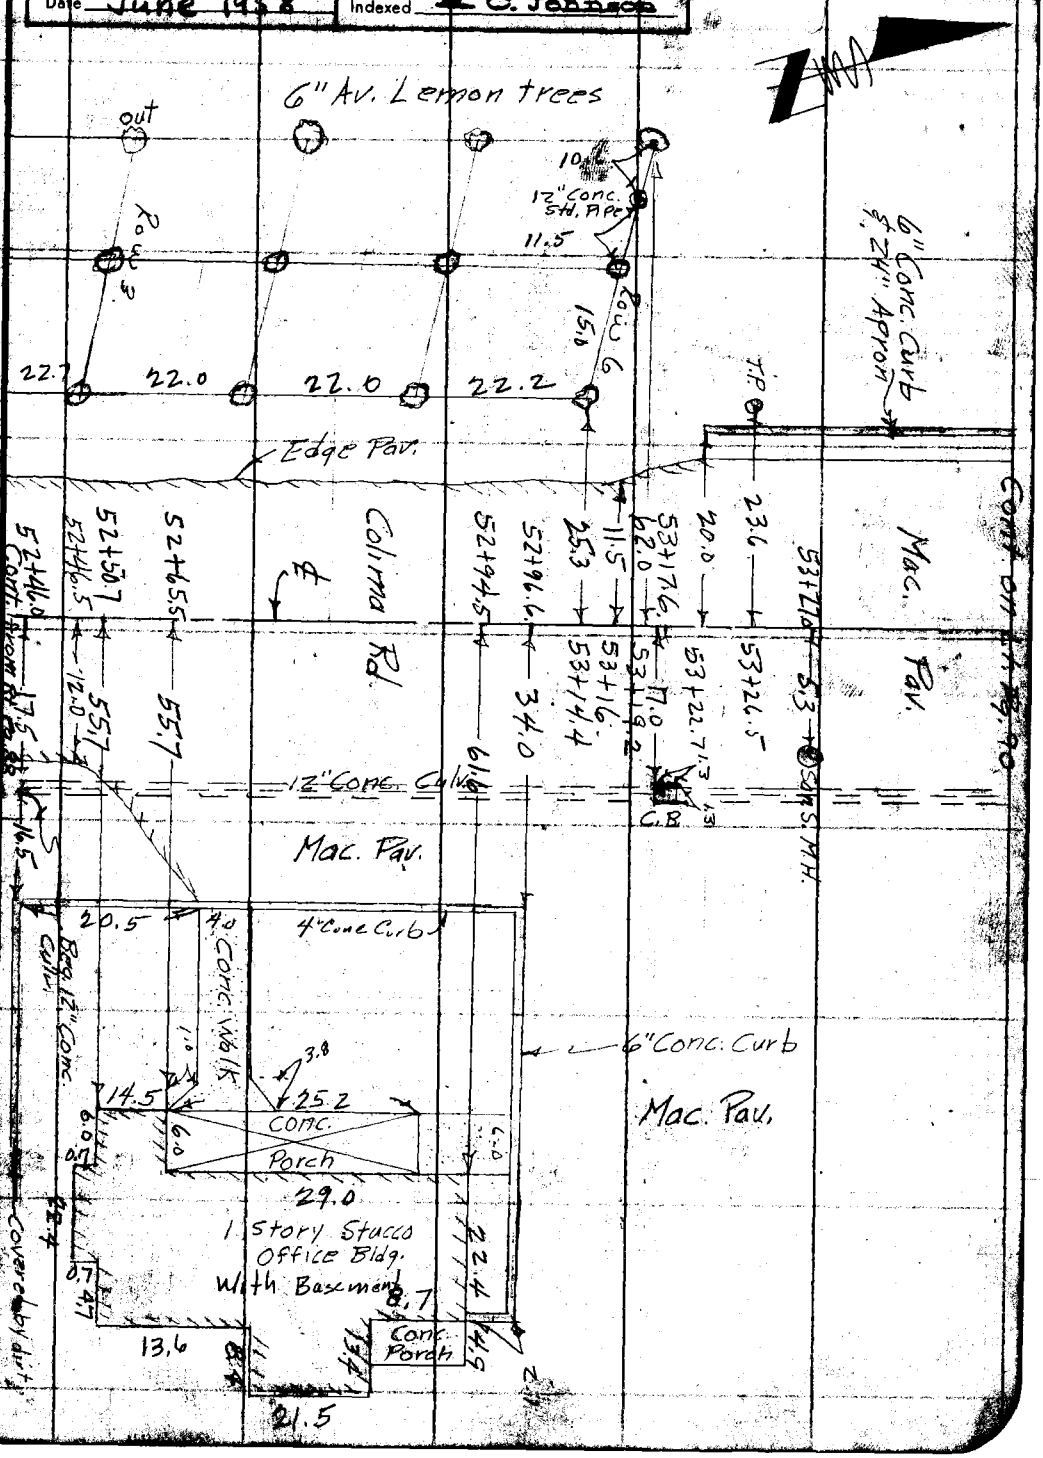

Note: Any Additions or Changes on this Sheet Must be Made or Circled in Red Ink With Date and Name of Person Making Change.

Do not extend this side of this line.

PLEASE RETURN TO
LOS ANGELES COUNTY ENGINEER
700 LOS ANGELES COUNTY ENGINEERING BLDG.

PLEASE RETURN TO
LOS ANGELES COUNTY ENGINEER
700 LOS ANGELES COUNTY ENGINEERING BLDG.

Note: Any Additions or Changes on This Sheet Must be Made or Circled in Red Ink With Date and Name of Person Making Change.

Do not extend this side of this line.

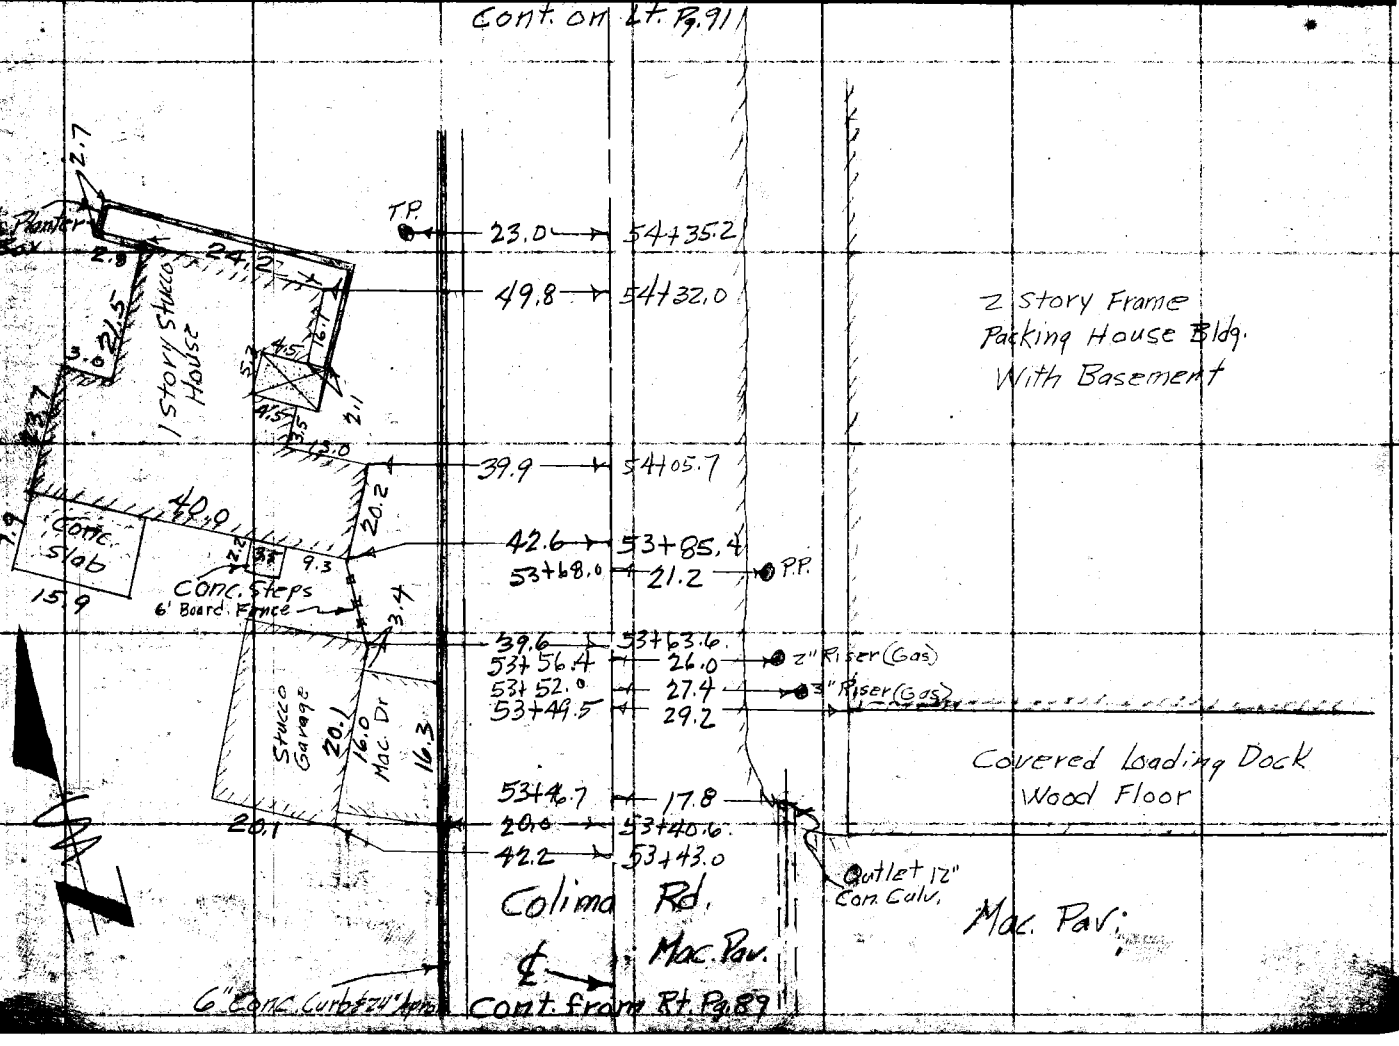

Page 90

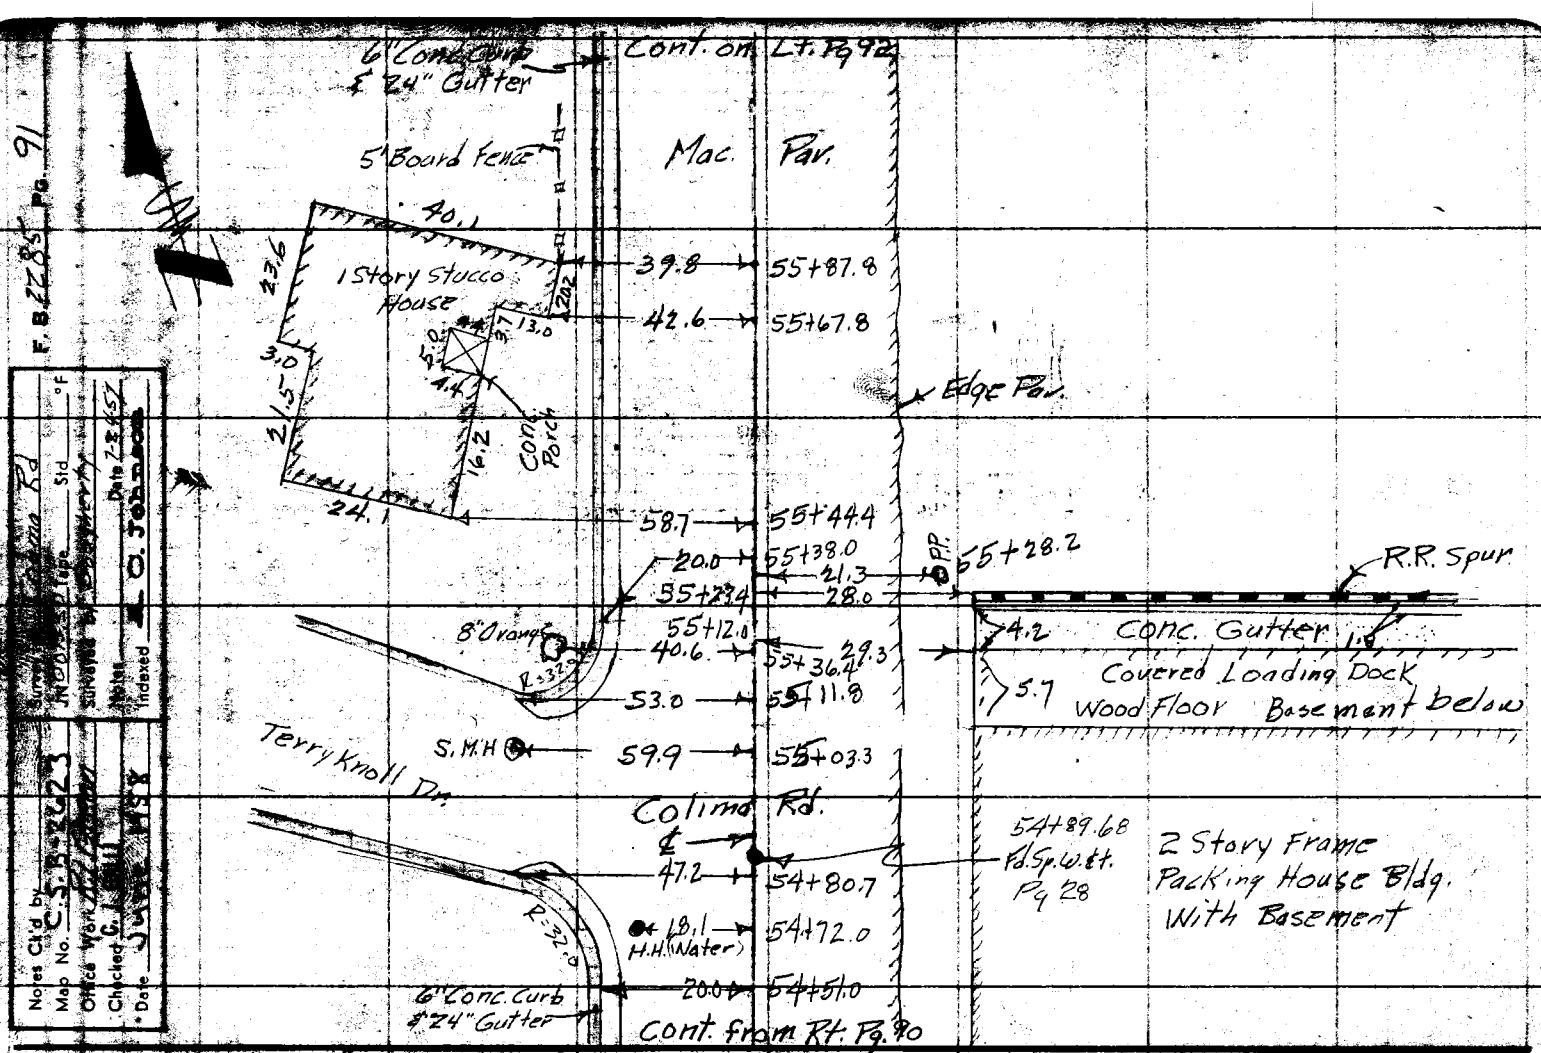

PLEASE RETURN TO
LOS ANGELES COUNTY ENGINEER
700 Los Angeles County Engineering Bldg.
Do not extend this side of this line.
Note: Any Additions or Changes on this Sheet Must be Made or Checked in Red Ink With Date and Name of Person Making Change.

PLEASE RETURN TO
LOS ANGELES COUNTY ENGINEER
700 LOS ANGELES COUNTY ENGINEERING BLDG.

Note: Any Additions or Changes on This Sheet Must be Made or Circled in Red Ink With Date and Name of Person Making Change.

Do not extend this side of this line.

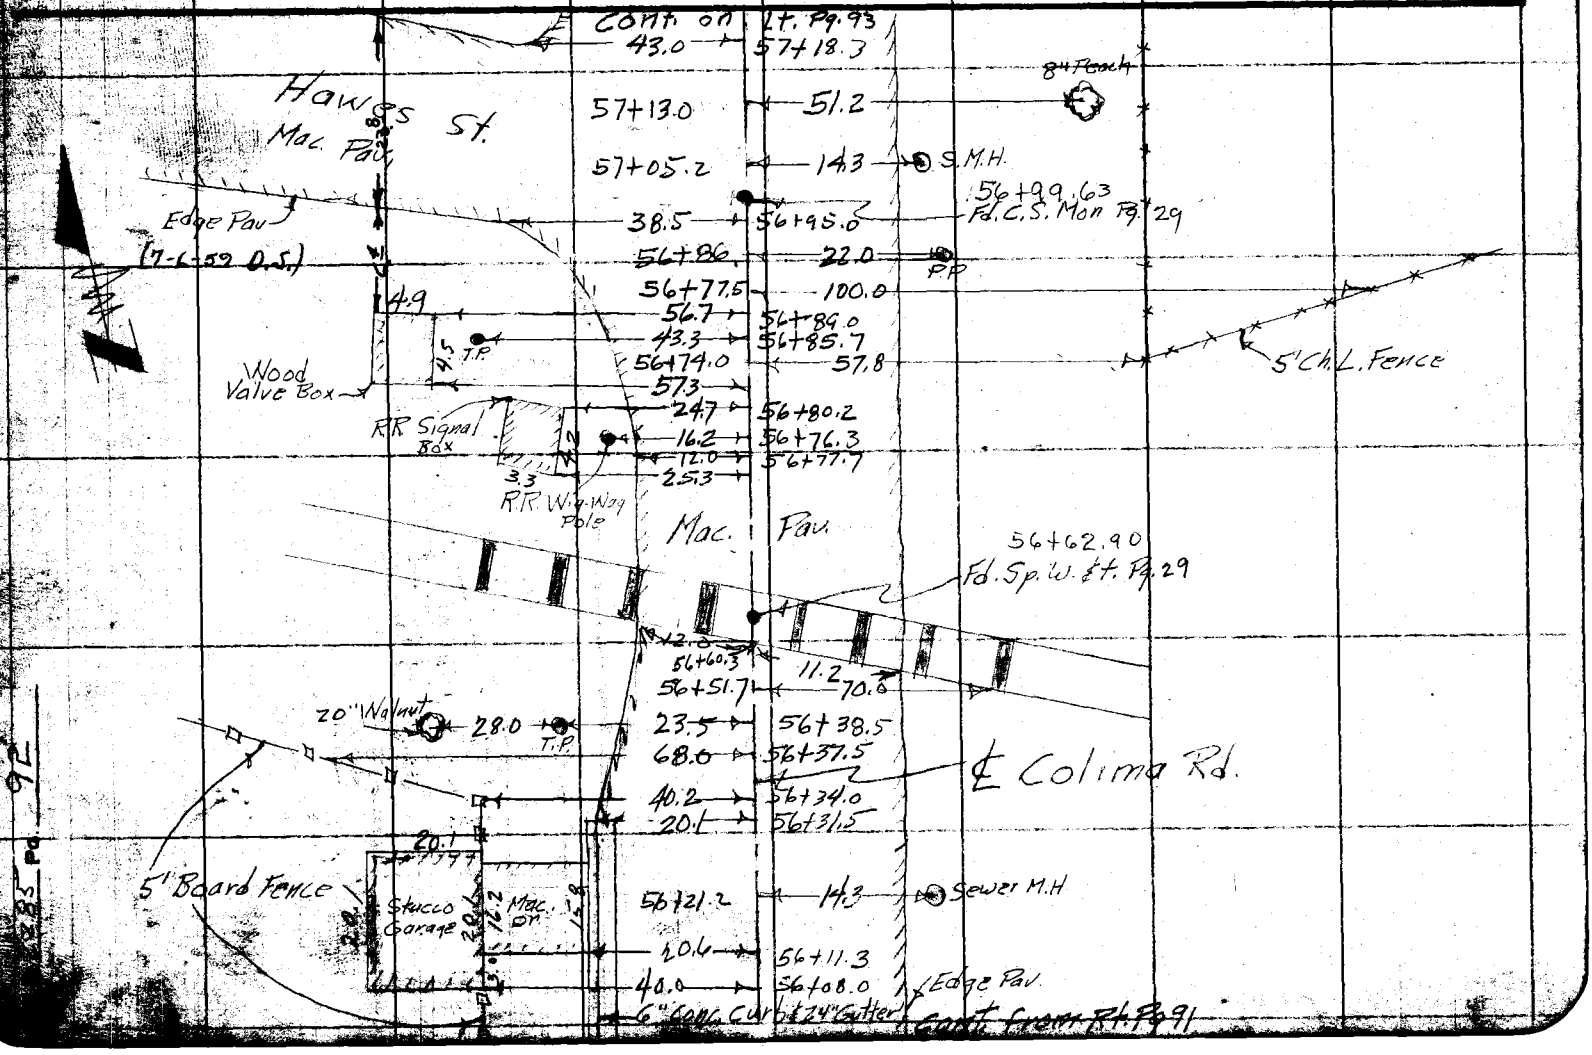

Notes Ck'd by	Survey of Colima Rd
Map No. C.S. 15-2623	JN 0075.50 Tape ___ Std ___ °F
Office Work R.L. Green	Surveyed by Dougherty
Checked C. L. GALLI	Notes ___ Date 2-25-57
Date June 1958	Indexed [illegible] C. Johnson

R. B. 2285 Pg. 93

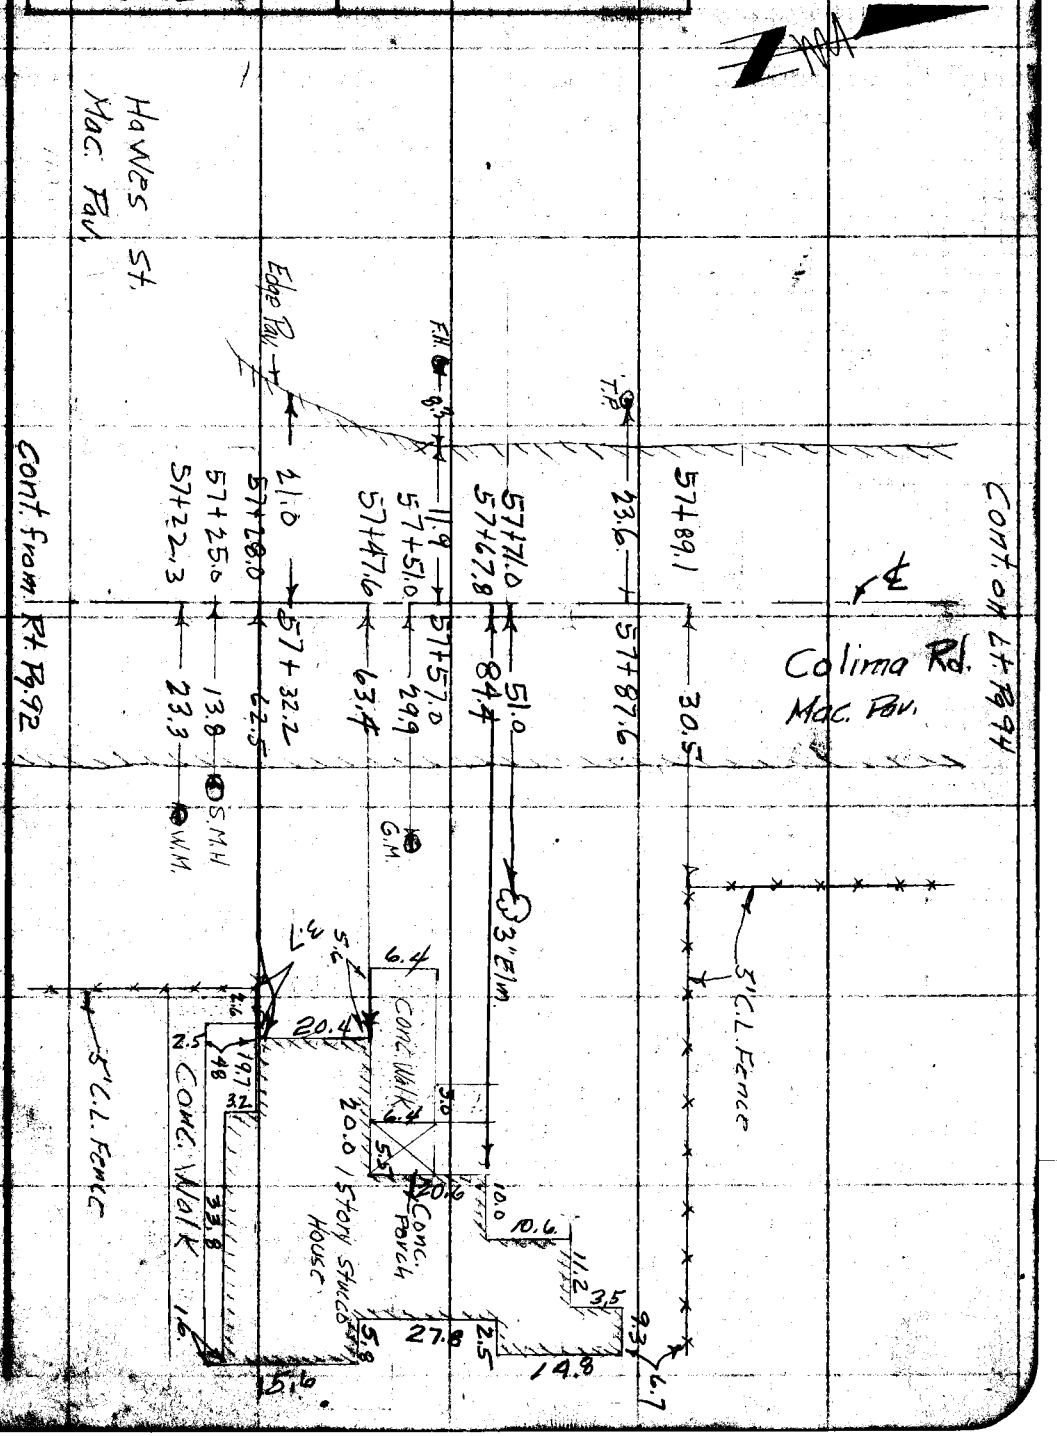

Note: Any Additions or Changes on this Sheet Must be Made or Circled in Red Ink With Date and Name of Person Making Change.

Do not extend this side of this line.

PLEASE RETURN TO
LOS ANGELES COUNTY ENGINEER
700 LOS ANGELES COUNTY ENGINEERING BLDG.

PLEASE RETURN TO
LOS ANGELES COUNTY ENGINEER
700 LOS ANGELES COUNTY ENGINEERING BLDG.

Note: Any Additions or Changes on This Sheet Must be Made or Circled in Red Ink With Date and Name of Person Making Change.

Do not extend this side of this line.

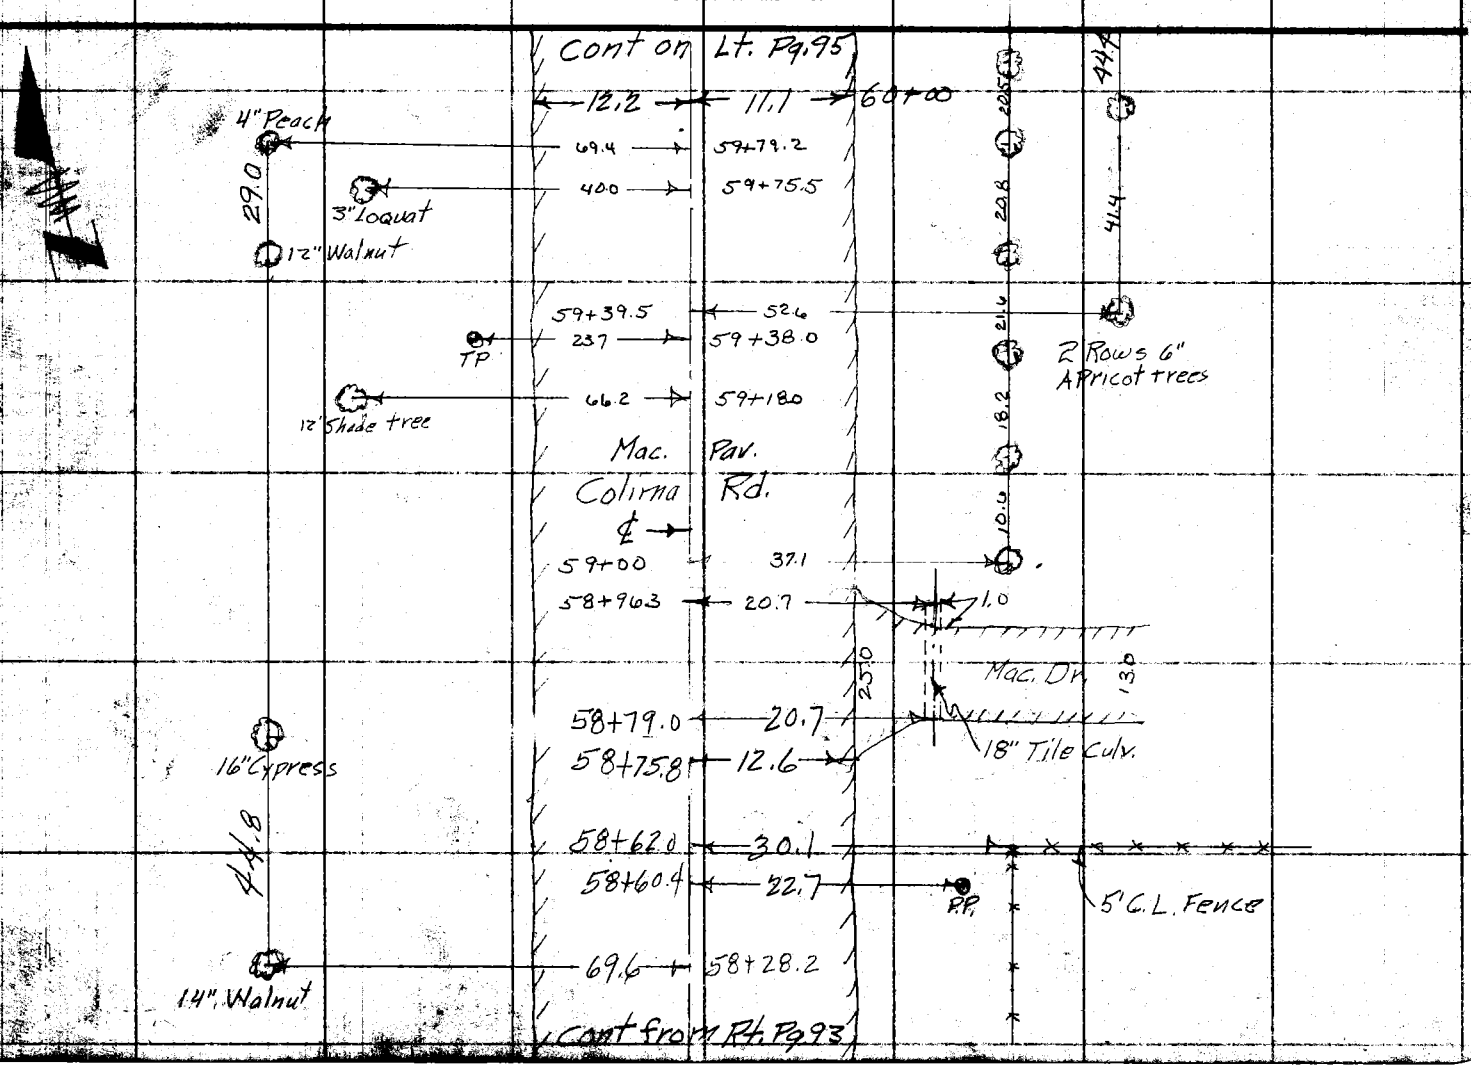

F. B. 2285 Pg. 94

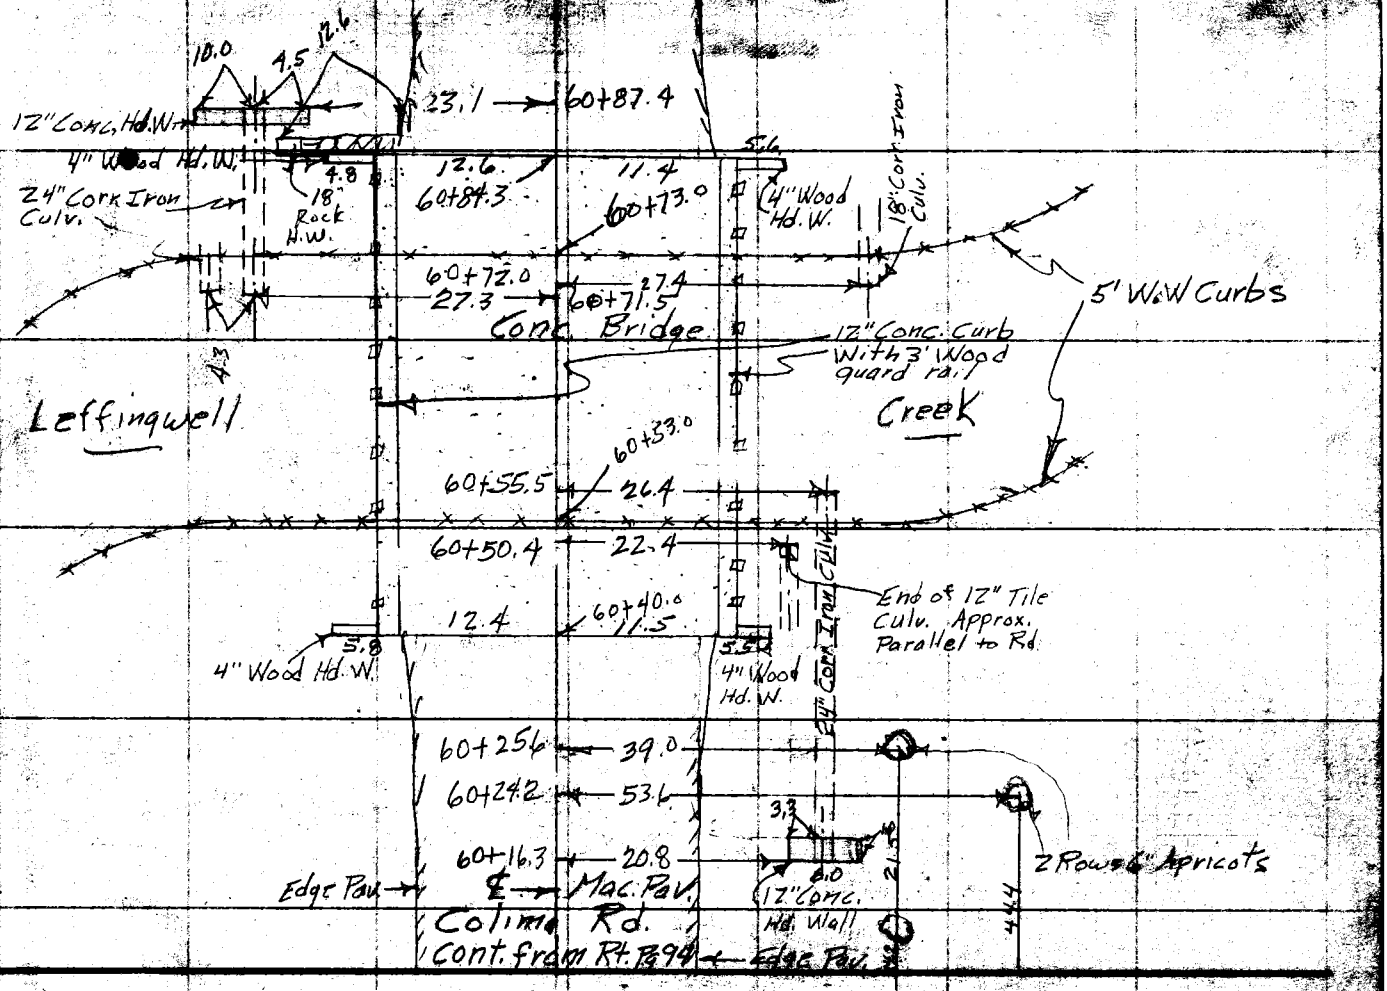

Do not extend this side of this line.

Note: Any Additions or Changes on this Sheet Must be Made or Circled in Red Ink With Date and Name of Person Making Change.

LOS ANGELES COUNTY ENGINEER
700 Los Angeles County Engineering Bldg.

Please Return to

1-56

PLEASE RETURN TO
LOS ANGELES COUNTY ENGINEER
700 LOS ANGELES COUNTY ENGINEERING BLDG.

Note: Any Additions or Changes on This Sheet Must be Made or Circled in Red Ink With Date and Name of Person Making Change.

Do not extend this side of this line.

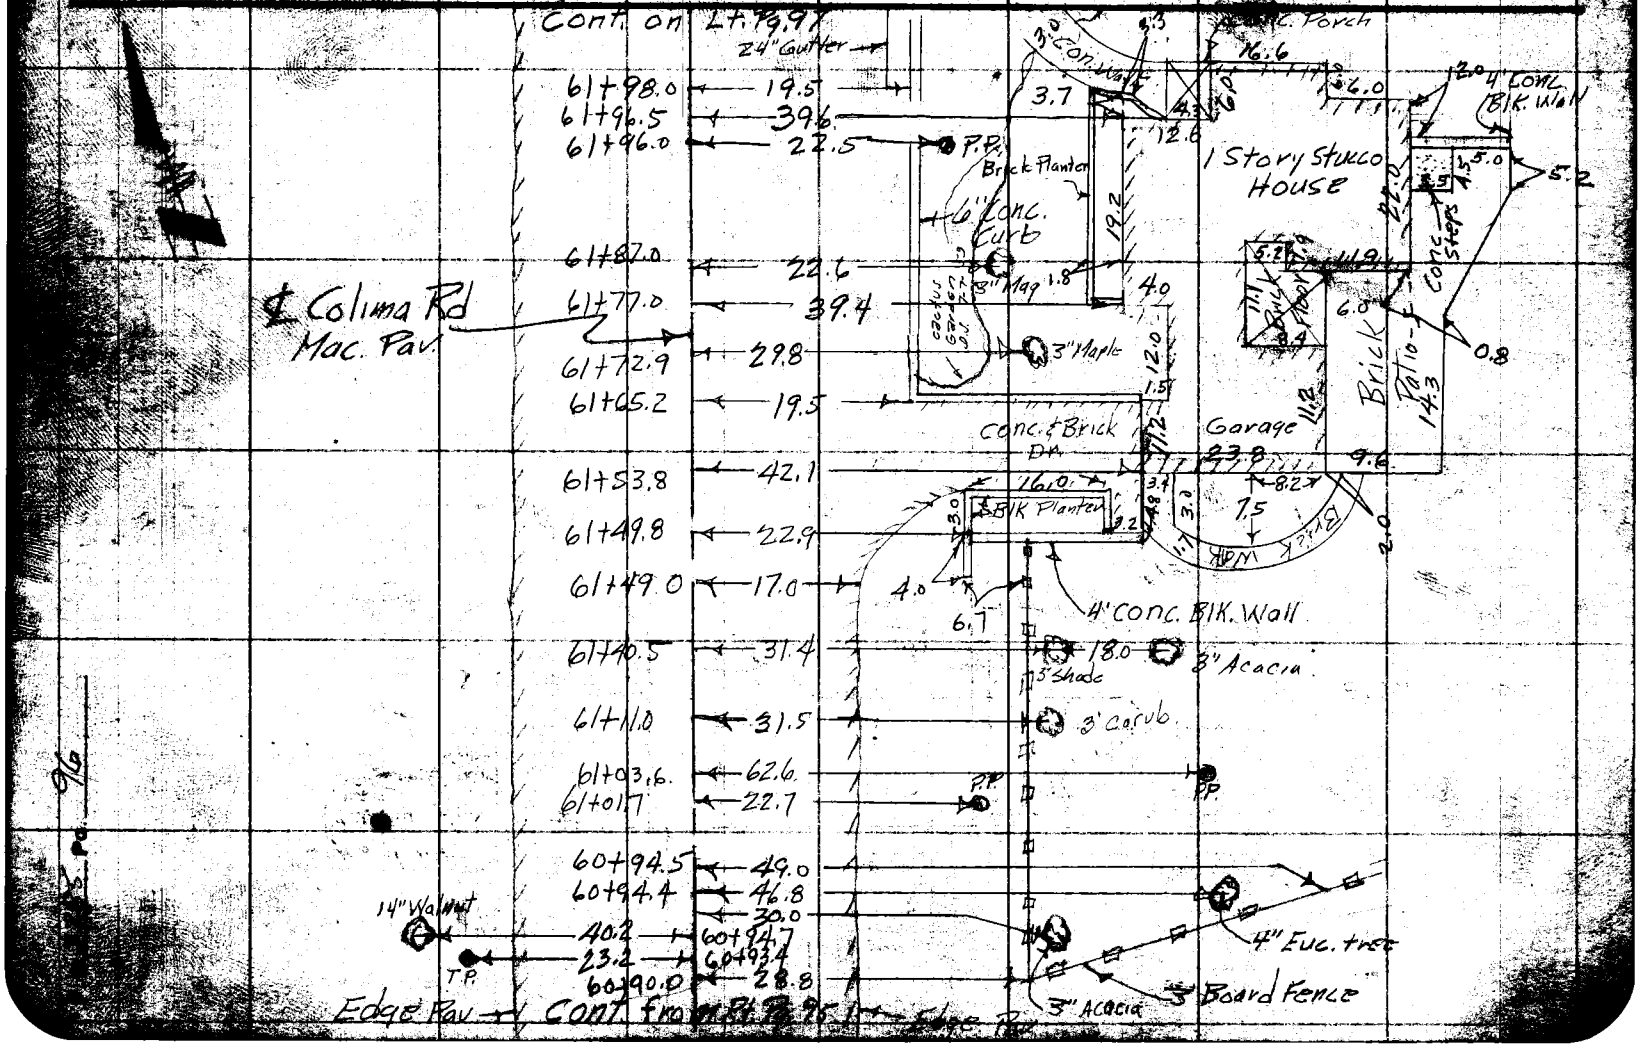

Notes Ck'd by	Survey of Colima Rd
Map No. C.S.B-2623	JN 0075.50 Tape ____ Std ____ °F
Office Work R.L. Green	Surveyed by Dougherty
Checked C. J. GALLI	Notes ____ Date 7-26-57
Date June 1958	Indexed R. C. Johnson

F.B. 2285 Pg. 97

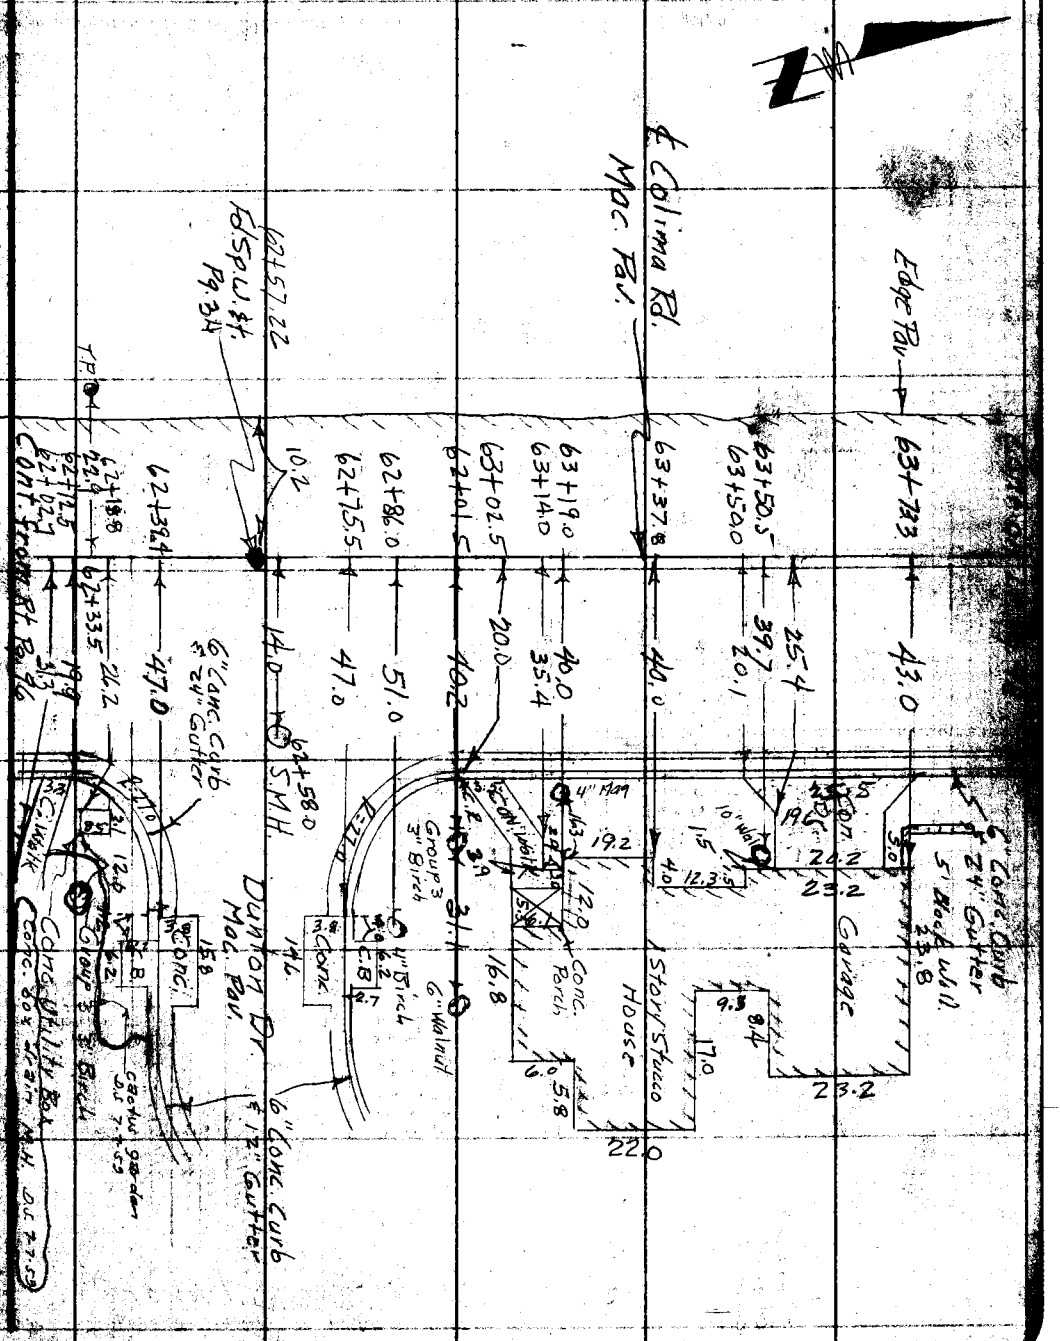

Note: Any Additions or Changes on this Sheet Must be Made or Circled in Red Ink With Date and Name of Person Making Change.

Do not extend this side of this line.

PLEASE RETURN TO
LOS ANGELES COUNTY ENGINEER
700 LOS ANGELES COUNTY ENGINEERING BLDG.

PLEASE RETURN TO
LOS ANGELES COUNTY ENGINEER
700 LOS ANGELES COUNTY ENGINEERING BLDG.

Note: Any Additions or Changes on This Sheet Must be Made or Circled in Red Ink With Date and Name of Person Making Change.

Do not extend this side of this line.

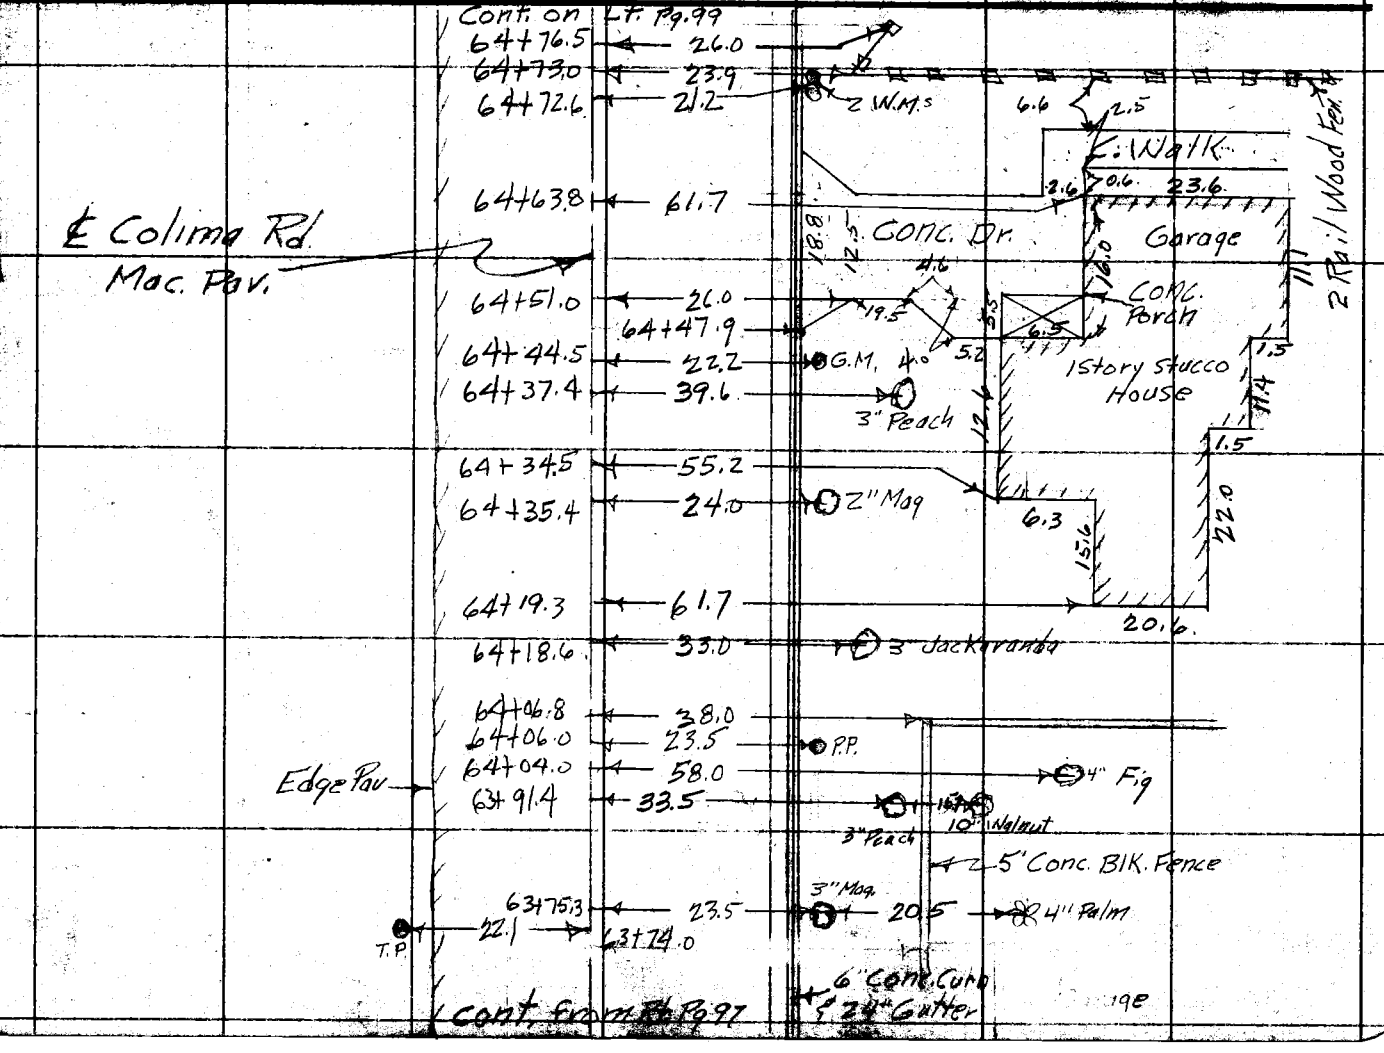

F.B. 2285 Pg. 98

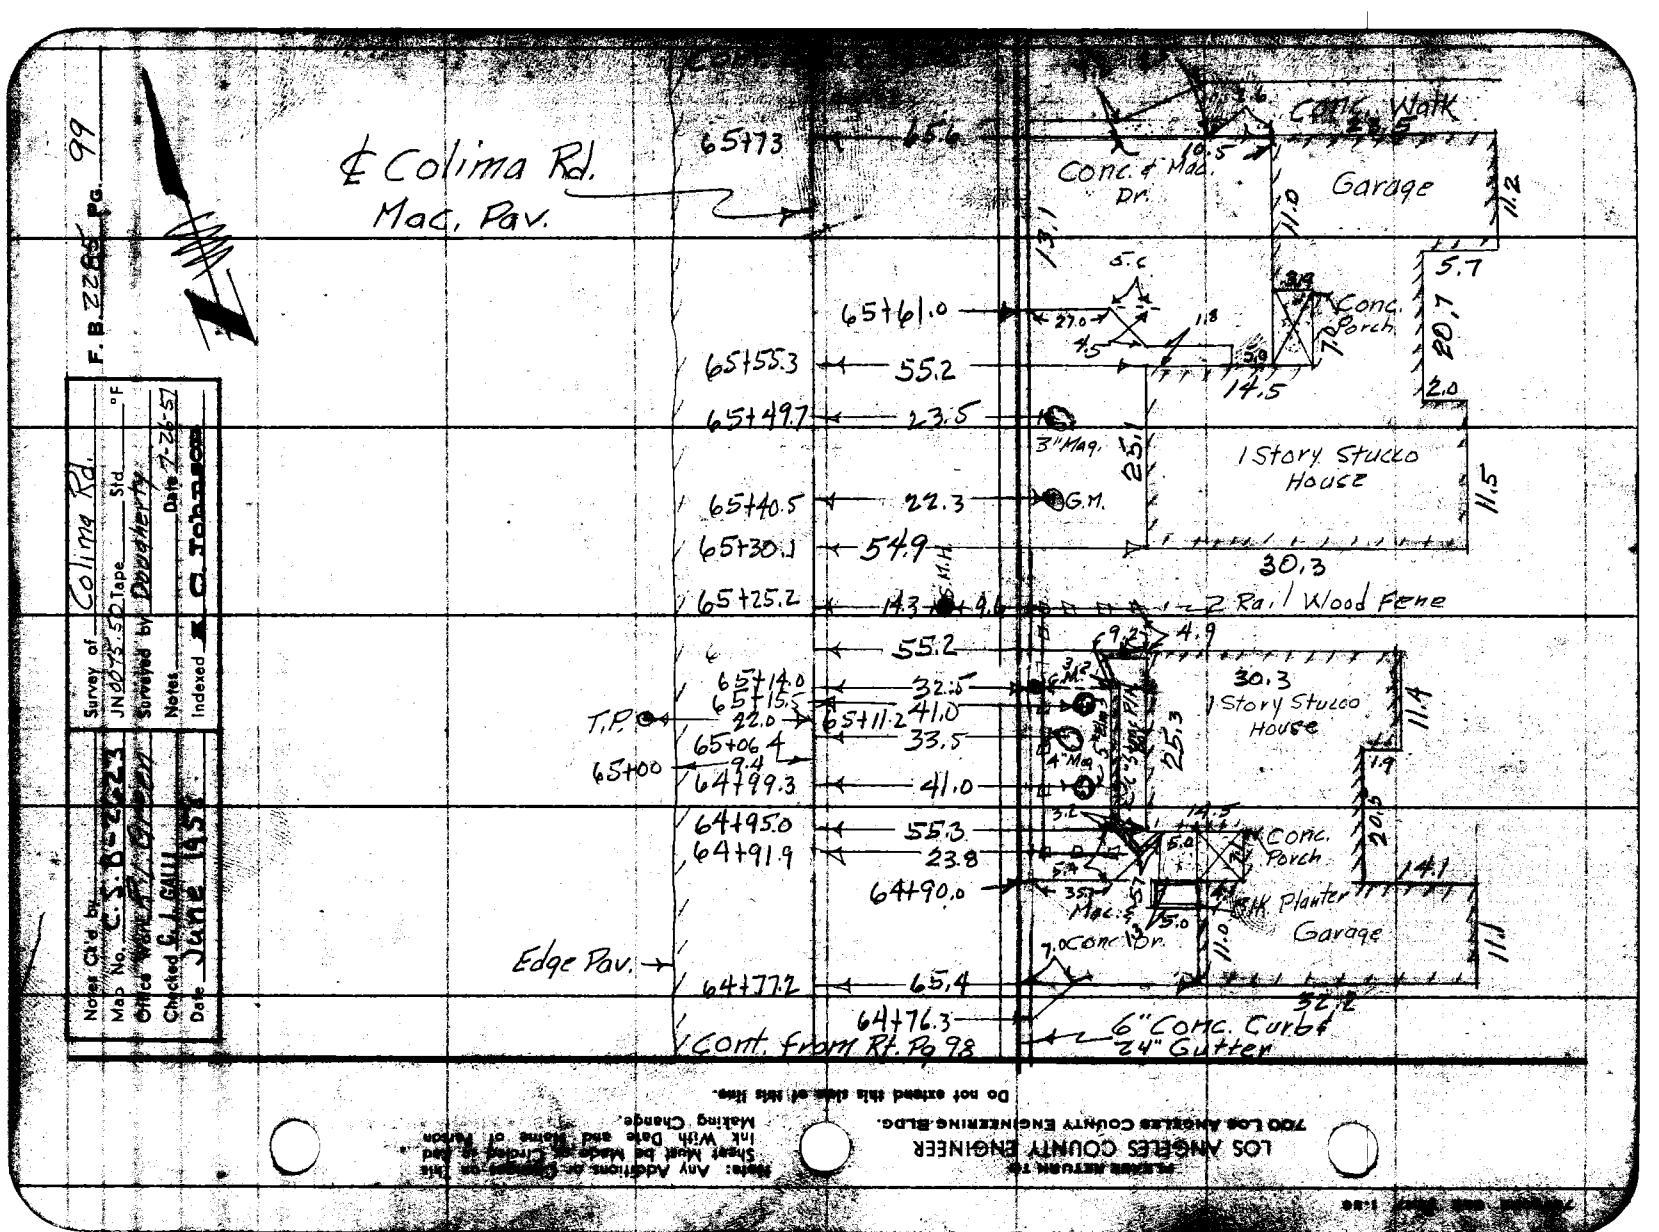

F. B. 2285 PG. 99
Survey of Colima Rd.
JN 0075.50 Tape Std. °F
Surveyed by Dougherty
Notes
Date 7-26-57
Indexed C. Johnson
Notes Ck'd by
Map No. C.S.B-2623
Office Work
Checked C. J. Gall
Date June 1957
℄ Colima Rd.
Mac. Pav.
65+73
65.6
Conc. Walk
Conc. & Mac. Dr.
Garage
65+61.0
65+55.3
55.2
65+49.7
23.5
3" Mag.
Conc. Porch
1 Story Stucco House
65+40.5
22.3
G.M.
65+30.1
54.9
30.3
65+25.2
14.3
2 Rail Wood Fence
55.2
65+14.0
32.5
65+15.5
T.P.
22.0
65+11.2
41.0
65+06.4
33.5
65+00
9.4
64+99.3
41.0
64+95.0
55.3
64+91.9
23.8
64+90.0
Conc. Porch
Mac. & Conc. Dr.
Blk. Planter
Garage
Edge Pav.
64+77.2
65.4
64+76.3
6" Conc. Curb & 24" Gutter
Cont. from Rt. Pg 98
Do not extend this side of this line.
Note: Any Additions or Changes on this Sheet Must be Made or Circled in Red Ink With Date and Name of Person Making Change.
PLEASE RETURN TO
LOS ANGELES COUNTY ENGINEER
700 Los Angeles County Engineering Bldg.

PLEASE RETURN TO
LOS ANGELES COUNTY ENGINEER
700 LOS ANGELES COUNTY ENGINEERING BLDG.

Note: Any Additions or Changes on This Sheet Must be Made or Circled in Red Ink With Date and Name of Person Making Change.

Do not extend this side of this line.

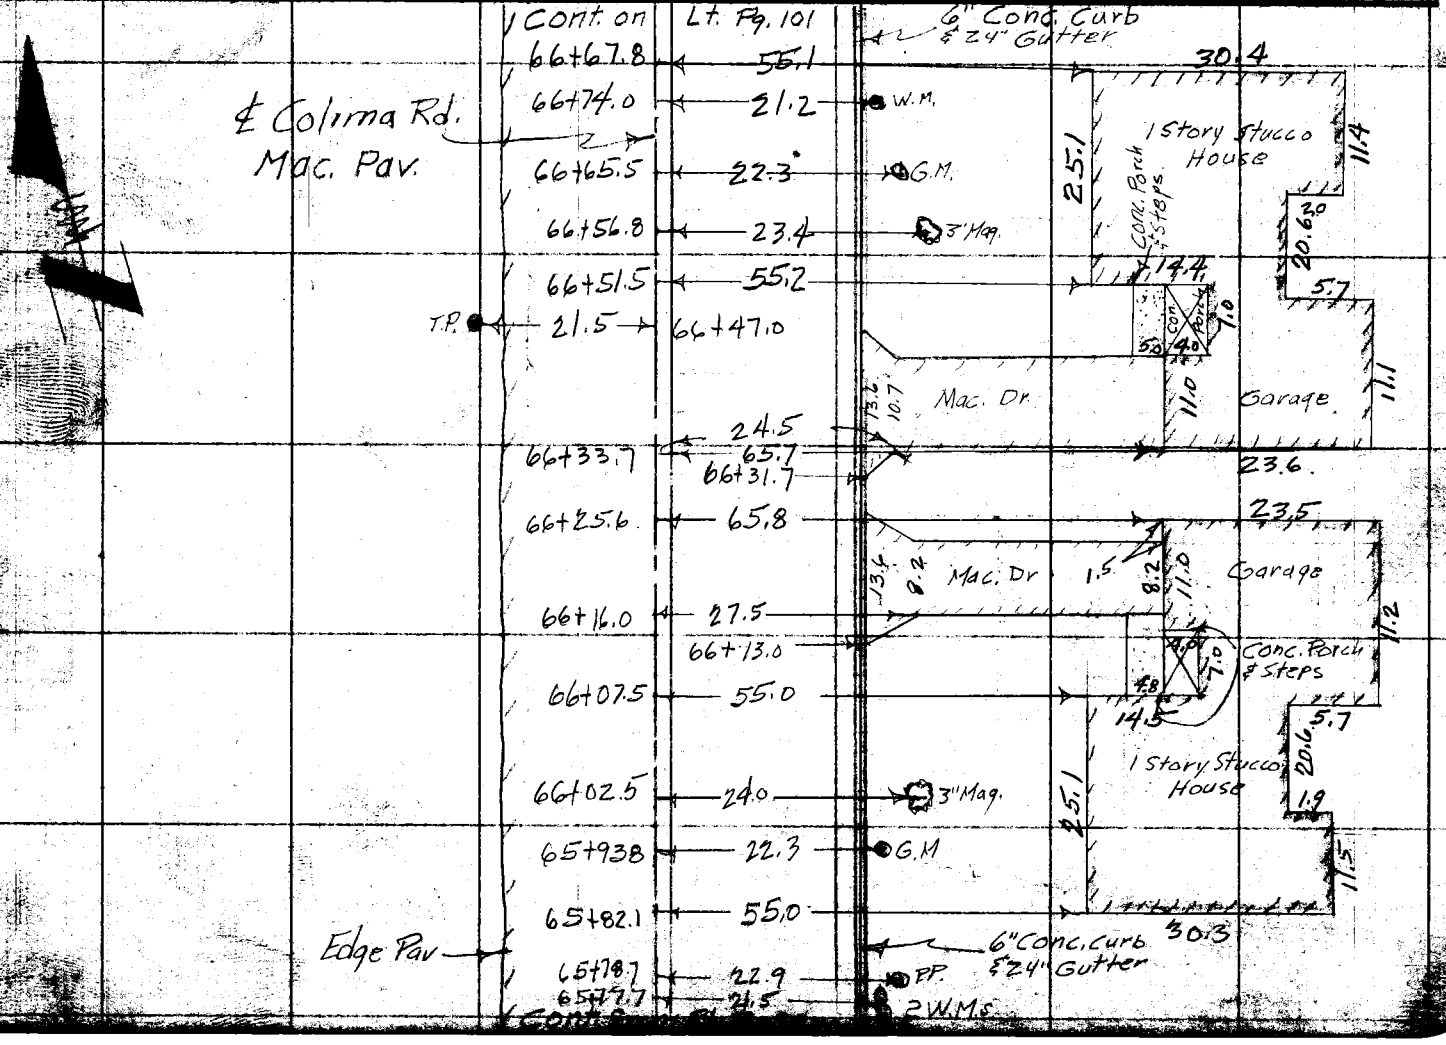

F. B. 2285 Pg. 100

Notes Ck'd by	Survey of Colima Rd.
Map No. E.S.B-[illegible]	JN 0075 50 Tape Std °F
Office Work [illegible]	Surveyed by [illegible]
Checked C. J. GALLI	Notes Date 7-29-51
Date June 1958	Indexed [illegible]

F.B. 2285 Pg. 101

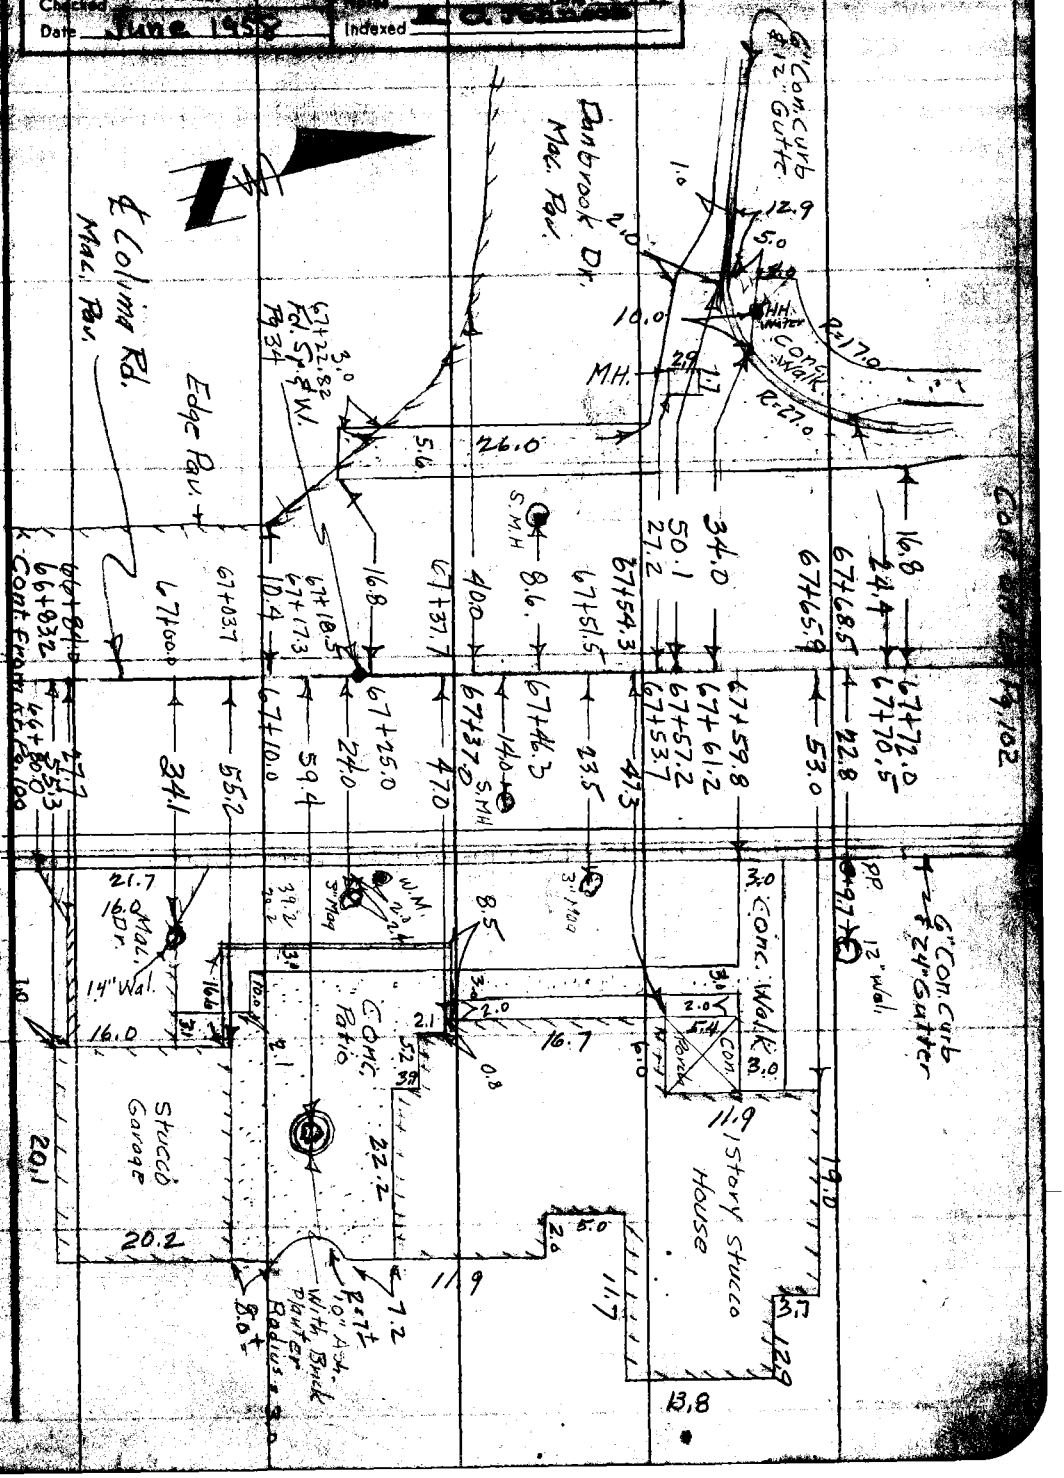

Note: Any Additions or Changes on This Sheet Must be Made or Circled in Red Ink With Date and Name of Person Making Change.

Do not extend this side of this line.

PLEASE RETURN TO
LOS ANGELES COUNTY ENGINEER
700 LOS ANGELES COUNTY ENGINEERING BLDG.

PLEASE RETURN TO
LOS ANGELES COUNTY ENGINEER
700 LOS ANGELES COUNTY ENGINEERING BLDG.

Note: Any Additions or Changes on This Sheet Must be Made or Circled in Red Ink With Date and Name of Person Making Change.

Do not extend this side of this line.

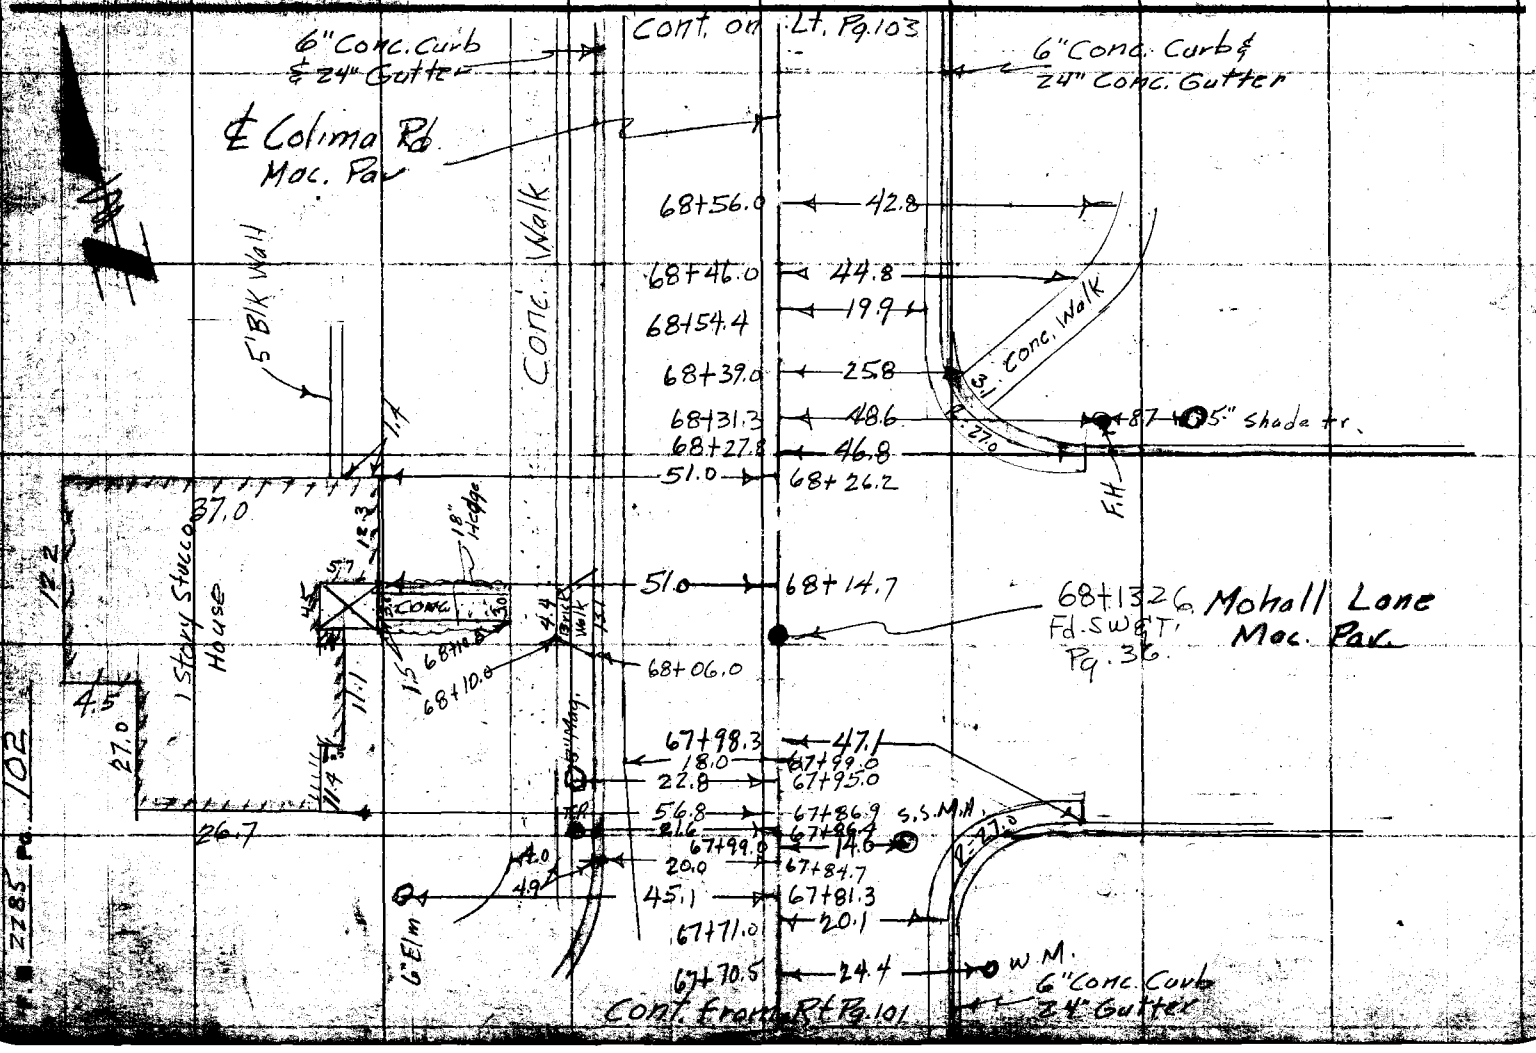

Notes Ck'd by	Survey of Colima Rd
Map No. C.S.B-2623	JN 0015.50 Tape Std °F
Office Work [illegible]	Surveyed [illegible]
Checked C. J. GALLI	Notes Date 7-29-57
Date June 1958	Indexed [illegible] C. Johnson

F. B. 2285 Pg. 103

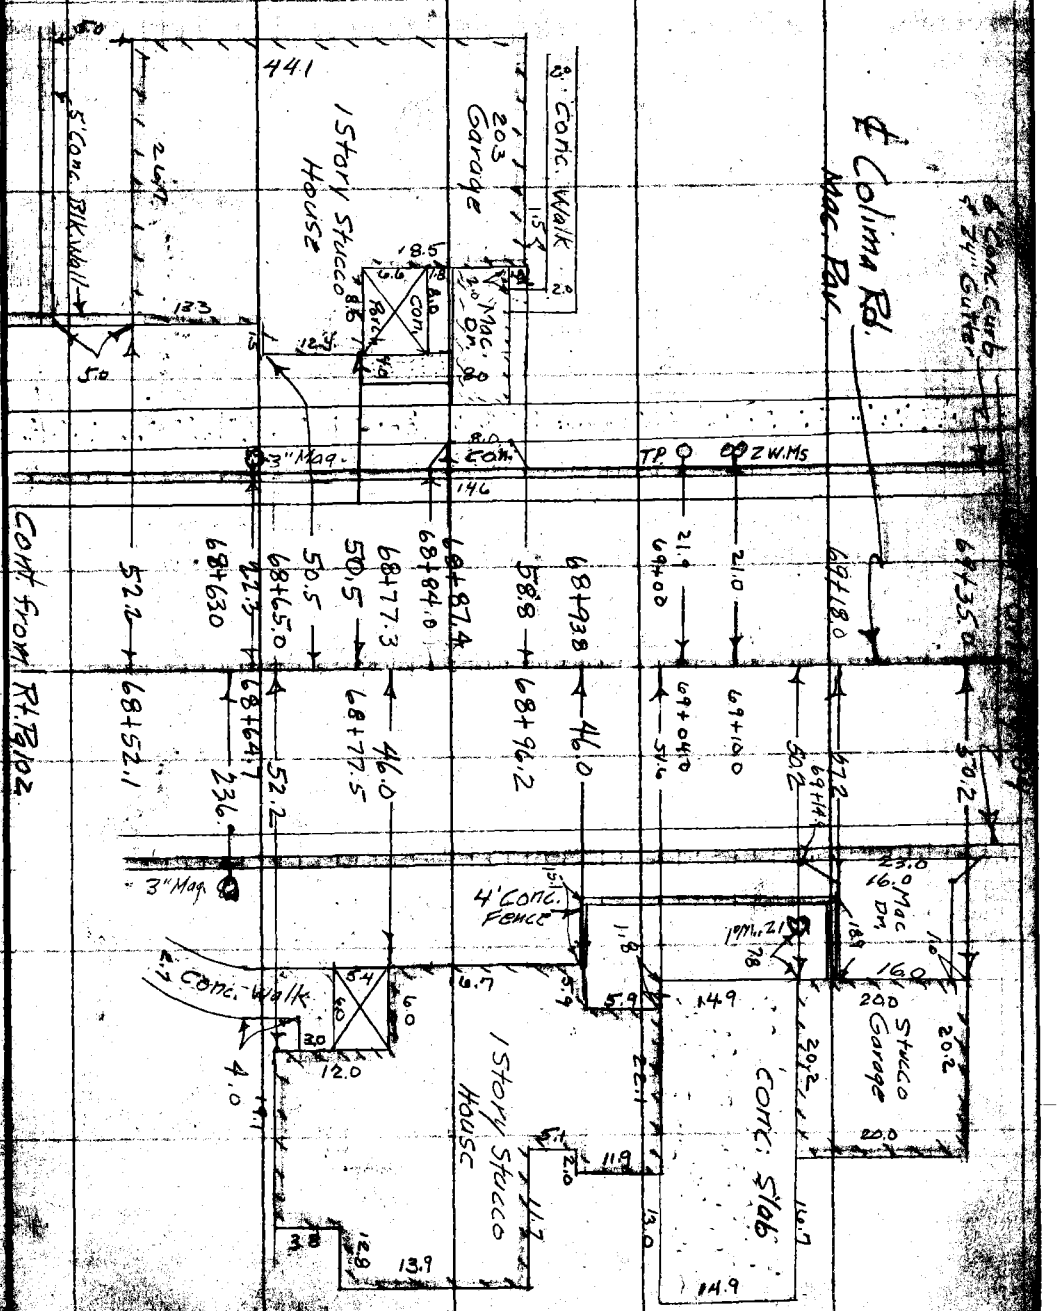

Note: Any Additions or Changes on this Sheet Must be Made or Checked in Red Ink With Date and Name of Person Making Change.

Do not extend this side of this line.

LOS ANGELES COUNTY ENGINEER
700 Los Angeles County Engineering Bldg.

RETURN TO
COUNTY ENGINEER
COUNTY ENGINEERING BLDG.

Note: Any Additions or Changes on This Sheet Must be Made or Circled in Red Ink With Date and Name of Person Making Change.

Do not extend this side of this line.

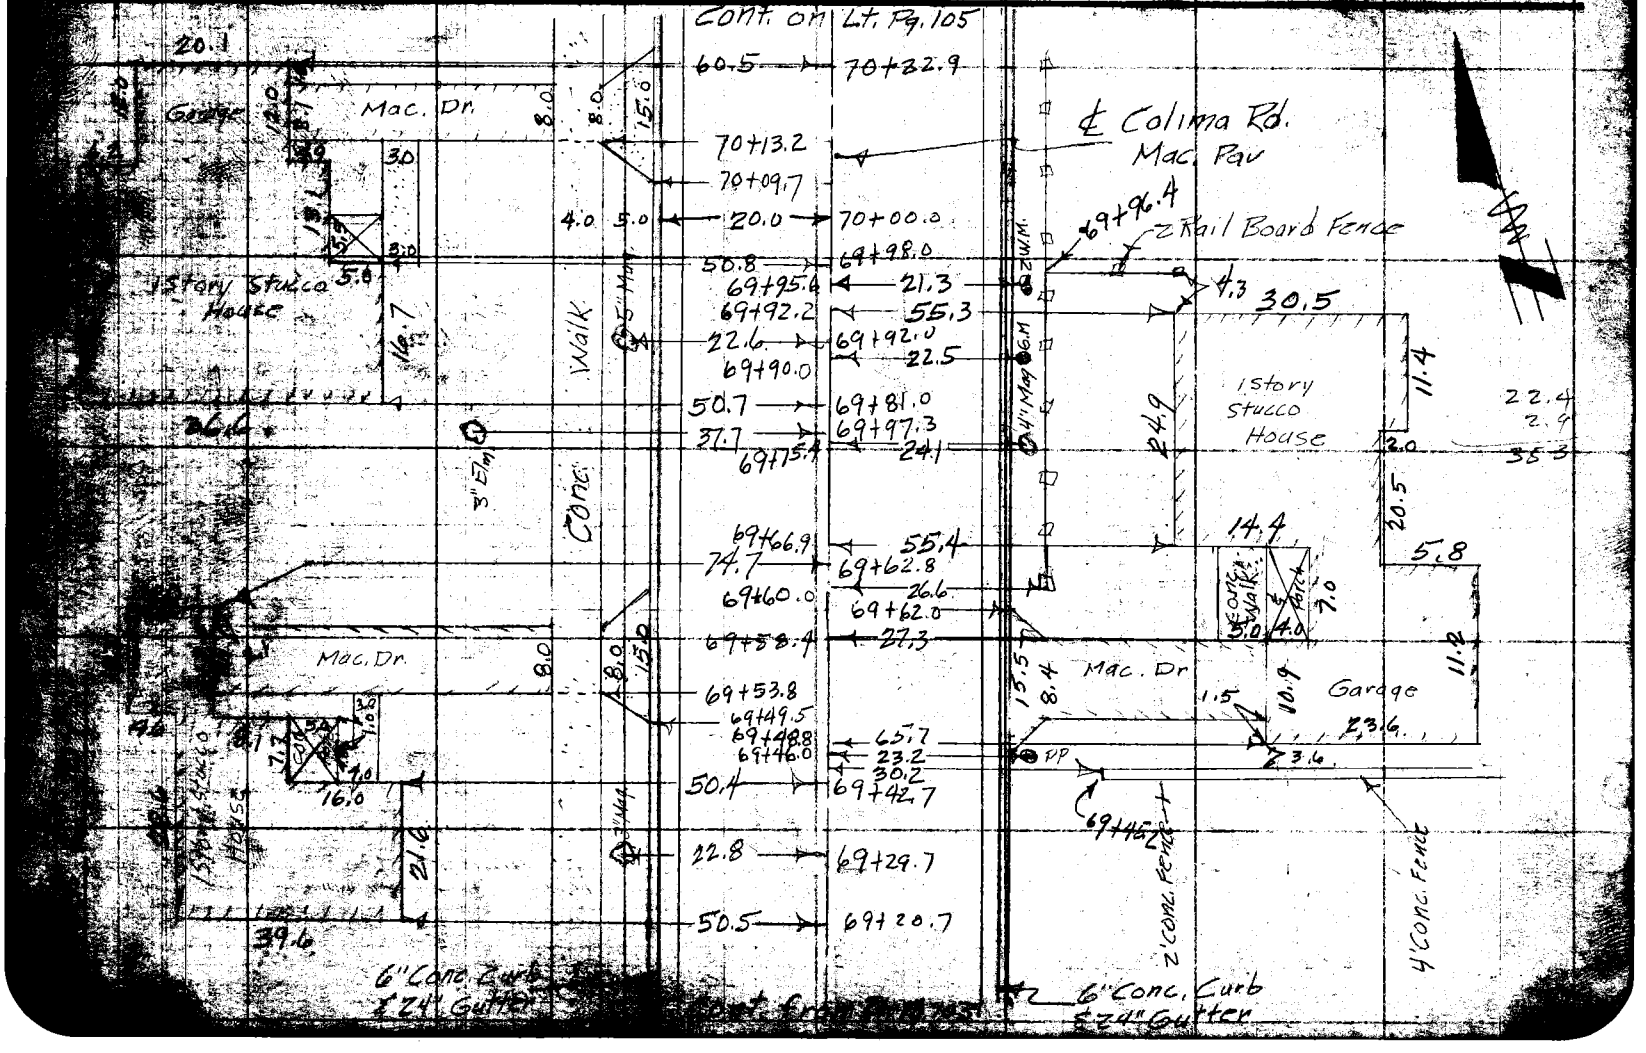

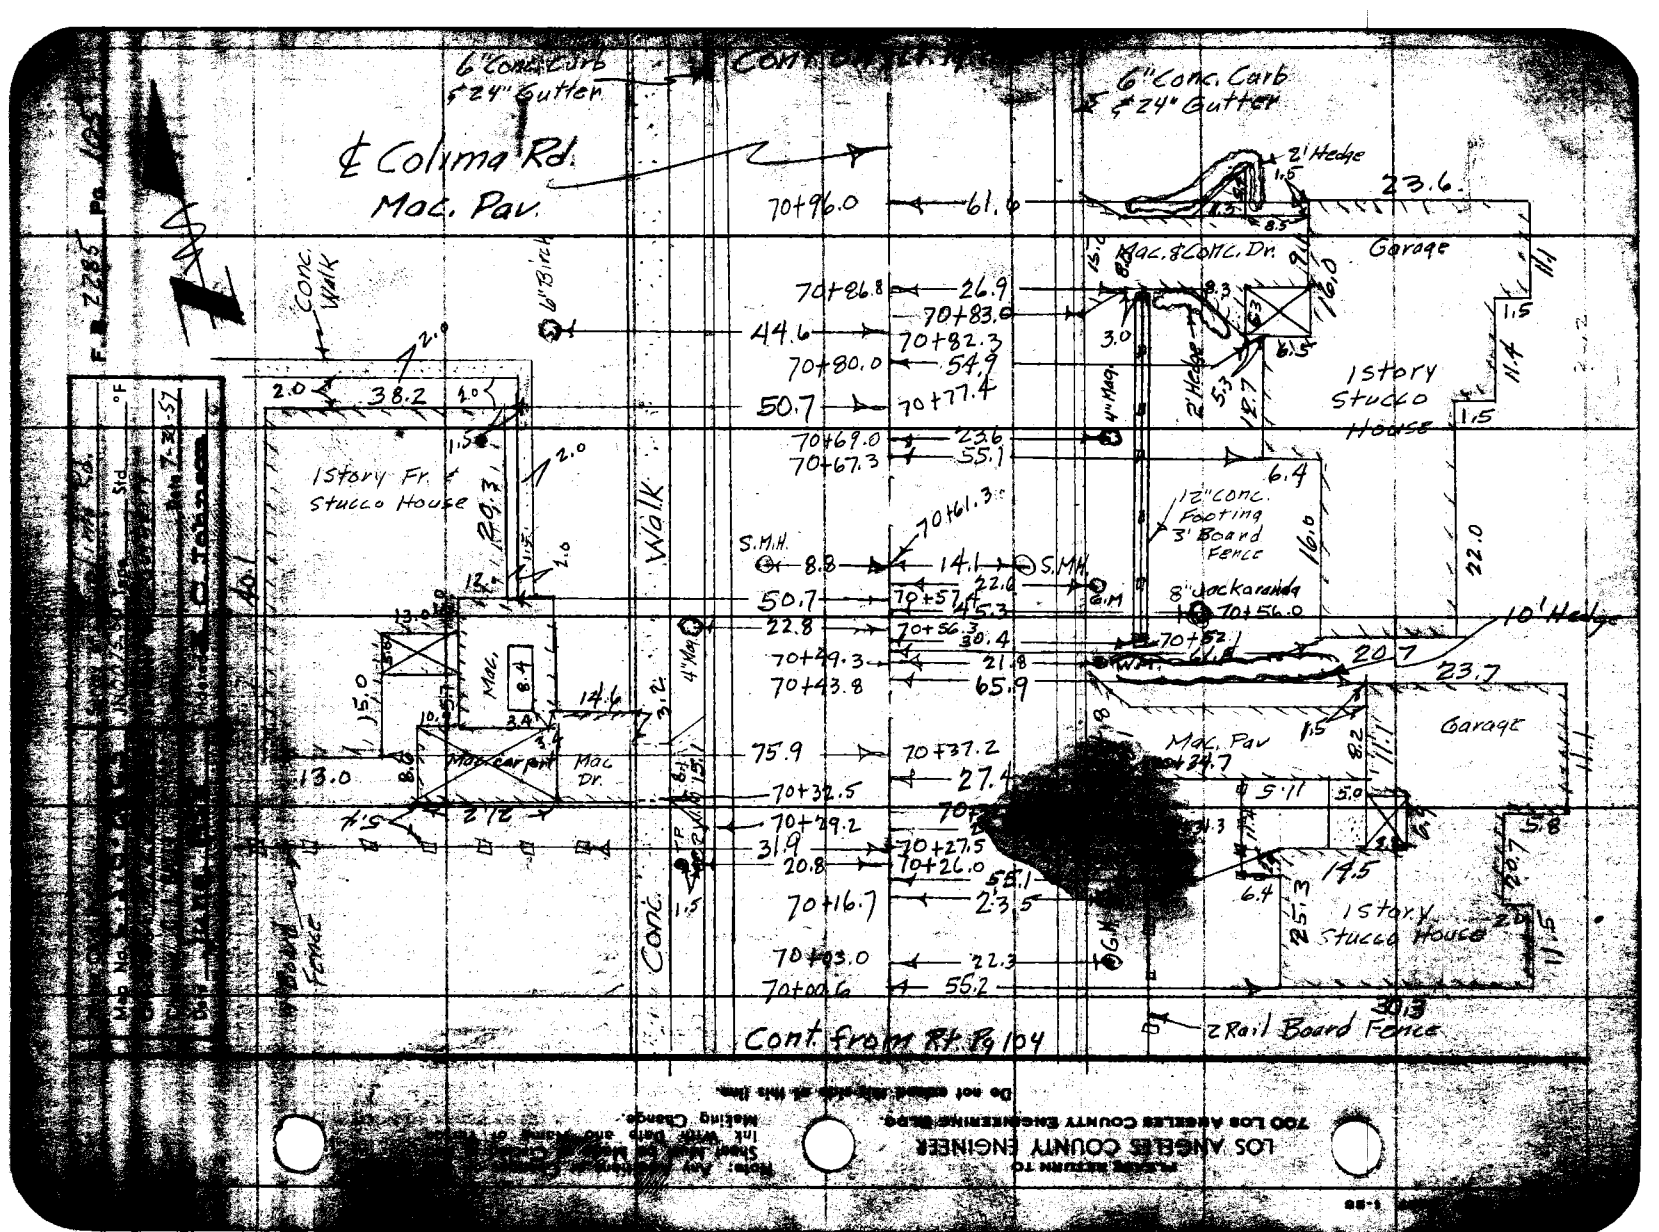
6" Conc. Curb & 24" Gutter
℄ Colima Rd.
Mac. Pav.
6" Conc. Curb & 24" Gutter
2' Hedge
23.6
Garage
Mac. & Conc. Dr.
1 Story Stucco House
1 Story Fr. & Stucco House
Conc. Walk
Walk
12" Conc. Footing 3' Board Fence
8" Jacaranda
10' Hedge
S.M.H.
Mac. Carport
Mac. Dr.
Mac. Pav
Garage
1 Story Stucco House
2 Rail Board Fence
Fence
Conc.
Cont. from Rt. Pg 104

PLEASE RETURN TO
LOS ANGELES COUNTY ENGINEER
700 Los Angeles County Engineering Bldg.

Note: Any Additions or Changes on This Sheet Must be Made or Circled in Red Ink With Date and Name of Person Making Change.

Do not extend this side of this line.

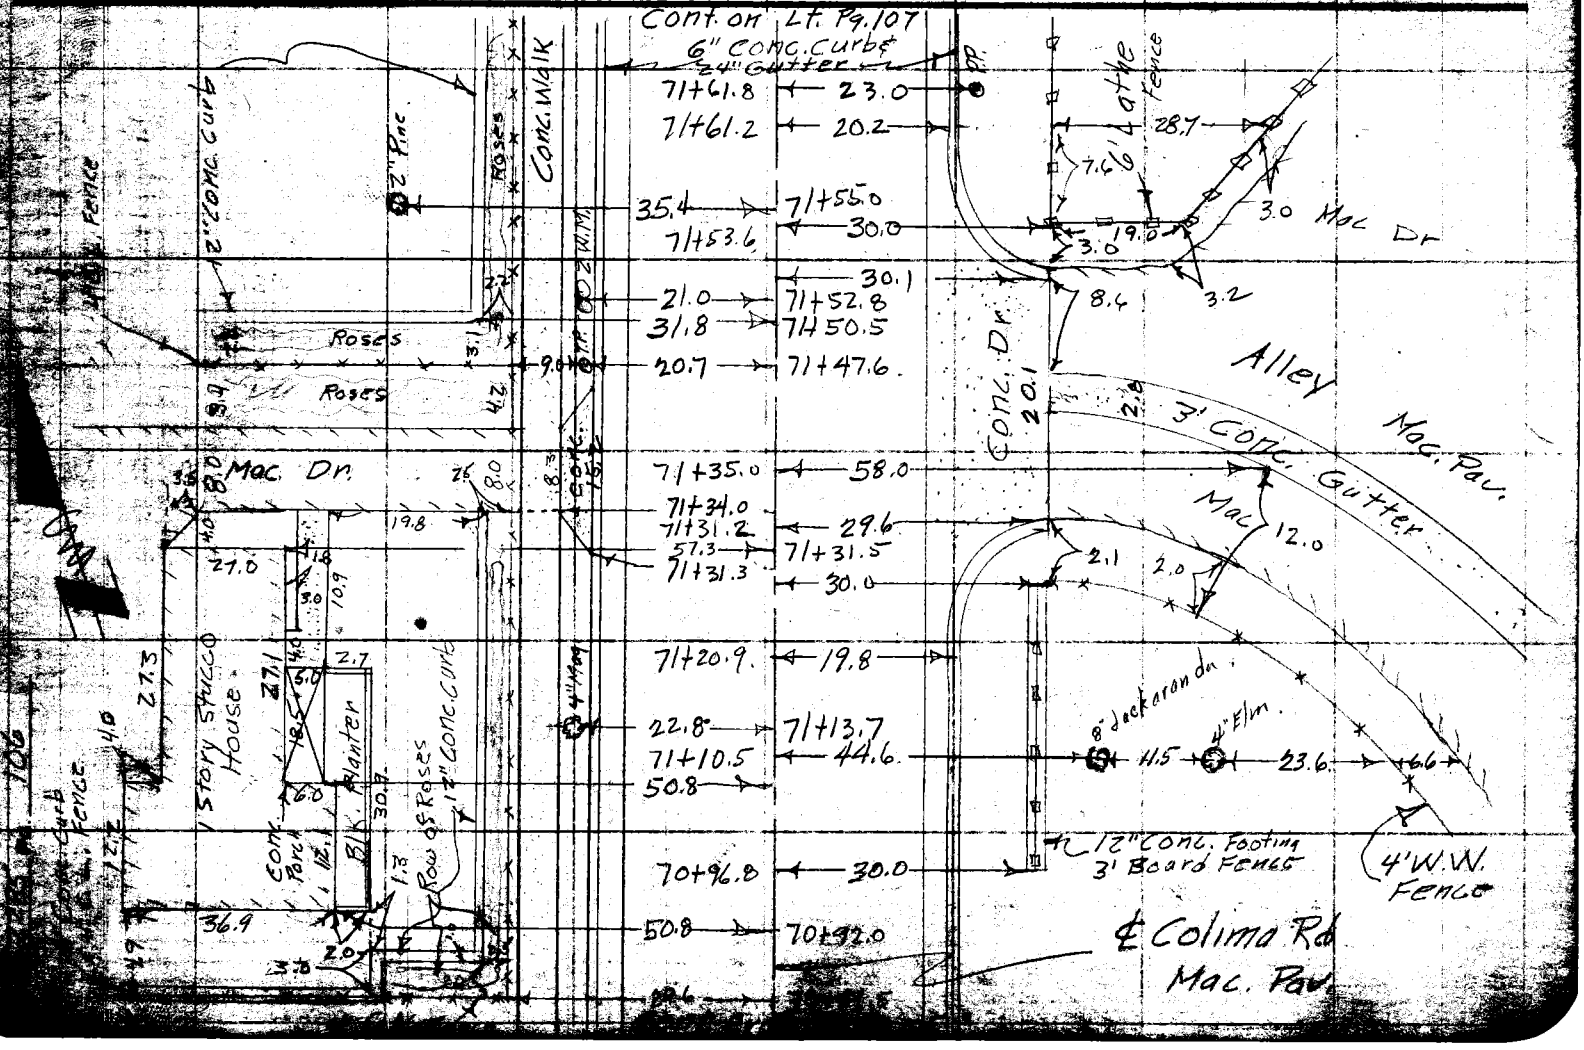

Map No. C.S.[illegible]	Survey of [illegible]
Office Work [illegible]	JN0075.50 Tape Std. °F
Checked C. J. [illegible]	Surveyed by Dougherty
Date June [illegible]	Notes Date 7-31-57
	Indexed [illegible] C. Johnson

F. B. 2285 Pg. 10[illegible]

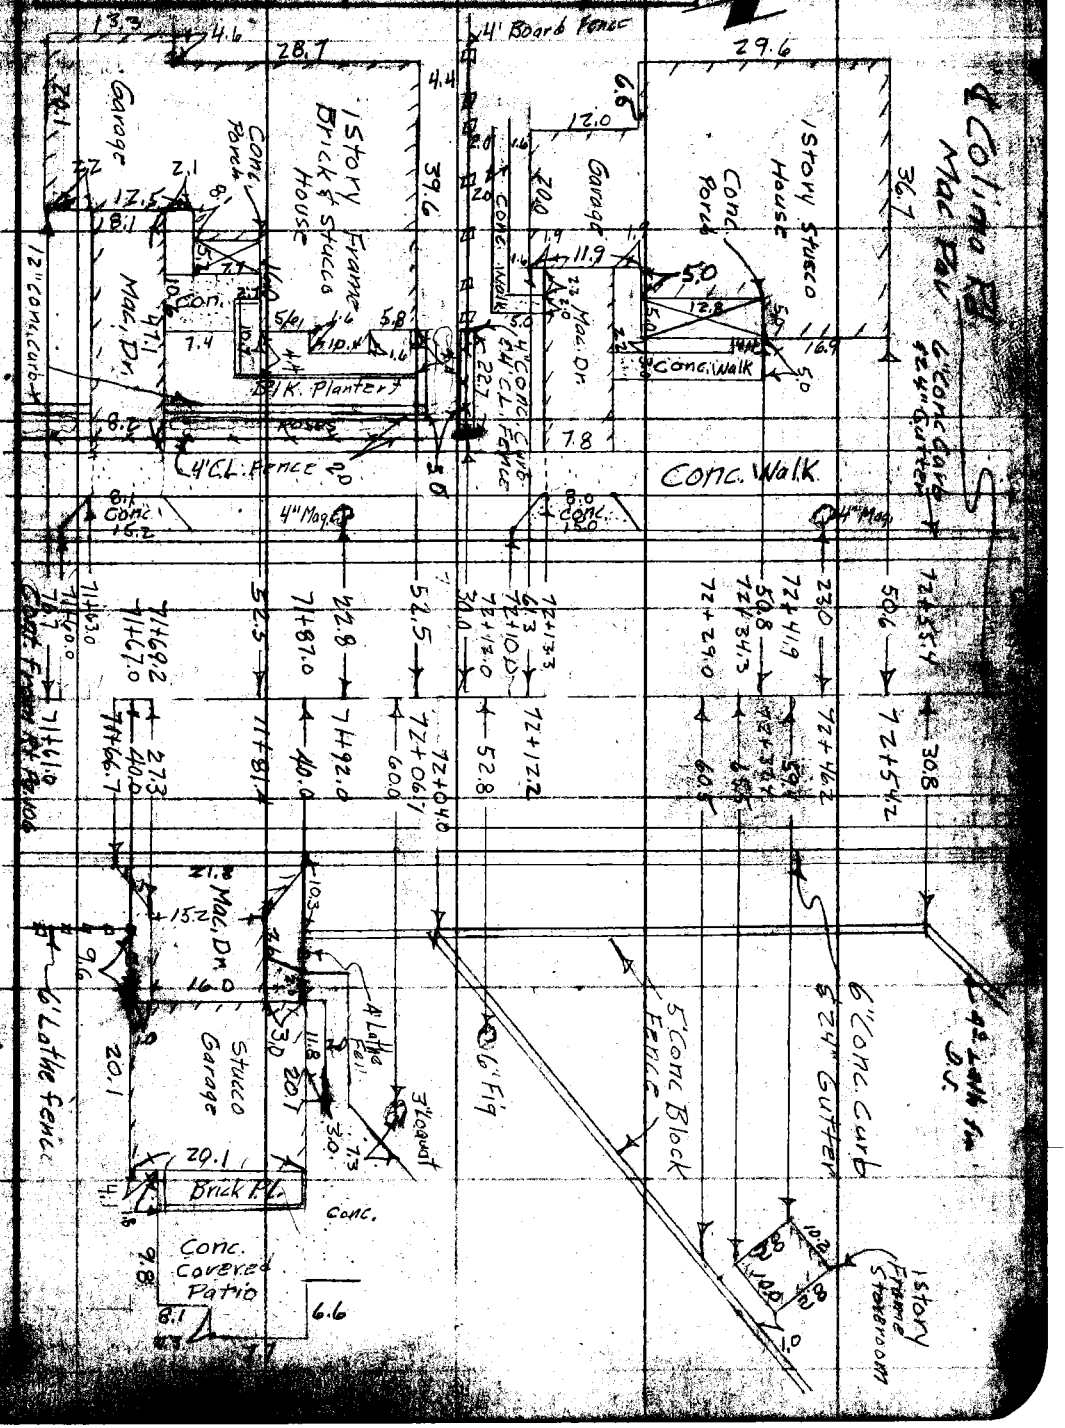

Note: Any Additions or Changes on this Sheet Must Be Made or Circled in Red Ink With Date and Name of Person Making Change.

Do not extend this side of this line.

LOS ANGELES COUNTY ENGINEER
700 Los Angeles County Engineering Bldg.

PLEASE RETURN TO
LOS ANGELES COUNTY ENGINEER
700 LOS ANGELES COUNTY ENGINEERING BLDG.

Note: Any Additions or Changes on This Sheet Must be Made or Circled in Red Ink With Date and Name of Person Making Change.

Do not extend this side of this line.

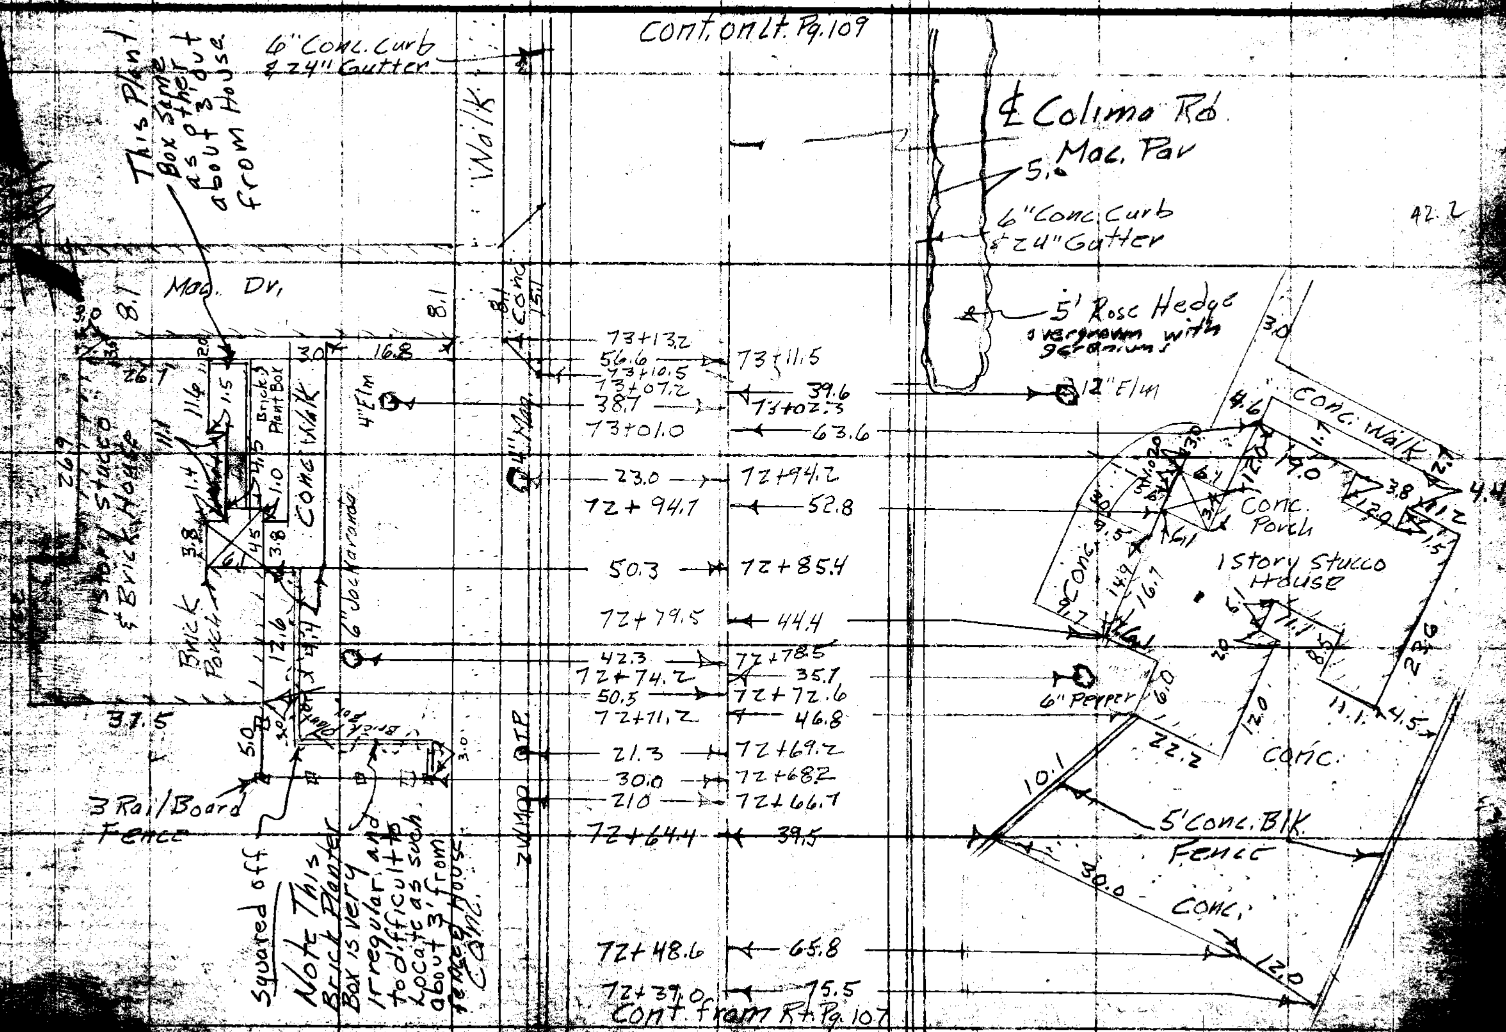

Notes Ck'd by	Survey of Colima Rd
Map No. C.S.B-2623	JN0075.50 Tape Std °F
Office Work R.L. Green	Surveyed by Dougherty
Checked C. J. GALLI	Notes Date 8-6-57
Date June 1958	Indexed A. C. Johnson

F. B. 2285 Pg. 109

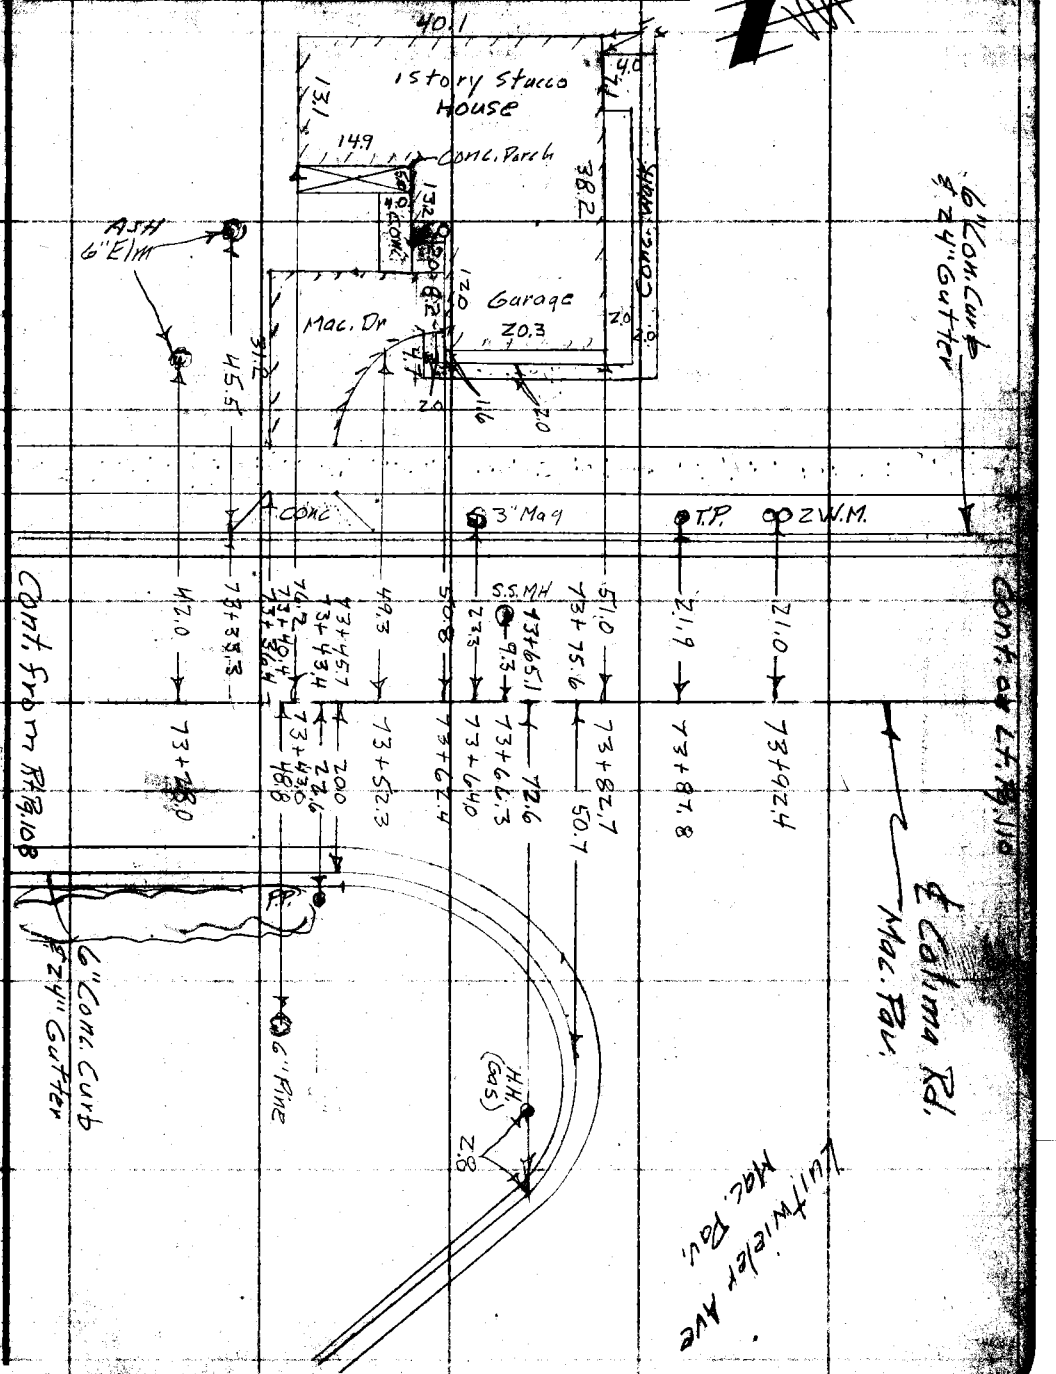

Note: Any Additions or Changes on This Sheet Must be Made or Circled in Red Ink With Date and Name of Person Making Change.

PLEASE RETURN TO
LOS ANGELES COUNTY ENGINEER
700 LOS ANGELES COUNTY ENGINEERING BLDG.

Do not extend this side of this line.

PLEASE RETURN TO
LOS ANGELES COUNTY ENGINEER
700 LOS ANGELES COUNTY ENGINEERING BLDG.

Note: Any Additions or Changes on This Sheet Must be Made or Circled in Red Ink With Date and Name of Person Making Change.

Do not extend this side of this line.

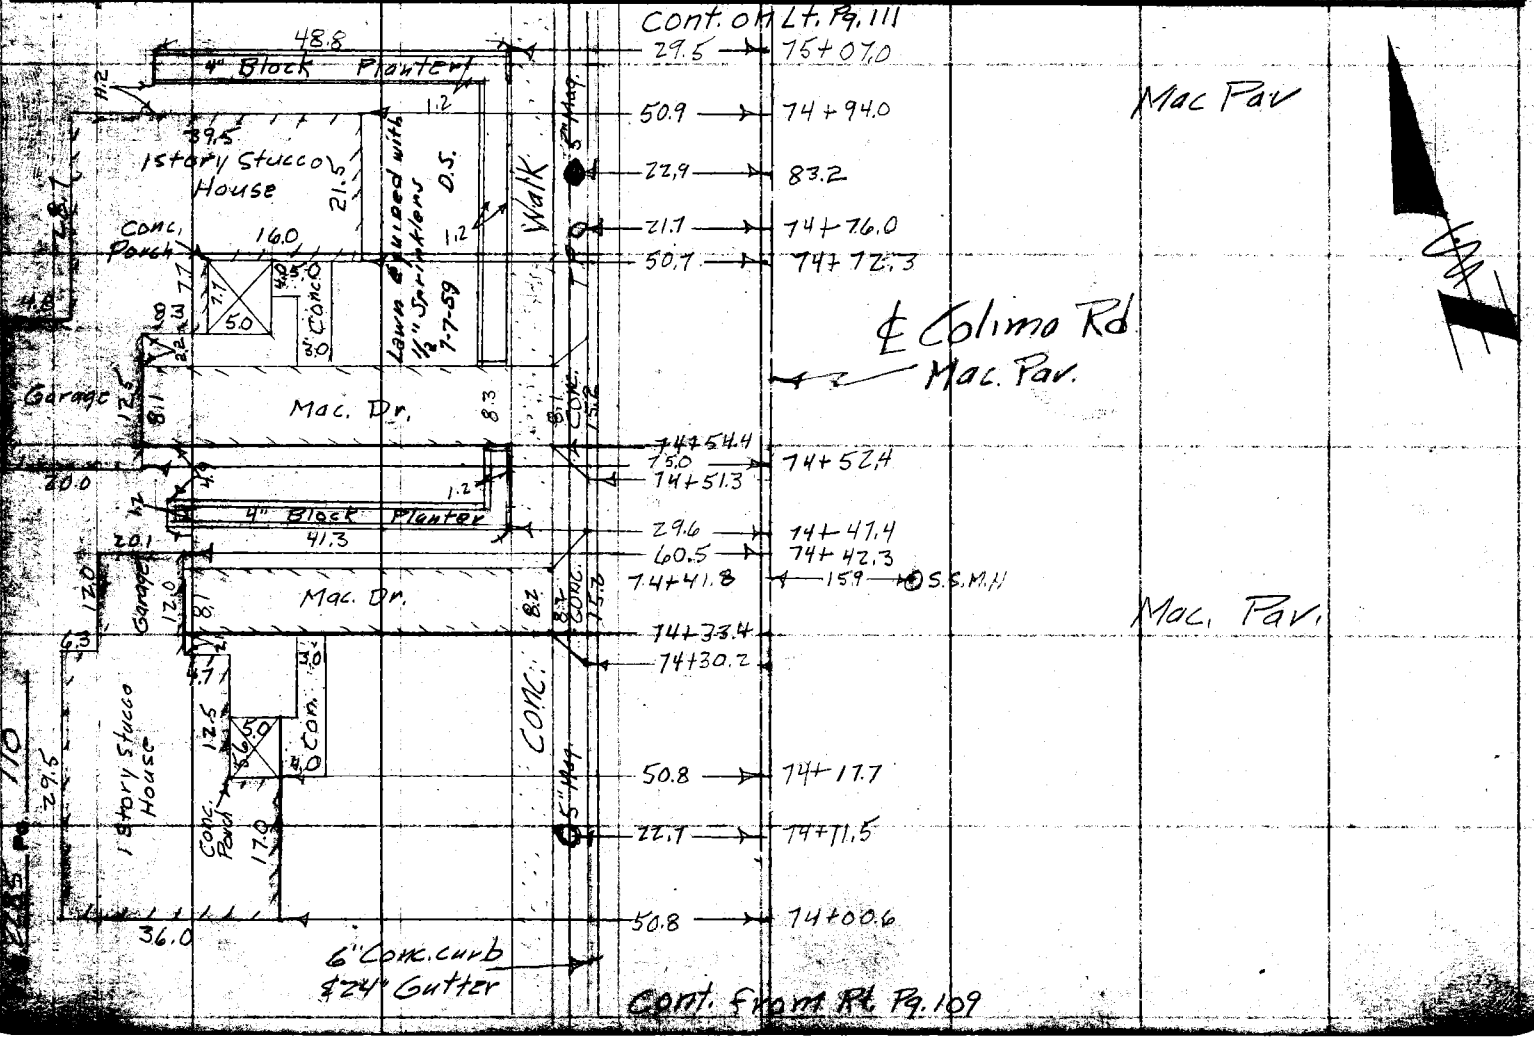

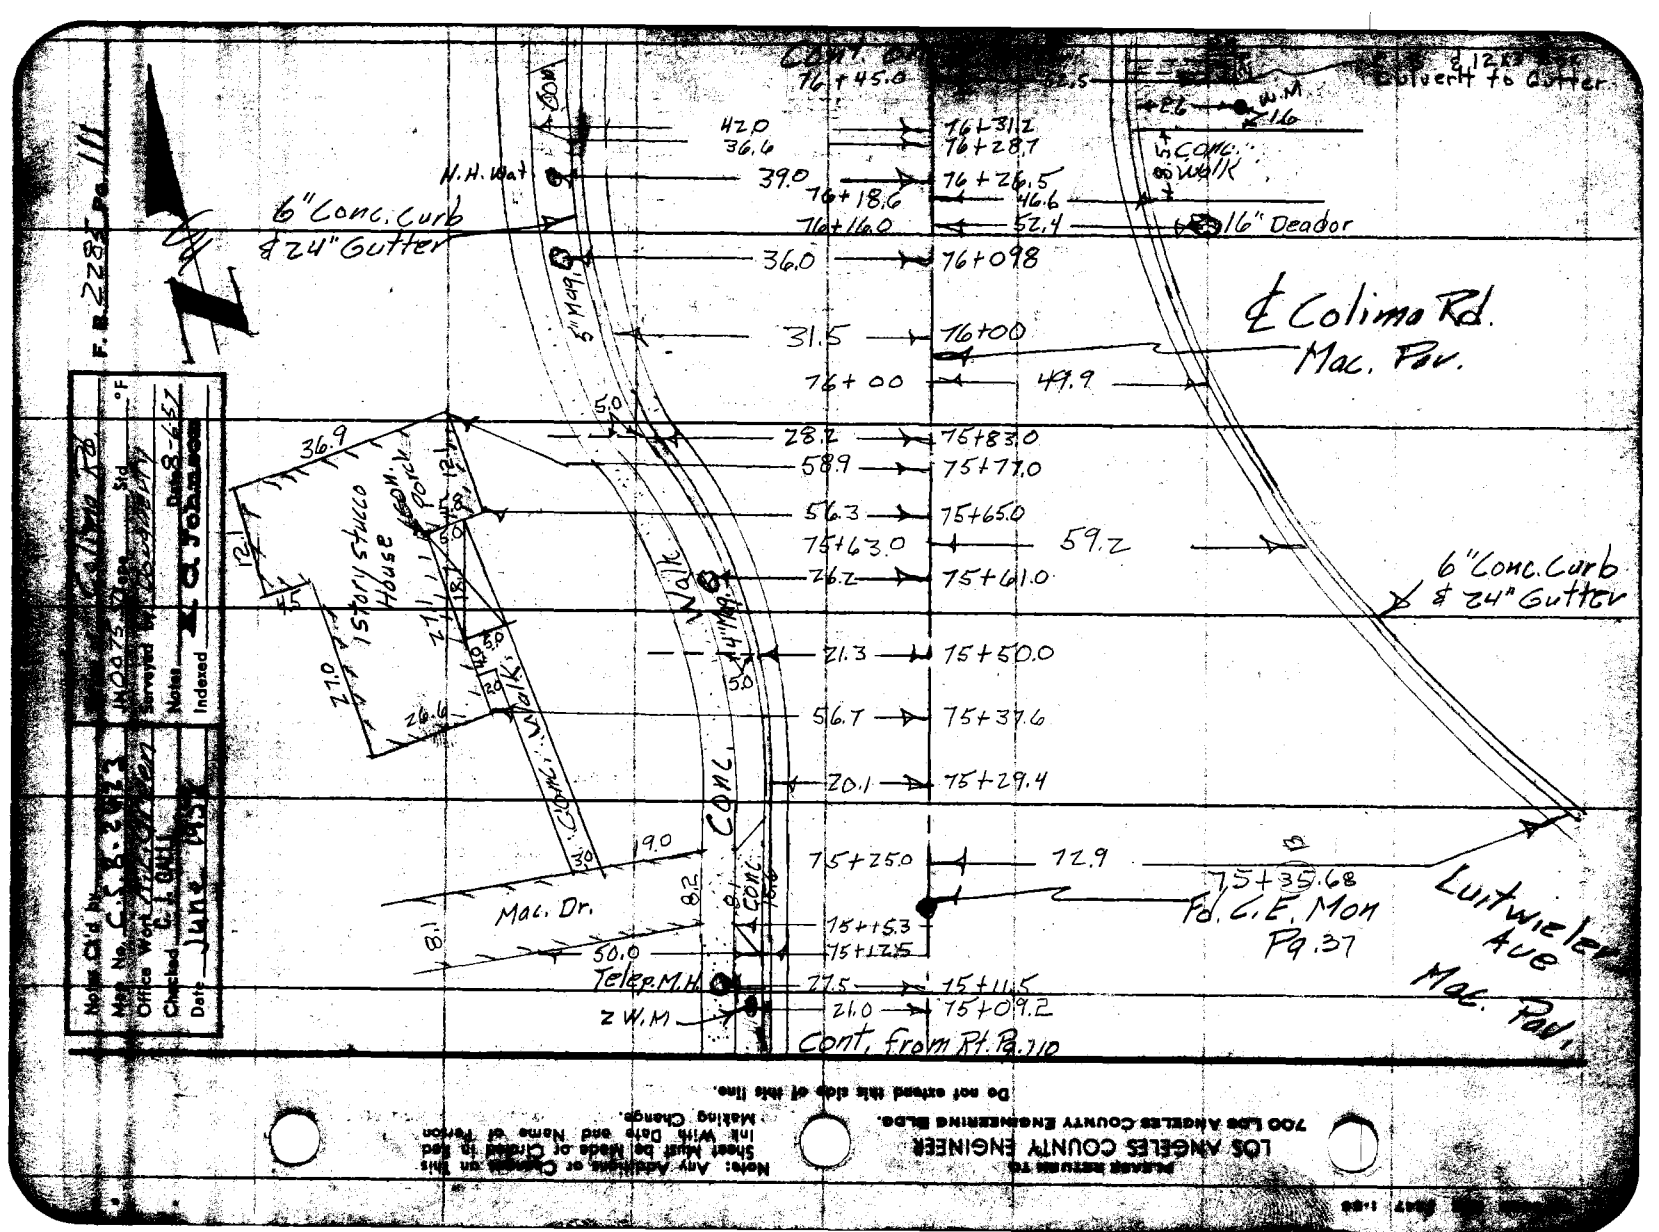

Please Return to
LOS ANGELES COUNTY ENGINEER
700 Los Angeles County Engineering Bldg.
Note: Any Additions or Changes on this Sheet Must Be Made of Record in Red Ink With Date and Name of Person Making Change.
Do not extend this side of this line.

PLEASE RETURN TO
LOS ANGELES COUNTY ENGINEER
700 LOS ANGELES COUNTY ENGINEERING BLDG.

Note: Any Additions or Changes on This Sheet Must be Made or Circled in Red Ink With Date and Name of Person Making Change.

Do not extend this side of this line.

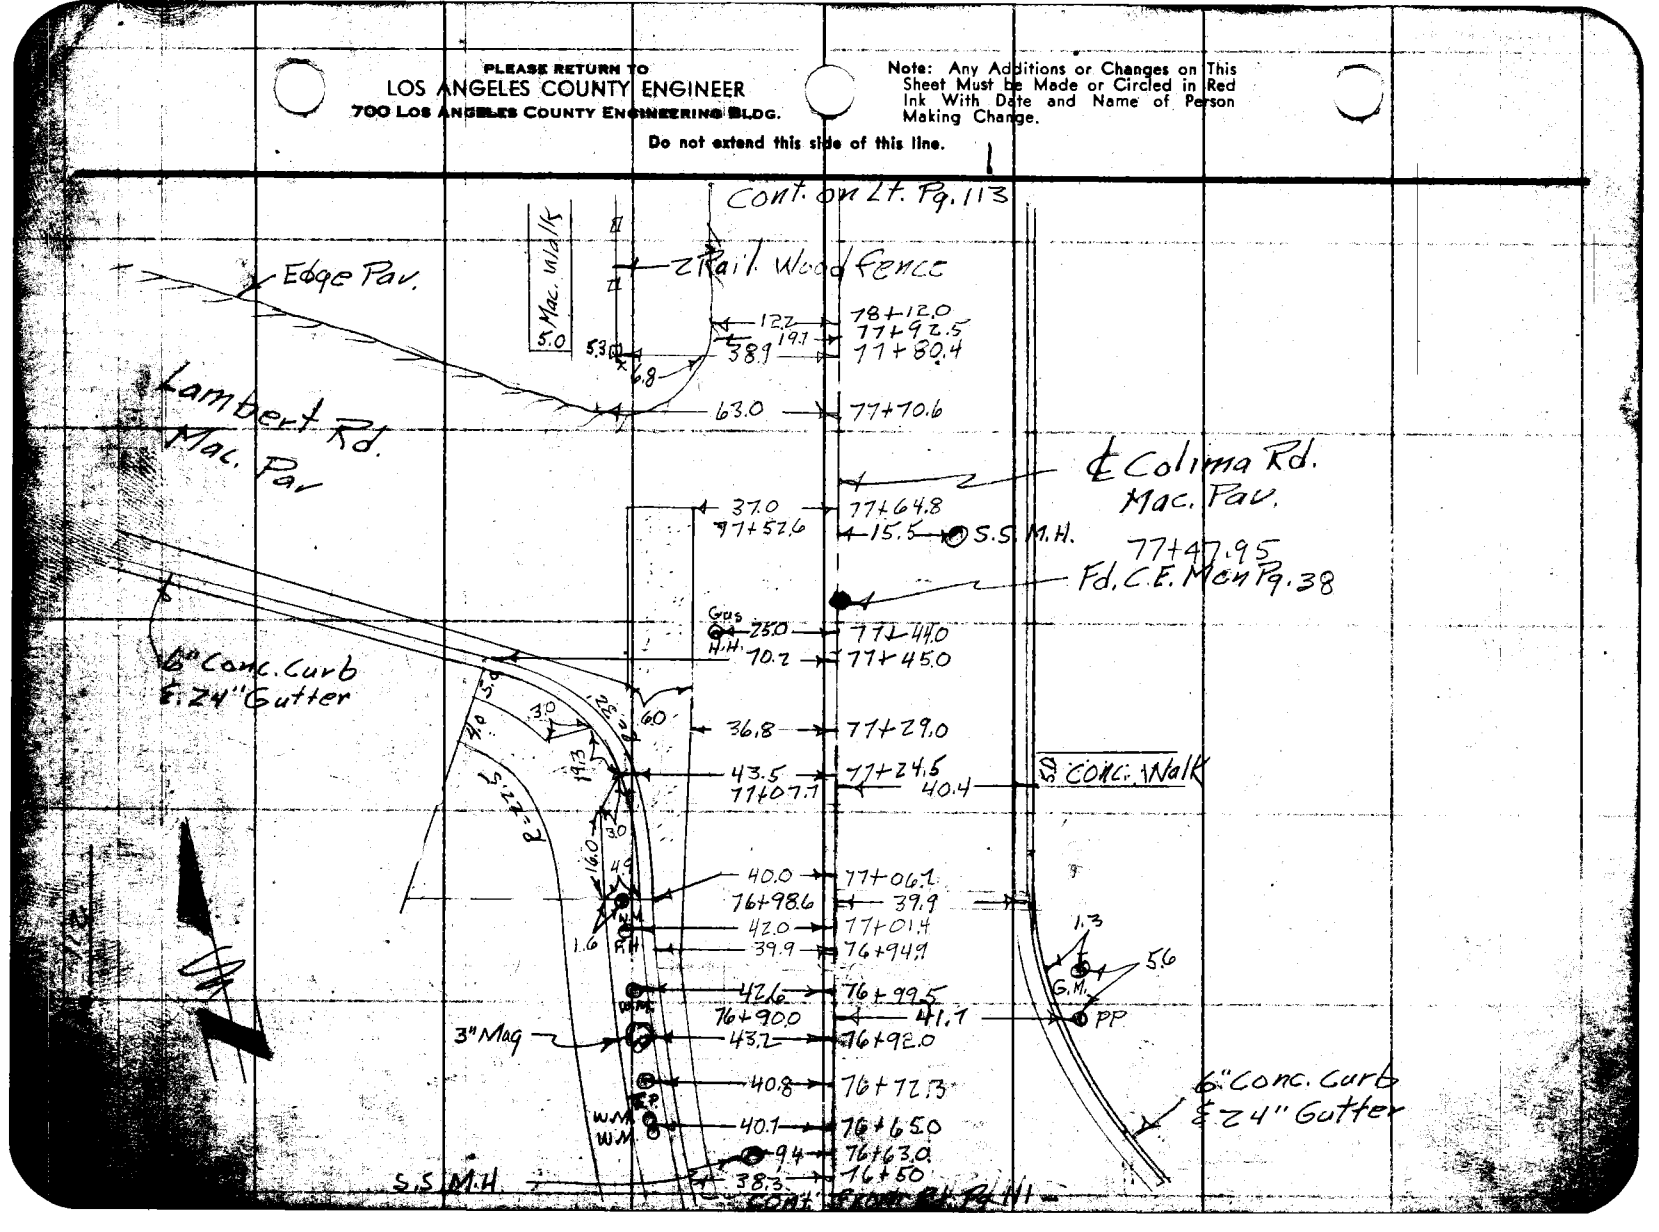

Notes Ck'd by	Survey of Colima Rd	F. B. 2285 Pg. 113
Map No. C.S.B-2623	JN 0075.50 Tape Std °F	
Office Work R.L. Green	Surveyed by Dougherty	
Checked C. J. GALLI	Notes Date 8-7-57	
Date June 1958	Indexed C. Johnson	

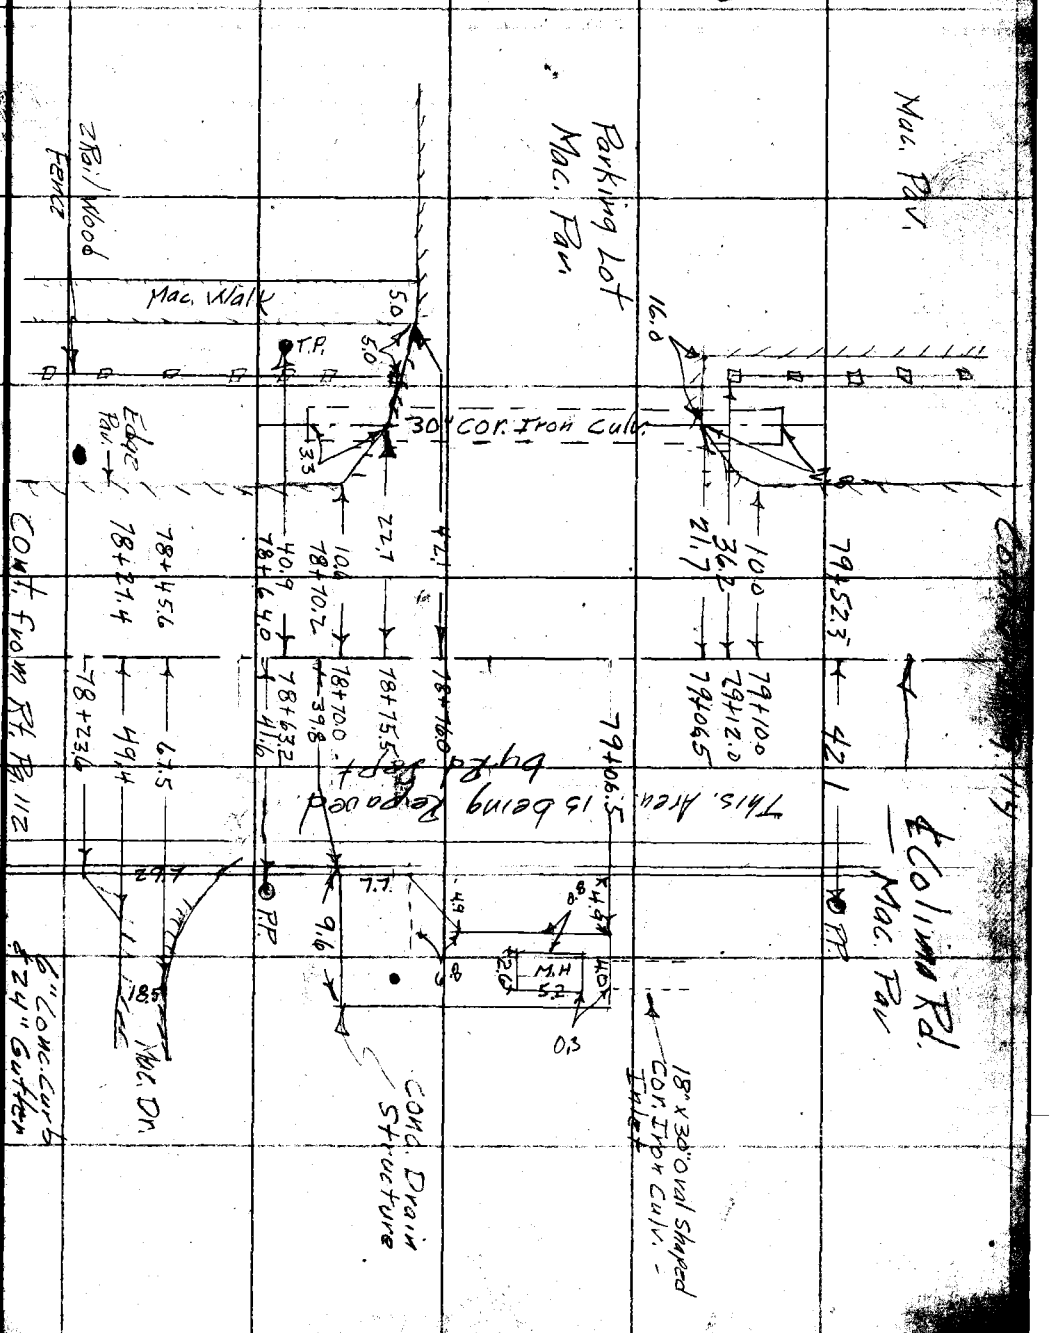

Note: Any Additions or Changes on this Sheet Must be Made or Circled in Red Ink With Date and Name of Person Making Change.

PLEASE RETURN TO
LOS ANGELES COUNTY ENGINEER
700 Los Angeles County Engineering Bldg.
Do not extend this side of this line.

SAE #247 1-56

PLEASE RETURN TO
LOS ANGELES COUNTY ENGINEER
700 LOS ANGELES COUNTY ENGINEERING BLDG.

Note: Any Additions or Changes on This Sheet Must be Made or Circled in Red Ink With Date and Name of Person Making Change.

Do not extend this side of this line.

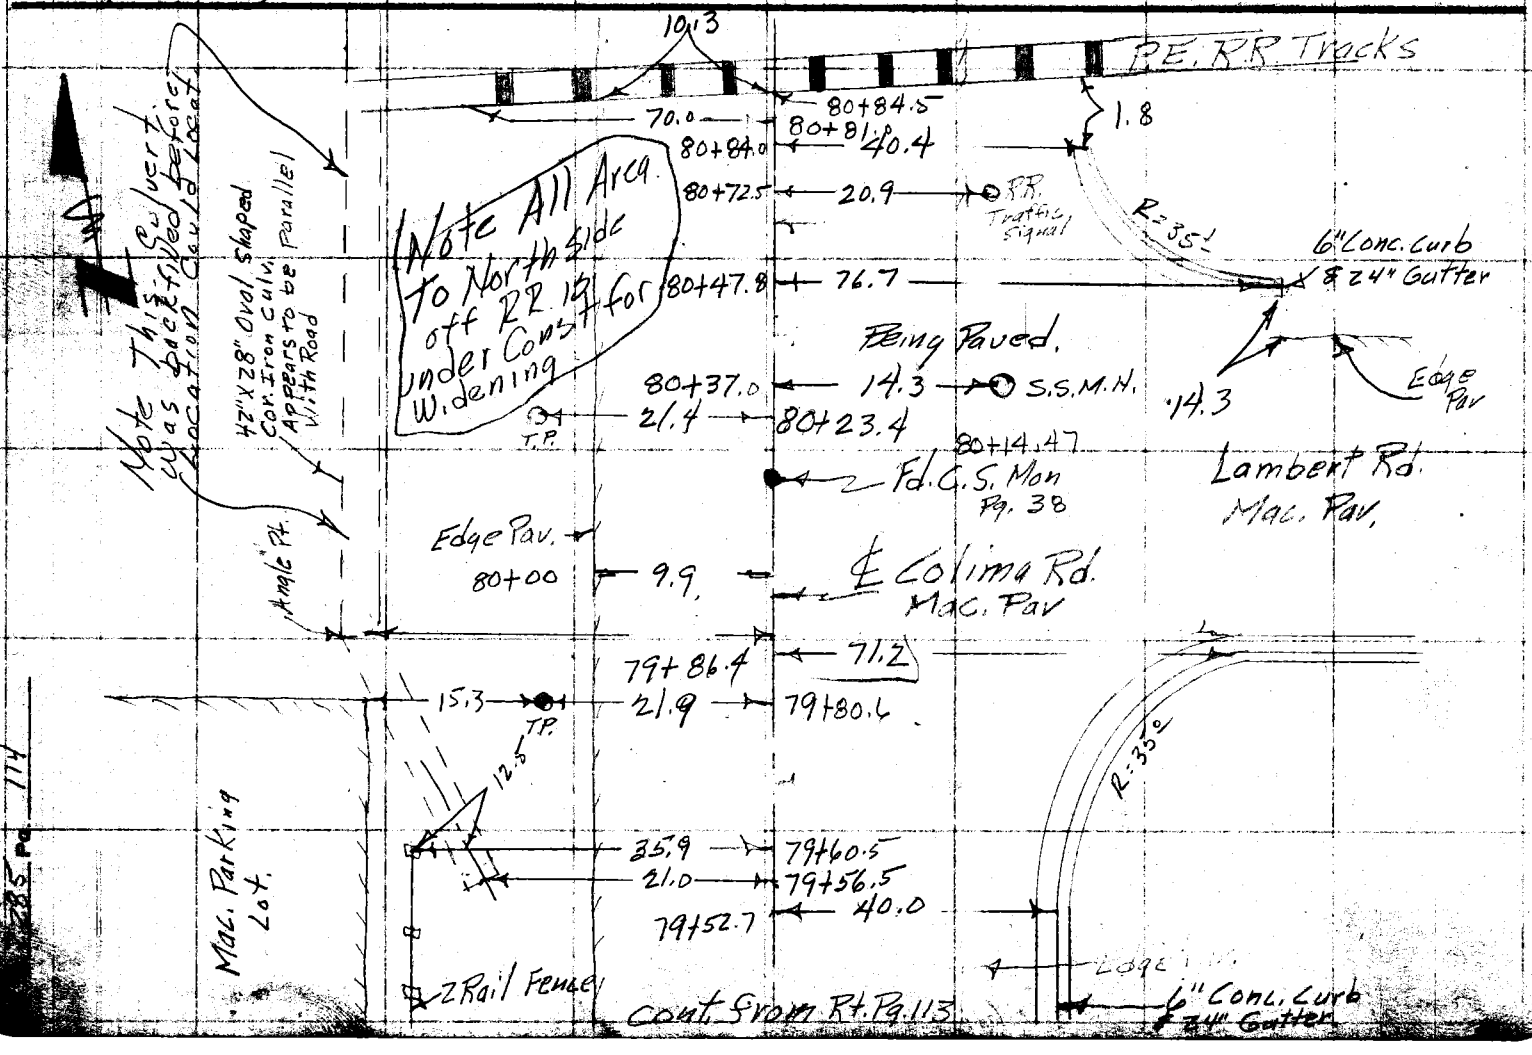

285 Pg. 114

Notes Ck'd by Galli	Survey of Colima Rd.
Map No. C.S.B.-2623	JN 0075.50 Tape 0157 Std 68 °F
Office Work R.L. Green	Surveyed by Dougherty
Checked Galli	Notes Dougherty Date
Date June 1958	Indexed A. C. Johnson 10-25-57

F. B. 2285 Pg. 115

Cont. on Bot. Pg. 116

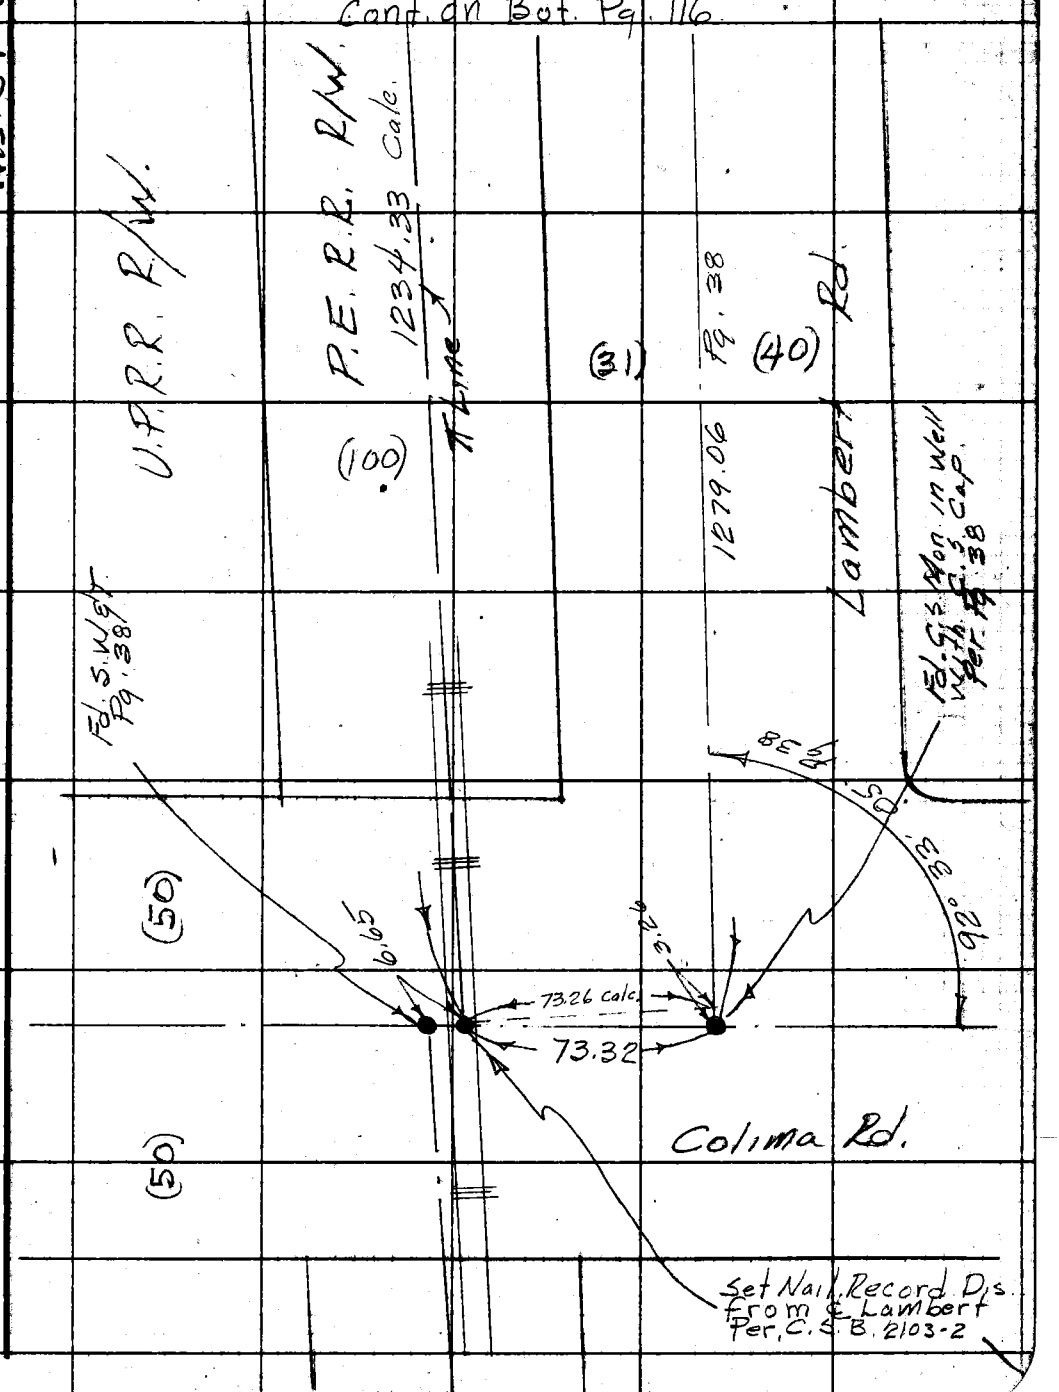

Note: Any Additions or Changes on This Sheet Must be Made or Circled in Red Ink With Date and Name of Person Making Change.

Do not extend this side of this line.

PLEASE RETURN TO
LOS ANGELES COUNTY ENGINEER
700 LOS ANGELES COUNTY ENGINEERING BLDG.

79F3095 S&E #247 1-56

F. B. 2285 Pg. 116

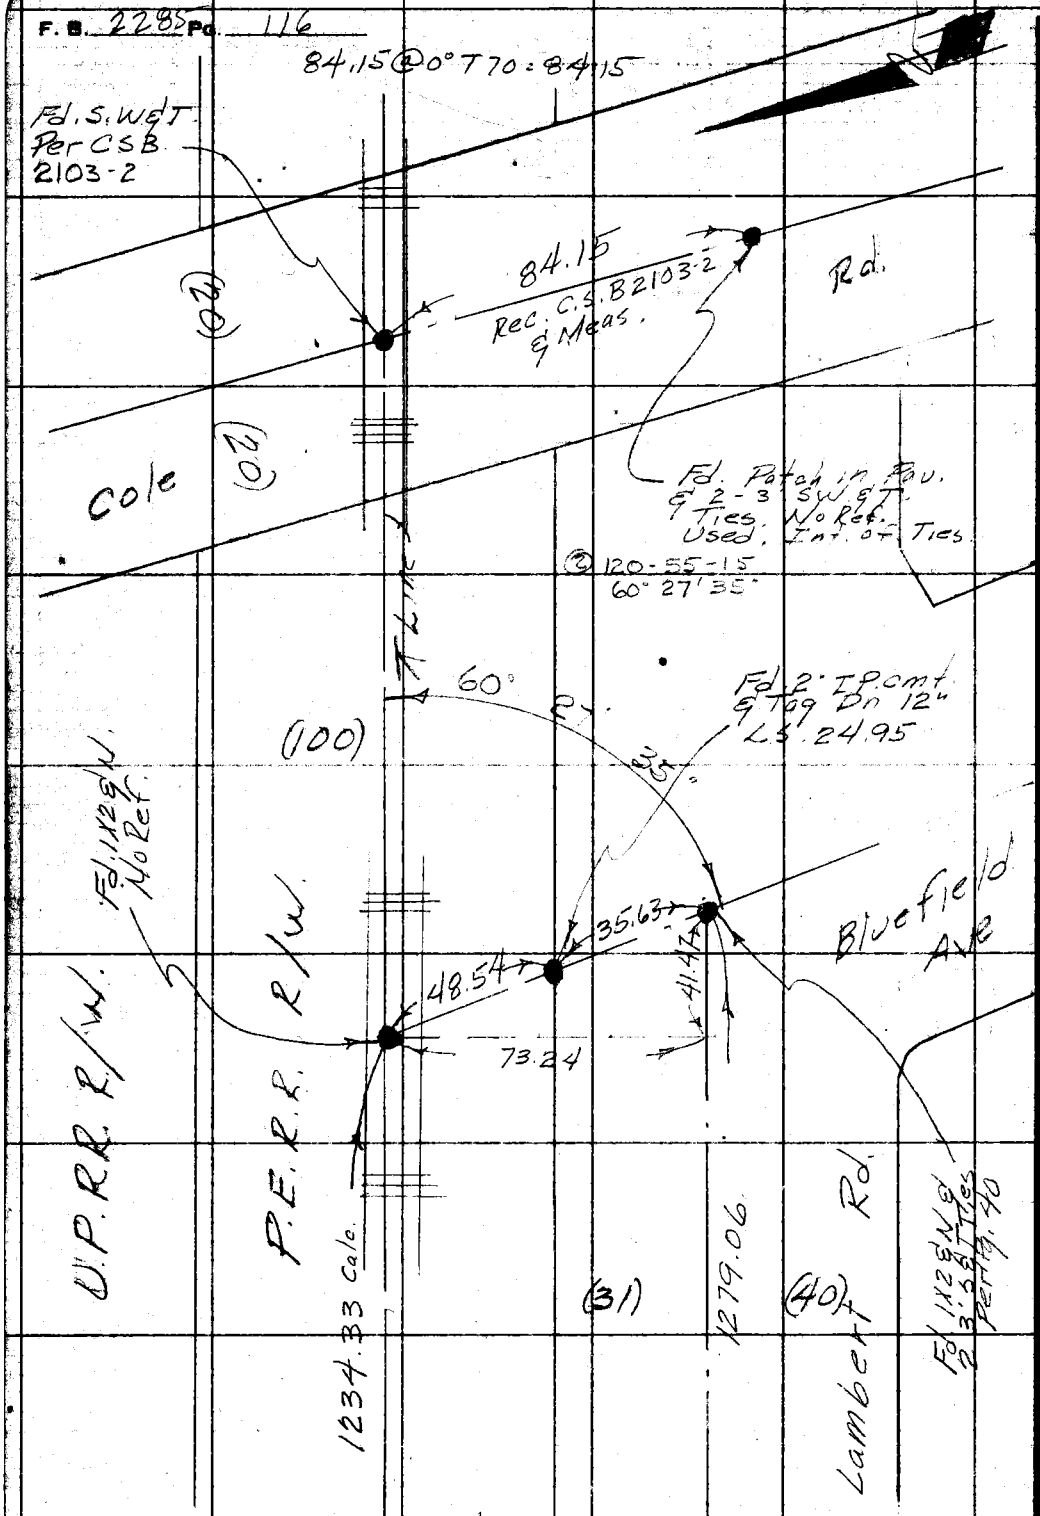

W.S. 34-C-2

PLEASE RETURN TO
LOS ANGELES COUNTY ENGINEER
700 LOS ANGELES COUNTY ENGINEERING BLDG.

Do not extend this side of this line.

Note: Any Additions or Changes on This Sheet Must be Made or Circled in Red Ink With Date and Name of Person Making Change.

Cont from Top Pg.

Notes Ck'd by C. J. GALLI	Survey of Colima Rd.
Map No. C.S.B.-2623	IN 0075.50 Tape 1.57 Std 68 °F
Office Work R. L. GREEN	Surveyed by Dougherty
Checked C. J. GALLI	Notes Dougherty Date 11-15-58
Date Dec. 1958	Indexed A. C. Johnson 11-17-58

F. B. 2285 Pg. 117

J.N. 0075.50

Survey of Colima Road.
℄ Change from Telegraph Rd.
North to Lutwieler Ave.

Nov. 1958

Note

Staking sheet used is C.S.B. 2623

Dougherty
Bovalles
Sandoval
Adams
Latteri

Note: Any Additions or Changes on This Sheet Must be Made or Circled in Red Ink With Date and Name of Person Making Change.

Do not extend notes this side of this line.

RETURN TO
LOS ANGELES COUNTY ENGINEER
700 LOS ANGELES COUNTY ENGINEERING BLDG.

76F3095 CE #247—3-57

F. B. 2285 Pg. 118

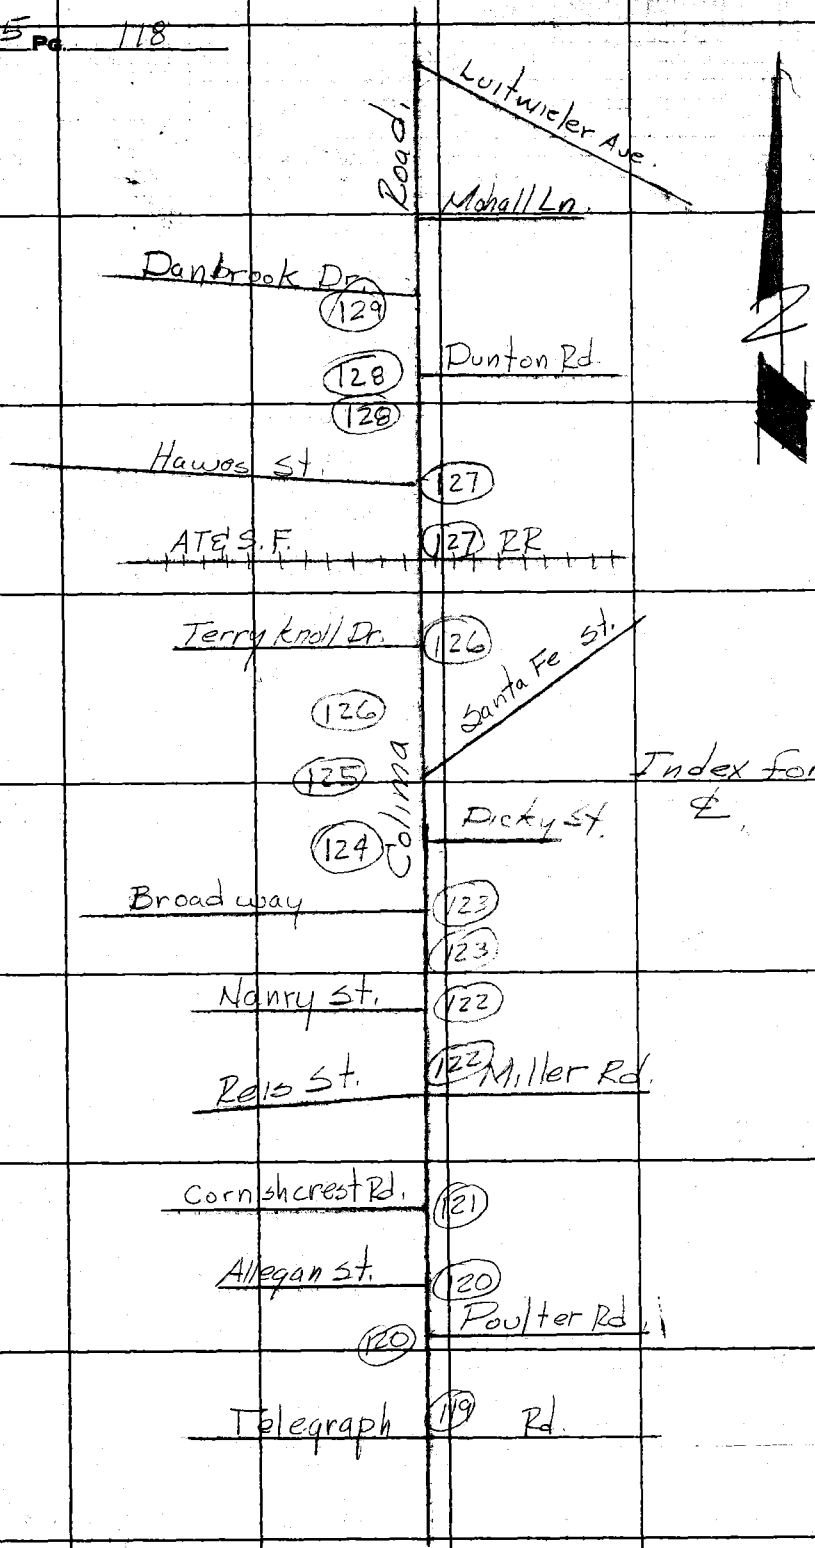

RETURN TO
LOS ANGELES COUNTY ENGINEER
700 LOS ANGELES COUNTY ENGINEERING BLDG.

Do not extend notes this side of this line.

Note: Any Additions or Changes on This Sheet Must be Made or Circled in Red Ink With Date and Name of Person Making Change.

Notes Ck'd by C. J. GALLI	Survey of Colima Rd.	F. B. 2285 Pg. 119
Map No. C.S.B-2623	IN 0075.50 Tape 157 Std 68 °F	
Office Work R. L. GREEN	Surveyed by Dougherty	
Checked C. J. GALLI	Notes Dougherty Date 11-6-58	
Date Dec. 1958	Indexed A. C. Johnson	

W.S. 34-B-3

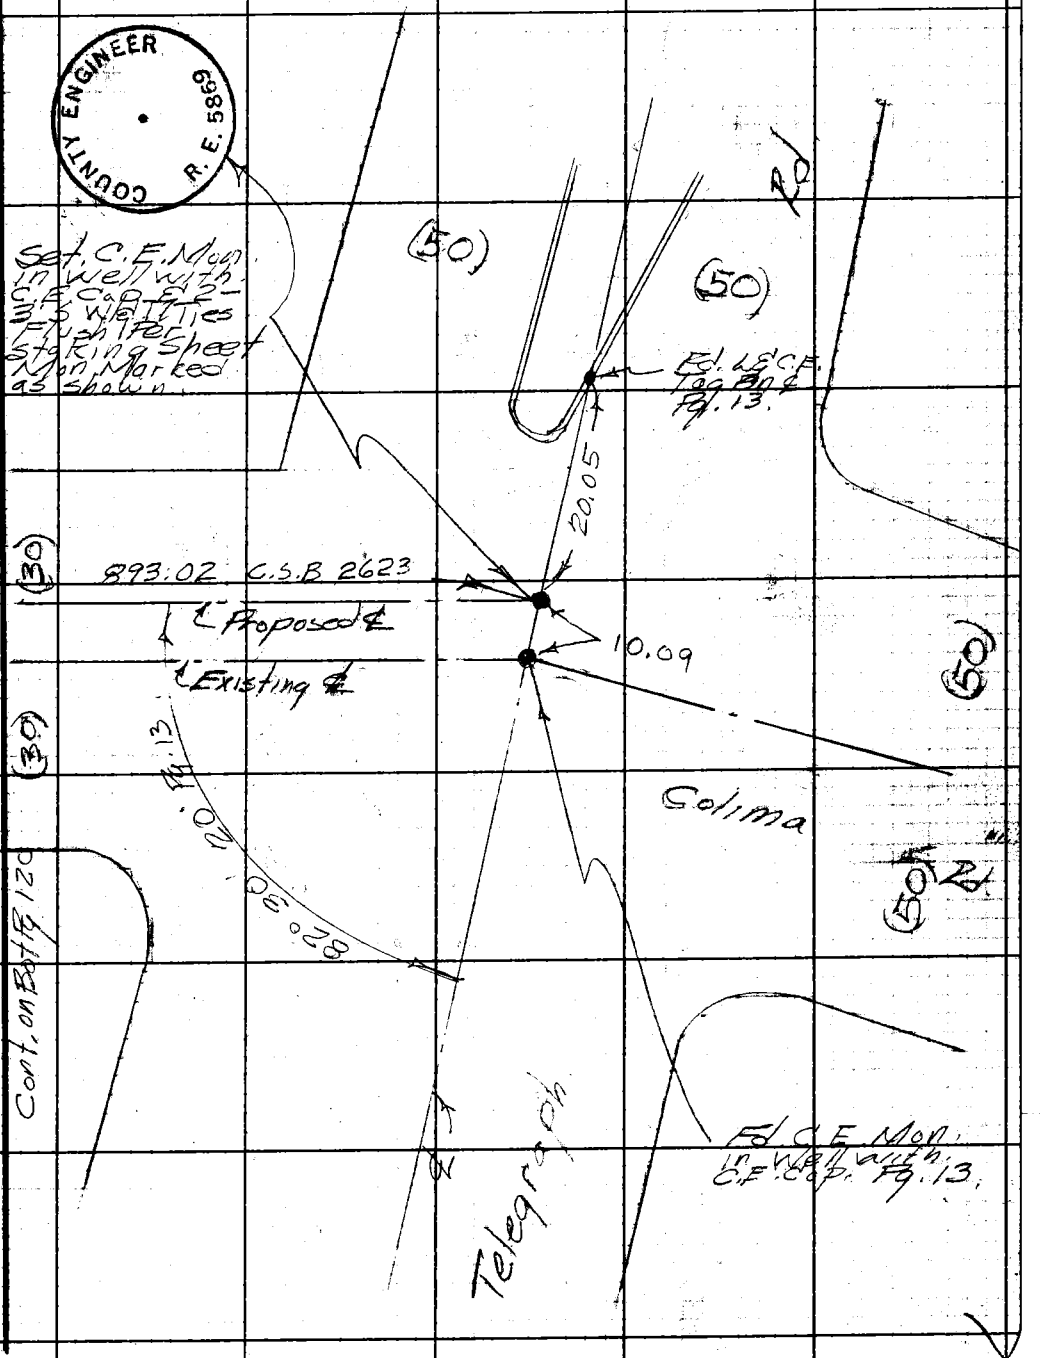

Note: Any Additions or Changes on This Sheet Must be Made or Circled in Red Ink With Date and Name of Person Making Change.

Do not extend notes this side of this line.

RETURN TO
LOS ANGELES COUNTY ENGINEER
700 LOS ANGELES COUNTY ENGINEERING BLDG.

76F309S CE #247—3-57

Cont. on Bot. Pg.

F.B. 2285 Pg. 120

W.S. 34-B-2

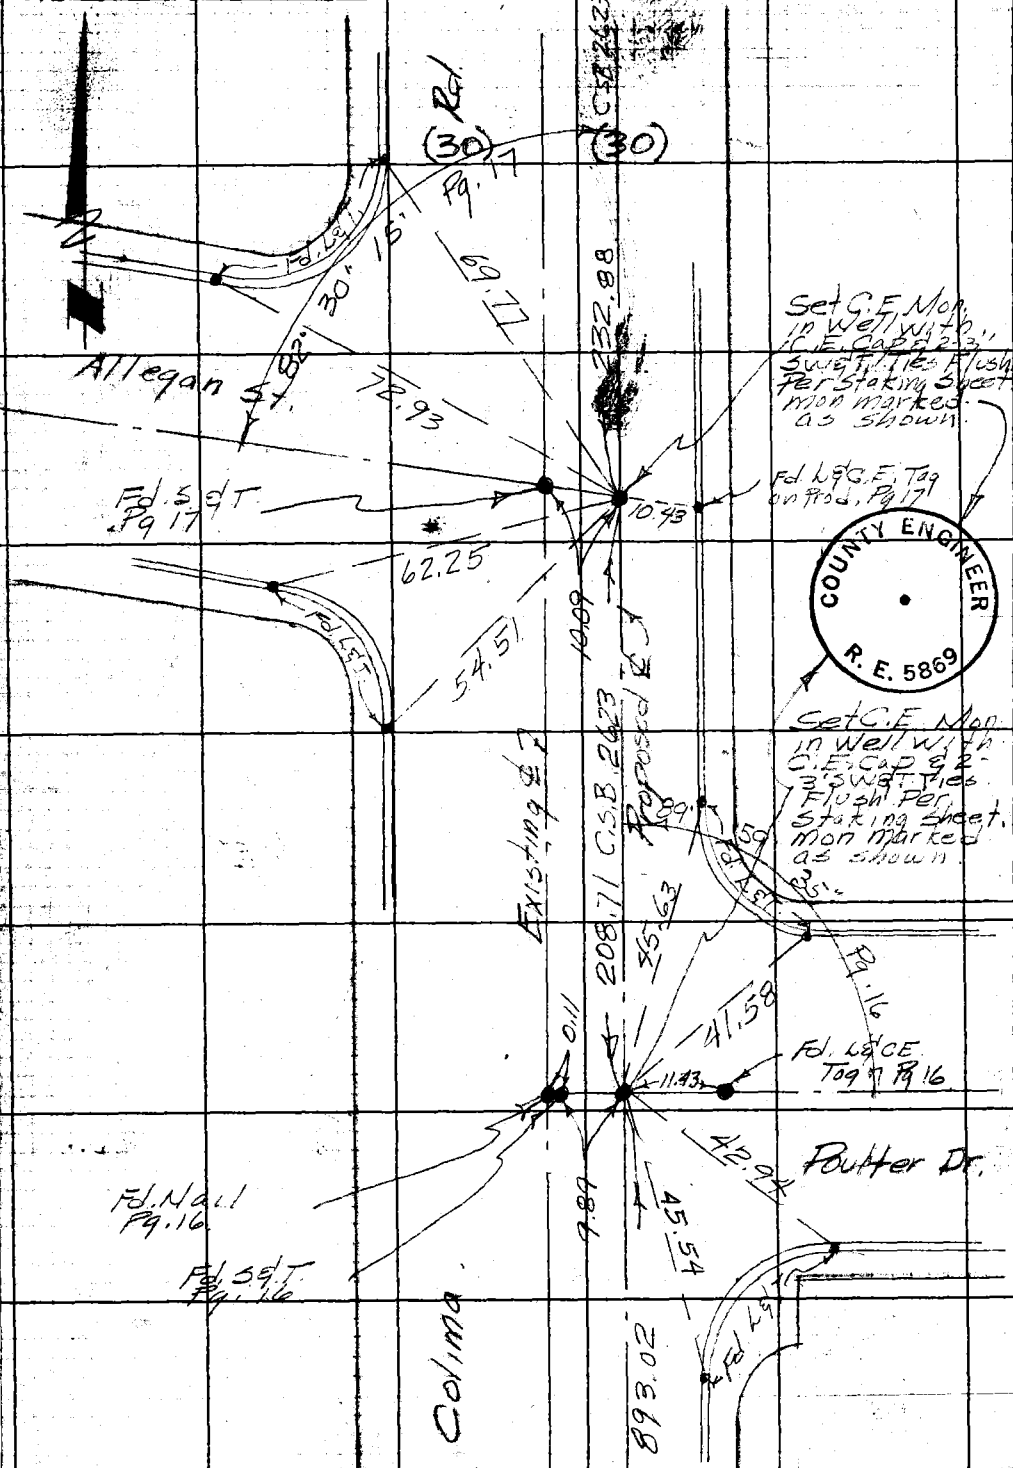

RETURN TO
LOS ANGELES COUNTY ENGINEER
700 LOS ANGELES COUNTY ENGINEERING BLDG.

Do not extend notes this side of this line.

Note: Any Additions or Changes on This Sheet Must be Made or Circled in Red Ink With Date and Name of Person Making Change.

Cont. from L4. Pg. 119.

Notes Ck'd by C. J. GALLI	Survey of Colima Rd
Map No. B-2623	IN 0075.50 Tape 0157 Std 68° °F
Office Work R. L. GREEN	Surveyed by Dougherty
Checked C. J. GALLI	Notes — Date 11-7-58
Date Dec. 1958	Indexed A. C. Johnson

F. B. 2285 Pg. 121

Cont. on Bot. Pg. 122

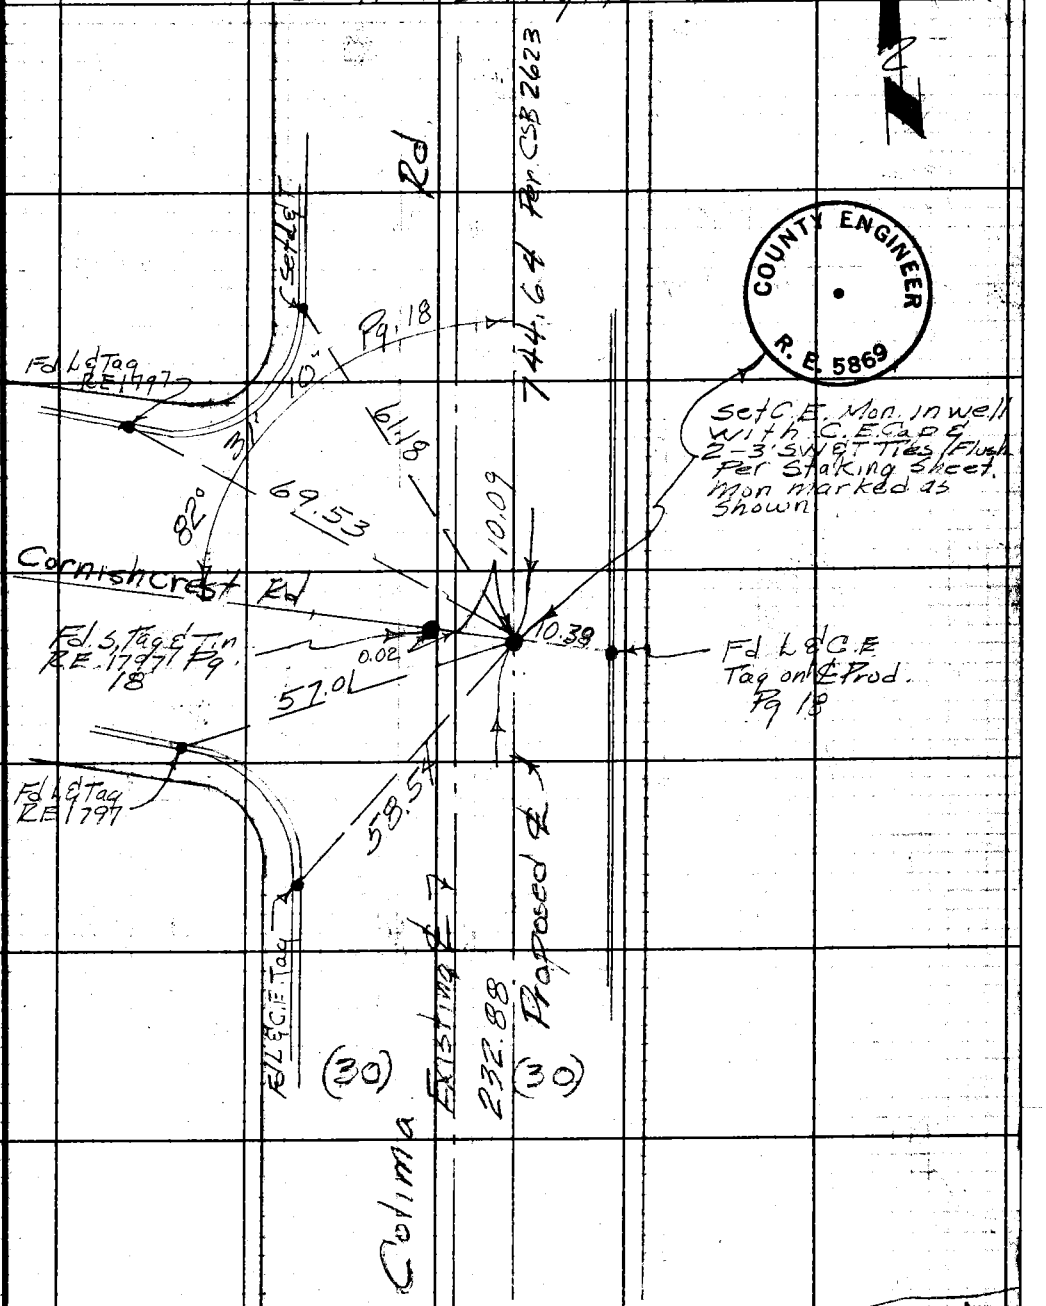

Cont. from Top Top Pg. 120

Note: Any Additions or Changes on This Sheet Must be Made or Circled in Red Ink With Date and Name of Person Making Change.

Do not extend notes this side of this line.

RETURN TO
LOS ANGELES COUNTY ENGINEER
700 LOS ANGELES COUNTY ENGINEERING BLDG.

76F309S CE #247—3-57

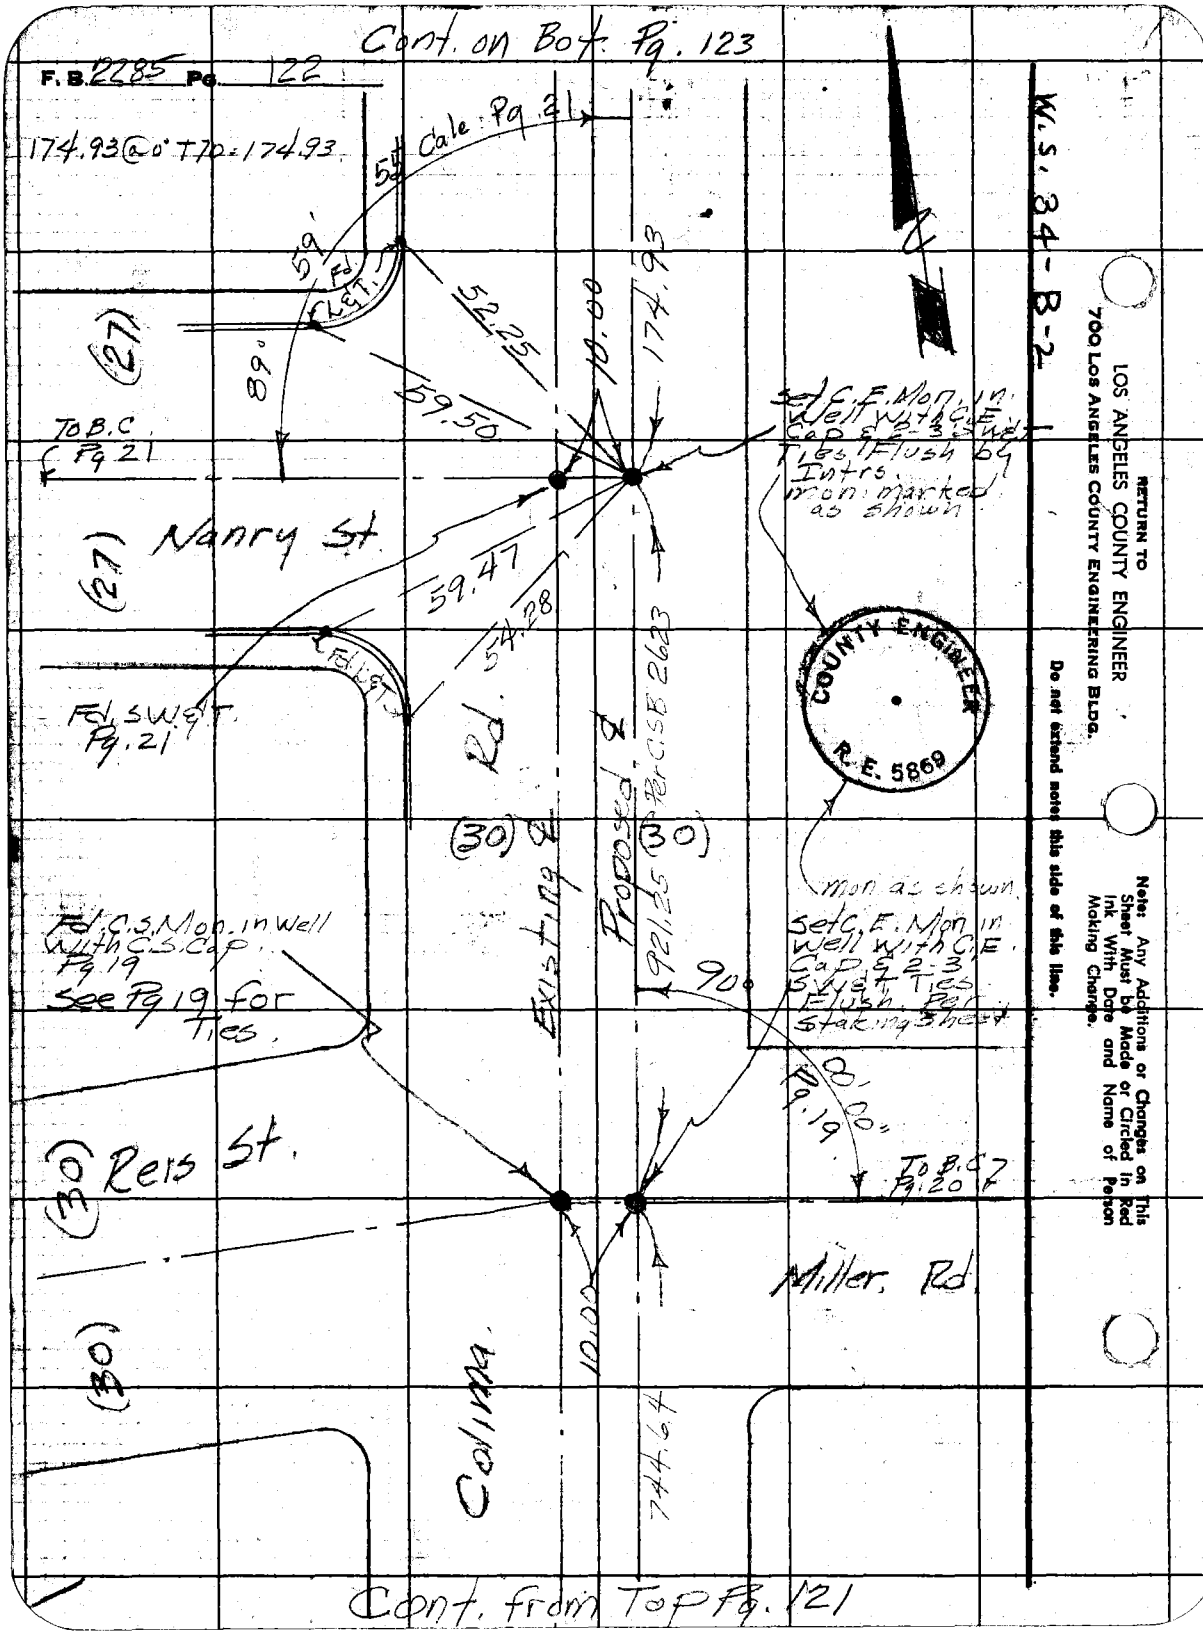
Cont. on Bot. Pg. 123
F.B. 2285 Pg. 122
174.93 @ 0° T70 = 174.93
5th Cale Pg. 21
59'
Fd. L&T.
52.25
10.00
174.93
(27)
89°
59.50
To B.C. Pg 21
Set C.E. Mon. in Well with C.E. Cap & 2-3 S.W.&T. Ties Flush by Intrs. mon. marked as shown
Nanry St.
(27)
59.47
54.28
Fd. L&T.
Fd. S.W.&T. Pg. 21
Rd.
Proposed ℄
Per CSB 2623
(30) ℄
(30)
Existing ℄
921.25
90°
Fd. C.S. Mon. in Well with C.S. Cap. Pg 19
See Pg 19 for Ties.
Set C.E. Mon in Well with C.E. Cap & 2-3 S.W.&T. Ties Flush. Per Staking Sheet
00'00" Pg. 19
To B.C. Pg. 20
(30) Reis St.
Miller Rd.
10.00
(30)
Colima
744.64
COUNTY ENGINEER
R.E. 5869
W.S. 34-B-2
RETURN TO
LOS ANGELES COUNTY ENGINEER
700 LOS ANGELES COUNTY ENGINEERING BLDG.
Do not extend notes this side of this line.
Note: Any Additions or Changes on This Sheet Must be Made or Circled in Red Ink With Date and Name of Person Making Change.
Cont. from Top Pg. 121

Notes Ck'd by C. J. GALLI	Survey of Colima Rd.
Map No. B-2623	IN 0075.5 Clase 0157 Std 68 °F
Office Work R. L. GREEN	Surveyed by Flaherty
Checked C. J. GALLI	Notes Date 11-10-58
Date Dec. 1958	Indexed K. C. Johnson

F. B 2285 PG. 123

Cont. on Bot. Pg 124

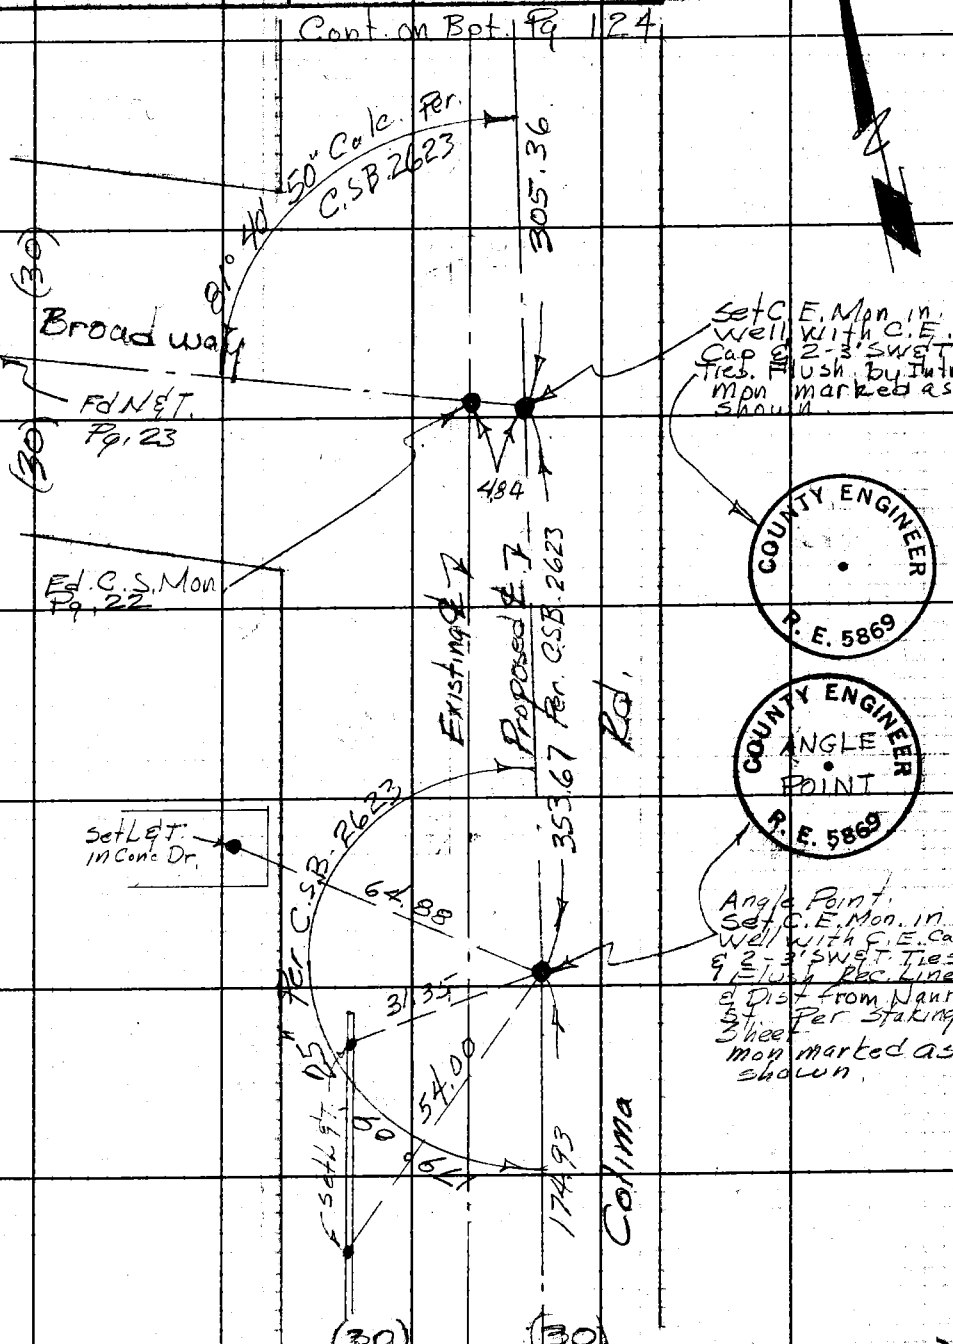

Cont. from TOP Pg. 122

W.S. 34-C-2

Note: Any Additions or Changes on This Sheet Must be Made or Circled in Red Ink With Date and Name of Person Making Change.

Do not extend notes this side of this line.

RETURN TO
LOS ANGELES COUNTY ENGINEER
700 LOS ANGELES COUNTY ENGINEERING BLDG.

76F3095 CE #247—3-57

F. B. 2285 Pg. 124

Cont. on Bot Pg. 125

W.S. 32-C-2

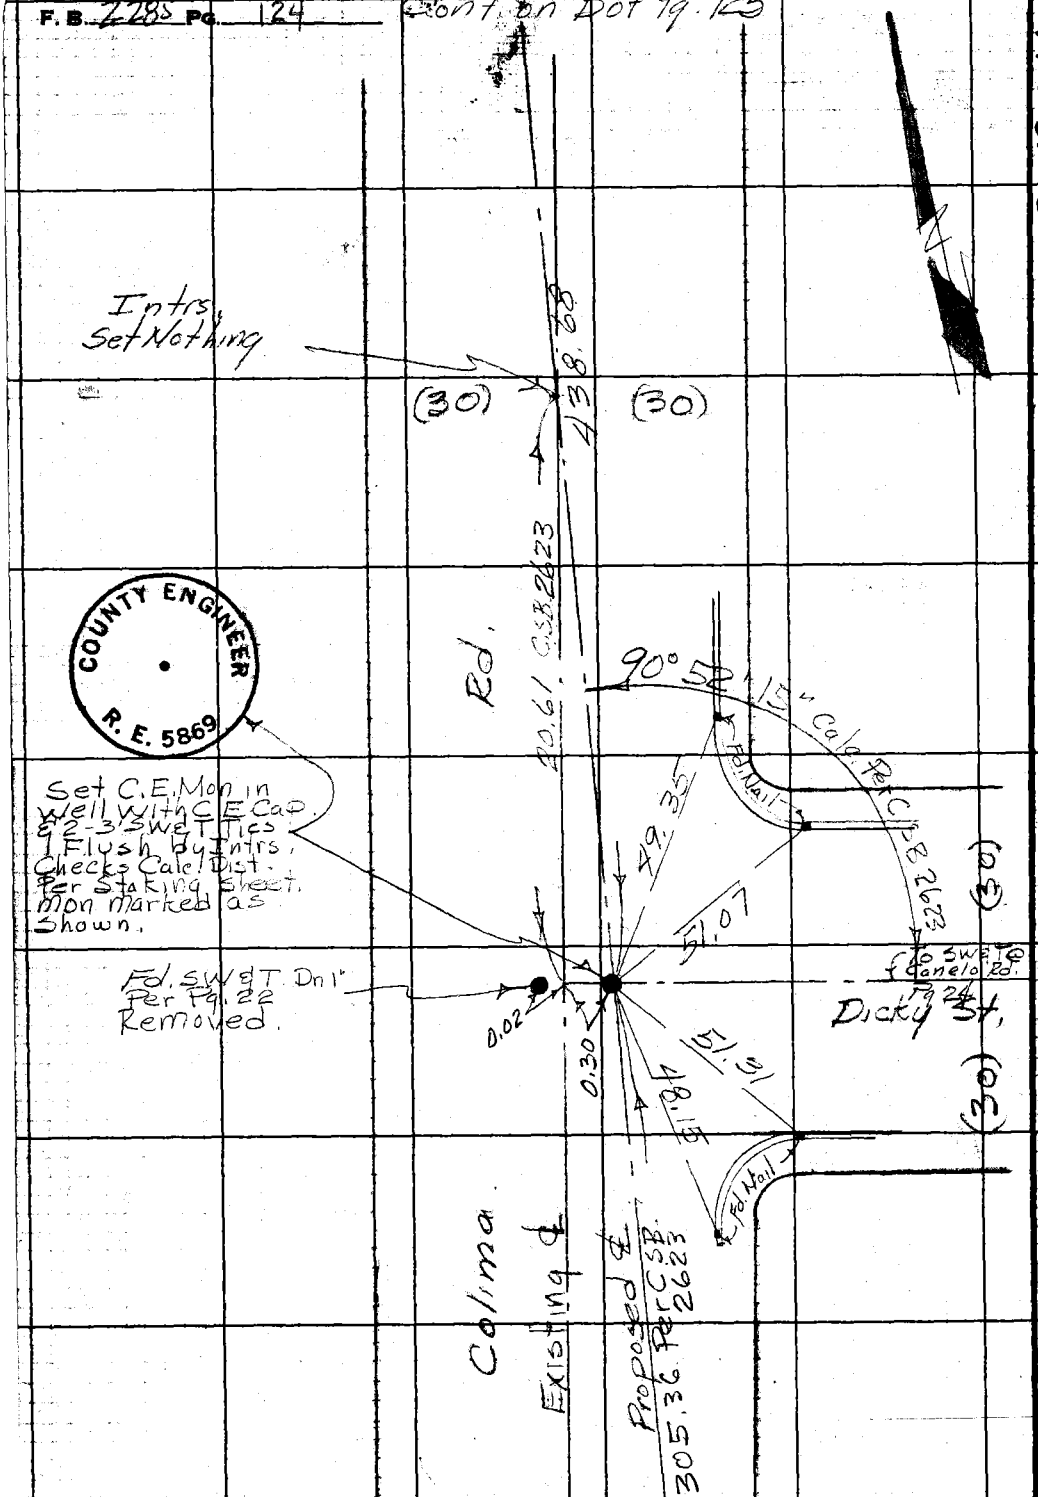

COUNTY ENGINEER
R. E. 5869

RETURN TO
LOS ANGELES COUNTY ENGINEER
700 LOS ANGELES COUNTY ENGINEERING BLDG.

Do not extend notes this side of this line.

Note: Any Additions or Changes on This Sheet Must be Made or Circled in Red Ink With Date and Name of Person Making Change.

Cont. from Top Pg. 123

Notes Ck'd by C. J. GALLI	Survey of Colima Rd.
Map No. B-2623	IN 0075.50 Tape 0157 Std 68 °F
Office Work R. L. GREEN	Surveyed by Dougherty
Checked C. J. GALLI	Notes Dougherty Date 11-13-58
Date Dec. 1958	Indexed A. C. Johnson

F. B. 2285 Pg. 125

W.S. 34 - C-2

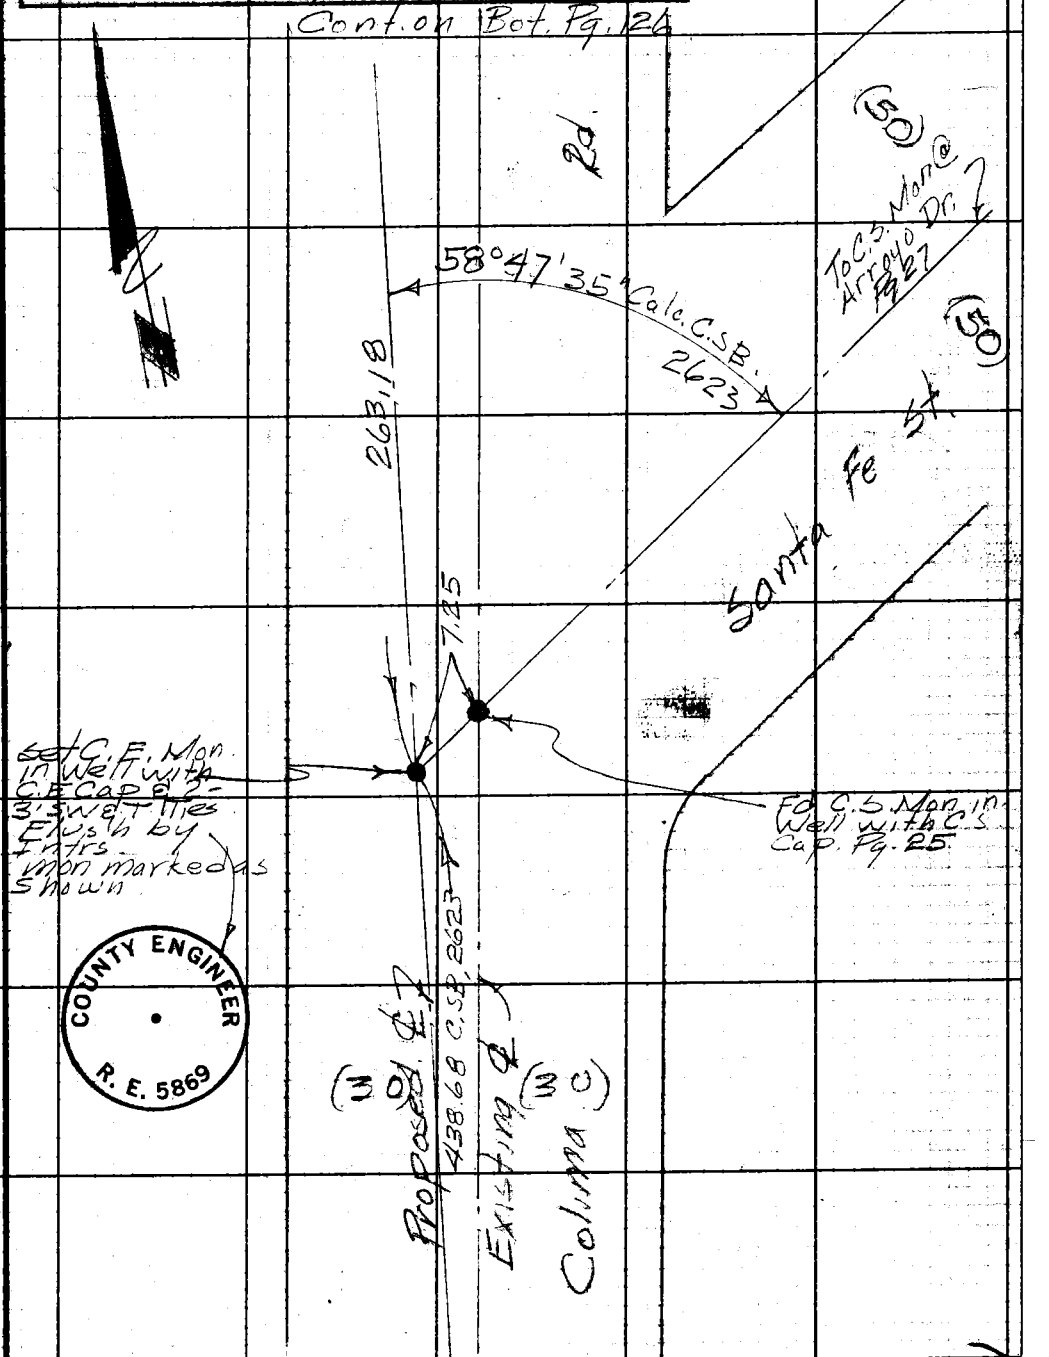

Cont. from Top Pg. 124

Note: Any Additions or Changes on This Sheet Must be Made or Circled in Red Ink With Date and Name of Person Making Change.

Do not extend notes this side of this line.

RETURN TO
LOS ANGELES COUNTY ENGINEER
700 LOS ANGELES COUNTY ENGINEERING BLDG.

76F3095 CE #247—3-57

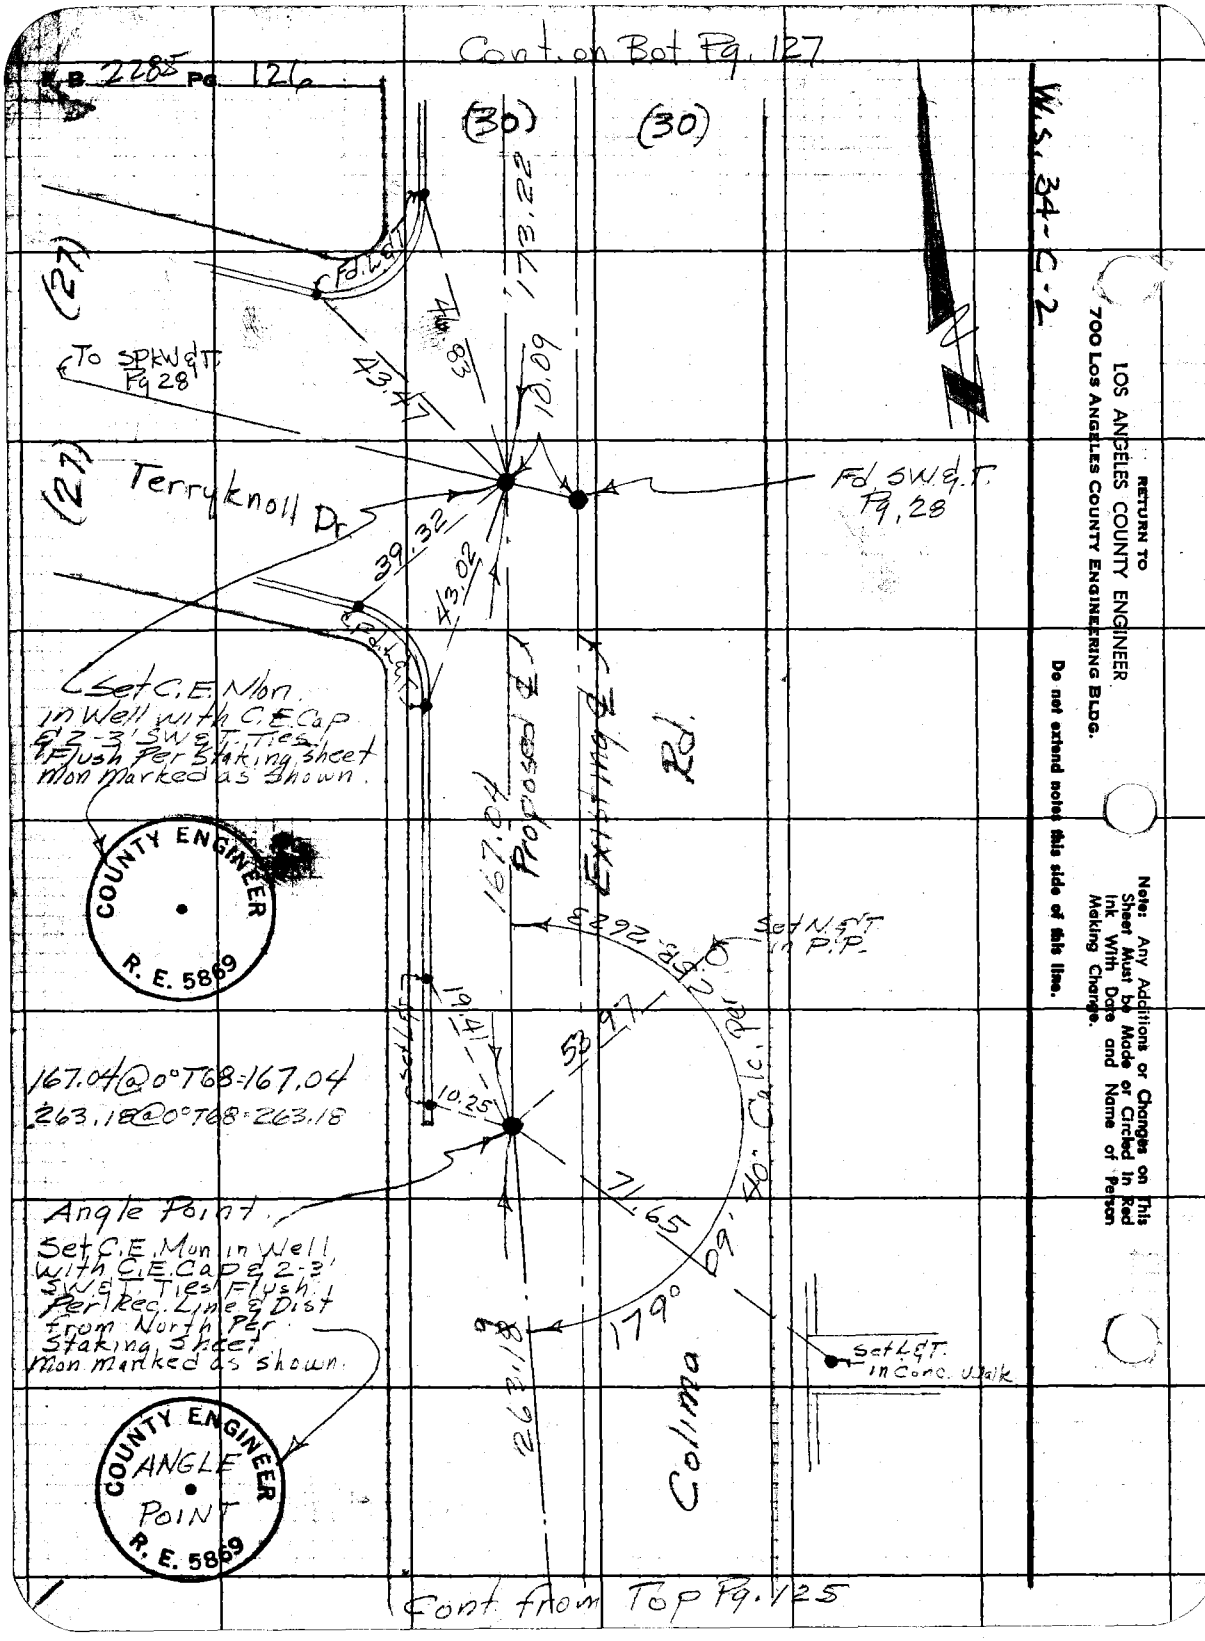

RETURN TO
LOS ANGELES COUNTY ENGINEER
700 LOS ANGELES COUNTY ENGINEERING BLDG.

Do not extend notes this side of this line.

Note: Any Additions or Changes on This Sheet Must be Made or Circled In Red Ink With Date and Name of Person Making Change.

Notes Ck'd by C. J. GALLI	Survey of Colima Rd.	F. B. 2285 PG. 127
Map No. CSB-2623	JN 0075.50 Tape 0157 Std 68 °F	
Office Work R. L. GREEN	Surveyed by Dougherty	
Checked C. J. GALLI	Notes Dougherty Date 11-13-58	
Date Dec. 1958	Indexed A. C. Johnson	

W.S. 34-C-2

Cont. on Bot. Pg. 128

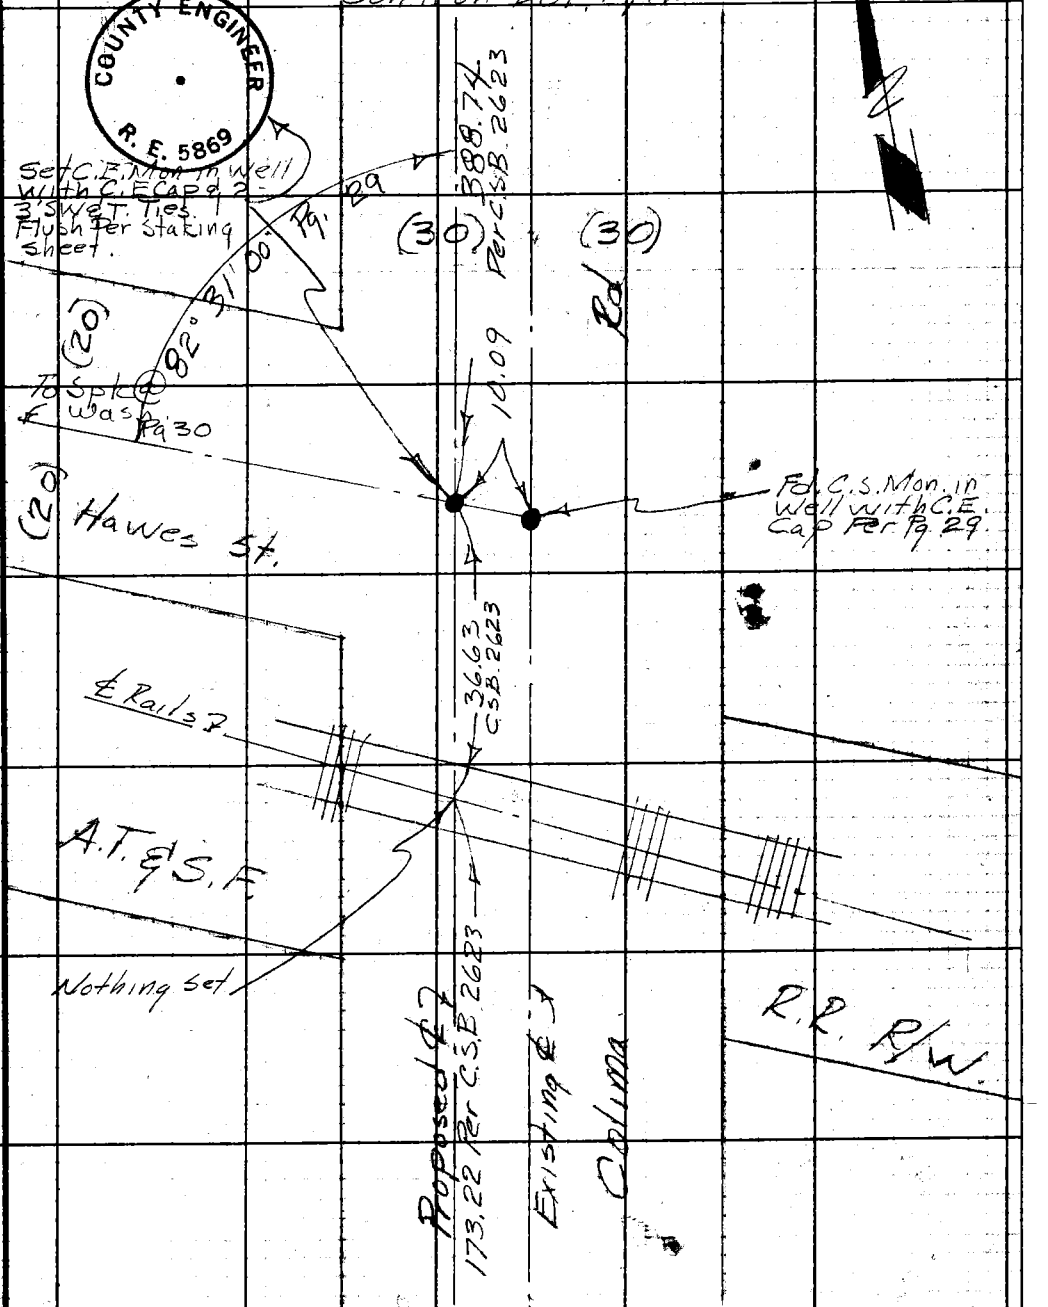

Cont. from Top Pg 126

Note: Any Additions or Changes on This Sheet Must be Made or Circled in Red Ink With Date and Name of Person Making Change.

Do not extend notes this side of this line.

RETURN TO
LOS ANGELES COUNTY ENGINEER
700 LOS ANGELES COUNTY ENGINEERING BLDG.

76F309S CE #247—3-57

Cont. on Bot Pg. 129

F.B. 2285 Pg. 128

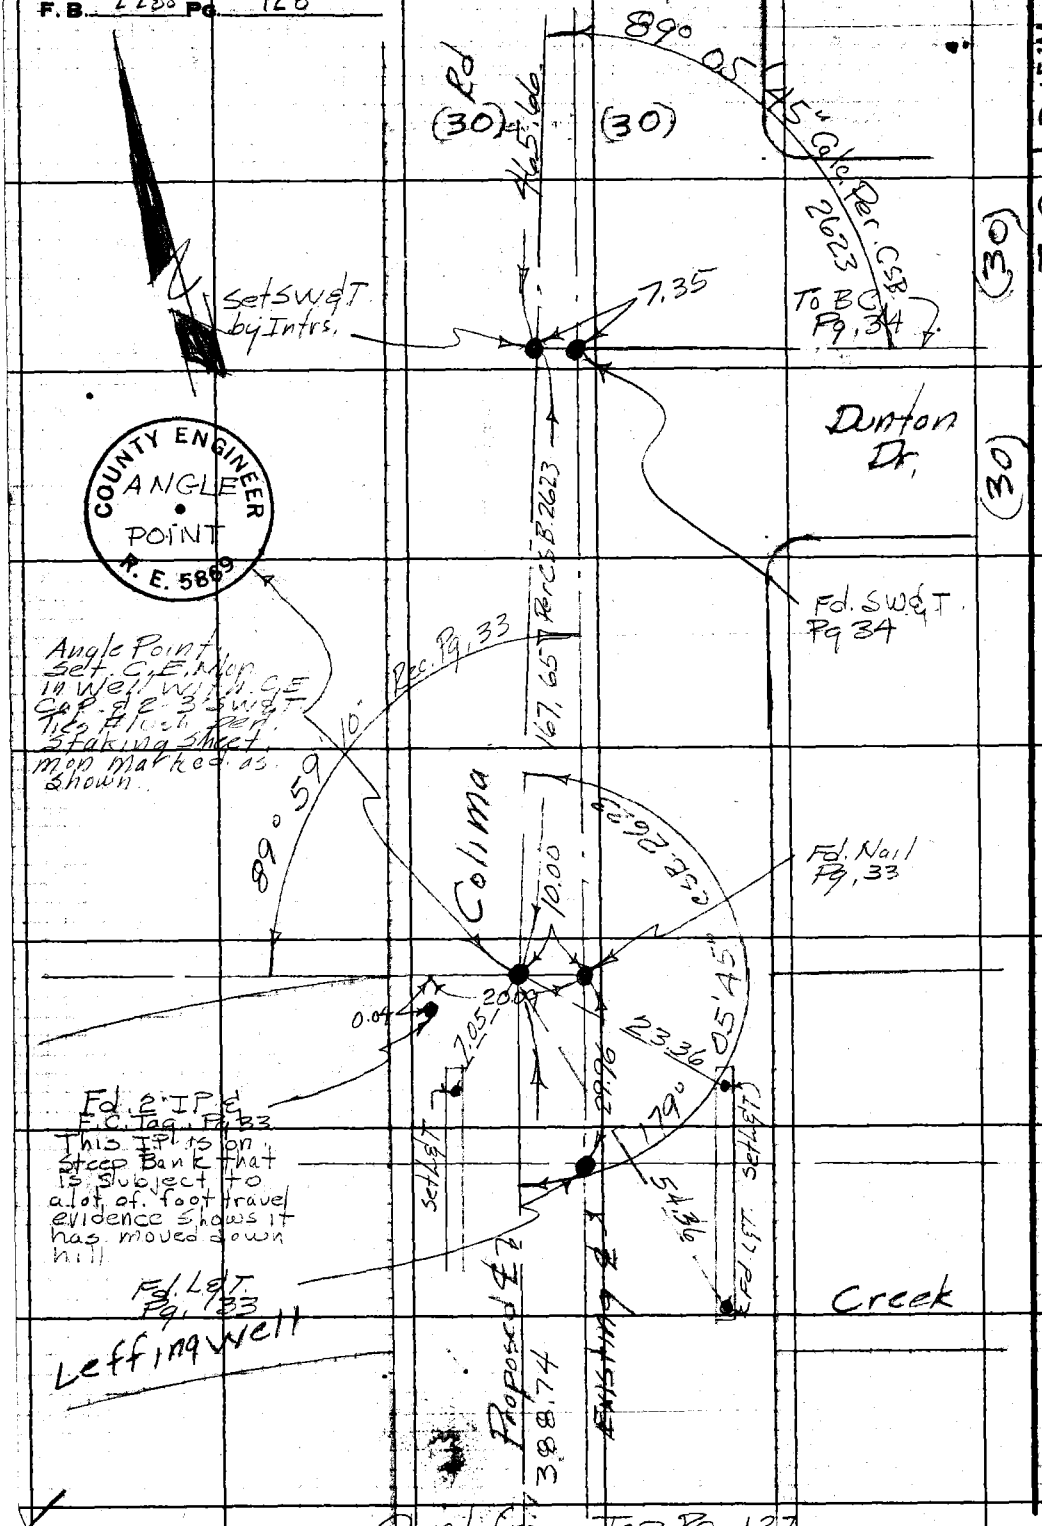

Cont. from Top Pg. 127

RETURN TO
LOS ANGELES COUNTY ENGINEER
700 LOS ANGELES COUNTY ENGINEERING BLDG.

Do not extend notes this side of this line.

Note: Any Additions or Changes on This Sheet Must be Made or Circled in Red Ink With Date and Name of Person Making Change.

Notes Ck'd by C. J. GALLI
Map No. C.S.B. T. 2623
Office Work R. L. GREEN
Checked C. J. GALLI
Date DEC. 1958

Survey of Colima Rd.
IN 0075.50 Tape 0152 Std 68° °F
Surveyed by Dougherty
Notes Dougherty Date 11-14-58
Indexed A. G. Johnson

F. B. 2285 PG. 129

W.S. 34 - C-2

Note: Any Additions or Changes on This Sheet Must be Made or Circled in Red Ink With Date and Name of Person Making Change.

Do not extend notes this side of this line.

RETURN TO
LOS ANGELES COUNTY ENGINEER
700 LOS ANGELES COUNTY ENGINEERING BLDG.

76F309S CE #247—3-57

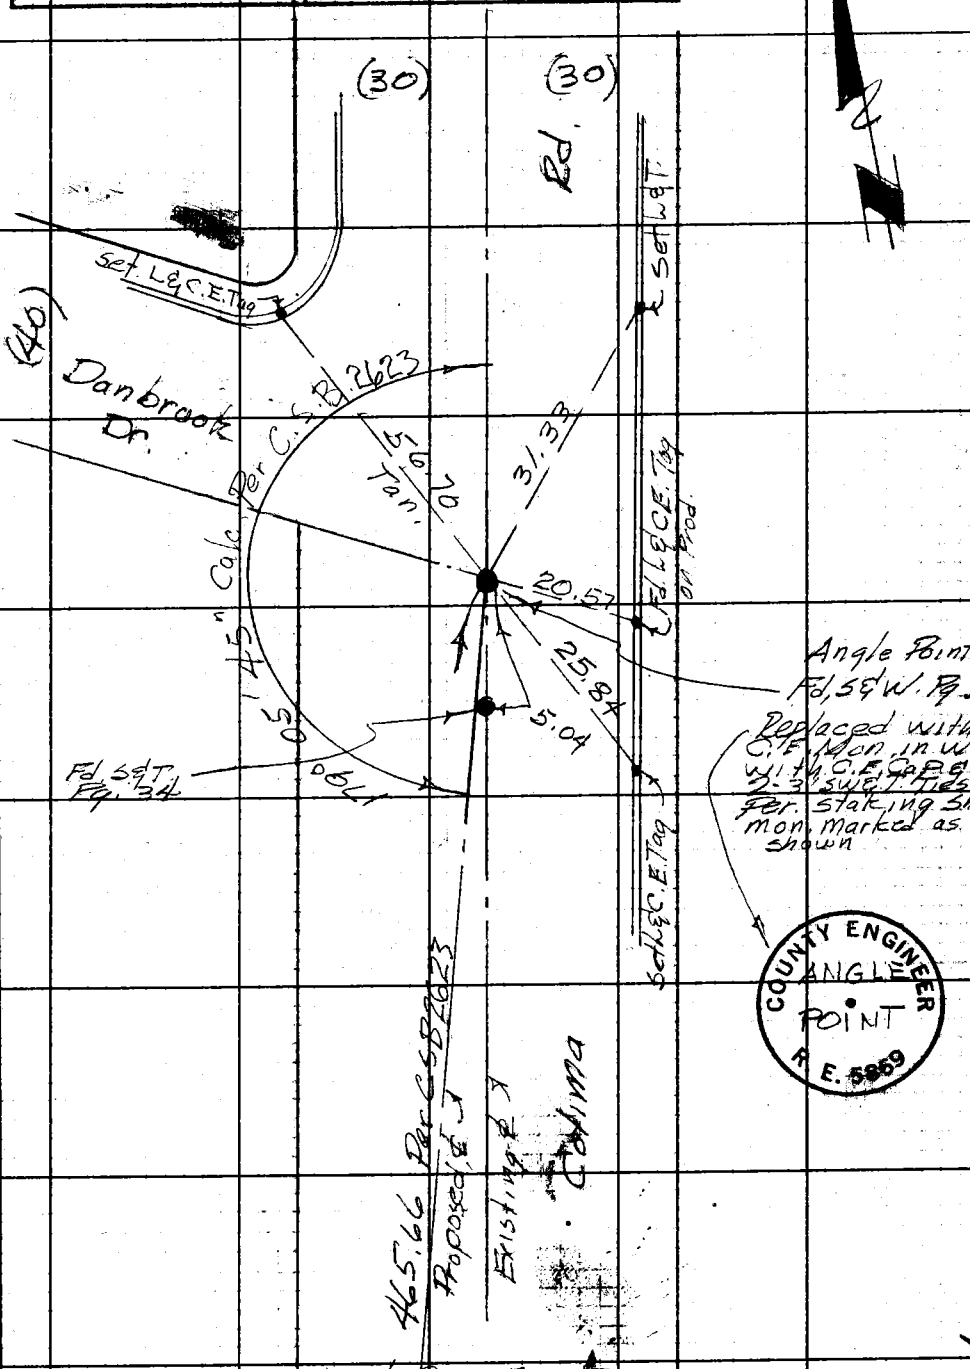

Cont. from Top Pg. 128

Notes Ck'd by Map No. B-2623 Office Work R. L. GREEN Checked Galli Date July 1959	Survey of Colima Rd. JN 0075.50 Tape Std °F Surveyed by J. Sappell Notes R.S. L. C. Johnson Date 6-29-59 Indexed 7-9-59	F. B. 2285 PG. 131

J.N. 0075.50

COLIMA ROAD

LOC OF ADDITIONAL IMP.

FROM

LEFFINGWELL ROAD N.E'LY 1.6 mi ±

TO UNION PACIFIC RAILROAD

for Add'l Imp'vts Revision

SEE PGS 43 TO 114

&

F.B. 2103 PGS 112 - 114

party: Sappell
Shoemaker
Caro
Lieber

Notes: Any Additions or Changes on this Sheet Must be Made or Circled in Red Ink With Date and Name of Person Making Change.

Do not extend this line of this line.

PLEASE RETURN TO
LOS ANGELES COUNTY ENGINEER
700 LOS ANGELES COUNTY ENGINEERING BLDG.

78F3098 SBE 1247 11-58

F. B. 2285 PG. 132

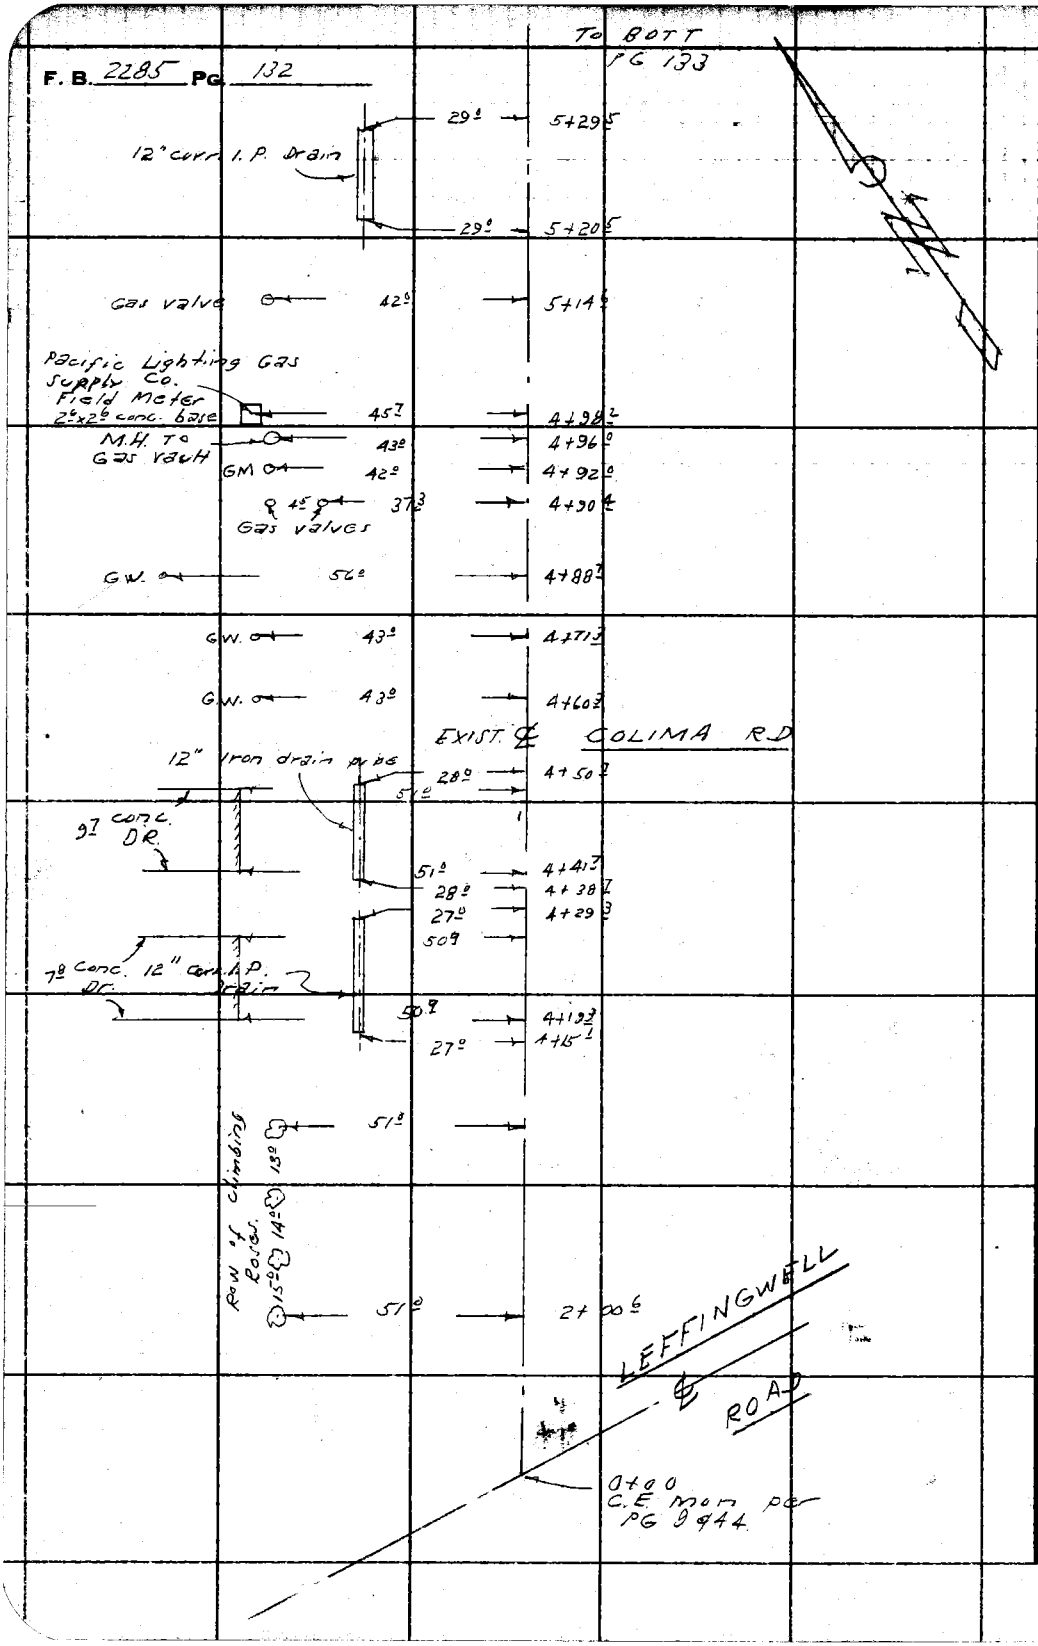

PLEASE RETURN TO
LOS ANGELES COUNTY ENGINEER
700 LOS ANGELES COUNTY ENGINEERING BLDG.

Do not extend this side of this line.

Note: Any Additions or Changes on This Sheet Must be Made or Circled in Red Ink With Date and Name of Person Making Change.

Notes Ck'd by
Map No. B-2623
Office Work R. L. GREEN
Checked Galli
Date July 1959

Survey of Colima Rd
JN 0075.50 Tape Std °F
Surveyed by Sappell
Notes DS Date 6-29-59
Indexed C. Johnson

F. B. 2285 PG. 133

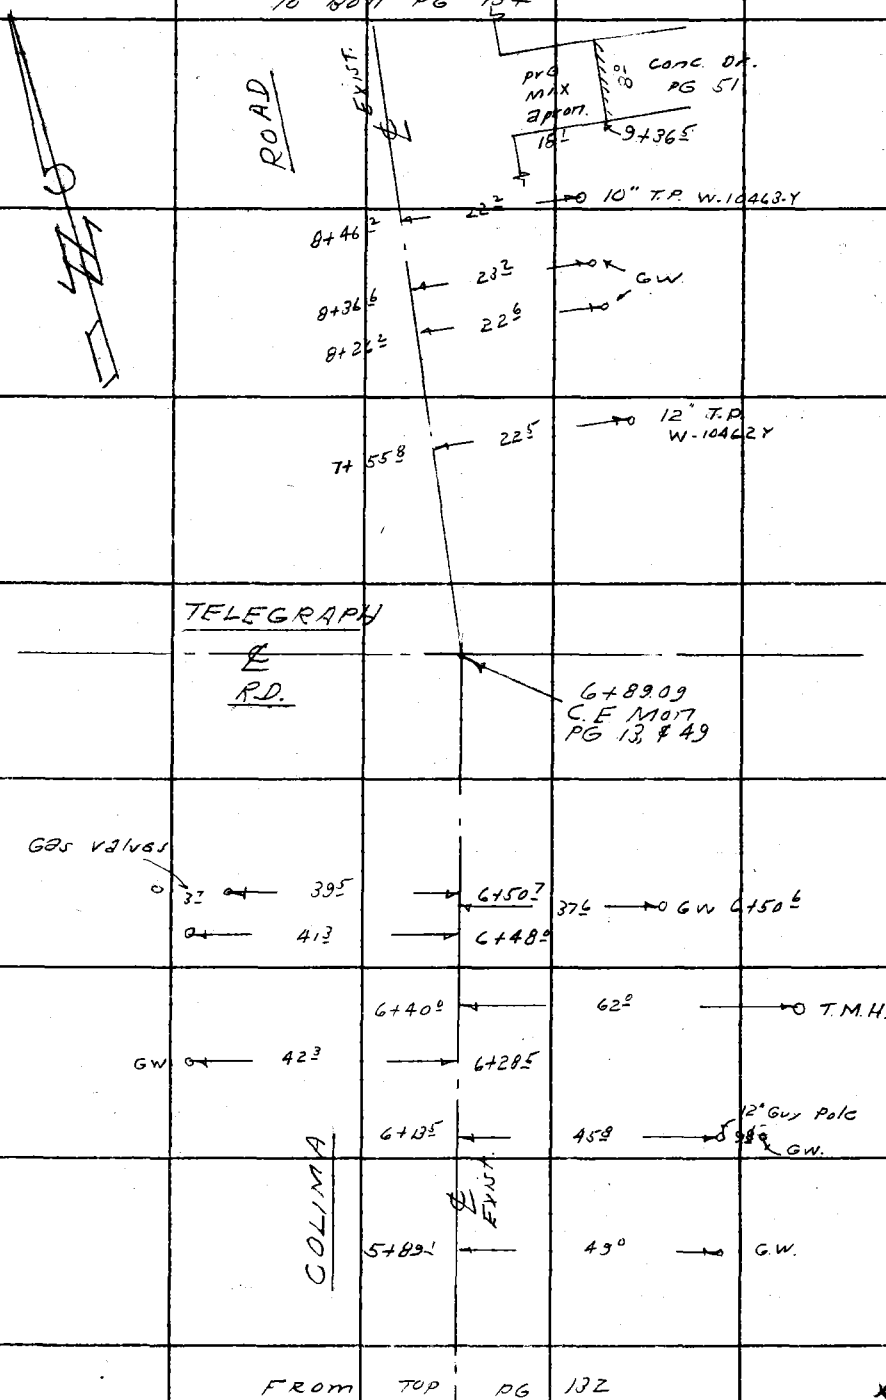

Note: Any Additions or Changes on This Sheet Must be Made or Circled in Red Ink With Date and Name of Person Making Change.

Do not extend this side of this line.

PLEASE RETURN TO
LOS ANGELES COUNTY ENGINEER
700 LOS ANGELES COUNTY ENGINEERING BLDG.

76F309S S&E #247 11-55

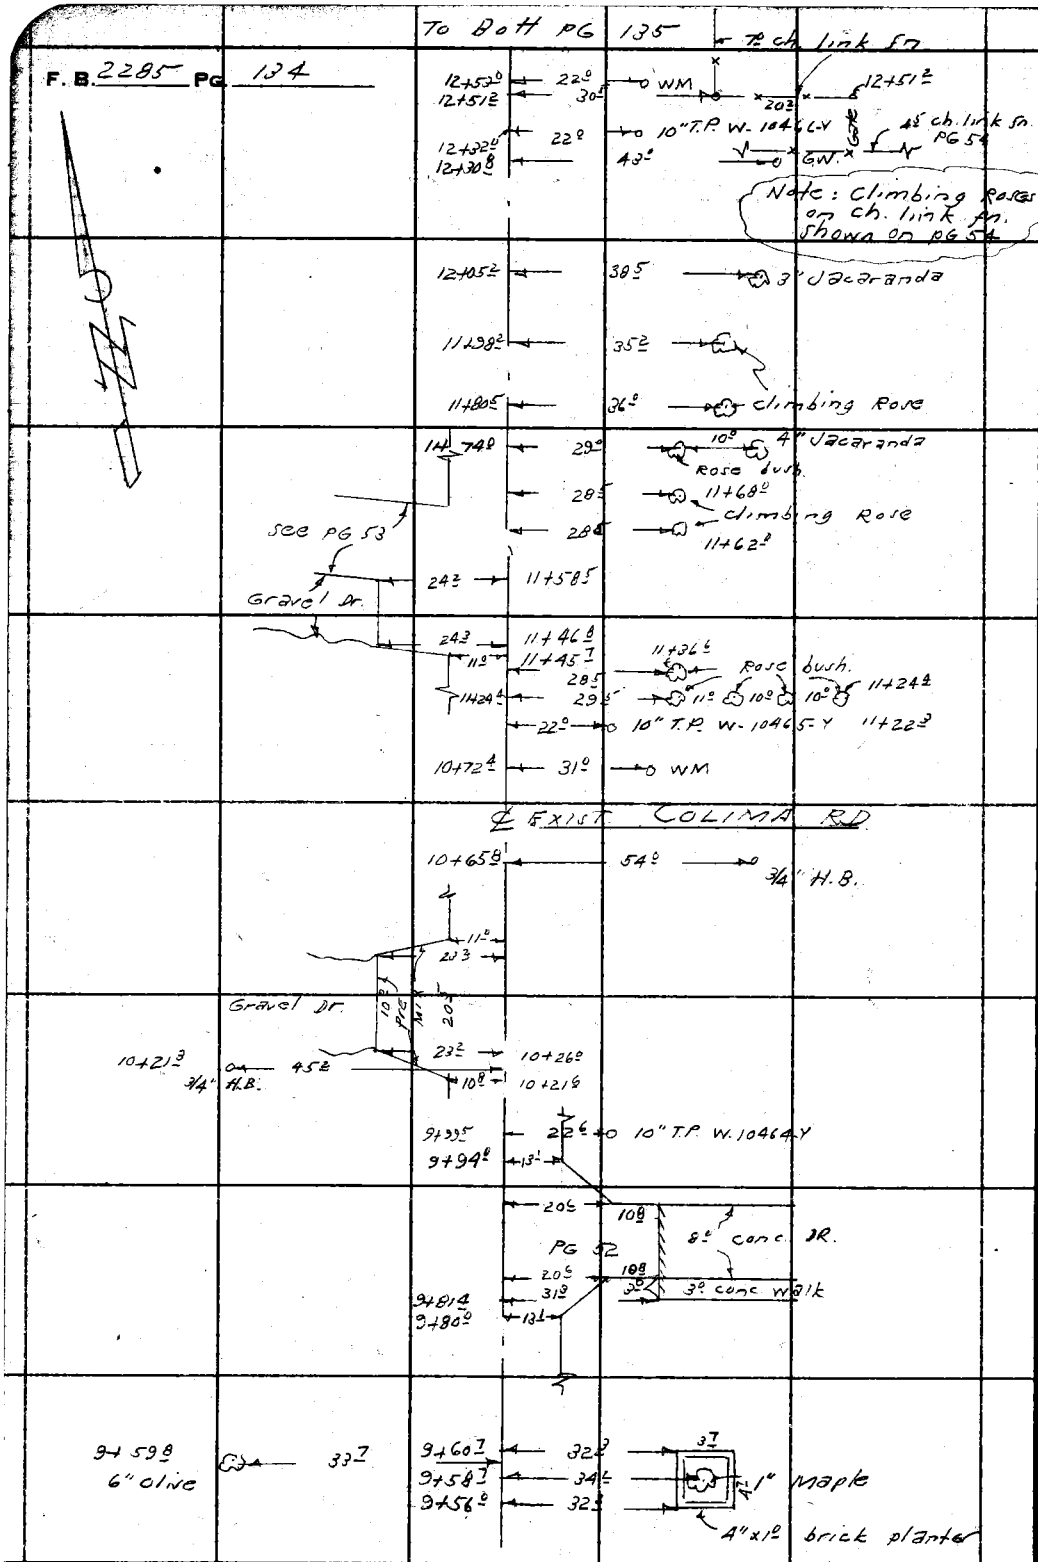

PLEASE RETURN TO
LOS ANGELES COUNTY ENGINEER
700 LOS ANGELES COUNTY ENGINEERING BLDG.

Do not extend this side of this line.

Note: Any Additions or Changes on This Sheet Must be Made or Circled in Red Ink With Date and Name of Person Making Change.

Notes Ck'd by		Survey of Colima Rd.	F. B. 2285 PG. 135
Map No. B-2623		JN 0071.50 Tape Std °F	
Office Work R. L. GREEN		Surveyed by A. Sappah	
Checked C. J. GALLI		Notes D.S Date 6-30-59	
Date July 1959		Indexed K. C. Johnson	

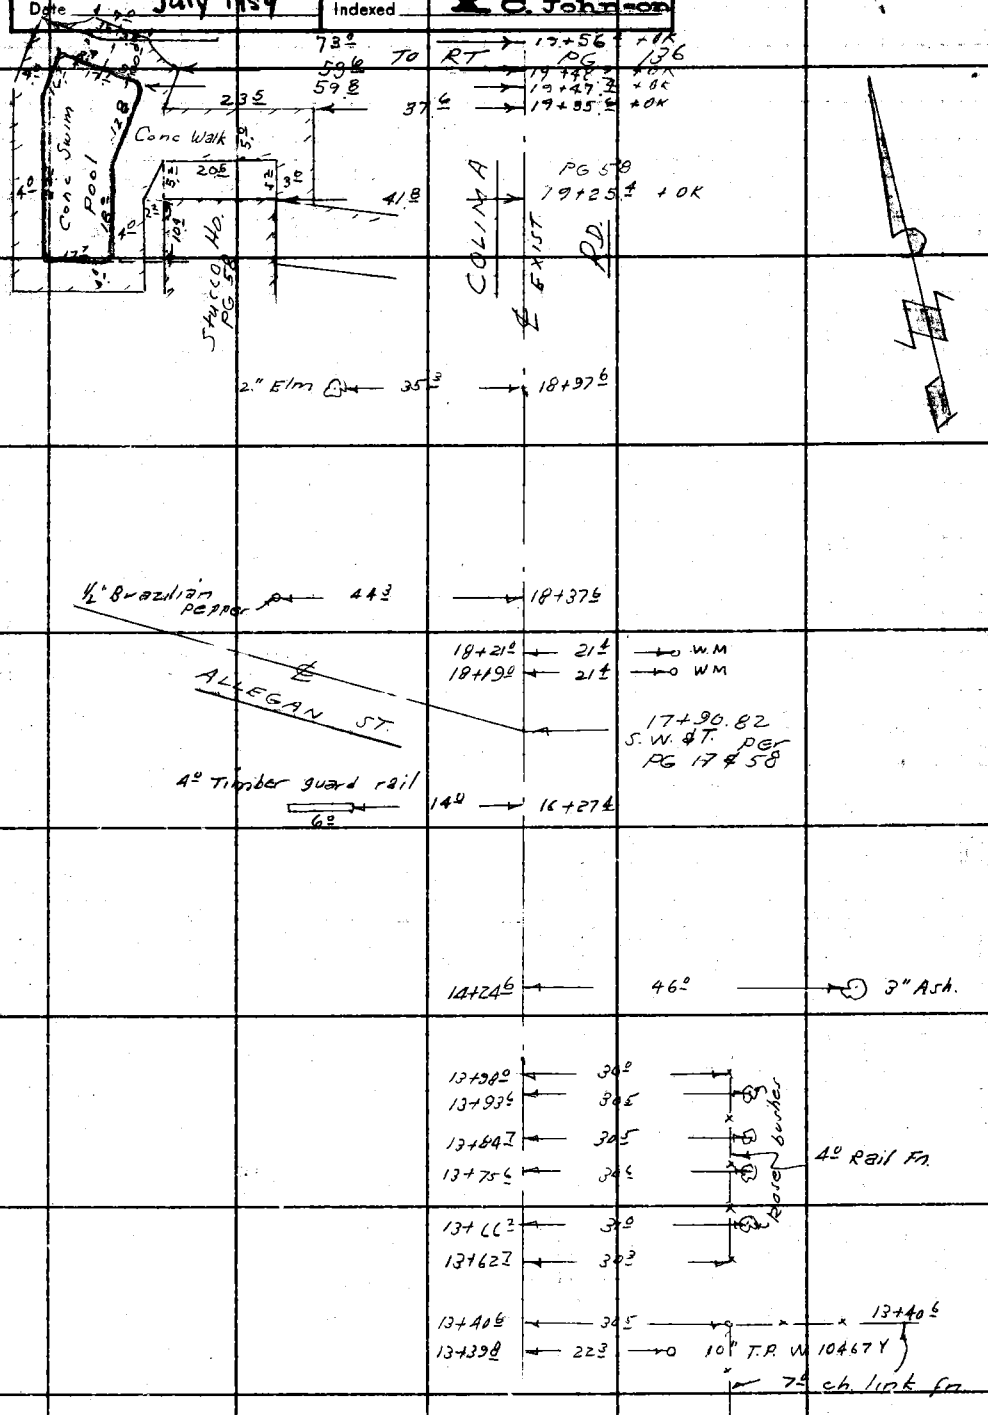

Note: Any Additions or Changes on This Sheet Must be Made or Circled in Red Ink With Date and Name of Person Making Change.

Do not extend this side of this line.

PLEASE RETURN TO
LOS ANGELES COUNTY ENGINEER
700 LOS ANGELES COUNTY ENGINEERING BLDG.

76F3095 S&E #247 11-58

FROM TOP PG 134

PLEASE RETURN TO
LOS ANGELES COUNTY ENGINEER
700 LOS ANGELES COUNTY ENGINEERING BLDG.

Note: Any Additions or Changes on This Sheet Must be Made or Circled in Red Ink With Date and Name of Person Making Change.

Do not extend this side of this line.

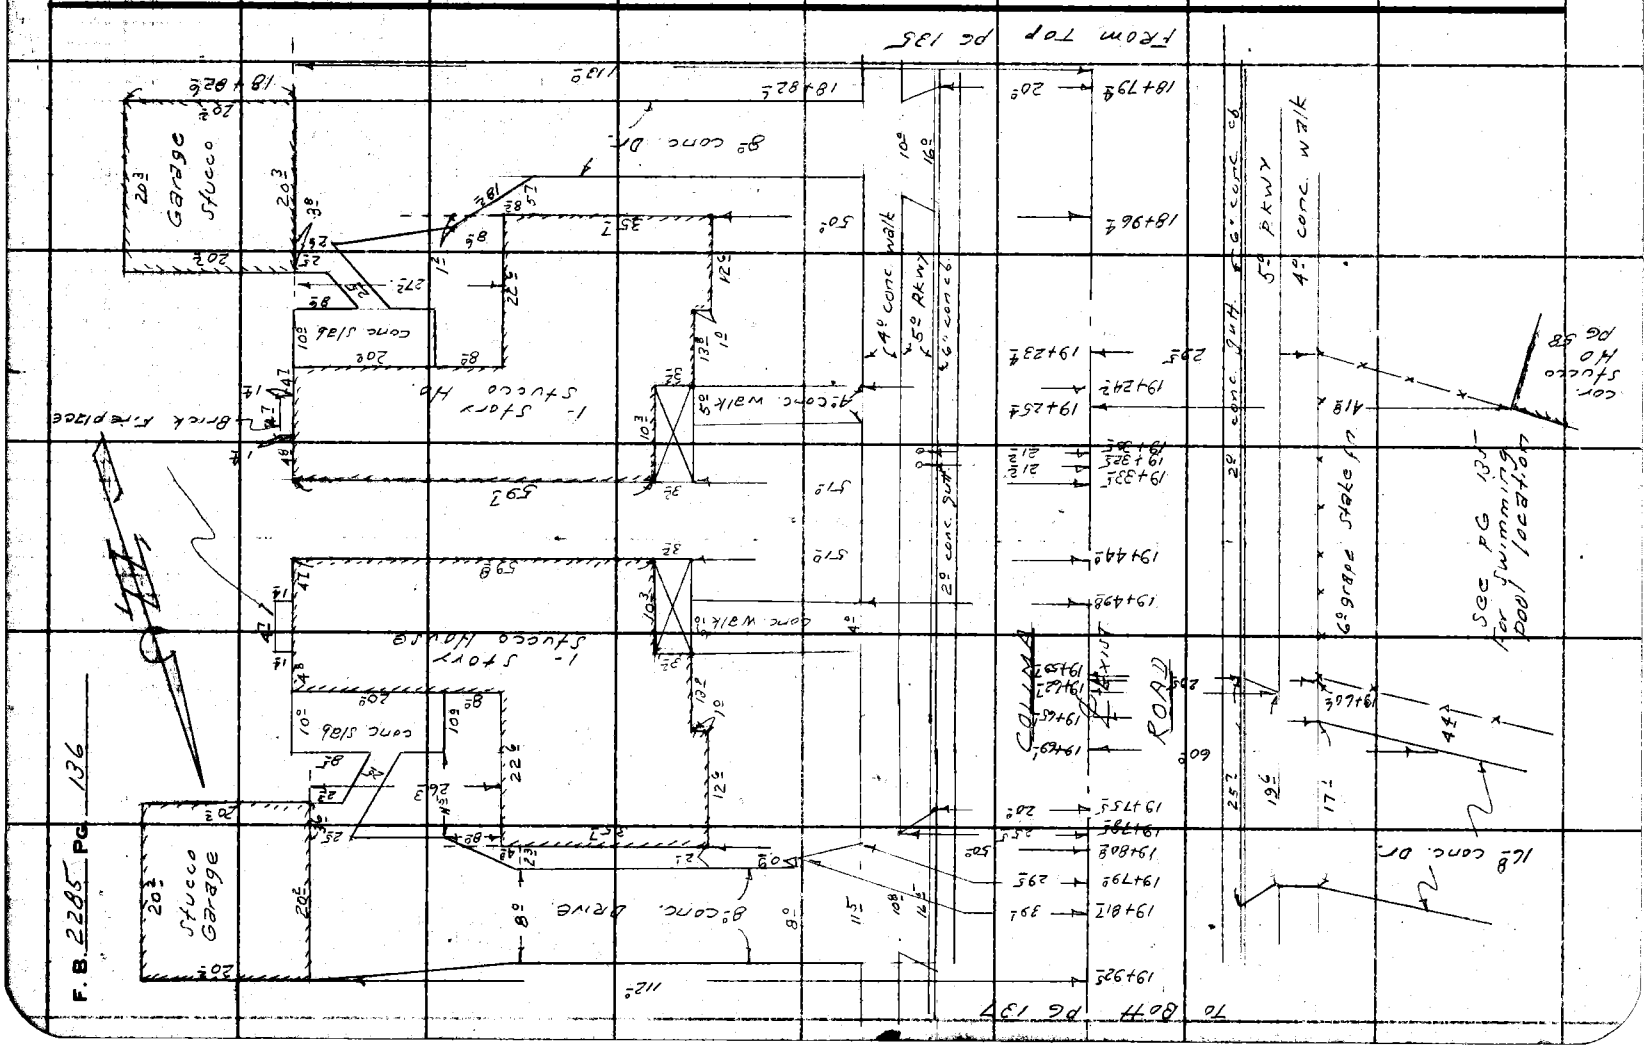

F.B. 2285 Pg. 136

Notes Ck'd by	Survey of Colima Rd.
Map No. B-2623	JN 0075.50 Tape Std °F
Office Work R. L. GREEN	Surveyed by D. Sappell
Checked C. J. GALLI	Notes D.S. Date 6-30-59
Date July 1959	Indexed C. Johnson

F. B. 2295 PG. 137

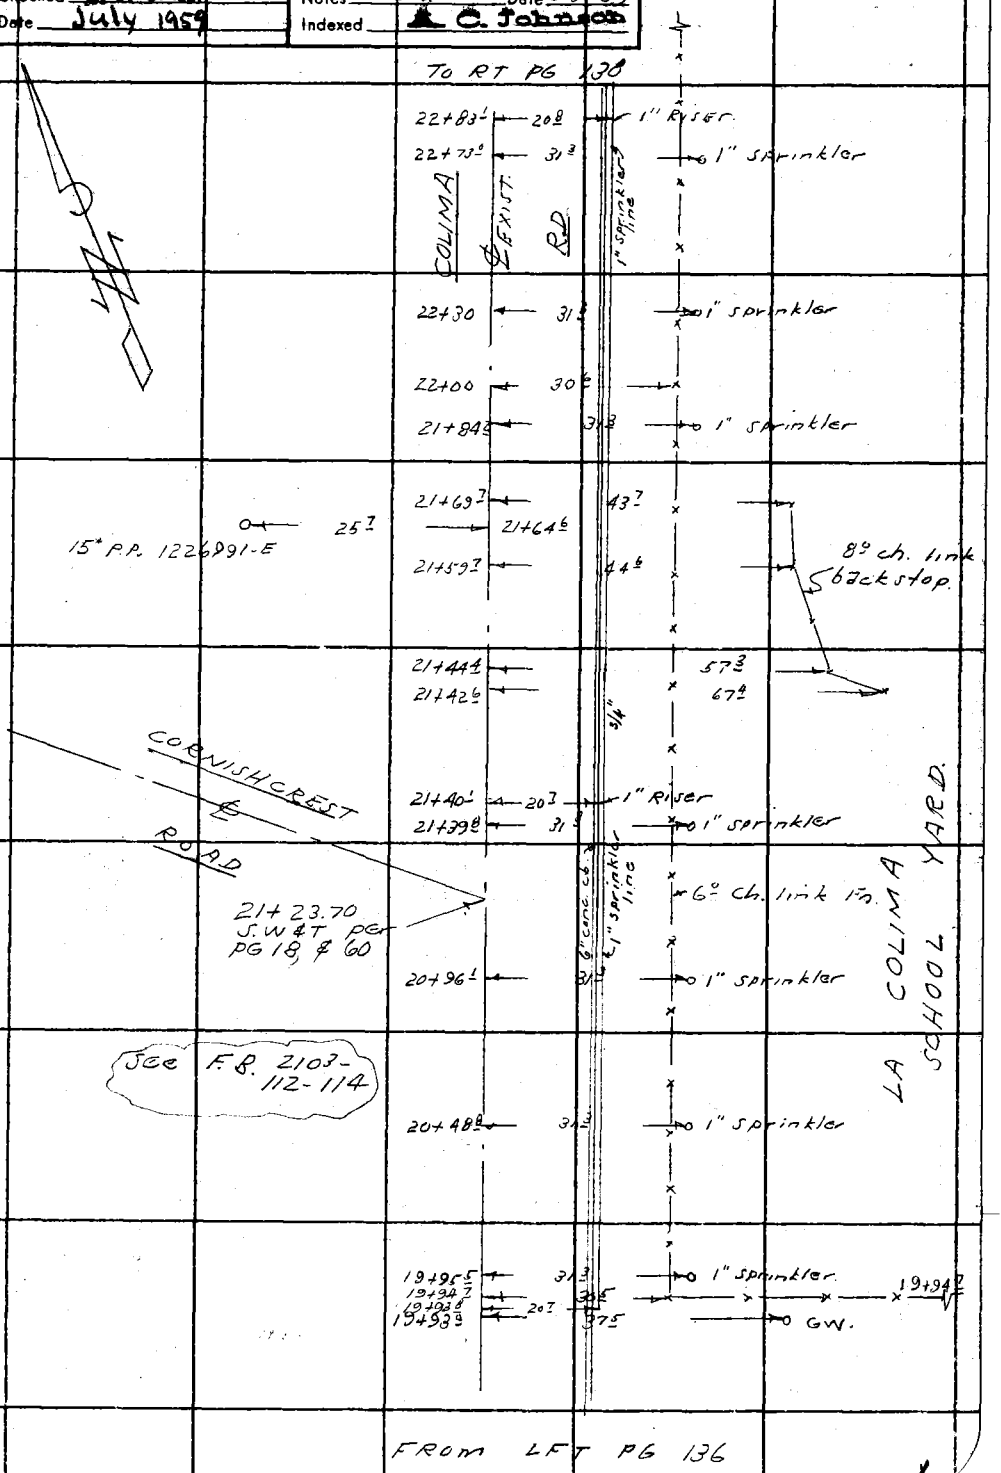

Note: Any Additions or Changes on this Sheet Must be Made or Circled in Red Ink With Date and Name of Person Making Change.

Do not extend this side of this line.

PLEASE RETURN TO
LOS ANGELES COUNTY ENGINEER
700 LOS ANGELES COUNTY ENGINEERING BLDG.

76F3099 S&E #247 11-59

F. B. 2285 PG. 138

PLEASE RETURN TO
LOS ANGELES COUNTY ENGINEER
700 Los Angeles County Engineering Bldg.

Do not extend this side of this line.

Note: Any Additions or Changes on This Sheet Must be Made or Circled in Red Ink With Date and Name of Person Making Change.

Notes Ck'd by	Survey of Colima Rd.	F. B. 2285 PG. 139
Map No. B-2623	JN 0075-50 Tape Std °F	
Office Work R. L. GREEN	Surveyed by D. Sappell	
Checked C. J. GALLI	Notes D.S. Date 7-1-59	
Date July 1959	Indexed A. C. Johnson	

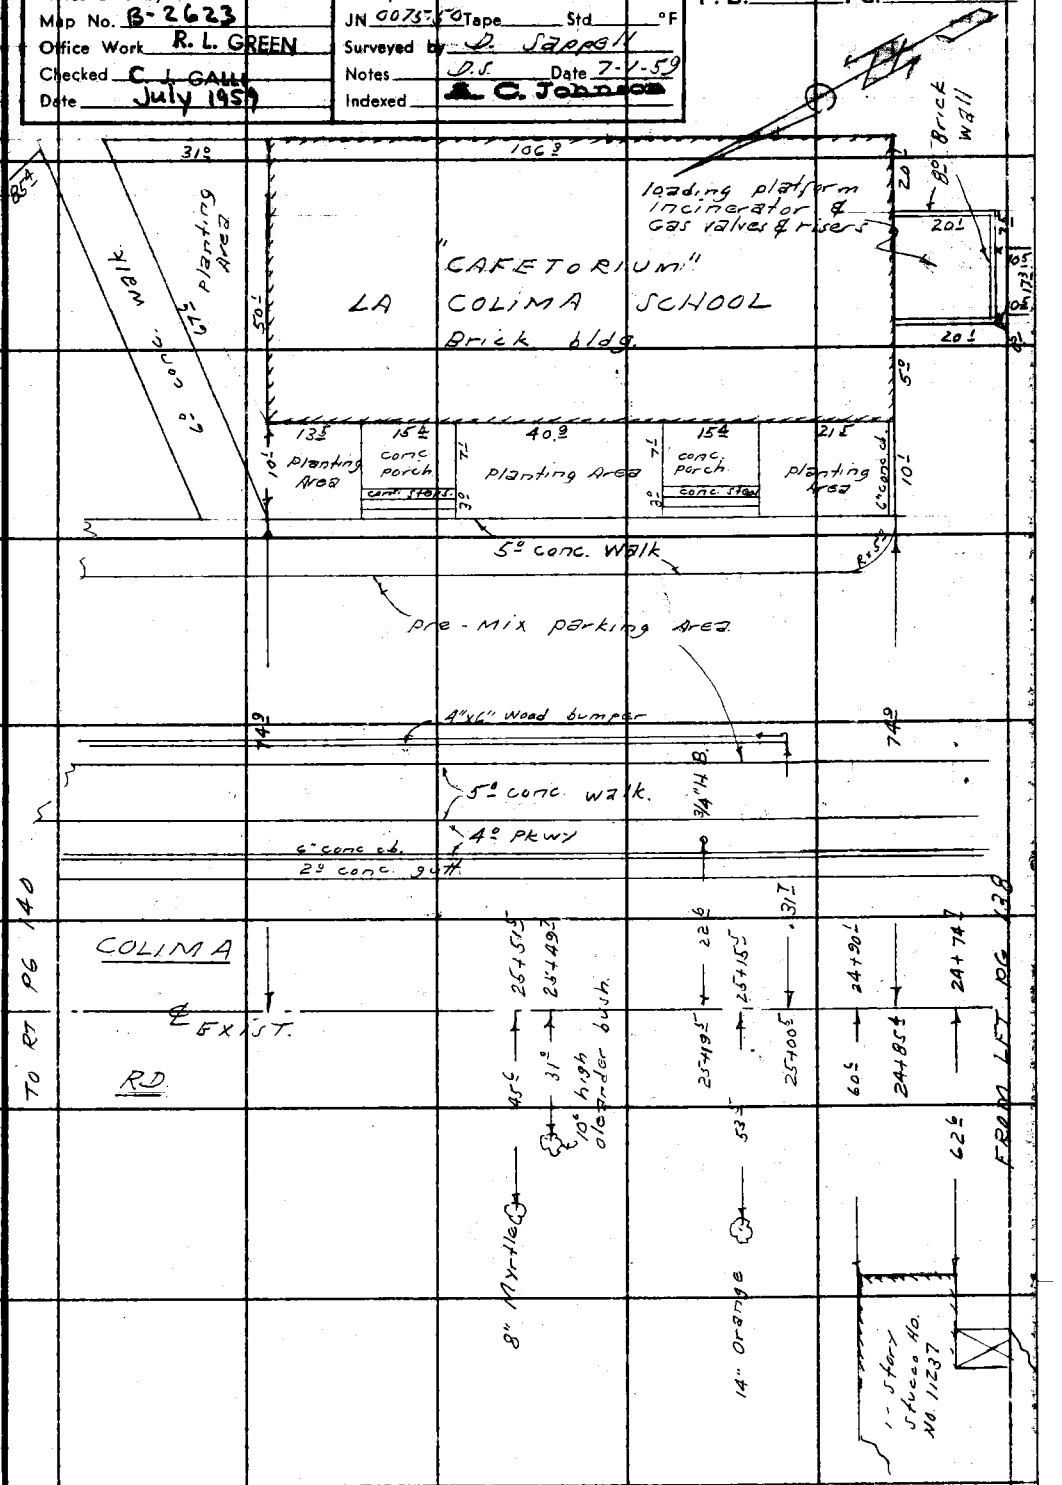

Note: Any Additions or Changes on This Sheet Must be Made or Circled in Red Ink With Date and Name of Person Making Change.

Do not extend this side of this line.

PLEASE RETURN TO
LOS ANGELES COUNTY ENGINEER
700 LOS ANGELES COUNTY ENGINEERING BLDG.

76F309S S&E #247 11-58

F. B. 2285 PG. 140

PLEASE RETURN TO
LOS ANGELES COUNTY ENGINEER
700 LOS ANGELES COUNTY ENGINEERING BLDG.

Do not extend this side of this line.

Note: Any Additions or Changes on This Sheet Must be Made or Circled in Red Ink With Date and Name of Person Making Change.

Notes Ck'd by	Survey of Colima Rd
Map No. B-2623	JN 0075-5 Tape Std °F
Office Work R. L. GREEN	Surveyed by D. Sappen
Checked C. J. GALLI	Notes D.S. Date 7-59
Date July 1959	Indexed A. C. Johnson

F. B. 2285 PG. 141

TO BATT PG 142

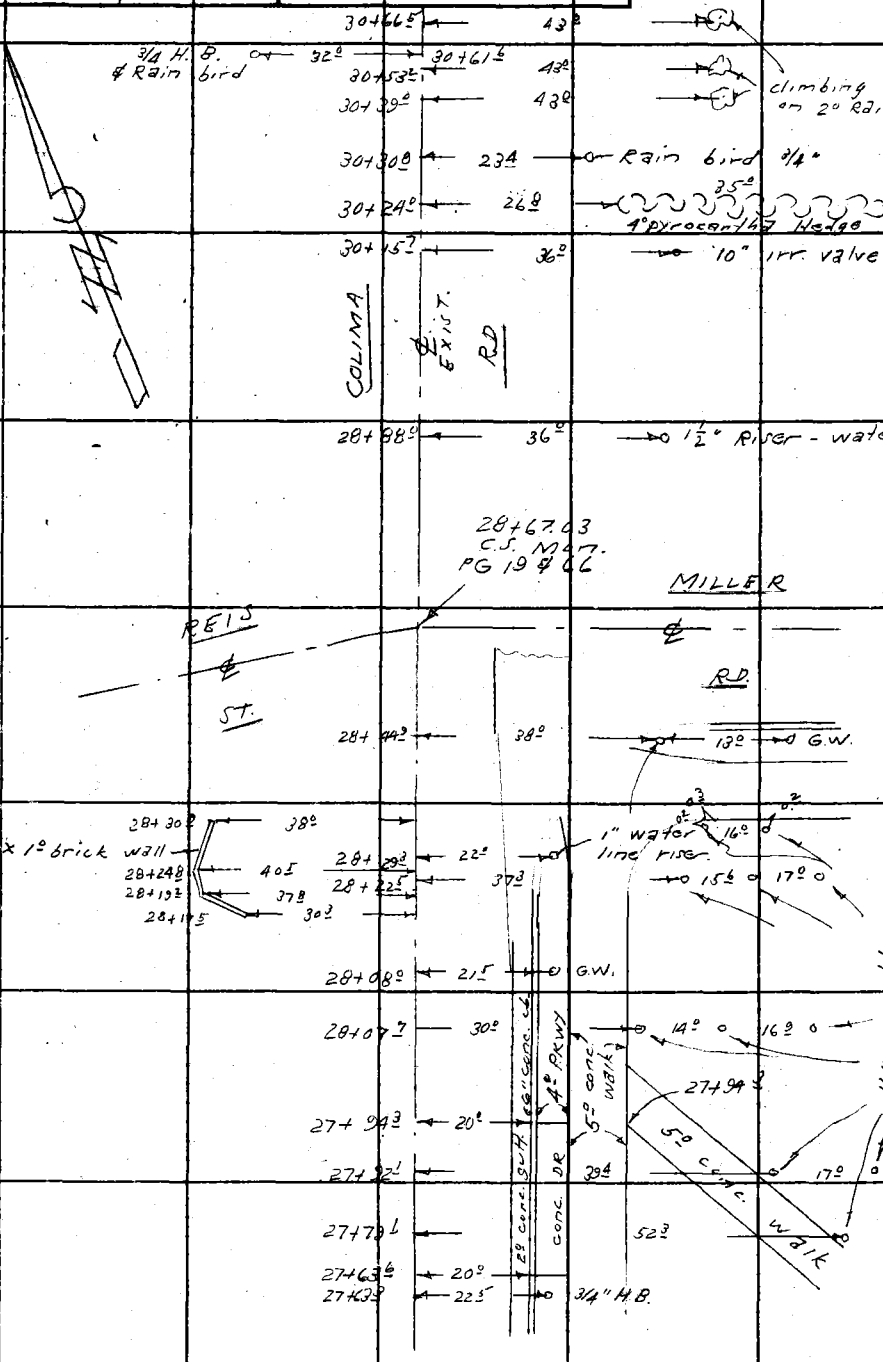

FROM LFT PG 140

Note: Any Additions or Changes on this Sheet Must be Made or Circled in Red Ink With Date and Name of Person Making Change.

Do not extend this side of this line.

PLEASE RETURN TO
LOS ANGELES COUNTY ENGINEER
700 LOS ANGELES COUNTY ENGINEERING BLDG.

76F3095 S&E #247 11-59

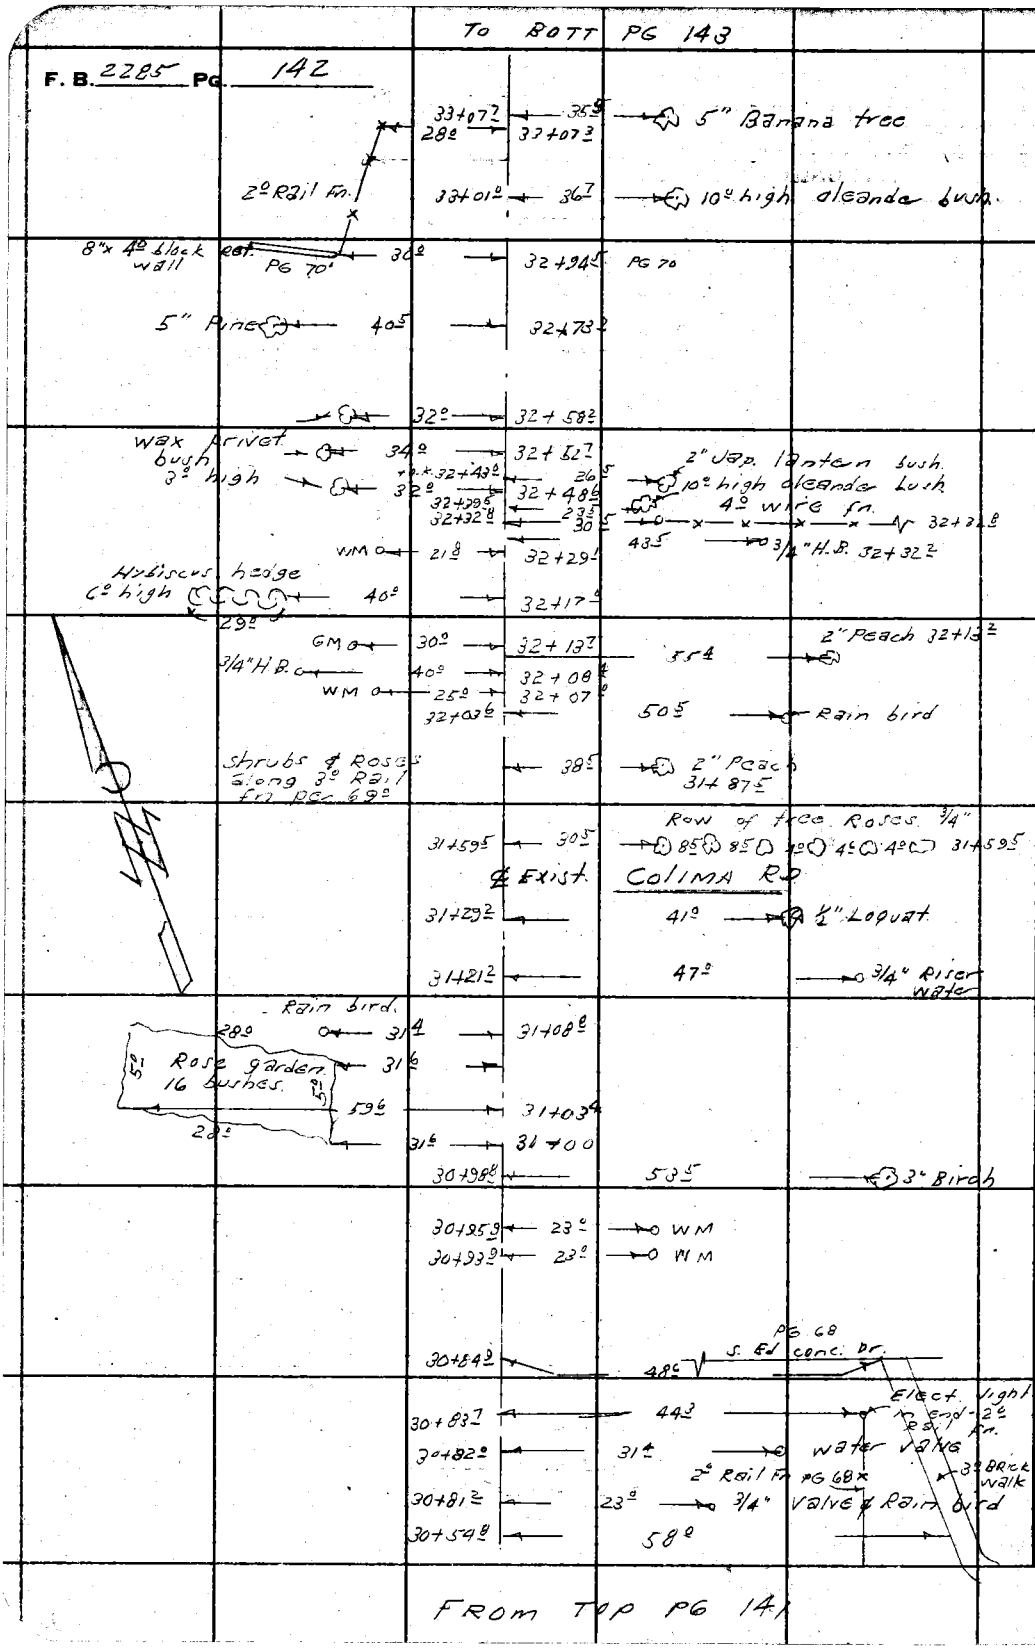

PLEASE RETURN TO
LOS ANGELES COUNTY ENGINEER
700 LOS ANGELES COUNTY ENGINEERING BLDG.

Do not extend this side of this line.

Note: Any Additions or Changes on This Sheet Must be Made or Circled in Red Ink With Date and Name of Person Making Change.

Notes Ck'd by	Survey of Colima Rd
Map No. B-2623	JN 0075.50 Tape Std °F
Office Work R. L. GREEN	Surveyed by D. Sappell
Checked C. J. GALLI	Notes D.S. Date 7-2-59
Date July 1959	Indexed C. Johnson

F. B. 2285 PG. 143

TO RT PG 144

19
14

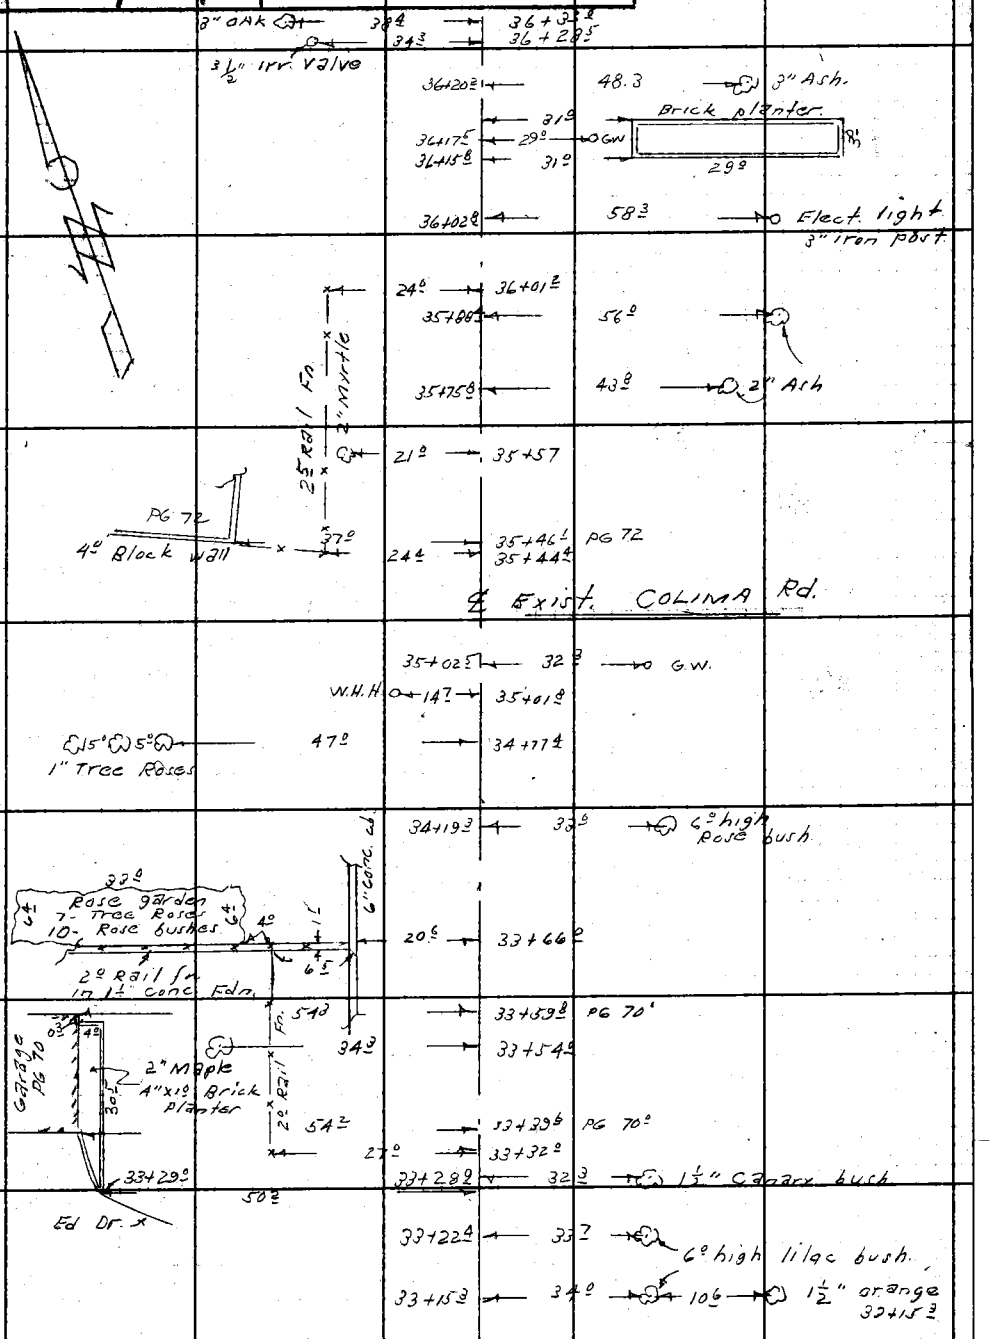

FROM TOP PG 142

X

Note: Any Additions or Changes on This Sheet Must be Made or Circled in Red Ink With Date and Name of Person Making Change.

Do not extend notes this side of this line.

RETURN TO
LOS ANGELES COUNTY ENGINEER
700 LOS ANGELES COUNTY ENGINEERING BLDG.

76F3098 CE #247—3-57

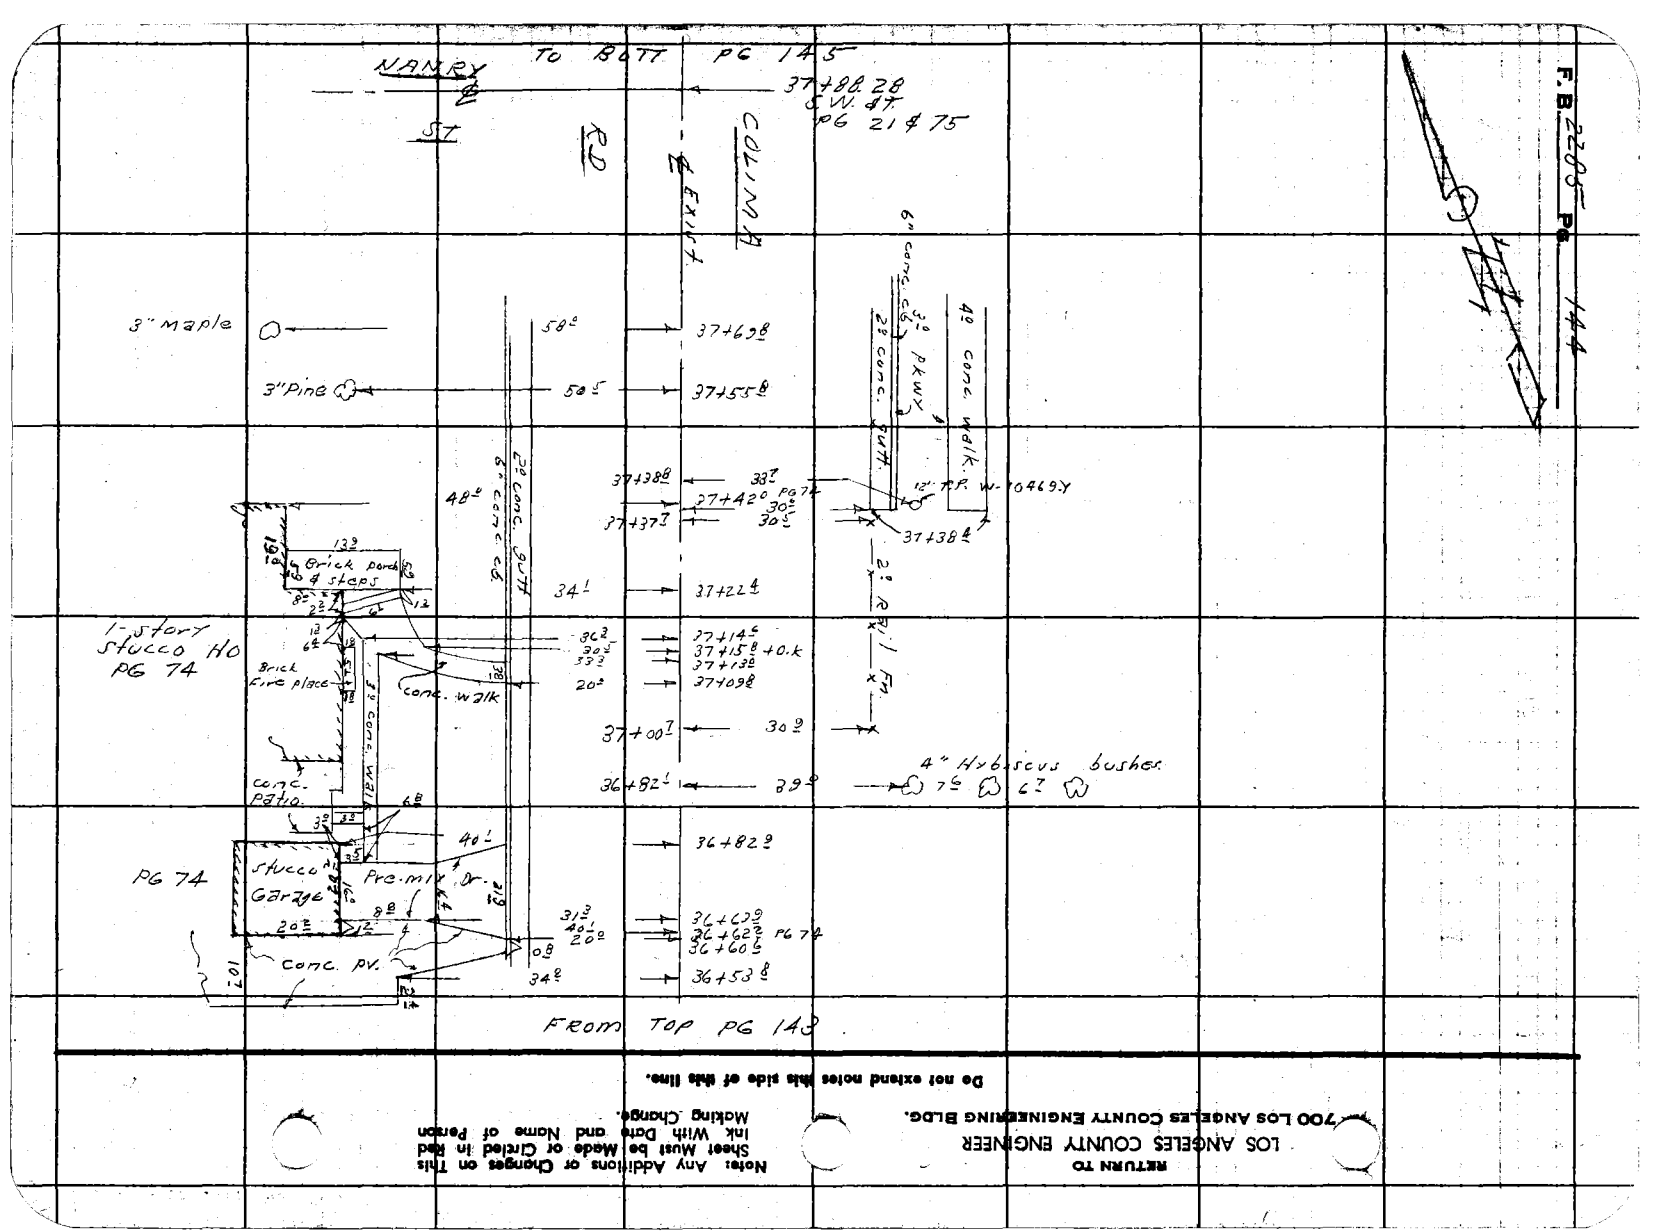

RETURN TO
LOS ANGELES COUNTY ENGINEER
700 LOS ANGELES COUNTY ENGINEERING BLDG.

Notes: Any Additions or Changes on This Sheet Must be Made or Circled in Red Ink With Date and Name of Person Making Change.

Do not extend notes this side of this line.

Notes Ck'd by	Survey of Colima Rd
Map No. B-2623	JN 0075.50 Tape Std °F
Office Work R. L. GREEN	Surveyed by D. Sappell
Checked C. J. GALLI	Notes D.S. Date 7-2-59
Date July 1959	Indexed C. Johnson

F. B. 2285 PG. 145

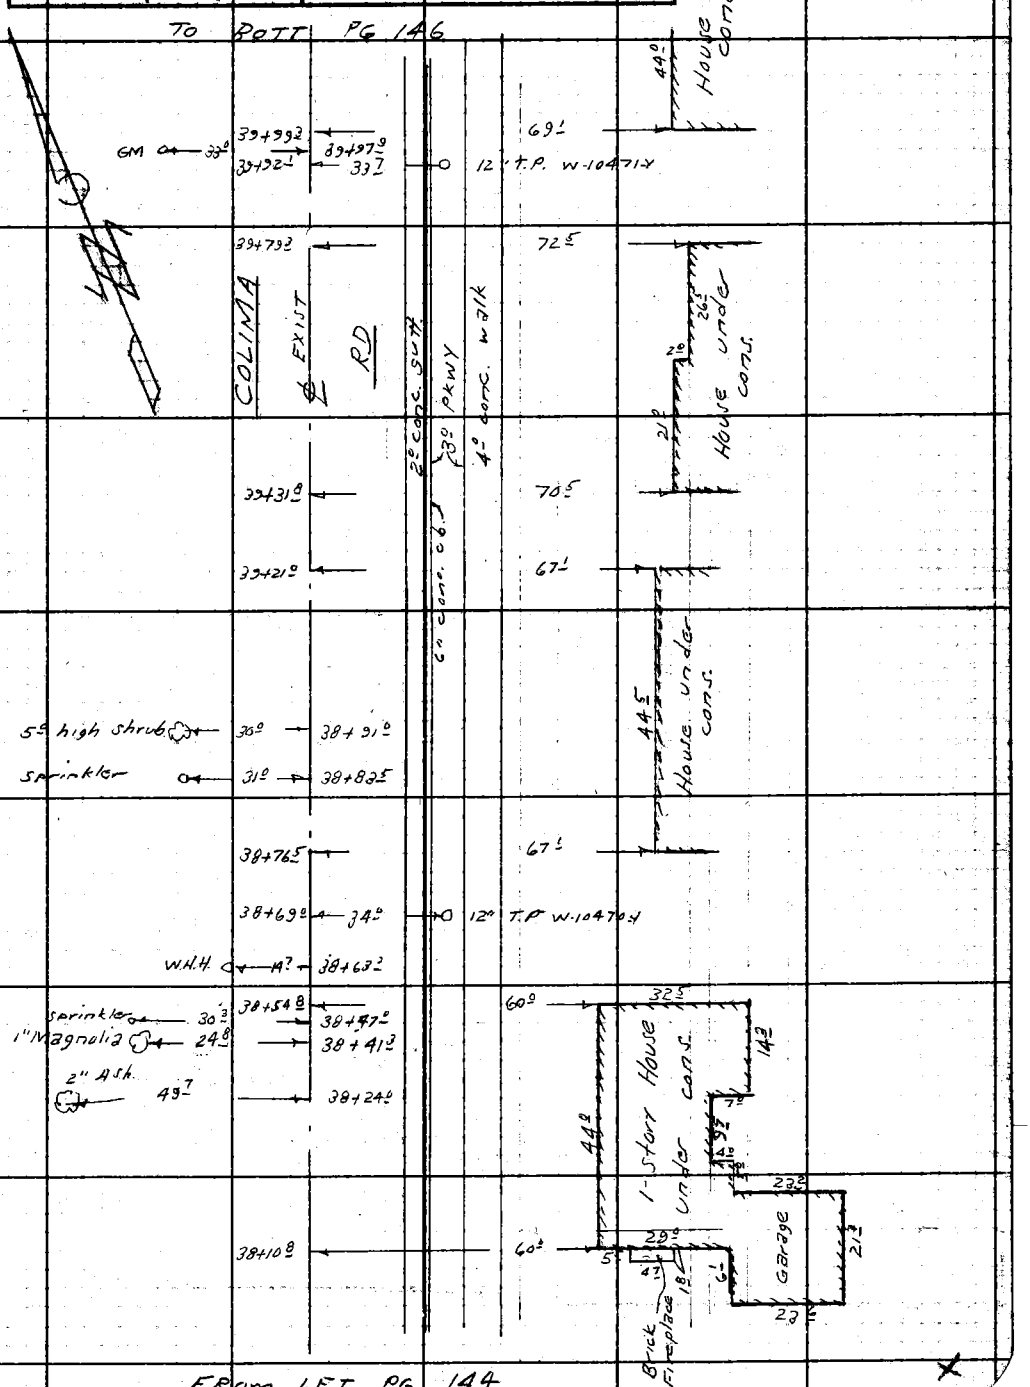

Note: Any Additions or Changes on This Sheet Must be Made or Circled in Red Ink With Date and Name of Person Making Change.

Do not extend notes this side of this line.

RETURN TO
LOS ANGELES COUNTY ENGINEER
900 LOS ANGELES COUNTY ENGINEERING BLDG.

76BQ98 CE #247—7-58

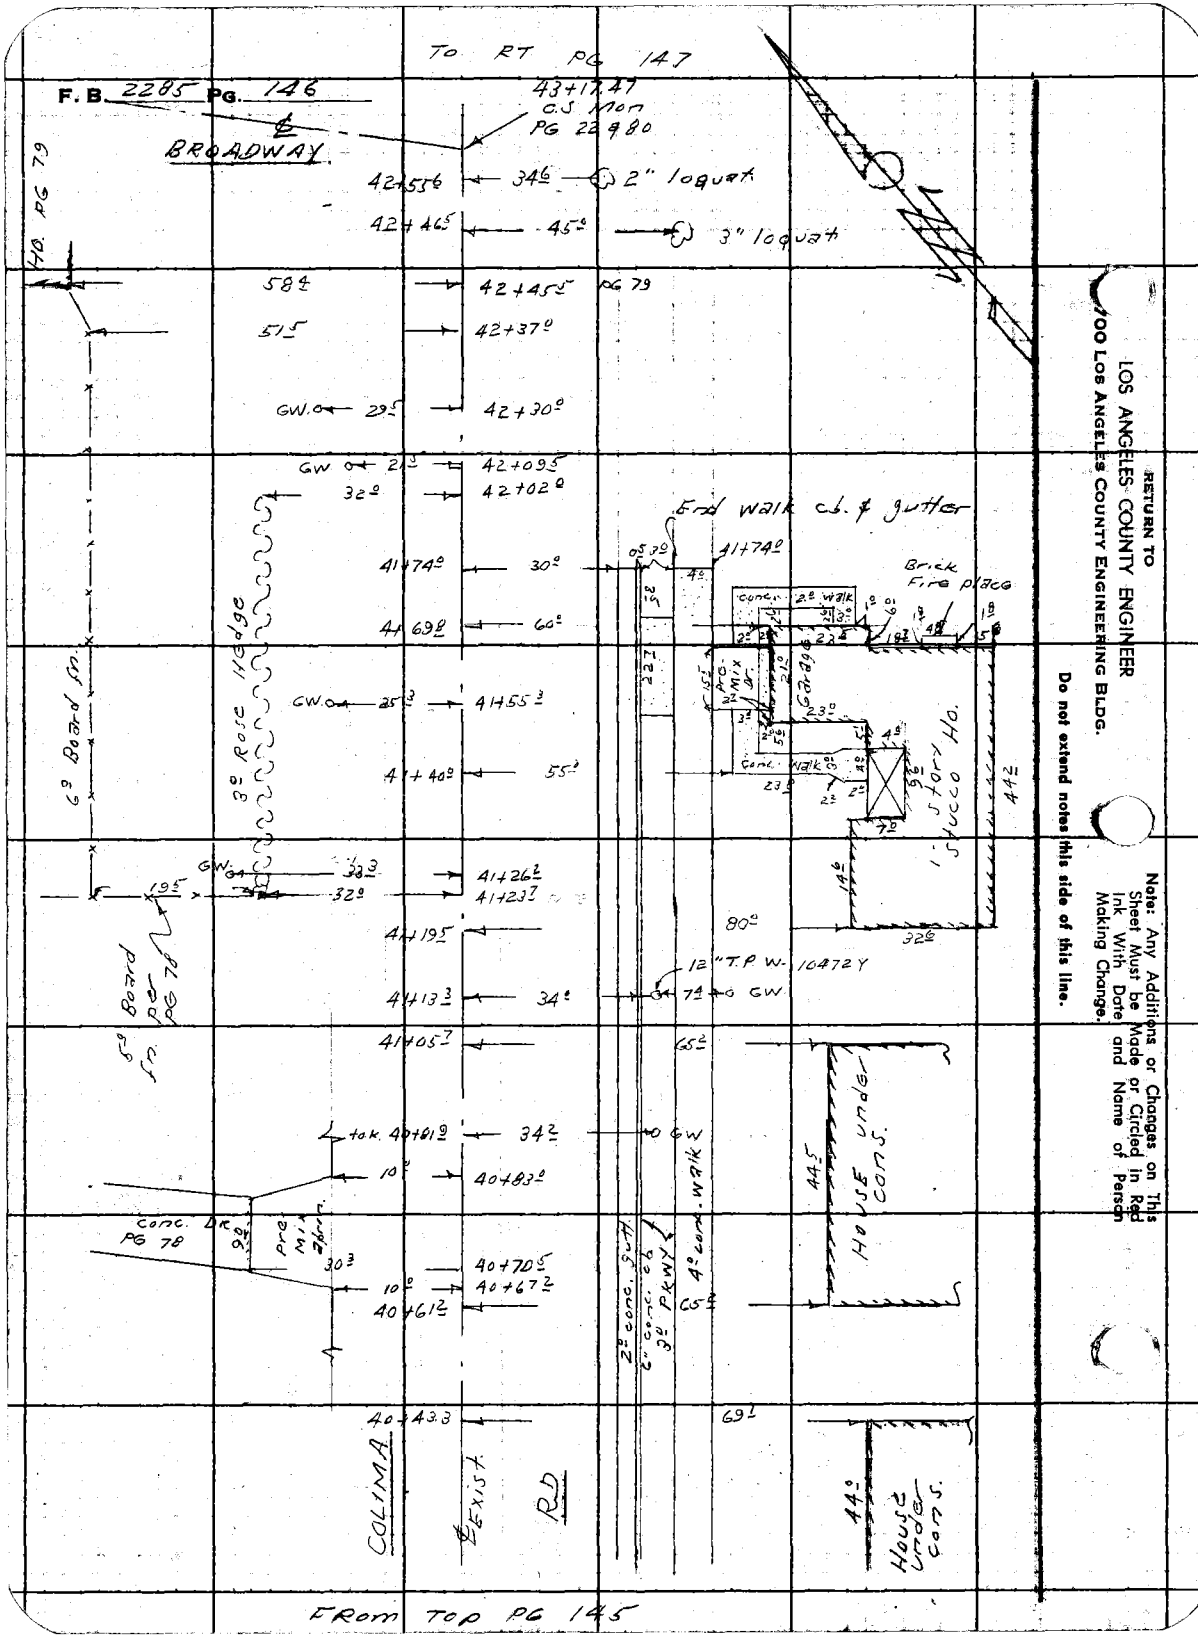

RETURN TO
LOS ANGELES COUNTY ENGINEER
700 LOS ANGELES COUNTY ENGINEERING BLDG.

Do not extend notes this side of this line.

Note: Any Additions or Changes on This Sheet Must be Made or Circled in Red Ink With Date and Name of Person Making Change.

Notes Ck'd by	Survey of Colima Rd.	F. B. 2285 PG. 147
Map No. B-2623	JN 0075.50 Tape Std °F	
Office Work R. L. GREEN	Surveyed by D. Sappell	
Checked C. J. GALLI	Notes D.S. Date 7-6-59	
Date July 1959	Indexed C. Johnson	

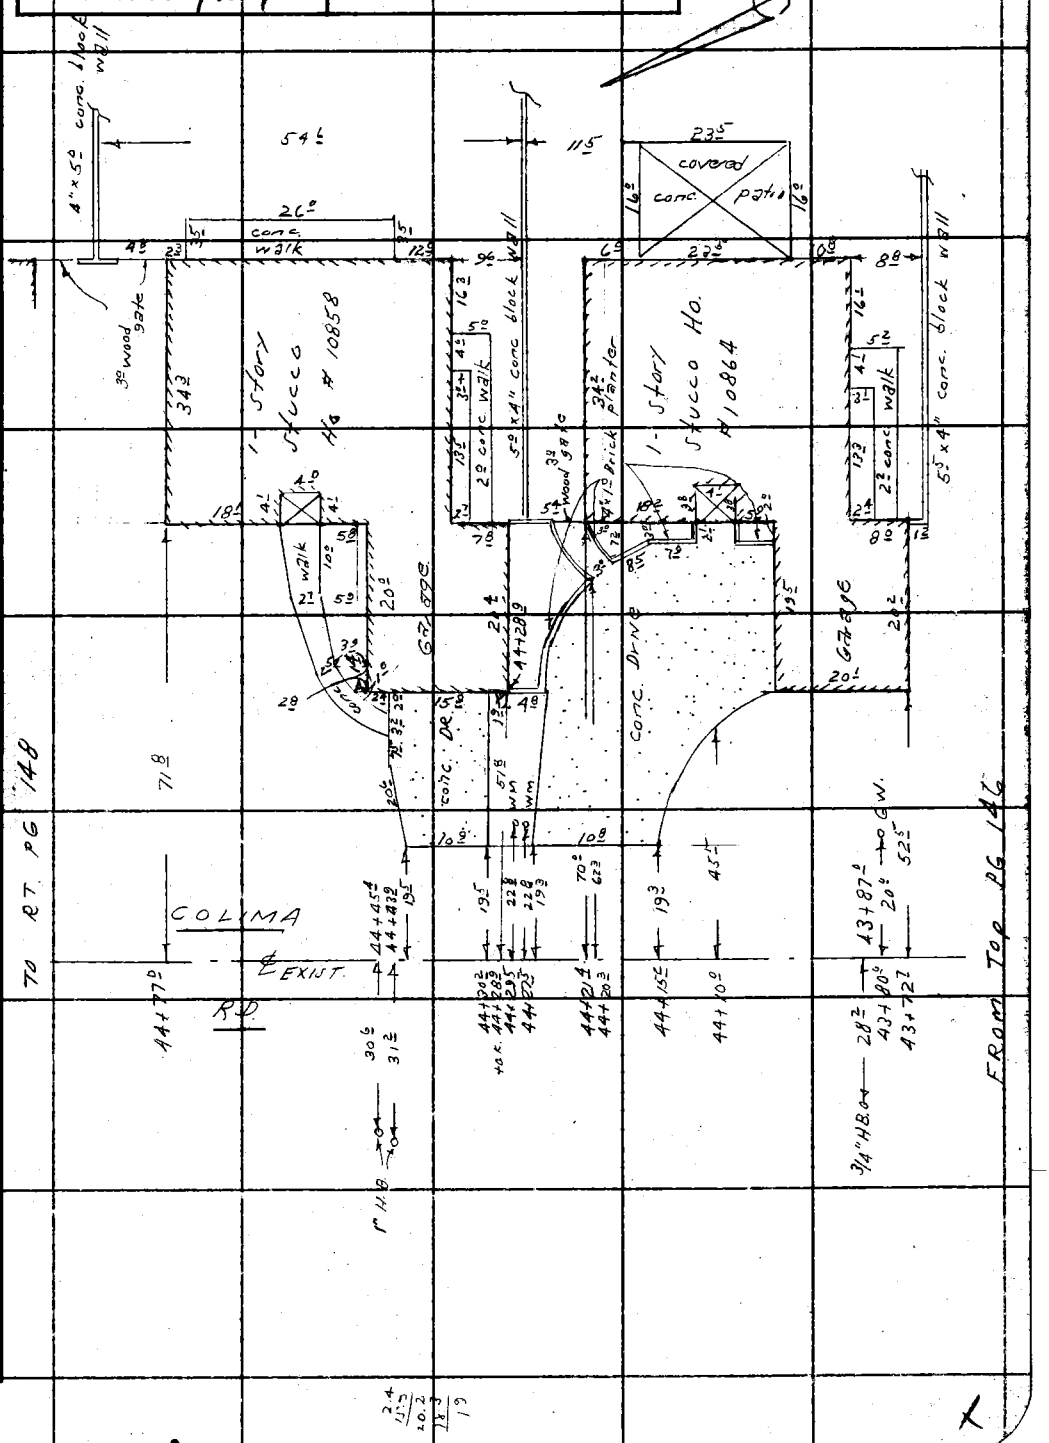

Note: Any Additions or Changes on This Sheet Must be Made or Circled in Red Ink With Date and Name of Person Making Change.

Do not extend this side of this line.

PLEASE RETURN TO
LOS ANGELES COUNTY ENGINEER
700 LOS ANGELES COUNTY ENGINEERING BLDG.

76F3099 S&E #247 11-58

F. B. 2285 Pg. 148

LOS ANGELES COUNTY ENGINEER
700 Los Angeles County Engineering Bldg.

PLEASE RETURN TO

Do not extend this side of this line.

Note: Any Additions or Changes on This Sheet Must be Made or Circled in Red Ink With Date and Name of Person Making Change.

Notes Ck'd by	Survey of Colima Rd.	F. B. 2285 PG. 149
Map No. B-2623	JN 0075.50 Tape Std °F	
Office Work R. L. GREEN	Surveyed by J. Sappell	
Checked C. J. GALLI	Notes D.L. C. Johnson Date 7-6-59	
Date July 1959	Indexed	

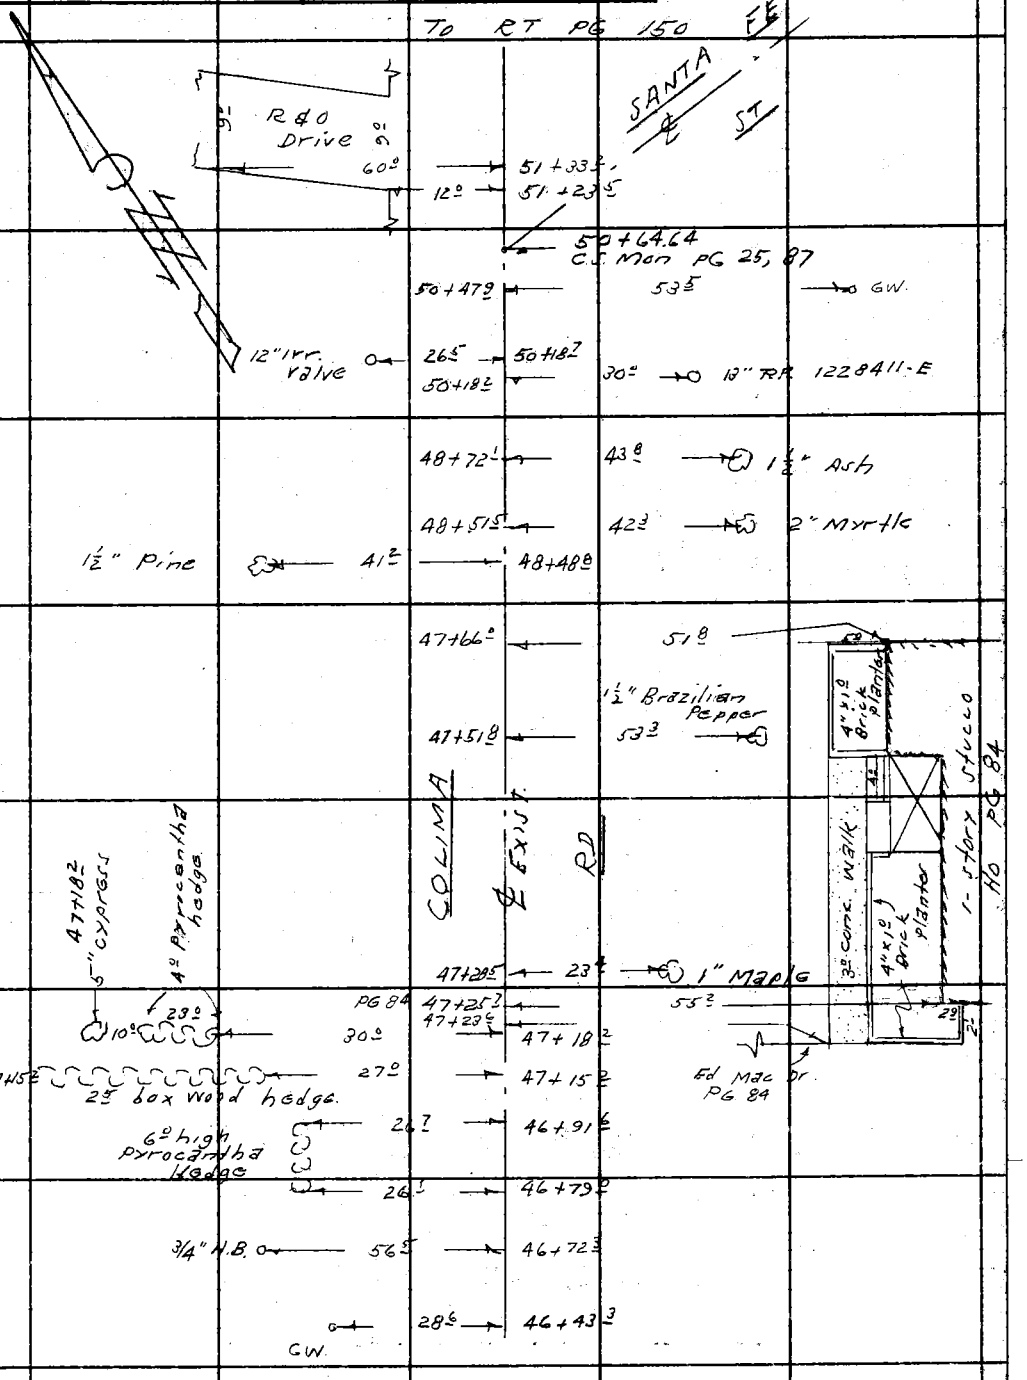

Note: Any Additions or Changes on This Sheet Must be Made or Circled in Red Ink With Date and Name of Person Making Change.

Do not extend this side of this line.

PLEASE RETURN TO
LOS ANGELES COUNTY ENGINEER
700 LOS ANGELES COUNTY ENGINEERING BLDG.

76F309S S&E #247 11-58

F. B. 2285 PG. 150

PLEASE RETURN TO
LOS ANGELES COUNTY ENGINEER
700 Los Angeles County Engineering Bldg.

Do not extend this side of this line.

Note: Any Additions or Changes on This Sheet Must be Made or Circled in Red Ink With Date and Name of Person Making Change.

FROM TOP PG 149

Notes Ck'd by	Survey of Colima Rd.	F. B. 2285 PG. 151
Map No. B-2623	JN 0075.50 Tape Std °F	
Office Work R. L. GREEN	Surveyed by D. Sappell	
Checked C. J. GALL	Notes D.S. Date 7-6-59	
Date July 1959	Indexed A. C. Johnson	

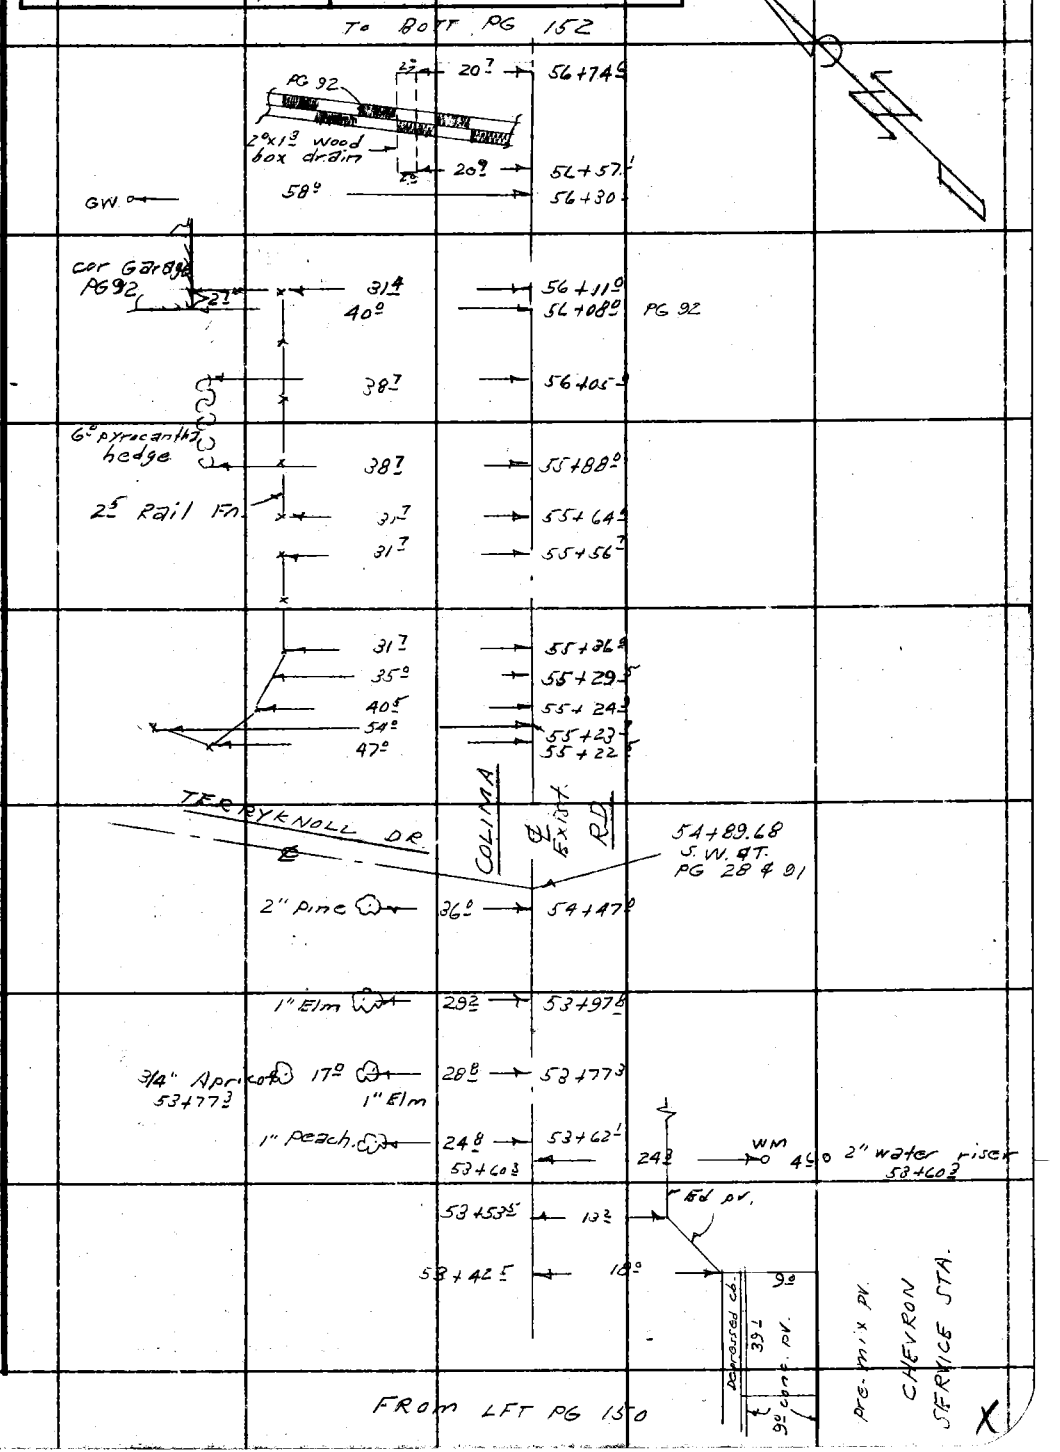

Note: Any Additions or Changes on This Sheet Must be Made or Circled in Red Ink With Date and Name of Person Making Change.

Do not extend this side of this line.

PLEASE RETURN TO
LOS ANGELES COUNTY ENGINEER
700 LOS ANGELES COUNTY ENGINEERING BLDG.

76F309S S&E #247 11-58

TO BOTT PG 153

F. B. 2285 PG 152

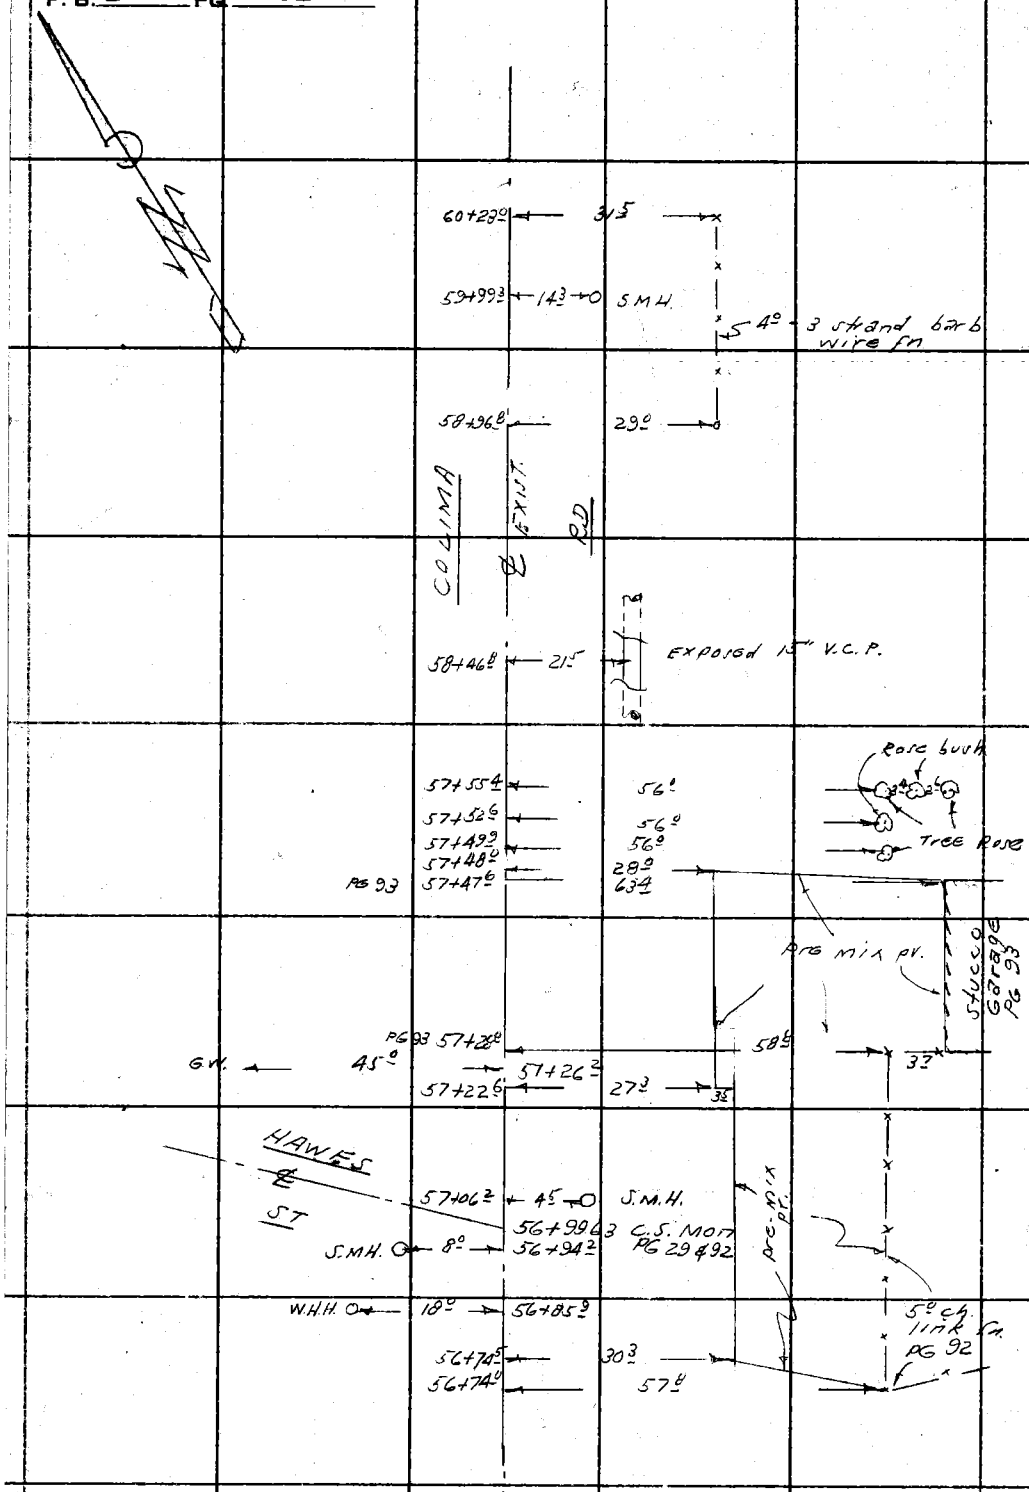

FROM TOP PG 151

PLEASE RETURN TO
LOS ANGELES COUNTY ENGINEER
700 LOS ANGELES COUNTY ENGINEERING BLDG.

Do not extend this side of this line.

Note: Any Additions or Changes on This Sheet Must be Made or Circled in Red Ink With Date and Name of Person Making Change.

Notes Ck'd by	Survey of Colima Rd
Map No. 8-2623	JN 0075.50 Tape Std °F
Office Work R. L. GREEN	Surveyed by D. Sappen
Checked C. J. GALLI	Notes D.S. Date 7-7-59
Date July 1959	Indexed K. C. Johnson

F. B. 2285 PG. 153

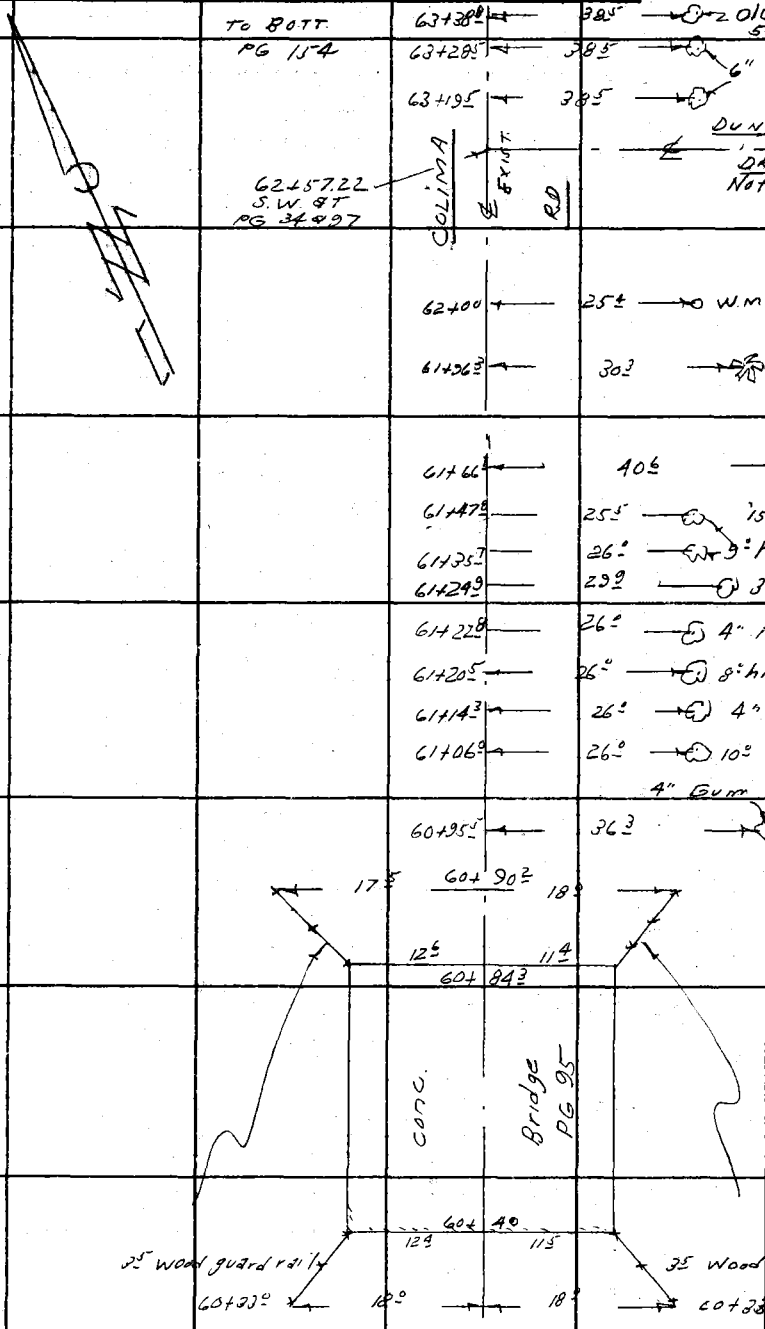

FROM TOP PG 152

Note: Any Additions or Changes on This Sheet Must be Made or Circled in Red Ink With Date and Name of Person Making Change.

Do not extend this line of this line.

PLEASE RETURN TO
LOS ANGELES COUNTY ENGINEER
700 LOS ANGELES COUNTY ENGINEERING BLDG.

78F3098 SSE #247 11-58

F. B. 2285 PG. 154

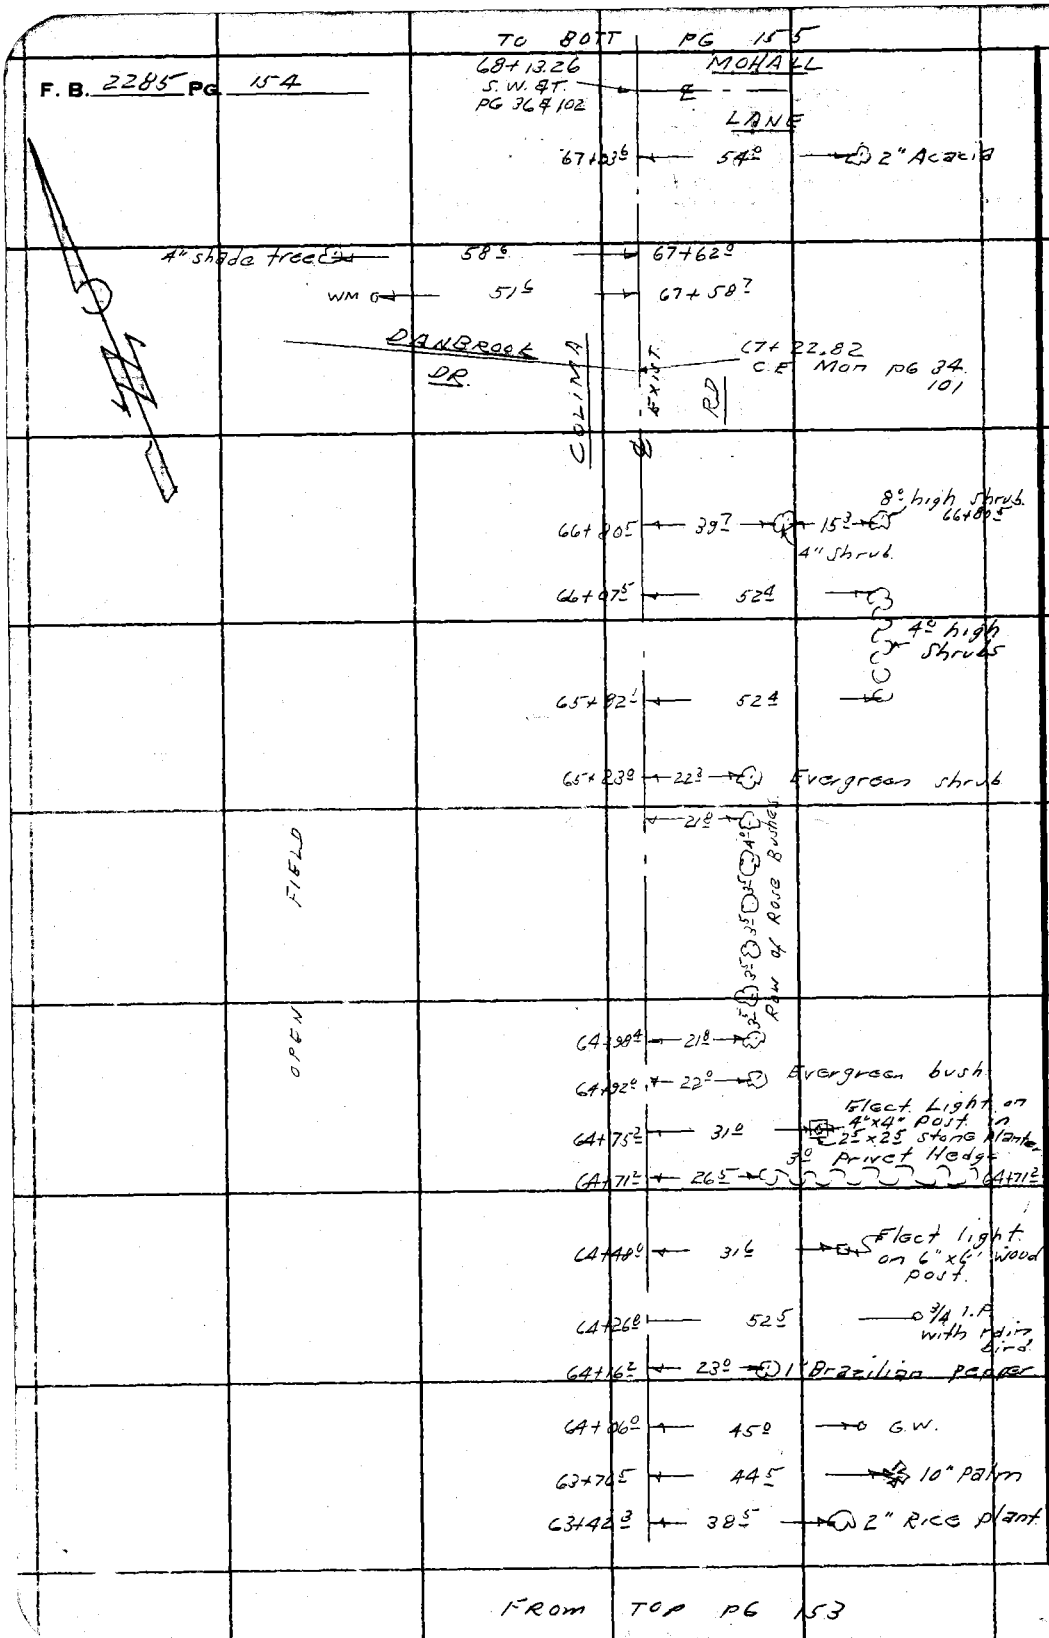

PLEASE RETURN TO
LOS ANGELES COUNTY ENGINEER
700 LOS ANGELES COUNTY ENGINEERING BLDG.

Do not extend this side of this line.

Note: Any Additions or Changes on This Sheet Must be Made or Circled in Red Ink With Date and Name of Person Making Change.

Notes Ck'd by	Survey of Colima Rd
Map No. B-2623	JN 0075.50 Tape Std °F
Office Work R. L. GREEN	Surveyed by D. Sappell
Checked C. J. GALLI	Notes D.S. Date 7-7-59
Date July 1959	Indexed C. J. [illegible]

F. B. 2285 PG. 155

TO BOTT PG 156

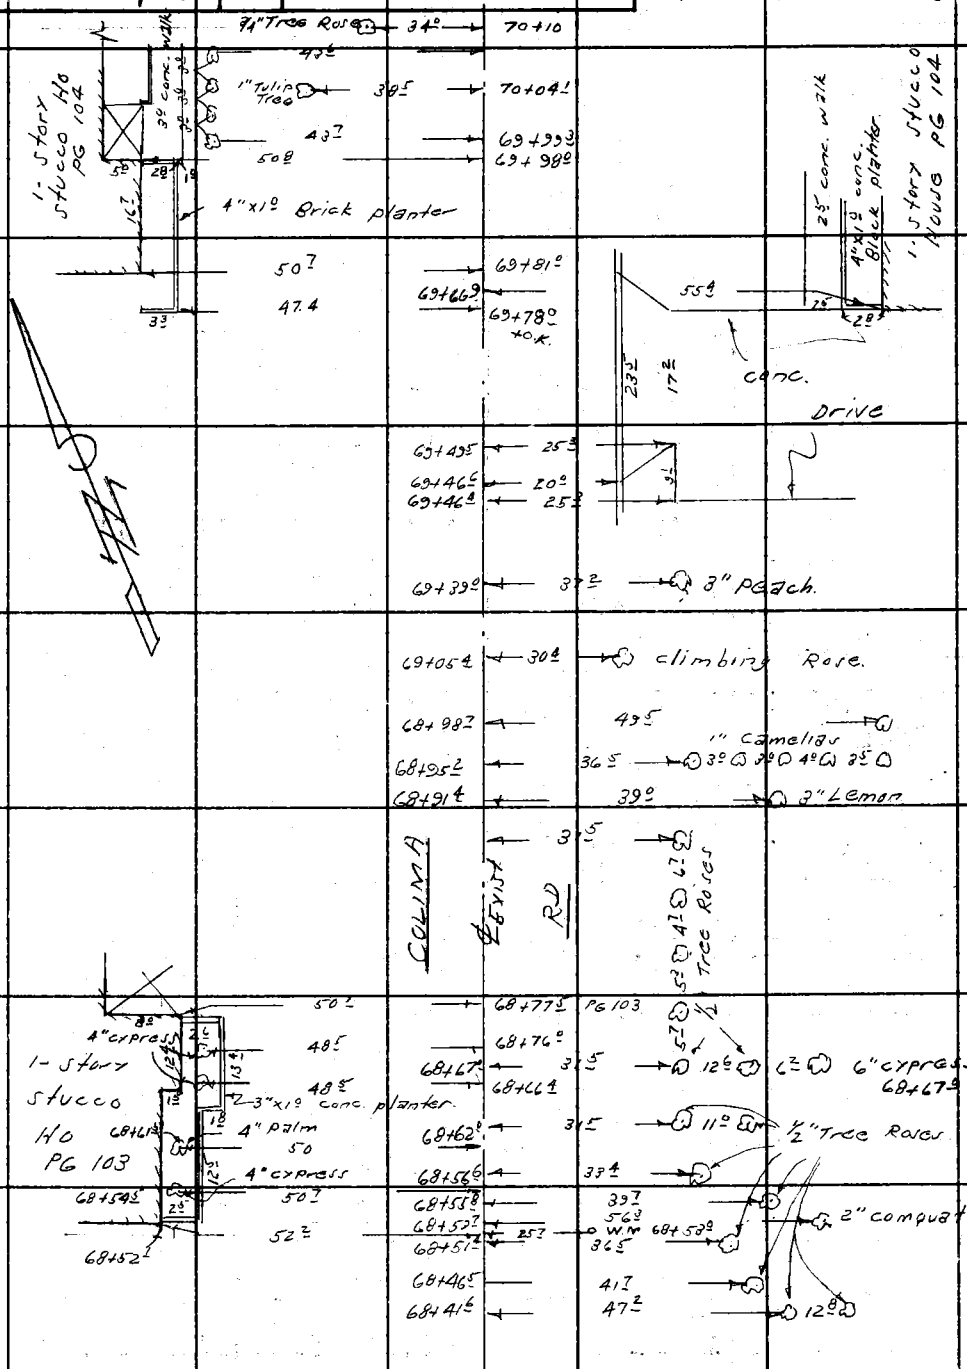

Note: Any Additions or Changes on This Sheet Must be Made or Circled in Red Ink With Date and Name of Person Making Change.

Do not extend this side of this line.

PLEASE RETURN TO
LOS ANGELES COUNTY ENGINEER
700 LOS ANGELES COUNTY ENGINEERING BLDG.

76F3095 S&E #247 11-58

TO BOTT PG 157

F. B. 2285 PG. 156

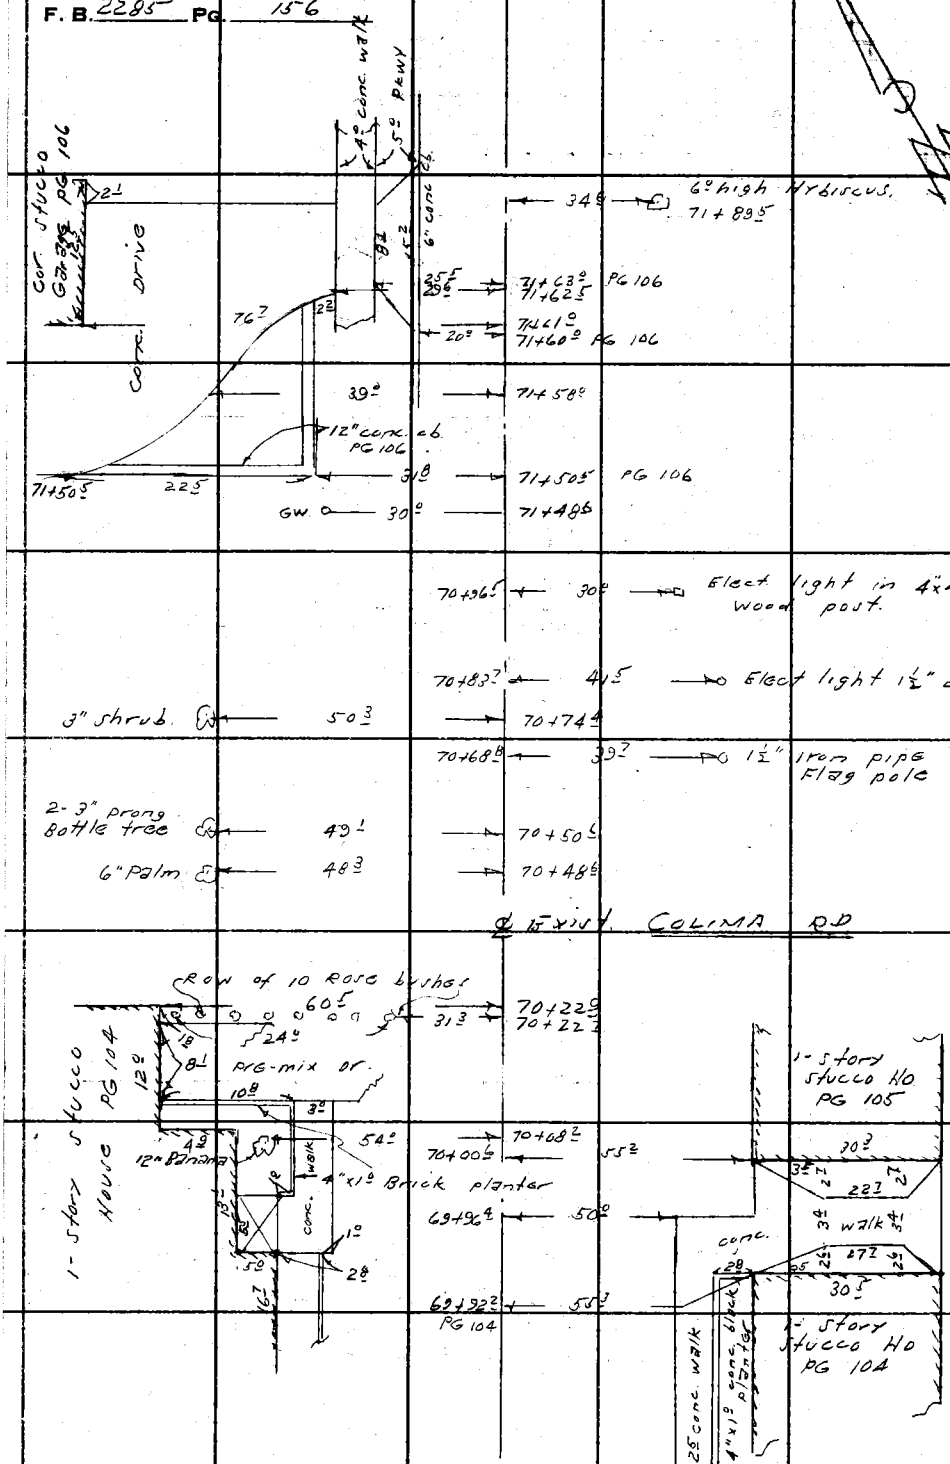

FROM TOP PG 155

PLEASE RETURN TO
LOS ANGELES COUNTY ENGINEER
700 LOS ANGELES COUNTY ENGINEERING BLDG.
Do not mend this side of this line.

Note: Any Additions or Changes on This Sheet Must be Made or Circled in Red Ink With Date and Name of Person Making Change.

Notes Ck'd by	Survey of colima Rd	F. B. 2285 PG. 157
Map No. B-2623	JN 0075.50 Tape Std °F	
Office Work R. L. GREEN	Surveyed by D. Sappell	To Bott. PG 158
Checked C. J. GALLI	Notes D.S. Date 7-7-59	
Date July 1959	Indexed A. C. Johnson	

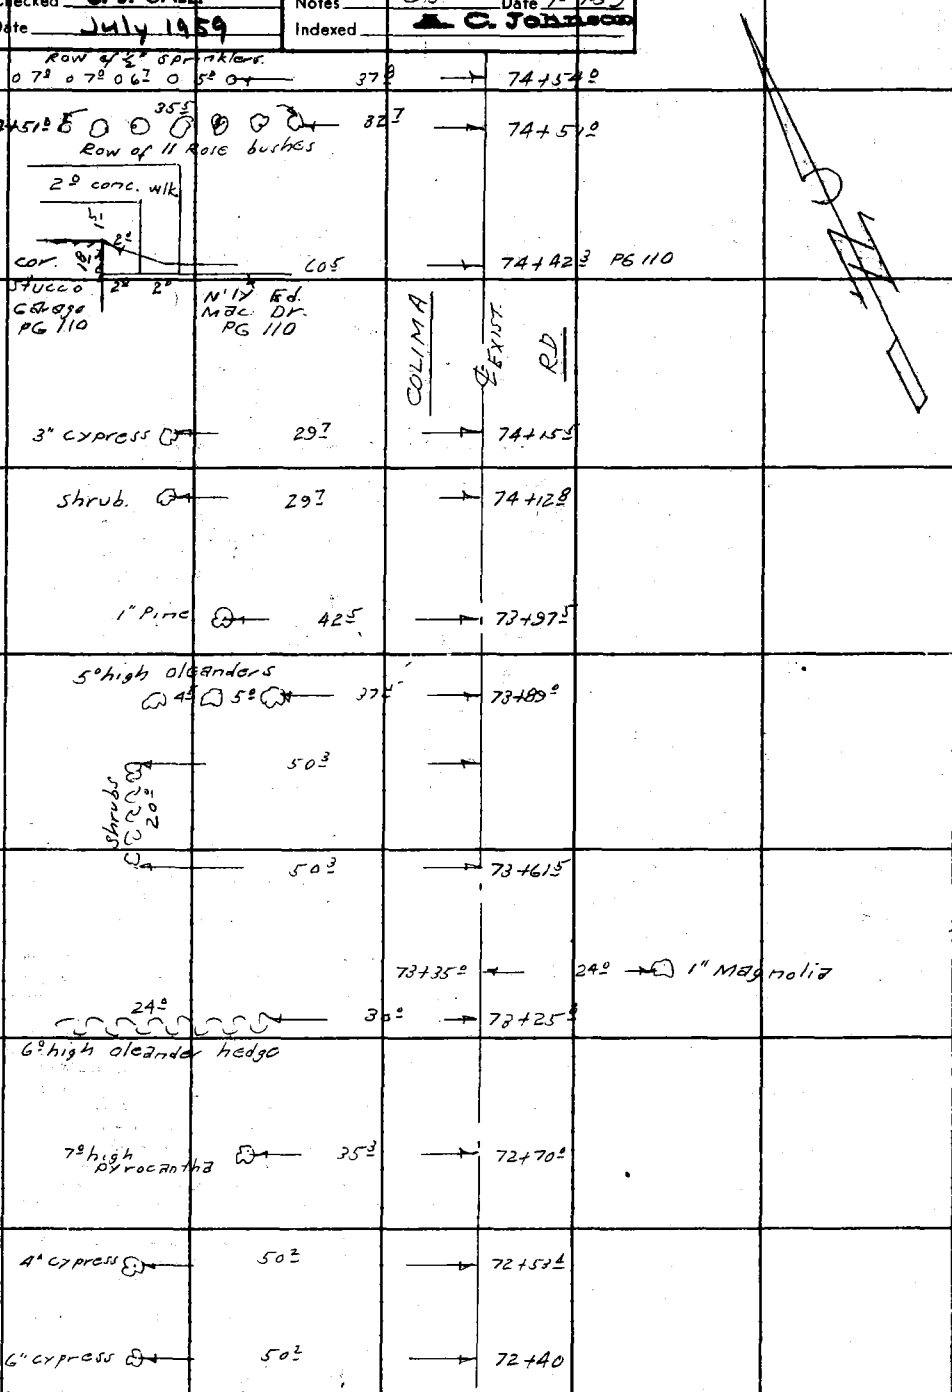

FROM TOP PG 156

X

Note: Any Additions or Changes on This Sheet Must be Made or Circled in Red Ink With Date and Name of Person Making Change.

Do not extend this side of this line.

PLEASE RETURN TO
LOS ANGELES COUNTY ENGINEER
700 LOS ANGELES COUNTY ENGINEERING BLDG.

76F309S S&E #247 11-58

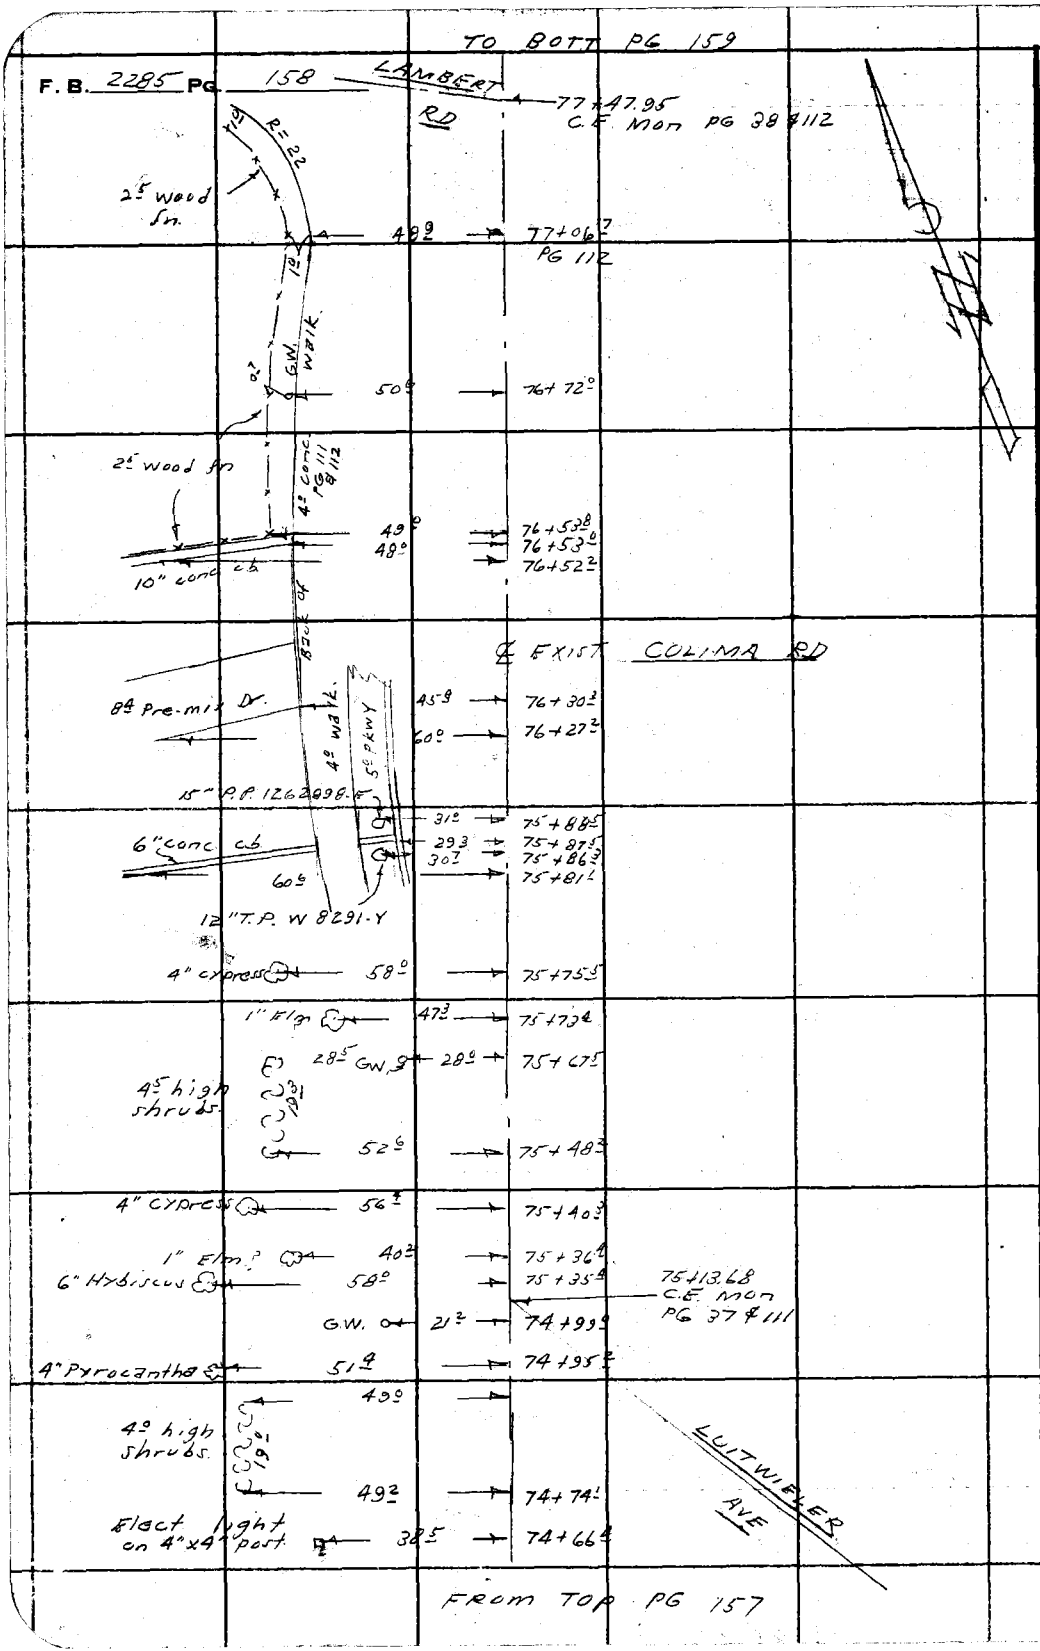

PLEASE RETURN TO
LOS ANGELES COUNTY ENGINEER
700 LOS ANGELES COUNTY ENGINEERING BLDG.

Do not extend this side of this line.

Note: Any Additions or Changes on This Sheet Must be Made or Circled in Red Ink With Date and Name of Person Making Change.
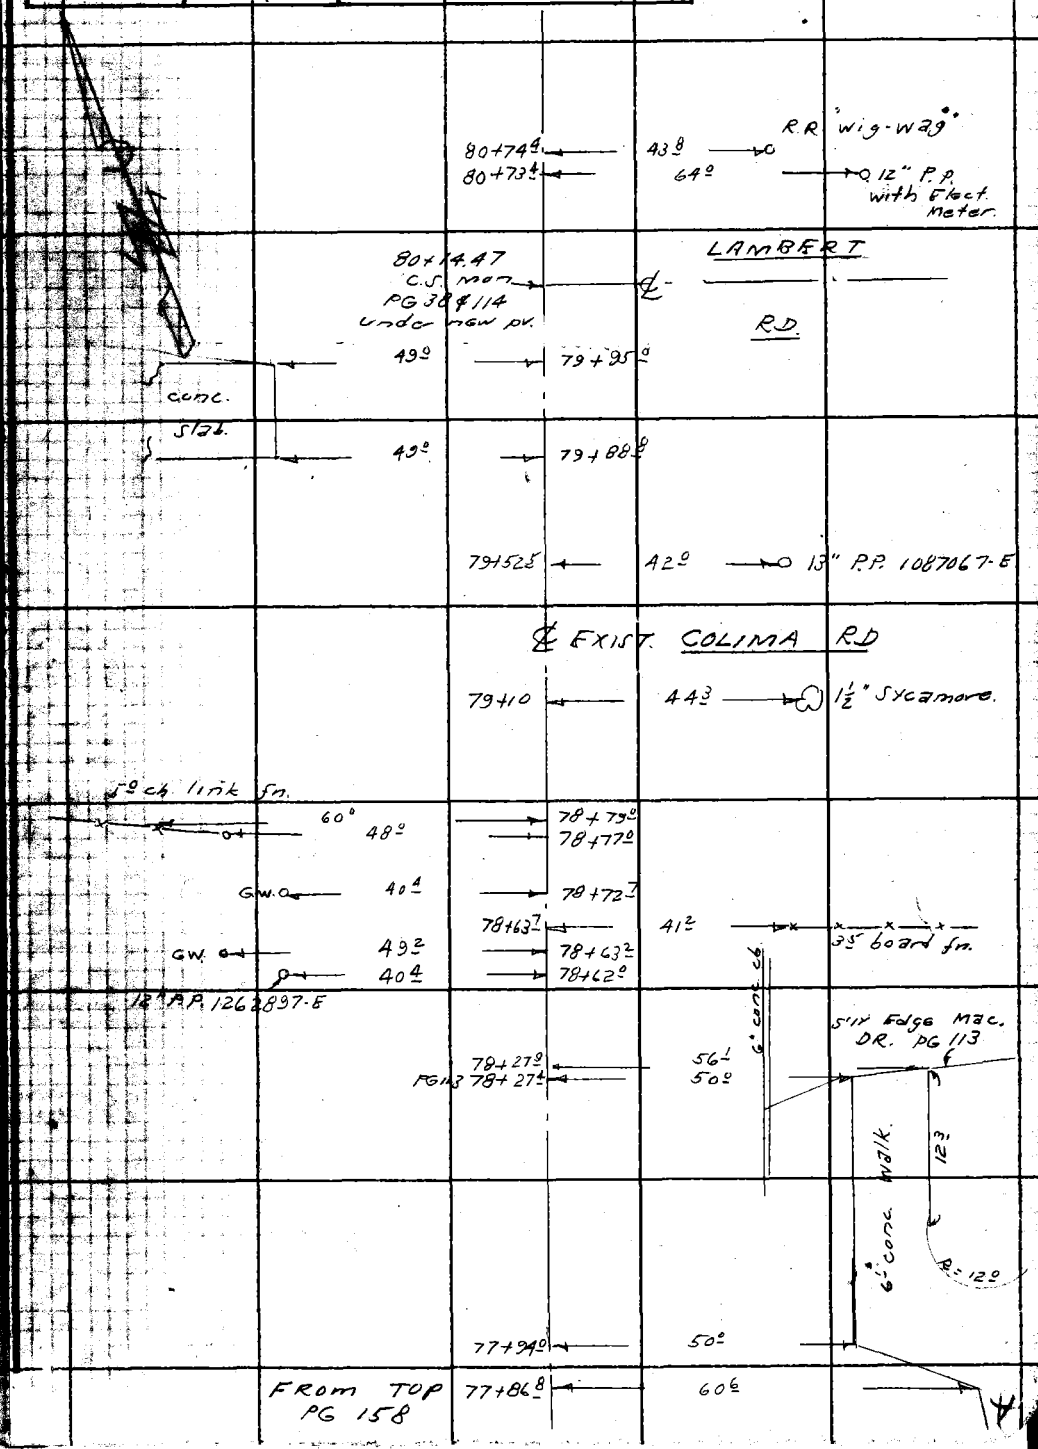
Notes Ch'd by	Survey of Colima Rd	F. B. 2285 PG. 159
Map No. B-2623	JN 0075.50 Tape ____ Std ____ °F	
Office Work R. L. Green	Surveyed by D. Sappell	
Checked C. J. GALLI	Notes D.S. Date 7-7-59	
Date July 1959	Indexed C. Johnson