2359

Surveyed by
Notes Date
Indexed

Job	Description
	ANZA AVENUE - J.N. 0075.63
Align.	Realign from Rosecrans to Manhattan Beach Blvd.
Loc.Imp	From Rosecrans to Manhattan Beach Blvd.
Loc.Imp	Along proposed Anza Ave. from Manhattan Beach Blvd. to Compton Blvd.
Align.	Of proposed Anza Ave. from Edison Co. R/W to 1st P.I. So. of Rosecrans Ave.
Topog.	From Edison Co. R/W to 147th St.
Topog.	Between Compton Blvd. at ¼ Sec.Line and Hindry Ave. at 147th St.
C.L.	C.L. investigation bet. So. line Tr. #19245 and Lomita Blvd. proposed
C.L.	Alignment
	Staking for Proposed line change

Microfilmed March 86

2359 6

F. B. _____ Pg. _____

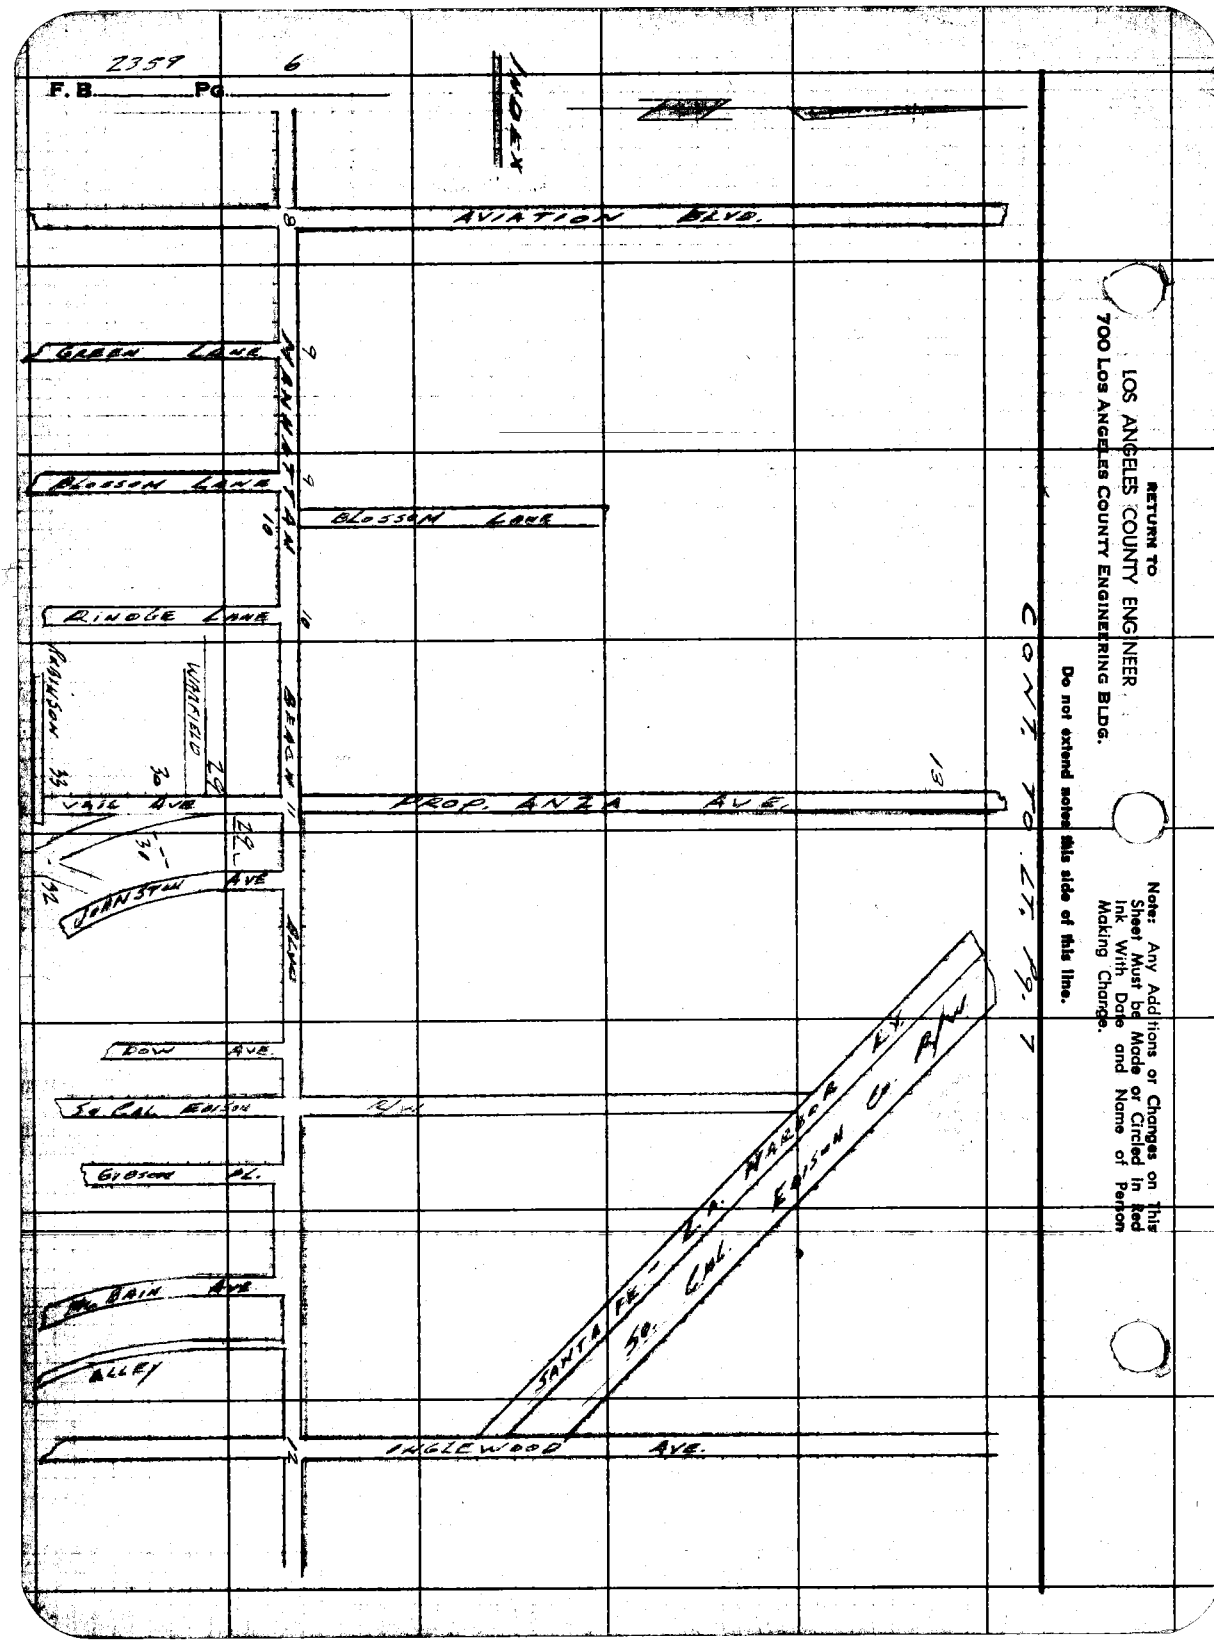

RETURN TO
LOS ANGELES COUNTY ENGINEER
700 LOS ANGELES COUNTY ENGINEERING BLDG.

Do not extend notes this side of this line.

Note: Any Additions or Changes on This Sheet Must be Made or Circled in Red Ink With Date and Name of Person Making Change.

Notes Ck'd by C. J. GALLI	Survey of ANZA AVE.	F. B. 2357 Pg. 7
Map No. CSB 2752	JN 0075.63 Tape 0108 Std 68 °F	
Office Work B. H. BURNS	Surveyed by LINO	
Checked	Notes LINO Date 10-22-58	
Date APR 14 1961	Indexed K. C. Johnson	

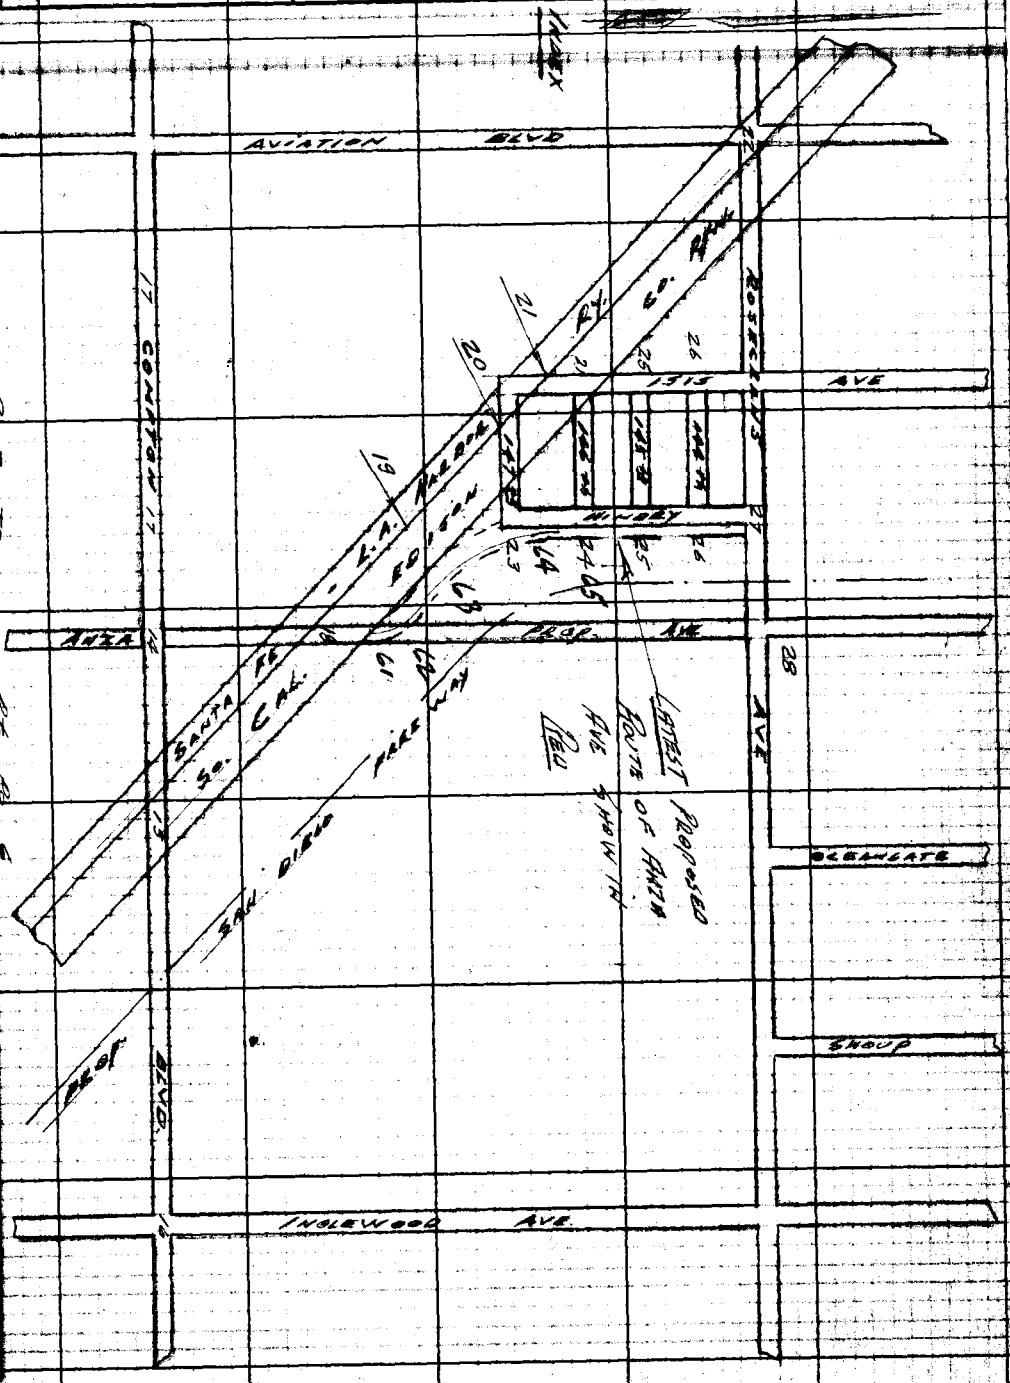

Notes: Any Additions or Changes on This Sheet Must be Made or Circled in Red Ink With Date and Name of Person Making Change.

Do not extend notes this side of this line.

RETURN TO
LOS ANGELES COUNTY ENGINEER
700 LOS ANGELES COUNTY ENGINEERING BLDG.

76F2093 CE #247—3-57

CONT. TO BOTT. 9

F.B. 2359 Pg. 8

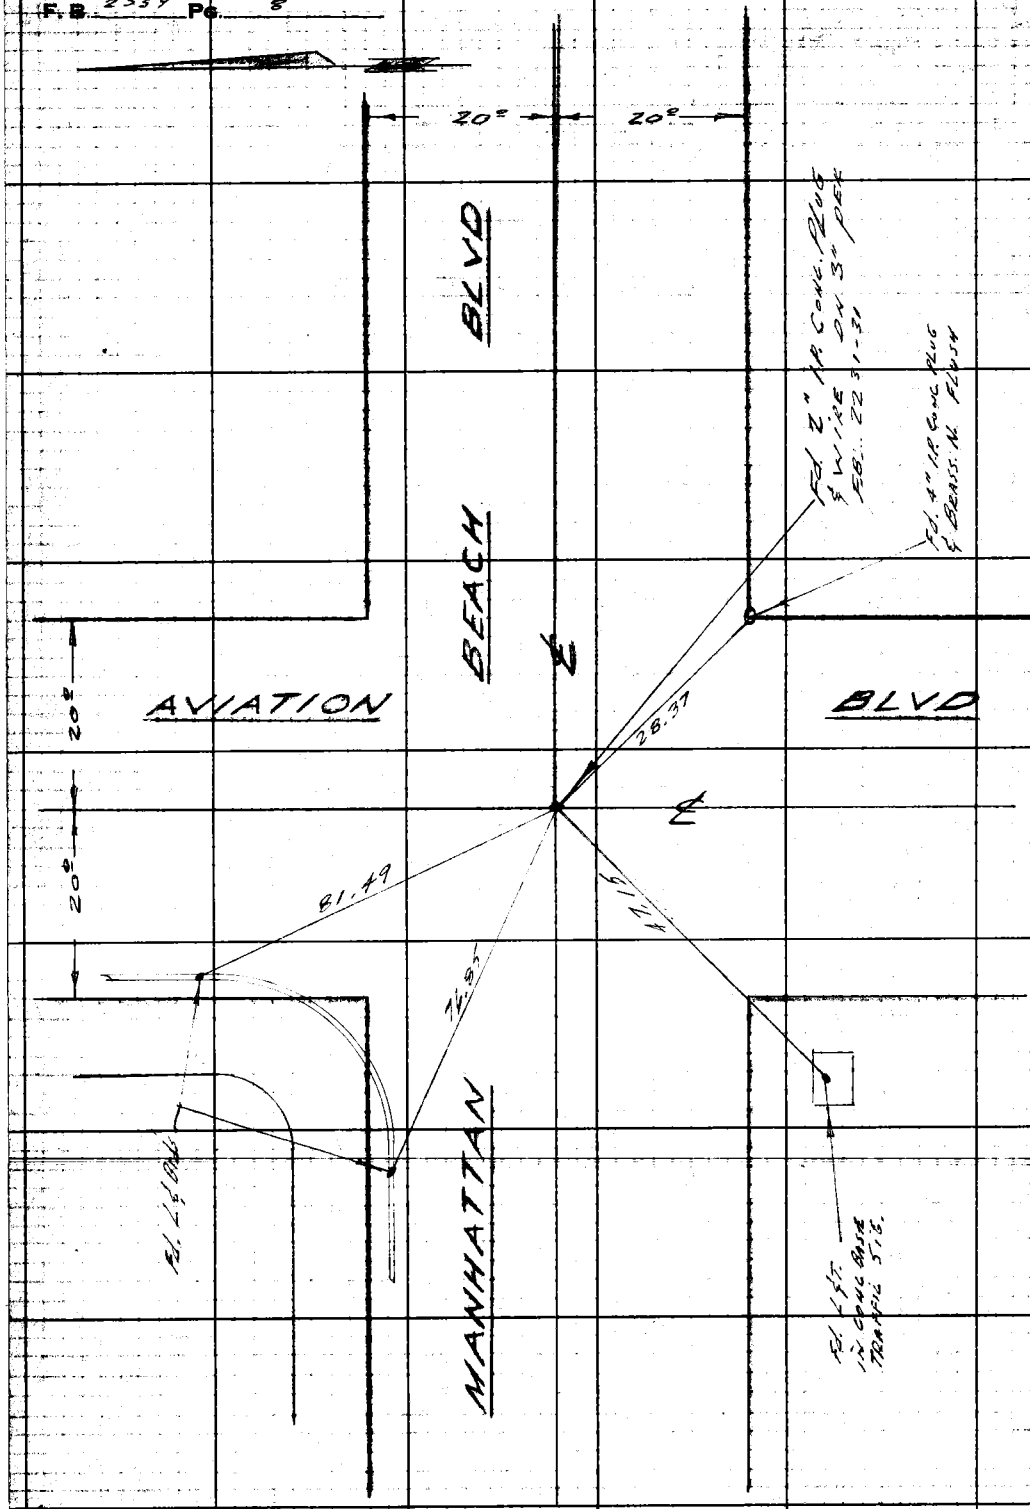

RETURN TO
LOS ANGELES COUNTY ENGINEER
5700 LOS ANGELES COUNTY ENGINEERING BLDG.

Do not extend notes this side of this line.

Note: Any Additions or Changes on This Sheet Must be Made or Circled in Red Ink With Date and Name of Person Making Change.

Notes Ck'd by C. J. GALLI	Survey of ANZA AVE
Map No. CSB 2752	JN 0075.63 Tape 0168 Std 68 °F
Office Work T. H. BURNS	Surveyed by LIND
Checked W. J. BRENNER	Notes LIND Date 10-21-58
Date APR 14 1961	Indexed A. C. Johnson

F. B. 2359 Pg. 9

CONT. TO BOTT. Pg. 10

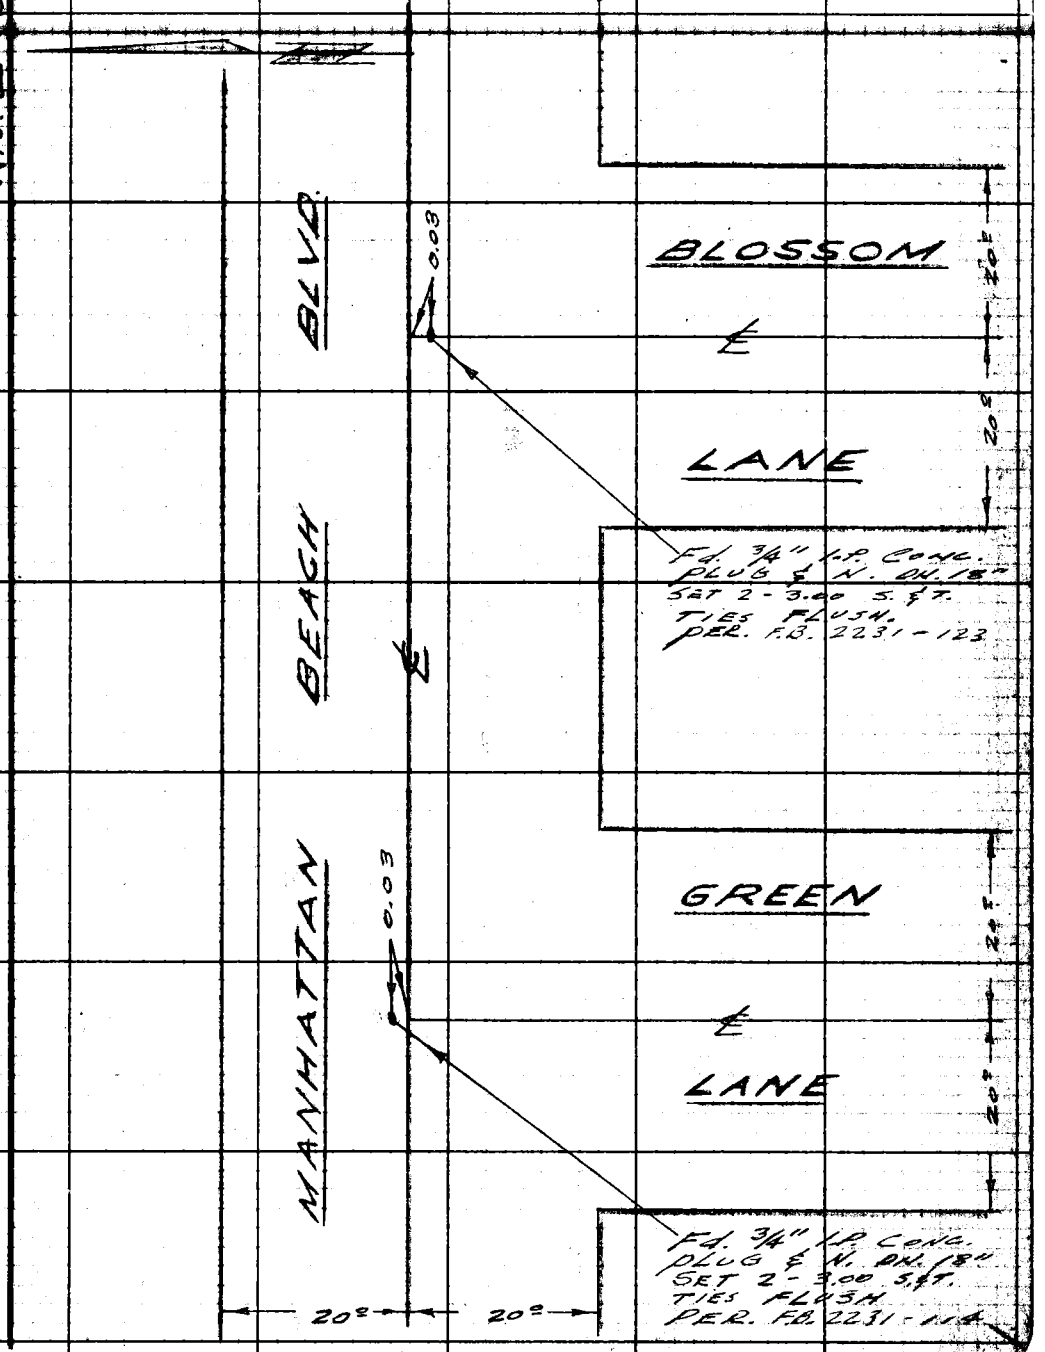

CONT. FROM TOP Pg. 8

Note: Any Additions or Changes on This Sheet Must be Made or Circled in Red Ink With Date and Name of Person Making Change.

Do not extend notes this side of this line.

RETURN TO
LOS ANGELES COUNTY ENGINEER
700 LOS ANGELES COUNTY ENGINEERING BLDG.

76F3098 CE #247—3-57

2359 10 CONT. TO BOTT. PG. 11

F. B. _____ PG. _____

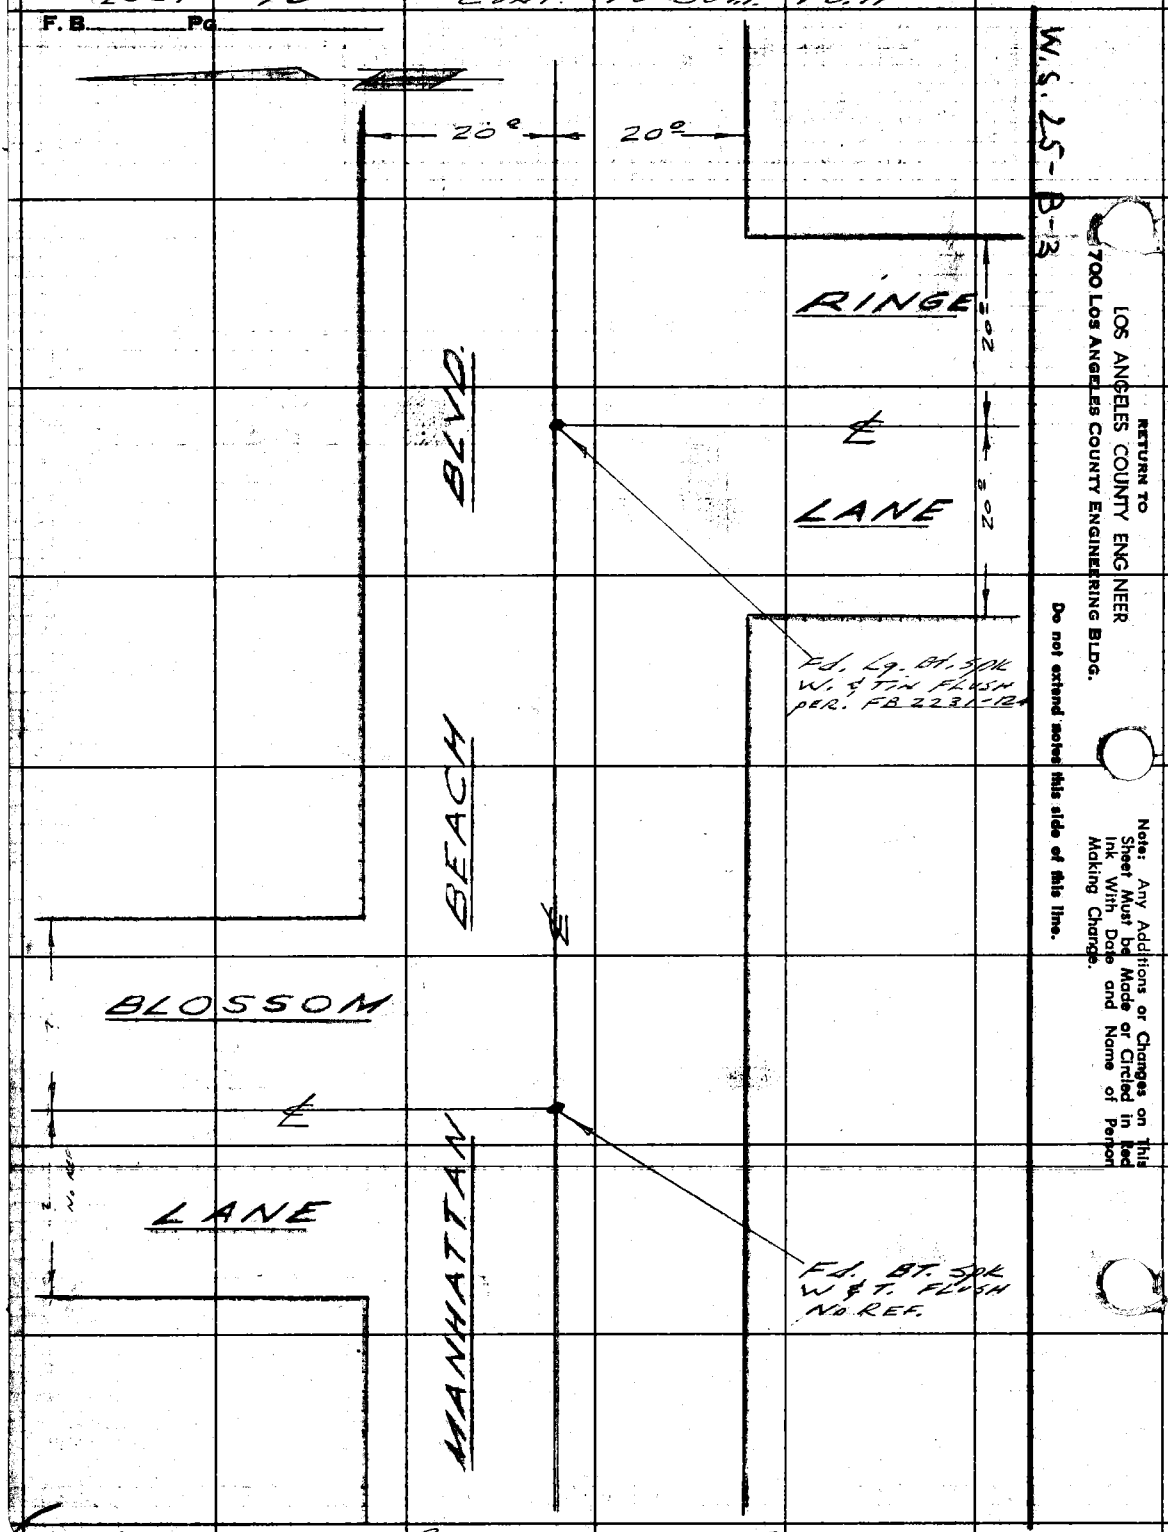

W.S. 25-B-3

RETURN TO
LOS ANGELES COUNTY ENGINEER
700 LOS ANGELES COUNTY ENGINEERING BLDG.

Do not extend notes this side of this line.

Note: Any Additions or Changes on This Sheet Must be Made or Circled in Red Ink With Date and Name of Person Making Change.

CONT. FROM TOP PG. 9

Notes Ck'd by C. J. GALLI	Survey of ANZA AVE.
Map No. CSB 2752	JN 0075.63 Tape 0168 Std 68 °F
Office Work S. H. BURNS	Surveyed by Lino
Checked W. J. BRENNER	Notes Lino Date 10-21-58
Date APR 14 1961	Indexed [illegible] C. Johnson

F. B. 2357 Pg. 11

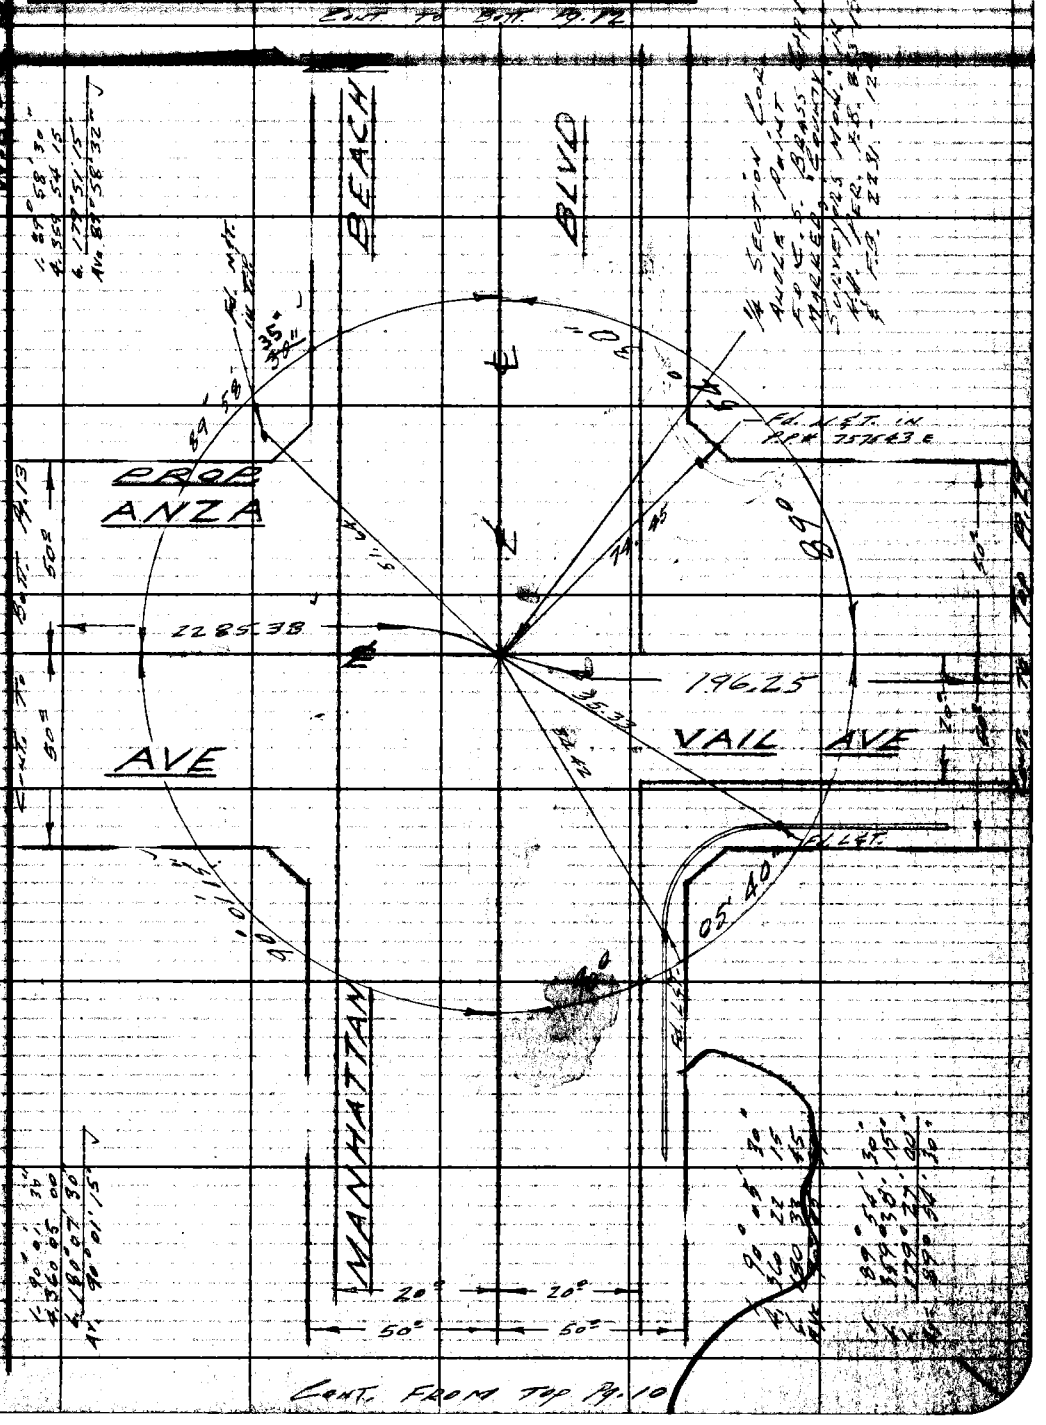

Note: Any Additions or Changes on This Sheet Must be Made or Circled in Red Ink With Date and Name of Person Making Change.

Do not extend notes this side of this line.

RETURN TO
LOS ANGELES COUNTY ENGINEER
700 LOS ANGELES COUNTY ENGINEERING BLDG.

7573095 CE #247—3-57

2359 12

F. B. _____ Pg. _____

W.S. 25 - C-3

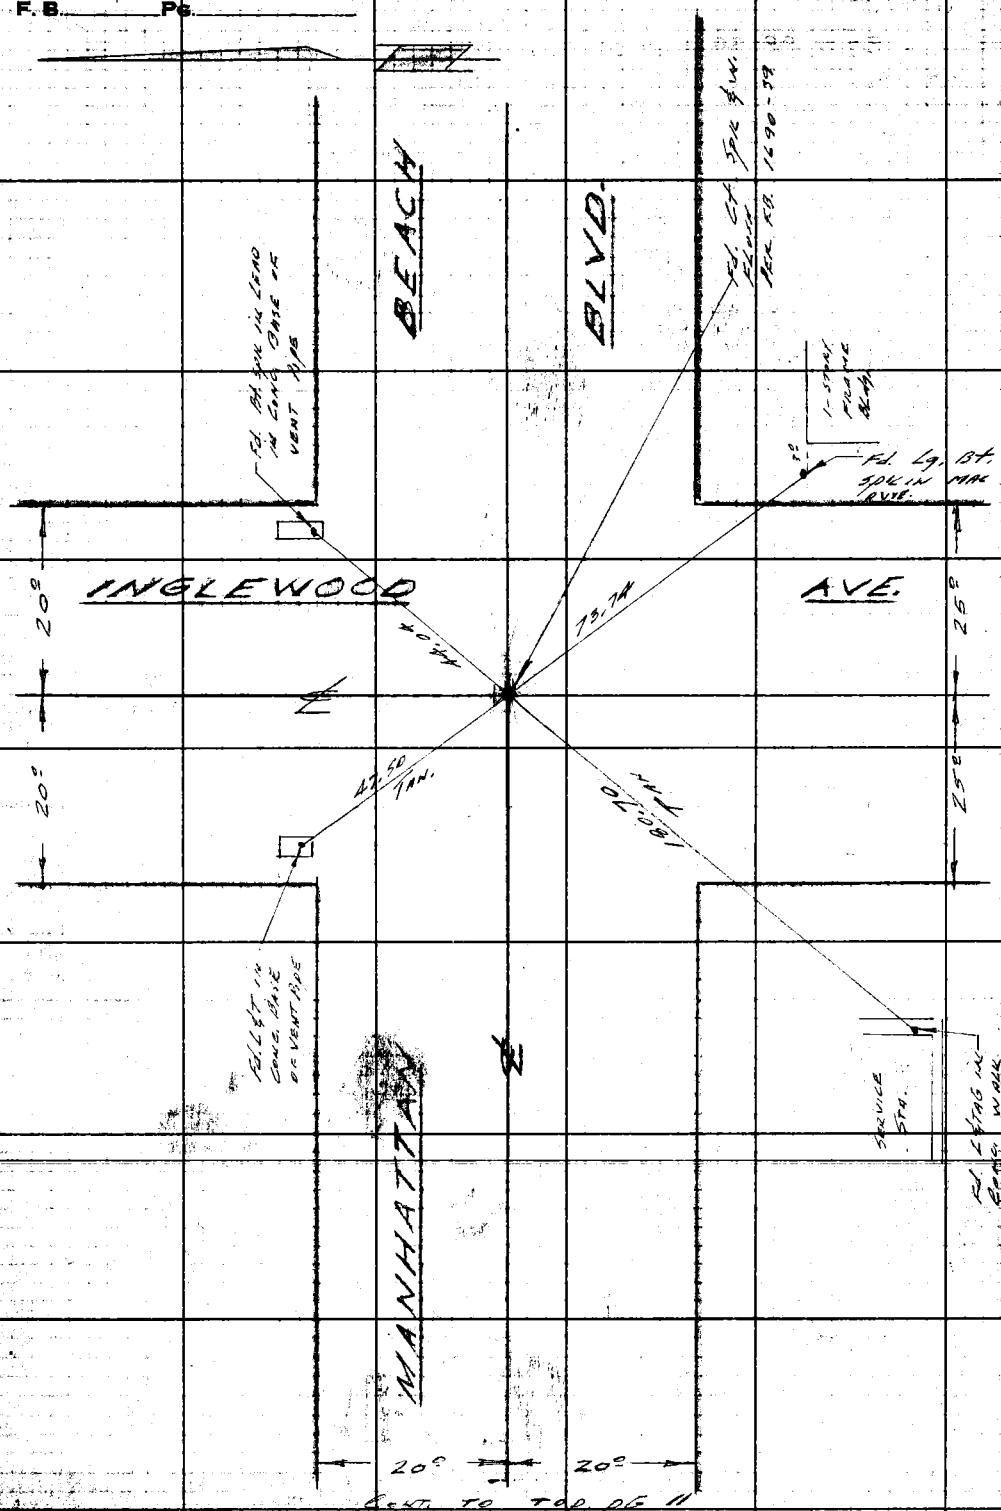

Cont. to Top pg 11

RETURN TO
LOS ANGELES COUNTY ENGINEER
900 LOS ANGELES COUNTY ENGINEERING BLDG.

Do not extend notes this side of this line.

Note: Any Additions or Changes on This Sheet Must be Made or Circled in Red Ink With Date and Name of Person Making Change.

Notes Ck'd by C. J. GALLI	Survey of ANZA AVE
Map No. CSB 2752	W. O. 0075.63 Tape No. 0163 St'd. 65 °F
Office Work S. H. BURNS	Surveyed by LIND
Checked W. J. BRENNER	Notes LIND Date 10-27-58
Date APR 14 1961	Indexed C. Johnson

F. B. 2359 Pg. 13

CONT. TO Rt. pg 14

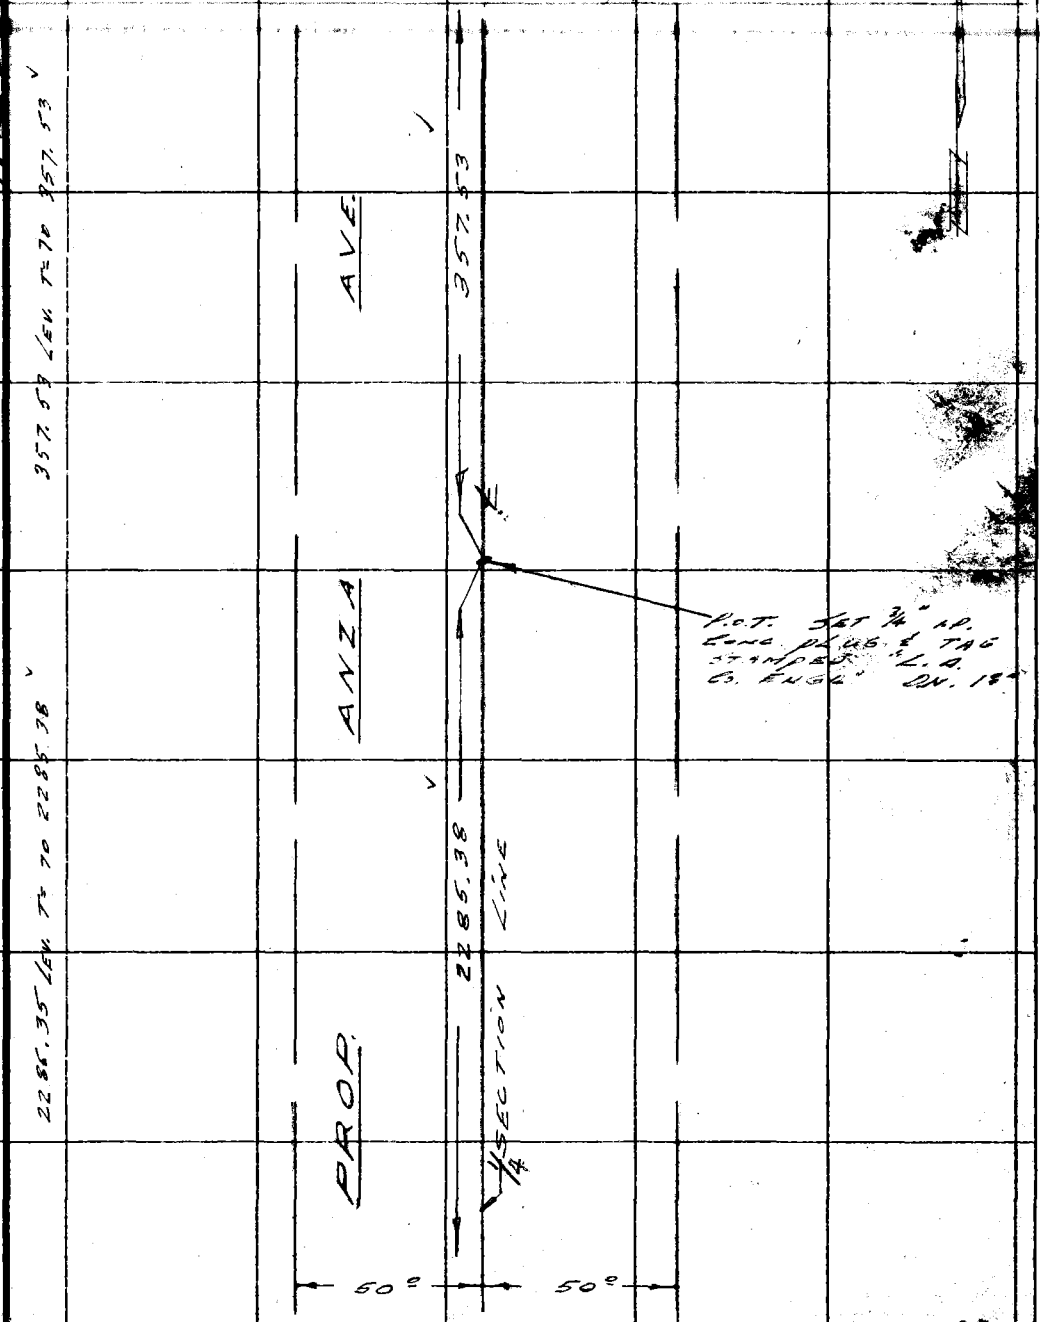

CONT. FROM Lt pg. 11

Note: Any Additions or Changes on This Sheet Must be Made or Circled in Red Ink With Date and Name of Person Making Change.

Do not extend notes this side of this line.

RETURN TO
LOS ANGELES COUNTY SURVEYOR
726 LOS ANGELES COUNTY
ENGINEERING BLDG.

76F309S S&E #247. 8-54

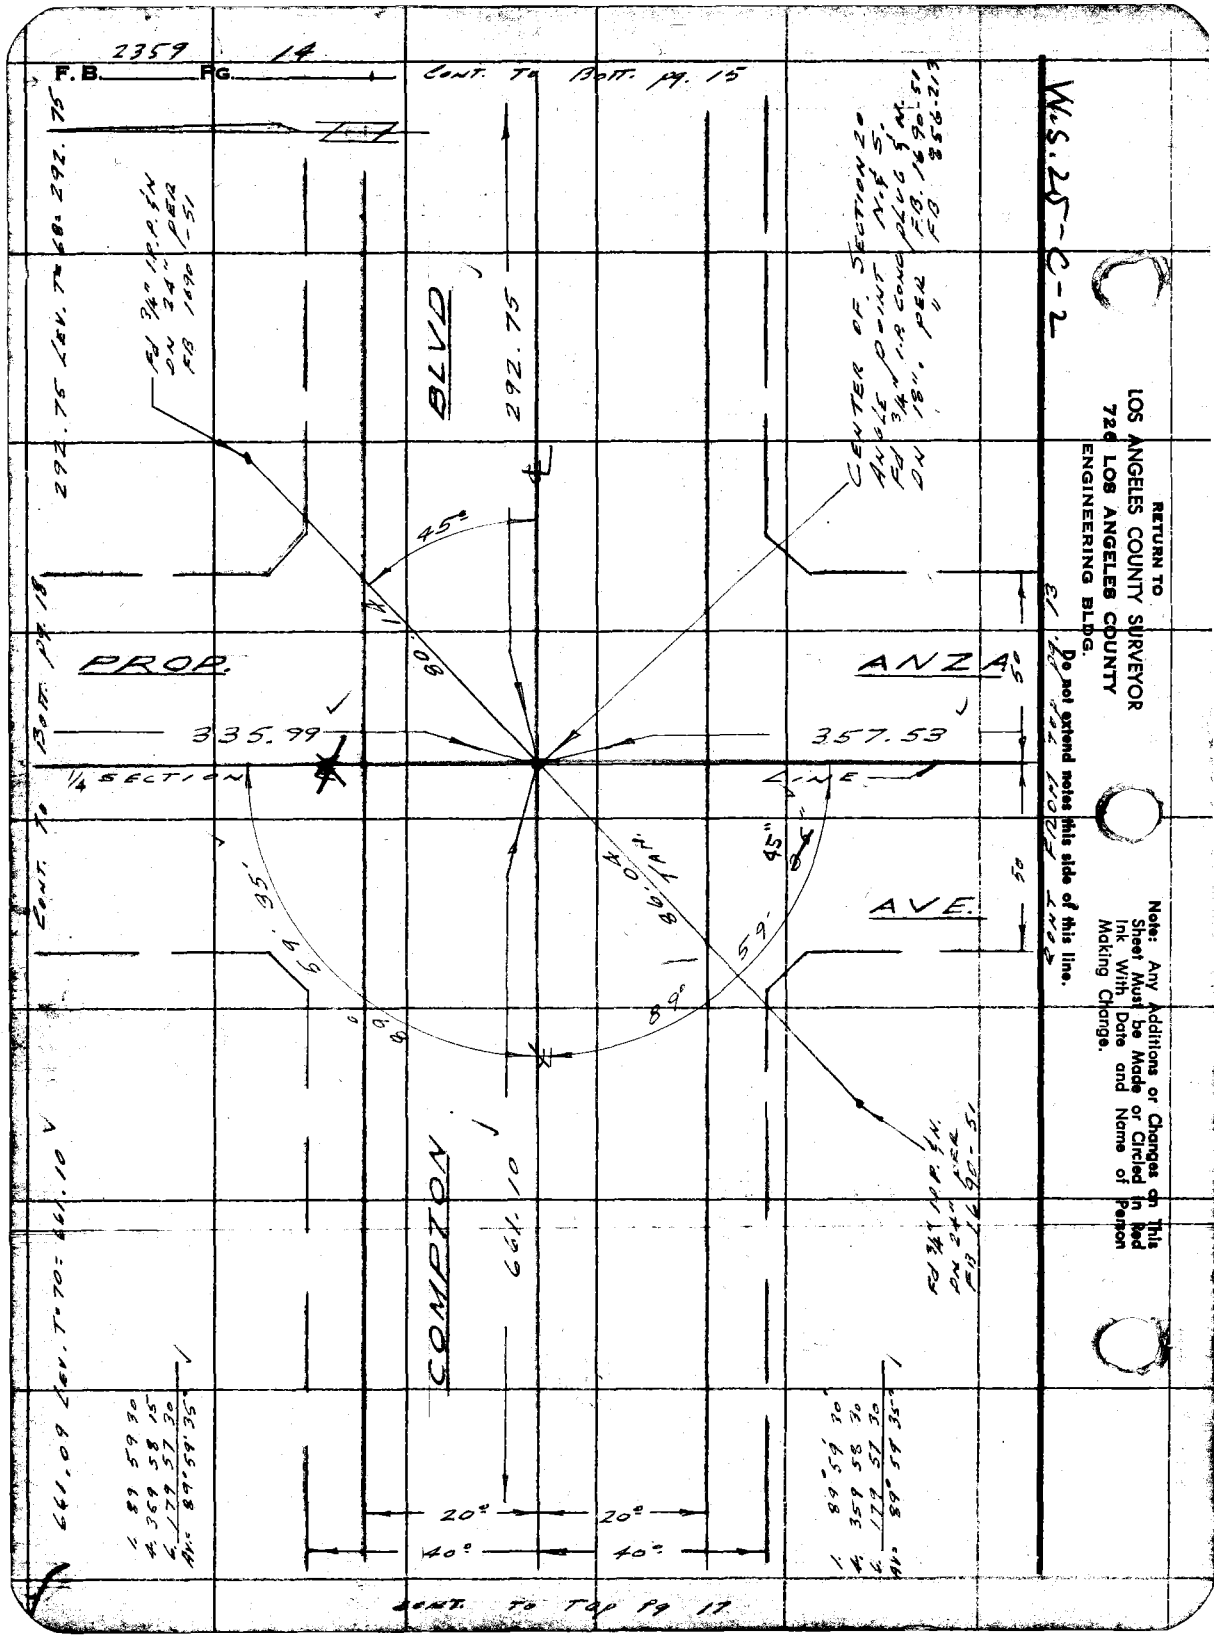

2359 14
F.B. PG.
CONT. TO BOTT. pg. 15
W.S. 25-C-2
RETURN TO
LOS ANGELES COUNTY SURVEYOR
726 LOS ANGELES COUNTY
ENGINEERING BLDG.
Do not extend notes this side of this line.
Note: Any Additions or Changes on This Sheet Must be Made or Circled in Red Ink With Date and Name of Person Making Change.
292.75 LEV. T. 68: 292.75
Fd 3/4" I.P. P.&N. DN 24" PER FB 1690-51
BLVD
292.75
CENTER OF SECTION 20 ANGLE POINT N.& S. Fd 3/4" I.P. CONC PLUG & N. DN 18" PER FB 1690-51 FB 856-213
45°
PROP.
ANZA
335.99
357.53
1/4 SECTION
LINE
CONT. TO BOTT. pg. 18
CONT. FROM TOP pg. 13
AVE.
59.35'
86.04 TAN.
45°
59'
89°
COMPTON
661.10
Fd 3/4" I.P. P.&N. DN 24" PER FB 1690-51
661.09 LEV. T. 70: 661.10
1. 89 59 30
4. 359 58 15
6. 179 57 30
AV. 89° 59' 35"
1. 89° 59' 30"
4. 359 58 30
6. 179 57 30
AV. 89° 59' 35"
20°
20°
40°
40°
CONT. TO TOP pg 17

Notes Ck'd by C. J. GALLI	Survey of ANZA AVE
Map No. BSB 275 23	JN 0075.63 Tape 0168 Std 68 °F
Office Work J. H. BURNS	Surveyed by LINO
Checked W. J. BRENNER	Notes LINO Date 10-27-58
Date APR 14 1961	Indexed K. C. Johnson

F. B. 2359 Pg. 15

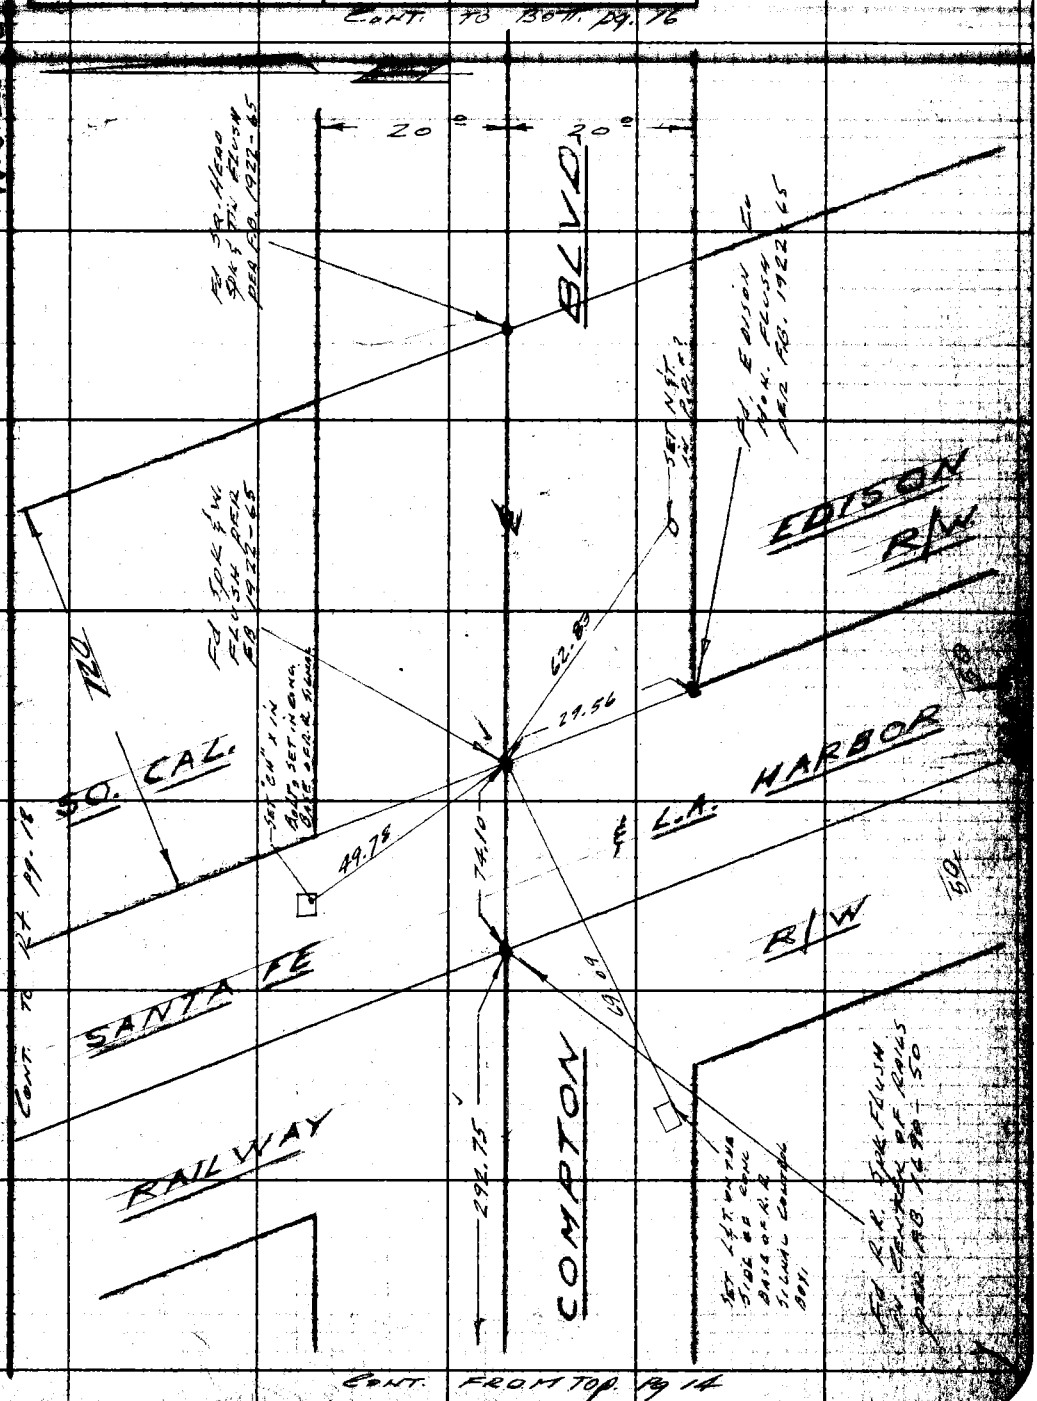

Note: Any Additions or Changes on This Sheet Must be Made or Circled in Red Ink With Date and Name of Person Making Change.

Do not extend notes this side of this line.

RETURN TO
LOS ANGELES COUNTY ENGINEER
TO LOS ANGELES COUNTY ENGINEERING BLDG.

FORMOSS CK #247-247

2359 16

F.B. Pg.

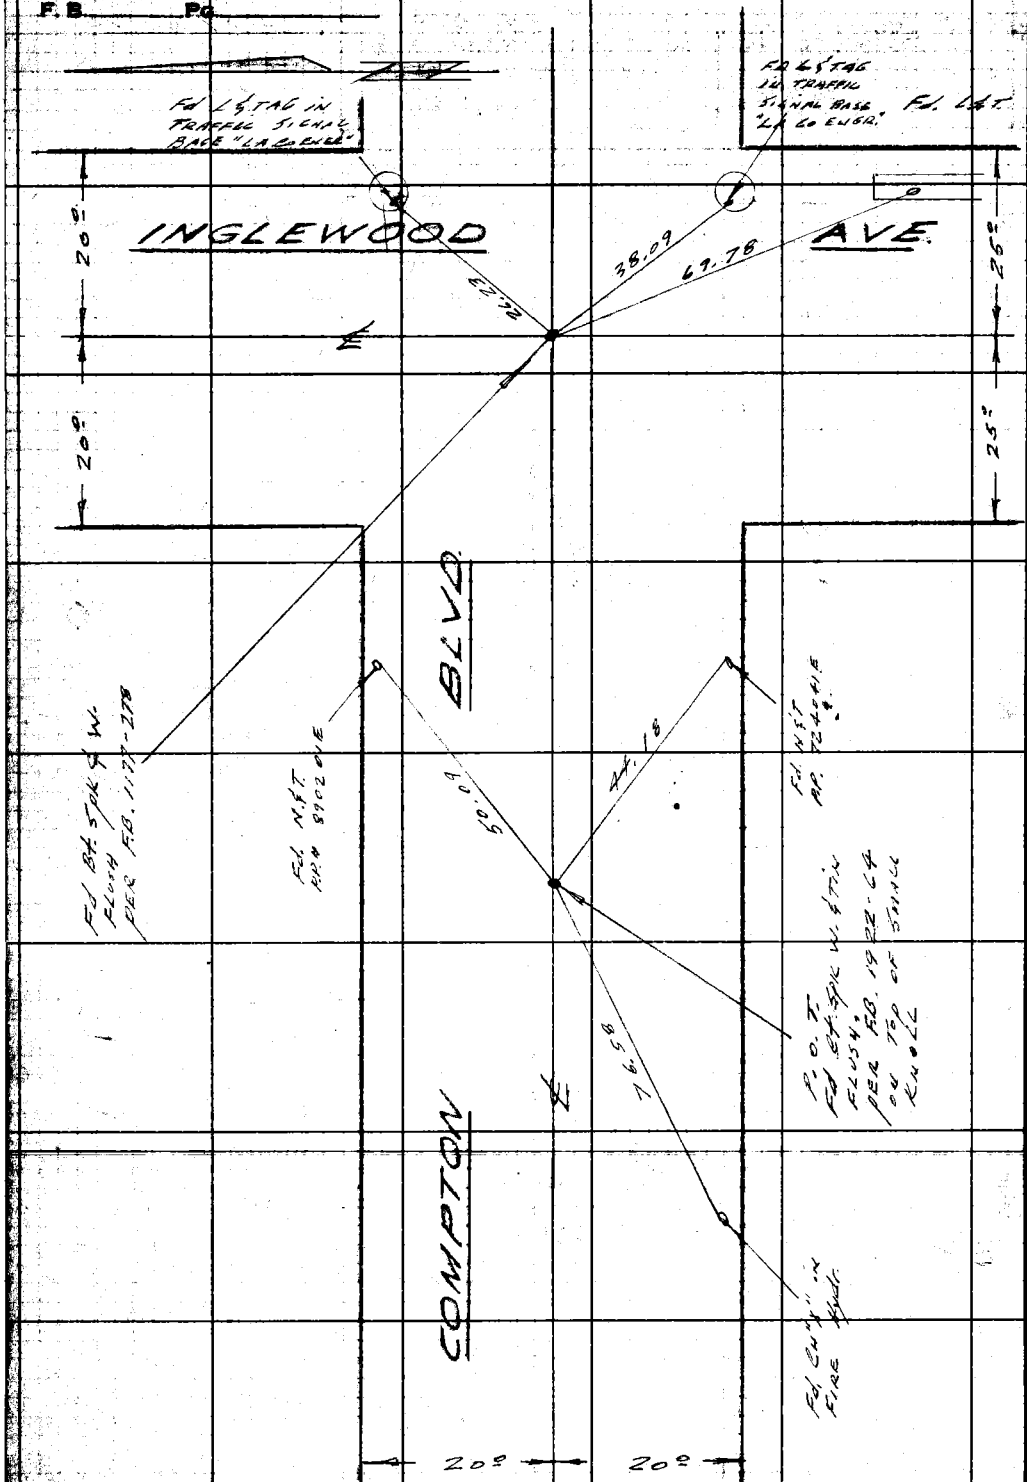

W.S. 25-C-2

RETURN TO
LOS ANGELES COUNTY ENGINEER
700 LOS ANGELES COUNTY ENGINEERING BLDG.

Do not extend noted this side of this line.

Note: Any Additions or Changes on This Sheet Must be Made or Circled in Red Ink With Date and Name of Person Making Change.

Cont. from Top. Pg. 15

76F3098 CE #247—3-57

RETURN TO
LOS ANGELES COUNTY ENGINEER
700 LOS ANGELES COUNTY ENGINEERING BLDG.

Note: Any Additions or Changes on This Sheet Must be Made or Circled in Red Ink With Date and Name of Person Making Change.

Do not extend notes this side of this line.

W.S. 25-C2 & B2

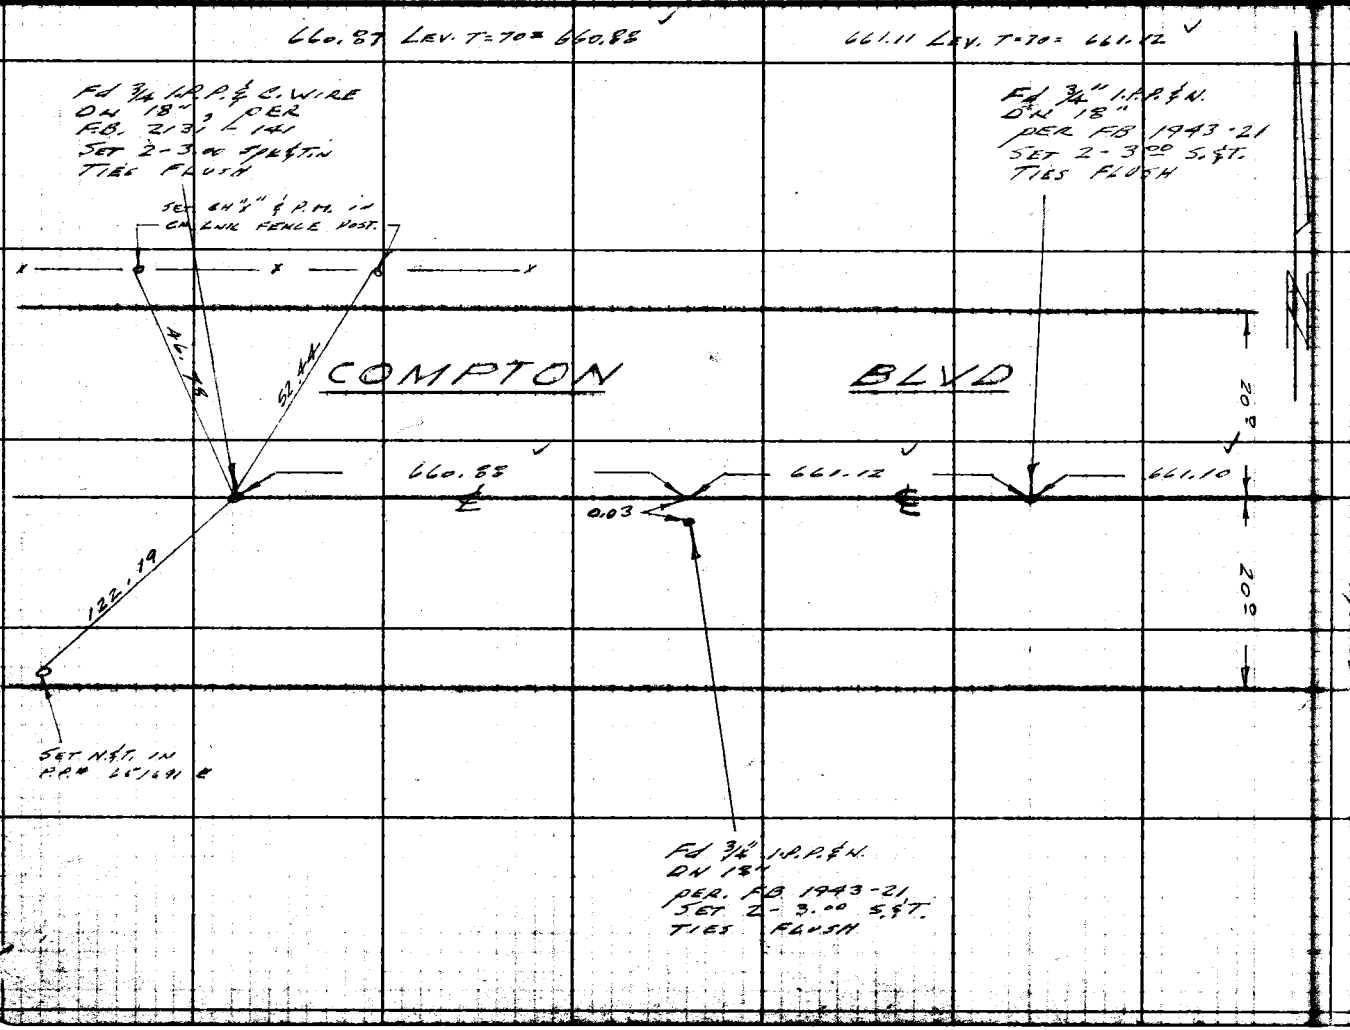

Notes Ck'd by C. J. GALLI
Map No. C 513-2732
Office Work B. H. BURNS
Checked W. J. BRENNER
Date APR 14 1961

Survey of ANZA AVE
JN 0075.63 Tape 0168 Std 63 °F
Surveyed by LIND
Notes LIND Date 10-28-58
Indexed J. C. Johnson

F. B. 2354 Pg. 17

RETURN TO
LOS ANGELES COUNTY ENGINEER
700 LOS ANGELES COUNTY ENGINEERING BLDG.

Note: Any Additions or Changes on This Sheet Must be Made or Circled in Red Ink With Date and Name of Person Making Change.

Do not extend notes this side of this line.

W.S. 25-C-2

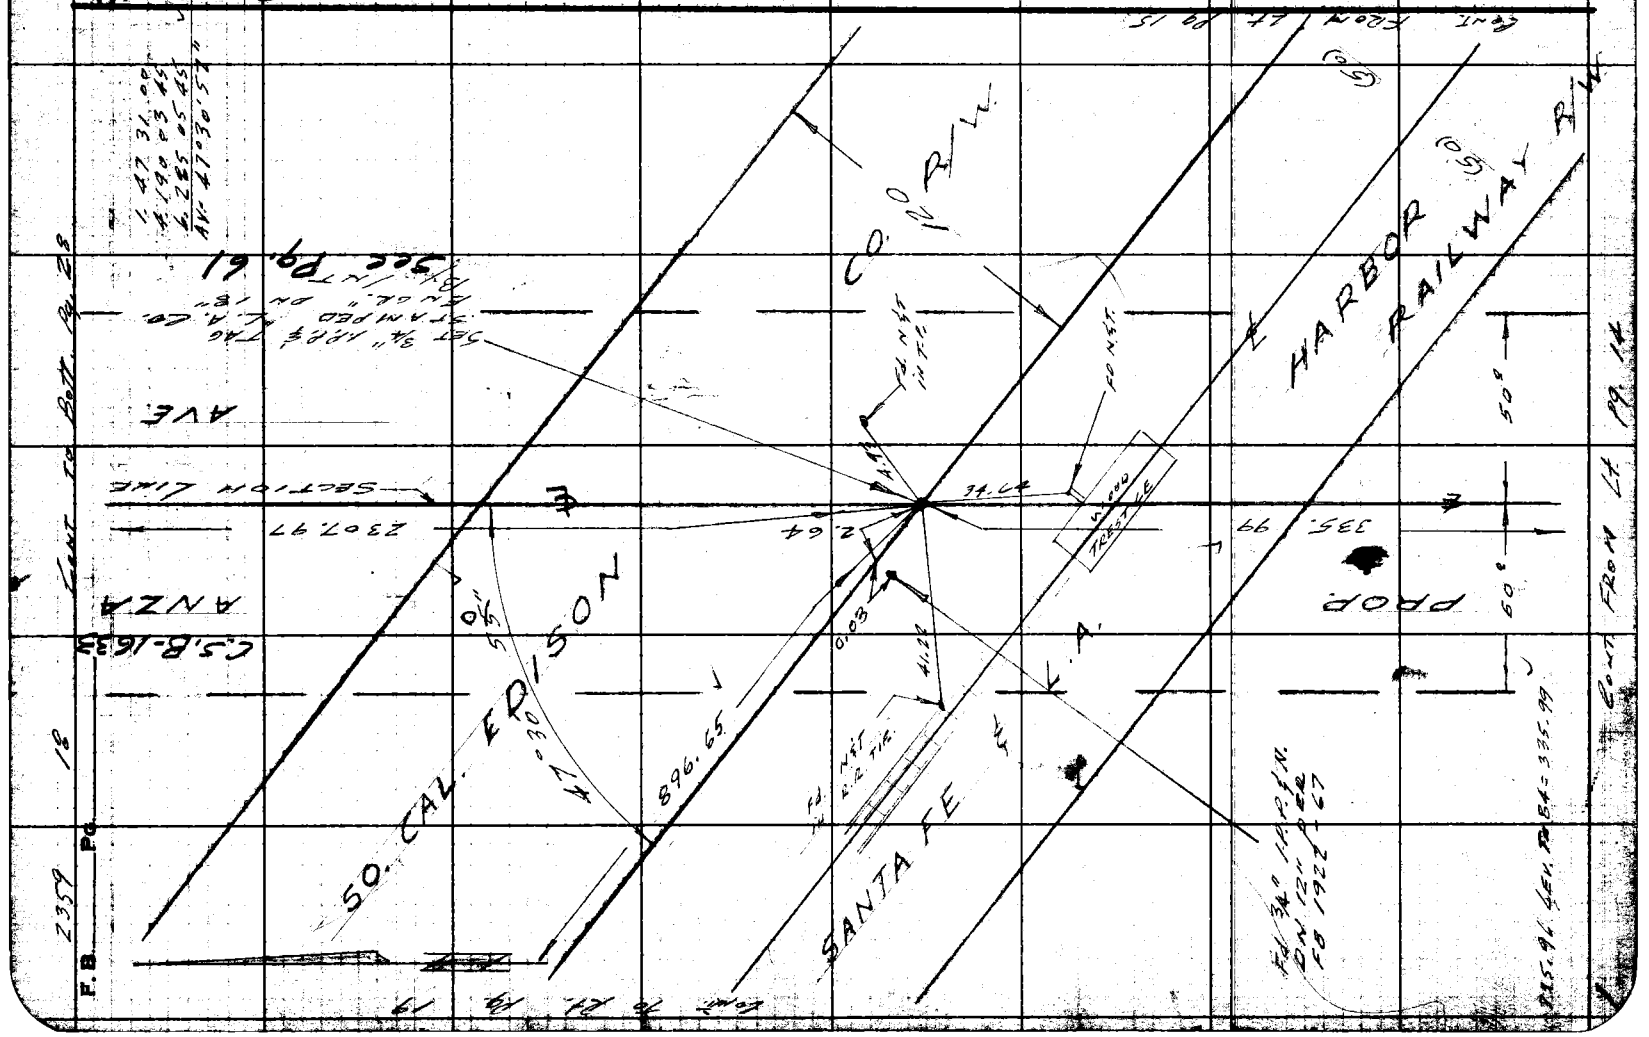

Notes Ck'd by C. J. GALLI	Survey of ANZA
Map No. CSB 2752	JN 0075.63 Tape 0168 Std. 6 OF
Office Work J. H. BURNS	Surveyed by LIND
Checked W. J. BRENNER	Notes LIND Date 10-30-58
Date APR 14 1961	Indexed K. C. Johnson

F. B. 2359 Pg. 19

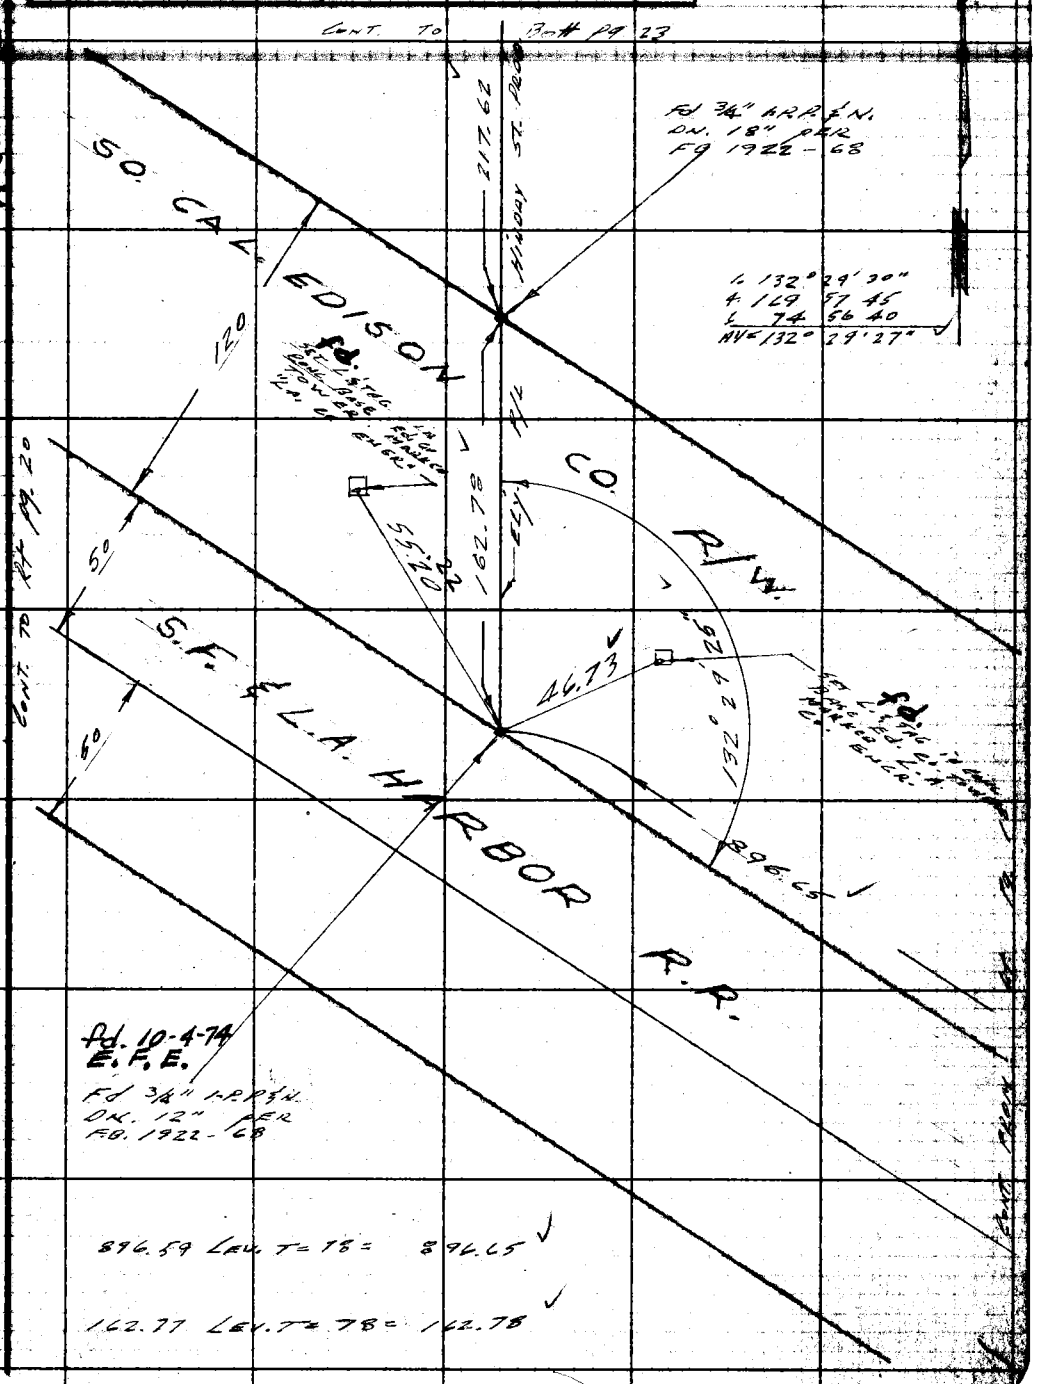

Note: Any Additions or Changes on This Sheet Must be Made or Circled in Red Ink With Date and Name of Person Making Change.

Do not extend notes this side of this line.

RETURN TO
LOS ANGELES COUNTY ENGINEER
700 LOS ANGELES COUNTY ENGINEERING BLDG.

76F3095 CE #247—3-57

RETURN TO
LOS ANGELES COUNTY ENGINEER
700 LOS ANGELES COUNTY ENGINEERING BLDG.

Note: Any Additions or Changes on This Sheet Must be Made or Circled in Red Ink With Date and Name of Person Making Change.

Do not extend notes this side of this line.

W.S. 25-B-2

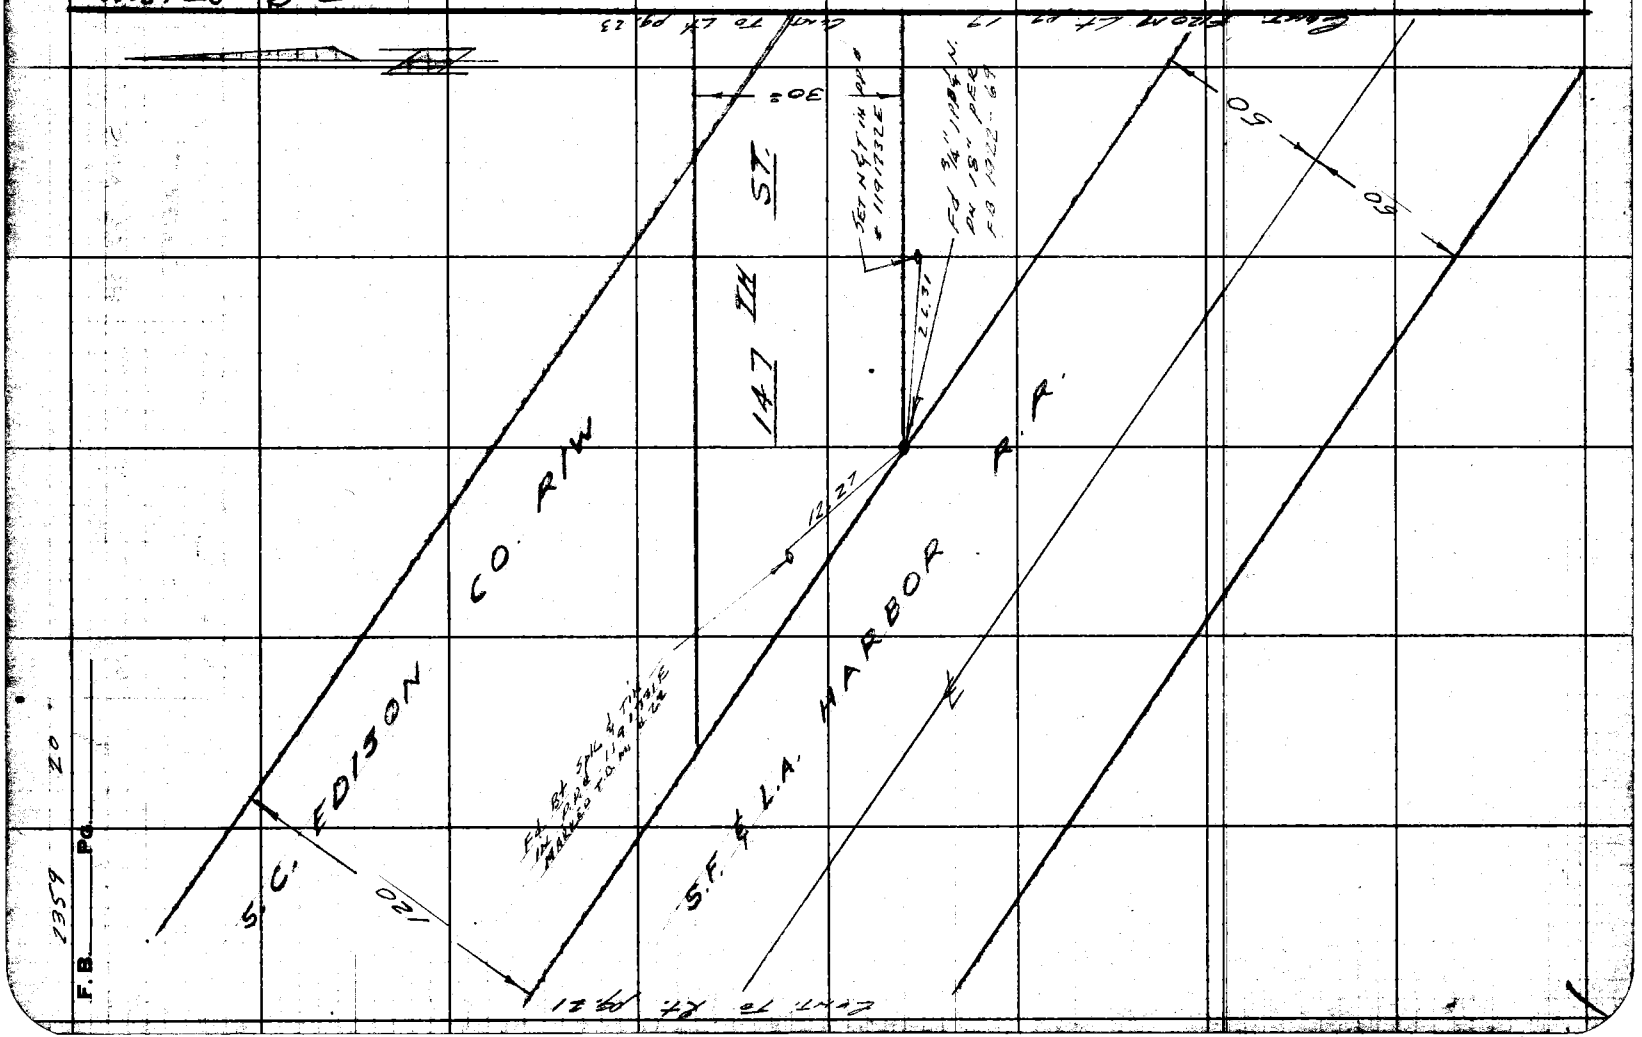

F.B. 2359 Pg. 20

Notes Ck'd by C. J. GALLI	Survey of ANZA AVE
Map No. CS B2752	JN 0075-63 Tape 0168 Std. 68 °F
Office Work I. H. BURNS	Surveyed by LINO
Checked W. J. BRENNER	Notes LINO Date 10-30-58
Date APR 14 1961	Indexed E. C. Johnson

F. B. 2359 Pg. 21

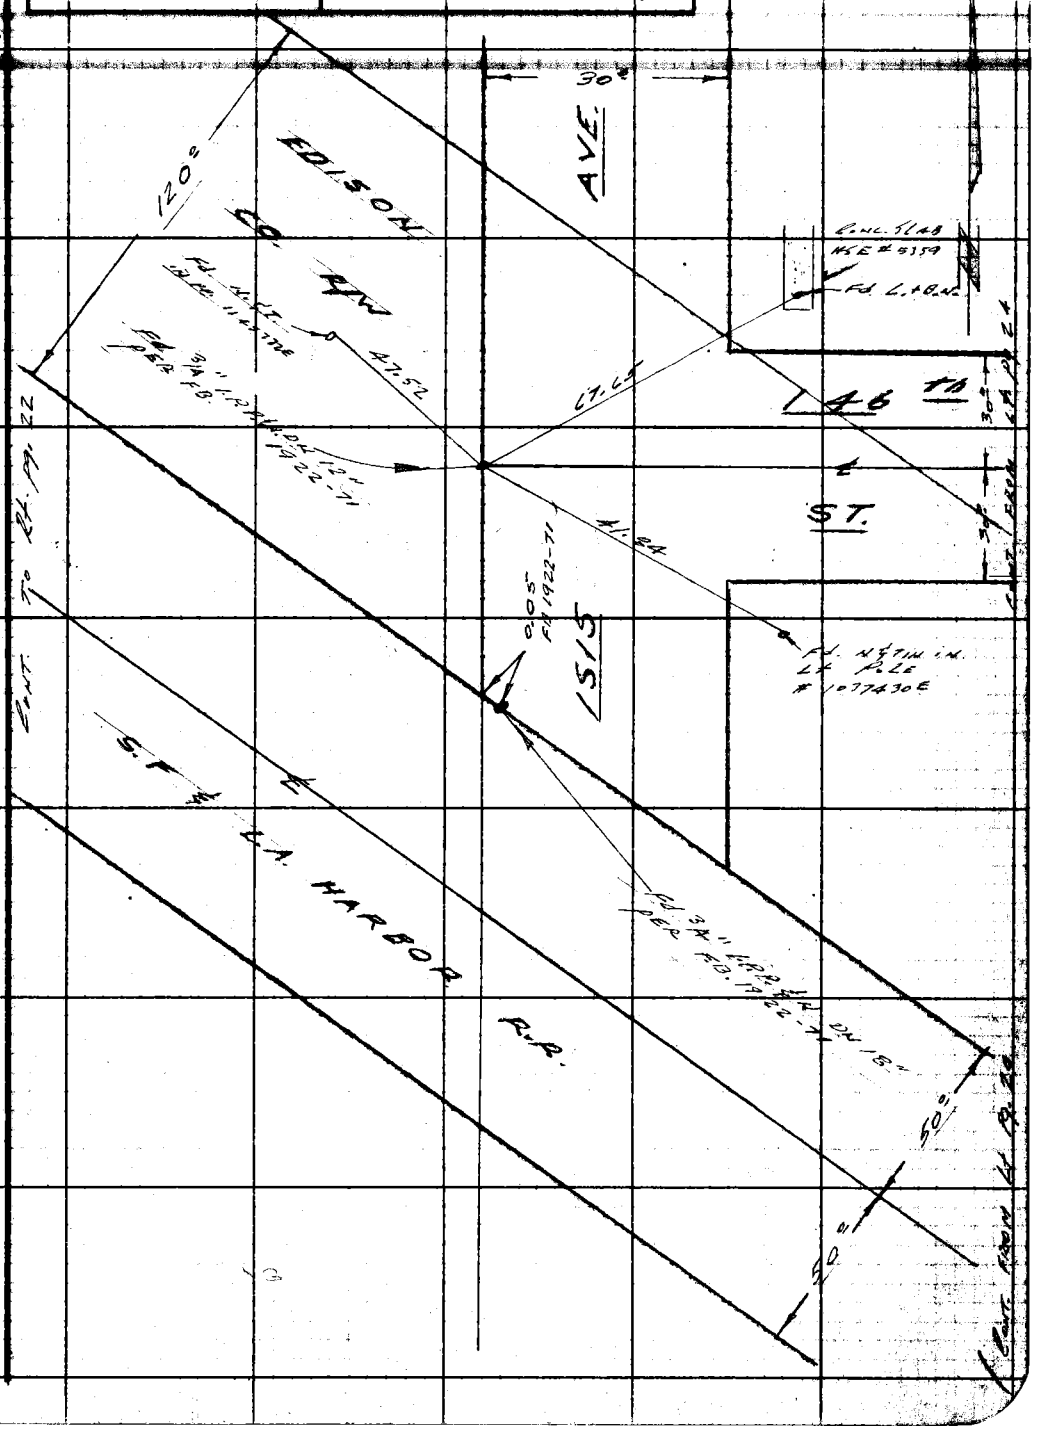

Note: Any Additions or Changes on This Sheet Must be Made or Circled in Red Ink With Date and Name of Person Making Change.

Do not extend notes this side of this line.

RETURN TO
LOS ANGELES COUNTY ENGINEER
700 LOS ANGELES COUNTY ENGINEERING BLDG.

76F309S CE #247—3-57

2359 22

F.B. _____ Pg. _____ CONT. FROM Lt. Pg. 27

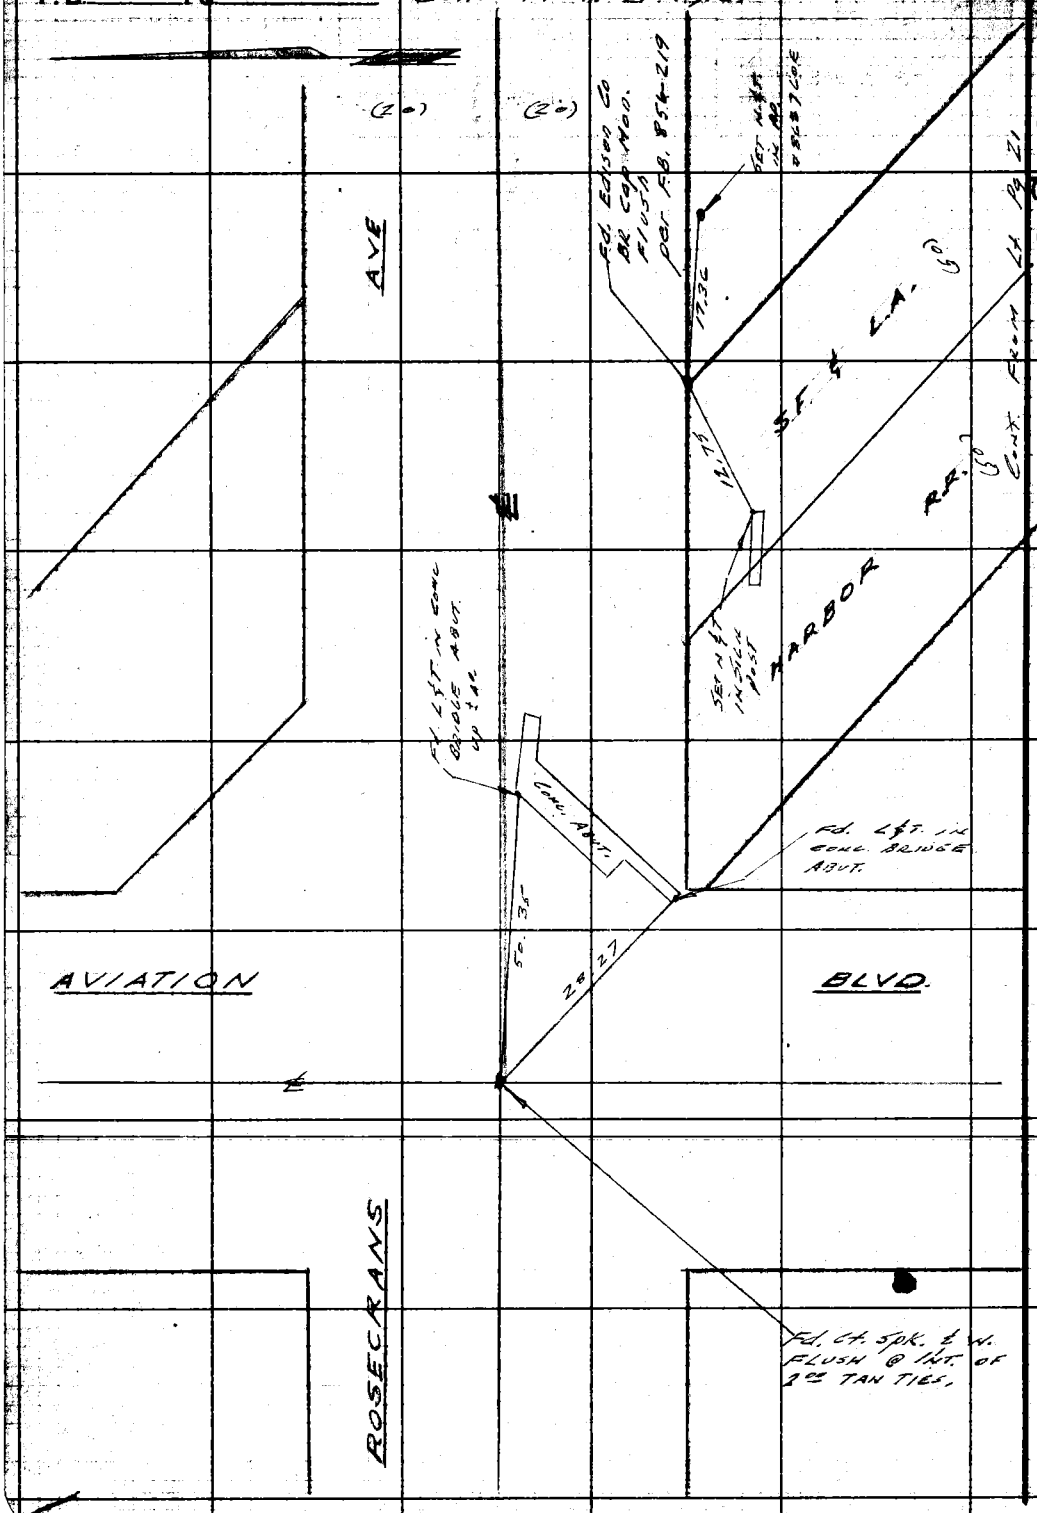

W.S. 28-B-2

RETURN TO
LOS ANGELES COUNTY ENGINEER
700 LOS ANGELES COUNTY ENGINEERING BLDG.

Do not extend notes this side of this line.

Note: Any Additions or Changes on This Sheet Must be Made or Circled in Red Ink With Date and Name of Person Making Change.

Notes Ck'd by C. J. GALLI	Survey of ANZA AVE
Map No. SSB 2752	JN 0075-67 Tape 0168 Std 68 °F
Office Work T. H. BURNS	Surveyed by LINO
Checked W. J. BRENNER	Notes LINO Date 10-31-58
Date APR 1 4 1961	Indexed [redacted]

F. B. 2359 Pg. 23

CONT. TO BOTT. Pg. 24

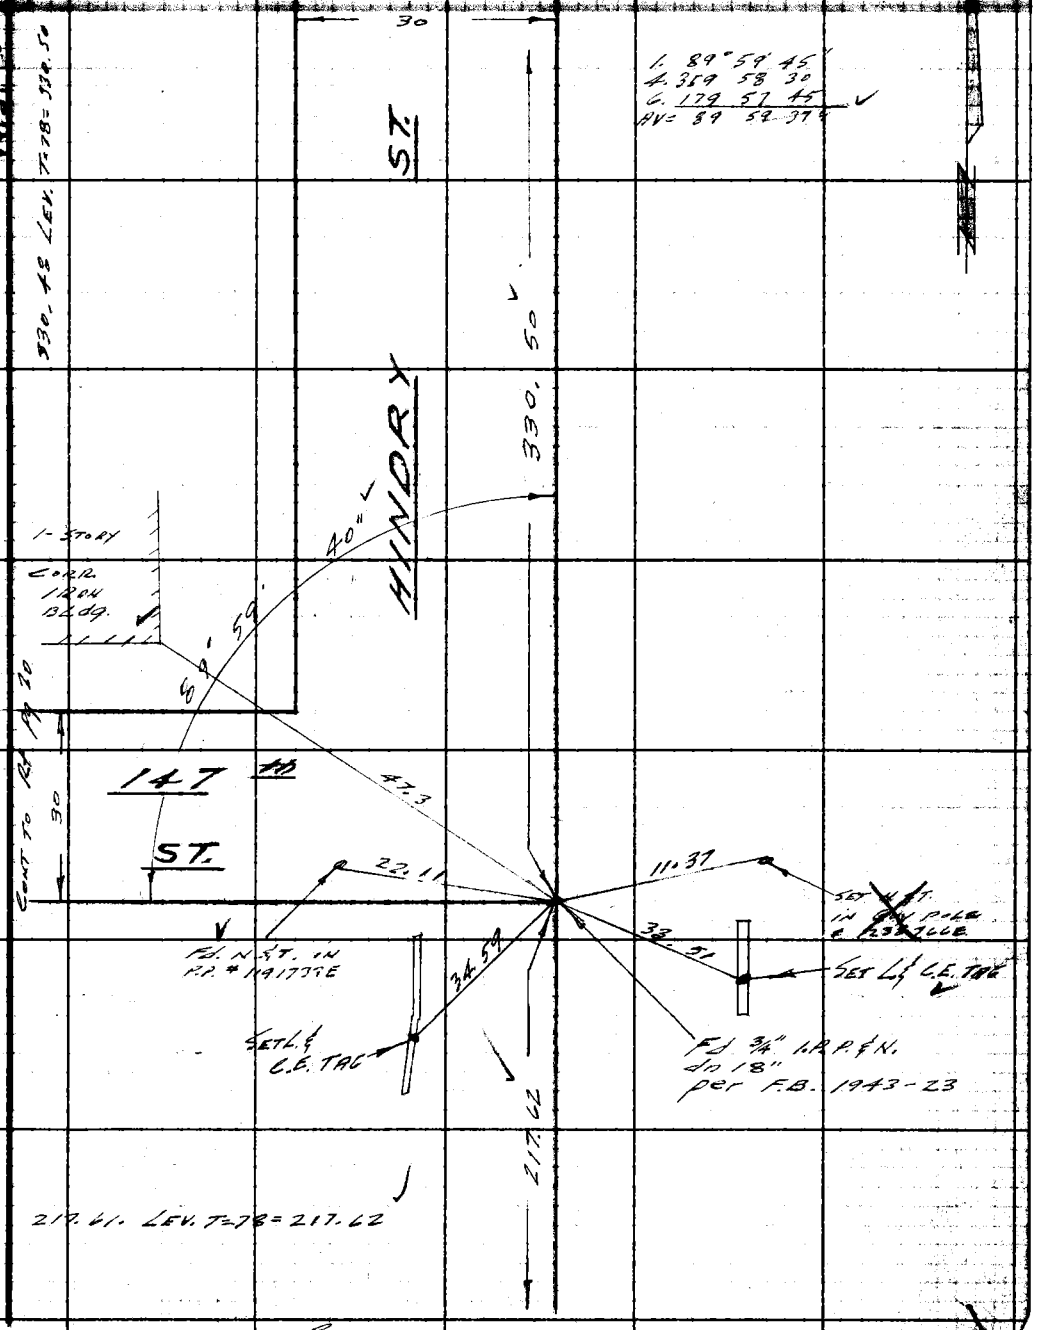

CONT. FROM TOP Pg. 19

Note: Any Additions or Changes on This Sheet Must be Made or Circled in Red Ink With Date and Name of Person Making Change.

Do not extend notes this side of this line.

RETURN TO
LOS ANGELES COUNTY ENGINEER
700 LOS ANGELES COUNTY ENGINEERING BLDG.

76F3098 CE #247—3-57

2359 24

F.B. _____ Pg. _____

CONT. TO RT. pg. 25

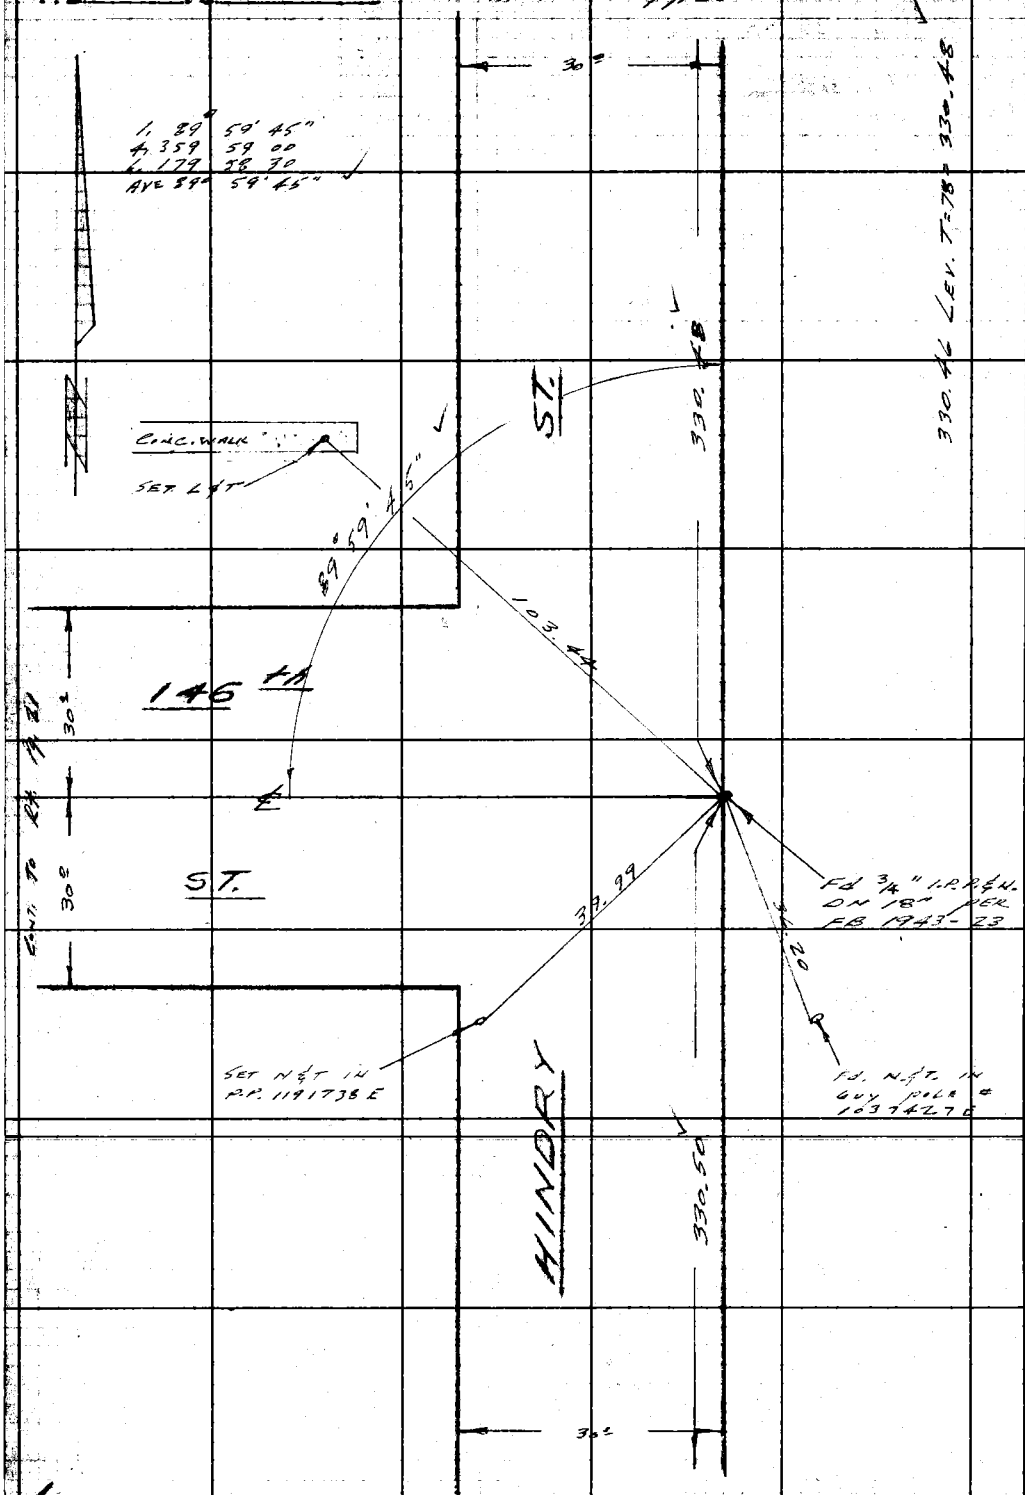

CONT. FROM TOP. Pg. 23

W.S. 25-C-2

RETURN TO
LOS ANGELES COUNTY ENGINEER
700 LOS ANGELES COUNTY ENGINEERING BLDG.

Do not extend notes this side of this line.

Note: Any Additions or Changes on This Sheet Must be Made or Circled in Red Ink With Date and Name of Person Making Change.

Notes Ck'd by C. J. GALLI	Survey of ANZA AVE
Map No. CSB 2752	JN 0075.63 Tape 0168 Std 68 °F
Office Work T. H. BURNS	Surveyed by LIND
Checked W. J. BRENNER	Notes LIND Date 10-21-58
Date APR 14 1961	Indexed A. C. Johnson

F. B. 2359 Pg. 25

W.S. 25-C-2

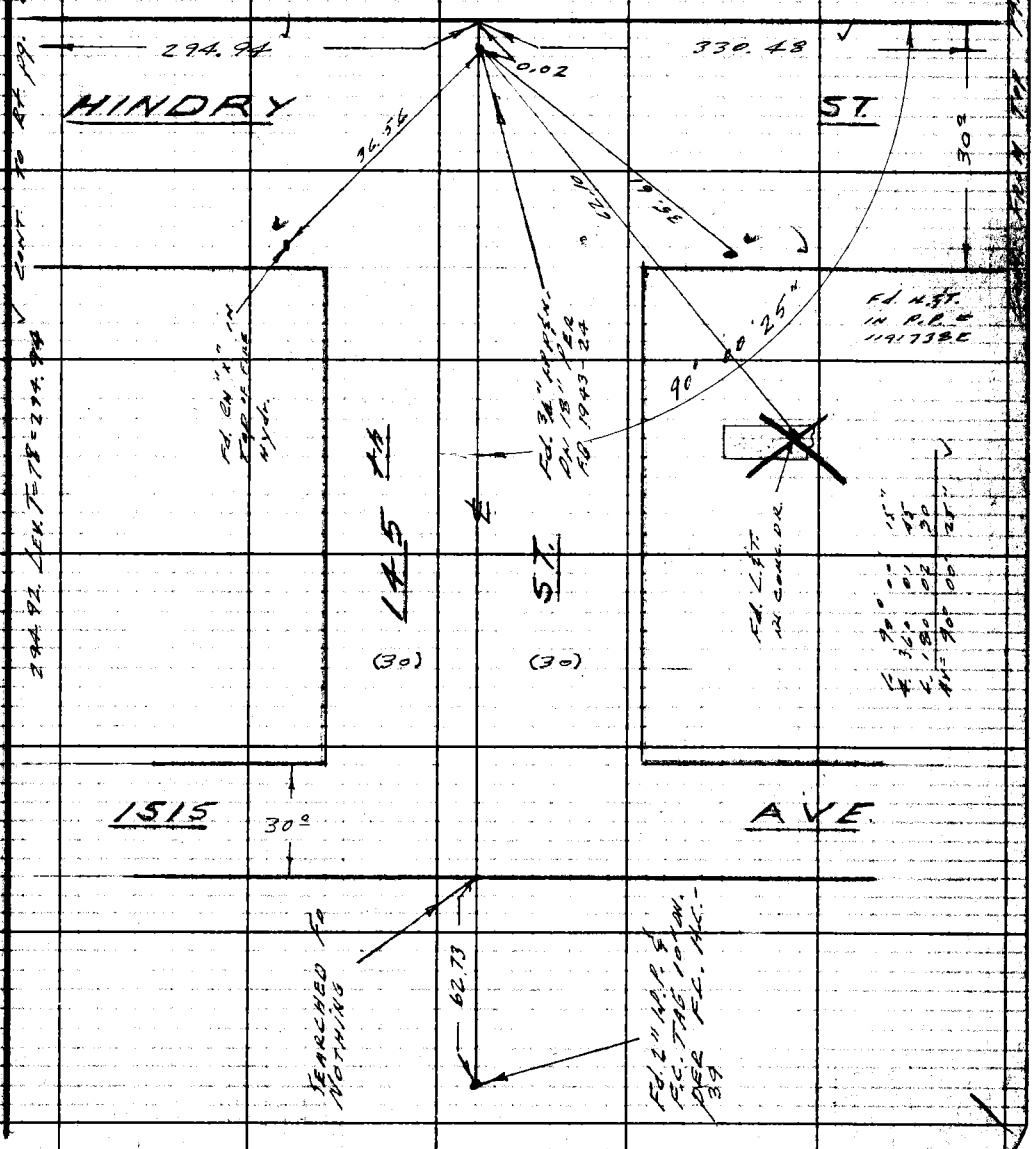

Note: Any Additions or Changes on This Sheet Must be Made or Circled in Red Ink With Date and Name of Person Making Change.

Do not extend notes this side of this line.

RETURN TO
LOS ANGELES COUNTY ENGINEER
700 LOS ANGELES COUNTY ENGINEERING BLDG.

78F3098 CE #247—3-57

F. B. 2359 Pg. 26

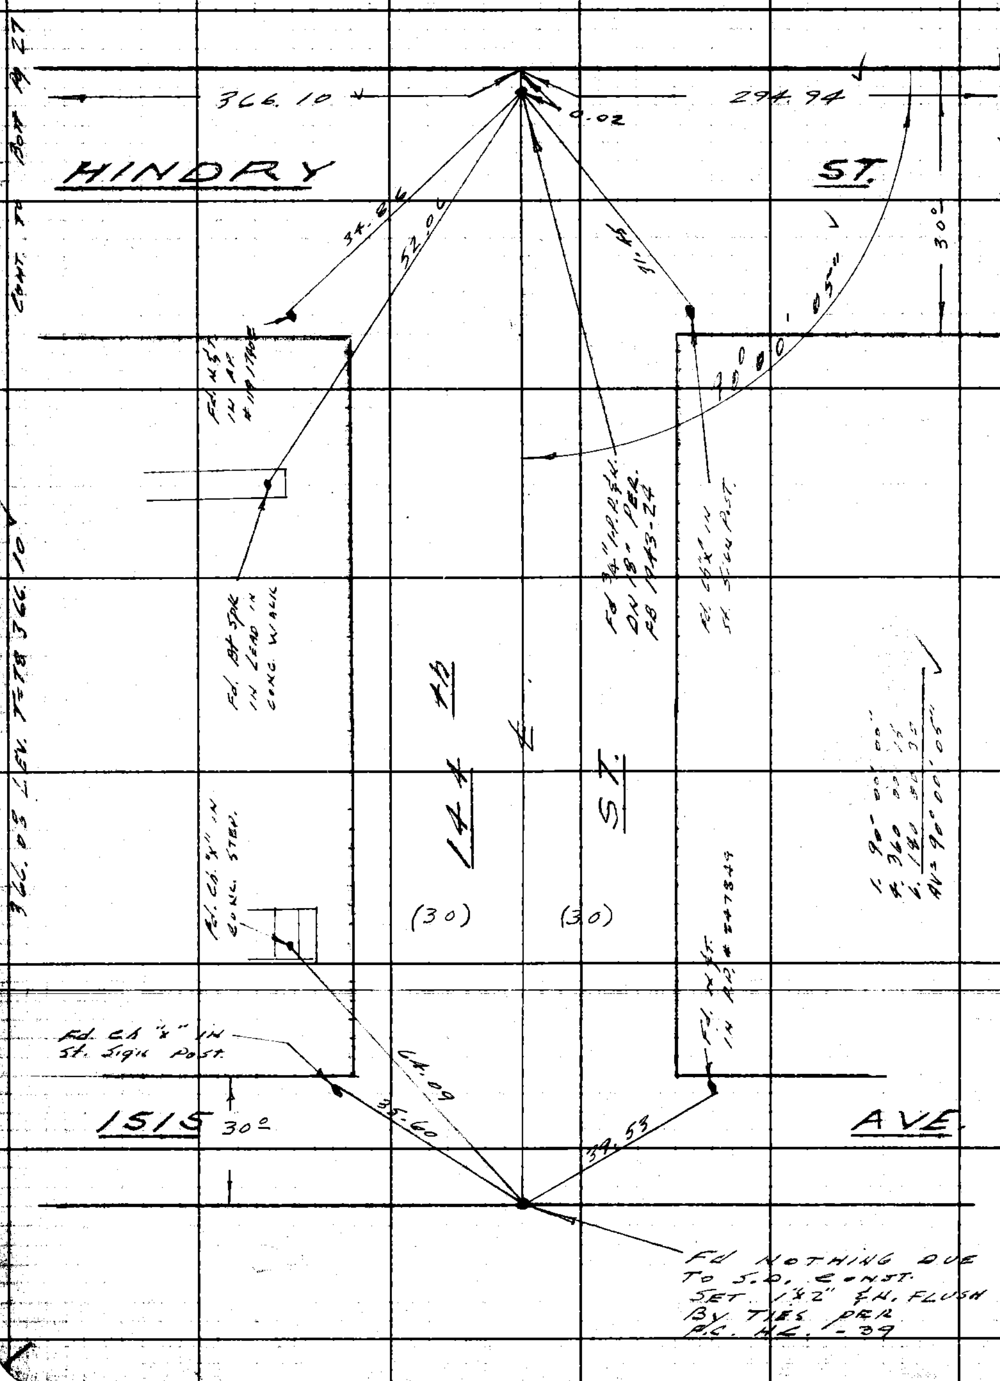

W.S. 25-C-2

RETURN TO
LOS ANGELES COUNTY ENGINEER
100 LOS ANGELES COUNTY ENGINEERING BLDG.

Do not extend notes this side of this line.

Note: Any Additions or Changes on This Sheet Must be Made or Circled in Red Ink With Date and Name of Person Making Change.

Notes Ck'd by C. J. GALEY	Survey of ANZA AVE
Map No. CSB 2752	JN 0075.63 Tape 0163 Std 68 °F
Office Work F. H. BURNS	Surveyed by LINO
Checked W. J. BRENNER	Notes LINO Date 10-31-56
Date APR 14 1961	Indexed [illegible]

F. B. 2359 Pg. 27

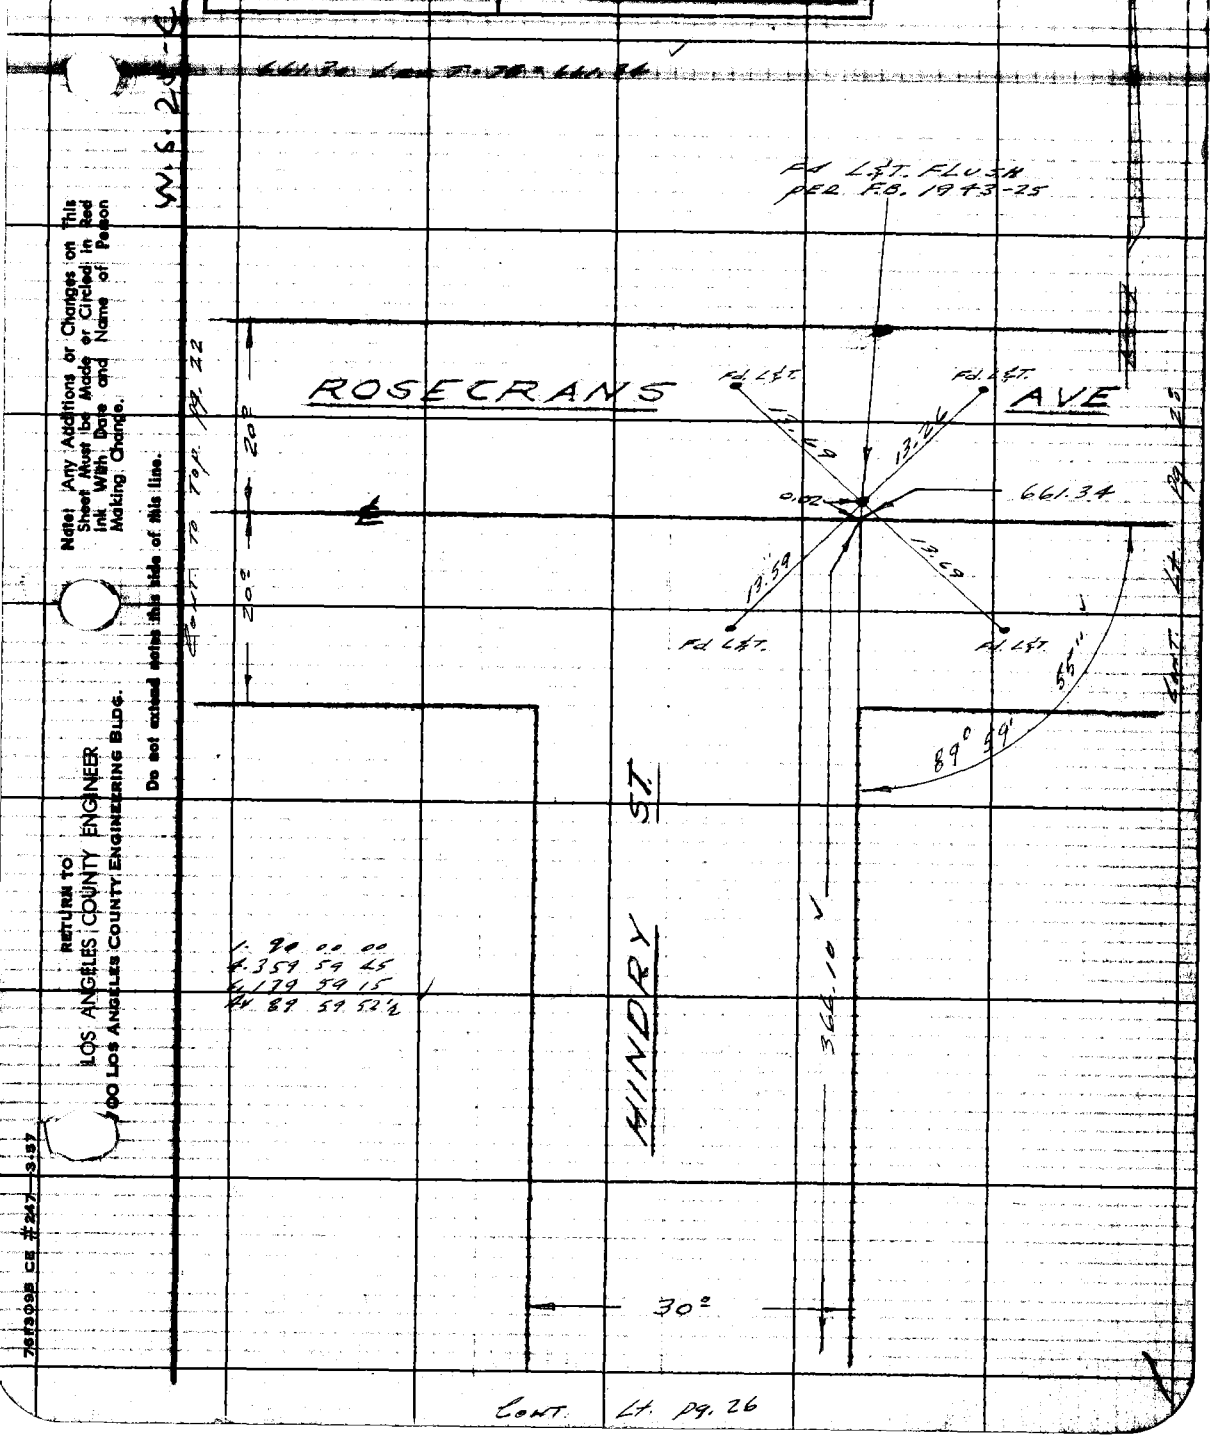

Note: Any Additions or Changes on This Sheet Must be Made or Circled in Red Ink With Date and Name of Person Making Change.

Do not extend notes this side of this line.

RETURN TO
LOS ANGELES COUNTY ENGINEER
100 LOS ANGELES COUNTY ENGINEERING BLDG.

76F3098 CE #247—3-57

F.B. 2359 Pg. 28

W.S. 25-C-2

RETURN TO
LOS ANGELES COUNTY ENGINEER
700 Los Angeles County Engineering Bldg.

Do not extend notes this side of this line.

Note: Any Additions or Changes on This Sheet Must be Made or Circled in Red Ink With Date and Name of Person Making Change.

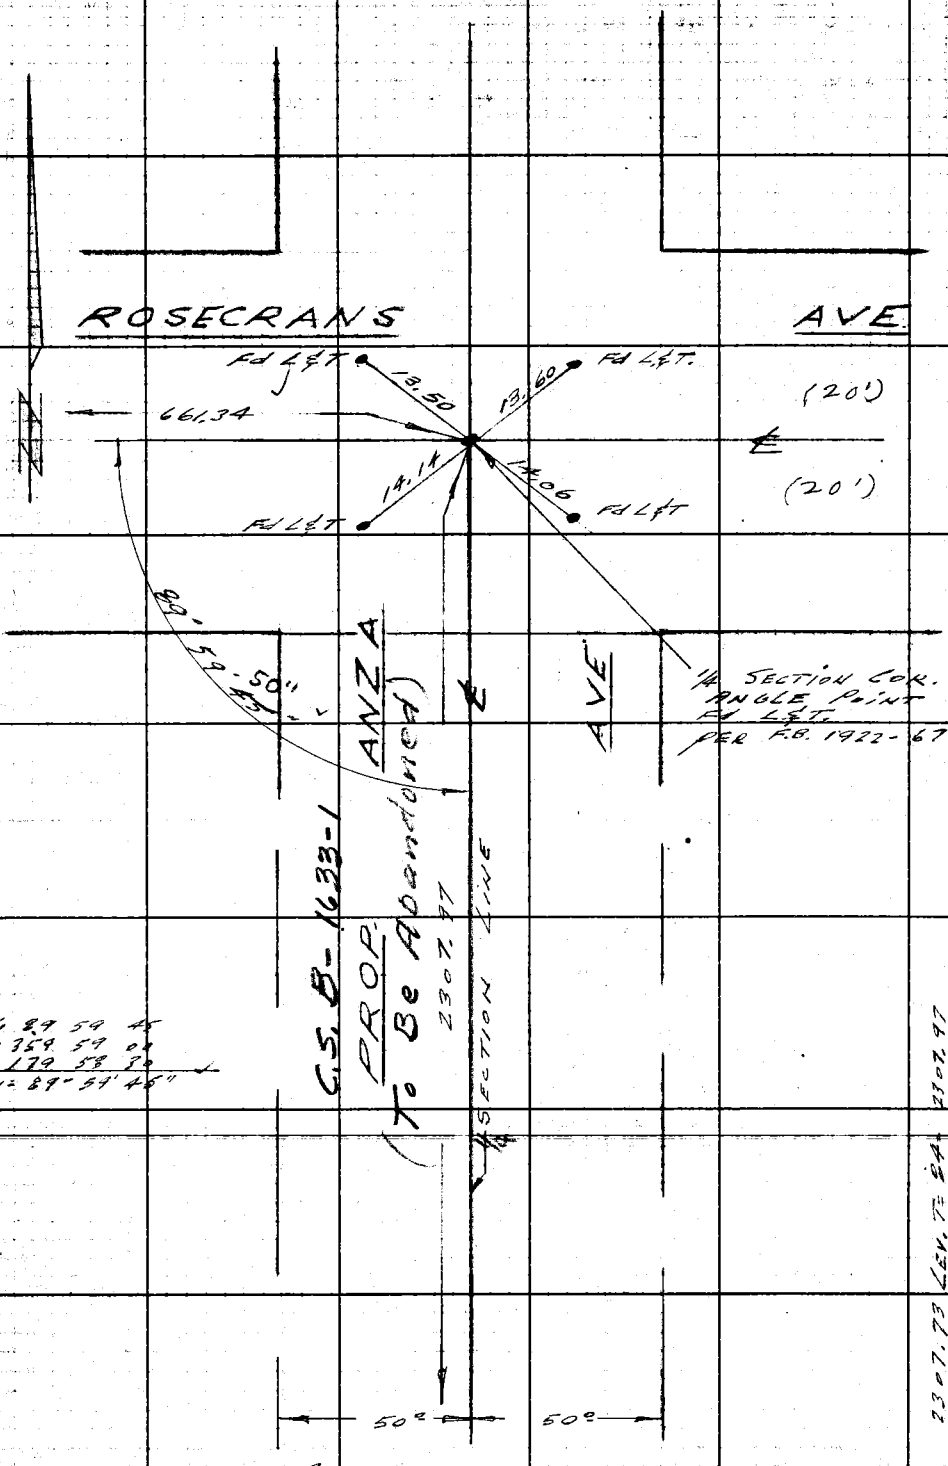

Notes Ck'd by W. J. BRENNER	Survey of ANZA AVE
Map No. CSB 2752	JN 0076-67 Tape 2168 Std 68 °F
Office Work	Surveyed by C.K. LIND
Checked W. J. BRENNER	Notes LIND Date 6-2-60
Date APR 1 4 1961	Indexed G. Johnson

F. B. 2359 PG. 29

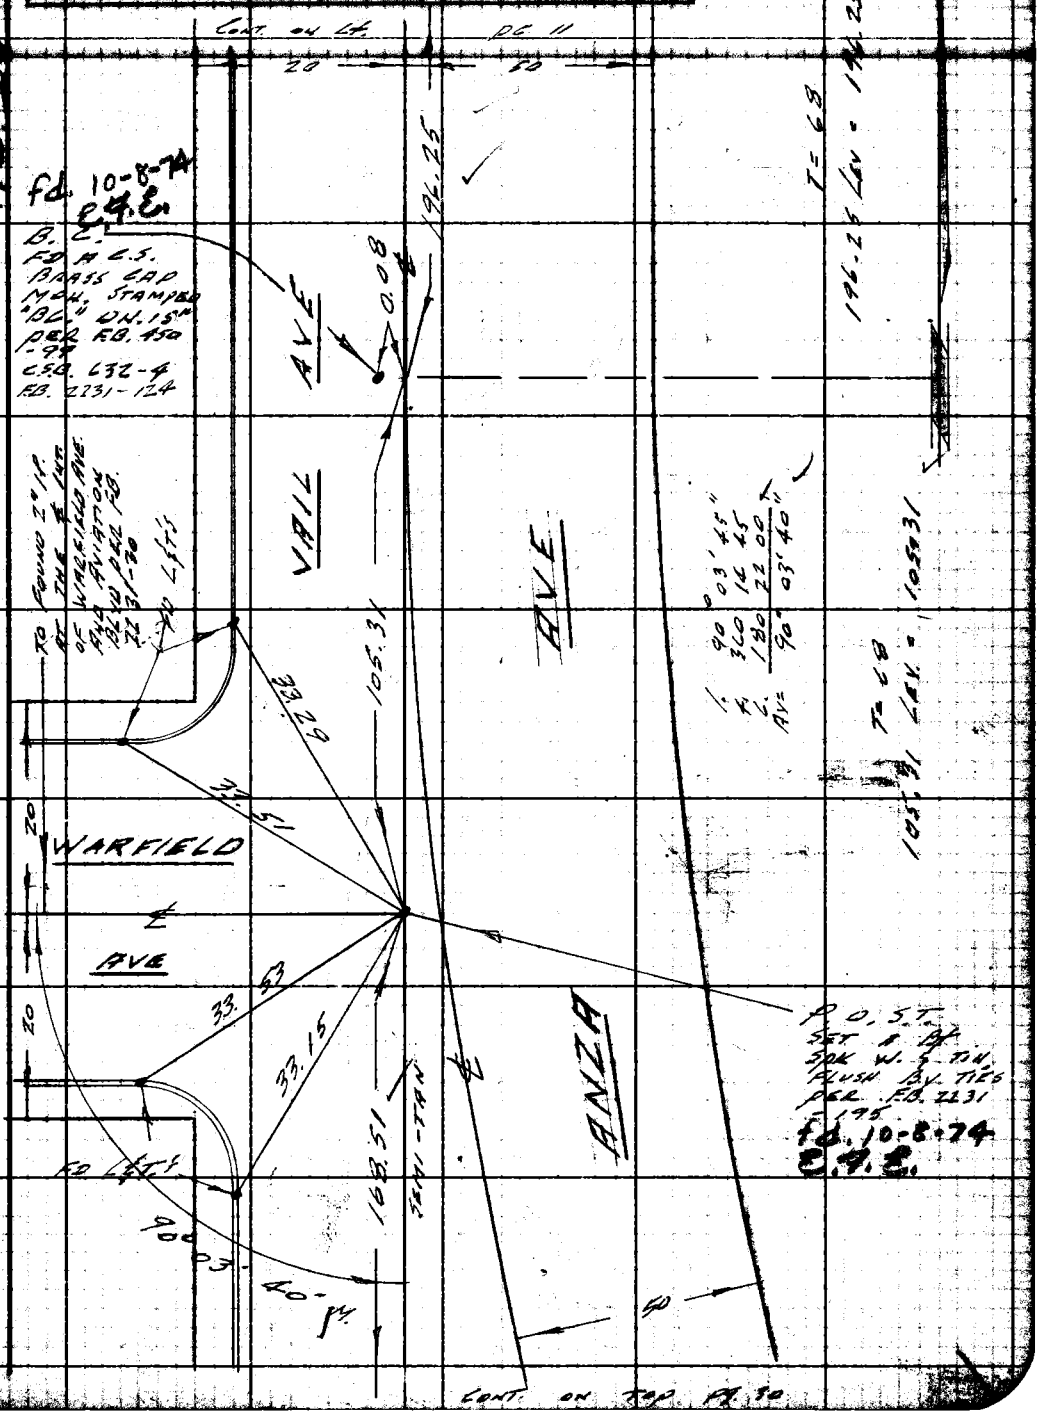

Note: Any Additions or Changes on This Sheet Must be Made or Circled in Red Ink With Date and Name of Person Making Change.

Do not extend notes this side of this line.

RETURN TO
LOS ANGELES COUNTY ENGINEER
100 LOS ANGELES COUNTY ENGINEERING BLDG.

768098 CE #247—7-55

CONT. ON BOTT PG 29

F.B. 2359 PG. 30

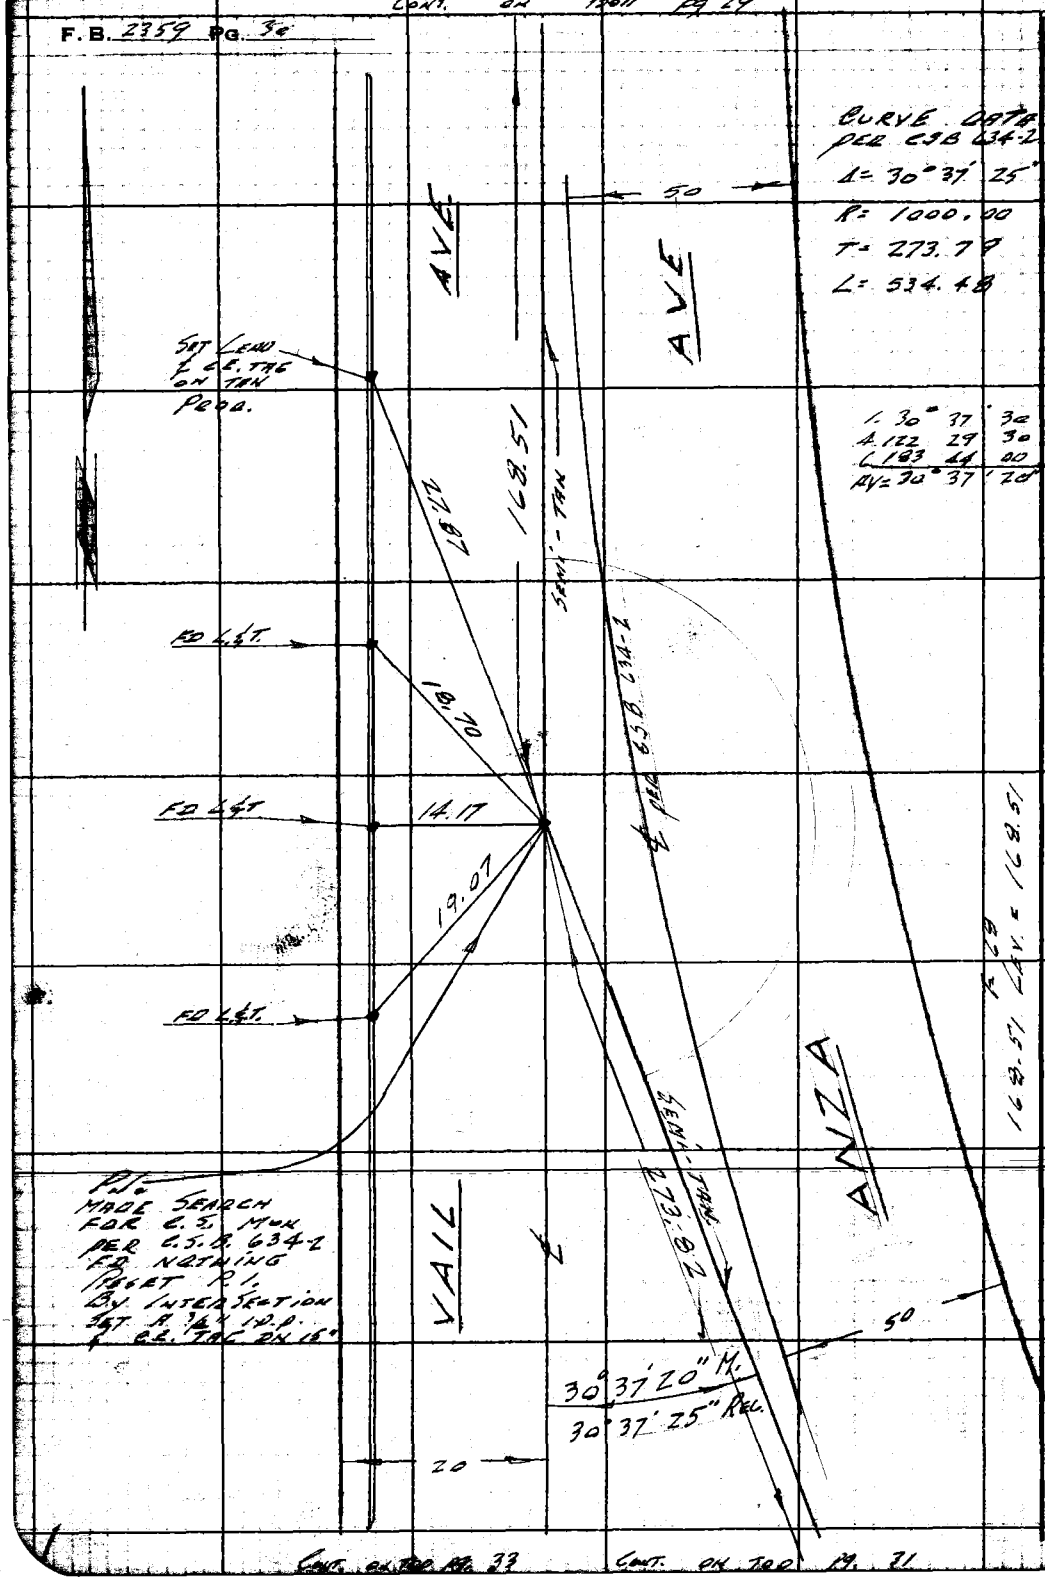

CONT. ON TOP PG. 33

CONT. ON TOP PG. 31

RETURN TO
LOS ANGELES COUNTY ENGINEER
100 LOS ANGELES COUNTY ENGINEERING BLDG.

Do not extend notes this side of this line.

Note: Any Additions or Changes on This Sheet Must be Made or Circled in Red Ink With Date and Name of Person Making Change.

Notes Ck'd by W. J. BRENNER	Survey of ANZA AVE
Map No. CSB 2752	JN 0075.68 Tape 2.68 Std 68 °F
Office Work	Surveyed by C.K. LIND
Checked W. J. BRENNER	Notes LIND Date 6-2-60
Date APR 14 1961	Indexed A. C. Johnson

F. B. 2759 PG. 31

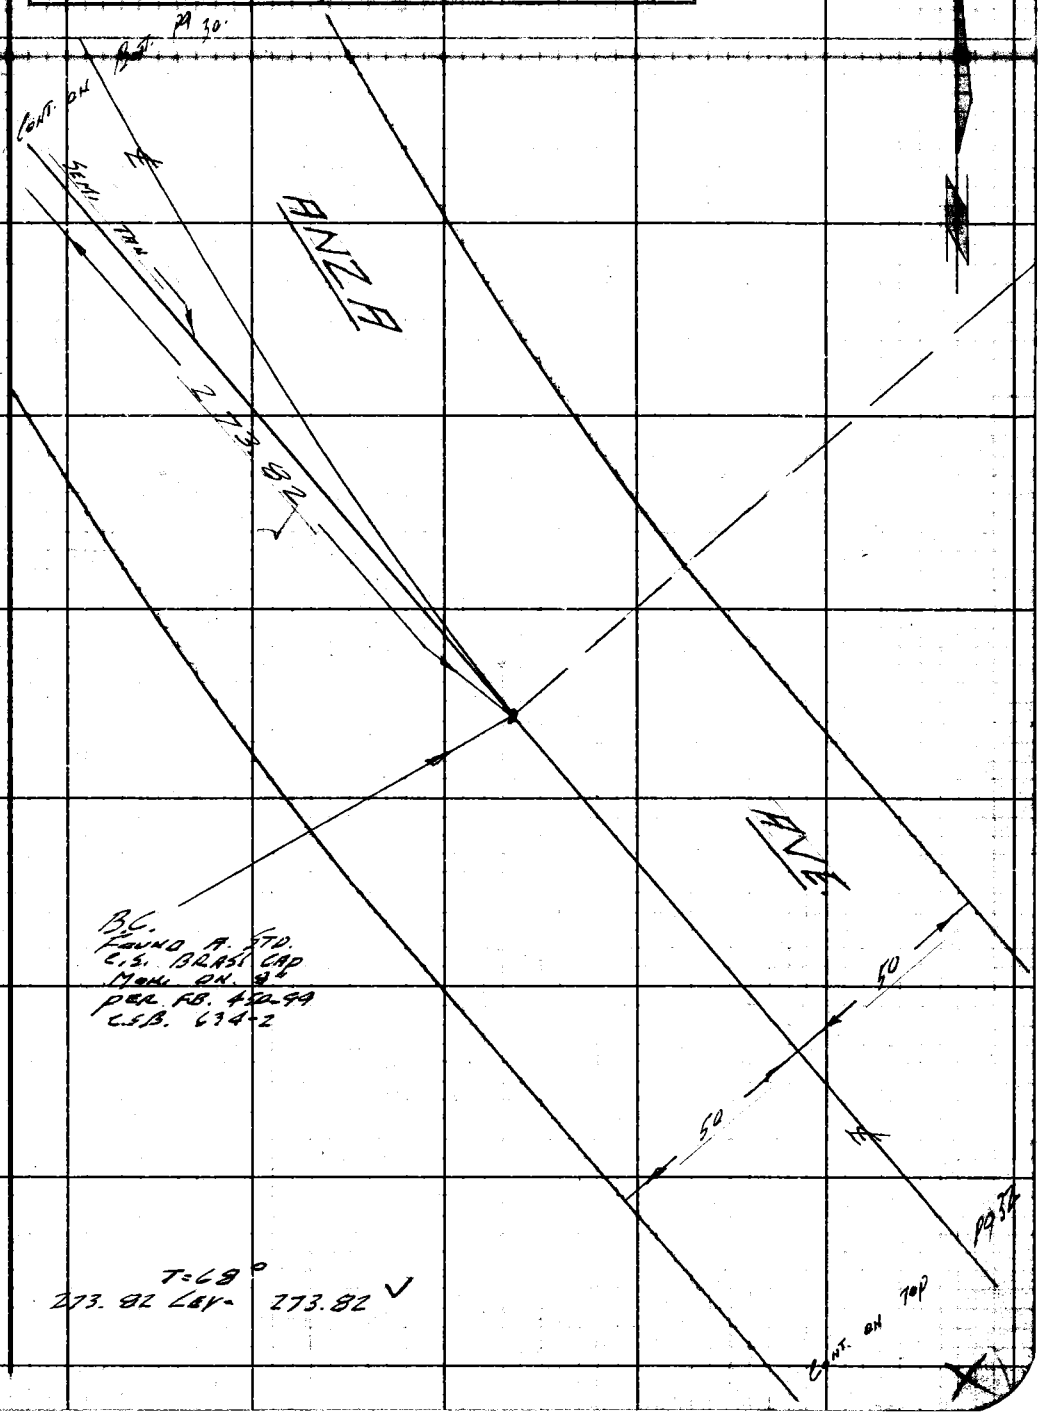

Note: Any Additions or Changes on This Sheet Must be Made or Circled in Red Ink With Date and Name of Person Making Change.

Do not extend notes this side of this line.

RETURN TO
LOS ANGELES COUNTY ENGINEER
00 LOS ANGELES COUNTY ENGINEERING BLDG.

763095 CE #247—7-55

F.B. 2357 PG. 32

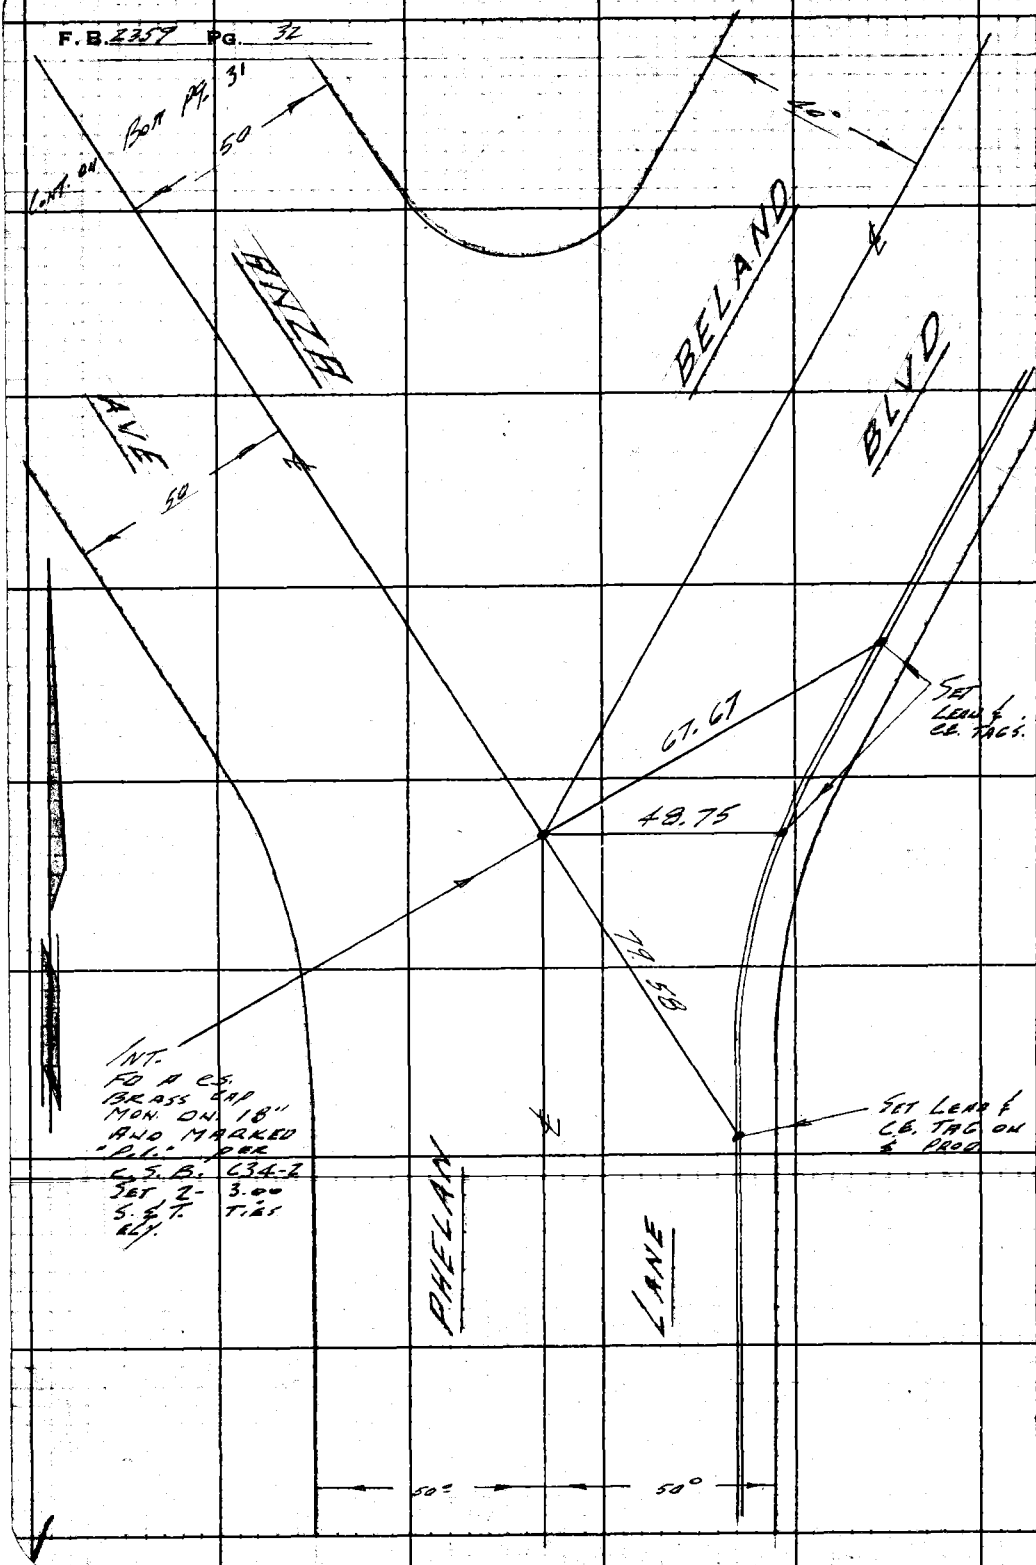

RETURN TO
LOS ANGELES COUNTY ENGINEER
700 LOS ANGELES COUNTY ENGINEERING BLDG.

Do not extend notes this side of this line.

Note: Any Additions or Changes on This Sheet Must be Made or Circled in Red Ink With Date and Name of Person Making Change.

Notes Ck'd by W. J. BRENNER	Survey of ANZA AVE	F. B. 2359 Pg. 33
Map No. CSB 2752	JN 0075-63 Tape 0168 Std 68 °F	
Office Work	Surveyed by LINO	
Checked W. J. BRENNER	Notes LINO Date 6-2-6	
Date APR 14 1961	Indexed C. Johnson	

W.S. 25-C3

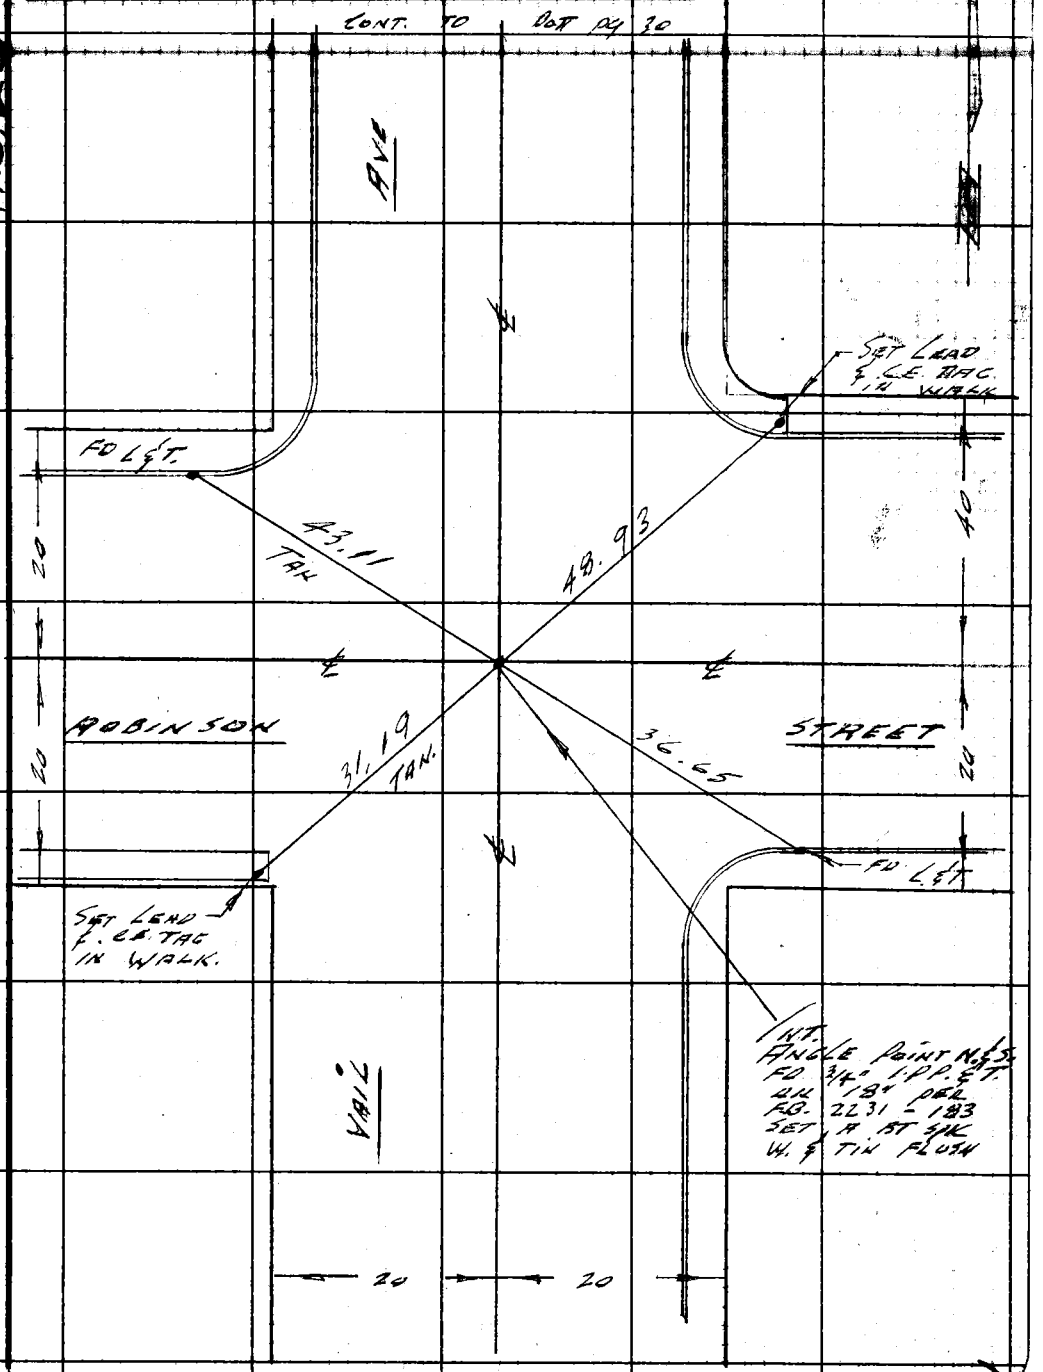

Note: Any Additions or Changes on This Sheet Must be Made or Circled in Red Ink With Date and Name of Person Making Change.

Do not extend notes this side of this line.

RETURN TO
LOS ANGELES COUNTY ENGINEER
700 LOS ANGELES COUNTY ENGINEERING BLDG.

76F309S CE #247—3-57

Notes Ck'd by	Survey of ANZA AVE	F. B. 2359 Pg. 41
Map No. Surv. 99-38	JN 0075.63 Tape 0168 Std 68 °F	
Office Work T. H. BURNS	Surveyed by LIND	
Checked	Notes V. ANDERSON Date 11-13-58	
Date	Indexed [illegible] C. Johnson 11-13-58	

J.N. 0075.63

ANZA AVE.

TOPOGRAPHY

FROM

COMPTON BLVD TO ROSECRANS AVE.

NOV. 1958

LIND
ANDERSON
PETERSON
HILL

Note: Any Additions or Changes on This Sheet Must be Made or Circled in Red Ink With Date and Name of Person Making Change.

Do not extend notes this side of this line.

RETURN TO
LOS ANGELES COUNTY ENGINEER
700 LOS ANGELES COUNTY ENGINEERING BLDG.

76F3095 CE #247—3-57

F. B. 2359 Pg. 42

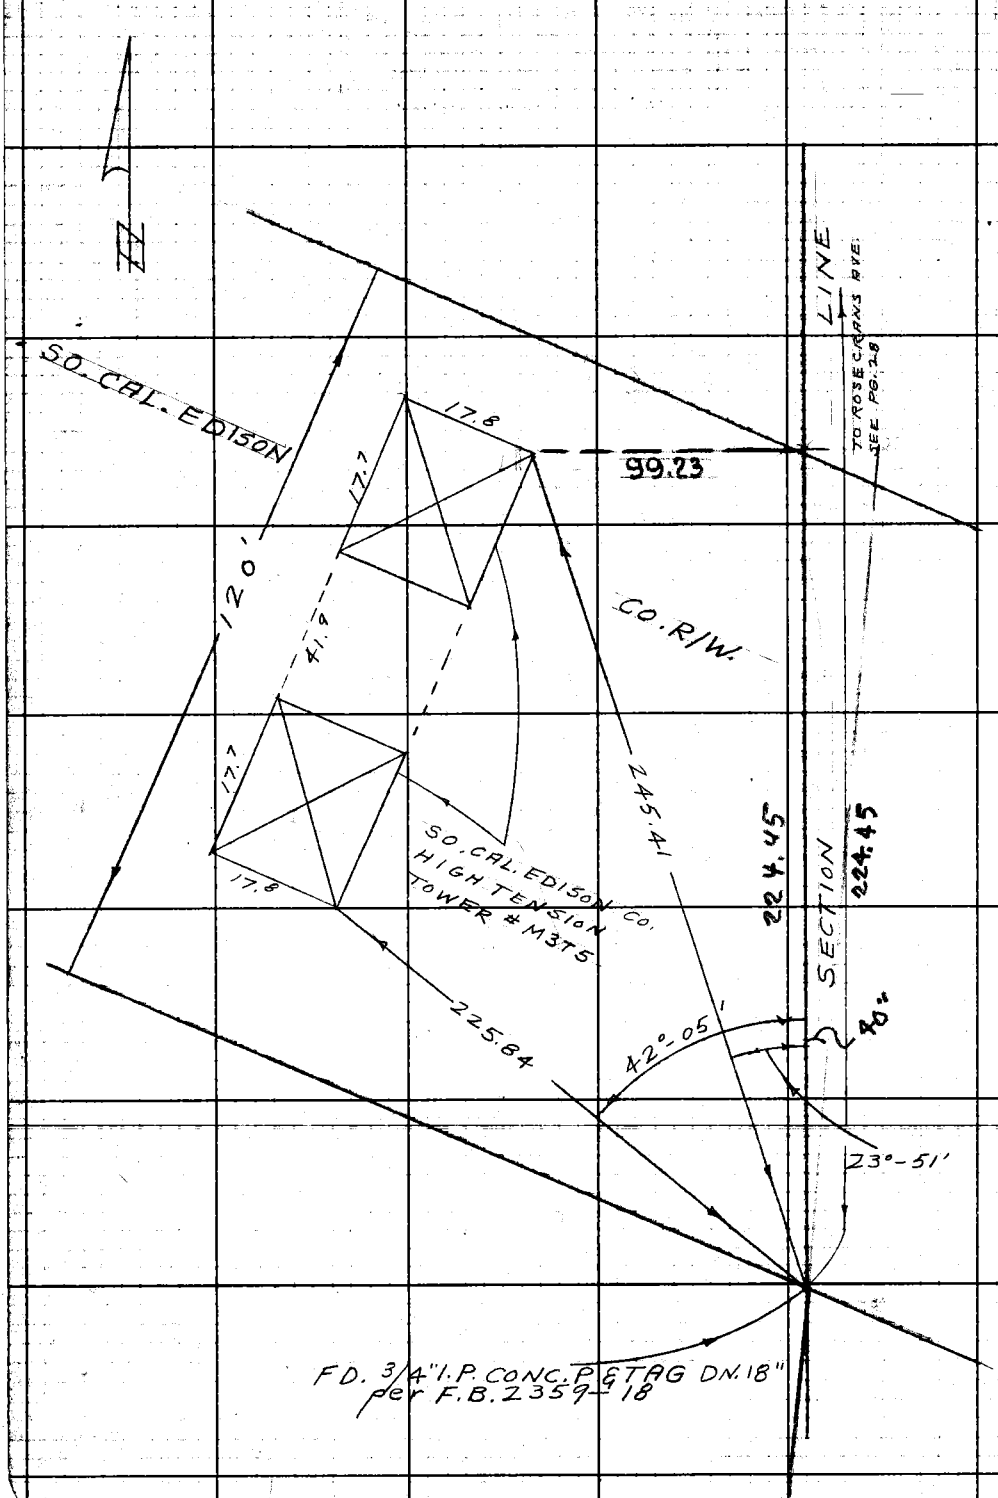

RETURN TO:
LOS ANGELES COUNTY ENGINEER
700 Los Angeles County Engineering Bldg.

Do not extend notes this side of this line.

Note: Any Additions or Changes on This Sheet Must be Made or Circled in Red Ink With Date and Name of Person Making Change.

Notes Ck'd by	Survey of PANZA AVE
Map No. SURV. 99-38	JN P075.63 Tape 0168 Std 68 °F
Office Work T. H. BURNS	Surveyed by LIND
Checked	Notes V. ANDERSON Date 11-13-58
Date	Indexed

F. B. 2359 Pg. 43

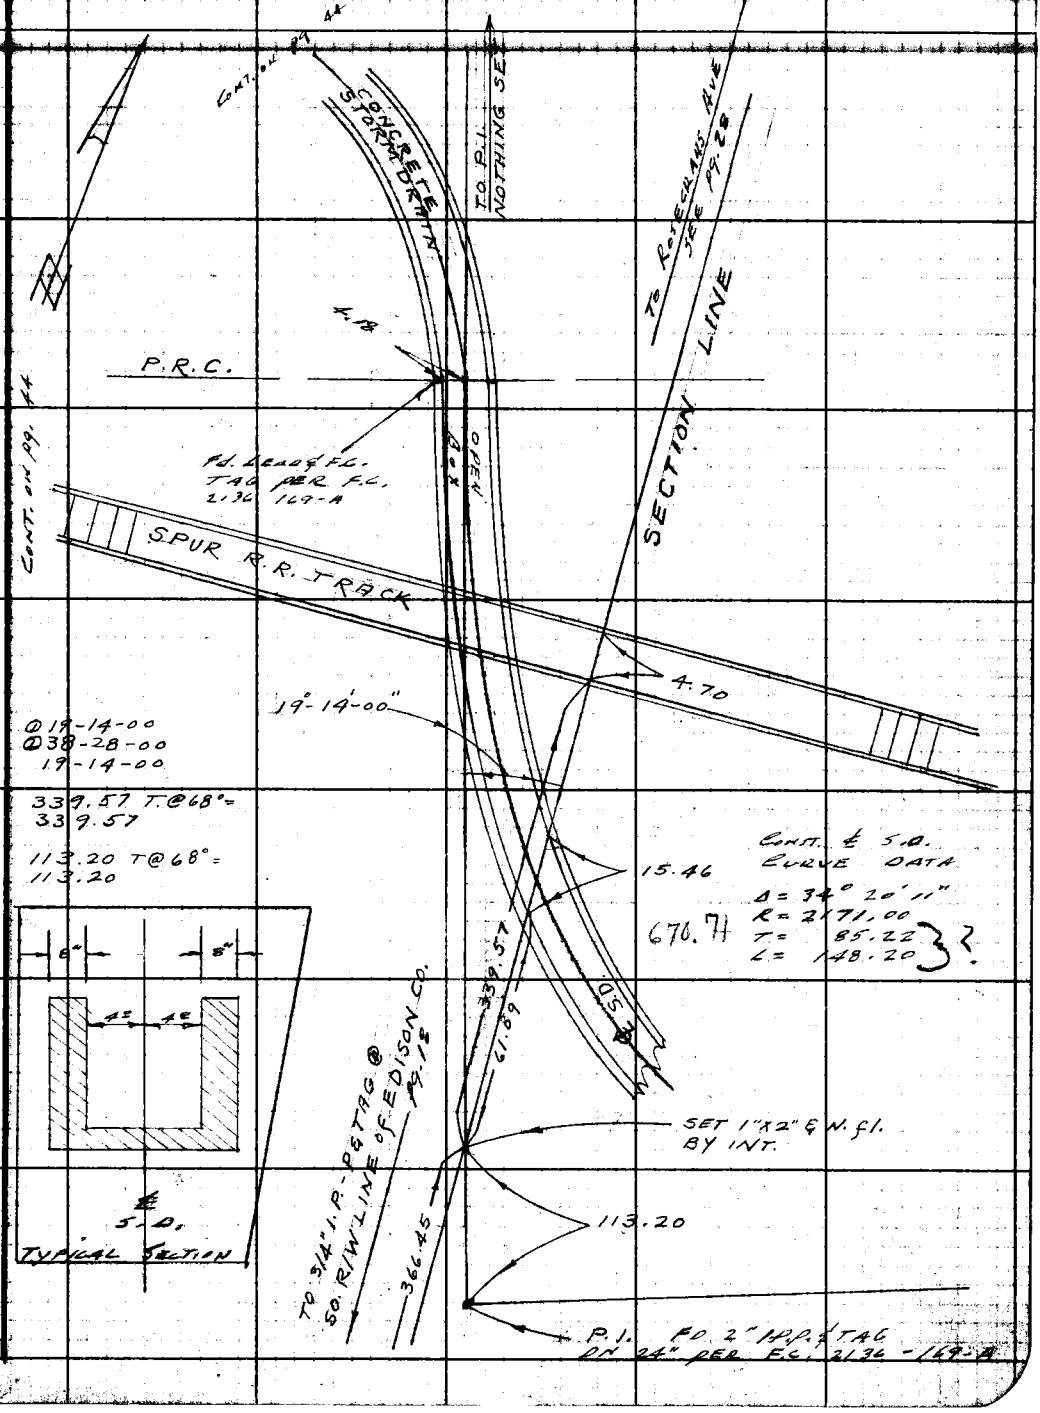

Note: Any Additions or Changes on This Sheet Must be Made or Circled in Red Ink With Date and Name of Person Making Change.

Do not extend notes this side of this line.

RETURN TO
LOS ANGELES COUNTY ENGINEER
900 LOS ANGELES COUNTY ENGINEERING BLDG.

78F209S CE #247—3-57

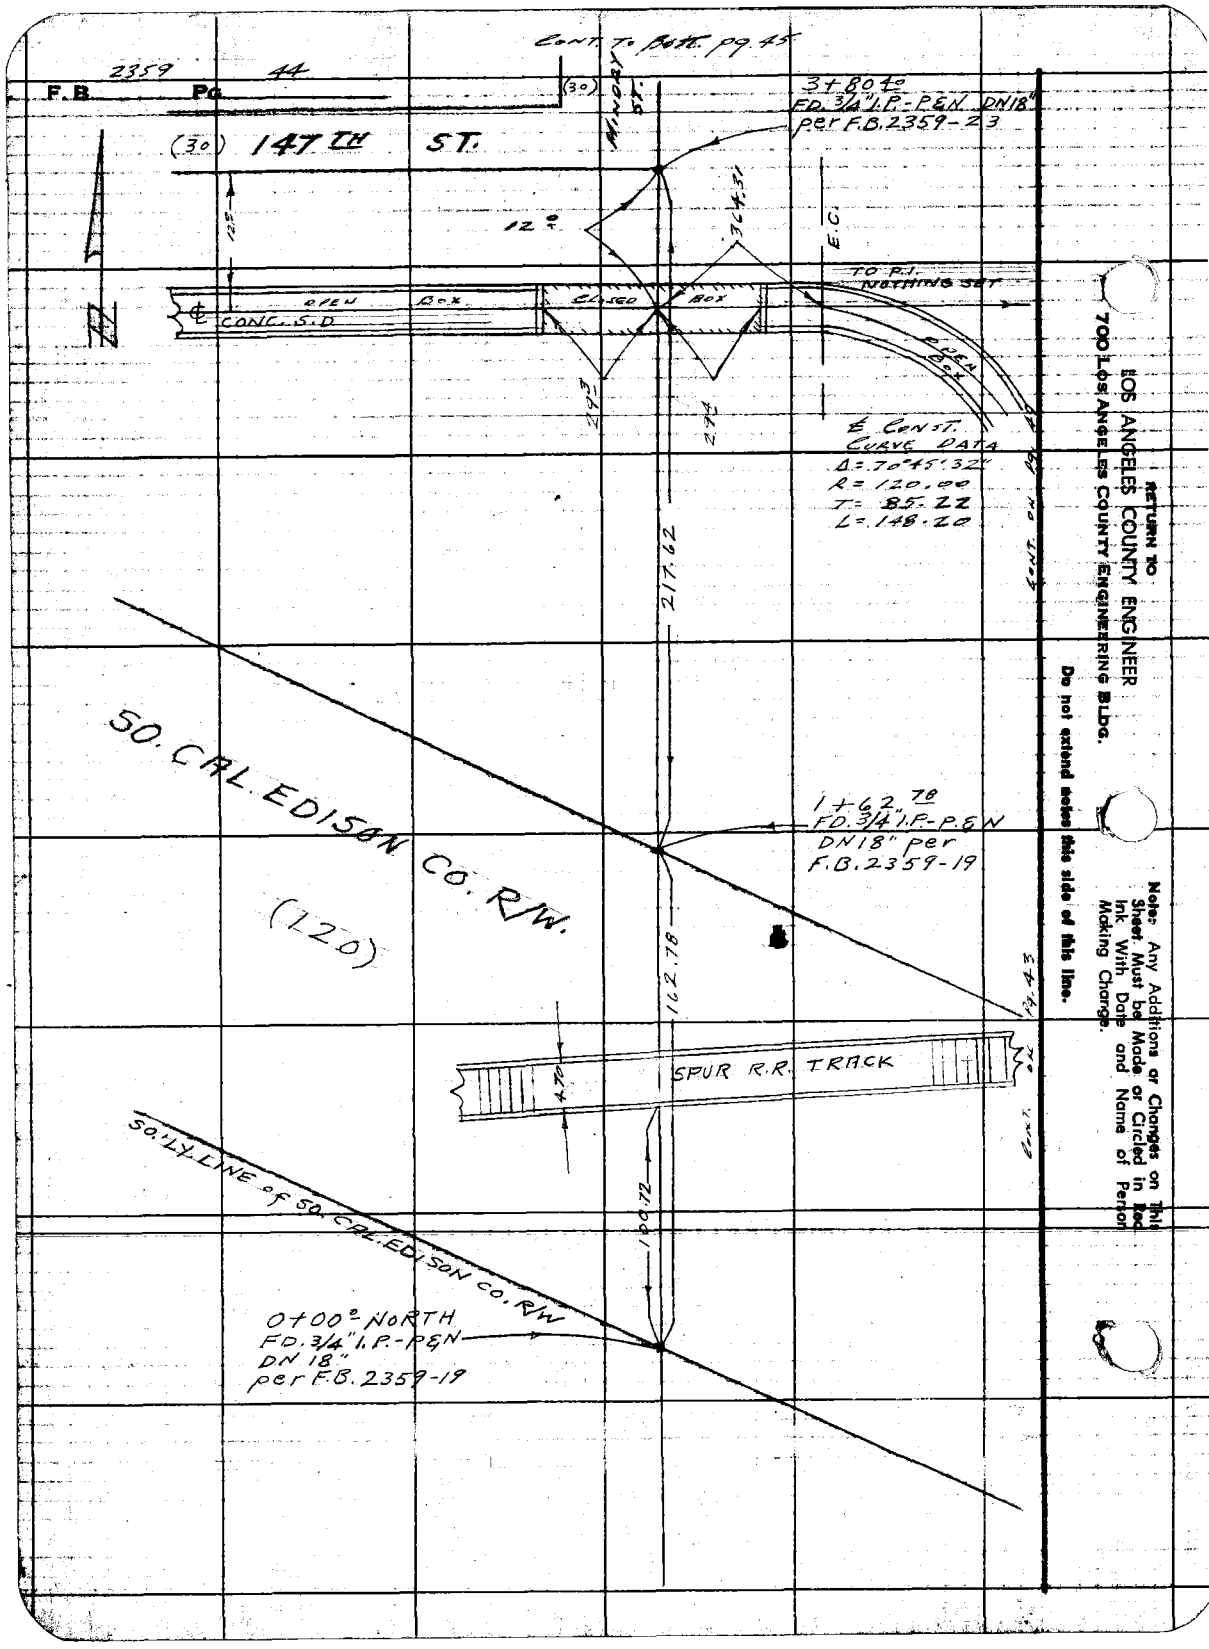

RETURN TO
LOS ANGELES COUNTY ENGINEER
700 LOS ANGELES COUNTY ENGINEERING BLDG.

Do not extend notes this side of this line.

Note: Any Additions or Changes on This Sheet Must be Made or Circled in Red Ink With Date and Name of Person Making Change.

Notes Ck'd by	Survey of ANZA AVE.
Map No. Surv. 99-38	JN 0075.63 Tape 0168 Std 68 °F
Office Work J. H. BURNS	Surveyed by LIND
Checked	Notes V. ANDERSON Date 11-13-58
Date	Indexed [redacted] C. Johnson

F. B. 2359 Pg. 45

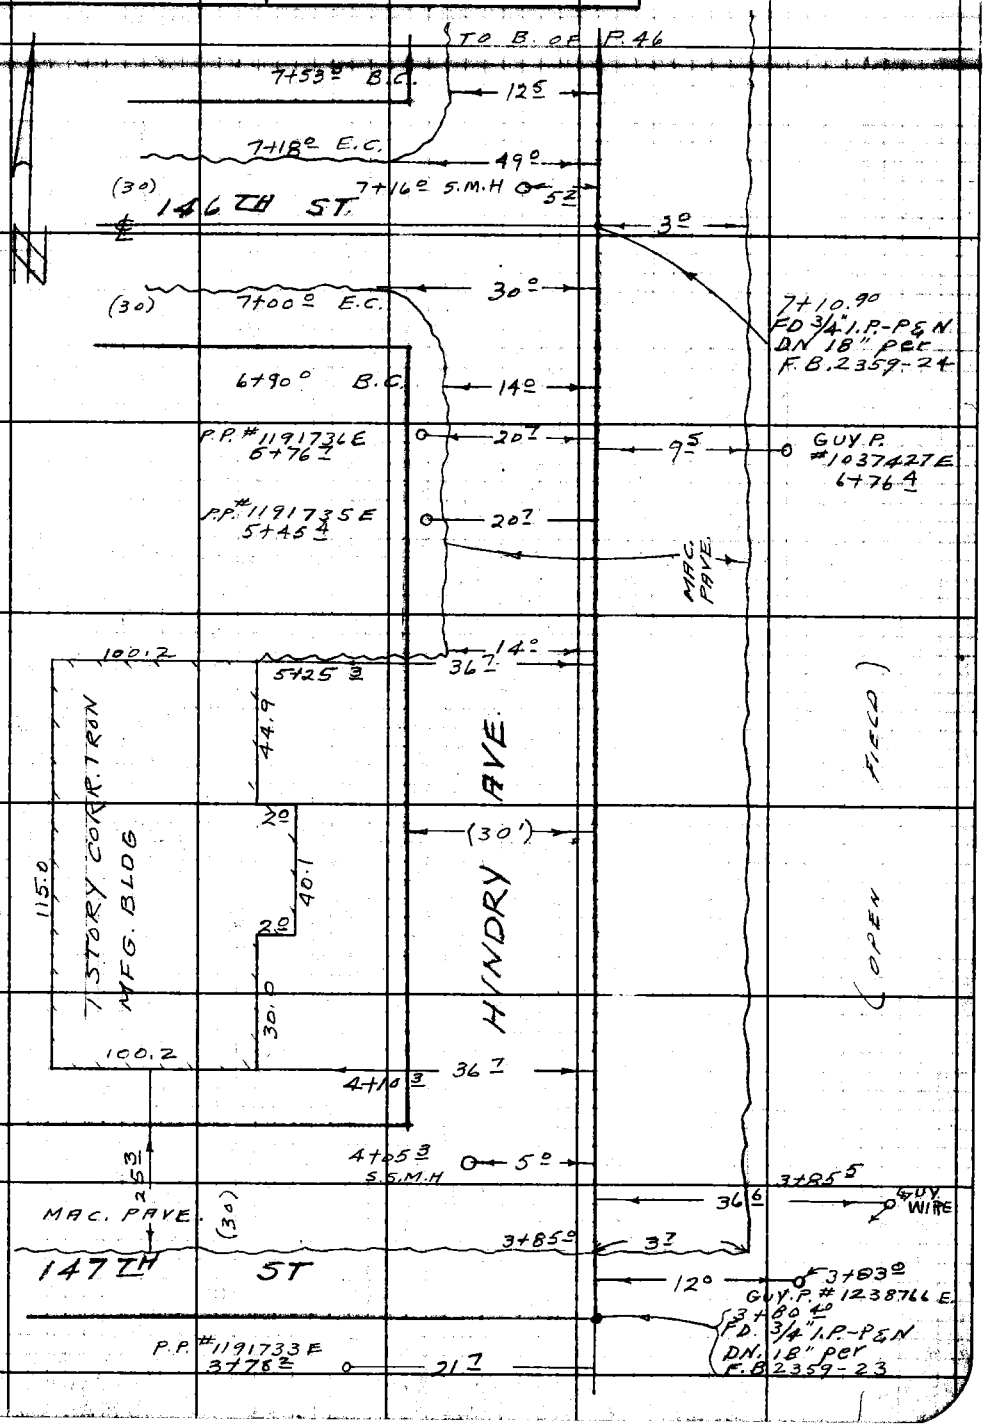

Notes: Any Additions or Changes on This Sheet Must be Made or Circled in Red Ink With Date and Name of Person Making Change.

Do not extend notes this side of this line.

RETURN TO
LOS ANGELES COUNTY ENGINEER
900 LOS ANGELES COUNTY ENGINEERING BLDG.

76F309S CE #247 9-57

F. B. 2359 Pg. 46

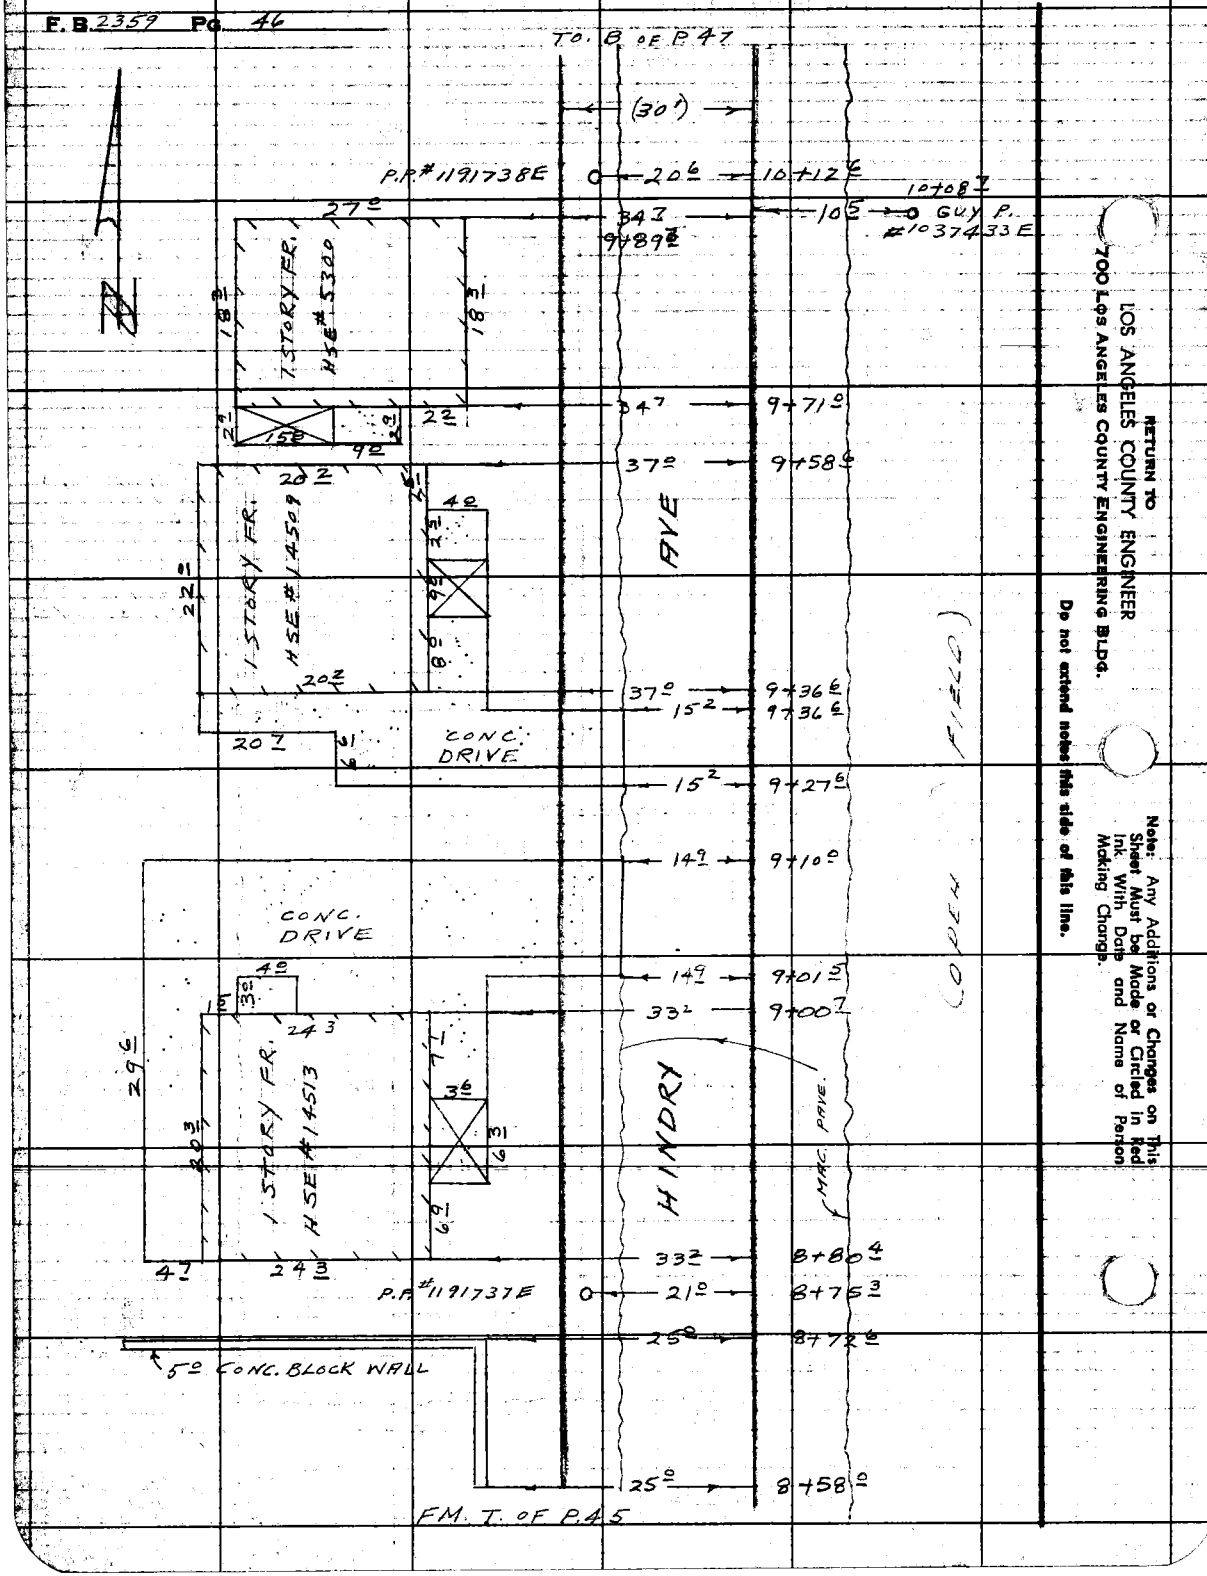

RETURN TO
LOS ANGELES COUNTY ENGINEER
700 LOS ANGELES COUNTY ENGINEERING BLDG.

Do not extend notes this side of this line.

Note: Any Additions or Changes on This Sheet Must be Made or Circled in Red Ink With Date and Name of Person Making Change.

Notes Ck'd by
Map No. Surv. 99-38
Office Work T. H. BURNS
Checked
Date

Survey of ANZA AVE
JN 075.63 Tape 0168 Std 68 °F
Surveyed by LIND
Notes V.B. ANDERSON Date 11-18-58
Indexed

F. B. 2359 Pg. 47

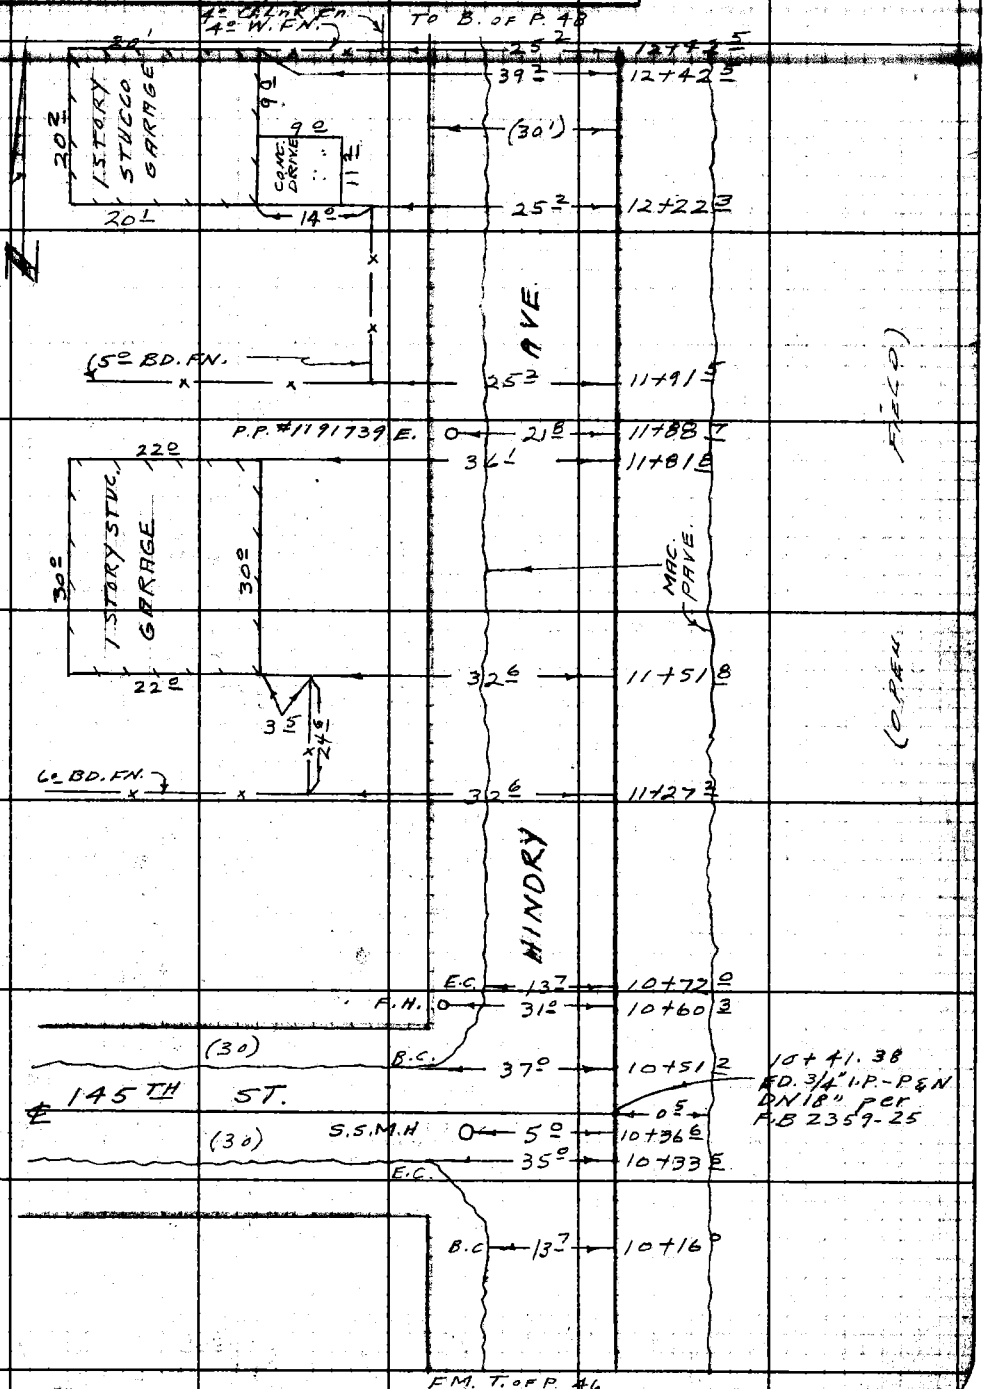

Note: Any Additions or Changes on This Sheet Must be Made or Circled In Red Ink With Date and Name of Person Making Change.

Do not extend notes this side of this line.

RETURN TO
LOS ANGELES COUNTY ENGINEER
900 LOS ANGELES COUNTY ENGINEERING BLDG.

76FSOBS CE #247—3-57

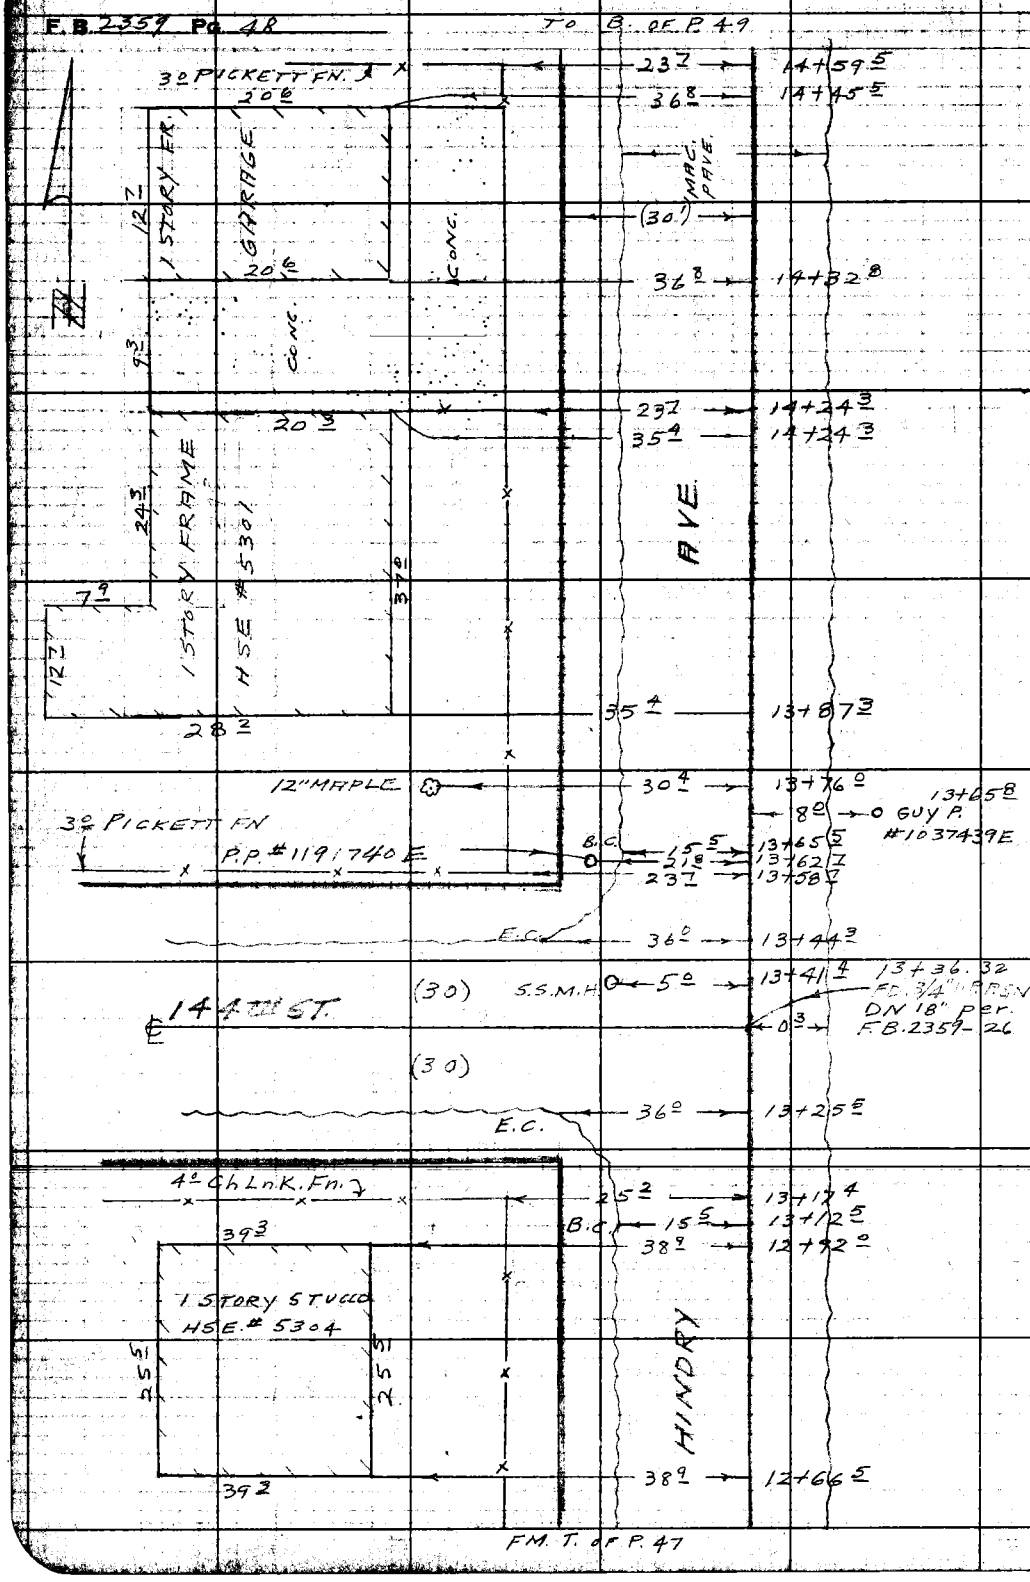

RETURN TO
LOS ANGELES COUNTY ENGINEER
700 LOS ANGELES COUNTY ENGINEERING BLDG.

Do not extend notes this side of this line.

Note: Any Additions or Changes on This Sheet Must be Made or Circled in Red Ink With Date and Name of Person Making Change.

Notes Ck'd by	Survey of ANZA AVE.	F.B. 2359 Pg. 49
Map No. Surv. 99-38	W.O. 0075.63 Tape No. 0168 St'd. 68 °F	
Office Work I. H. BURNS	Surveyed by LIND	
Checked	Notes V. ANDERSON Date 11-13-58	
Date	Indexed A. C. Johnson	

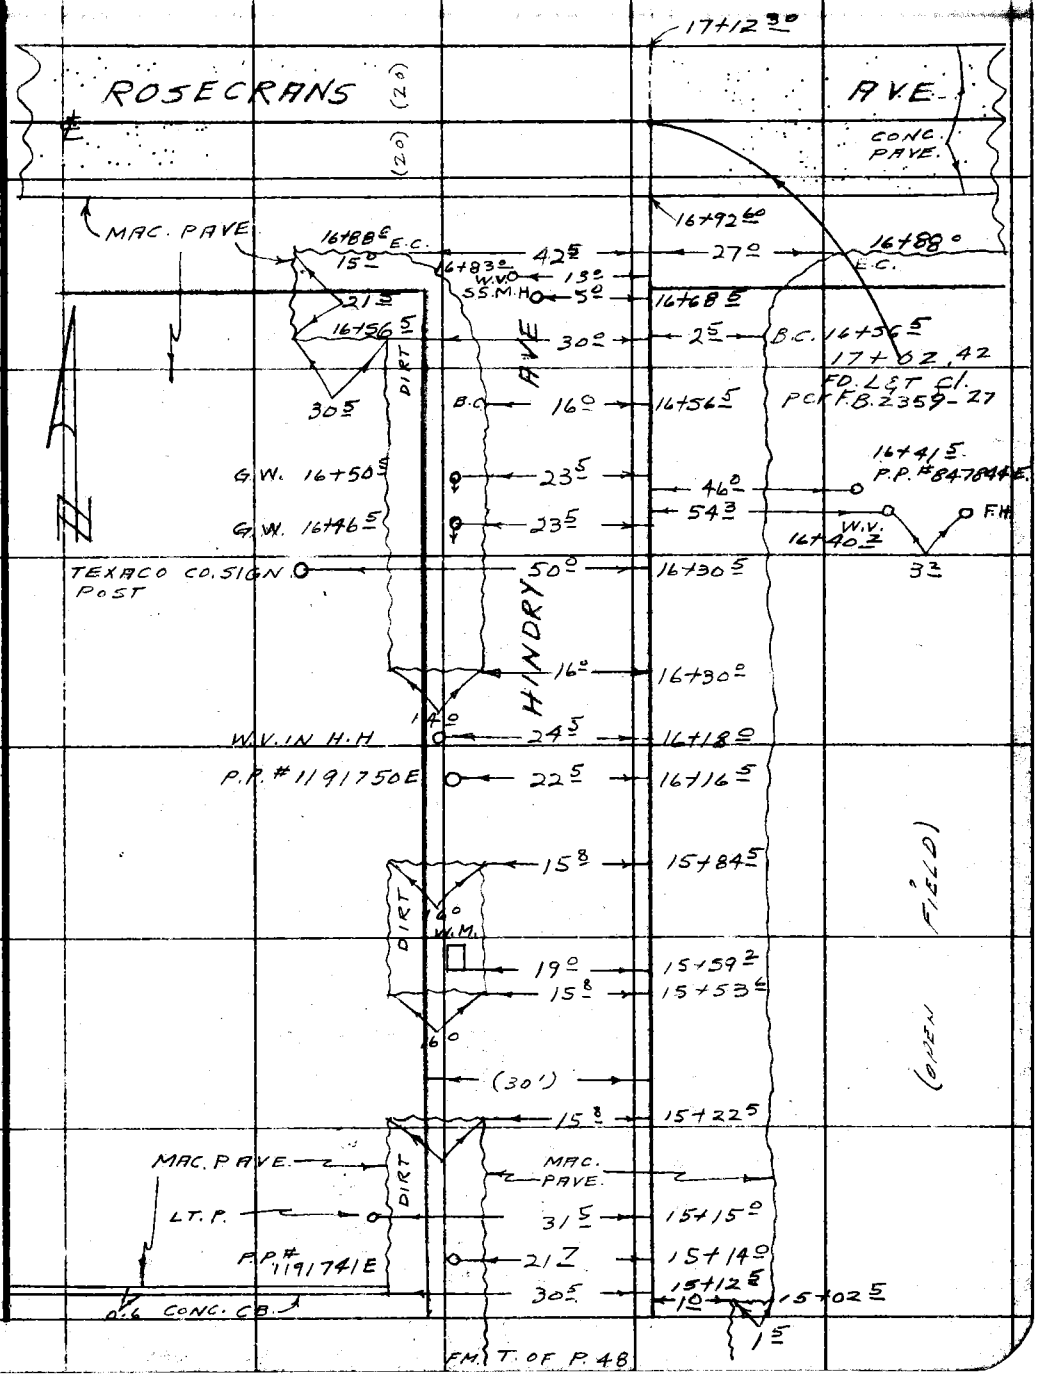

Note: Any Additions or Changes on This Sheet Must be Made or Circled in Red Ink With Date and Name of Person Making Change.

Do not extend notes this side of this line.

RETURN TO
LOS ANGELES COUNTY SURVEYOR
726 LOS ANGELES COUNTY
ENGINEERING BLDG.

76F3095 S&E #247. 8-54

Notes Ck'd by	Survey of ANZA AVE.
Map No. Surv. 99-38	JN 0075.63 Tape 054 Std 68 °F
Office Work T. H. BURNS	Surveyed by C. K. LIND
Checked	Notes J. C. GOODWIN Date 7-24-59
Date	Indexed A. C. Johnson 7-30-59

F. B 2359 PG. 51

J.N. 0075.63

ANZA AVE.

TOPOGRAPHY

FROM

MANHATTAN BEACH BLVD. NORTH ALONG THE PROPOSED ℄ OF ANZA AVE. TO THE SANTA FE & L.A. HARBOR RAILWAY R/W.

JULY 1959

LIND
ANDERSON
GOODWIN
HILL
TUXFORD

Note: Any Additions or Changes on This Sheet Must be Made or Circled in Red Ink With Date and Name of Person Making Change.

Do not extend notes this side of this line.

RETURN TO
LOS ANGELES COUNTY ENGINEER
700 LOS ANGELES COUNTY ENGINEERING BLDG.

763098 CE #247—7-53

CONT. BTM. PAGE 53

F. B. 2359 PG. 52

COMPTON BLVD.

26+42.91

FD. 3/4" I.P. CONC. PLUG & NAIL, DN. 18". PER F.B. 1690-51

25+85.3 — 18.9

SERVICE POLE WITH METER BOX ATTACHED.

FD. 3/4" I.P. CONC. PLUG & TAG, STAMPED "L.A. CO. ENGR." DN. 18". PER F.B. 2359-13

ANZA AVE.

PROP.

(1/4 SECTION LINE)

P.P. # 321 24+80.3 — 0.6

P.P. # 322 23+07.4 — 1.1

P.P. # 323U2 21+32.8 — 1.3

P.P. # 324 19+60.3 — 1.3

P.P. # 325 17+88.9 — 1.5

P.P. # 326 16+15.8 — 1.5

P.P. # 327U4 14+41.8 — 1.5

P.P. # 328 12+67.1 — 1.5

P.P. # 329 10+75.4 — 1.5

P.P. # 330 9+23.0 — 1.5

P.P. # 331U6 7+49.4 — 1.5

P.P. # 332 5+76.7 — 1.5

P.P. # 333 4+03.7 — 1.5

P.P. # 41 2+30.2 — 1.5

STANDARD OIL P.P. # 425 0+61.3 — 2.0

D.M. 0+46.0 — .50

60.5 — P.P. # 674909H 0+41.2

37.5 — 0+35.8

26.9 — STANDARD OIL P.P. # 43 DEAD MAN 0+35.8

0+00 NO.

1/4 SEC. COR. FD. C.S. BRASS CAP MON. STAMPED "COUNTY SURVEYOR'S MON." IN H.H. PER F.B. 2231-124, F.B. 853-13.

MANHATTEN BEACH BLVD.

RETURN TO
LOS ANGELES COUNTY ENGINEER
00 LOS ANGELES COUNTY ENGINEERING BLDG.

Do not extend notes this side of this line.

Note: Any Additions or Changes on This Sheet Must be Made or Circled in Red Ink With Date and Name of Person Making Change.

Notes Ck'd by	Survey of ANZA AVE.
Map No. Surv. 99-38	JN 0075.63 Tape .054 Std 68 °F
Office Work T. H. BURNS	Surveyed by C.K. LIND
Checked	Notes T.C. GOODWIN Date 7-24-59
Date	Indexed C. Johnson

F. B. 2359 PG. 53

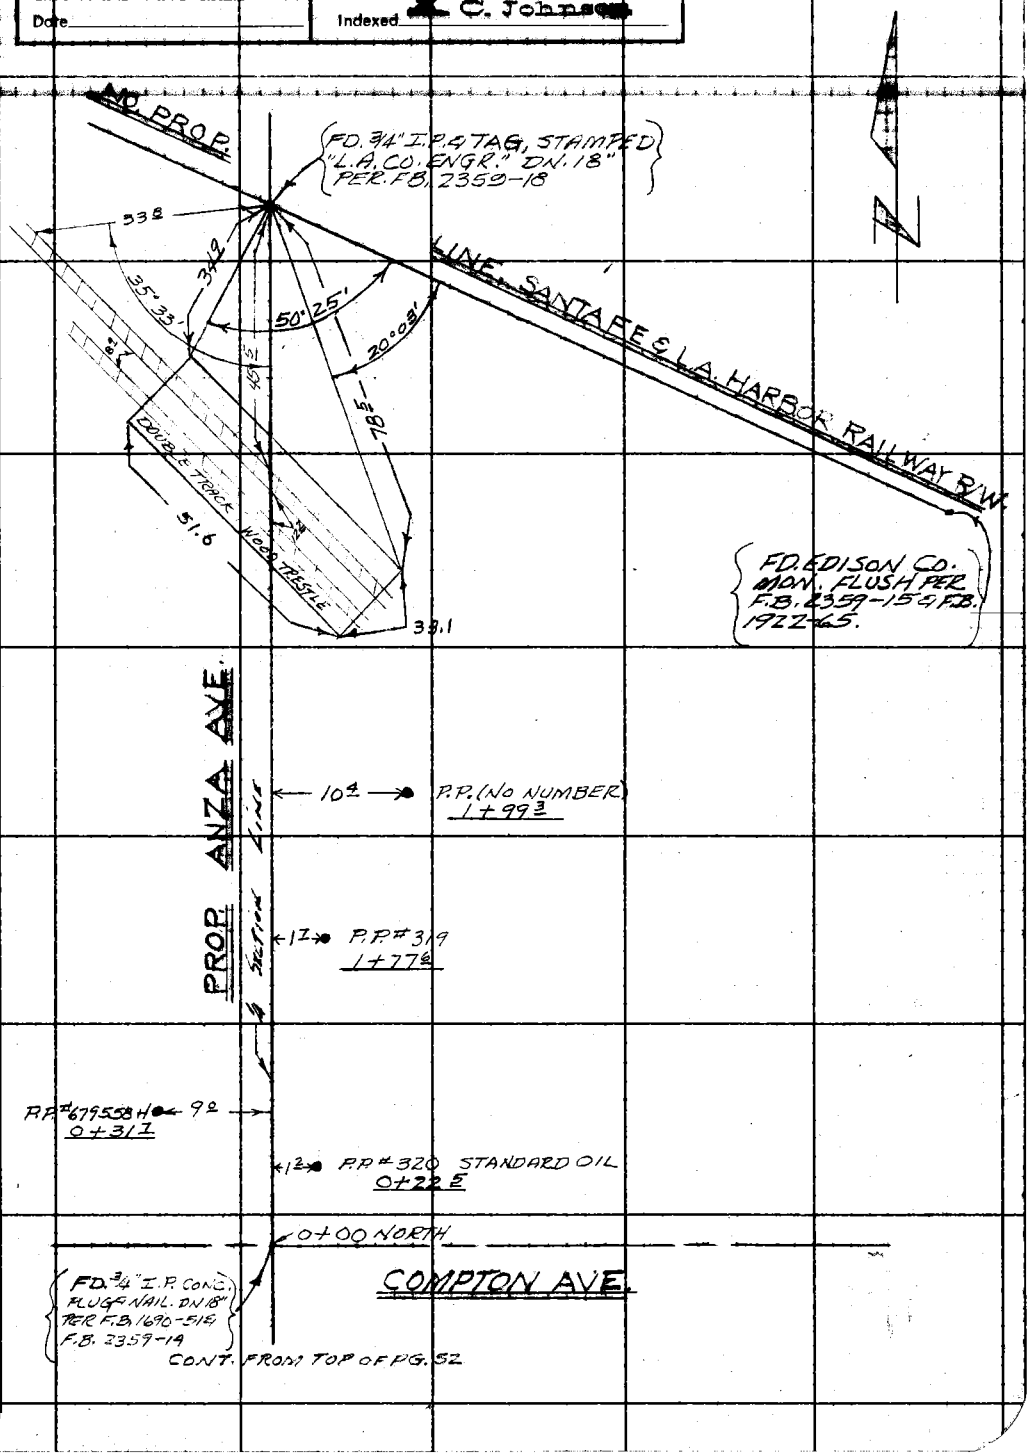

Note: Any Additions or Changes on This Sheet Must be Made or Circled in Red Ink With Date and Name of Person Making Change.

Do not extend notes this side of this line.

RETURN TO
LOS ANGELES COUNTY ENGINEER
700 LOS ANGELES COUNTY ENGINEERING BLDG.

763098 CE #247—7-53

Notes Ck'd by	Survey of ANZA AVE
Map No. Surv. 99-38	JN 0075.63 Tape Std °F
Office Work T. H. BURNS	Surveyed by C.K. LIND
Checked	Notes C.K.L. & W.C.E. Date 7-28-59
Date	Indexed E. O. Johnson

F. B. 2359 PG. 55

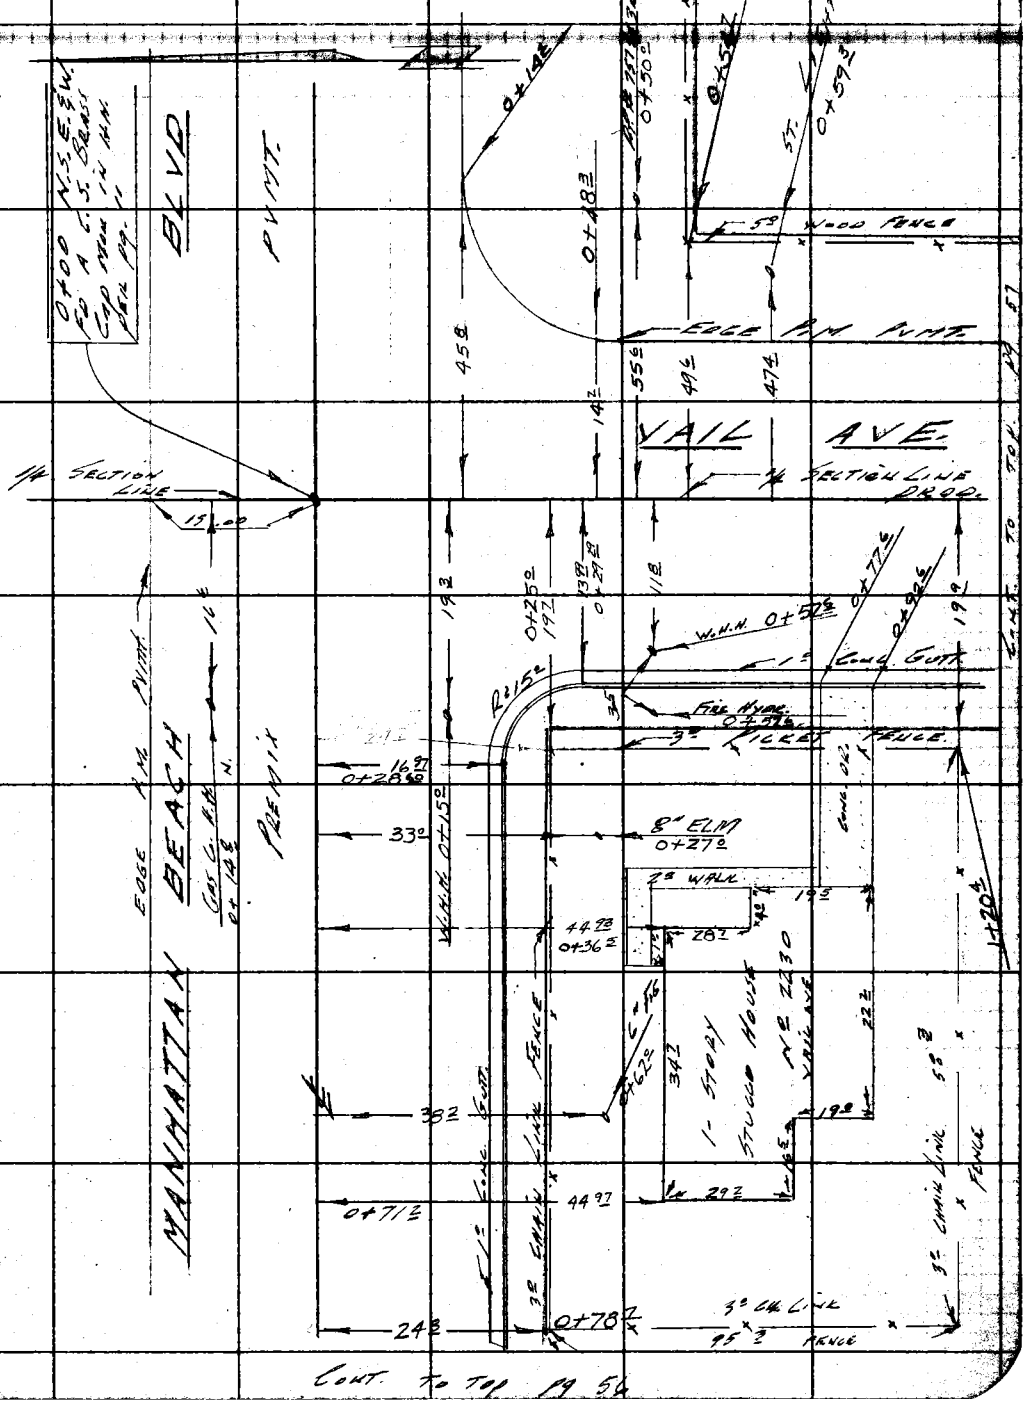

Note: Any Additions or Changes on This Sheet Must be Made or Circled in Red Ink With Date and Name of Person Making Change.

Do not extend notes this side of this line.

RETURN TO
LOS ANGELES COUNTY ENGINEER
700 LOS ANGELES COUNTY ENGINEERING BLDG.

768099 CE #247 7-59

F.B. 2359 PG. 56

CONT. FROM PRE. PG. 55

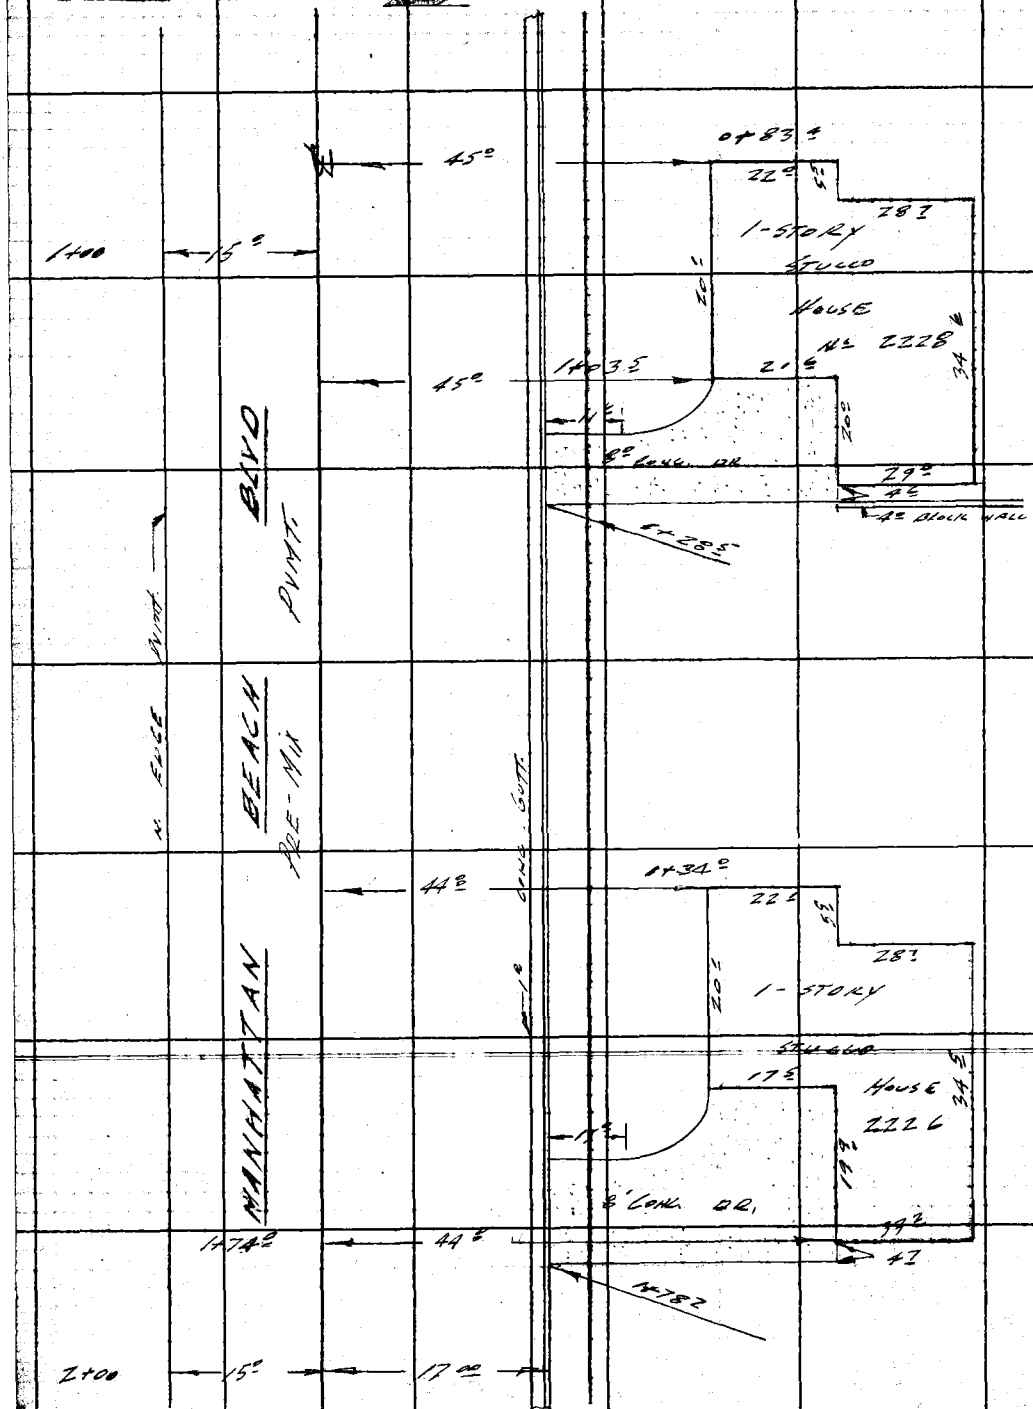

RETURN TO
LOS ANGELES COUNTY ENGINEER
00 LOS ANGELES COUNTY ENGINEERING BLDG.

Do not extend notes this side of this line.

Note: Any Additions or Changes on This Sheet Must be Made or Circled in Red Ink With Date and Name of Person Making Change.

Notes Ck'd by
Map No. Surv. 99-38
Office Work T. H. BURNS
Checked
Date

Survey of ANZA AVE.
JN Tape 054 Std 60 °F
Surveyed by C.K. LIND
Notes C.K. L 5466 Date 7-28-99
Indexed C. Johnson

F. B. 2359 PG. 57

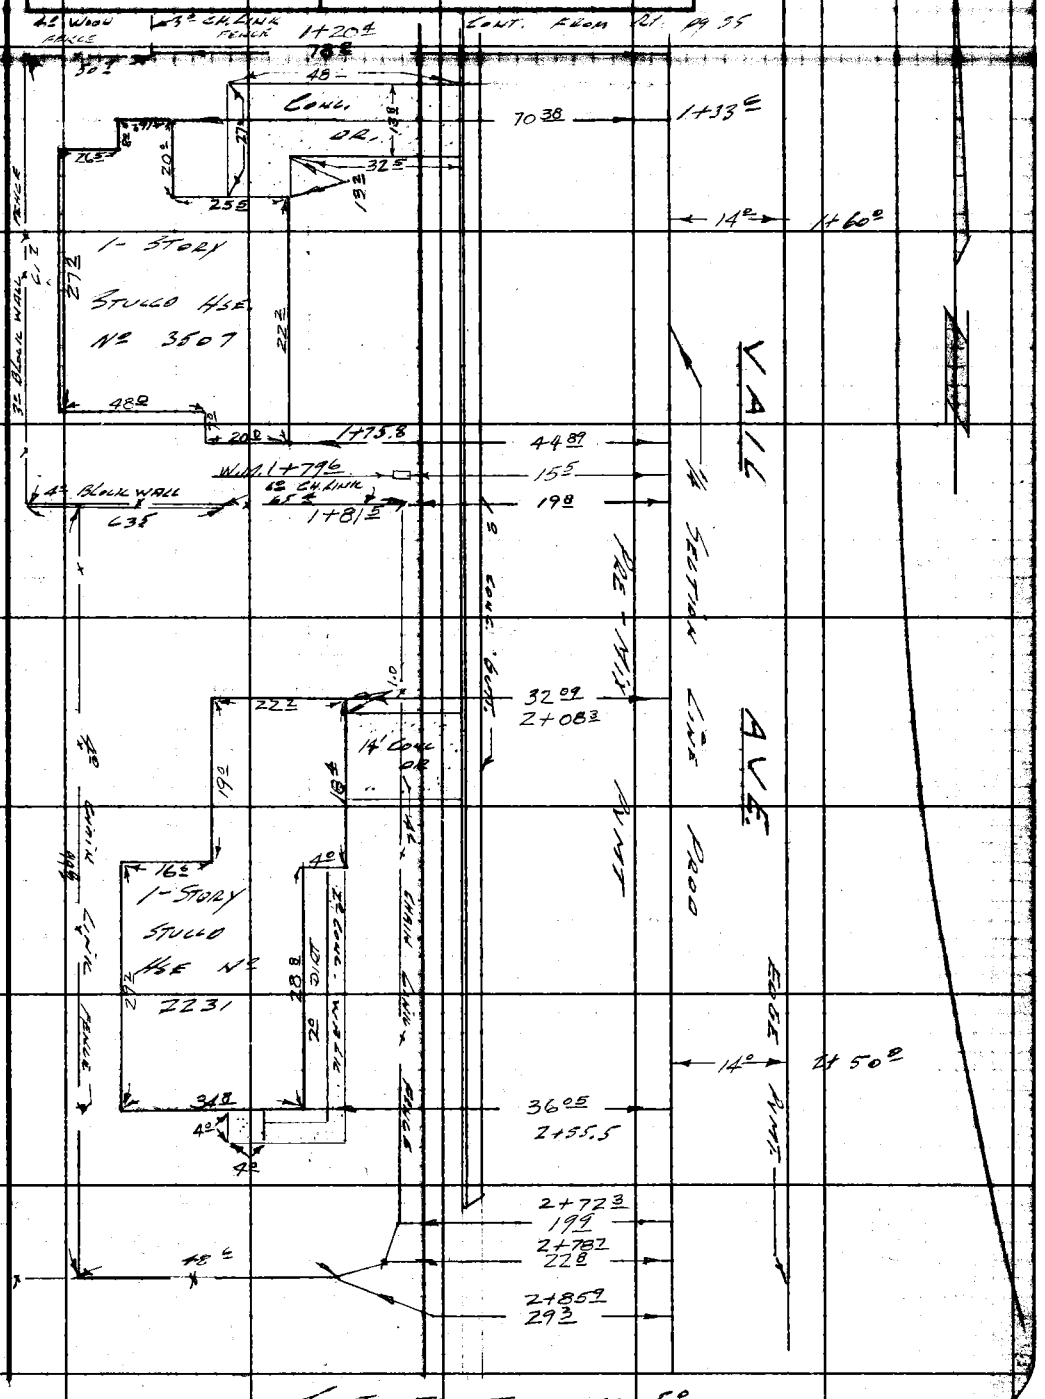

Note: Any Additions or Changes on This Sheet Must be Made or Circled in Red Ink With Date and Name of Person Making Change.

Do not extend notes this side of this line.

RETURN TO
LOS ANGELES COUNTY ENGINEER
700 LOS ANGELES COUNTY ENGINEERING BLDG.

763098 CE #247—7-53

F.B. 2359 PG. 58

CONT. FROM BOTT. pg. 57

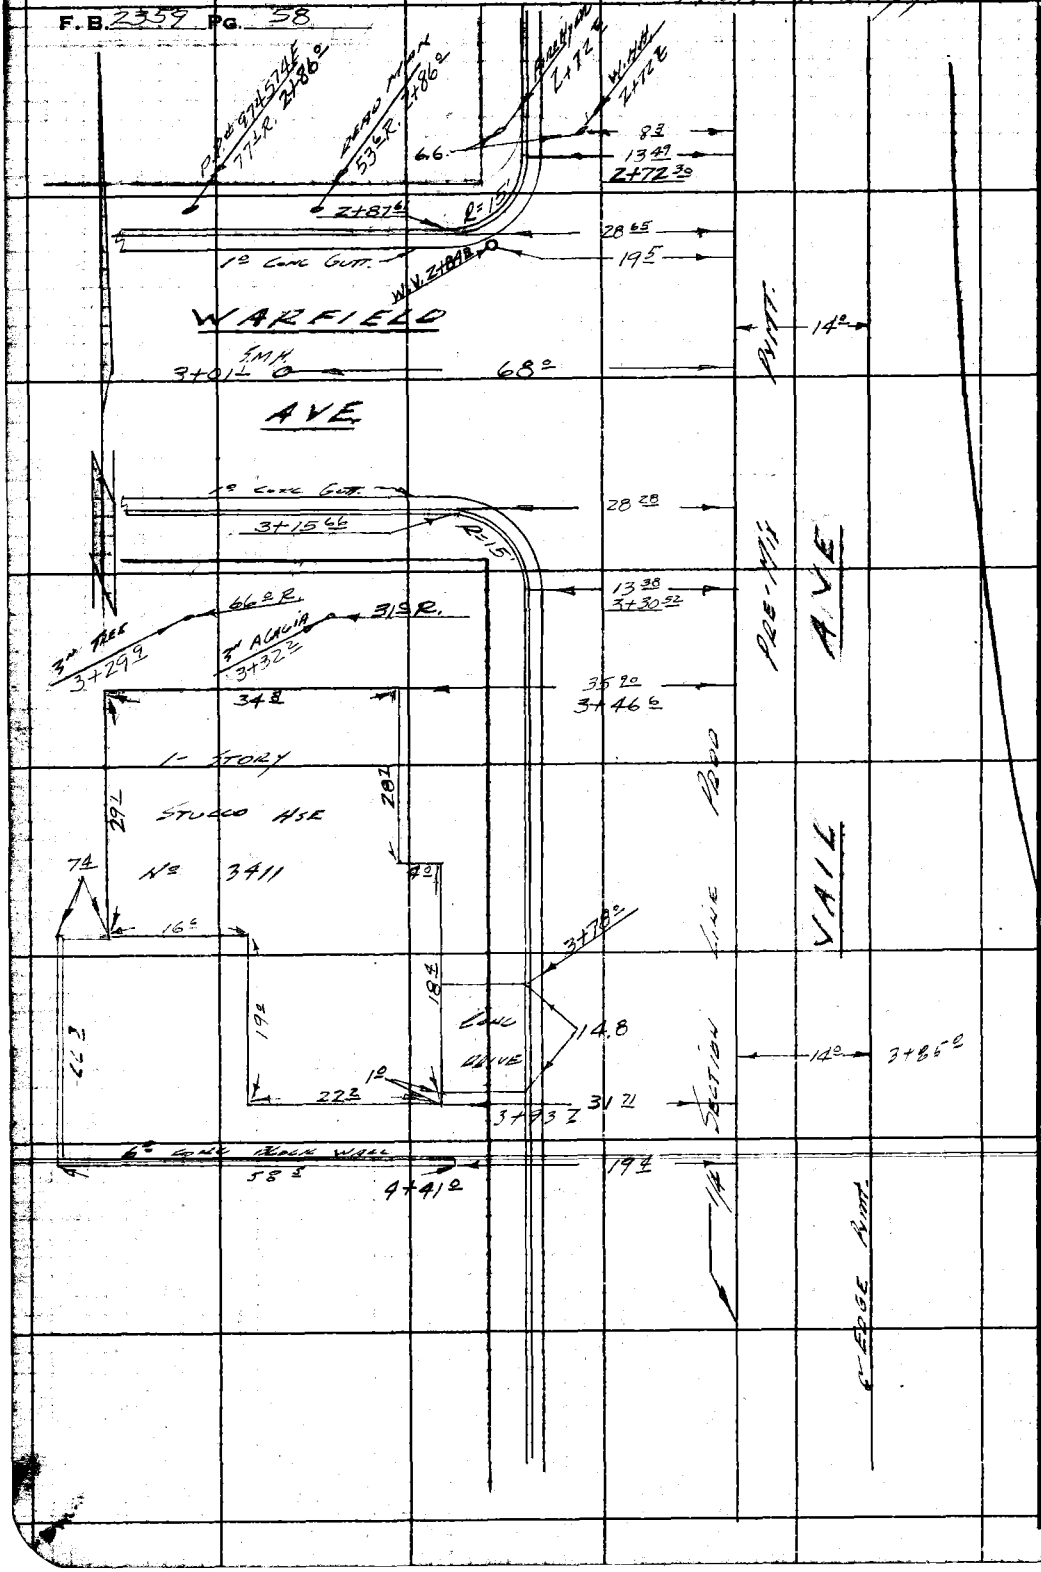

RETURN TO
LOS ANGELES COUNTY ENGINEER
100 LOS ANGELES COUNTY ENGINEERING BLDG.

Do not extend notes this side of this line.

Note: Any Additions or Changes on This Sheet Must be Made or Circled in Red Ink With Date and Name of Person Making Change.

Notes Ck'd by W. J. BRENNER	Survey of ANZA AVE
Map No. CSB 2752	JN 0075.63 Tape 192 Std 68 °F
Office Work G.D.B	Surveyed by C.K. LIND
Checked	Notes C.K. LIND Date 8-9-60
Date APR 14 1961	Indexed H. E. OTT

F. B. 2357 PG. 59

U.N. 0075.63

ANZA AVE.

REALIGNMENT OF PROPOSED

ANZA AVE

FROM

EDISON CO. R/W

TO

1st R.I. SOUTH OF ROSECRANS AVE

8-10-60

LIND

WILKS

CARO

OHAKI

MARUDA

Note: Any Additions or Changes on This Sheet Must Be Made or Circled in Red Ink With Date and Name of Person Making Change.

Do not extend notes this side of this line.

RETURN TO
LOS ANGELES COUNTY ENGINEER
700 LOS ANGELES COUNTY ENGINEERING BLDG.

769095 CE #247—7-58

F. B. 2359 PG. 60

SEE PAGES 67 FOR WORK

RETURN TO
LOS ANGELES COUNTY ENGINEER
700 LOS ANGELES COUNTY ENGINEERING BLDG.

Do not extend notes this side of this line.

Note: Any Additions or Changes on This Sheet Must be Made or Circled in Red Ink With Date and Name of Person Making Change.

Notes Ck'd by W. J. BRENNER
Map No. CSB 2752
Office Work G.D.B
Checked W. J. BRENNER
Date APR 1 4 1961

Survey of ANZA AVE
JN 0075.63 Tape 0192 Std 68 °F
Surveyed by C.K. Lind
Notes Lind Date 8-12-60
Indexed [illegible]

F. B. 2359 Pg. 61

W.L.S. 25-C-2

Note: Any Additions or Changes on This Sheet Must be Made or Circled in Red Ink With Date and Name of Person Making Change.

Do not extend notes this side of this line.

RETURN TO
LOS ANGELES COUNTY ENGINEER
700 LOS ANGELES COUNTY ENGINEERING BLDG.

76F309S CE #247—3-57

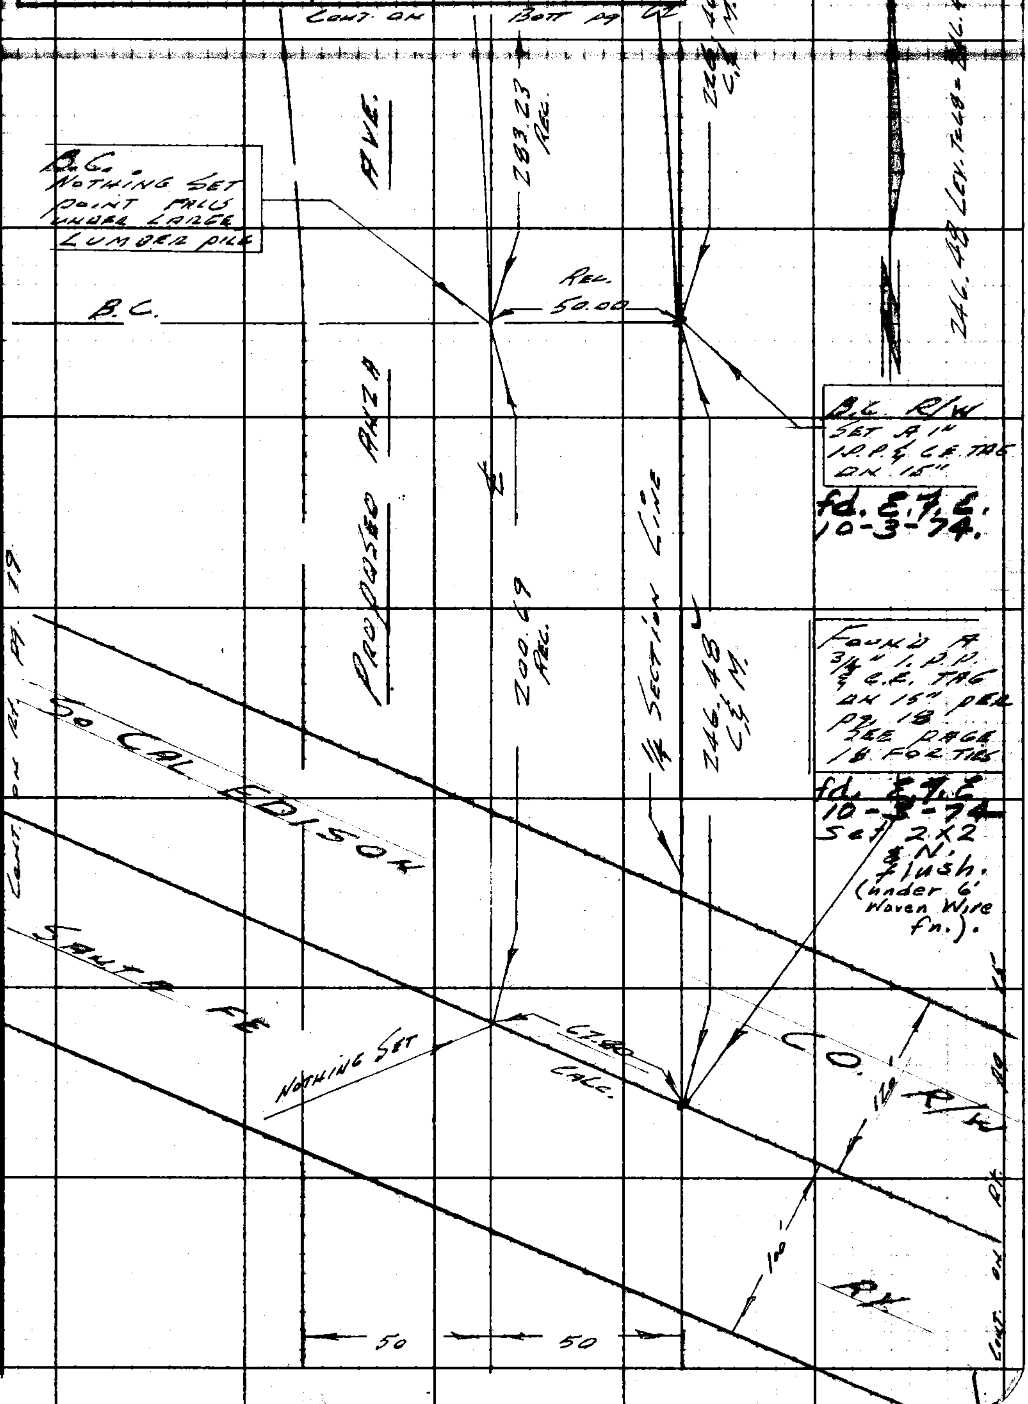

RETURN TO
LOS ANGELES COUNTY ENGINEER
700 LOS ANGELES COUNTY ENGINEERING BLDG.

Note: Any Additions or Changes on This Sheet Must be Made or Circled in Red Ink With Date and Name of Person Making Change.

Do not extend notes this side of this line.

W.S. 25-C-2

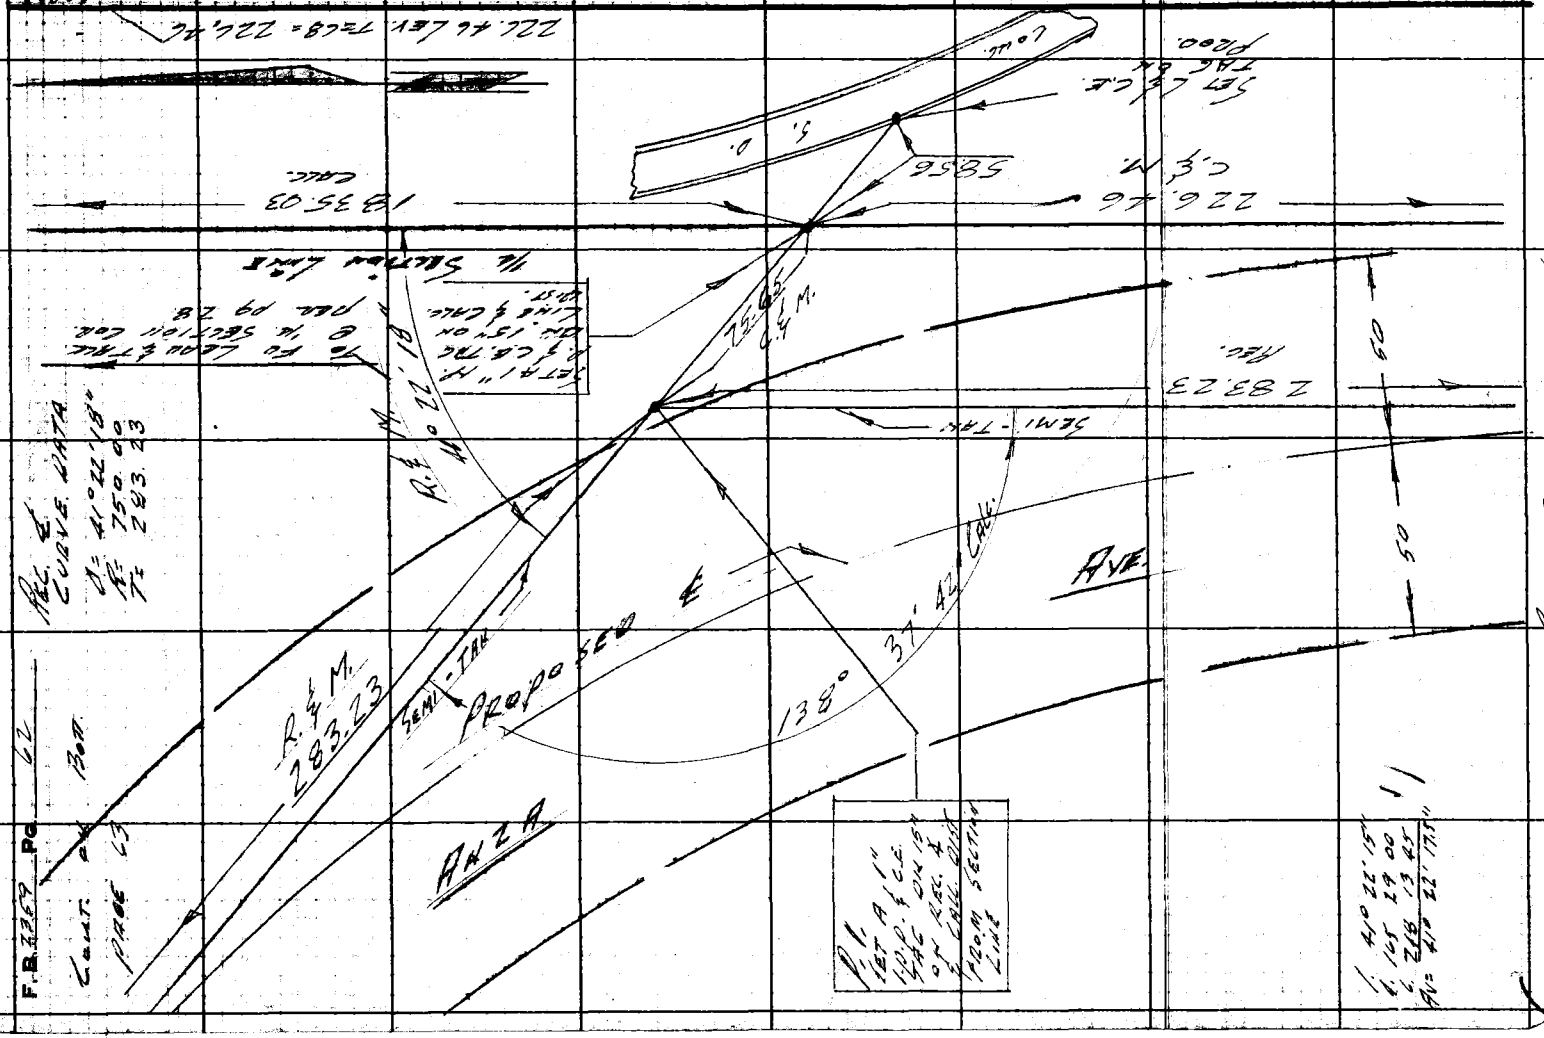

Notes Ck'd by W. J. BRENNER	Survey of ANZA AVE	F. B. 2359 PG. 63
Map No. CSB 2752	JN 0075.67 Tape 0192 Std 68 °F	
Office Work CT. D.B.	Surveyed by LIND	
Checked W. J. BRENNER	Notes LIND Date 8-15-60	
Date APR 14 1961	Indexed H. E. OTI	

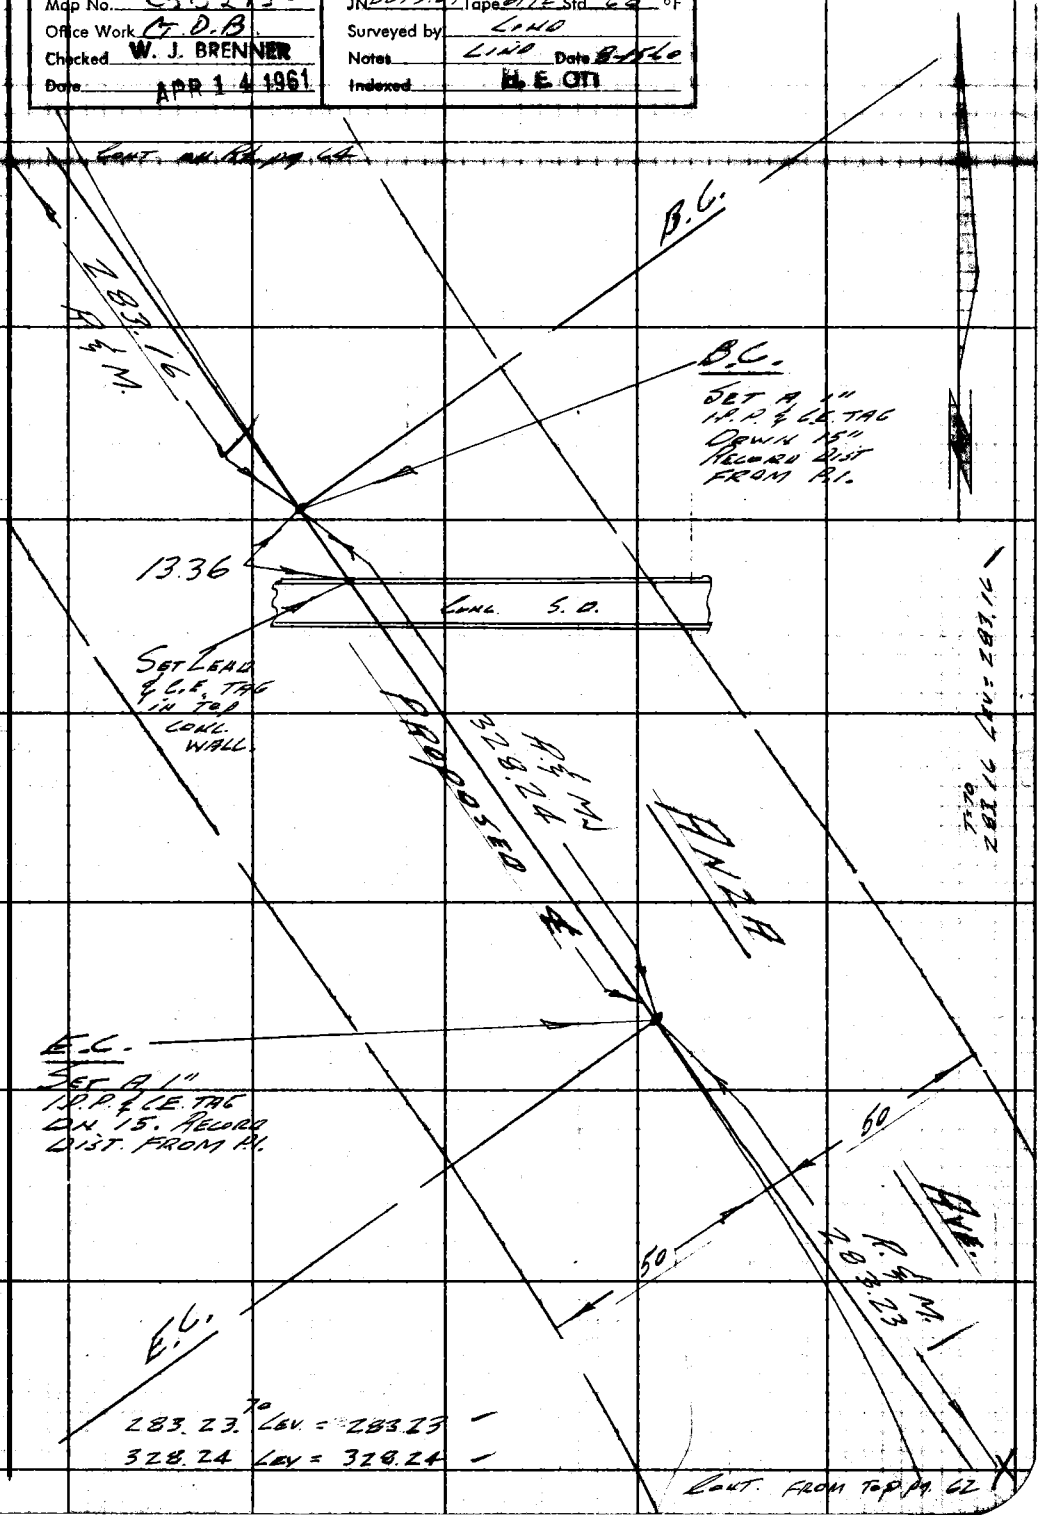

Note: Any Additions or Changes on This Sheet Must Be Made or Circled in Red Ink With Date and Name of Person Making Change.

Do not extend notes this side of this line.

RETURN TO
LOS ANGELES COUNTY ENGINEER
1100 LOS ANGELES COUNTY ENGINEERING BLDG.

763098 CE #247—7-53

F.B. 2359 PG. 64

CONT. ON BOTT. PG. 65

RETURN TO
LOS ANGELES COUNTY ENGINEER
700 LOS ANGELES COUNTY ENGINEERING BLDG.

Do not extend notes this side of this line.

Note: Any Additions or Changes on This Sheet Must be Made or Circled in Red Ink With Date and Name of Person Making Change.

Notes Ck'd by W. J. BRENNER	Survey of ANZA AVE
Map No. CSB 2752	JN 0075.63 Tape 0192 Std. 68 °F
Office Work G.O.B.	Surveyed by LIND
Checked W. J. BRENNER	Notes LIND Date 8-12-60
Date APR 14 1961	Indexed H. E. OTT

F. B. 2359 PG. 65

WLS. 25-C-2

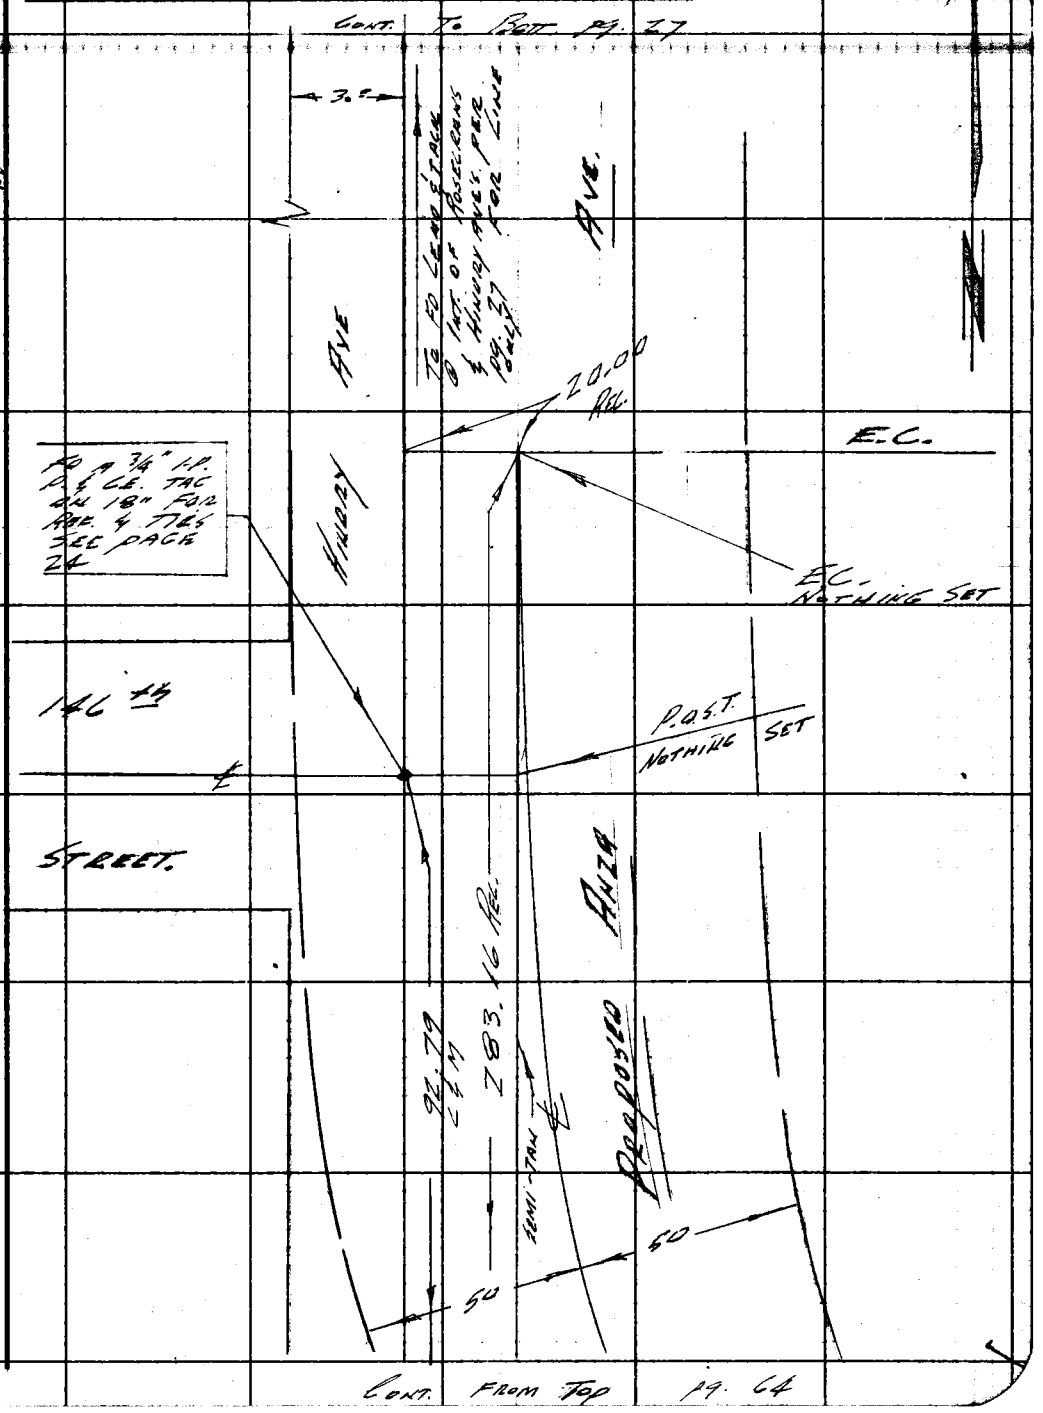

Note: Any Additions or Changes on This Sheet Must be Made or Circled in Red Ink With Date and Name of Person Making Change.

Do not extend notes this side of this line.

RETURN TO
LOS ANGELES COUNTY ENGINEER
700 LOS ANGELES COUNTY ENGINEERING BLDG.

763098 CE #247—7-55

Notes Ck'd by	Survey of ANZA AVE. REALIGNMENT	F. B. 2359 PG. 67
Map No. 99-38	JN 0075.63 Tape Std °F	
Office Work Burns	Surveyed by C.K. LIND	
Checked	Notes WILKS Date 8-11-60	
Date	Indexed H. E. OTT AUG 17 '60	

J.N. 0075.63
ANZA AVE.

ADDITIONAL TOPOGRAPHY
FROM
EDISON CO. R/W TO 147TH ST.

AUG. 1960

LIND
WILKS
CARO
OHASHI
MASUDA

Note: Any Additions or Changes on This Sheet Must Be Made or Circled in Red Ink With Date and Name of Person Making Change.

Do not extend notes this side of this line.

RETURN TO
LOS ANGELES COUNTY ENGINEER
900 LOS ANGELES COUNTY ENGINEERING BLDG.

763095 CE #247—7-55

F. B. 2359 PG. 68

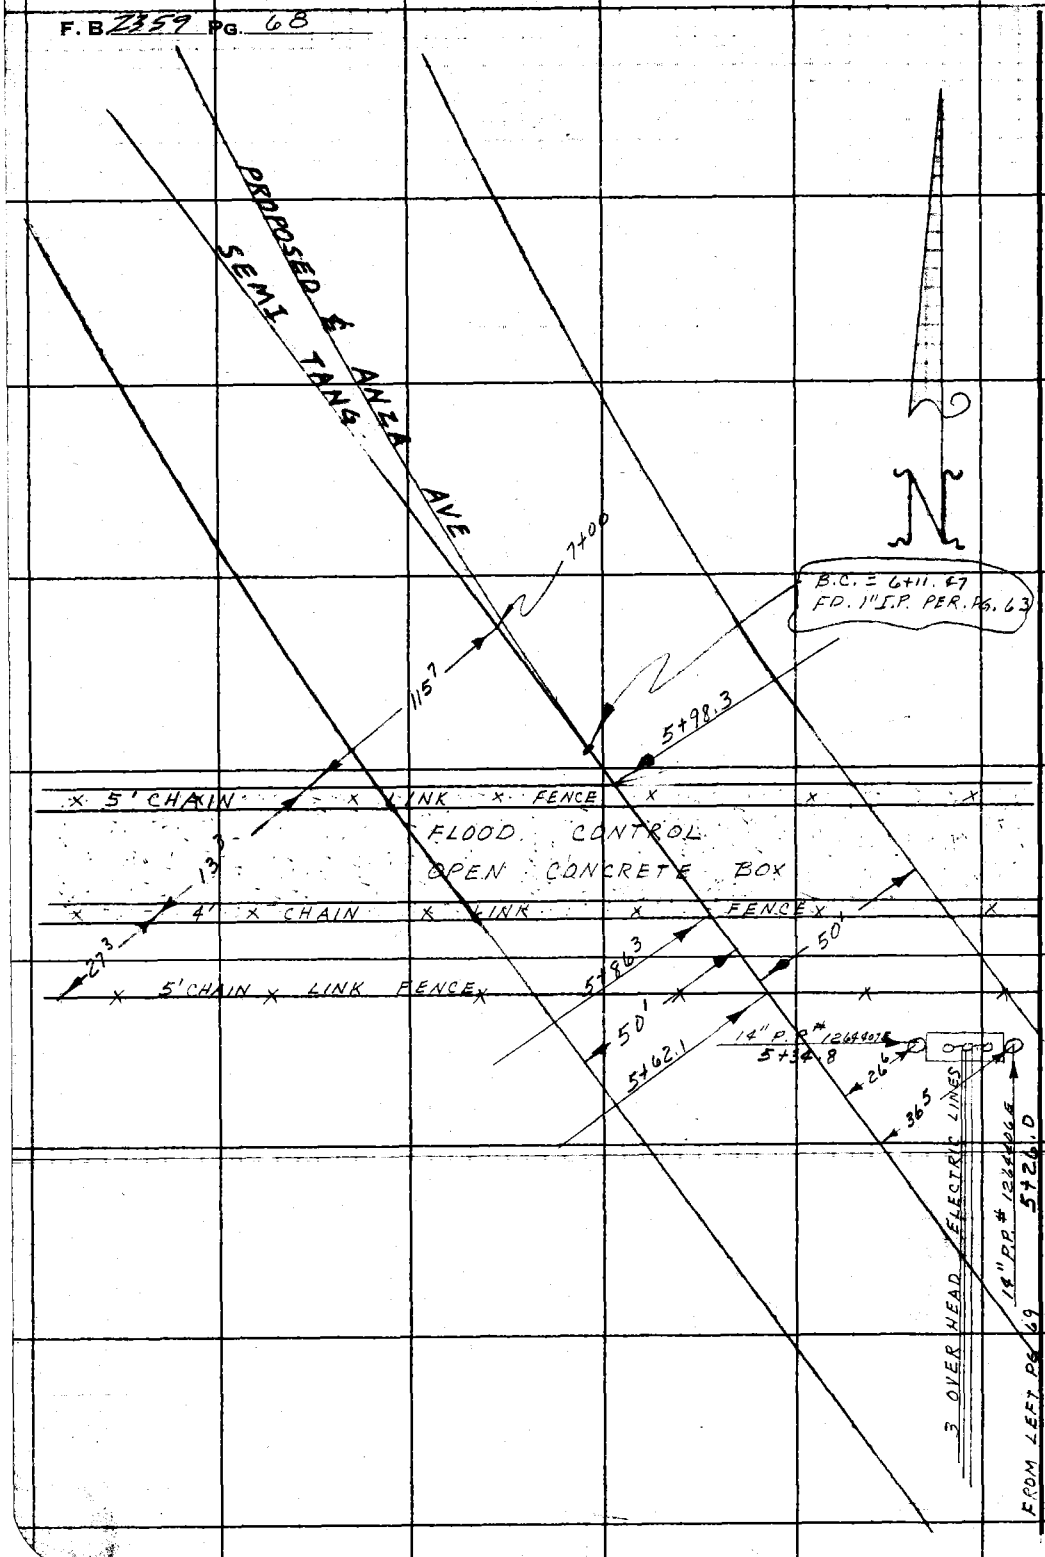

RETURN TO
LOS ANGELES COUNTY ENGINEER
700 LOS ANGELES COUNTY ENGINEERING BLDG.

Do not extend notes this side of this line.

Note: Any Additions or Changes on This Sheet Must be Made or Circled in Red Ink With Date and Name of Person Making Change.

Notes Ck'd by	Survey of ANZA AVE. REALIGNMENT
Map No. 99-38	JN 0075.63 Tape Std °F
Office Work BURNS	Surveyed by C.K. LIND
Checked	Notes WILKS Date 8-11-60
Date	Indexed H. E. OTT

F. B. 2359 PG. 69

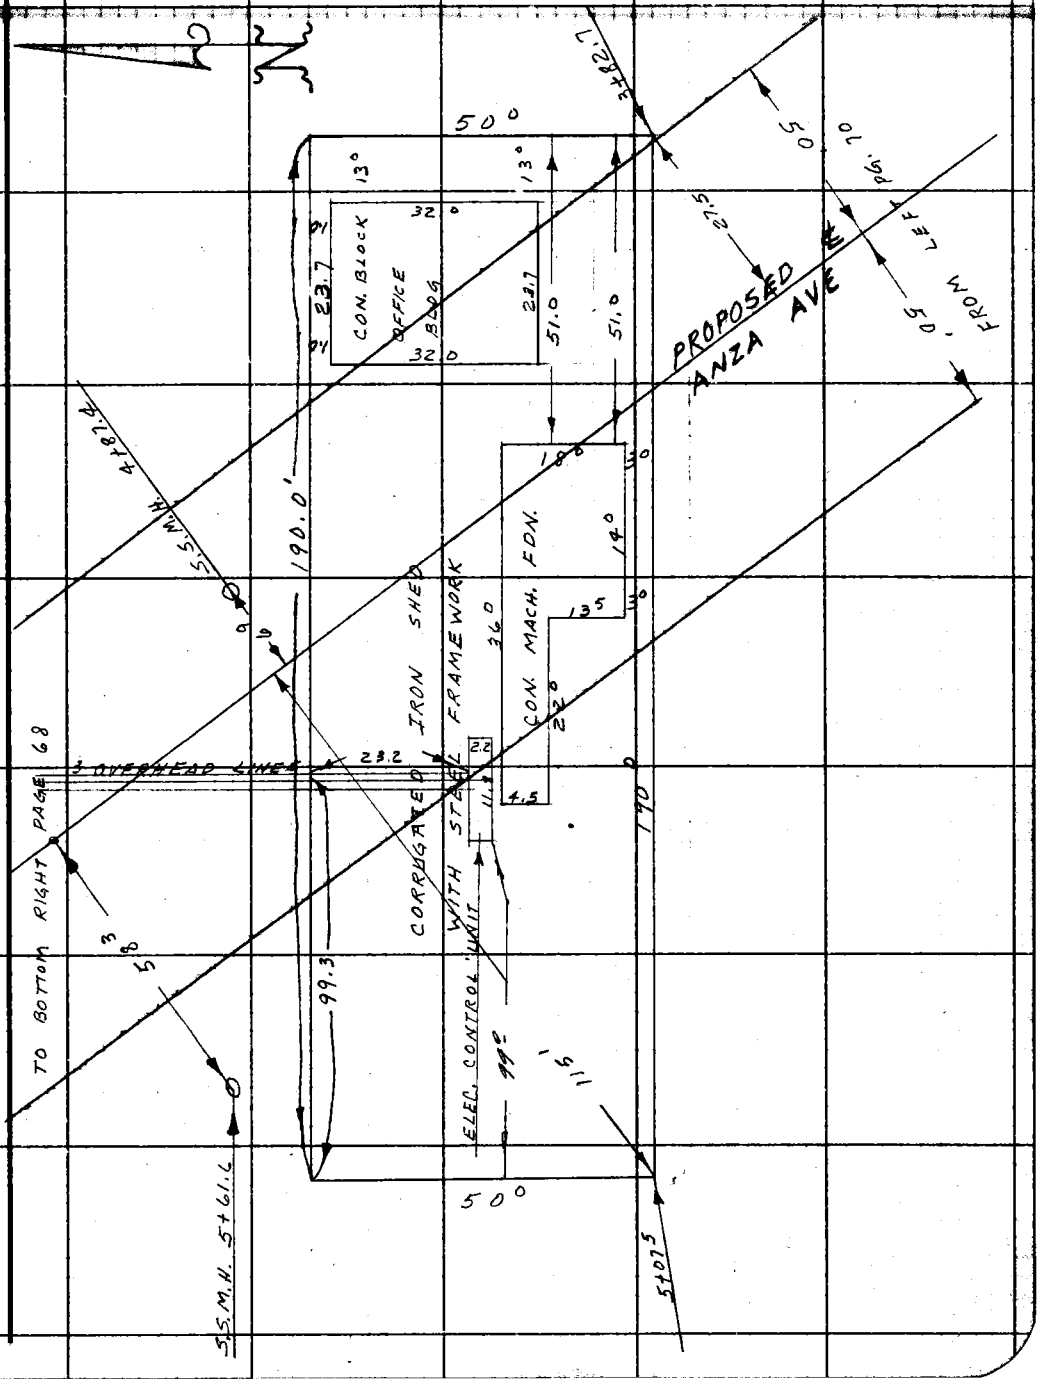

Note: Any Additions or Changes on This Sheet Must be Made or Circled in Red Ink With Date and Name of Person Making Change.

Do not extend notes this side of this line.

RETURN TO
LOS ANGELES COUNTY ENGINEER
700 LOS ANGELES COUNTY ENGINEERING BLDG.

763095 CE #247—7-53

RETURN TO
LOS ANGELES COUNTY ENGINEER
700 LOS ANGELES COUNTY ENGINEERING BLDG.

Note: Any Additions or Changes on This Sheet Must be Made or Circled in Red Ink With Date and Name of Person Making Change.

Do not extend notes this side of this line.

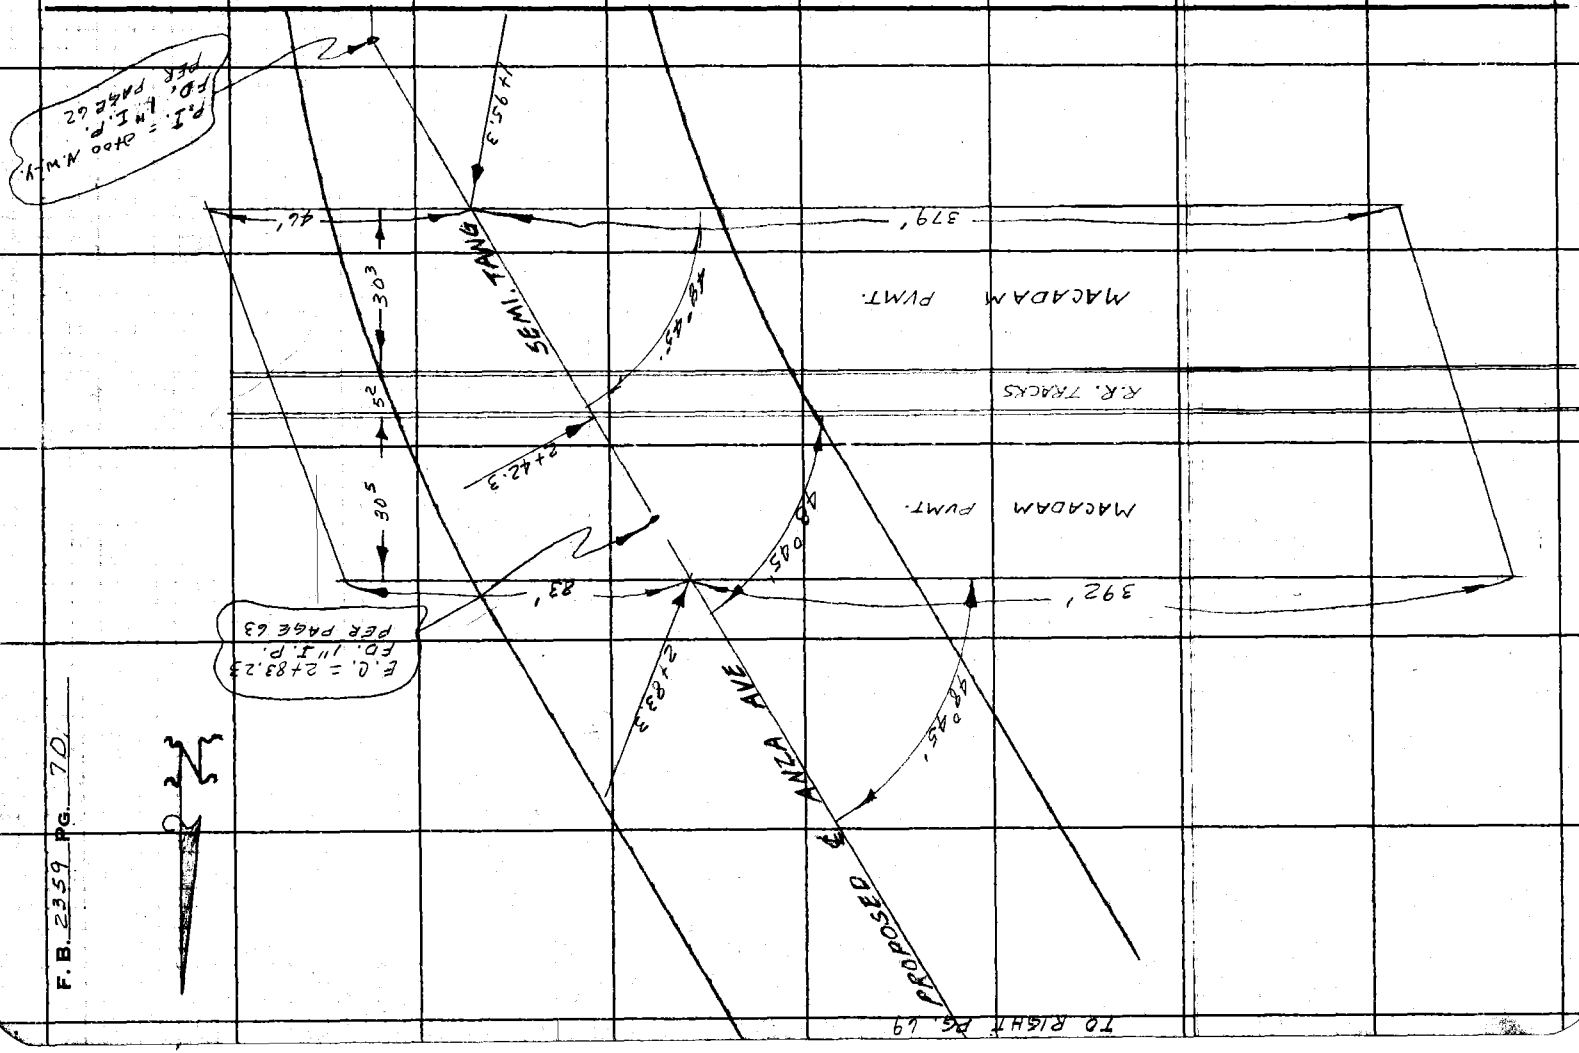

F. B. 2359 PG. 70

Notes Ck'd by	Survey of ANZA AVE
Map No.	JN 00 75 63 Tape Std °F
Office Work	Surveyed by CK LIND
Checked	Notes LIND Date 10-4-60
Date	Indexed LEON OCT 13 '60

F. B. 2359 PG. 71

J.N. 00 75 63

ANZA AVE

ADDITIONAL TOPOGRAPHY

BETWEEN

COMPTON BLVD AT ¼ SECTION LINE

AND

HIGBY AVE AT 147TH STREET

10-6-60

LIND

WILKS

CARO

OHASHI

MASUDA

Note: Any Additions or Changes on This Sheet Must be Made or Circled in Red Ink With Date and Name of Person Making Change.

Do not extend notes this side of this line.

RETURN TO
LOS ANGELES COUNTY ENGINEER
700 LOS ANGELES COUNTY ENGINEERING BLDG.

763098 CE #247—7-59

F. B. 2359 PG. 72

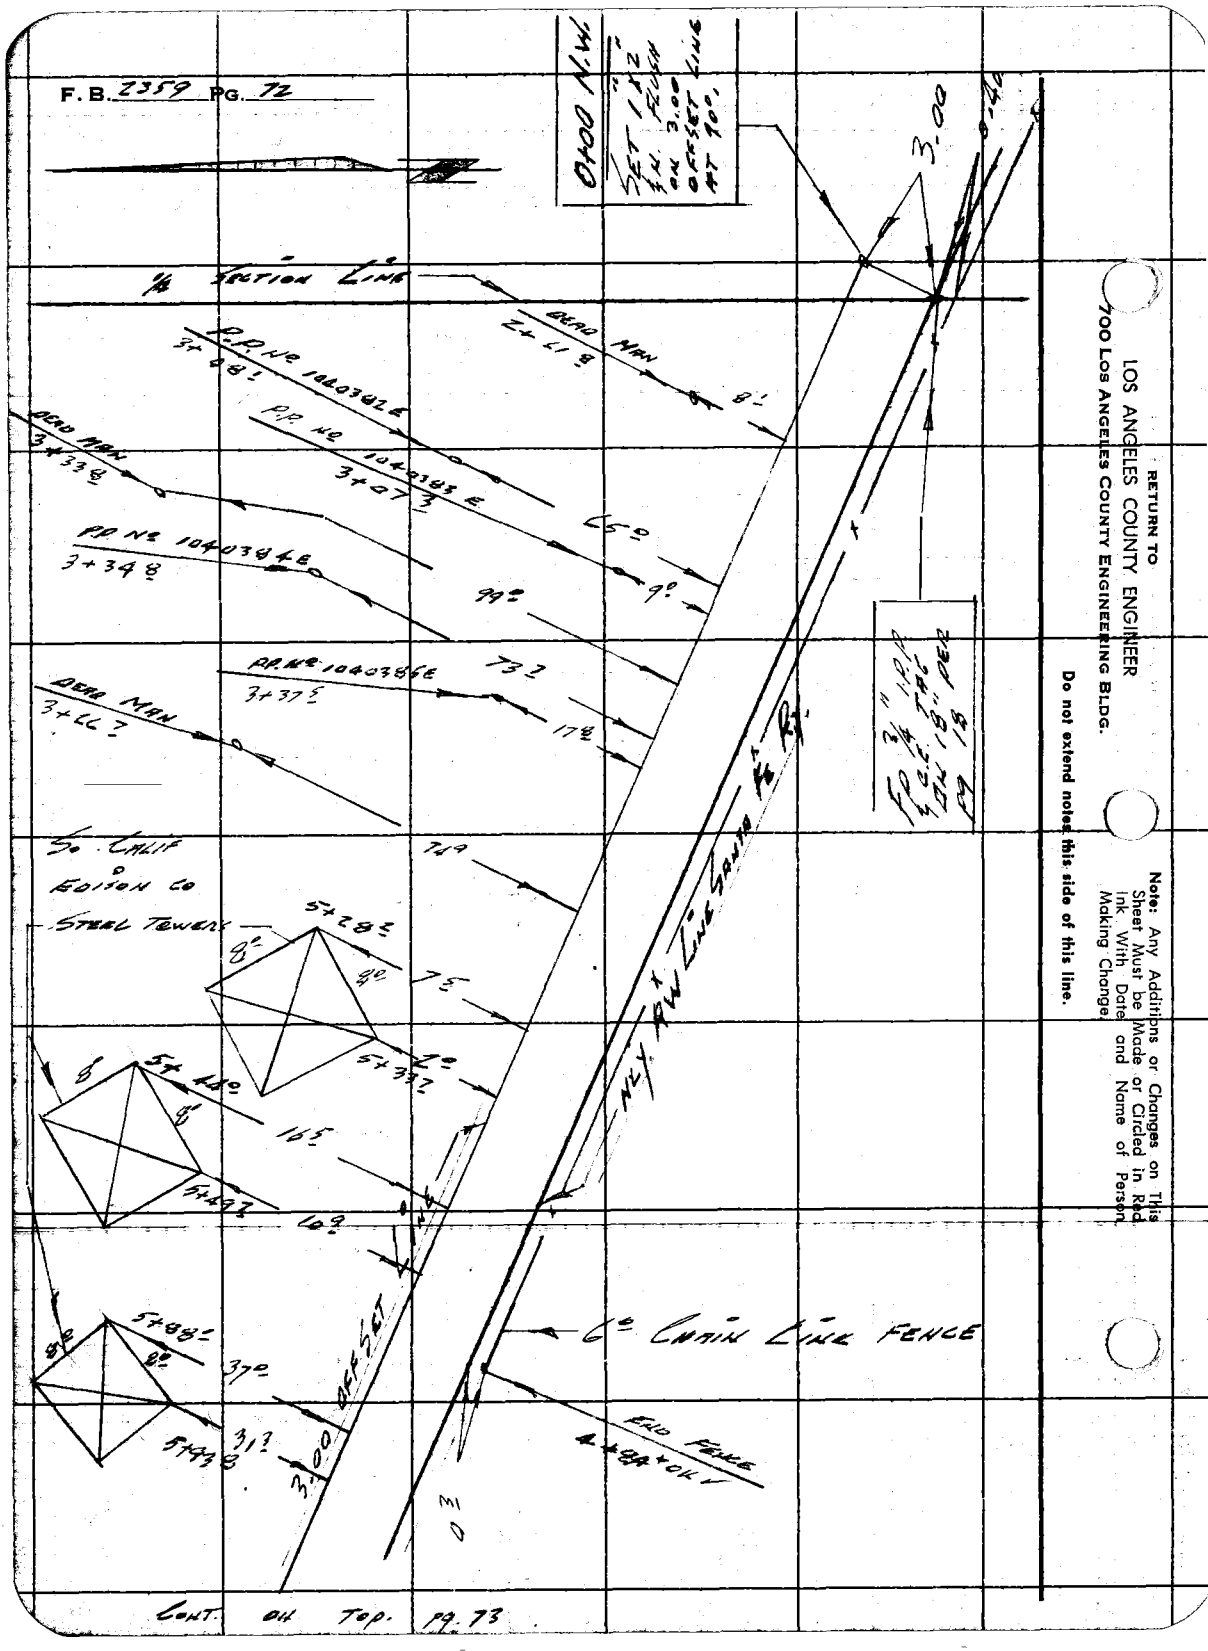

RETURN TO
LOS ANGELES COUNTY ENGINEER
700 LOS ANGELES COUNTY ENGINEERING BLDG.

Do not extend notes this side of this line.

Note: Any Additions or Changes on This Sheet Must be Made or Circled in Red Ink With Date and Name of Person Making Change.

Notes Ck'd by	Survey of ANZA AVE
Map No.	JN 0075.63 Tape Std °F
Office Work	Surveyed by C.K. LIND
Checked	Notes LIND Date 10-6-60
Date	Indexed H. E. OTT

F. B. 2359 PG. 73

CONT. FROM BOTT. PG. 72

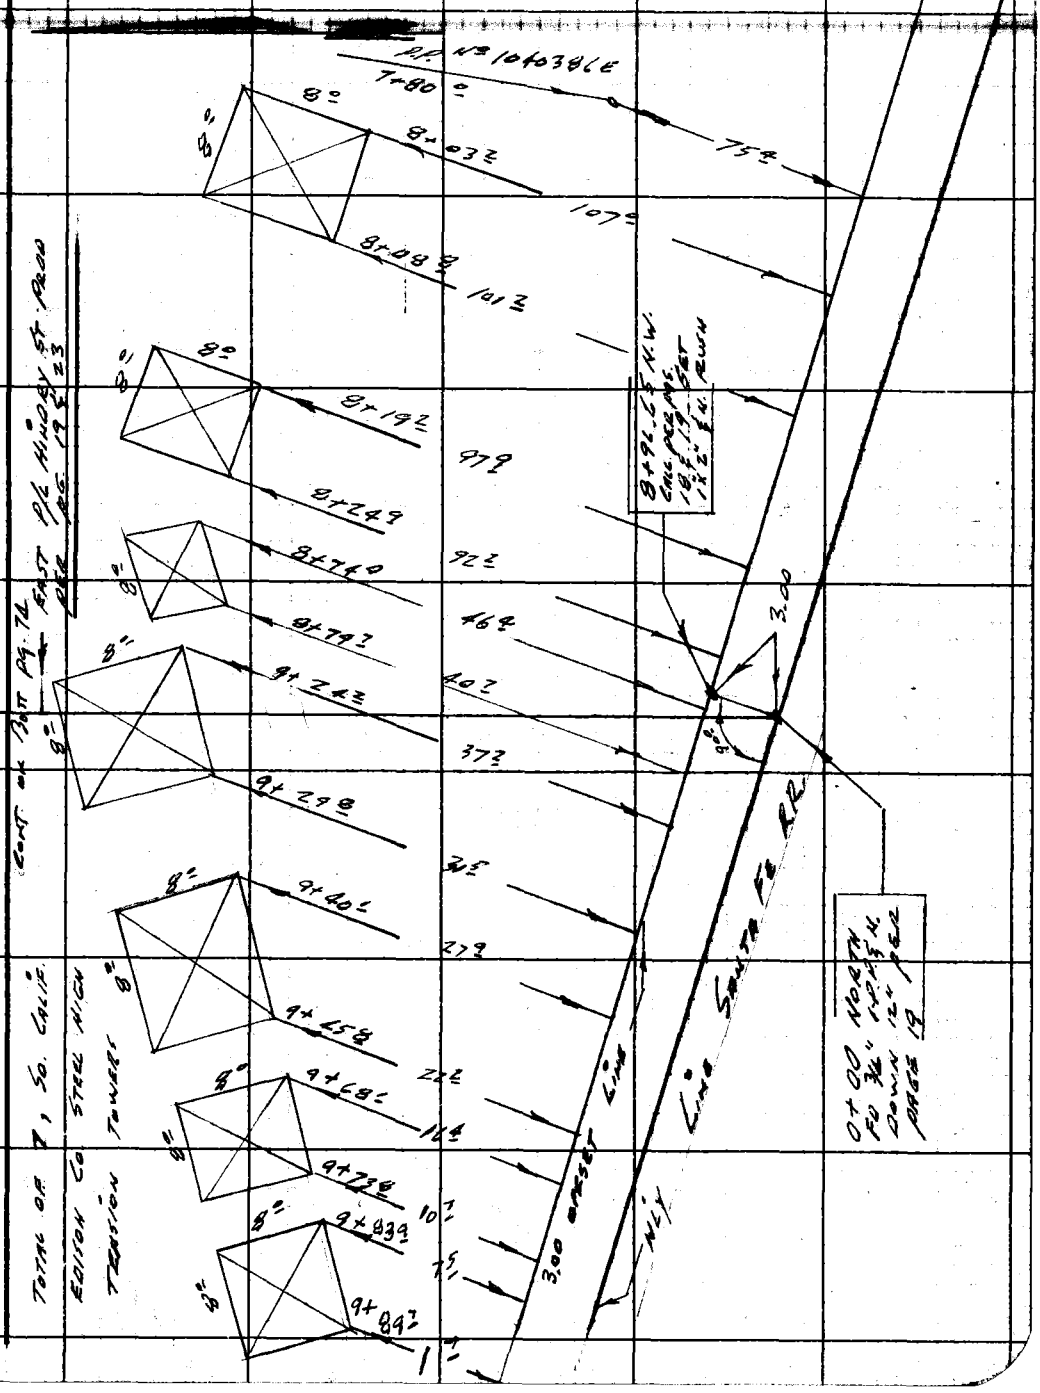

Note: Any Additions or Changes on This Sheet Must be Made or Circled in Red Ink With Date and Name of Person Making Change.

Do not extend notes this side of this line.

RETURN TO
LOS ANGELES COUNTY ENGINEER
100 LOS ANGELES COUNTY ENGINEERING BLDG.

708C09 CE #247—7-53

F. B. 2359 PG. 74

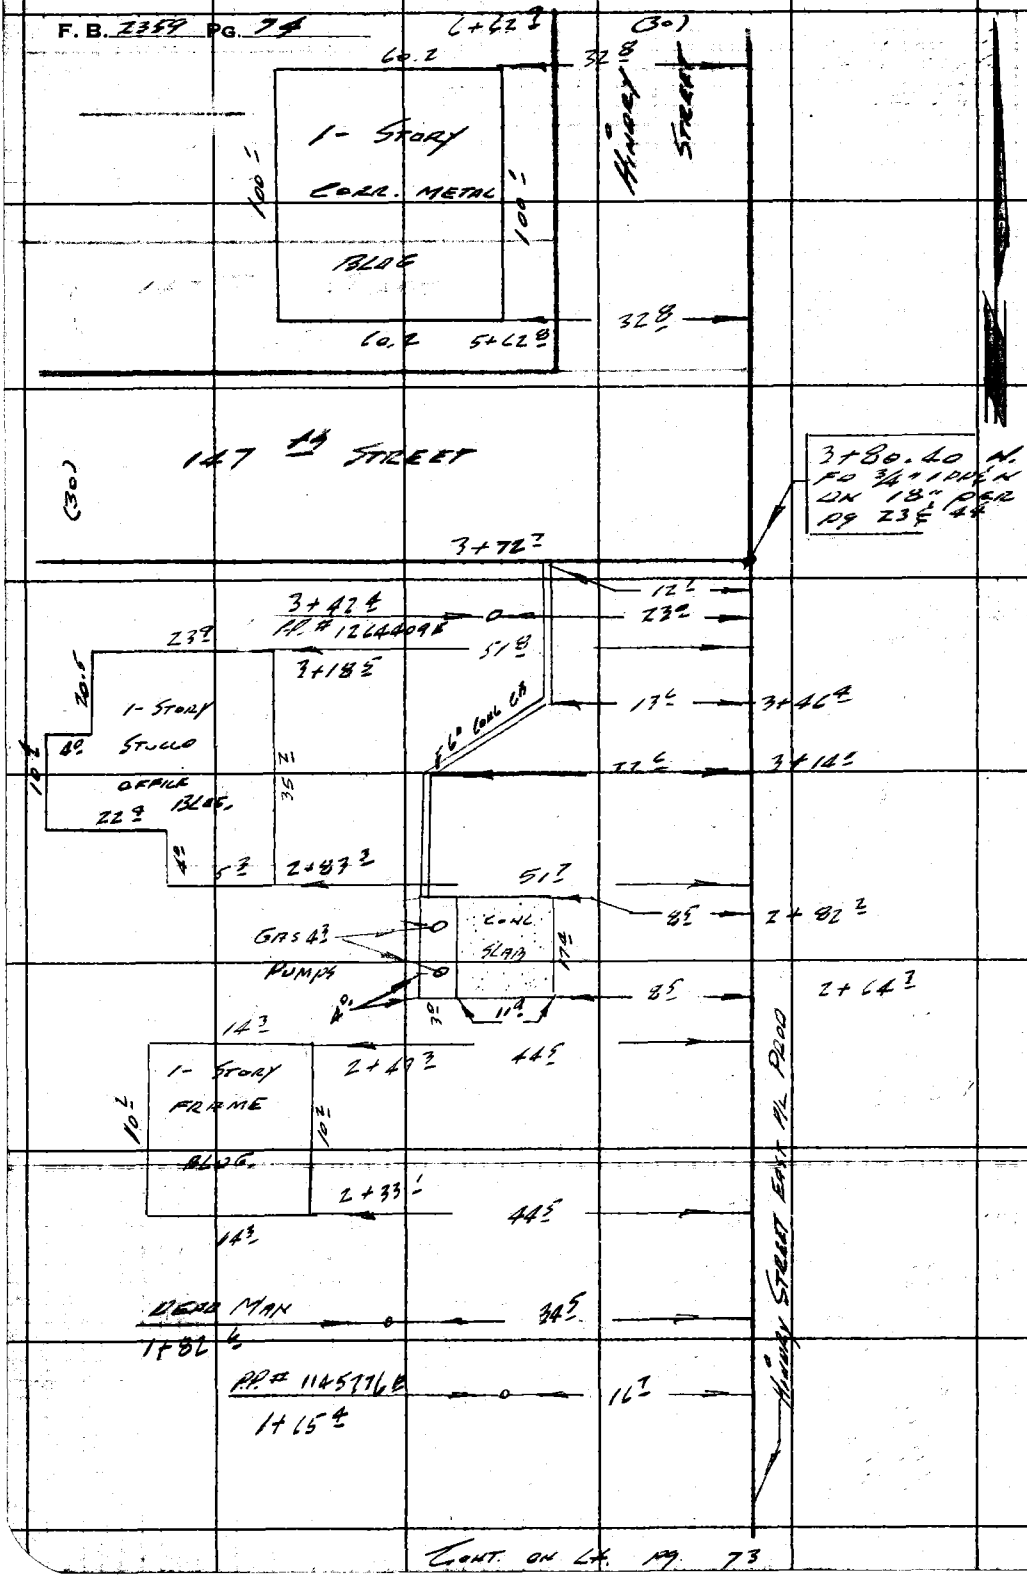

CONT. ON LT. PG. 73

RETURN TO
LOS ANGELES COUNTY ENGINEER
700 LOS ANGELES COUNTY ENGINEERING BLDG.

Do not extend notes this side of this line.

Note: Any Additions or Changes on This Sheet Must be Made or Circled in Red Ink With Date and Name of Person Making Change.

Notes Ck'd by	Survey of ANZA AVE. REALIGNMENT
Map No.	JN 0075.63 Tape Std °F
Office Work	Surveyed by C.K. LIND
Checked	Notes WILKS Date 10-6-60
Date	Indexed H. E. OTT

F. B. 2359 PG. 75

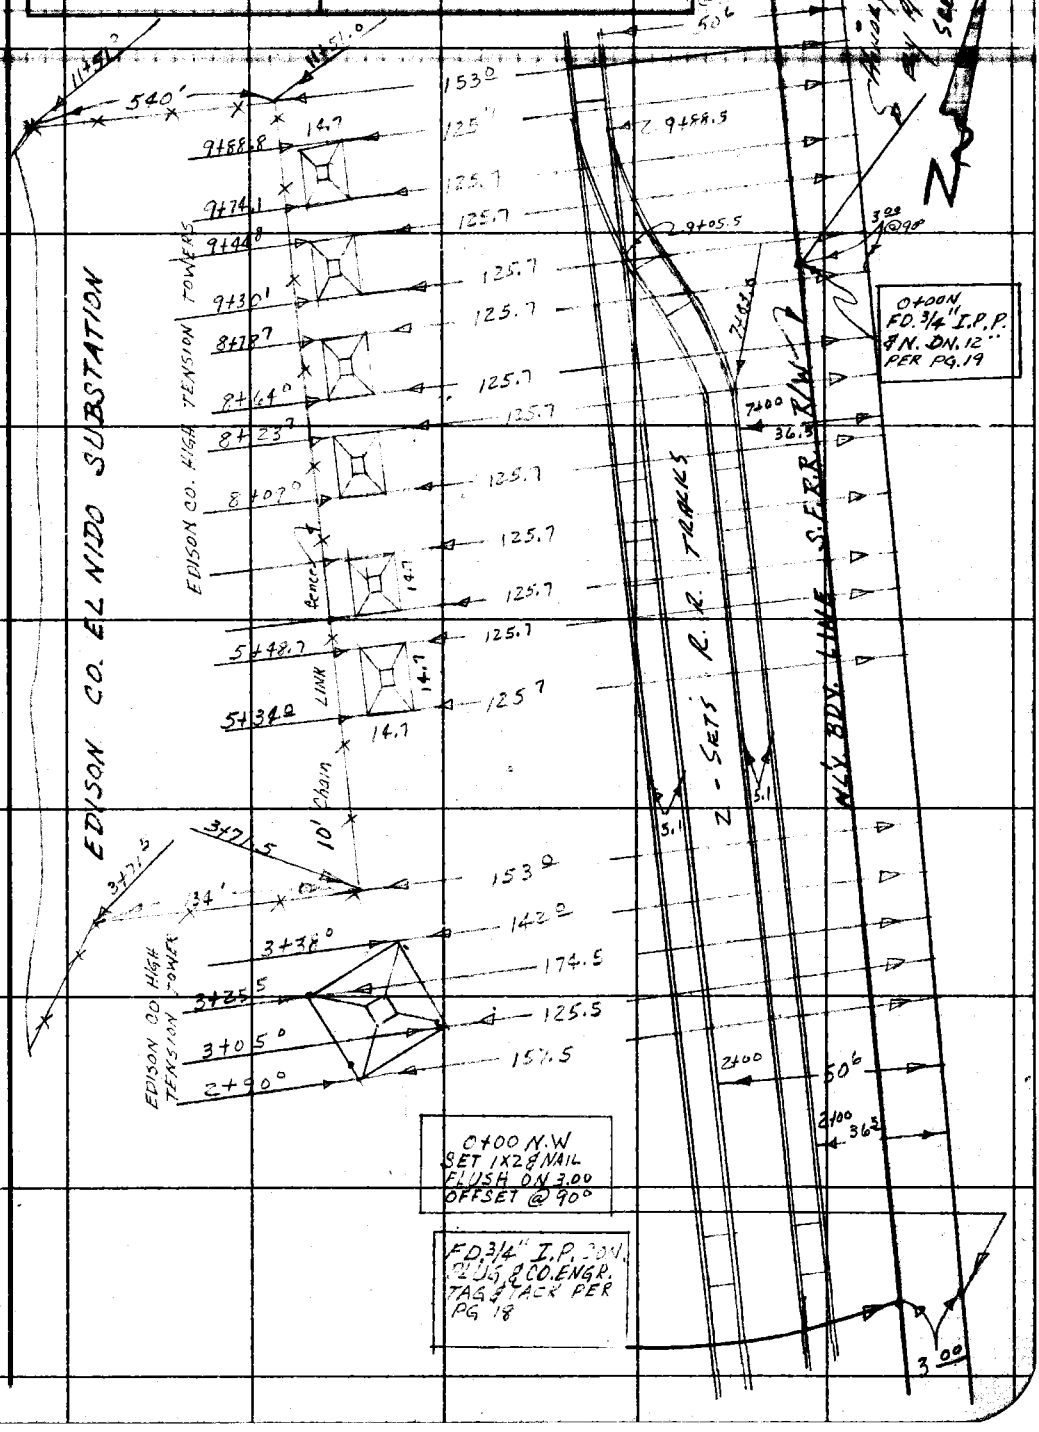

Note: Any Additions or Changes on This Sheet Must be Made or Circled in Red Ink With Date and Name of Person Making Change.

Do not extend notes this side of this line.

RETURN TO
LOS ANGELES COUNTY ENGINEER
700 LOS ANGELES COUNTY ENGINEERING BLDG.

763098 CE #247—7-53

F. B. 2359 Pg. 76

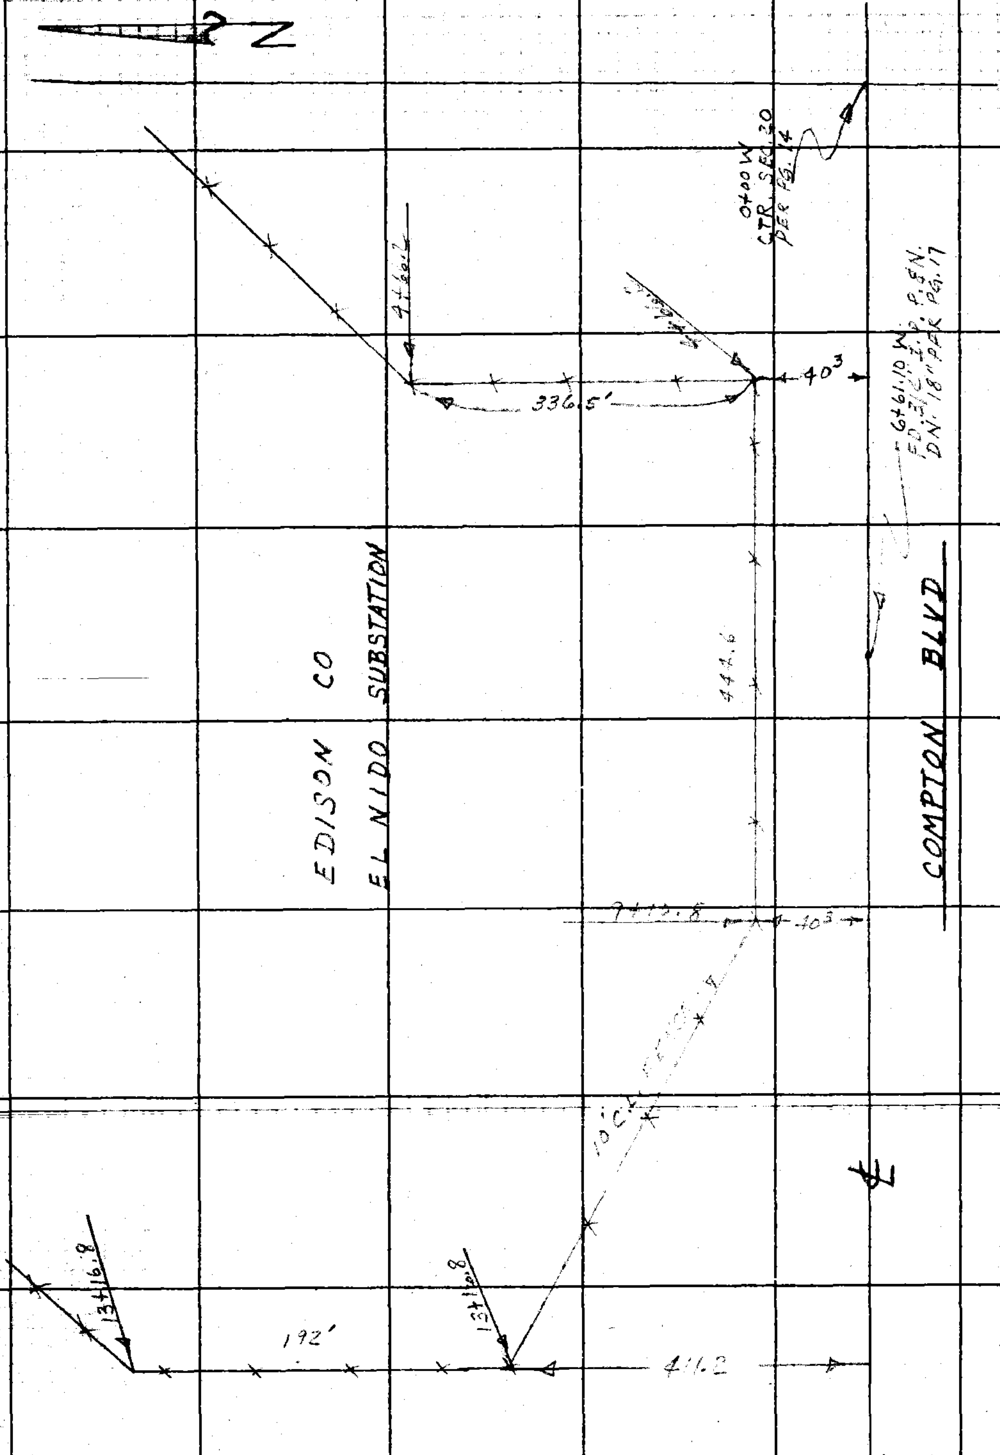

RETURN TO
LOS ANGELES COUNTY ENGINEER
700 LOS ANGELES COUNTY ENGINEERING BLDG.

Note: Any Additions or Changes on This Sheet Must be Made or Circled in Red Ink With Date and Name of Person Making Change.

Do not extend notes this side of this line.

Notes Ck'd by	Survey of ℄ INVESTIGATION
Map No.	JN 0035.10 Tape 0191 Std 68 °F
Office Work	Surveyed by LIND
Checked	Notes STOCK Date 6-1-60
Date	Indexed J. C. Johnson

F. B. 2359 Pg. 101

ANZA AVENUE
between
SOUTH LINE TR# 19245
℄
LOMITA BOULEVARD
proposed

J.N. 0035.10
℄ INVESTIGATION

LIND
GOODWIN
ELLER
TUXFORD
MASUDA

Note: Any Additions or Changes on This Sheet Must be Made or Checked in Red Ink With Date and Name of Person Making Change.

Do not extend notes this side of this line.

RETURN TO
LOS ANGELES COUNTY ENGINEER
700 LOS ANGELES COUNTY ENGINEERING BLDG.

76F3098 CE #247—3-57

F.B. 2359 Pg. 102

W.S. 27-C1

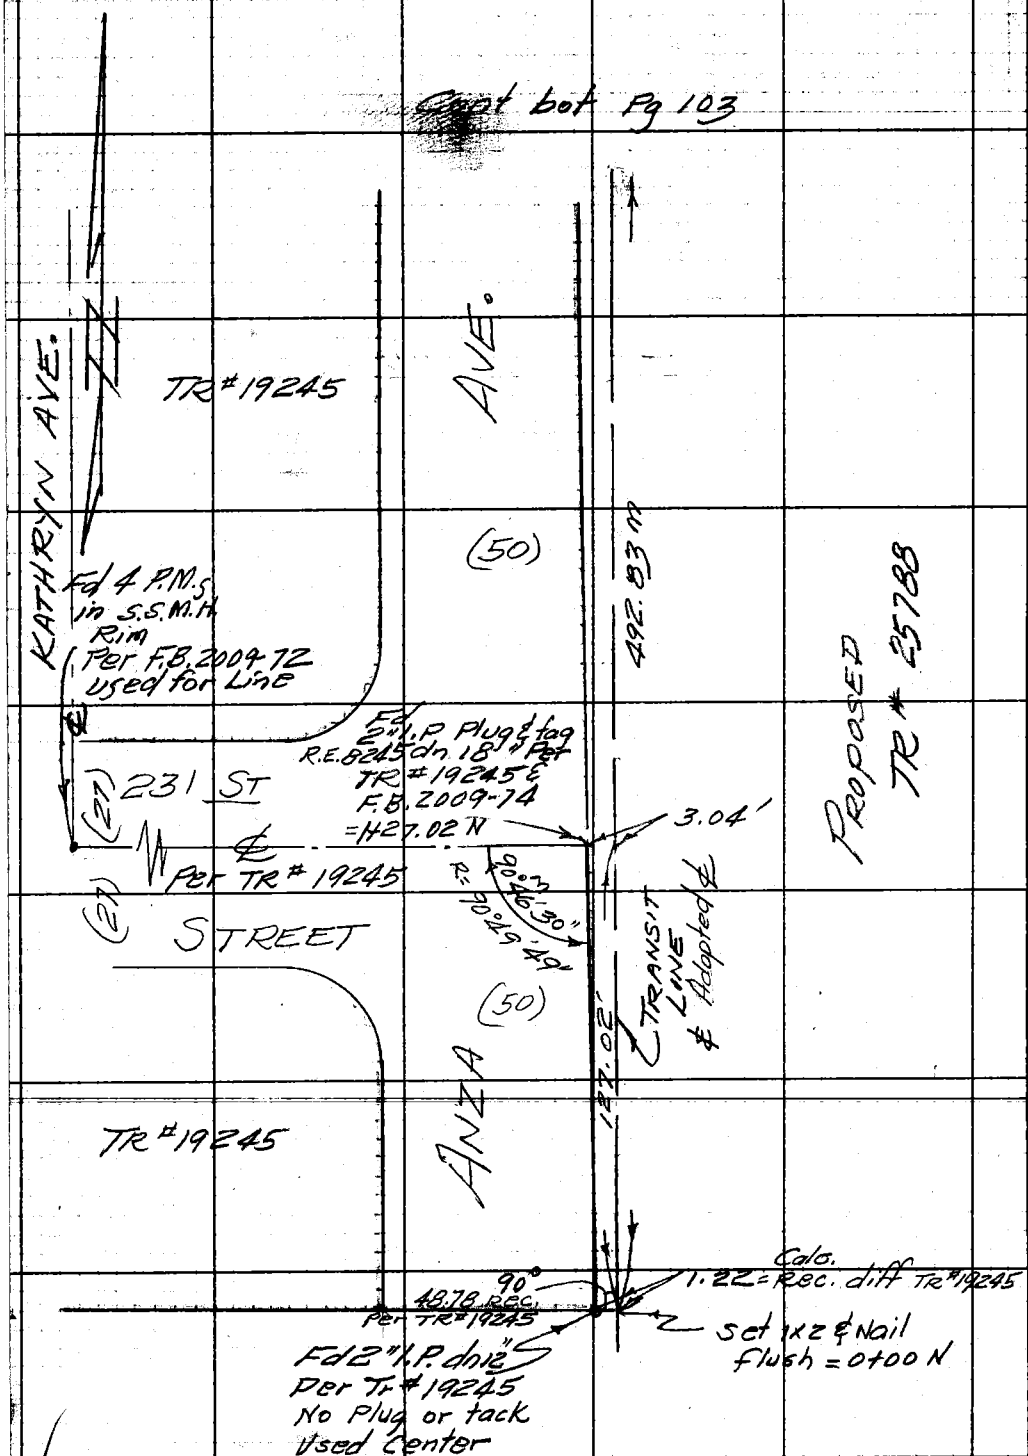

RETURN TO
LOS ANGELES COUNTY ENGINEER
700 LOS ANGELES COUNTY ENGINEERING BLDG.

Do not extend notes this side of this line.

Note: Any Additions or Changes on This Sheet Must be Made or Circled in Red Ink With Date and Name of Person Making Change.

Notes Ck'd by	Survey of ℄ INVESTIGATION
Map No.	JN 0035.10 Tape 0191 Std 68 °F
Office Work	Surveyed by LIND
Checked	Notes STOCK Date 6-1-60
Date	Indexed K. C. Johnson

F. B. 2359 Pg. 103

W.S. 27-C1

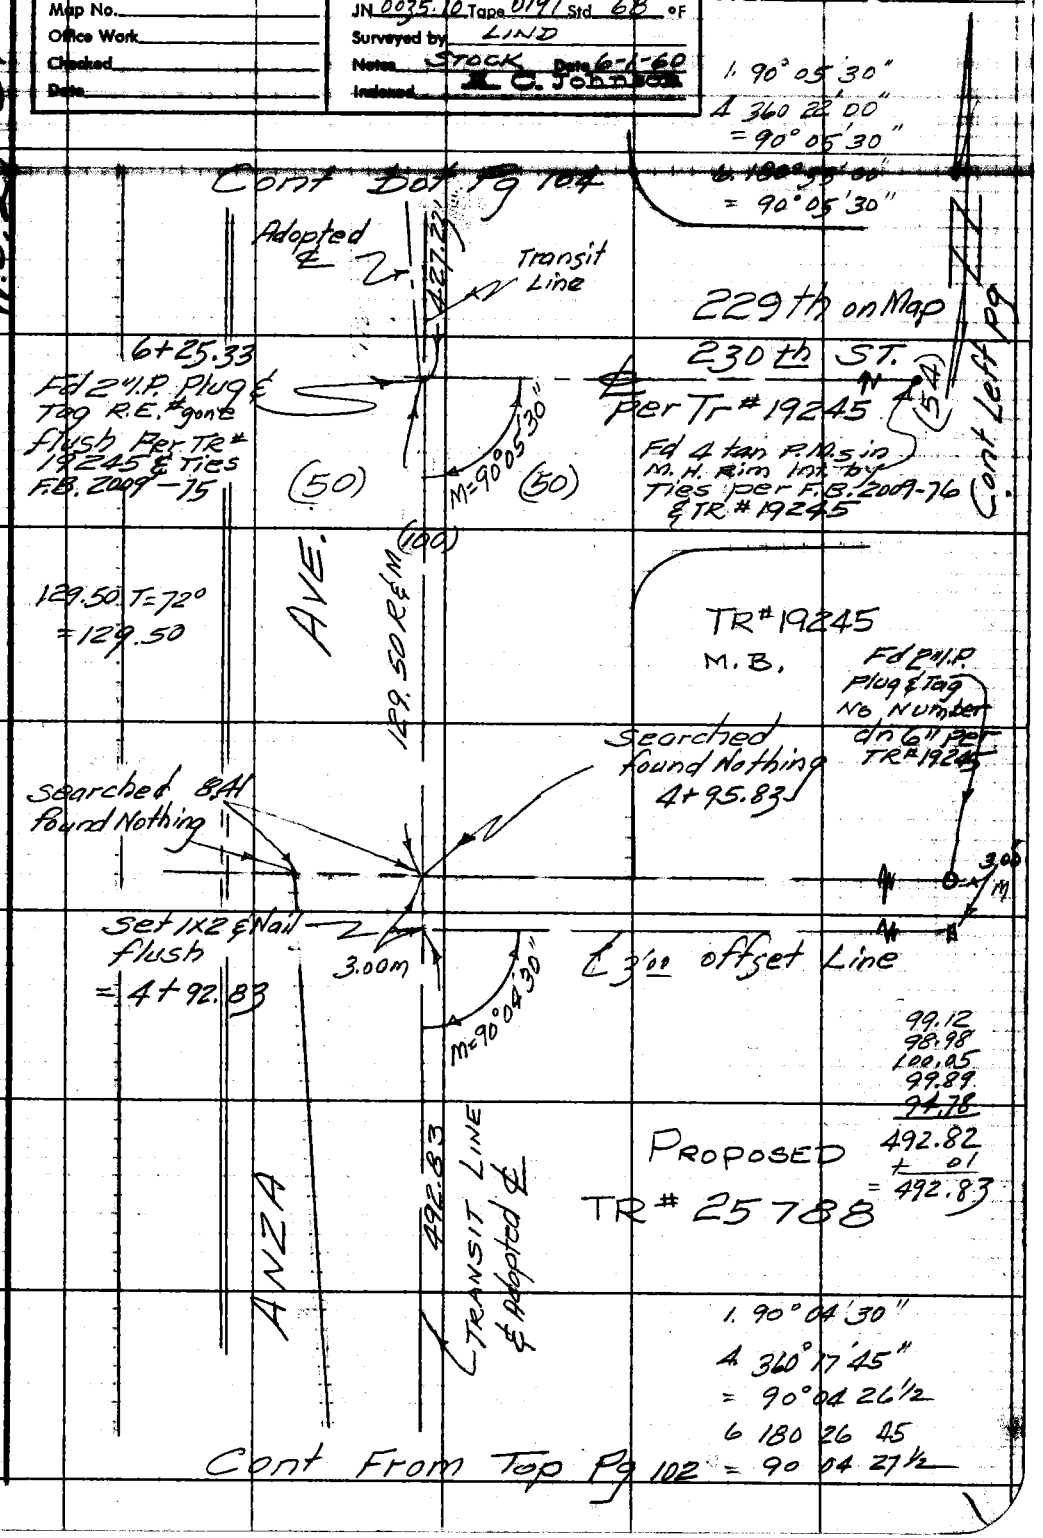

Note: Any Additions or Changes on This Sheet Must be Made or Circled in Red Ink With Date and Name of Person Making Change.

Do not extend notes this side of this line.

RETURN TO
LOS ANGELES COUNTY ENGINEER
700 LOS ANGELES COUNTY ENGINEERING BLDG.

76F3098 CE #247—3-57

F.B. 2359 Pg. 104

End Transit Line

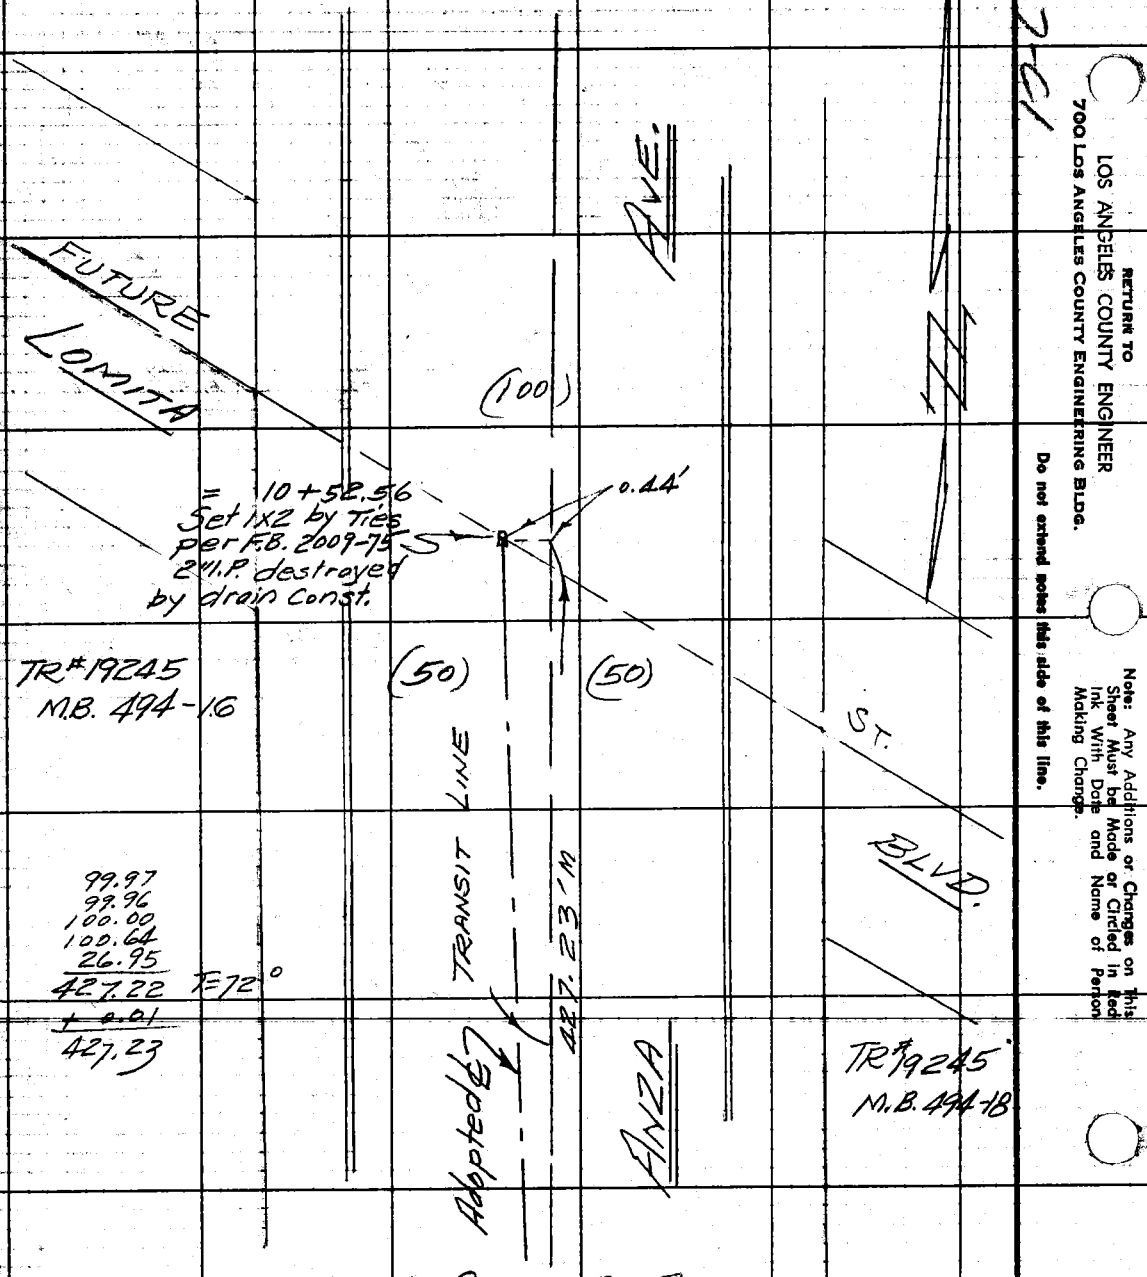

Cont from Top Pg 103

RETURN TO
LOS ANGELES COUNTY ENGINEER
700 LOS ANGELES COUNTY ENGINEERING BLDG.
Do not extend notes this side of this line.
Note: Any Additions or Changes on This Sheet Must be Made or Circled in Red Ink With Date and Name of Person Making Change.

Notes Ck'd by R. BARTHOLOMEW	Survey of Anza Ave.
Map No. B-2752	JN [illegible] Tape [illegible] Std [illegible] °F
Office Work J. MERRILL	Surveyed by [illegible]
Checked R. BARTHOLOMEW	Notes [illegible] Date 10-74
Date 9-30-75	Indexed T. M. PALMER OCT 24 1974

F. B. [illegible] PG. 105

ANZA AVE.
(HINDRY AVE.)

J.N. 0075.03

New Alignment per
Design Map # 6-221.
Between Compton Blvd.
& Rosecrans Ave.

October 3, 1974
English
Caro
Stroud
Johnson.

Ref. :
F.B. 2359
C.S. B-2752.

Note: Any Additions or Changes on This Sheet Must be Made or Circled in Red Ink With Date and Name of Person Making Change.

Do not extend this side of this line.

PLEASE RETURN TO
COUNTY OF LOS ANGELES
DEPARTMENT OF COUNTY ENGINEER
403 LOS ANGELES COUNTY ENGINEERING BLDG.

76 F309S CE#310 3-68

F. B. 2359 PG. 106

INDEX MAP

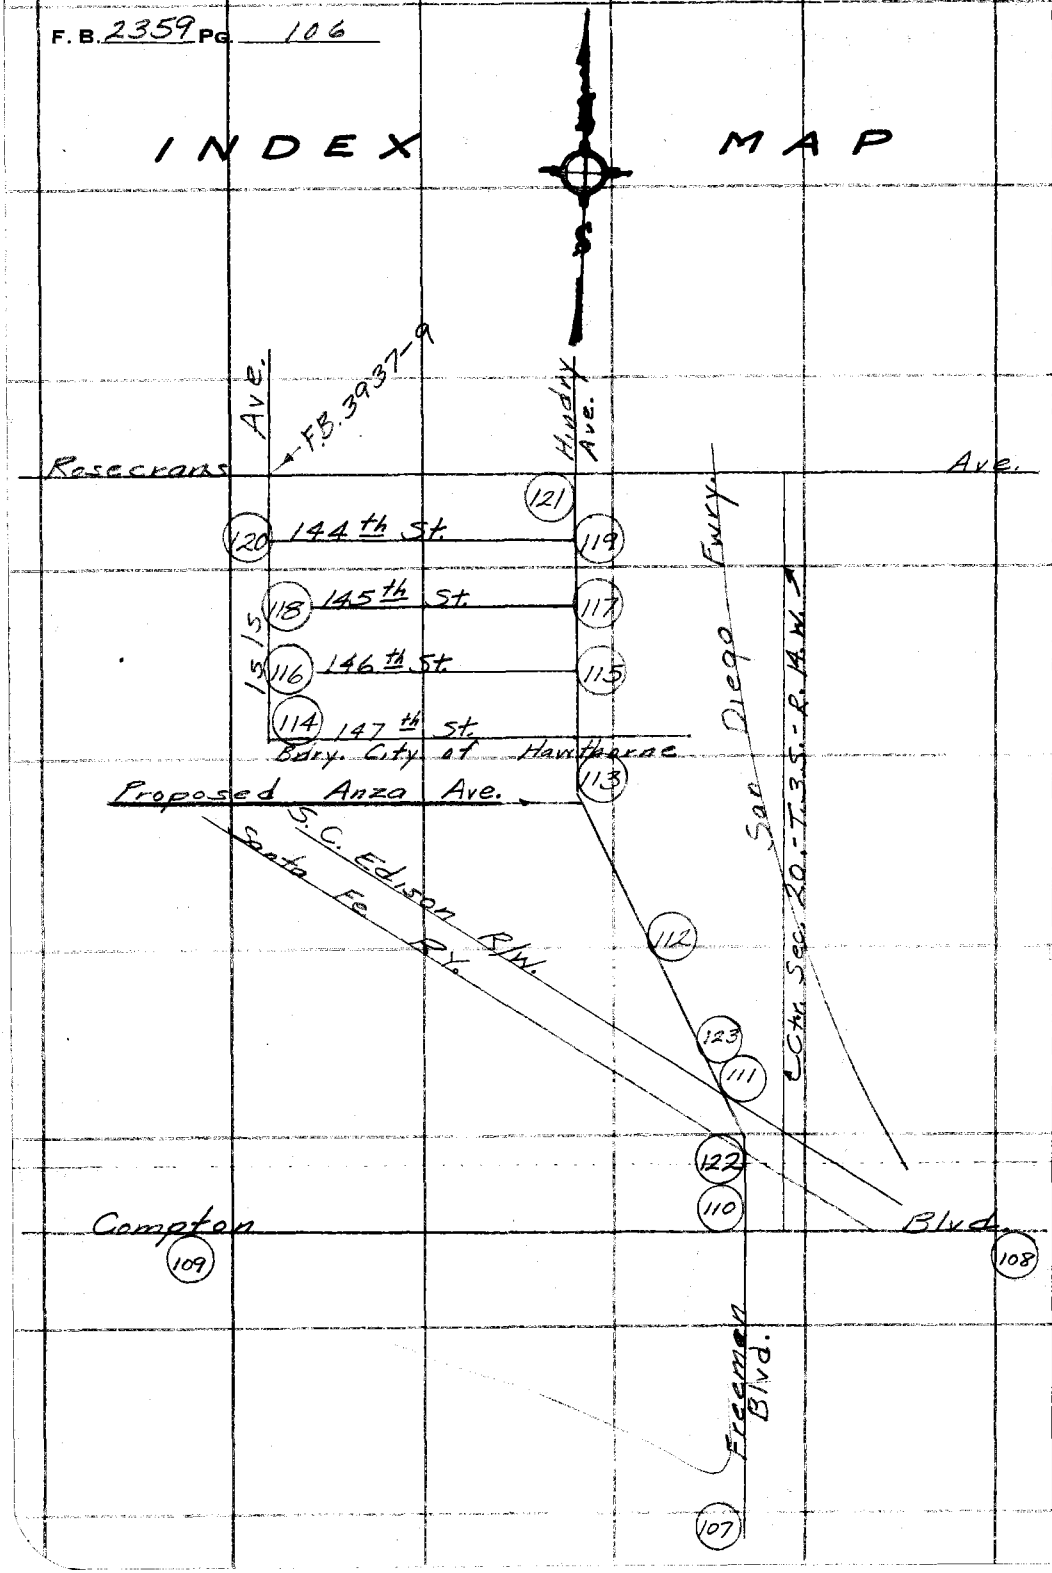

PLEASE RETURN TO
COUNTY OF LOS ANGELES
DEPARTMENT OF COUNTY ENGINEER
403 LOS ANGELES COUNTY ENGINEERING BLDG.

Do not extend this side of this line.

Note: Any Additions or Changes on This Sheet Must be Made or Circled in Red Ink With Date and Name of Person Making Change.

Notes Ck'd B. BARTHOLOMEW
Map No. 8-2752
Office Work J. MERRILL
Checked B. BARTHOLOMEW
Date 9-30-75

Survey of Anza Ave.
JN 0075.63 Tape 165 Std 68 °F
Surveyed by English
Notes Ed. Date 10-74
Indexed M. PALMERI OCT 24 1974

F.B. 2359 Pg. 107

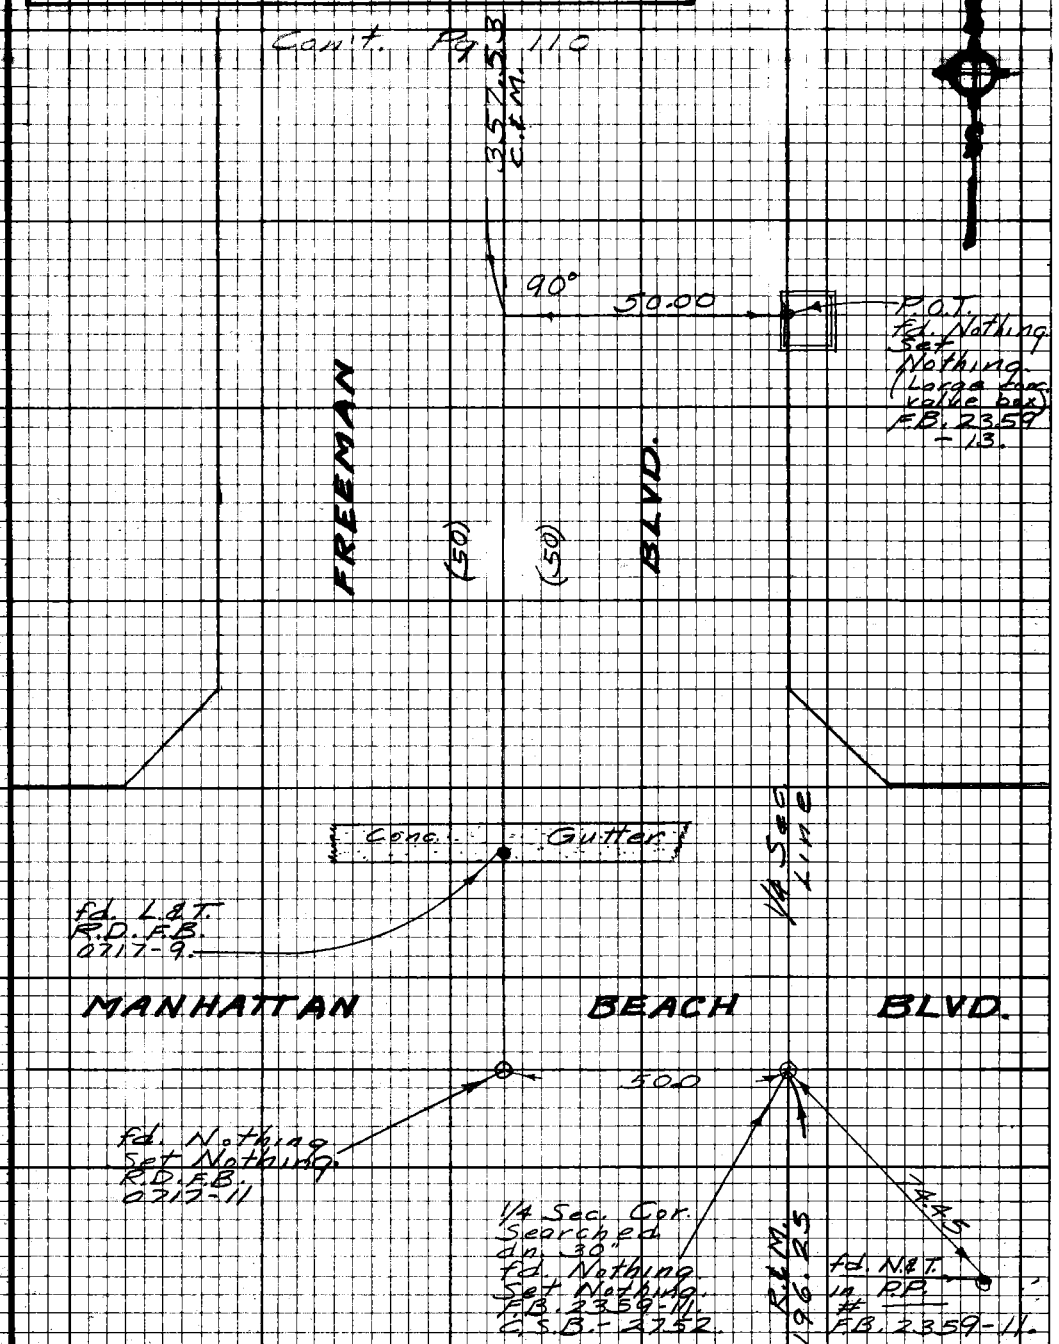

Note: Any Additions or Changes on this Sheet Must be Made or Circled in Red Ink With Date and Name of Person Making Change.

Do not extend this side of this line.

PLEASE RETURN TO
LOS ANGELES COUNTY ENGINEER
403 LOS ANGELES COUNTY ENGINEERING BLDG.

76F3098 CE#310 9-67

Con't. Pg. 29

F.B. 2359 Pg. 108

T=68°
167.31 Lev. = 167.31
51.33 " = 51.33

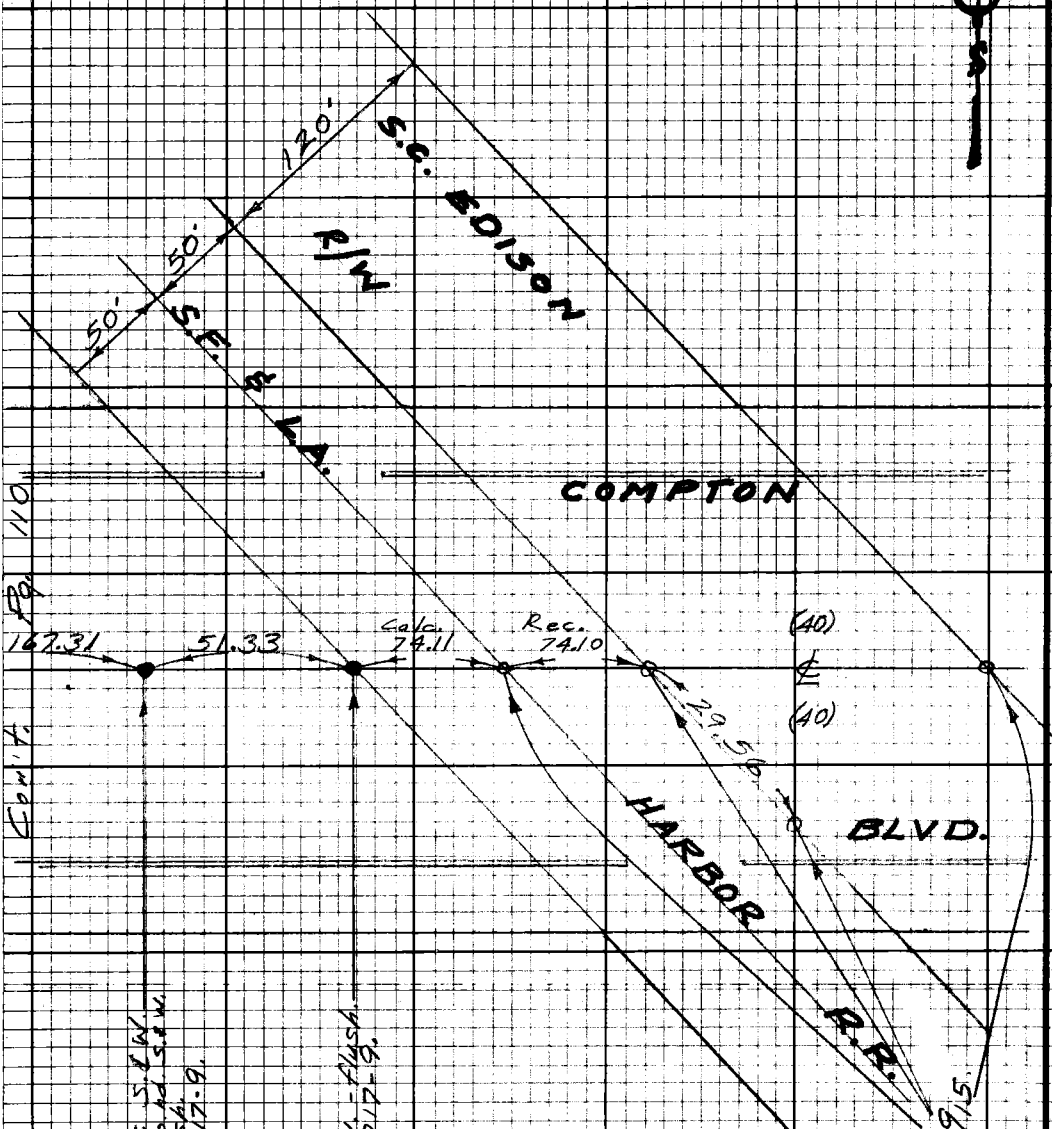

PLEASE RETURN TO
LOS ANGELES COUNTY ENGINEER
403 Los Angeles County Engineering Bldg.

Do not extend this side of this line.

Note: Any Additions or Changes on this Sheet Must be Made or Circled in Red Ink With Date and Name of Person Making Change.

MC

Notes Ck'd R. BARTHOLOMEW
Map No. B-2752
Office Work J. MERRILL
Checked R. BARTHOLOMEW
Date 9-30-75

Survey of Anza Ave.
JN 0075.63 Tape 165 Std 68 °F
Surveyed by English
Notes Ed. Date 10-74
Indexed T. M. PALMER OCT 24 1974

F.B. 2359 Pg. 109

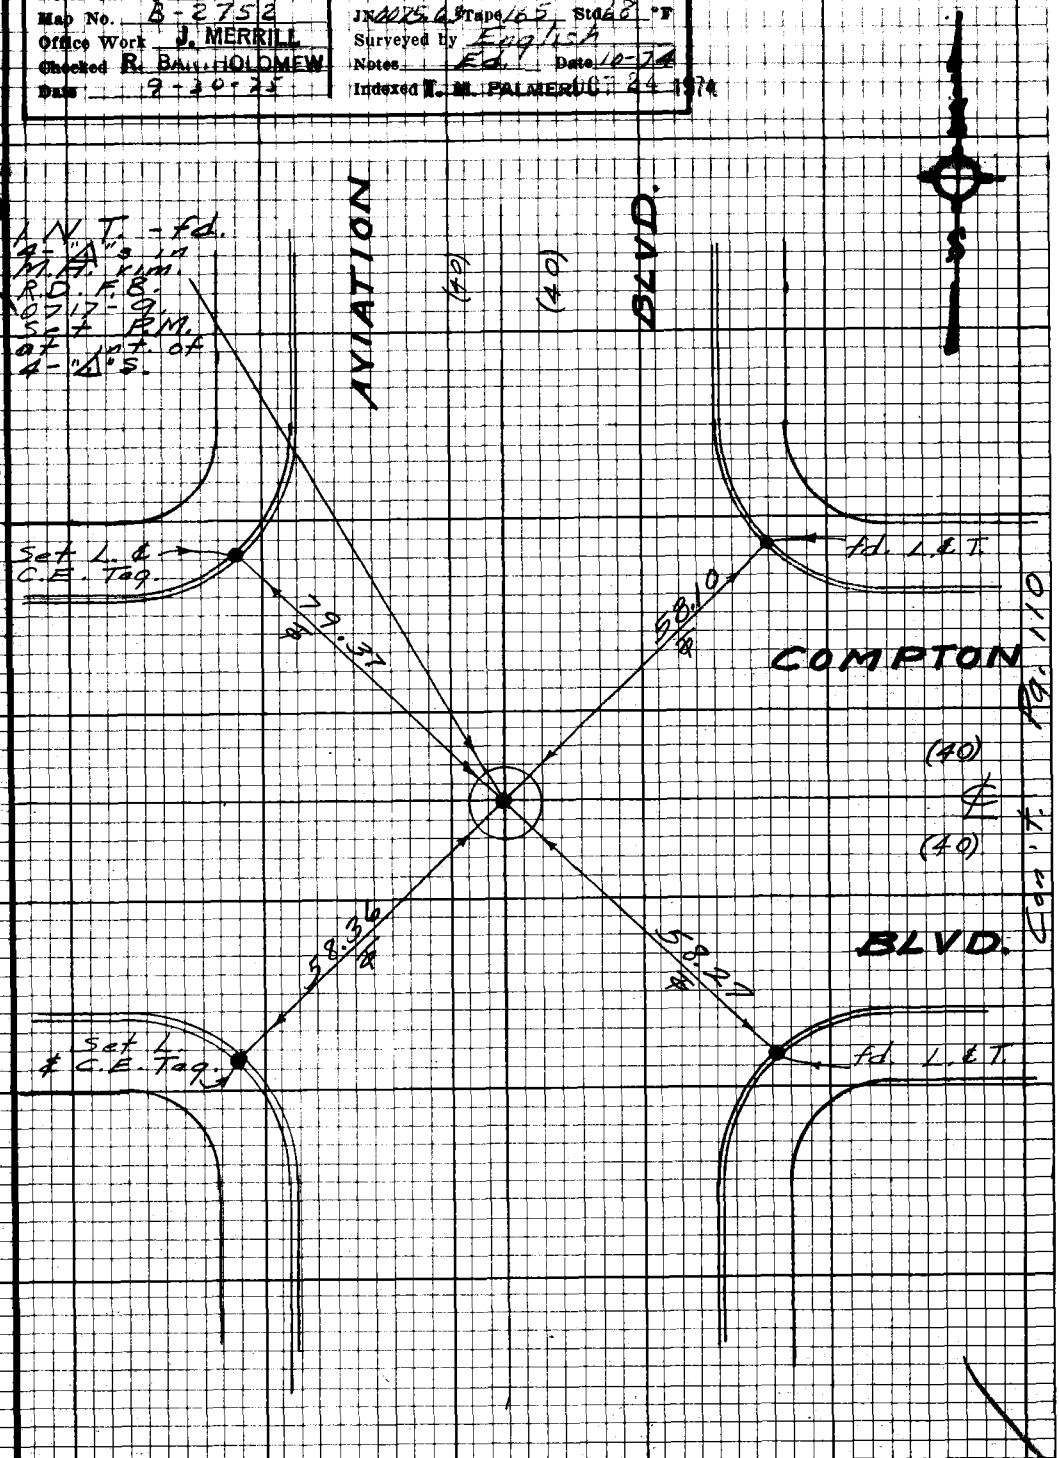

Note: Any Additions or Changes on this Sheet Must be Made or Circled in Red Ink With Date and Name of Person Making Change.

Do not extend this side of this line.

PLEASE RETURN TO
LOS ANGELES COUNTY ENGINEER
403 LOS ANGELES COUNTY ENGINEERING BLDG.

76F3098 CE#310 9-67

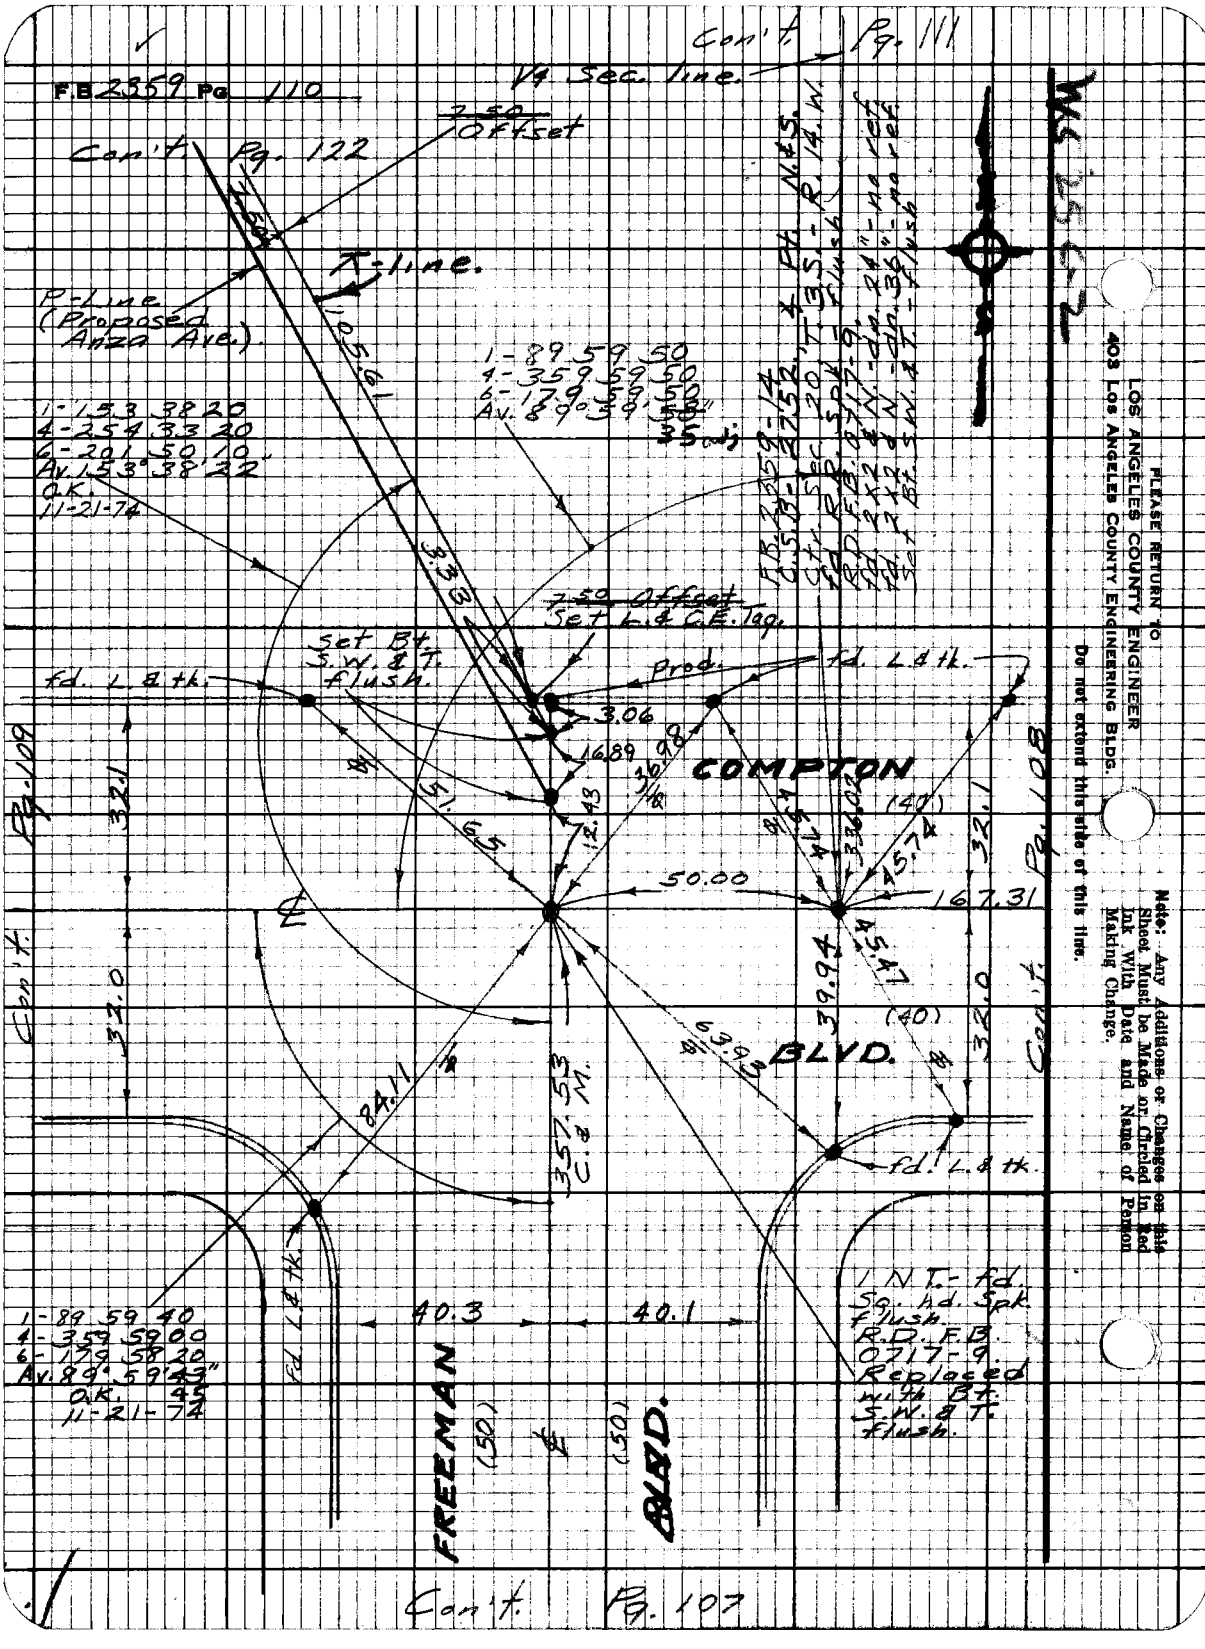

PLEASE RETURN TO
LOS ANGELES COUNTY ENGINEER
403 Los Angeles County Engineering Bldg.

Do not extend this side of this line.

Note: Any Additions or Changes on this Sheet Must be Made or Circled in Red Ink With Date and Name of Person Making Change.

Notes Ck'd by R. BARTHOLOMEW	Survey of Anza Ave.	F. B 2359 Pg. 111
Map No. B-2752	JN 0075.63 Tape 165 Std 68 °F	
Office Work J. MERRILL	Surveyed by English	
Checked R. BARTHOLOMEW	Notes Ed. Date 10-74	
Date 9-30-75	Indexed T. M. PALMER OCT 24 1974	

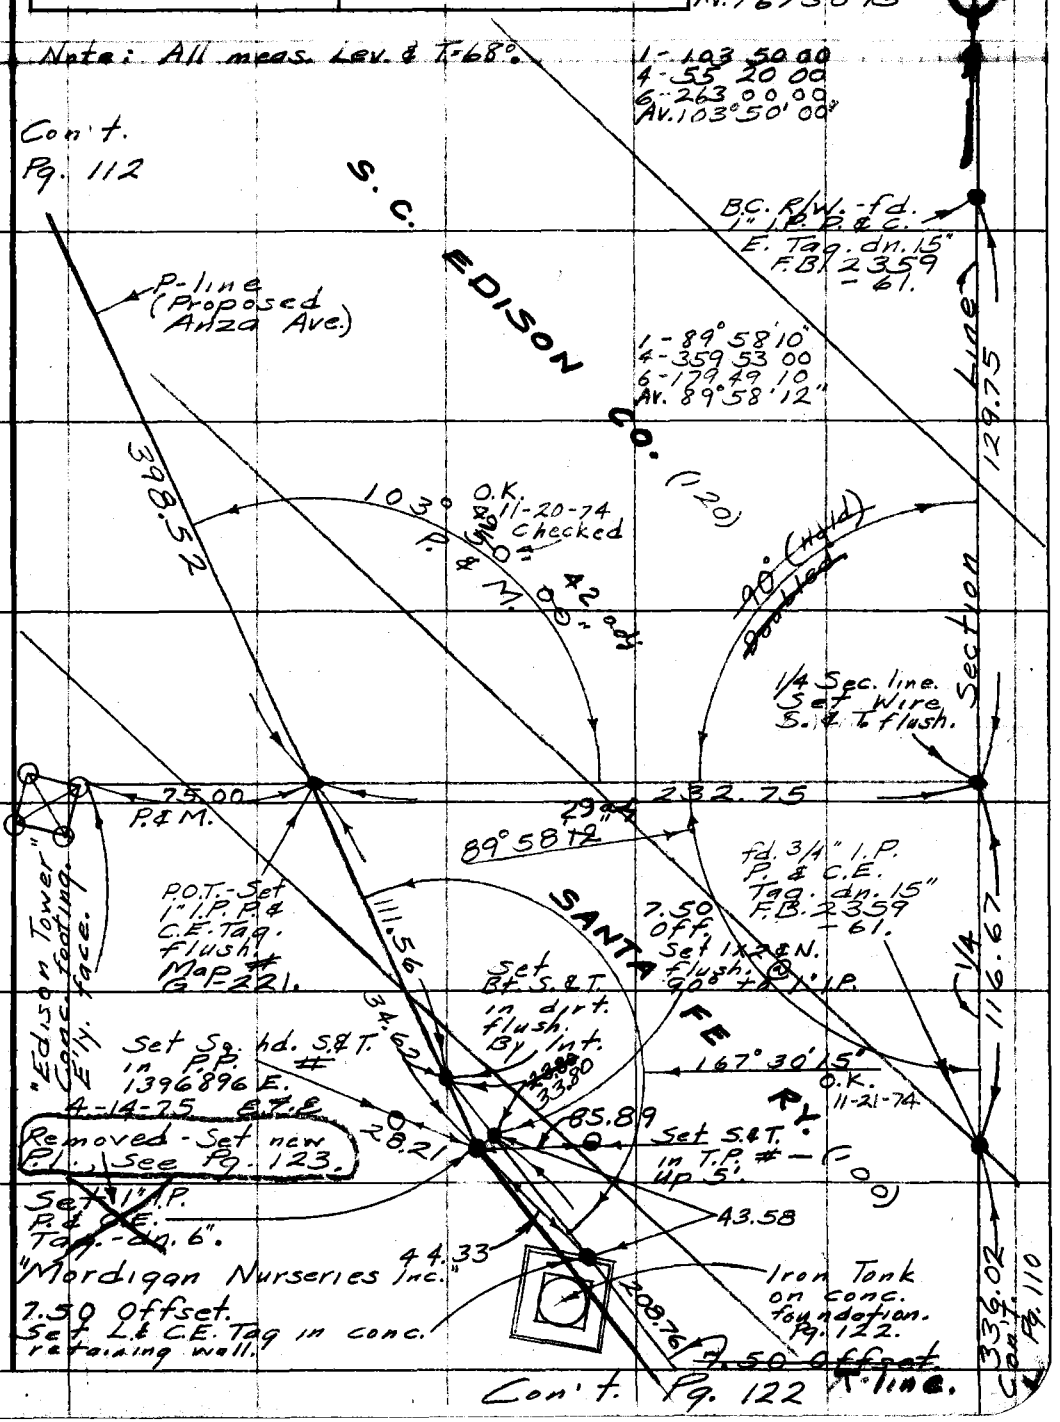

Note: Any Additions or Changes on This Sheet Must be Made or Circled in Red Ink With Date and Name of Person Making Change.

Do not extend this side of this line.

PLEASE RETURN TO
COUNTY OF LOS ANGELES
DEPARTMENT OF COUNTY ENGINEER
403 LOS ANGELES COUNTY ENGINEERING BLDG.

76F3095 CE#310 3-69

F. B. 2359 PG. 112

Con't. Pg. 113

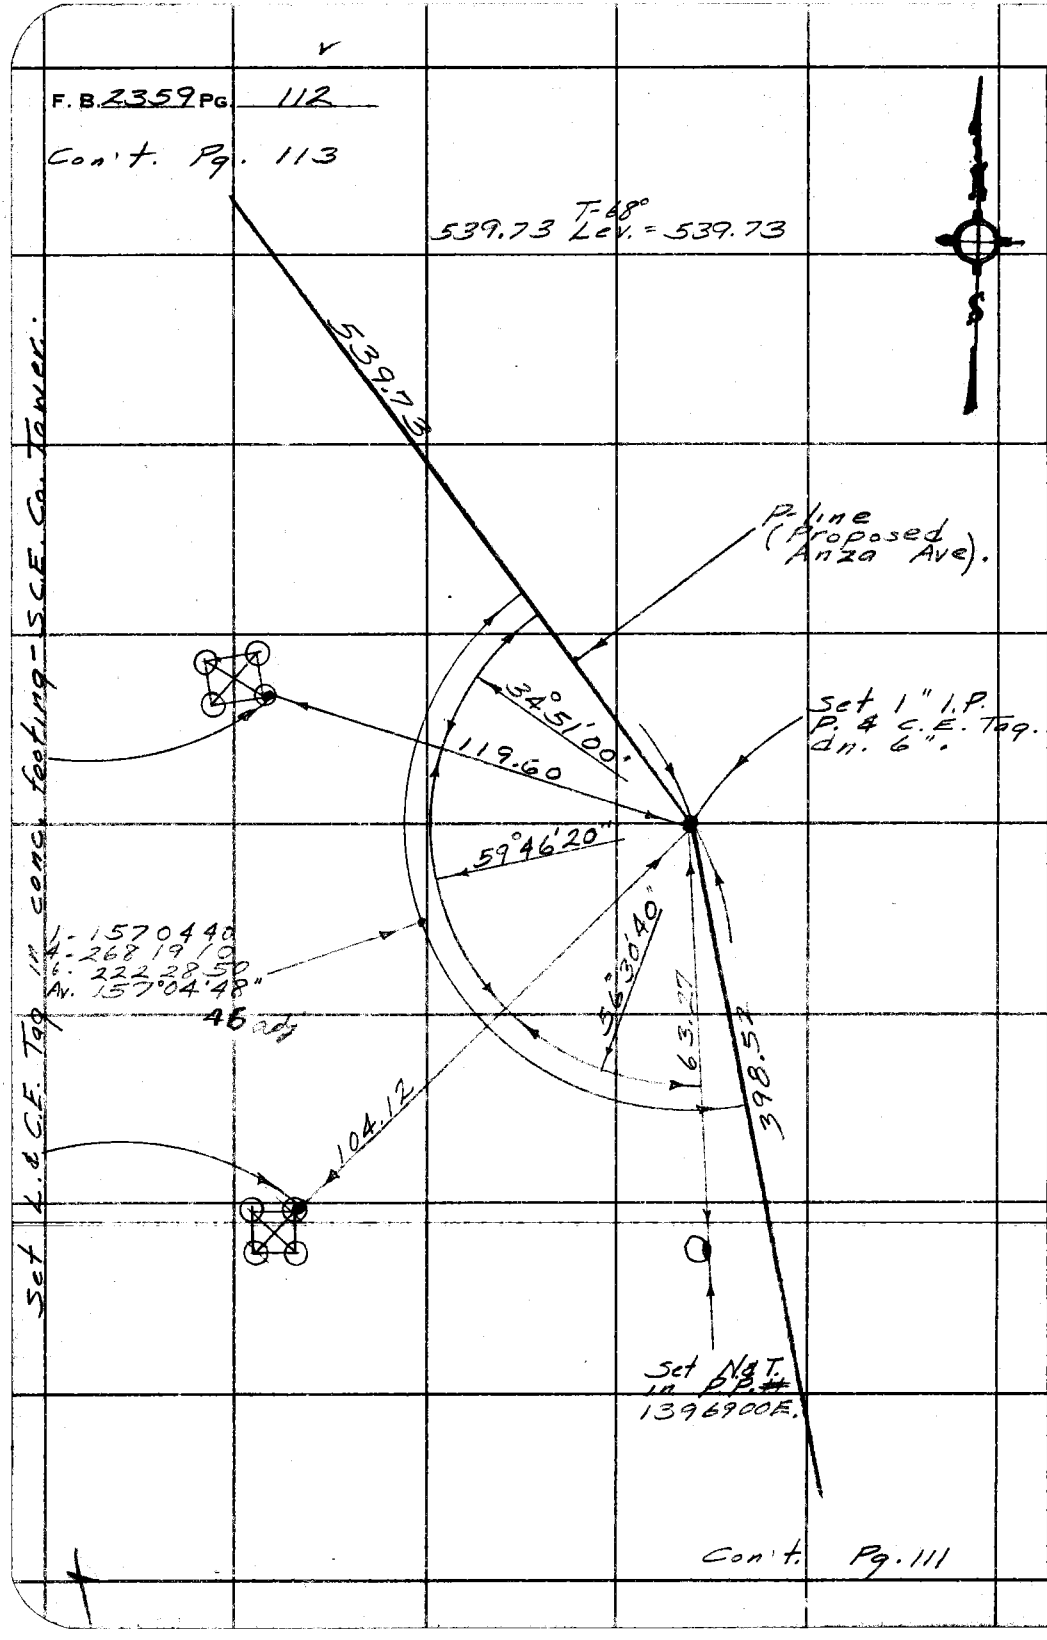

Con't. Pg. 111

PLEASE RETURN TO
COUNTY OF LOS ANGELES
DEPARTMENT OF COUNTY ENGINEER
403 LOS ANGELES COUNTY ENGINEERING BLDG.
Do not extend this side of this line.

Note: Any Additions or Changes on This Sheet Must Be Made or Circled in Red Ink With Date and Name of Person Making Change.

Notes Ck'd R. BARTHOLOMEW	Survey of Anza Ave.
Map No. B-2752	JN 0075.63 Tape 165 Std 68 °F
Office Work J. MERRILL	Surveyed by English
Checked R. BARTHOLOMEW	Notes Ed. Date 10-74
Date 9-30-75	Indexed T. M. PALMERI OCT 24 1974

F. B. 2359 PG. 113

Note: All meas. Lev. & T-68°.

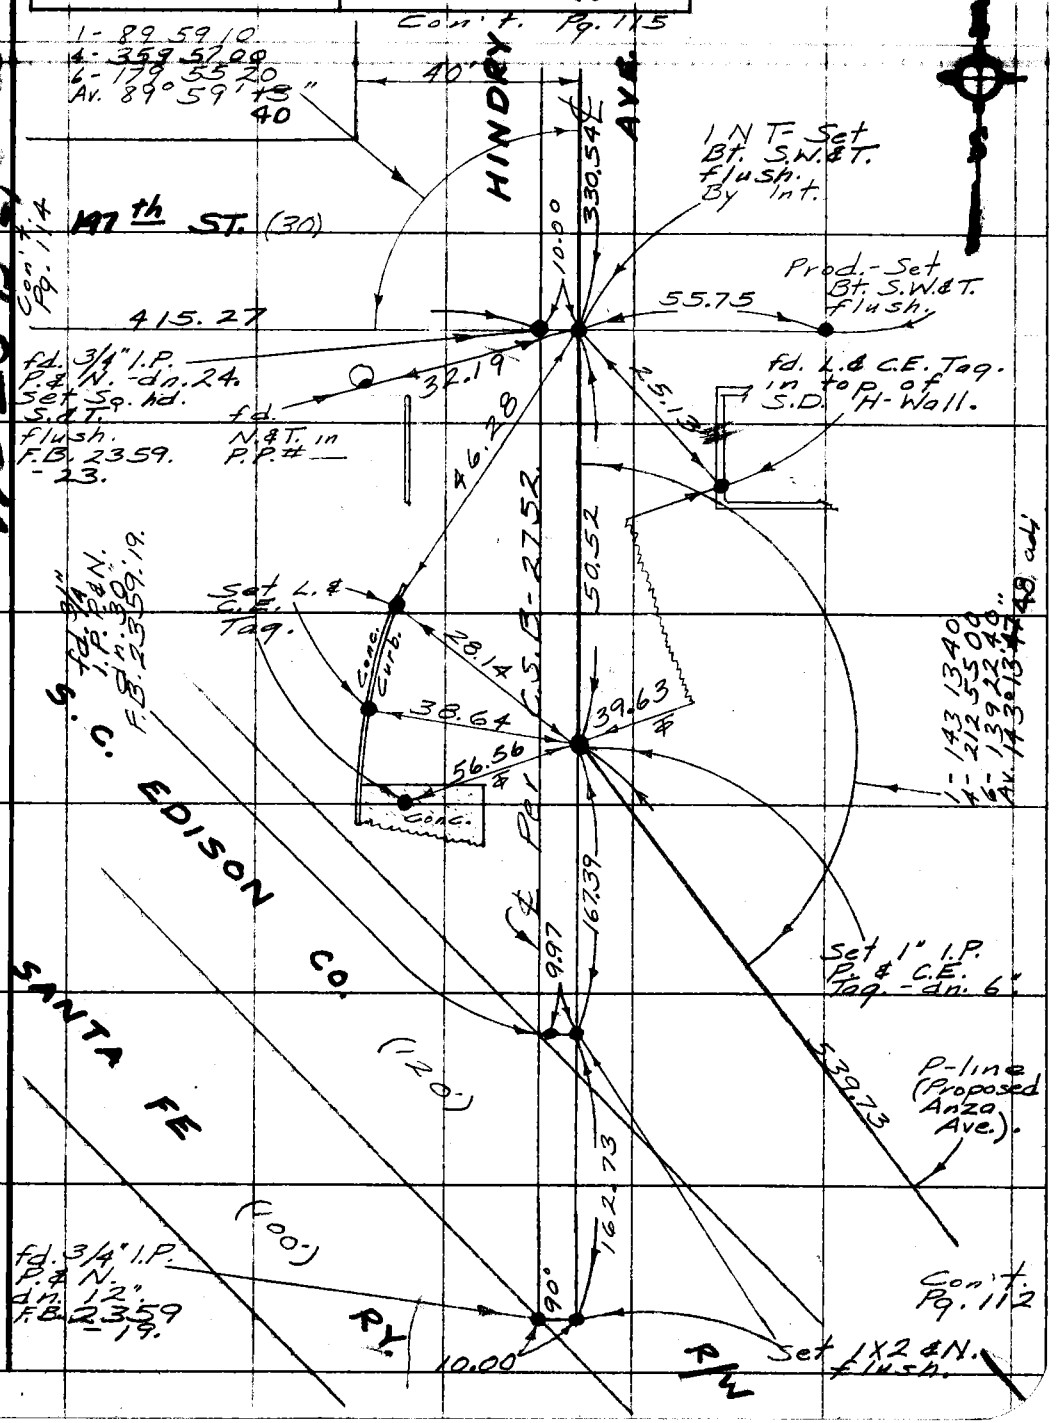

Note: Any Additions or Changes on This Sheet Must be Made or Circled in Red Ink With Date and Name of Person Making Change.

Do not extend this side of this line

PLEASE RETURN TO
COUNTY OF LOS ANGELES
DEPARTMENT OF COUNTY ENGINEER
403 LOS ANGELES COUNTY ENGINEERING BLDG.

76F309S CE#310 3-69

F. B. 2359 PG. 114

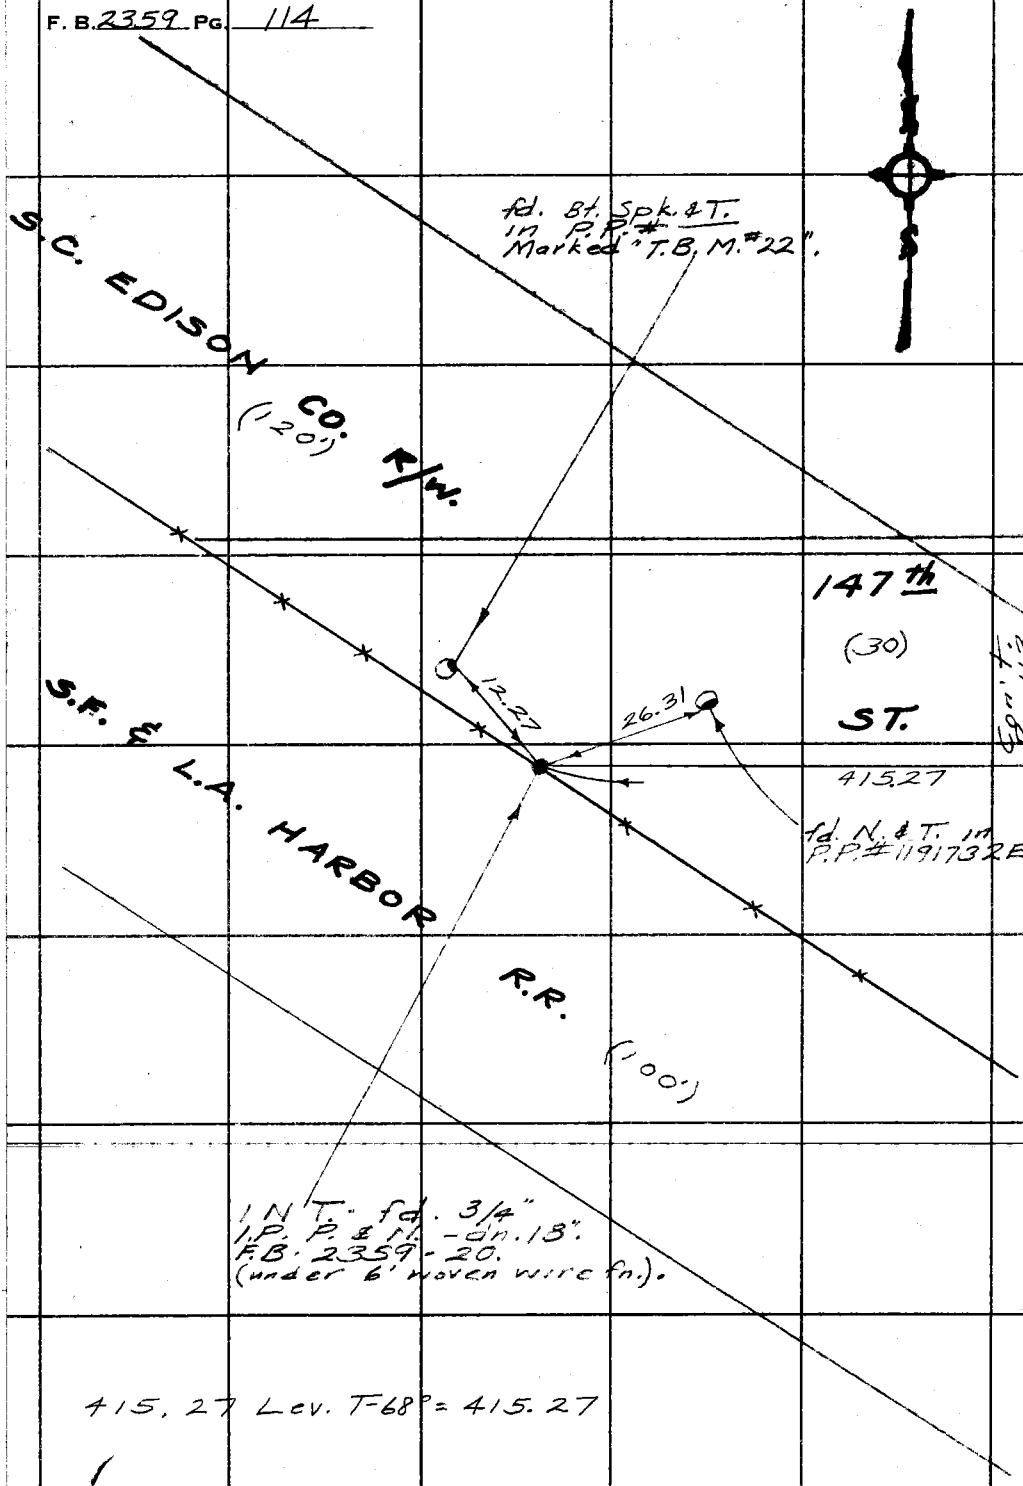

W525 B2

PLEASE RETURN TO
COUNTY OF LOS ANGELES
DEPARTMENT OF COUNTY ENGINEER
403 LOS ANGELES COUNTY ENGINEERING BLDG.

Do not extend this side of this line.

Note: Any Additions or Changes on This Sheet Must Be Made or Circled in Red Ink With Date and Name of Person Making Change.

Notes Ck'd by R. BARTHOLOMEW	Survey of Anza Ave.
Map No. B-2752	JN 0075.63 Tape 165 Std 68 °F
Office Work J. MERRILL	Surveyed by English
Checked R. BARTHOLOMEW	Notes Ed. Date 10-74
Date 9-30-75	Indexed I. M. PALMERI OCT 24 1974

F. B. 2359 PG. 115

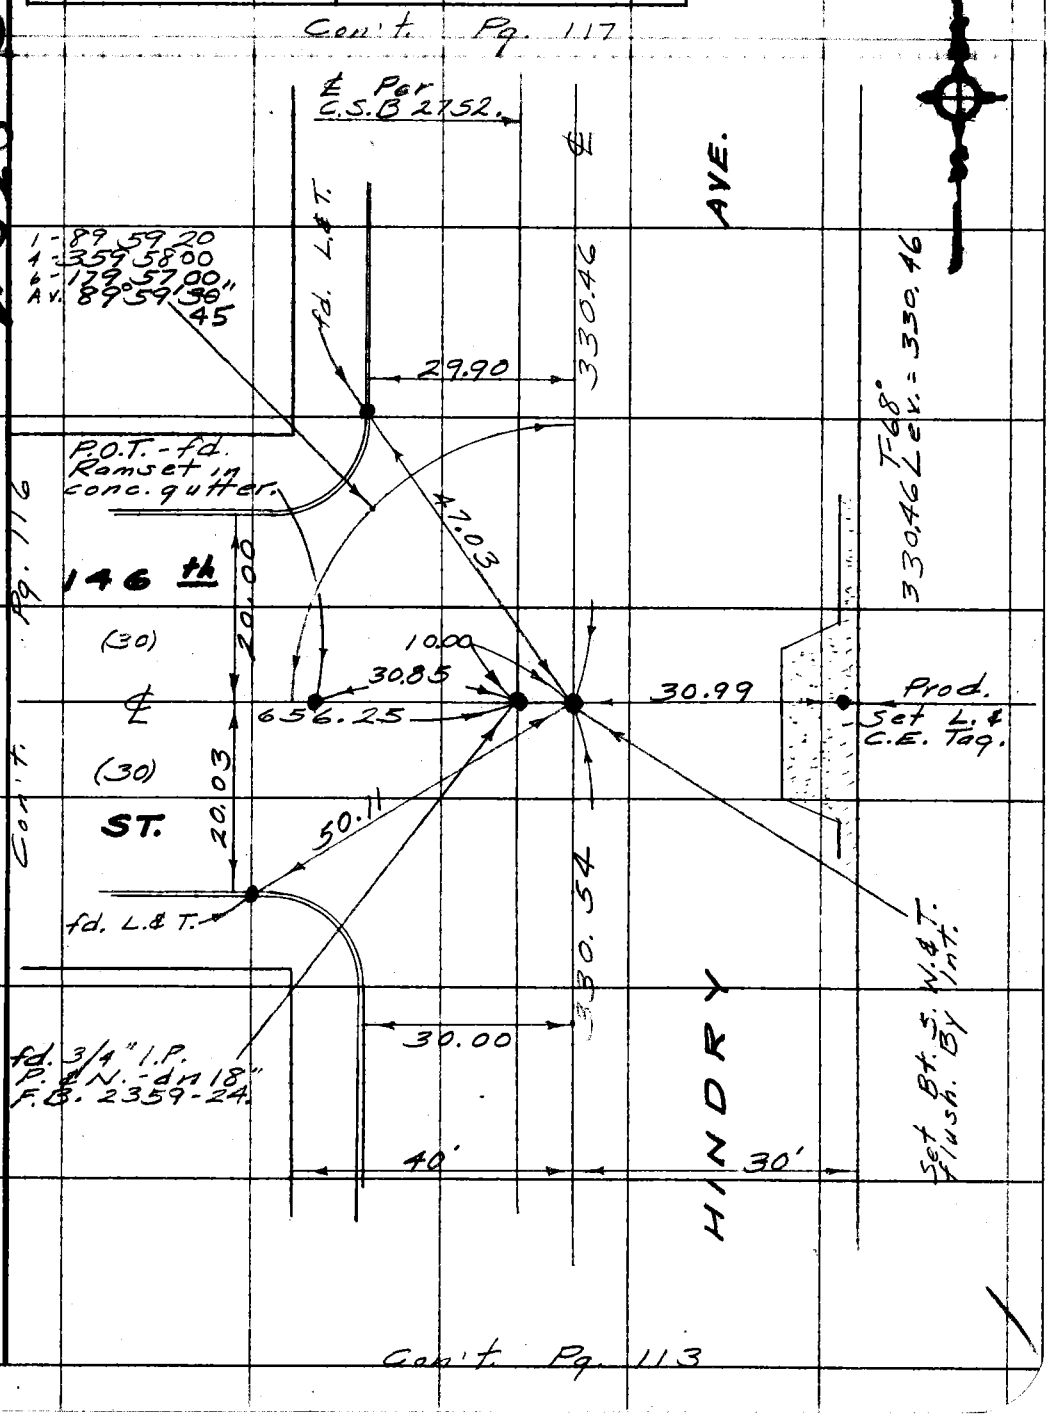

Note: Any Additions or Changes on This Sheet Must be Made or Circled in Red Ink With Date and Name of Person Making Change.

Do not extend this side of this line.

PLEASE RETURN TO
COUNTY OF LOS ANGELES
DEPARTMENT OF COUNTY ENGINEER
403 LOS ANGELES COUNTY ENGINEERING BLDG.

76F309S CE#310 3-69

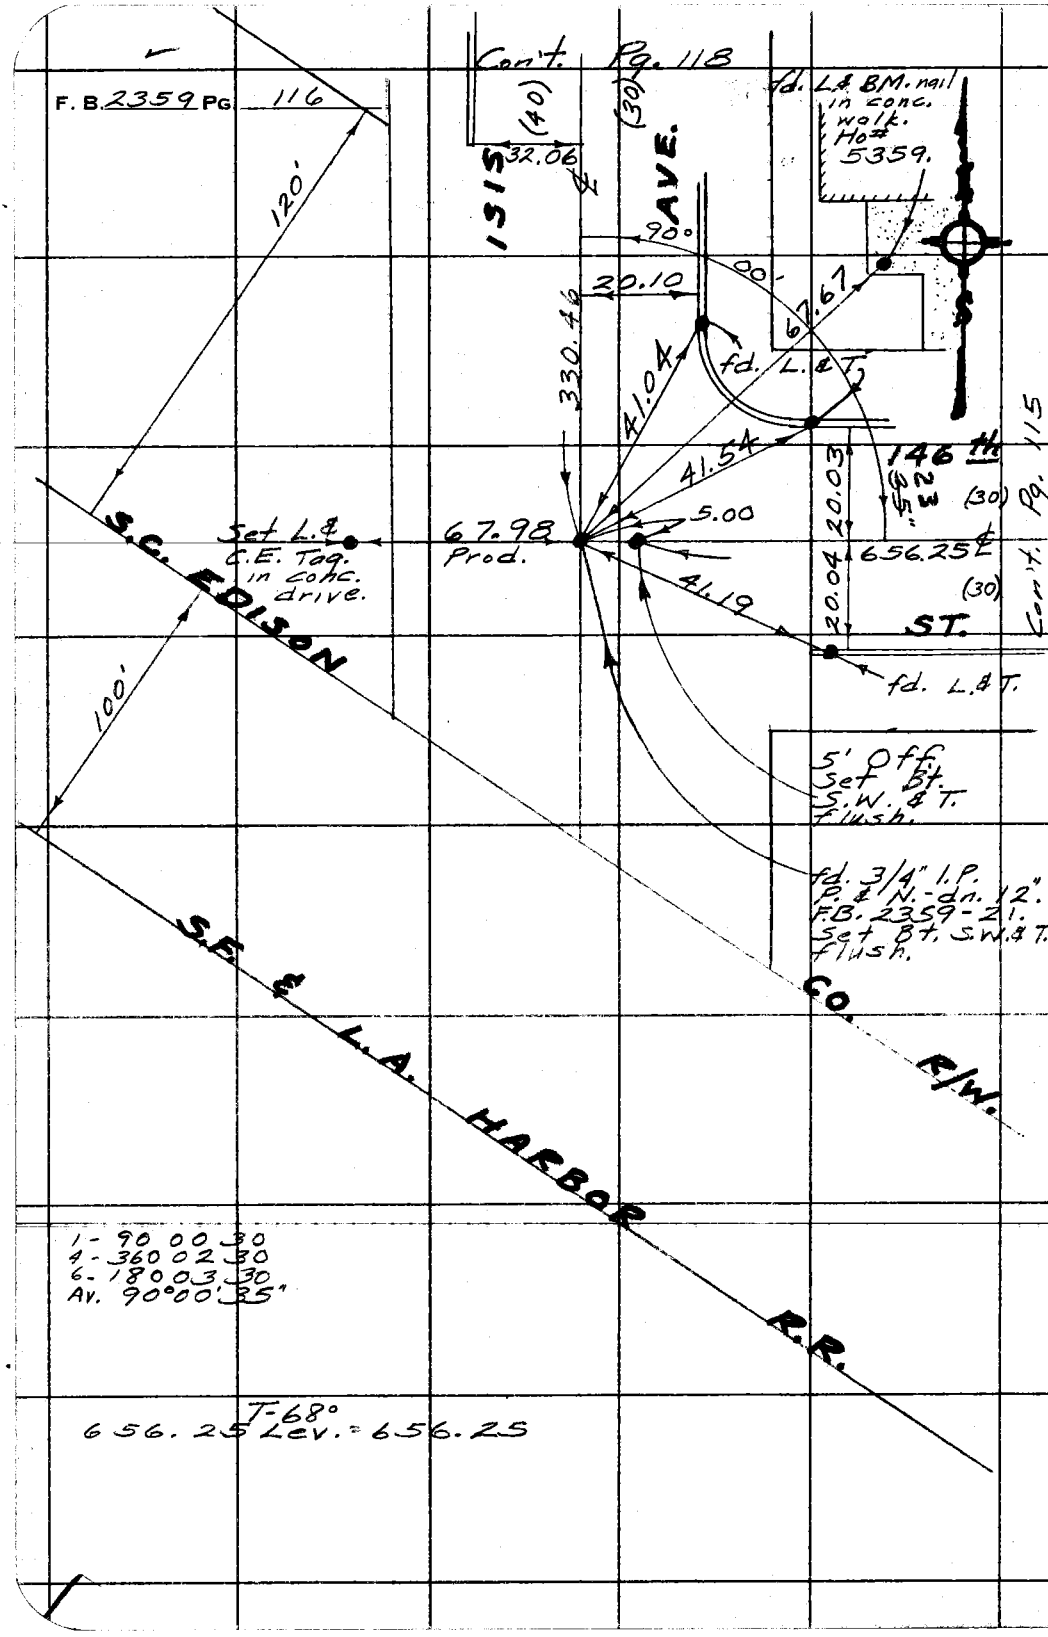

PLEASE RETURN TO
COUNTY OF LOS ANGELES
DEPARTMENT OF COUNTY ENGINEER
403 LOS ANGELES COUNTY ENGINEERING BLDG.

Do not extend this side of this line.

Note: Any Additions or Changes on This Sheet Must Be Made or Circled in Red Ink With Date and Name of Person Making Change.

Notes Ck'd by R. BARTHOLOMEW
Map No. B-2752
Office Work J. MERRILL
Checked R. BARTHOLOMEW
Date 9-30-73

Survey of Anza Ave.
JN 0075.63 Tape 165 Std 68 °F
Surveyed by English
Notes Ed. Date 10-74
Indexed M. PALMER OCT 24 1974

F.B. 2357 Pg. 117

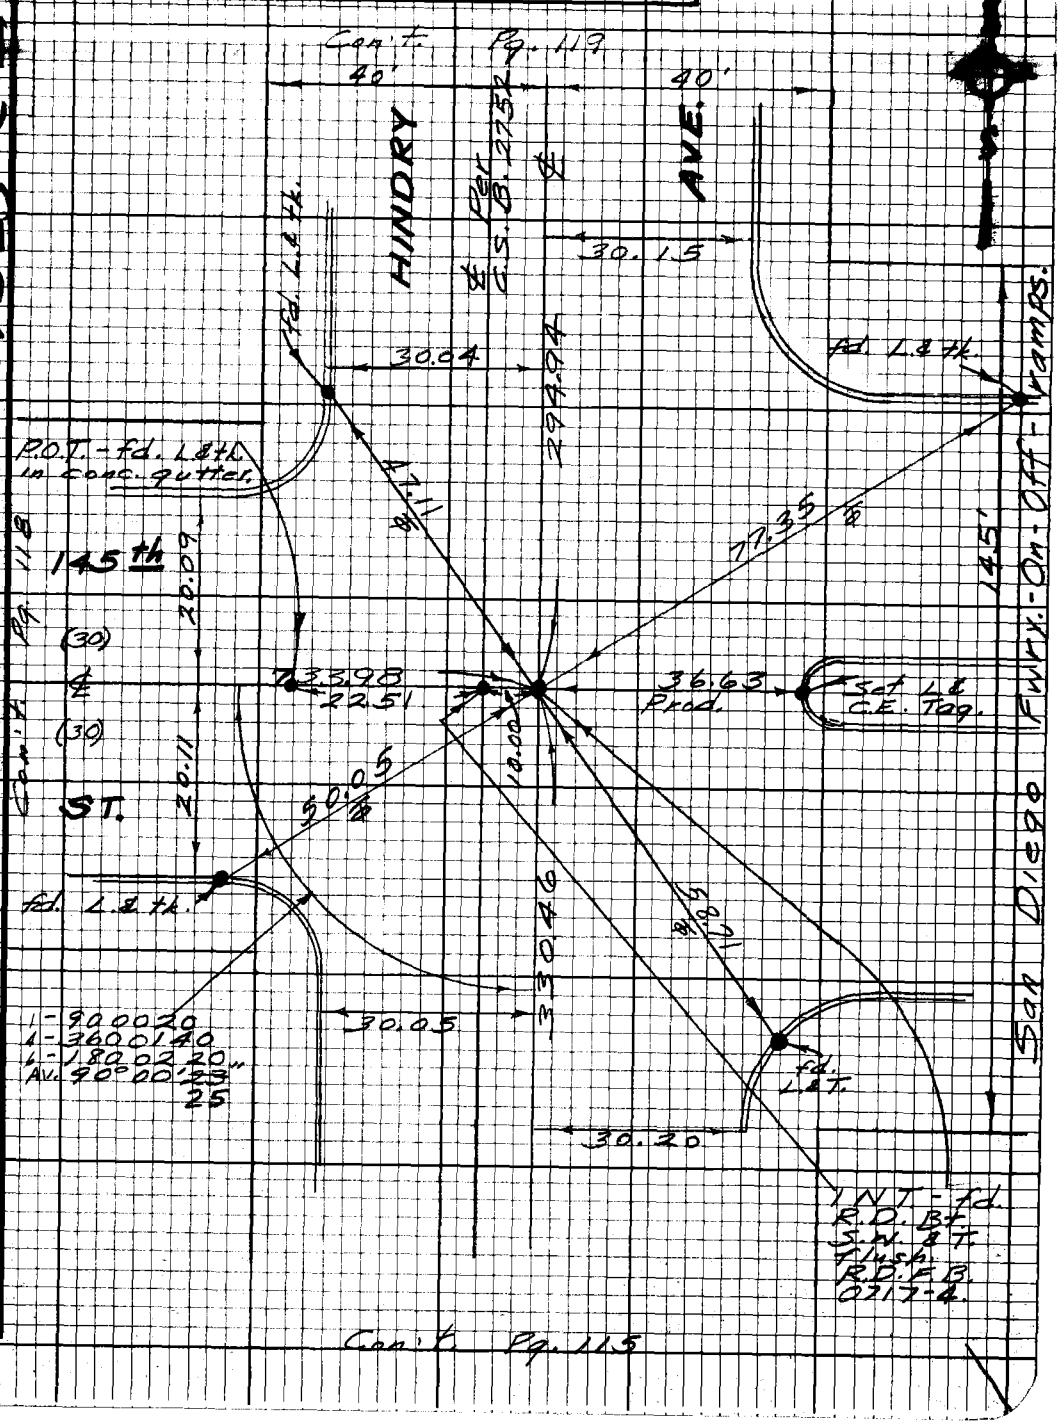

Note: Any Additions or Changes on this Sheet Must be Made or Circled in Red Ink With Date and Name of Person Making Change.

Do not extend this side of this line.

PLEASE RETURN TO
LOS ANGELES COUNTY ENGINEER
403 LOS ANGELES COUNTY ENGINEERING BLDG.

76F3098 CE#310 9-67

F.B. 2359 Pg. 118

Con't. Pg. 120

T=68°
733.98 Lev. = 733.98
330.46 " = 330.46

PLEASE RETURN TO
LOS ANGELES COUNTY ENGINEER
403 Los Angeles County Engineering Bldg.
Do not extend this side of this line.
Note: Any Additions or Changes on this Sheet Must be Made on Circled in Red Ink With Date and Name of Person Making Change.

Notes Ck'd by R. BARTHOLOMEW	Survey of Anza Ave.	F. B. 2359	Pg. 119
Map No. B-2752	JN 0075.63 Tape 1.5 Std 60 °F		
Office Work J. MERRILL	Surveyed by English		
Checked R. BARTHOLOMEW	Notes Ed. Date 10-74		
Date 9-30-75	Indexed I. M. PALMERI OCT 24 1974		

Con't. Pg. 121

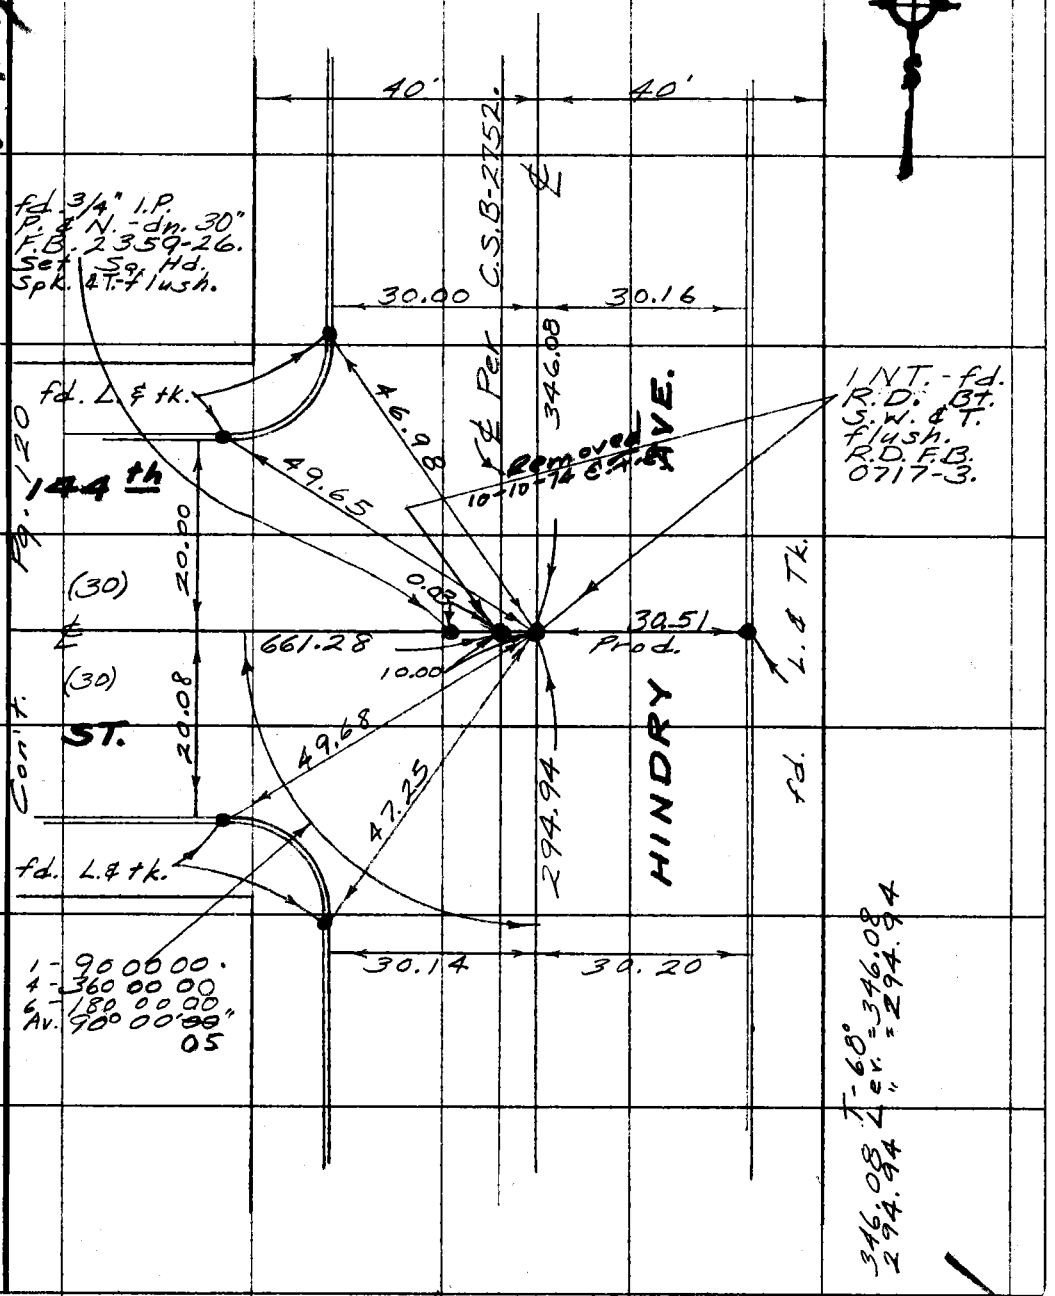

Con't. Pg. 117

Con't. Pg. 120

WS.25 c-2

Note: Any Additions or Changes on This Sheet Must be Made or Circled in Red Ink With Date and Name of Person Making Change.

Do not extend this side of this line.

PLEASE RETURN TO
COUNTY OF LOS ANGELES
DEPARTMENT OF COUNTY ENGINEER
403 LOS ANGELES COUNTY ENGINEERING BLDG.

76F309S CE#310 3-69

F. B. 2359 PG. 120

Con't.
F.B. 3937-9

WS 25 B-2

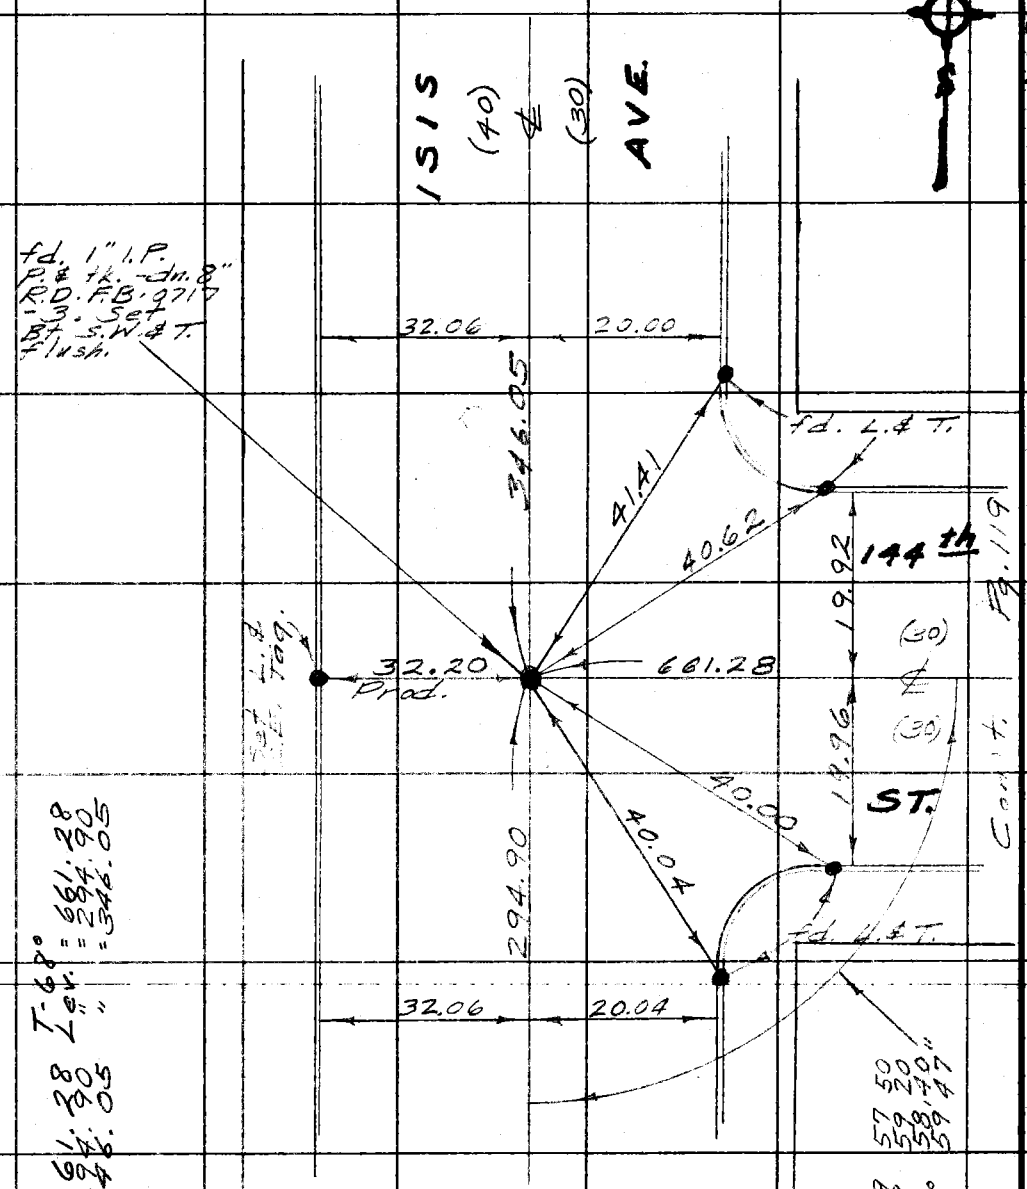

PLEASE RETURN TO
COUNTY OF LOS ANGELES
DEPARTMENT OF COUNTY ENGINEER
403 LOS ANGELES COUNTY ENGINEERING BLDG.

Do not extend this side of this line.

Note: Any Additions or Changes on This Sheet Must be Made or Circled in Red Ink With Date and Name of Person Making Change.

Notes Ck'd by R. BARTHOLOMEW	Survey of Anza Ave.
Map No. B-2752	JN 0075.63 Tape 165 Std 68 °F
Office Work J. MERRILL	Surveyed by English
Checked R. BARTHOLOMEW	Notes Ed. Date 10-74
Date 9-30-75	Indexed M. PALMERI OCT 24

F.B. 3359 Pg. 21

Con't. F.B. 3937-12

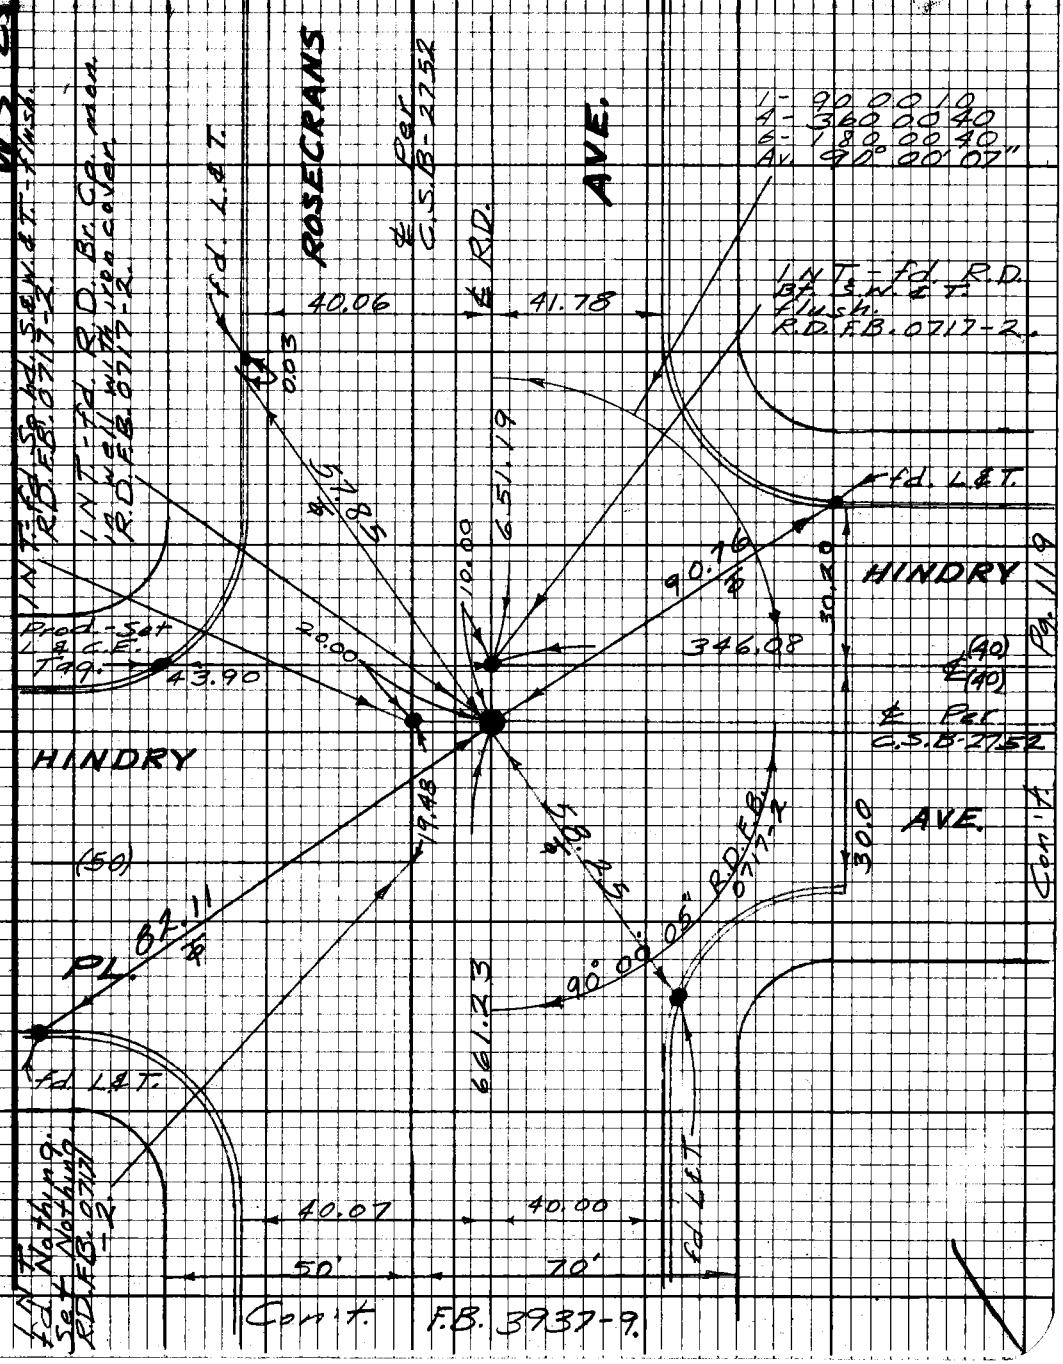

Note: Any Additions or Changes on this Sheet Must be Made or Circled in Red Ink With Date and Name of Person Making Change.

Do not extend this side of this line.

PLEASE RETURN TO
LOS ANGELES COUNTY ENGINEER
403 LOS ANGELES COUNTY ENGINEERING BLDG.

76F3098 CE#310 9-67

F.B. 2359 Pg. 122

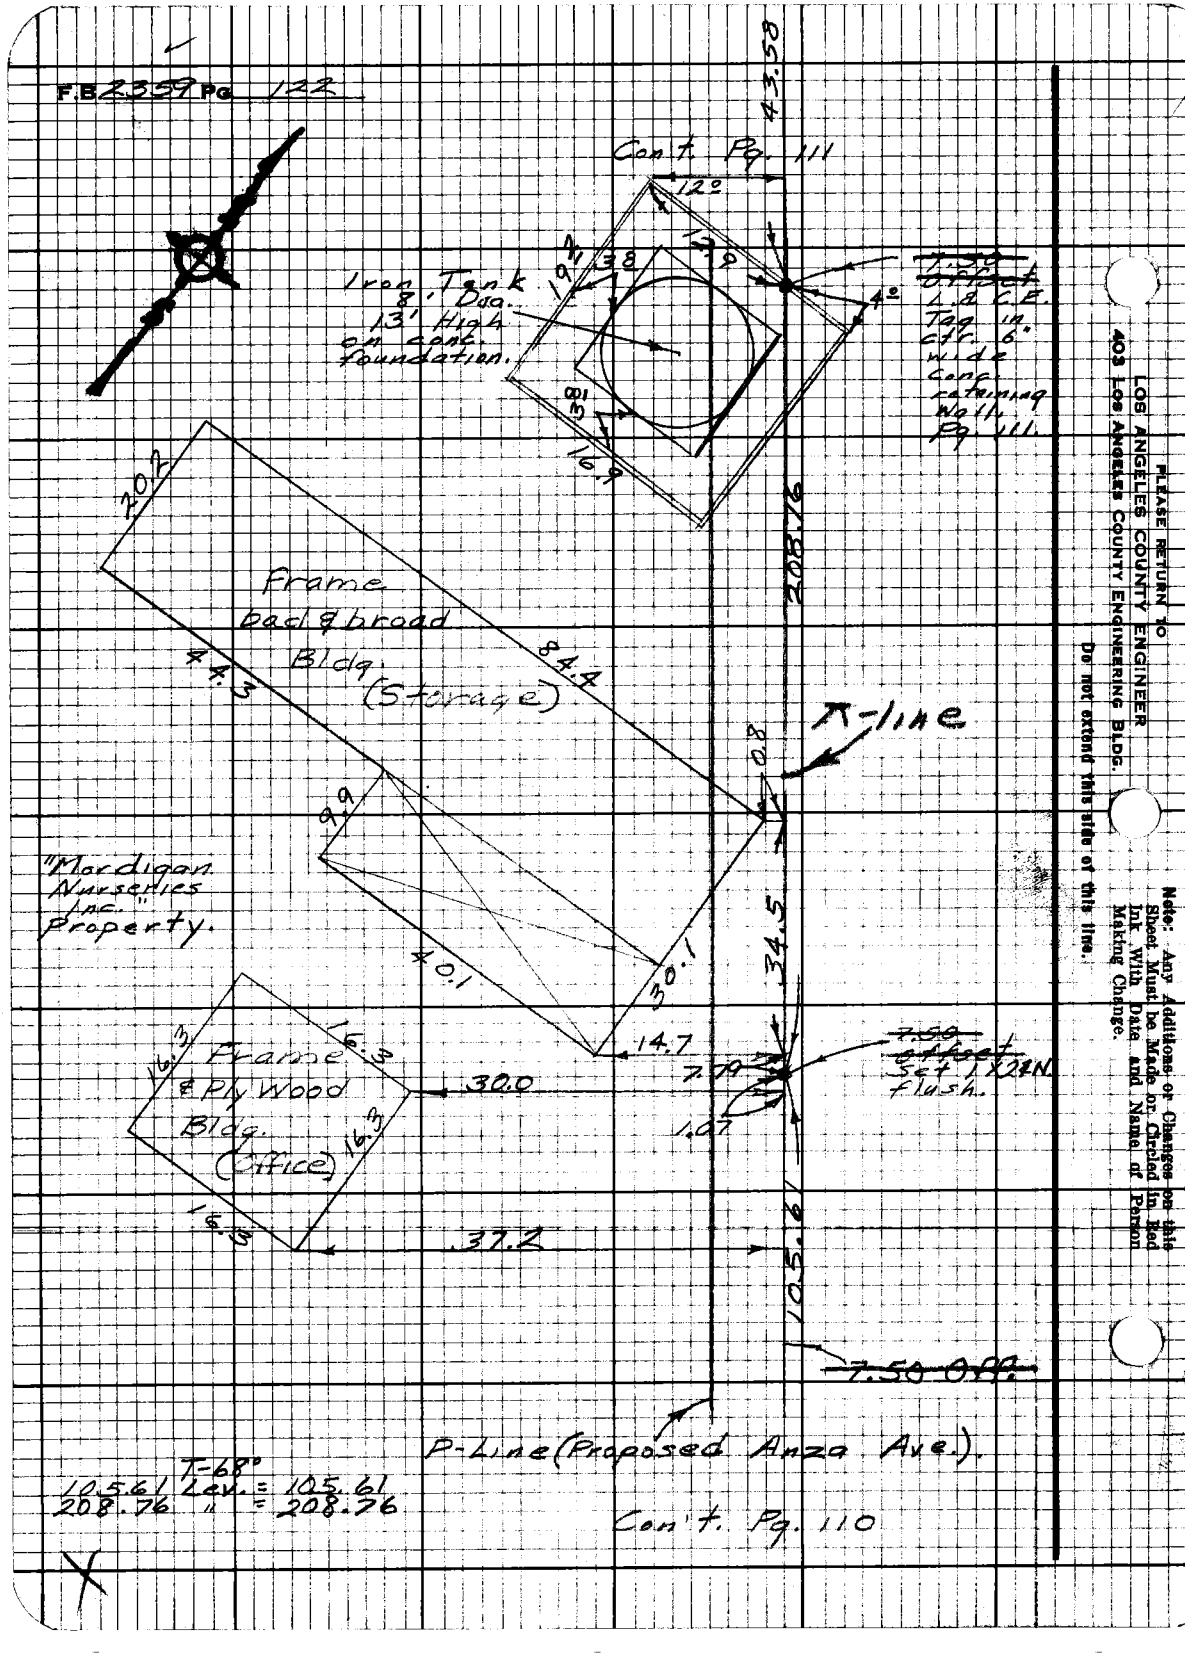

PLEASE RETURN TO
LOS ANGELES COUNTY ENGINEER
403 LOS ANGELES COUNTY ENGINEERING BLDG.

Do not extend this side of this line.

Note: Any Additions or Changes on this Sheet Must be Made or Circled in Red Ink With Date and Name of Person Making Change.

Notes Ck'd by R. BARTHOLOMEW
Map No. B-2752
Office Work J. MERRILL
Checked R. BARTHOLOMEW
Date 9-20-75

Survey of Anza Ave.
JN 0015.63 Tape 165 Std 68 °F
Surveyed by English
Notes Ed. Date 4-75
Indexed G. O. BAILEY

F.B. 2359 Pg. 123

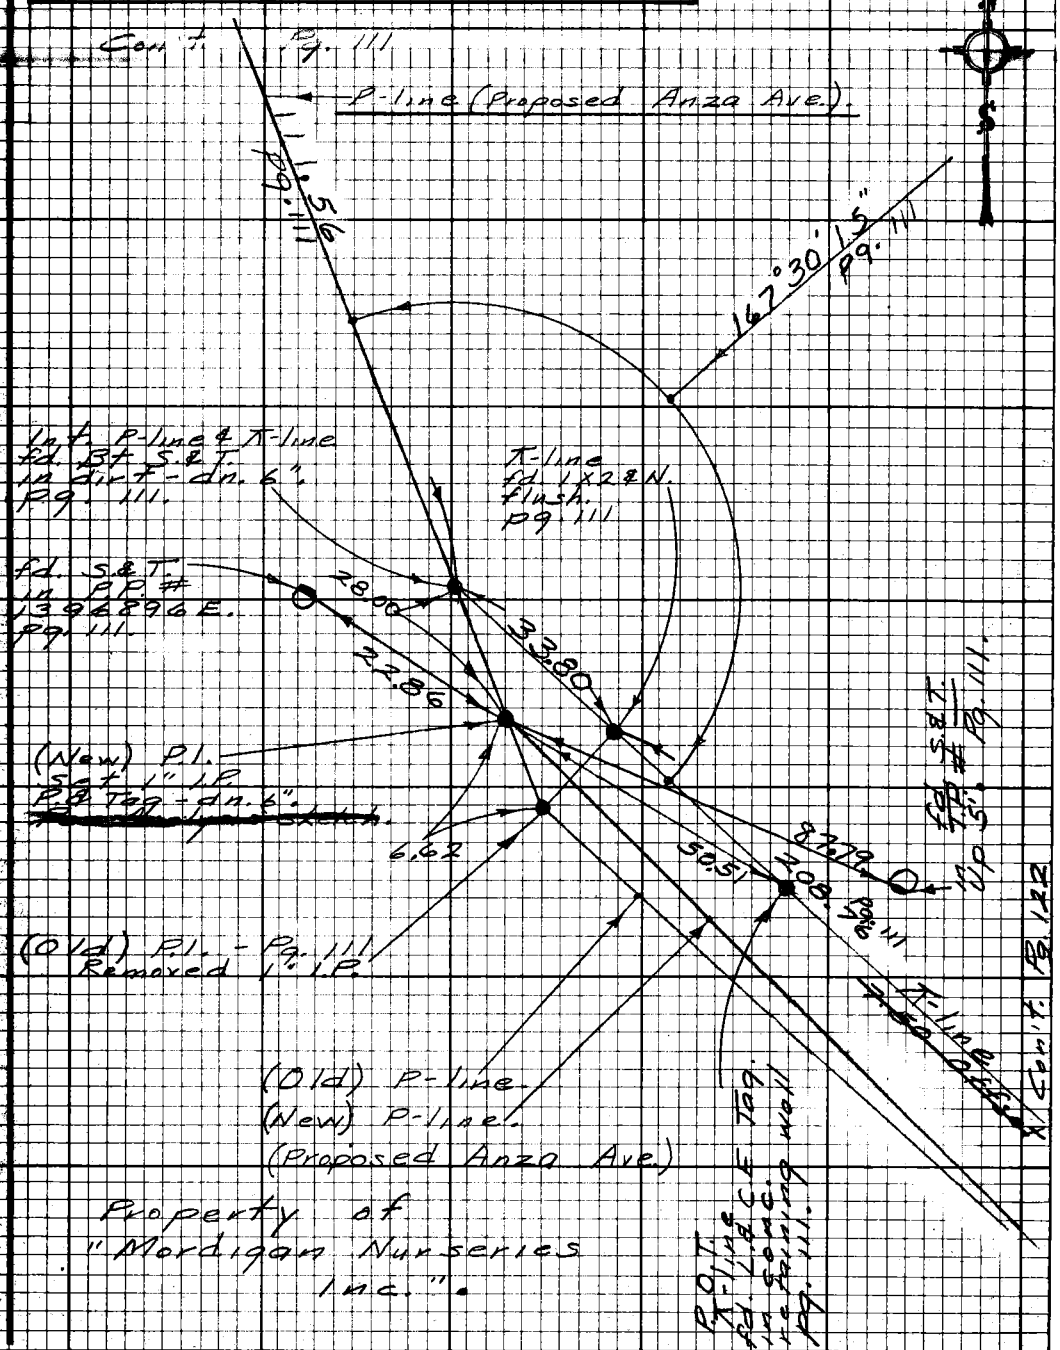

Note: Any Additions or Changes on this Sheet Must be Made or Circled in Red Ink With Date and Name of Person Making Change.

Do not extend this side of this line.

PLEASE RETURN TO
LOS ANGELES COUNTY ENGINEER
403 LOS ANGELES COUNTY ENGINEERING BLDG.

PEPSOGS CE#310 9-67