TA - 266
Note - See Deed Refs for latest data on Prop. Lines on Doheny Dr.
MELROSE AVE.
SANTA MONICA
SANTA MONICA
DOHENY
DRIVE
BLVD.
BLVD.
P.E.
R/W
Curb
Transit Line
COVERLEY DR
ASHCROFT AVE.
DORRINGTON AVE.
RANGELY AVE.
DOHENY DRIVE
microfilmed

Notes Ck'd by	Survey of	F.B. 2625 Pg
Map No.	JN Tape Std °F	
Office Work	Surveyed by	
Checked	Notes Date	
Date	Indexed	

Page	Job	Description
		DOHENY DRIVE - J.N. 0075.91
5-87	C.L.	C.L. & int. sts. from bdry. S. of Beverly Blvd. N'ly to Sunset Blvd.
91-248	Topog.	Loc. Imp.-Beverly Blvd. N'ly to Cynthia St.

(continued in F.B. 2640:5-)

PLEASE RETURN TO
LOS ANGELES COUNTY ENGINEER
403 LOS ANGELES COUNTY ENGINEERING BLDG.

Dappell

PLEASE RETURN TO
LOS ANGELES COUNTY ENGINEER
403 LOS ANGELES COUNTY ENGINEERING BLDG.

Note: Any Additions or Changes on this Sheet Must be Made or Circled in Red Ink With Date and Name of Person Making Change

Do not extend this side of this line.

E.B. Pa

Notes Ck'd by	Survey of DOHENY DR.	F. B. 2625 Pg. 5
Map No.	JN 007591 Tape 0134 Std 68 °F	
Office Work R. L. GREEN	Surveyed by W E GRANQUIST	
Checked	Notes HEG Date Nov 1 '59	
Date	Indexed C. Johnson	

DOHENY DRIVE.

J.No. 0075.91

P/L & CENTER LINE NOTES.

FROM BDRY S. of BEVERLY BLVD.
NLY to SUNSET BLVD.

Index Pg. 6[illegible]
& Prop. LINES Pg. 9 to [illegible]
Imp. Pg 91 to pg. 248
balance: Imp. F.B. 2640 Pg. 5 to pg.

W.E. GRANQUIST Chief
J. MAL DONADO. Instr.
E. MARTINEZ. Head Chain
G.E. COOK. Rear "
A. MARTINEZ. Extra.

Note: Any Additions or Changes on This Sheet Must be Made or Circled in Red Ink With Date and Name of Person Making Change.
Do not extend notes this side of this line.
RETURN TO
LOS ANGELES COUNTY ENGINEER
900 LOS ANGELES COUNTY ENGINEERING BLDG.
763098 CE #[illegible]

15-74

F. B. 2625 PG. 6

℄ INDEX
DOHENY DR
JN 007591

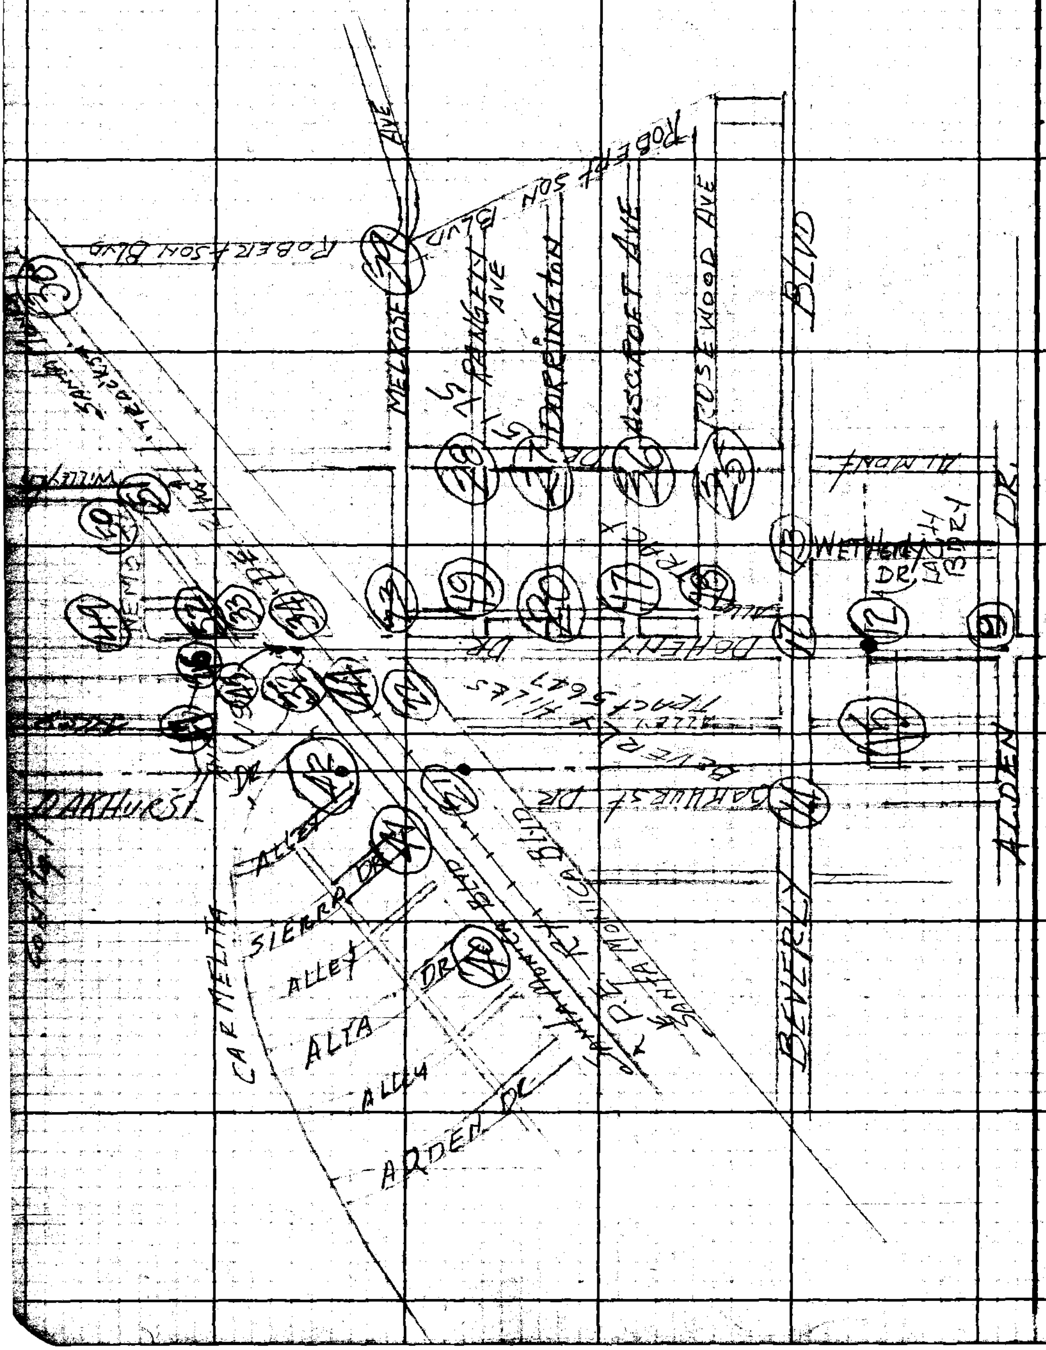

RETURN TO
LOS ANGELES COUNTY ENGINEER
OO LOS ANGELES COUNTY ENGINEERING BLDG.

Do not extend notes this side of this line.

Note: Any Additions or Changes on This Sheet Must be Made or Circled in Red Ink With Date and Name of Person Making Change.

Notes Ck'd by	Survey of Doheny Dr.
Map No.	JN 007591 Tape 0132 Std 28 °F
Office Work R. L. GREEN	Surveyed by H.E. Granquist
Checked	Notes H.E.G. Date 1/1/60
Date	Indexed C. Johnson

F. B. 2625 PG. 7

℄ Index

DOHENY DR JN 0075.91

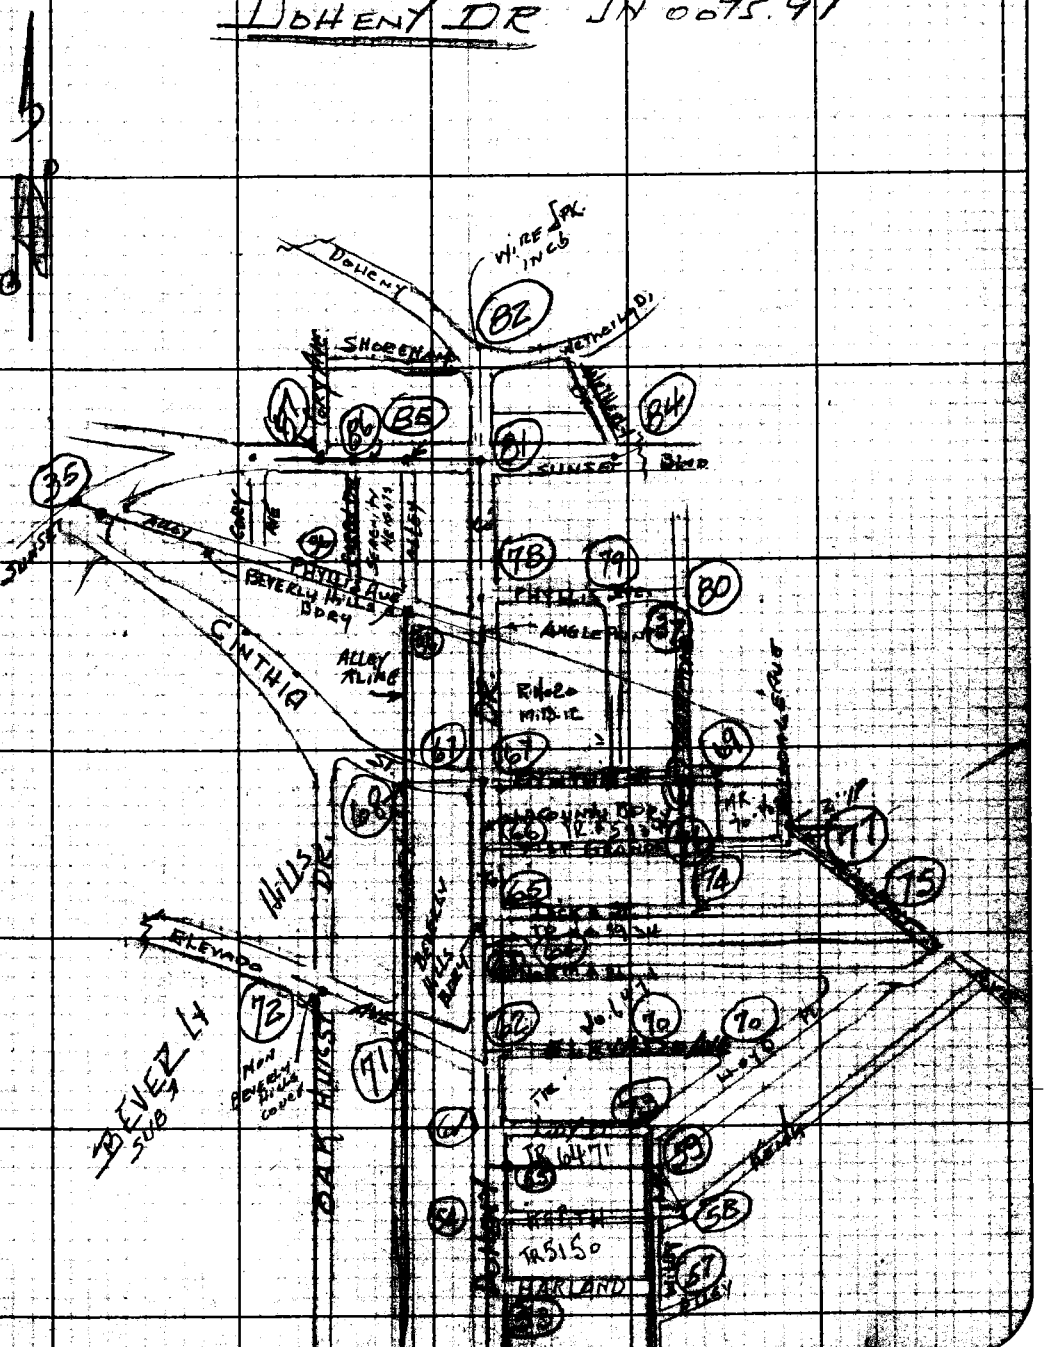

Notes: Any Additions or Changes on This Sheet Must Be Made or Circled In Red, Ink With Date and Name of Person Making Change.

Do not extend notes this side of this line.

RETURN TO
LOS ANGELES COUNTY ENGINEER
90 Los Angeles County Engineering Bldg.

769C98 CE #247—7-59

RETURN TO
LOS ANGELES COUNTY ENGINEER
00 LOS ANGELES COUNTY ENGINEERING BLDG.

Note: Any Additions or Changes on This Sheet Must be Made or Circled in Red Ink With Date and Name of Person Making Change.

Do not extend notes this side of this line.

F.B. 2625 PG. 8

Notes Ck'd by W. J. BRENNER
Map No. CSB 2712
Office Work R. J. GREEN
Checked W. J. BRENNER
Date JUNE, 1960

Survey of DOHENY DR.
JN 00 9591 Tape 0/35 Std 68 °F
Surveyed by H. E. GRANQUIST
Notes H.E.G. Date Nov. 17 59
Indexed A. C. Johnson

F.B. 2625 Pg. 9

W.S. 22 — 13-3

400.53 S 76° E = 400.51
285.27 S 76° E = 285.26
685.80 = 685.80

Tr. # 7615 Lot 12

Fd Wire Spk in Lead used to establ. point

Fd L & Tk

Fr. Also Depot Filed to Beverly

DRIVE. (60')

Tang 54.35

57.99 Tang

SET L.A.C. ENGR TAG

Lot 12 MB 85-12

COUNTY ENGINEER R.E. 5869

Fd W. Spk in Lead per Road Pb Pg. 6

(43)

43.18

FD. BT. SPK. & W. PER TIES REPLACED WITH C.E. MON. & H.H. 1-11-61 L.L. BROWN

50 ← checks Road ok

SET BT. SPK & W. TO STAMP DEP TIES PER ROAD DEPT F.B. FA 266-6 HELD TO THIS THE LINE control points (MADE Search Fd. 2-2" Pipes 4" deep, bent & rio. Could destroyed these spks & set above)

NOTE: Road dam F.B.

(FA 266-6 CALLS & ALDEN should be 1.04' North per Tr. 7615) he also Fd. Prop. Cor. Pipe

con't Pg. 12 bot

To ahd. & Spk & Tin 400.53M

27.82

To Tag (Tr. 7615 = 684.91)
M = 685.80
Beverly Blvd. (Road = 685.59)

con't Pg. 11 R.S.

(40) DOHENY DR.

Tang 44.98

SET L.A.C. ENGR TAG

checks Road 57.56 ok

54.76M
R = .97 NG.

TRACT No 56 47
(24) MB 60-88

USED Fd. L & Tk Road FA 266 Pg. 6

ALDEN

Fd L & Tk Tang FA. 266-6 used to establ. point

Tr. # 56 47

Note: Any Additions or Changes on this Sheet Must be Made or Circled in Red Ink With Date and Name of Person Making Change.

Do not extend this line of this line.

PLEASE RETURN TO
LOS ANGELES COUNTY ENGINEER
700 LOS ANGELES COUNTY ENGINEERING BLDG.

PLEASE RETURN TO
LOS ANGELES COUNTY ENGINEER
700 LOS ANGELES COUNTY ENGINEERING BLDG.

Note: Any Additions or Changes on This Sheet Must be Made or Circled in Red Ink With Date and Name of Person Making Change.

Do not extend this side of this line.

F.B. 2625 PG 10

Notes Ck'd by W. J. BRENNER	Survey of Doheny Dr
Map No. CSB 2712	JN 0075 Tape #134 Std 68
Office Work R. L. GREEN	Surveyed by H.E. GRANQUIST
Checked W. J. BRENNER	Notes F.E.G. Date
Date JUL 1968	Indexed C. Johnson

F.B. 2625 Pg. 11

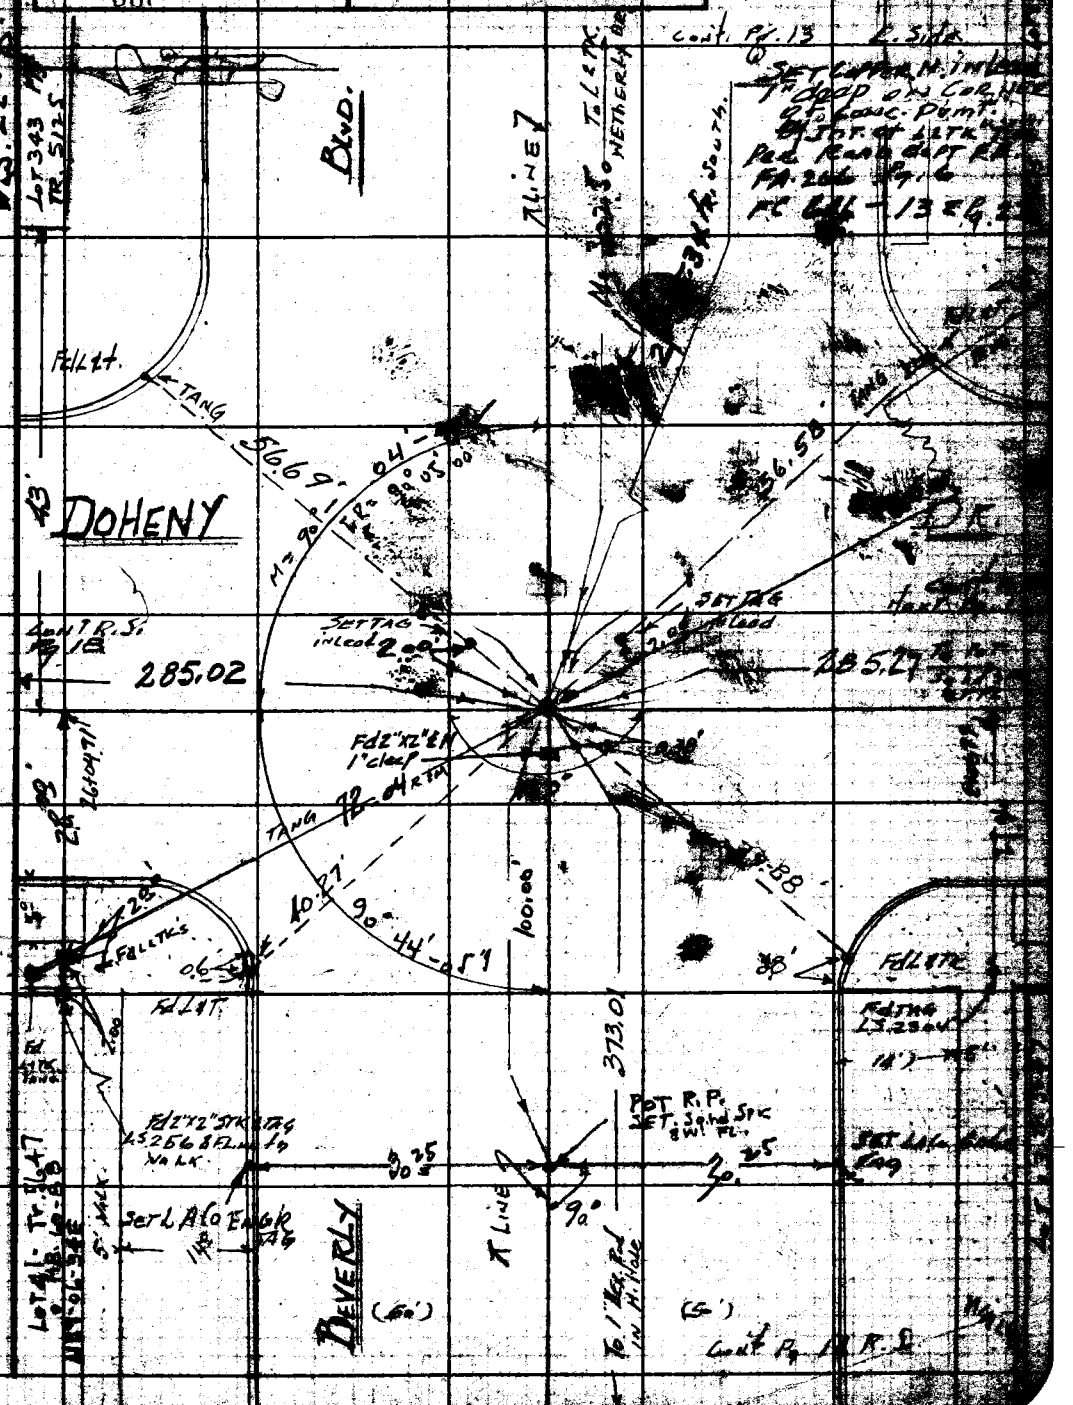

Note: Any Additions or Changes on this Sheet Must be Made or Circled in Red Ink With Date and Name of Person Making Change.

Do not extend this side of this line.

PLEASE RETURN TO
LOS ANGELES COUNTY ENGINEER
700 LOS ANGELES COUNTY ENGINEERING BLDG.

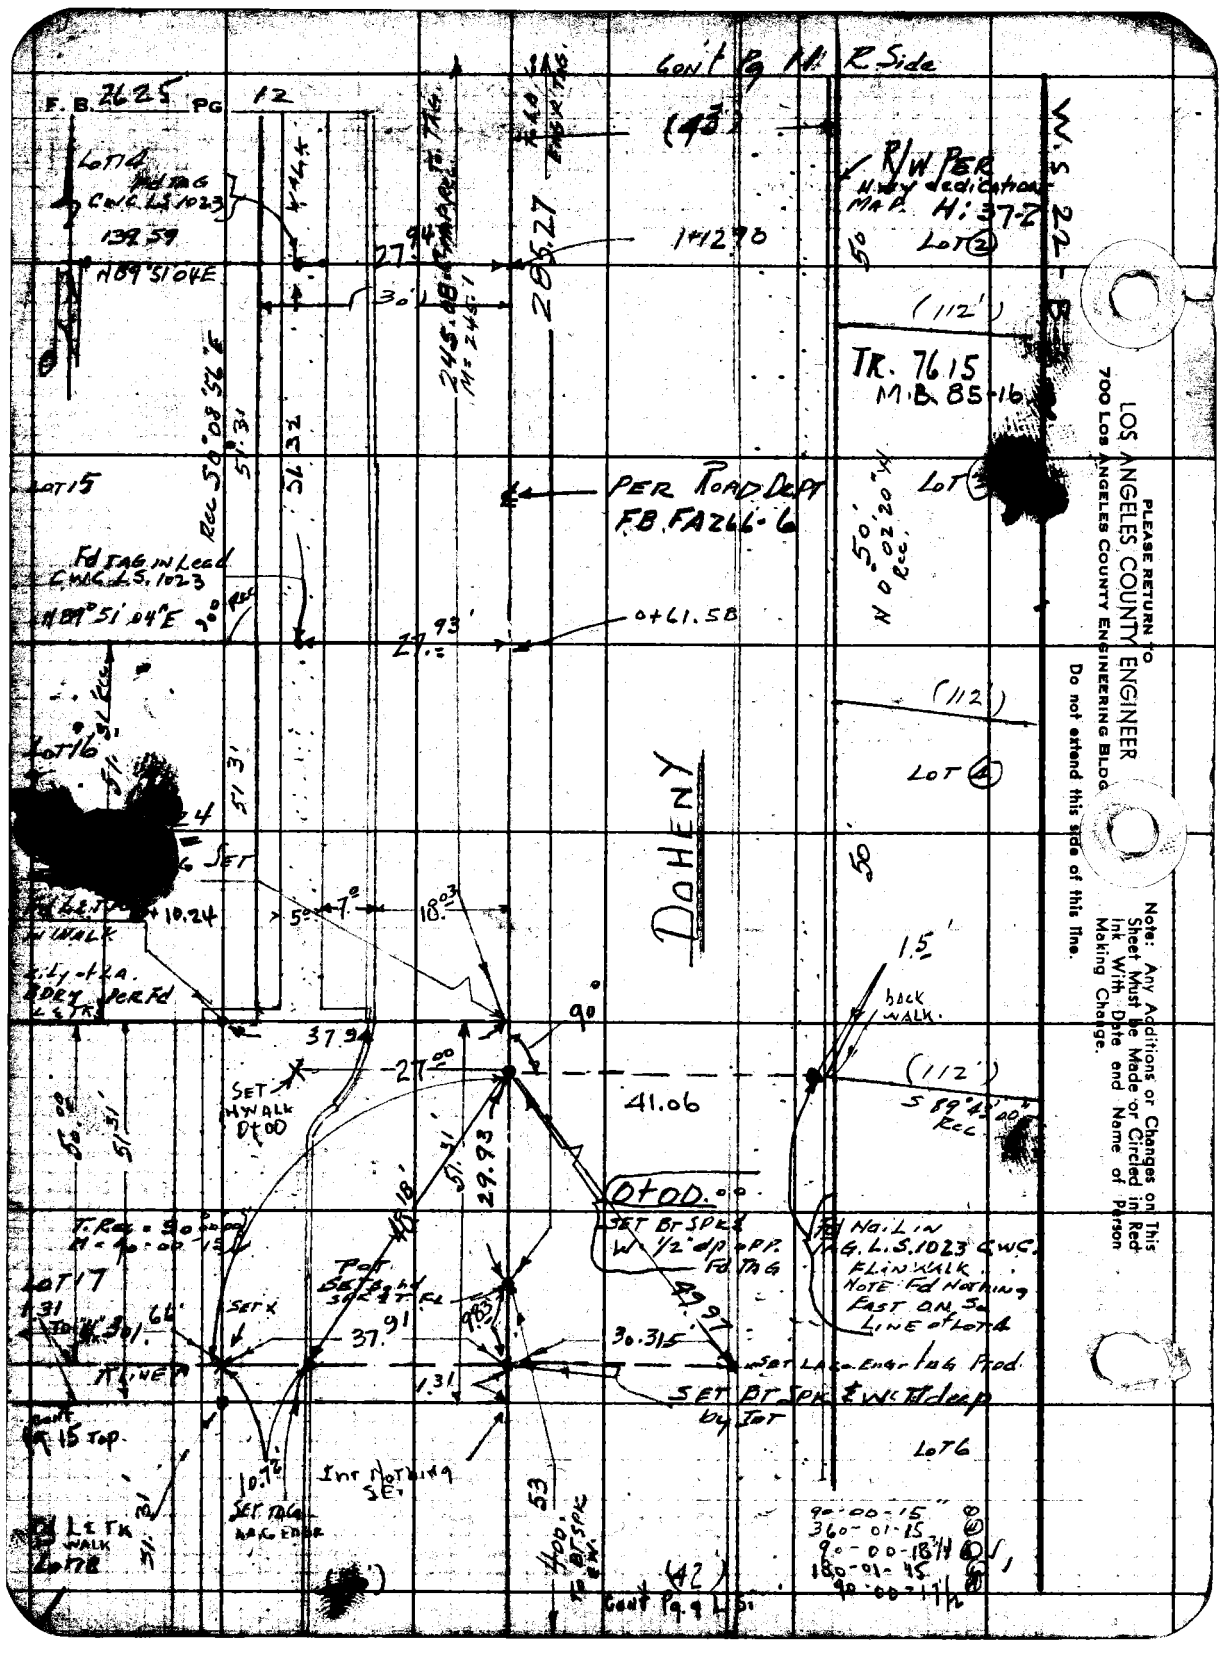

LOS ANGELES COUNTY ENGINEER
700 LOS ANGELES COUNTY ENGINEERING BLDG.

PLEASE RETURN TO

Do not extend this side of this line.

Note: Any Additions or Changes on This Sheet Must be Made or Circled in Red Ink With Date and Name of Person Making Change.

Notes Ck'd by W. J. BRENNER	Survey of Doheny Dr	F. B. 2625 Pg. 13
Map No. CSB 2712	JN 0075 91 Tape 0136 Std 68 °F	FdLETK FL. in Conc. Point by Ties. F.B. F.C. 640 ~ 13 & 23
Office Work R. L. GREEN	Surveyed by H. E. GRANQUIST	
Checked W. J. BRENNER	Notes H.E.G. Date [illegible]	
Date JUL 1960	Indexed A. C. Johnson	

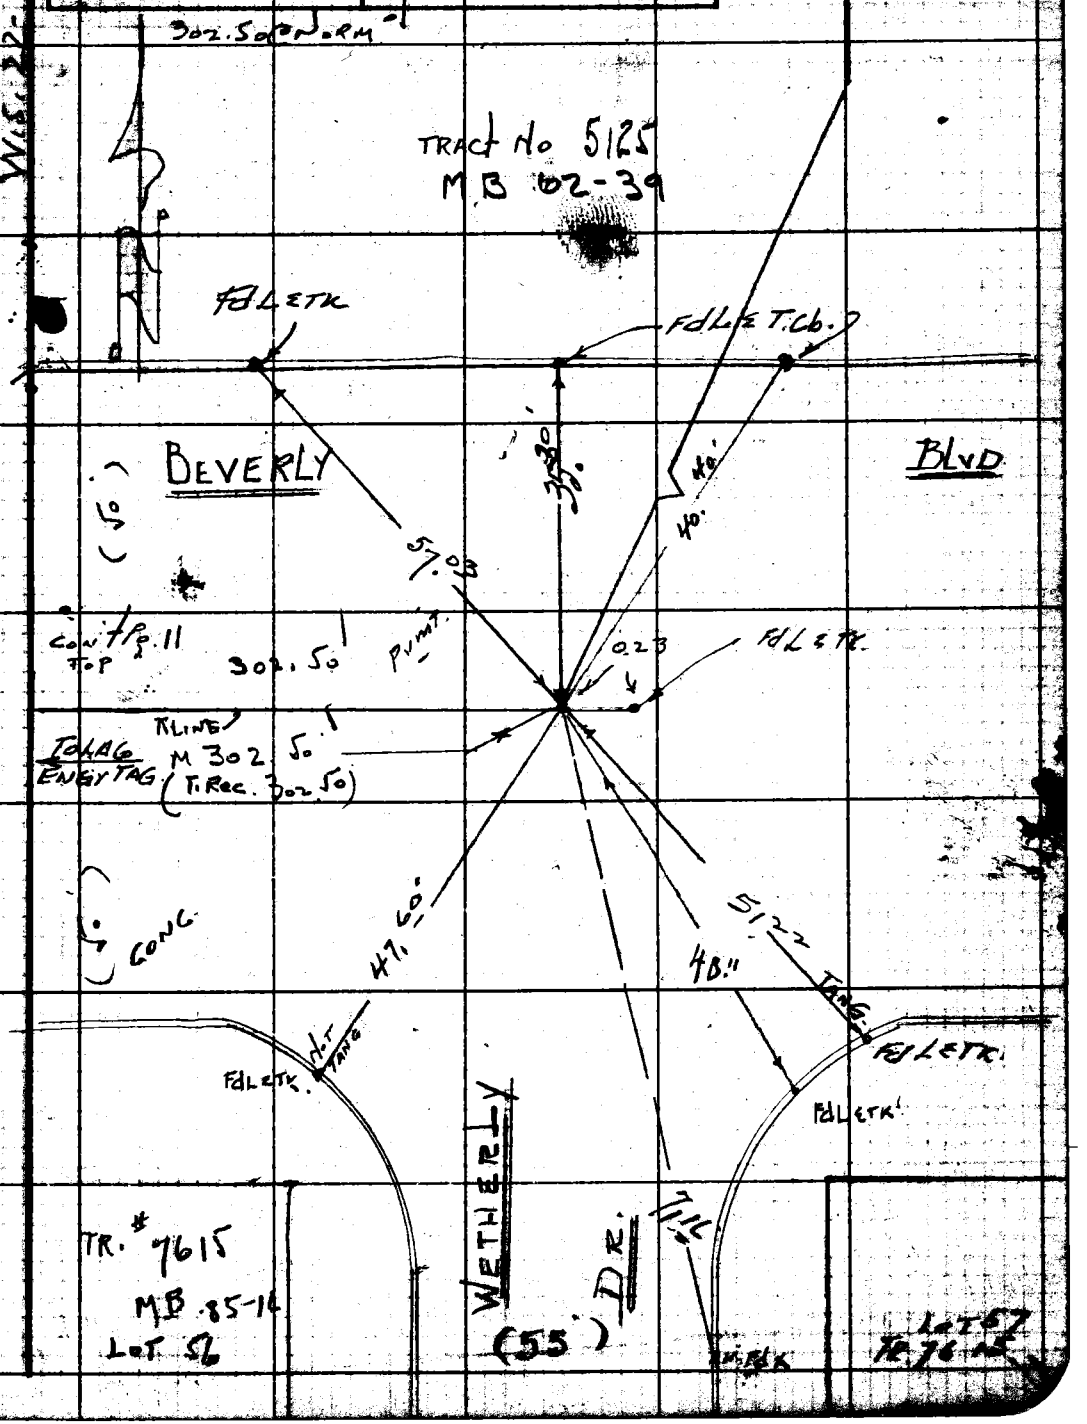

Note: Any Additions or Changes on This Sheet Must be Made or Circled in Red Ink With Date and Name of Person Making Change.

Do not extend this side of this line.

PLEASE RETURN TO
LOS ANGELES COUNTY ENGINEER
700 LOS ANGELES COUNTY ENGINEERING BLDG.

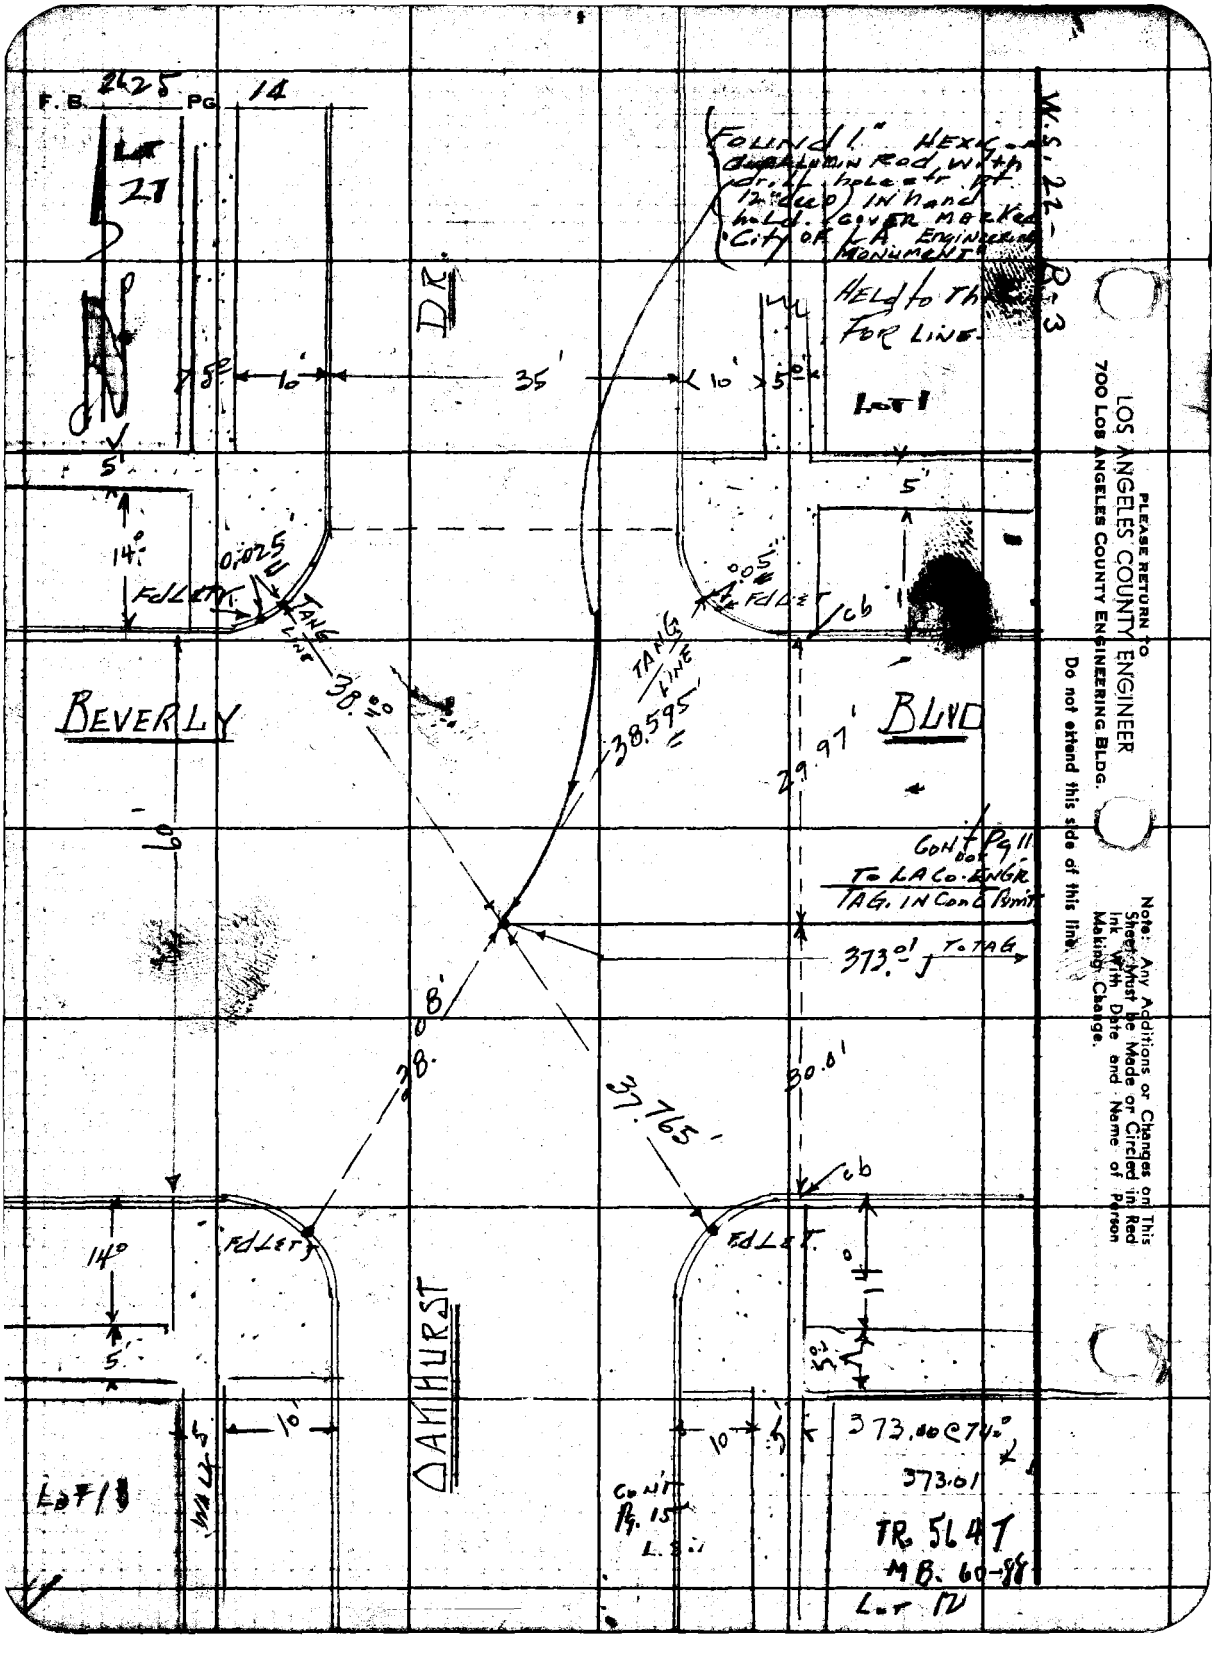
F.B. 2625 PG. 14
LOT 27
FOUND 1" HEXIC. DRILLED IN ROD, WITH DRILL HOLE AT PT. 12" DEEP IN HAND HOLD. COVER MARKED "CITY OF LA ENGINEERING MONUMENT"
HELD TO THIS FOR LINE
W.S. 22-R-3
DR.
LOT 1
5'
10'
35'
10'
5'
14°
0.025
FD LET
TANG LINE
38.00
BEVERLY
TANG LINE
38.595
.005
FD LET
cb
BLVD
29.97'
CONT PG 11 DOT TO LA CO. ENGR. TAG. IN CONC PRINT
373.01 TO TAG
38.08'
37.765'
30.01
cb
FD LET
FD LET
14°
5'
14°
5'
DAKHURST
10'
10'
373.00 @ 74°
373.01
LOT 18
WALL
CONT PG. 15 L.S.
TR. 5647
MB. 60-88
LOT 12
PLEASE RETURN TO
LOS ANGELES COUNTY ENGINEER
700 LOS ANGELES COUNTY ENGINEERING BLDG.
Do not extend this side of this line.
Note: Any Additions or Changes on This Sheet Must be Made or Circled in Red Ink With Date and Name of Person Making Change.

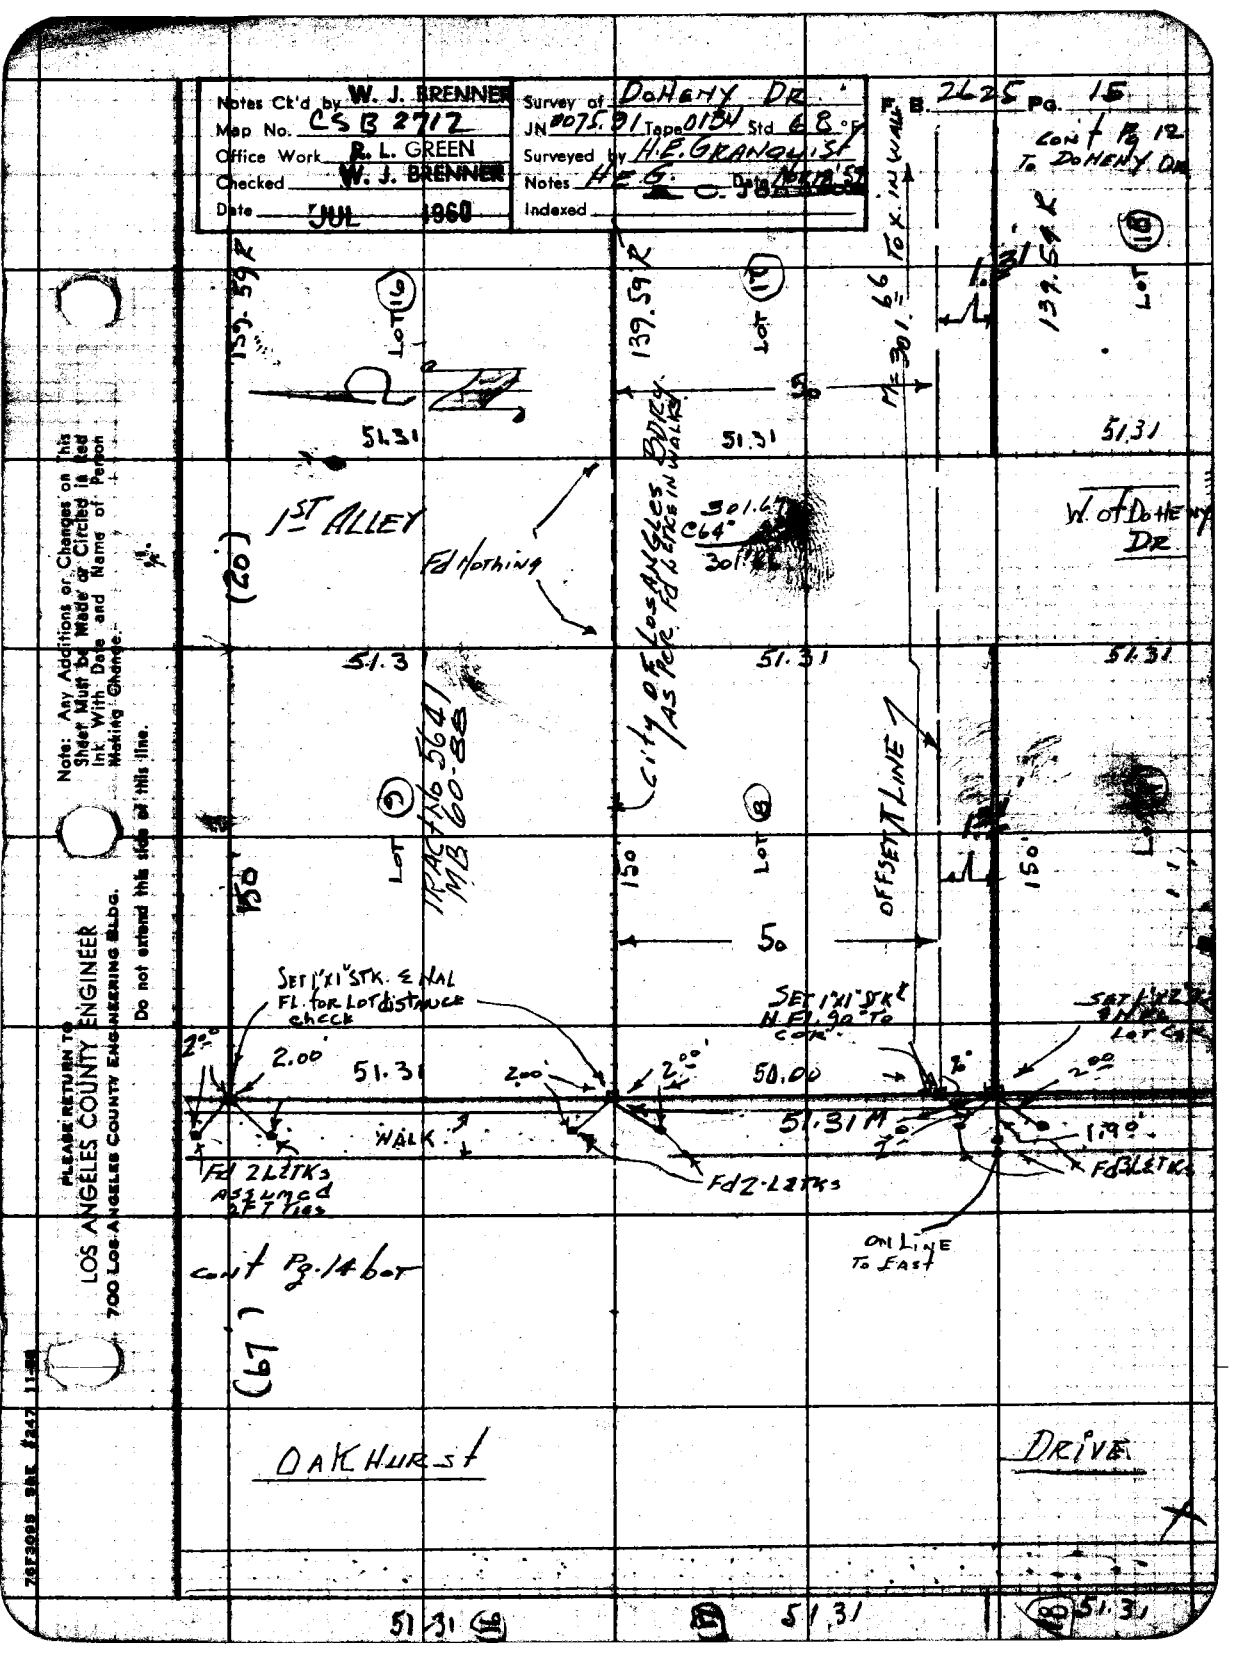

Notes Ck'd by W. J. BRENNER
Map No. CSB 2712
Office Work R. L. GREEN
Checked W. J. BRENNER
Date JUL 1960
Survey of DOHENY DR.
JN 0075.91 Tape 0134 Std 68°F
Surveyed by H.E. GRANQUIST
Notes H.E.G. Date
Indexed
F.B. 2625 Pg. 15
Cont Pg 12 To DOHENY DR
139.59 R
LOT 16
LOT 17
LOT 18
M=301.66 To X. IN WALK
51.31
1ST ALLEY
Fd Nothing
(20)
City of Los Angeles BDRY AS PER Fd LETKS IN WALKS
301.67
C64°
W. of DOHENY DR
51.3
TRACT No 5641 MB 60-88
LOT 9
LOT 8
OFFSET LINE
150
50
SET 1"x1" STK. & NAL FL. for LOT distance check
SET 1"x1" STK & N.FL. 90° To COR.
2.00
50.00
WALK
51.31 M
1.90
Fd 2 LETKS Assumed 2 FT Ties
Fd 2 LETKS
Fd 3 LETKS
ON LINE To East
cont Pg. 14 bot
(67)
OAKHURST
DRIVE
51.31
Note: Any Additions or Changes on this Sheet Must be Made or Circled in Red Ink With Date and Name of Person Making Change.
Do not extend this side of this line.
PLEASE RETURN TO
LOS ANGELES COUNTY ENGINEER
700 LOS ANGELES COUNTY ENGINEERING BLDG.
76F3095 SBE #247 11-58

PLEASE RETURN TO
LOS ANGELES COUNTY ENGINEER
700 LOS ANGELES COUNTY ENGINEERING BLDG.

Note: Any Additions or Changes on This Sheet Must be Made or Circled in Red Ink With Date and Name of Person Making Change.

Do not extend this side of this line.

F. B. 2625 PG 16

Notes Ck'd by W. J. BRENNER
Map No. CS R 2712
Office Work R. L. GREEN
Checked W. J. BRENNER
Date JUL 1960

Survey of DOHENY DRIVE
IN 0075.91 Tap 01.34 Std 68 of
Surveyed by H. E. GRANDQUIST
Notes H. E. G. Date Nov. 23 59
Indexed C. Johnson

F. B. 2675 Pg. 17

W.S. 2-B-3

R.P. Pat SET SPK & IN 7" DEEP

90-06-15.0
36 - 28 - 3.0
90 - 08 - 47.0
180 - 36 - 45.0
90 - 06 - 07.2A

AVE. 56'

TO PUNCH MARK IN PAVG TIES SPIKE ALMOST DR.

C.L. Pt. 26 1.5 N.

15.22 15.22

SET LAC. END OF TAG.

SET LAC. END OF TAG.

N 89°56' 00" W

100' N 89°56' 00" W

196' M.B. 2-39

195 TRACT No. 51

SET LAC. END OF TAG. MARK

ASHCROFT

Line 1.00.00'

25.00

Fd. Lt. Walk H.372

Fd. Lt. Walk

Fd. Lt. Walk

Fd. CUT SPK. & IN 2" DEEP AS PER ROAD DEPT. F.B. FA. 266-5

FX. 237-2

Fd. Lt. Walk

64.35

41.26'

M 90°06'07"

47'

(40')

DOHENY

DRIVE

Cont. R.S. Pg. 20 Tospark M = 250.00'

Cont. 6 SPKS. 1 Pg. 18 Tab. 25 M

Tab. Rept. F.B. FA. 266-5

Fd. CUT SPK. & IN PER TIES. REPLACED WITH C.P. ON H.H. & L.I. PROM

COUNTY ENGINEER R.E. 5869

(39')

38'

18.19

19.33'

SET TAG.

SET TAG.

Fd. Lt. Walk. Pr. Road. Per Road F.B. FA. 266-5

Fd. CUT SPK. & IN 2" DEEP. PER TIES PER ROAD DEPT. F.B. FA. 266-5 & FX. 237 Pg. 2

7+90.39 Fr. South

SET NAIL

41.07'

WALK

SET L.

BEVERLY HILLS

RETURN TO
LOS ANGELES COUNTY ENGINEER
LOS ANGELES COUNTY ENGINEERING BLDG.

Note: Any Additions or Changes on This Sheet Must Be Made or Circled in Red Ink With Date and Name of Person Making Change.

Do not extend notes this side of this line.

768095 CS #2687

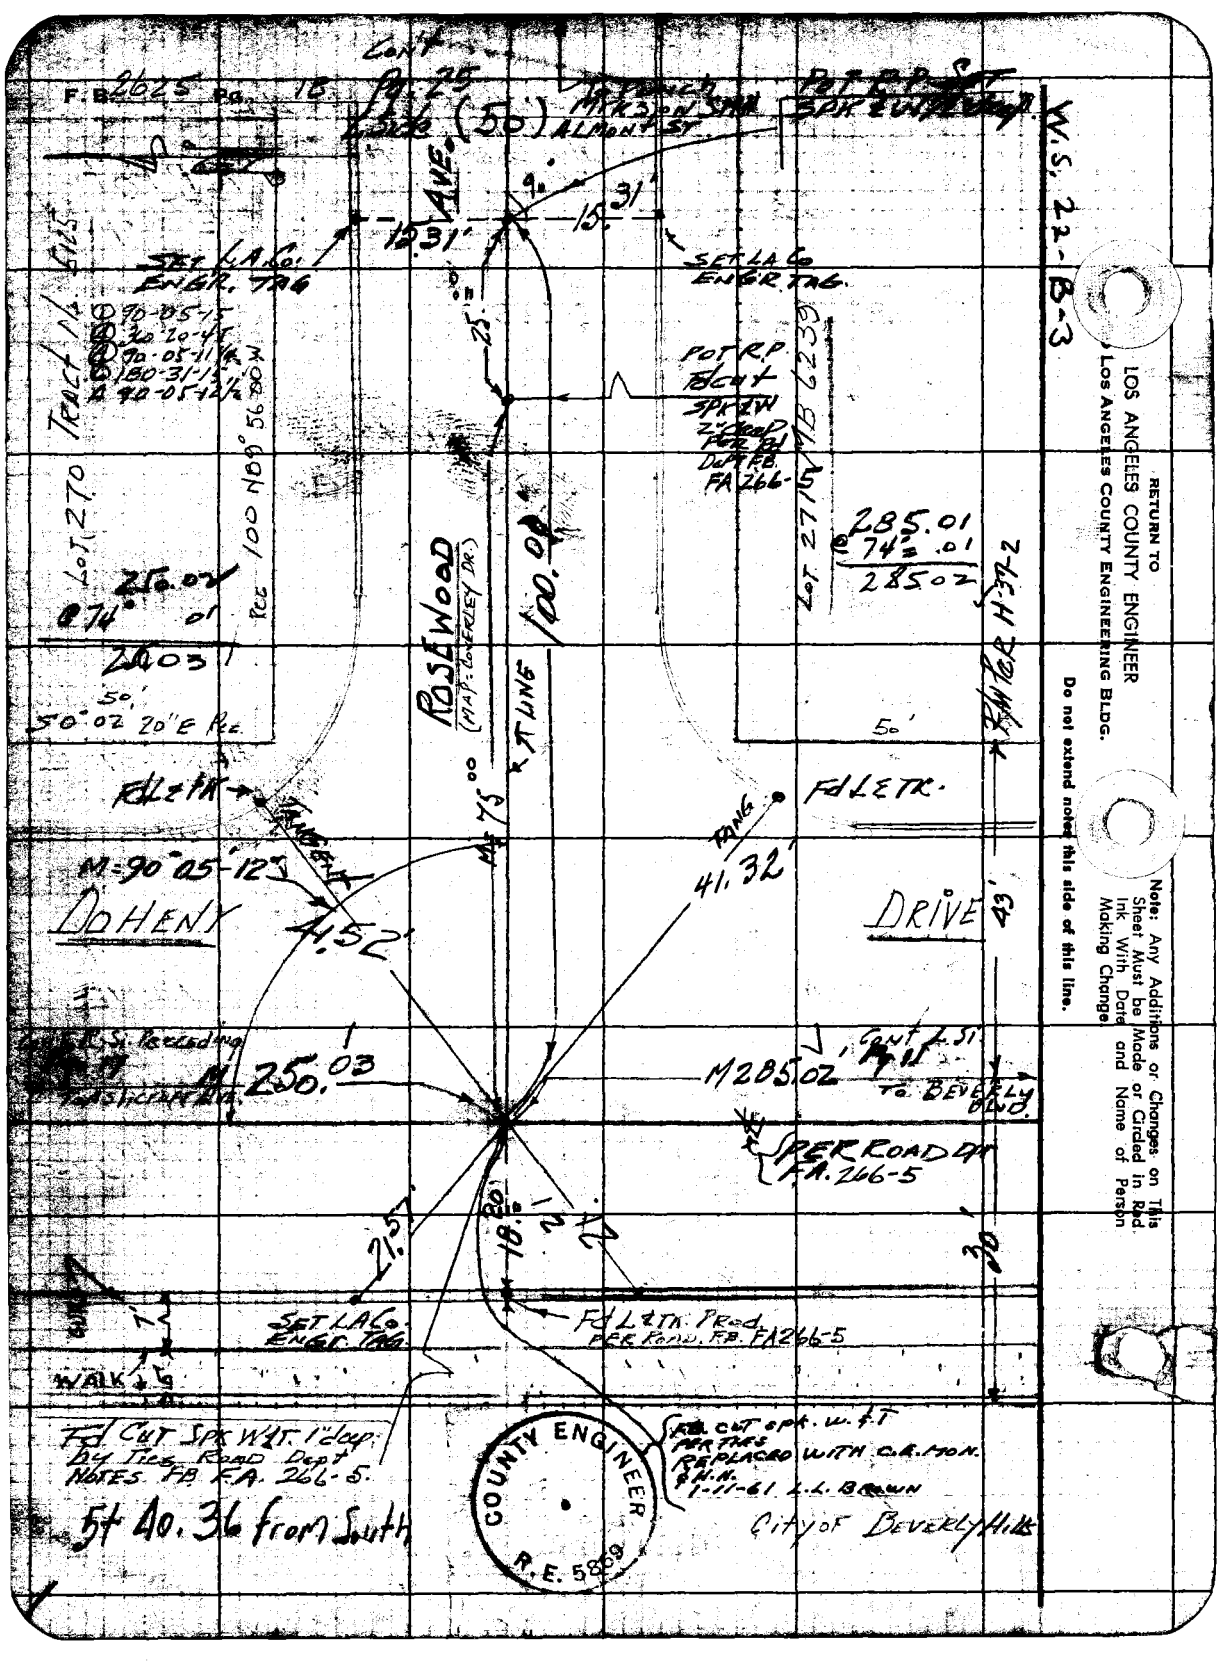
F.B. 2625 Pg. 18
Cont Pg. 25
(50)
Almont St
Pot R.P. Set
W.S. 22-B-3
Set L.A.Co. Engr. Tag
Set L.A.Co. Engr. Tag
Tract No. 5115
90-05-15
90-05-11
180-31-15
90-05-12
Lot 270
Rec 100 N89° 56' 00" W
Lot 271
MB 6239
Pot R.P. Fd cut Spk & W 2" deep per Rd Dept F.B. FA 266-5
285.01
@ 74° .01
285.02
250.02
@ 74° .01
250.03
50'
50° 02' 20" E Rec.
Rosewood (Map: Coverley Dr.)
100.00
Tang
Fd L & Tk.
Fd L & Tk.
Tangent
M=90° 05' 12"
41.32'
41.52'
Doheny
Drive
43'
M 250.03
M 285.02
Cont L.Si.
To Beverly Blvd.
Per Road Dpt F.A. 266-5
21.57'
18.30'
30'
Set L.A.Co. Engr. Tag
Fd L & Tk. Prod. Per Road F.B. FA 266-5
Walk
Fd Cut Spk W & T 1" deep by Ties Road Dept Notes F.B. F.A. 266-5.
5+40.36 from South
Fd. Cut Spk. W. & T. Per Ties Replaced with C.E. Mon. & H.N. 1-11-61 L.L. Brown
City of Beverly Hills
County Engineer R.E. 5869
Return to
Los Angeles County Engineer
Los Angeles County Engineering Bldg.
Do not extend notes this side of this line.
Note: Any Additions or Changes on This Sheet Must be Made or Circled in Red Ink With Date and Name of Person Making Change.

768095 CE #247

RETURN TO
LOS ANGELES COUNTY ENGINEER
00 LOS ANGELES COUNTY ENGINEERING BLDG.

Note: Any Additions or Changes on This Sheet Must be Made or Circled In Red Ink With Date and Name of Person Making Change.

Do not extend notes this side of this line.

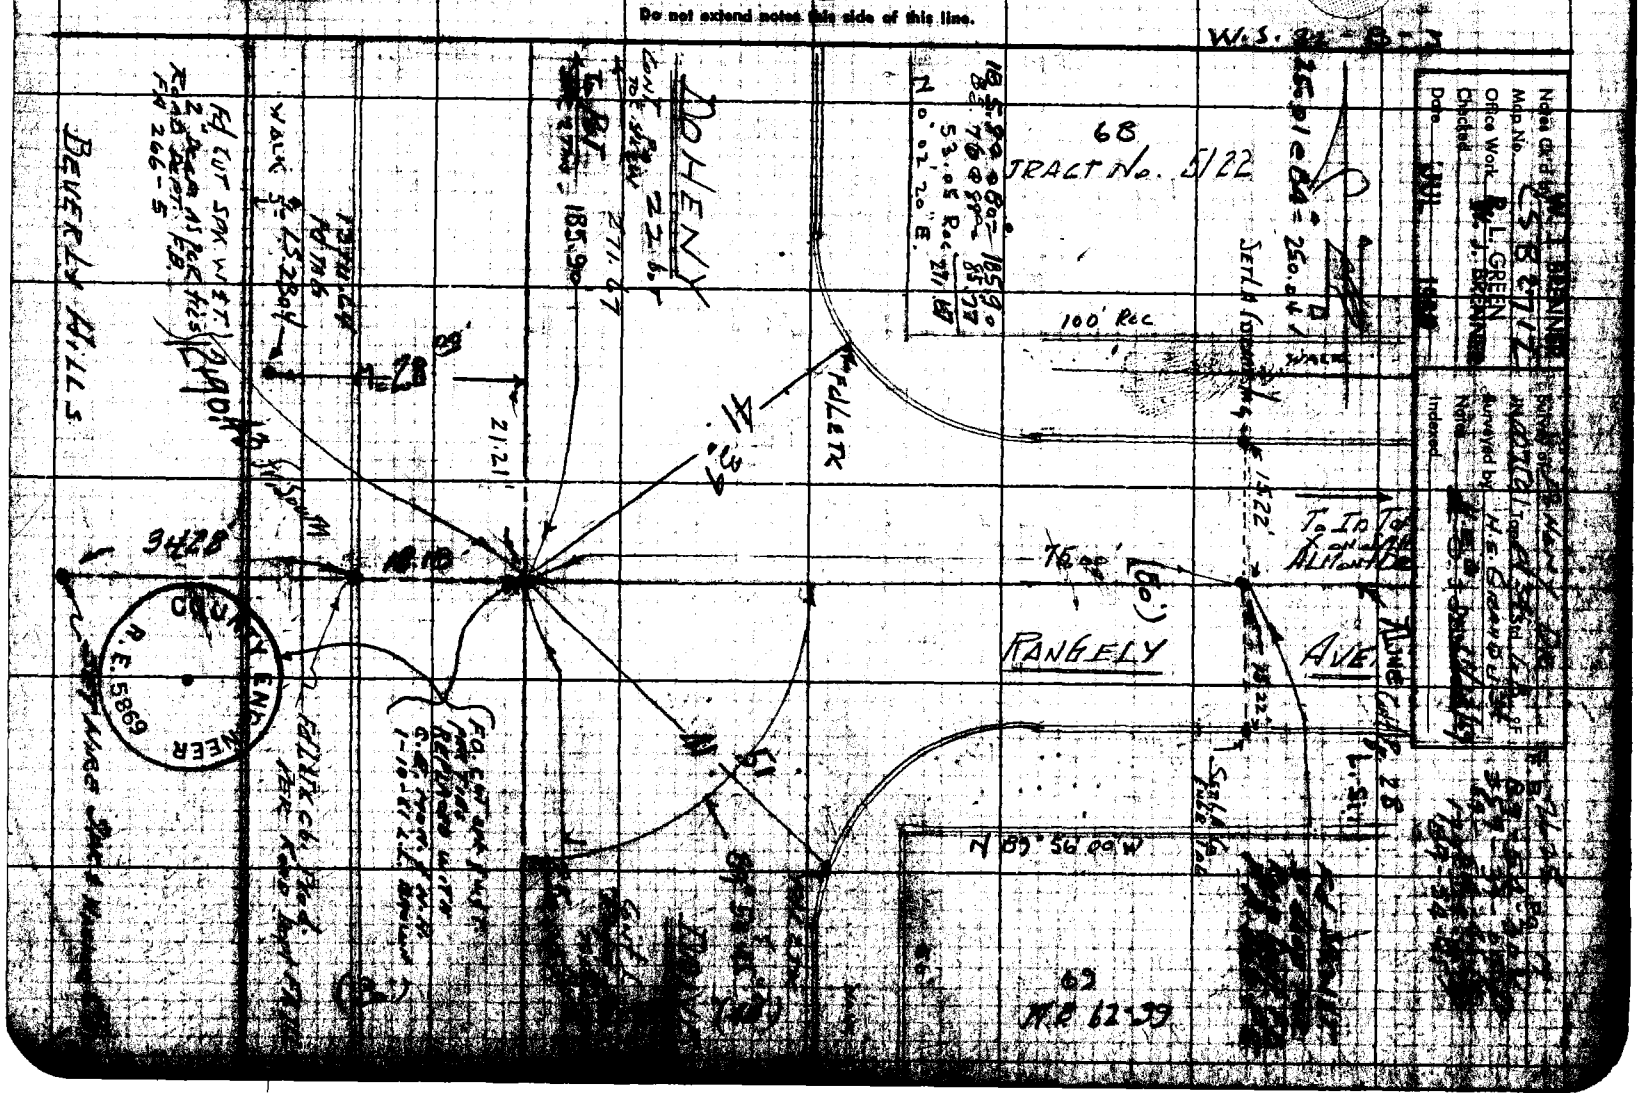

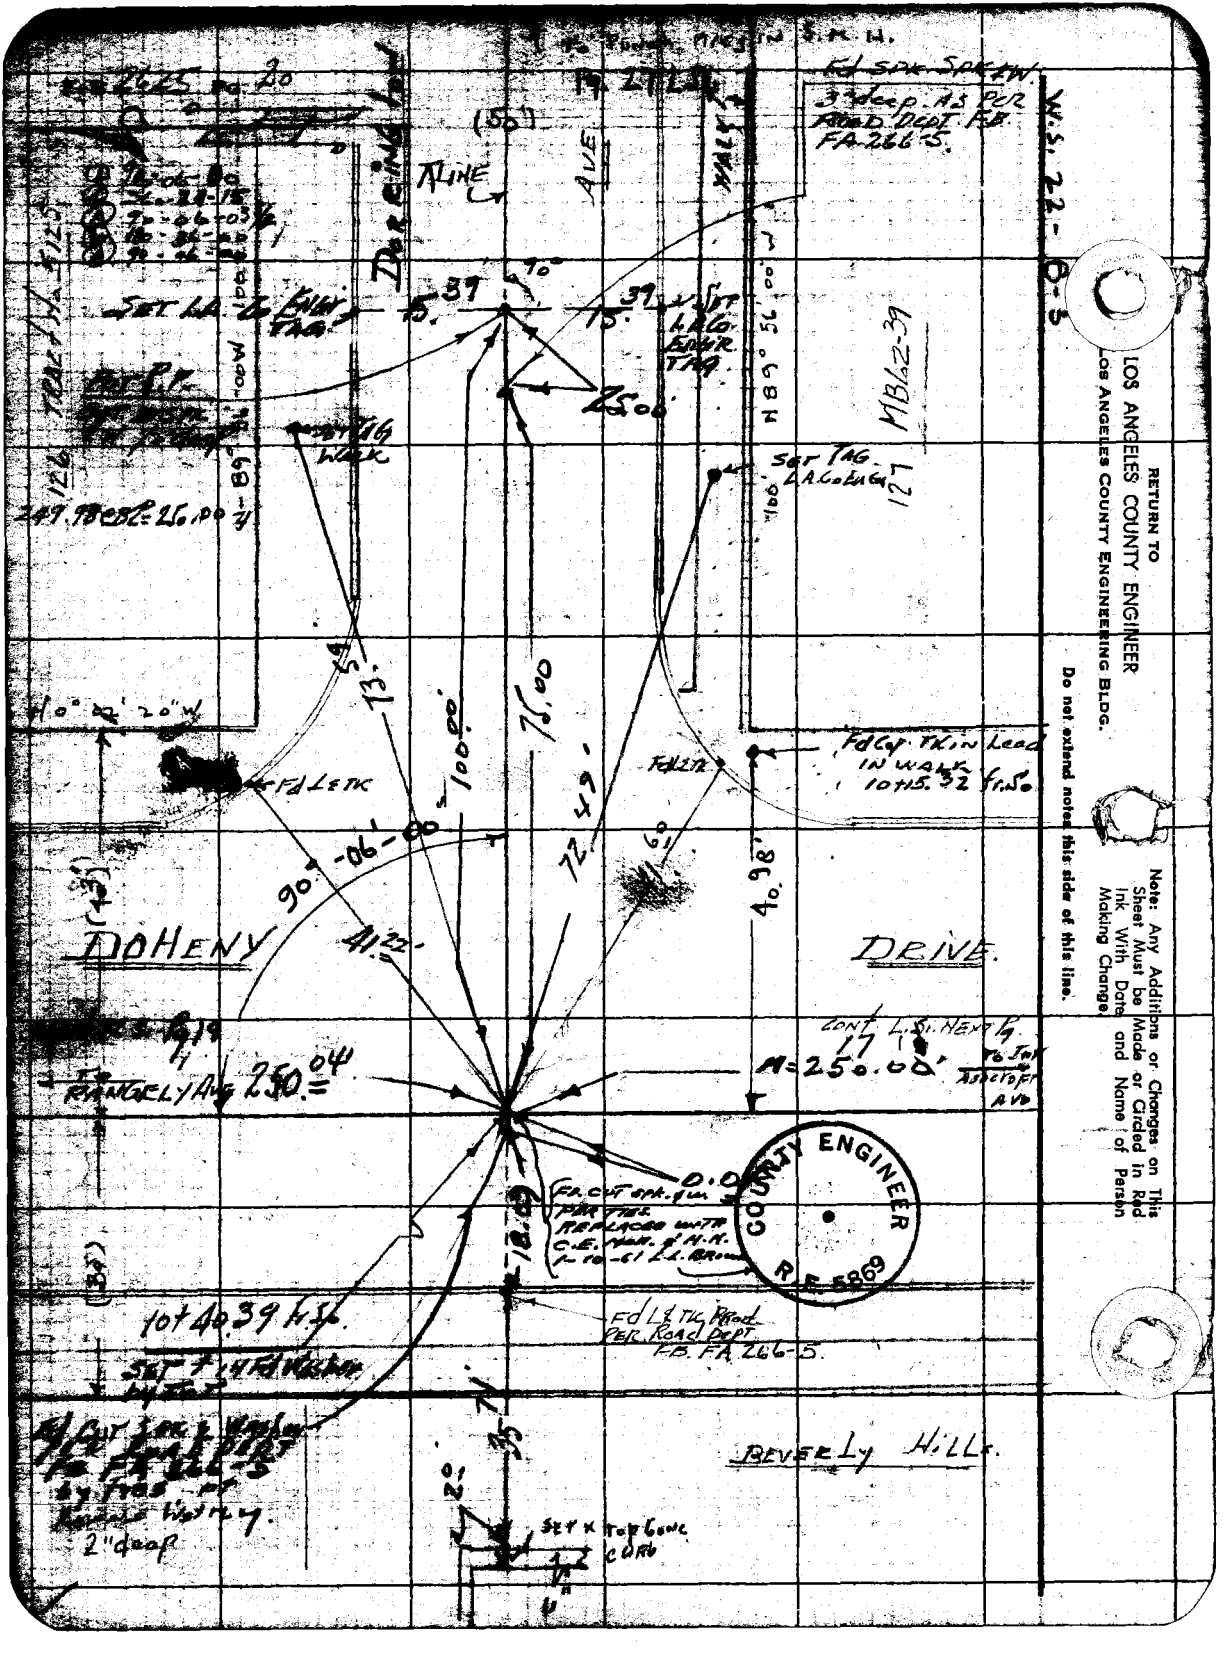

RETURN TO
LOS ANGELES COUNTY ENGINEER
LOS ANGELES COUNTY ENGINEERING BLDG.

Do not extend notes this side of this line.

Note: Any Additions or Changes on This Sheet Must be Made or Circled in Red Ink With Date and Name of Person Making Change.

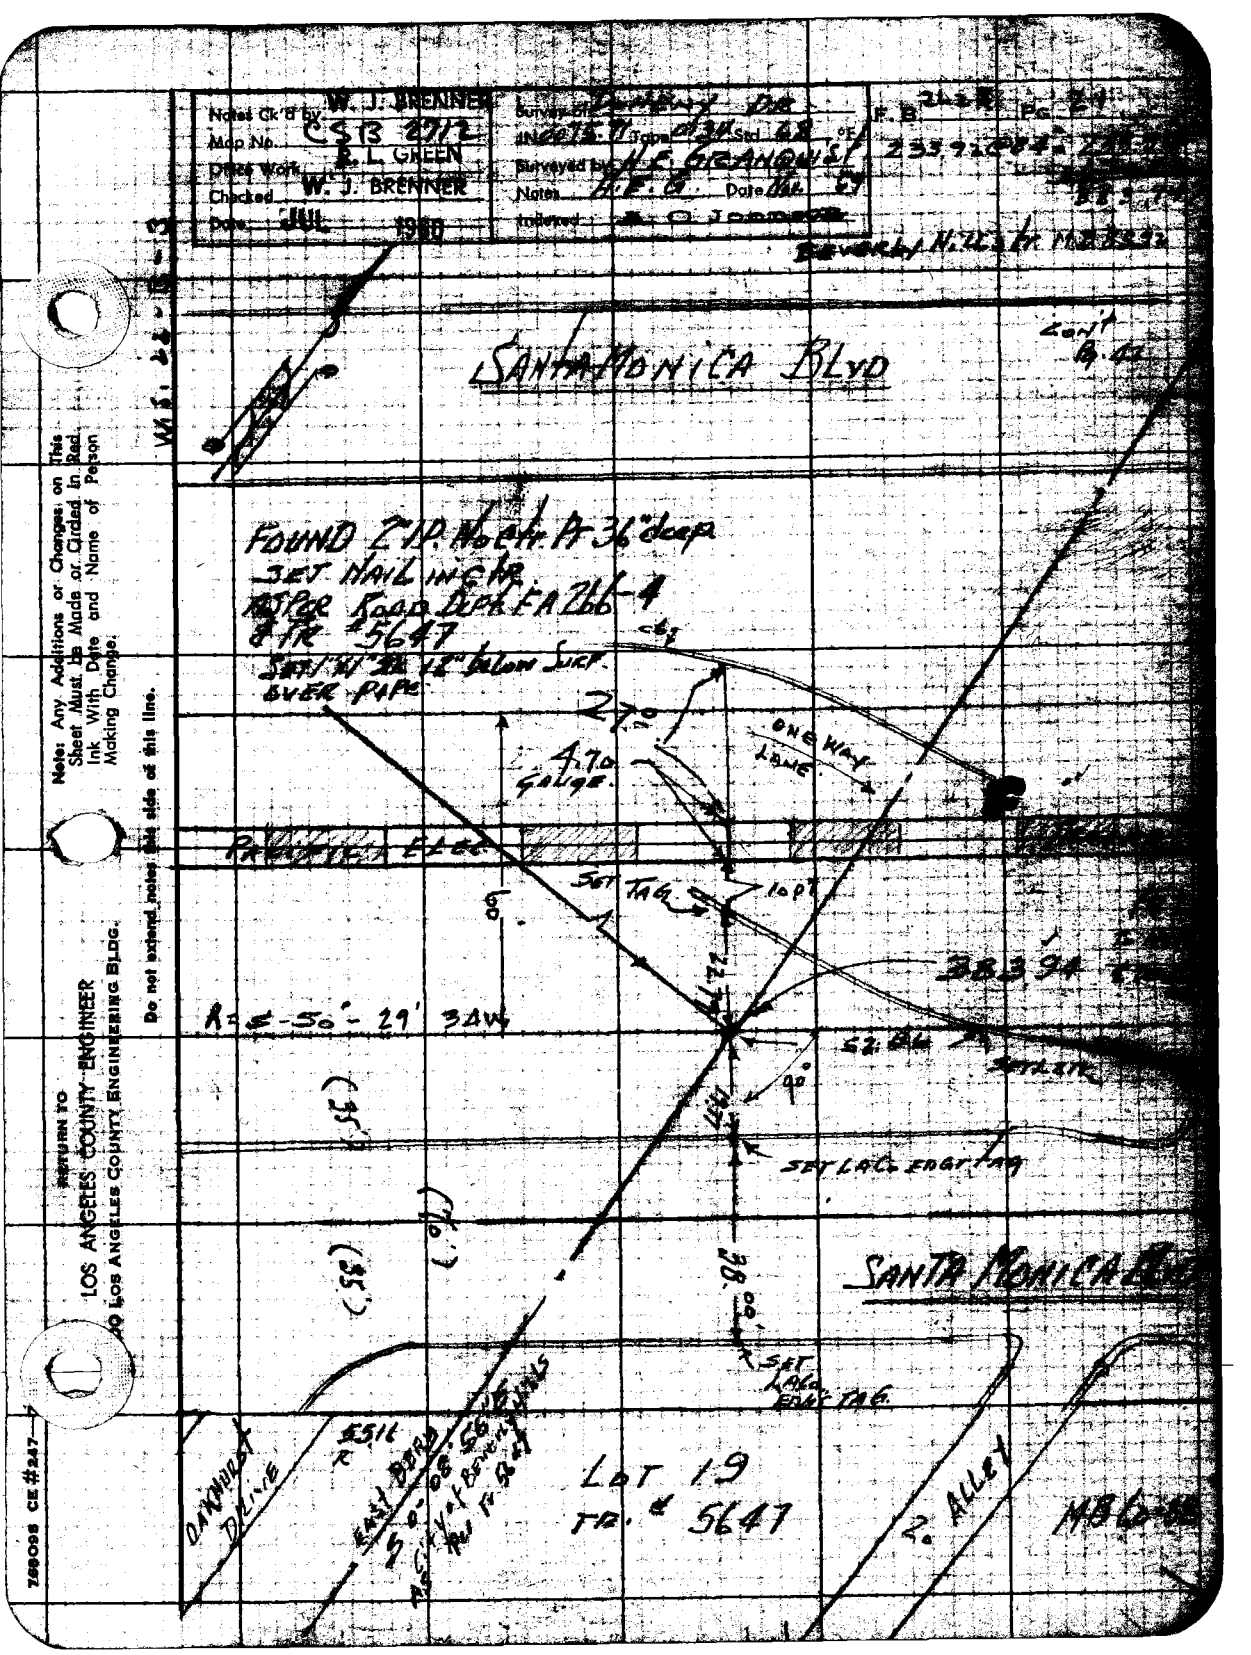

Notes Ck'd by W. J. BRENNER
Map No. CSB 2712
Office Work R. L. GREEN
Checked W. J. BRENNER
Date JUL 1960
Survey of
Surveyed by H. E. GRANQUIST
Notes
Indexed
F. B.
Pg.
SANTA MONICA BLVD
FOUND 2" I.P. No Ctr. Pt 36" deep
SET NAIL IN CTR
ASPER ROAD DEPT FA 266-4
& TR #5647
SET 1/4" 12" below SURF.
OVER PIPE
27.0
4.70 GAUGE
ONE WAY LANE
PACIFIC ELEC
SET TAG
10 PT
38.94
R = ∠ - 50° - 29' 34W
52.86
90°
SET LAC. ENGR TAG
SANTA MONICA BLVD
38.00
SET LAC. ENGR TAG
DAKHURST DRIVE
EAST BERD
LOT 19
TR. # 5647
2. ALLEY
Note: Any Additions or Changes on This Sheet Must be Made or Circled in Red Ink With Date and Name of Person Making Change.
Do not extend notes this side of this line.
RETURN TO
LOS ANGELES COUNTY ENGINEER
LOS ANGELES COUNTY ENGINEERING BLDG.

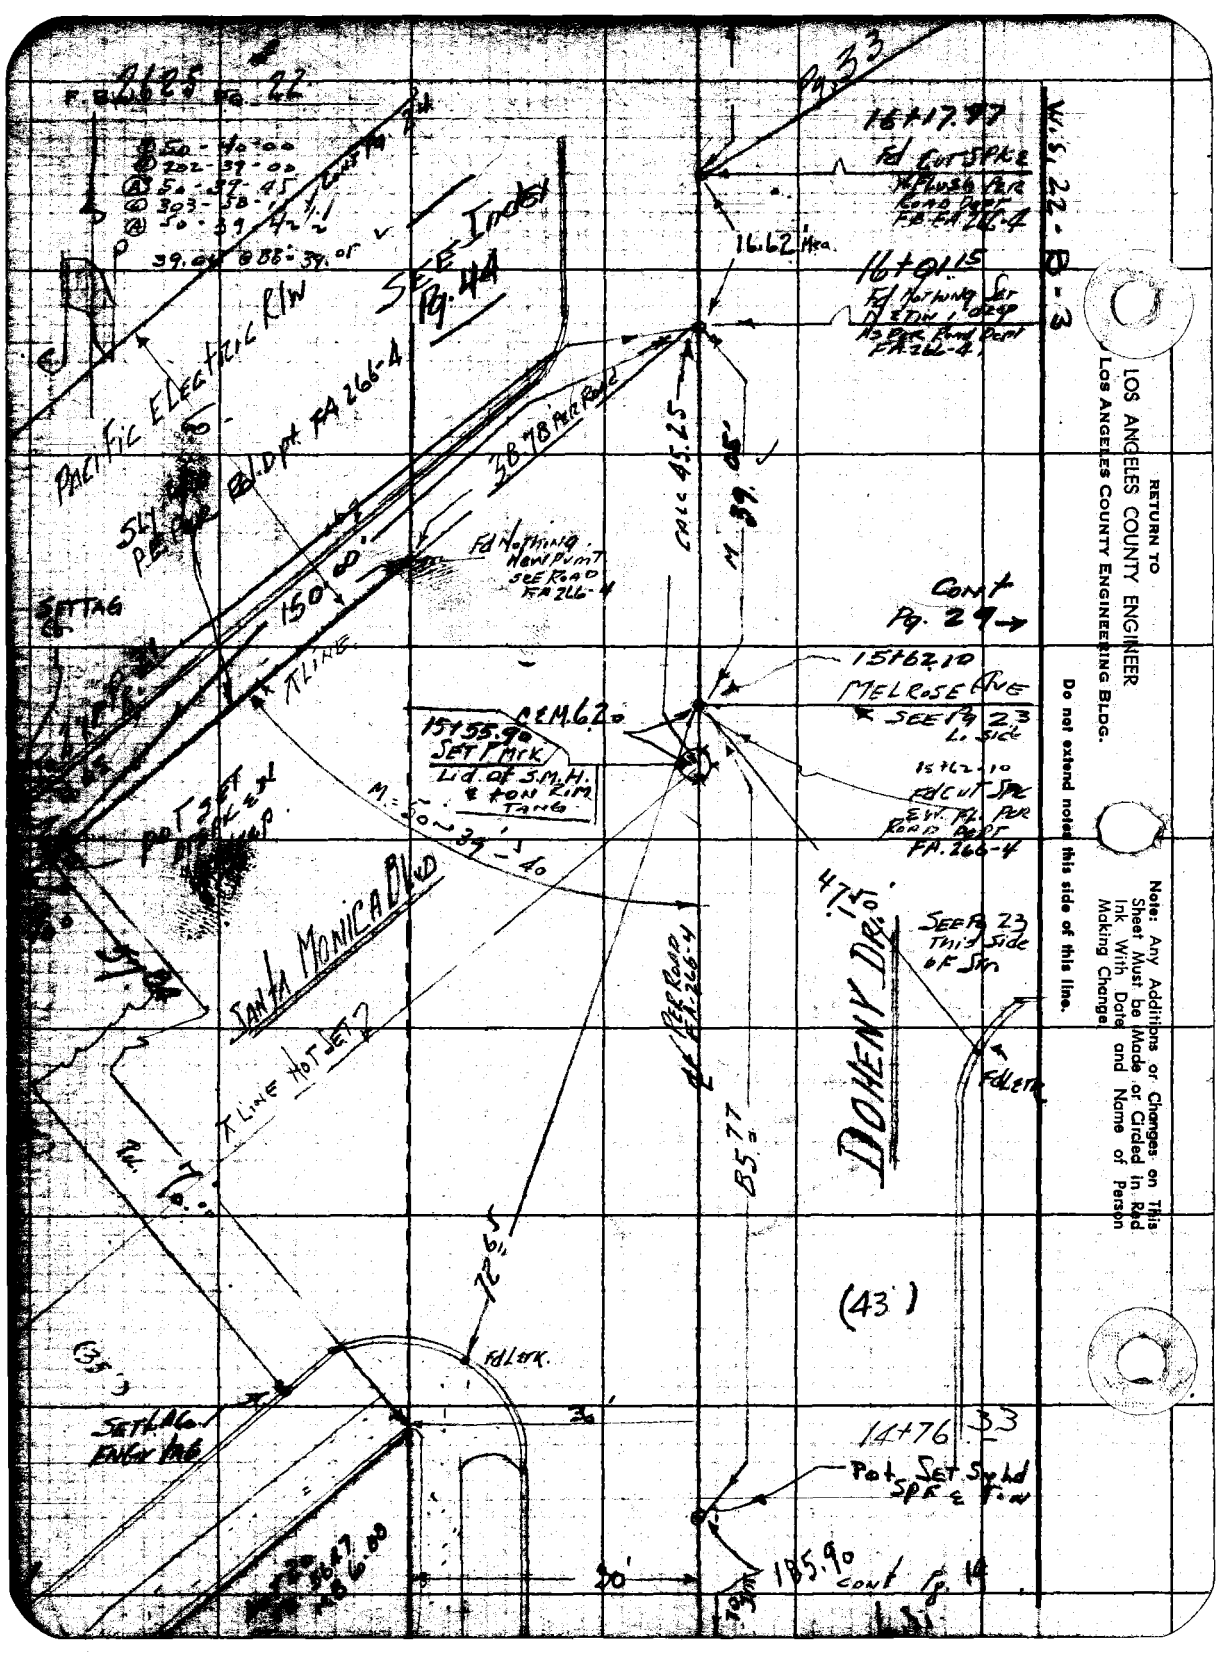

RETURN TO
LOS ANGELES COUNTY ENGINEER
LOS ANGELES COUNTY ENGINEERING BLDG.

Do not extend notes this side of this line.

Note: Any Additions or Changes on This Sheet Must be Made or Circled in Red Ink With Date and Name of Person Making Change.

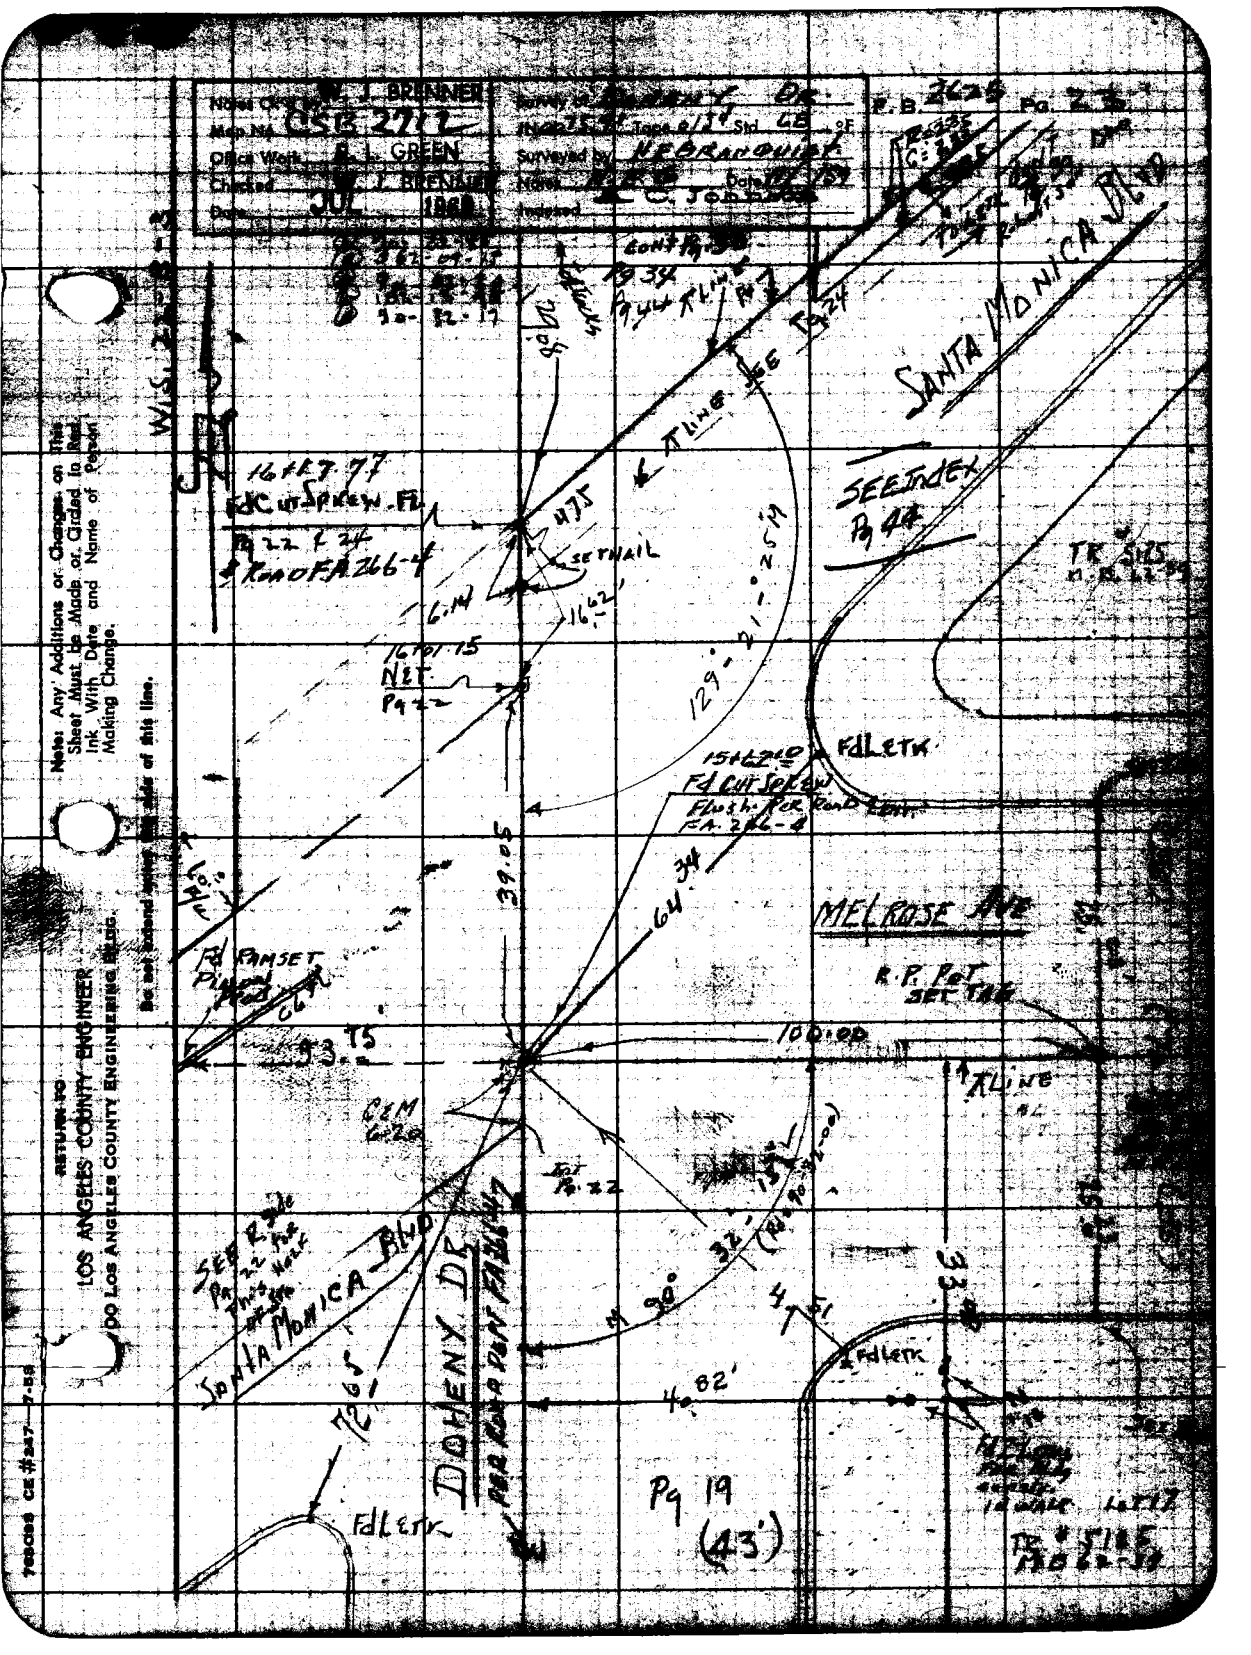

Notes Ck'd by W. J. BRENNER
Map No. CSB 2712
Office Work R. L. GREEN
Checked W. J. BRENNER
Date JUL 1968
Surveyed by
Notes
Indexed
F.B. 2625 Pg. 23
SANTA MONICA BLVD
SEE INDEX Pg 44
16+17.77
FdCut Spkew. Fl.
Pg 22 & 24
& Road FA 266-4
SET NAIL
16+01.15
NET
Pg 22
129°-21'-25"
FdLetk
15+62.10
Fd Cut Spkew
Flush Per Road Cent.
FA 266-4
MELROSE AVE
R.P. Pot
SET TAG
Fd RAMSET
Pinion Pond
100.00
CEM
Pg 22
SEE R side
Pg 22 for
This Hole
SANTA MONICA BLVD
DOHENY DR
PER ROAD CENT FA 266-4
Pg 19
(43')
FdLetk
FdLetk
Note: Any Additions or Changes on This Sheet Must be Made or Graded in Red Ink With Date and Name of Person Making Change.
Do not extend notes this side of this line.
RETURN TO
LOS ANGELES COUNTY ENGINEER
DO LOS ANGELES COUNTY ENGINEERING BLDG.

RETURN TO
LOS ANGELES COUNTY ENGINEER
00 LOS ANGELES COUNTY ENGINEERING BLDG.

Note: Any Additions or Changes on This Sheet Must be Made or Circled in Red Ink With Date and Name of Person Making Change.

Do not extend notes this side of this line.

F.B. 2425 PG. 24

Notes Ck'd by W. J. BRENNER	Survey of [illegible]	F. B. 2625 PG. 25
Map No. CSB2712	JN 00759 Tape [illegible] Std 60 of	
Office Work R. L. GREEN	Surveyed by H. E. GRANGE	
Checked W. J. BRENNER	Notes H.E.G. Date [illegible]	
Date JUL 1980	Indexed [illegible] C. Johnson	

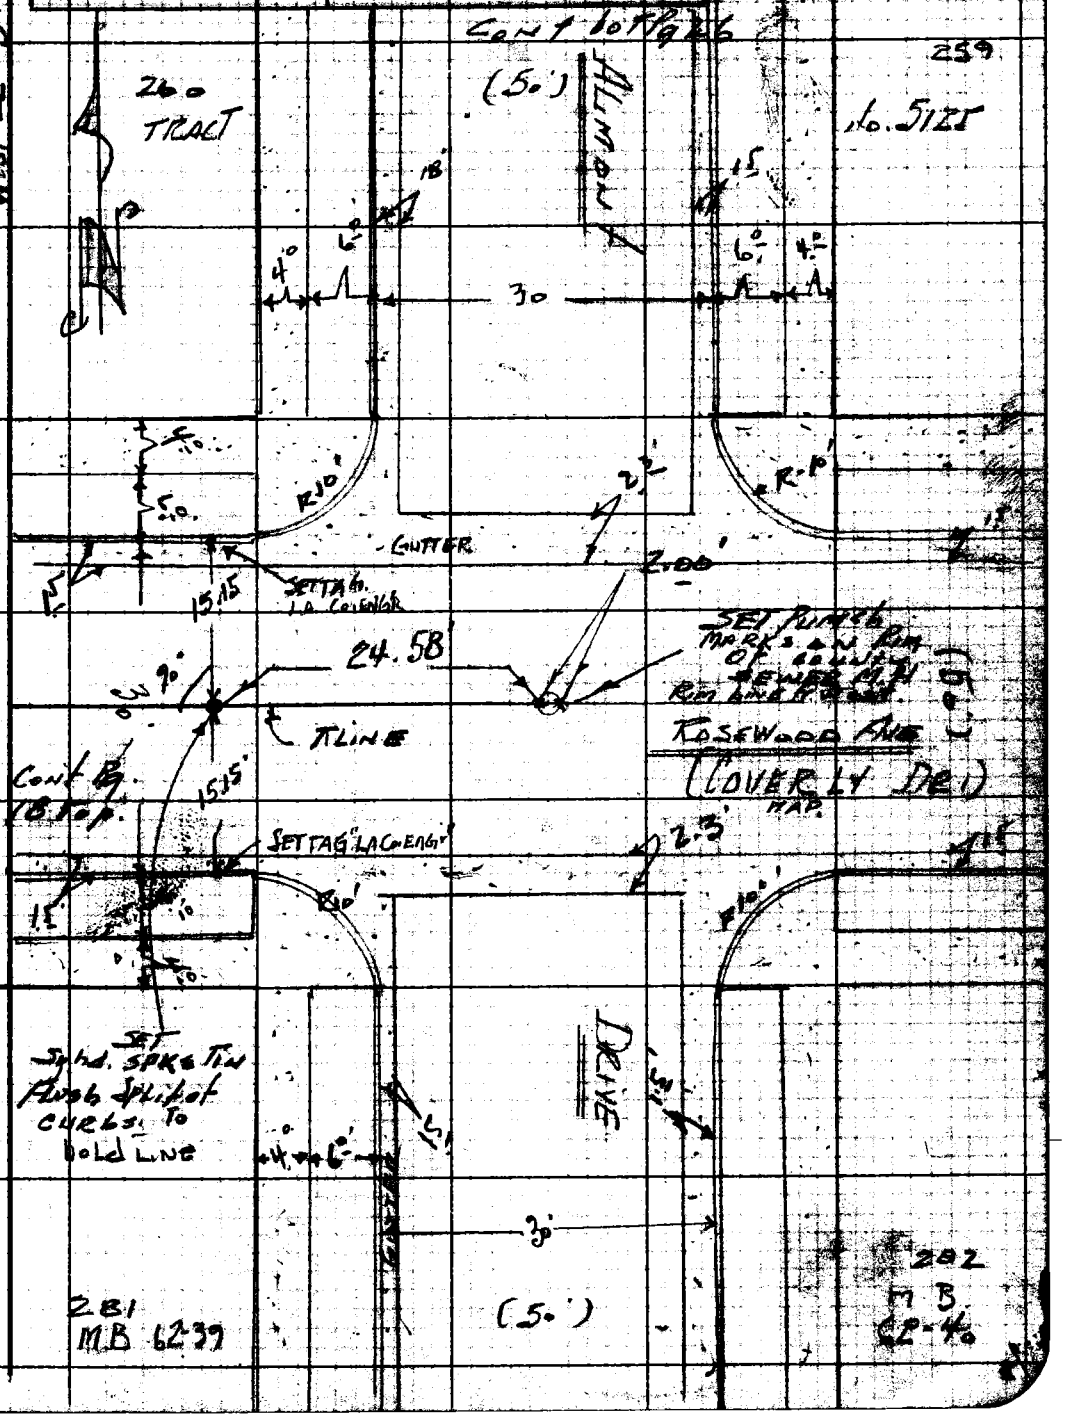

Note: Any Additions or Changes on This Sheet Must be Made or Circled in Red Ink With Date and Name of Person Making Change.

Do not extend notes this side of this line.

RETURN TO
LOS ANGELES COUNTY ENGINEER
100 LOS ANGELES COUNTY ENGINEERING BLDG.

763088 CE #247—7-55

F.B. 2625 Pg. 26

Cont Pg 27 Bot.

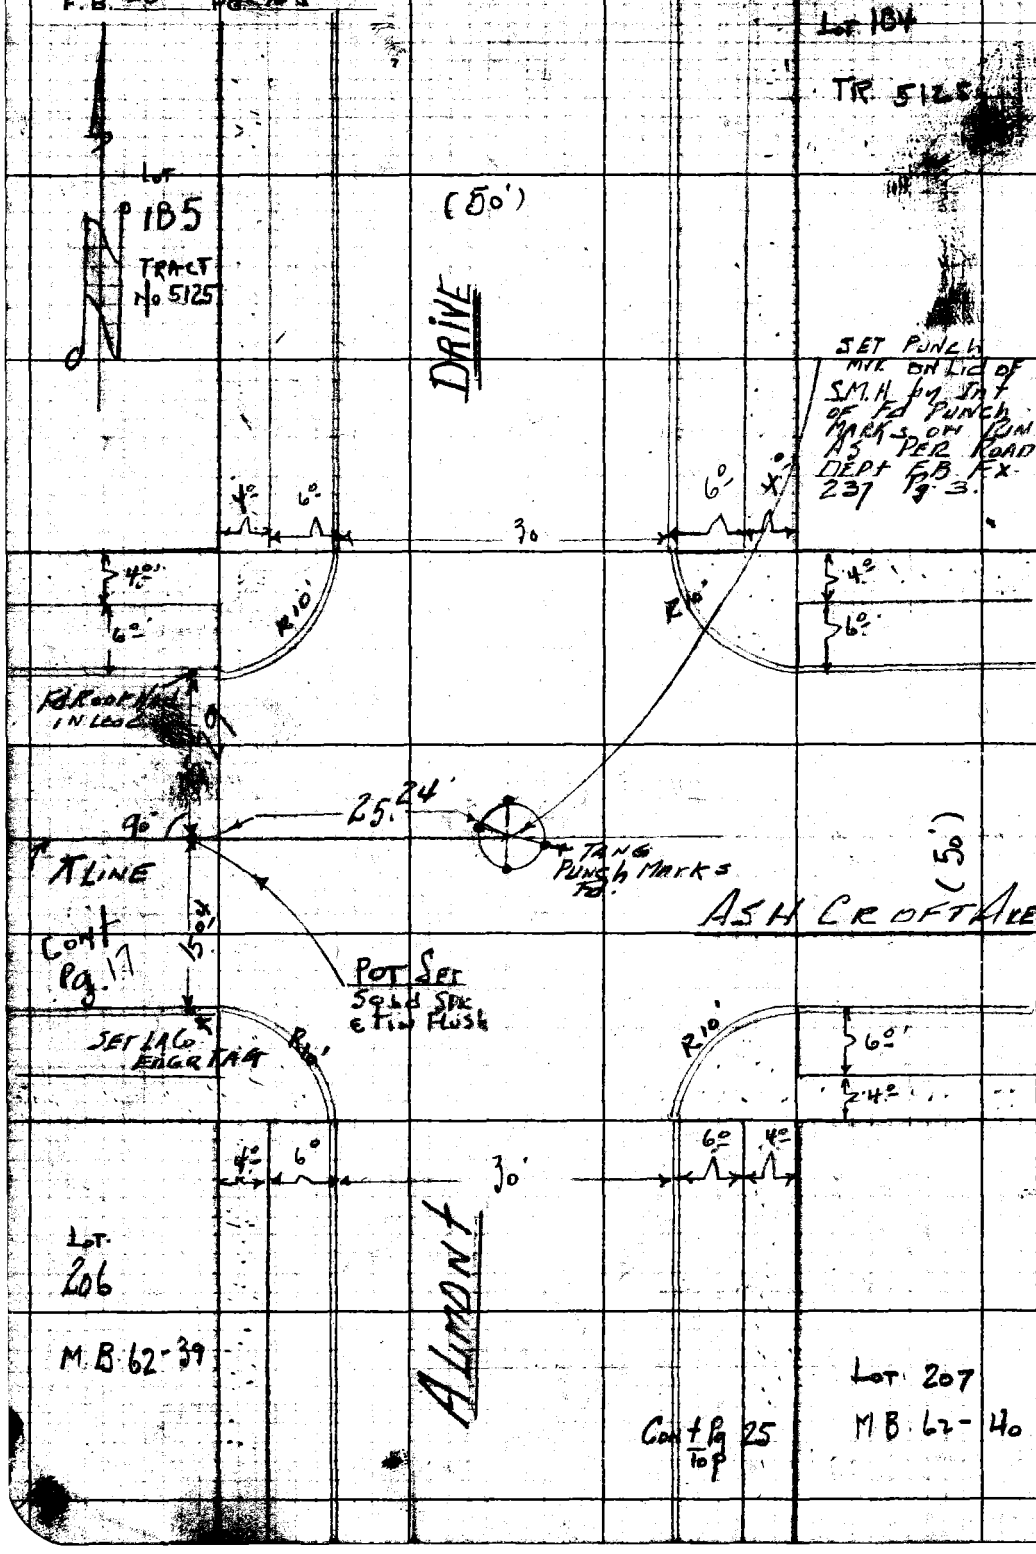

RETURN TO
LOS ANGELES COUNTY ENGINEER
100 LOS ANGELES COUNTY ENGINEERING BLDG.

Do not extend notes this side of this line.

Note: Any Additions or Changes on This Sheet Must be Made or Circled in Red Ink With Date and Name of Person Making Change.

Notes Ck'd by W. J. BRENNER
Map No. CSB 27/2
Office Work R. L. GREEN
Checked W. J. BRENNER
Date JUL 1960

Survey of DOHENY DR.
JN 007591 Tape Std 68 °F
Surveyed by H. E. GRANQUIST
Notes H.E.G. Date 11/30/59
Indexed C. JOHNSON

F. B. 2625 Pg. 27

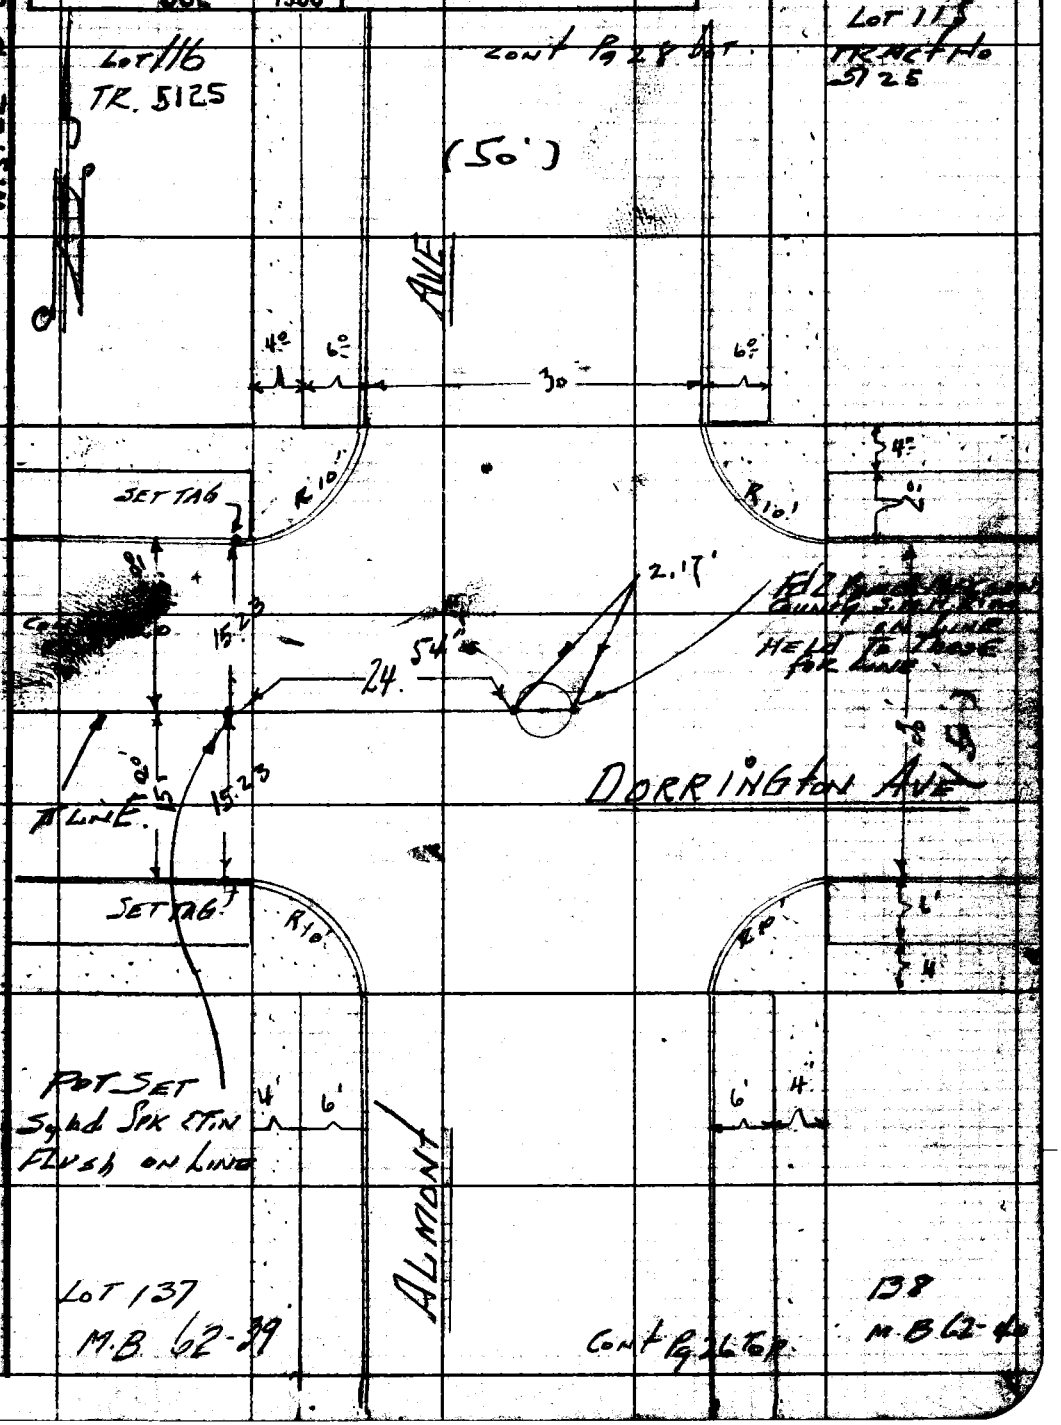

Note: Any Additions or Changes on This Sheet Must be Made or Circled in Red Ink With Date and Name of Person Making Change.

Do not extend this side of this line.

PLEASE RETURN TO
LOS ANGELES COUNTY ENGINEER
700 LOS ANGELES COUNTY ENGINEERING BLDG.

76F3098 S&E #247 11-58

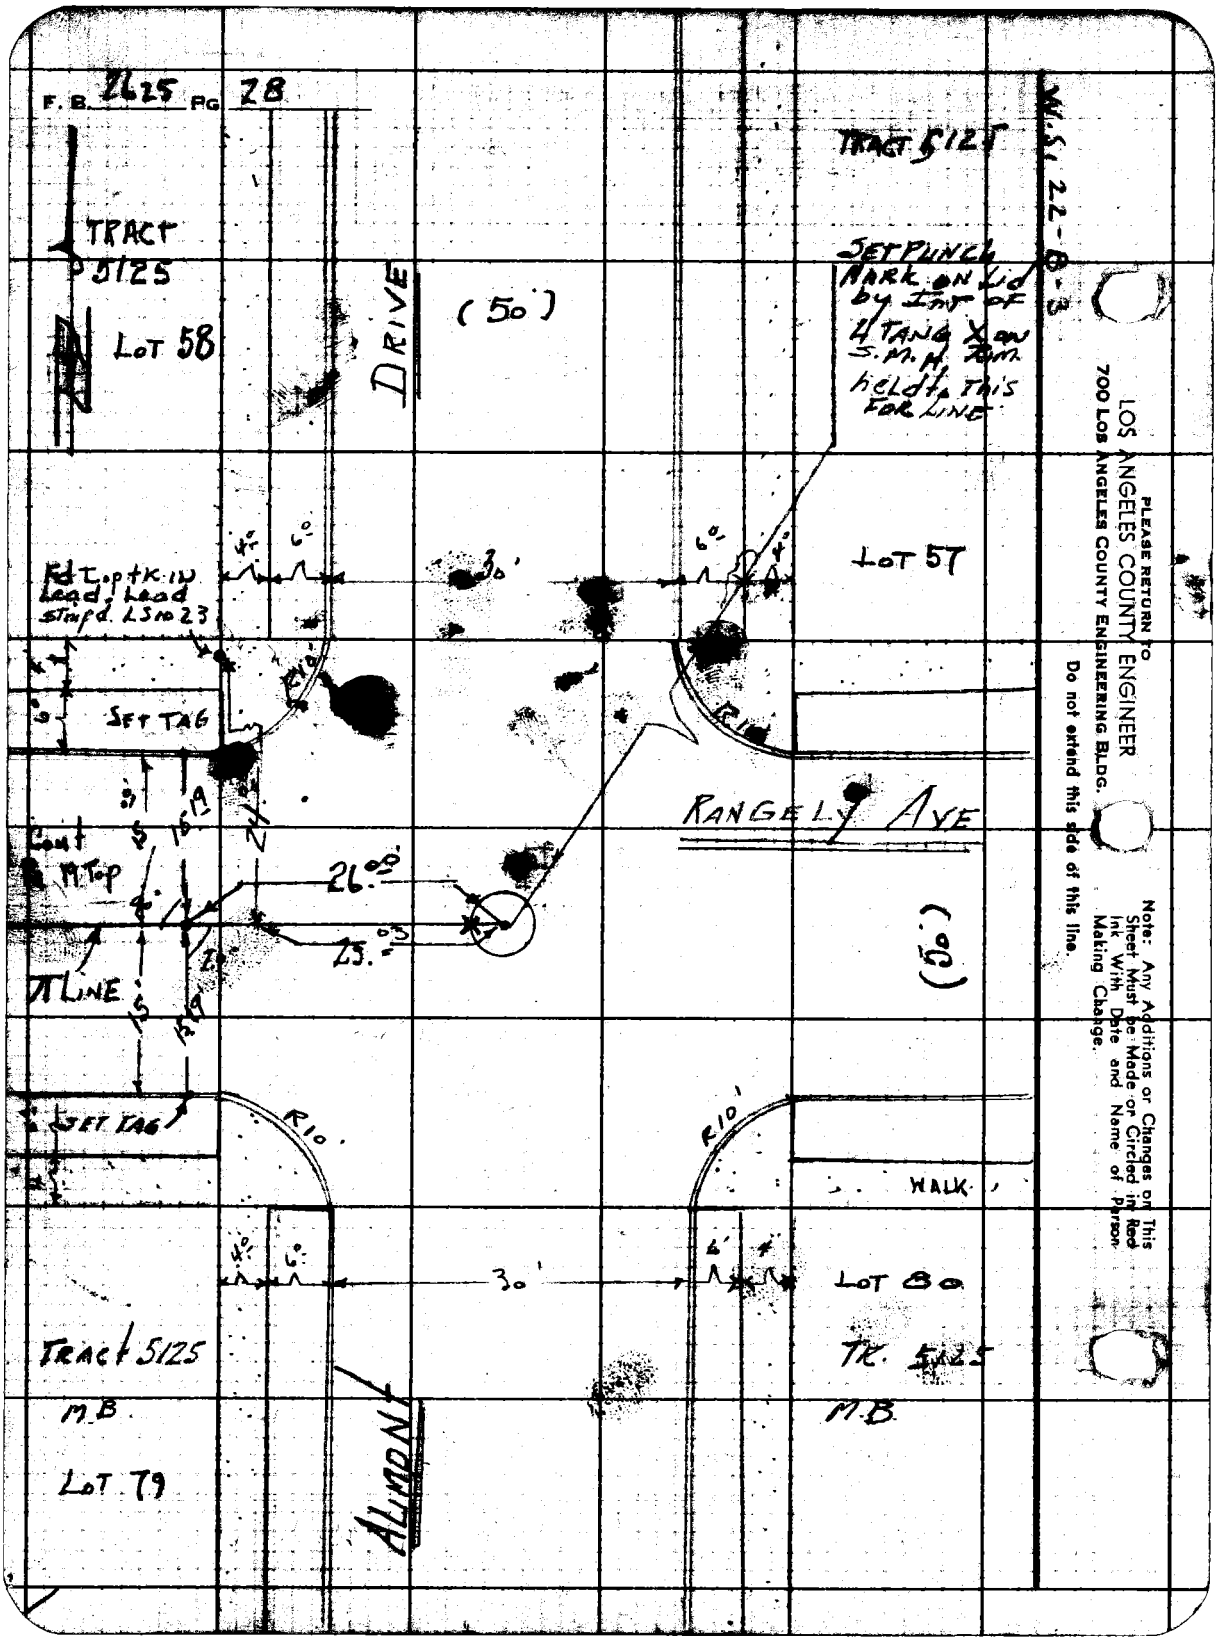
F. B. 2625 PG 28
TRACT 5125
LOT 58
DRIVE
(50')
TRACT 5125
SET PUNCH MARK ON LID by INT OF 4 TANG X on S.M.H. RIM. held to THIS FOR LINE
W.S. 22-B-3
LOT 57
30'
Fd Top tk in Lead, Lead stmpd. LS 10 23
SET TAG
RANGELY AVE
26.00
25.03
(50')
SET TAG
R10'
R10'
WALK
30'
LOT 80
TRACT 5125
M.B.
LOT 79
TR. 5125
M.B.
ALIMONT
PLEASE RETURN TO
LOS ANGELES COUNTY ENGINEER
700 LOS ANGELES COUNTY ENGINEERING BLDG.
Do not extend this side of this line.
Note: Any Additions or Changes on This Sheet Must be Made or Circled in Red Ink With Date and Name of Person Making Change.

Notes Ck'd by W. J. BRONNER

Map No. CSB 2717

Office Work R. L. GREEN

Checked W. J. BRONNER

Date JUL 1960

Indexed C. Johnson

F.B. 2625 Pg. 29

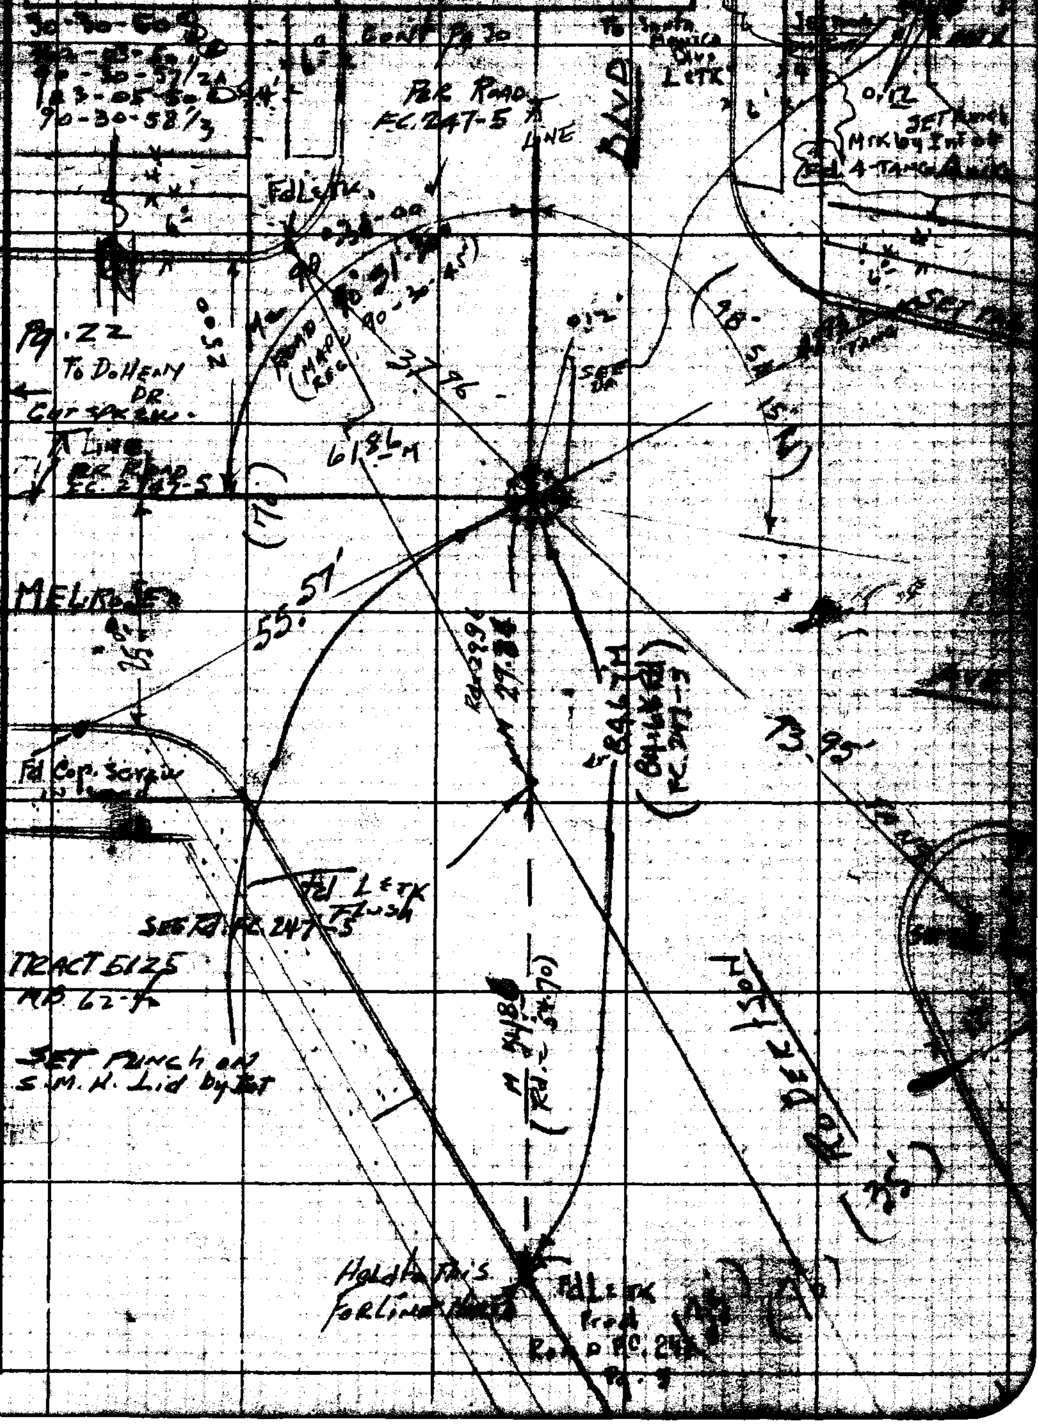

Note: Any Additions or Changes on This Sheet Must be Made of Circled in Red Ink With Date and Name of Person Making Change.

Do not extend this side of this line.

PLEASE RETURN TO
LOS ANGELES COUNTY ENGINEER
700 Los Angeles County Engineering Bldg.

F. B. 2625 PG 30

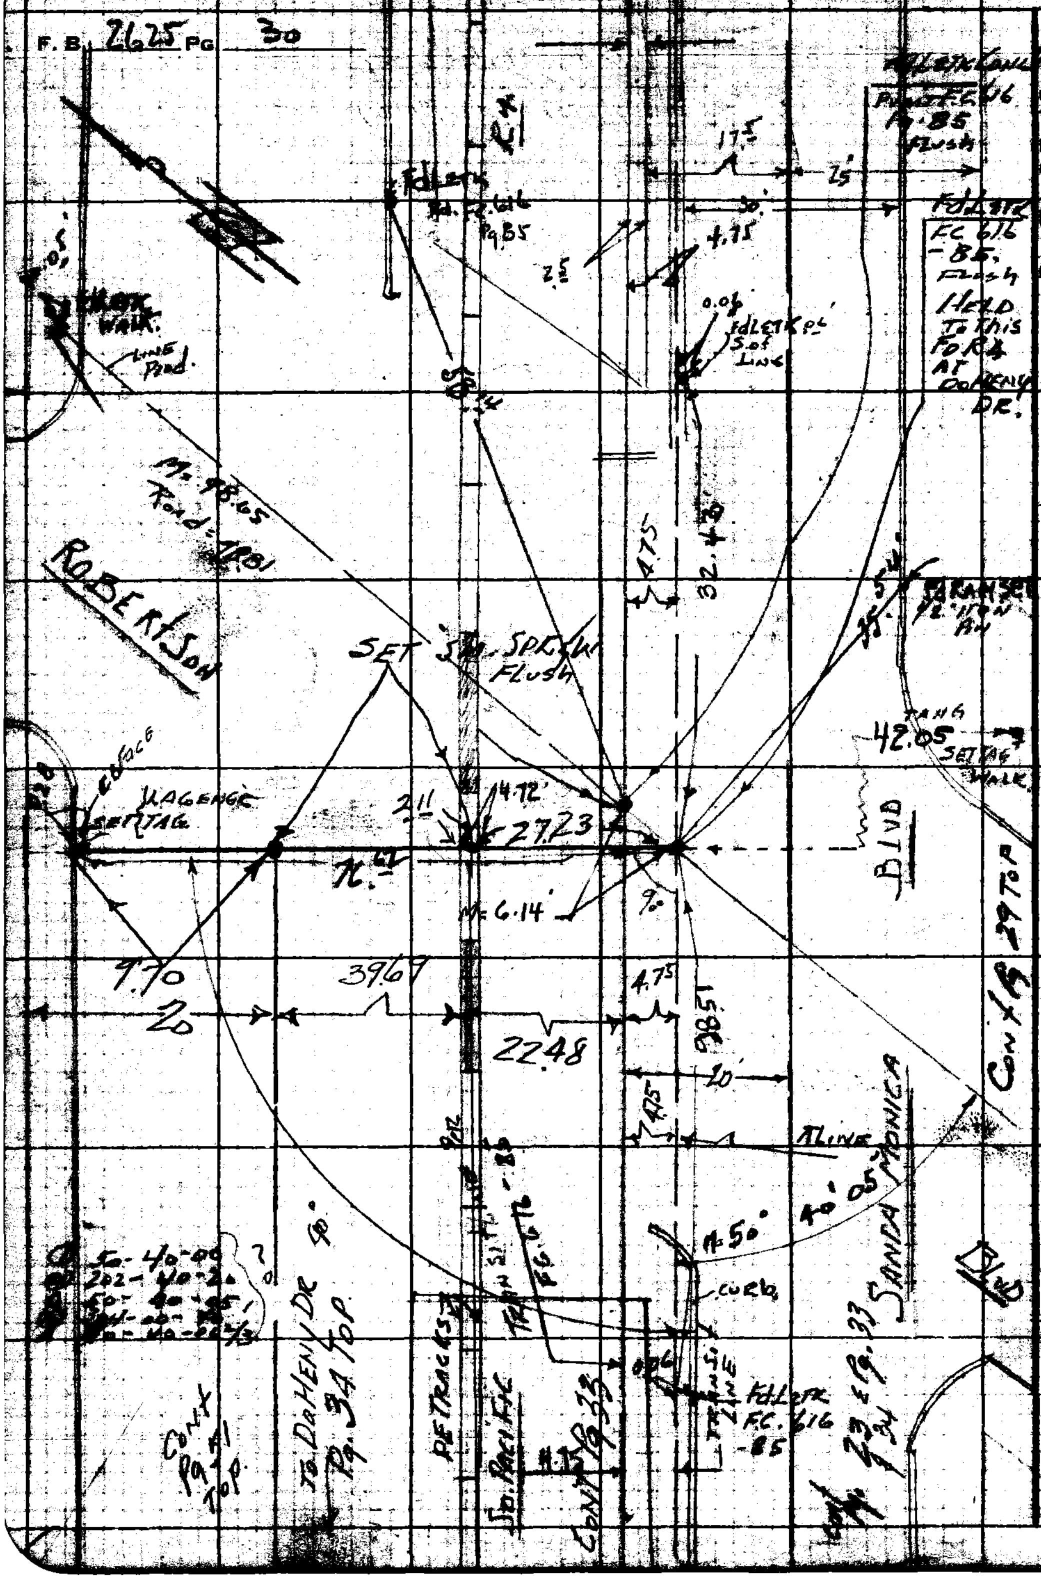

PLEASE RETURN TO
LOS ANGELES COUNTY ENGINEER
700 LOS ANGELES COUNTY ENGINEERING BLDG.
Do not extend this side of this line.
Note: Any Additions or Changes on This Sheet Must be Made or Circled in Red Ink With Date and Name of Person Making Change.

Notes Ck'd by	Survey of
Map No.	JN Tape Std °F
Office Work R. L. GREEN	Surveyed by
Checked	Notes Date
Date	Indexed A. C. Johnson

F. B. 2625 Pg. 31

PLEASE RETURN TO
LOS ANGELES COUNTY ENGINEER
900 Los Angeles County Engineering Bldg.

Note: Any Additions or Changes on this Sheet Must be Made or Circled in Red Ink With Date and Name of Person Making Change.

Do not extend this side of this line.

7BF3025 S&E #247

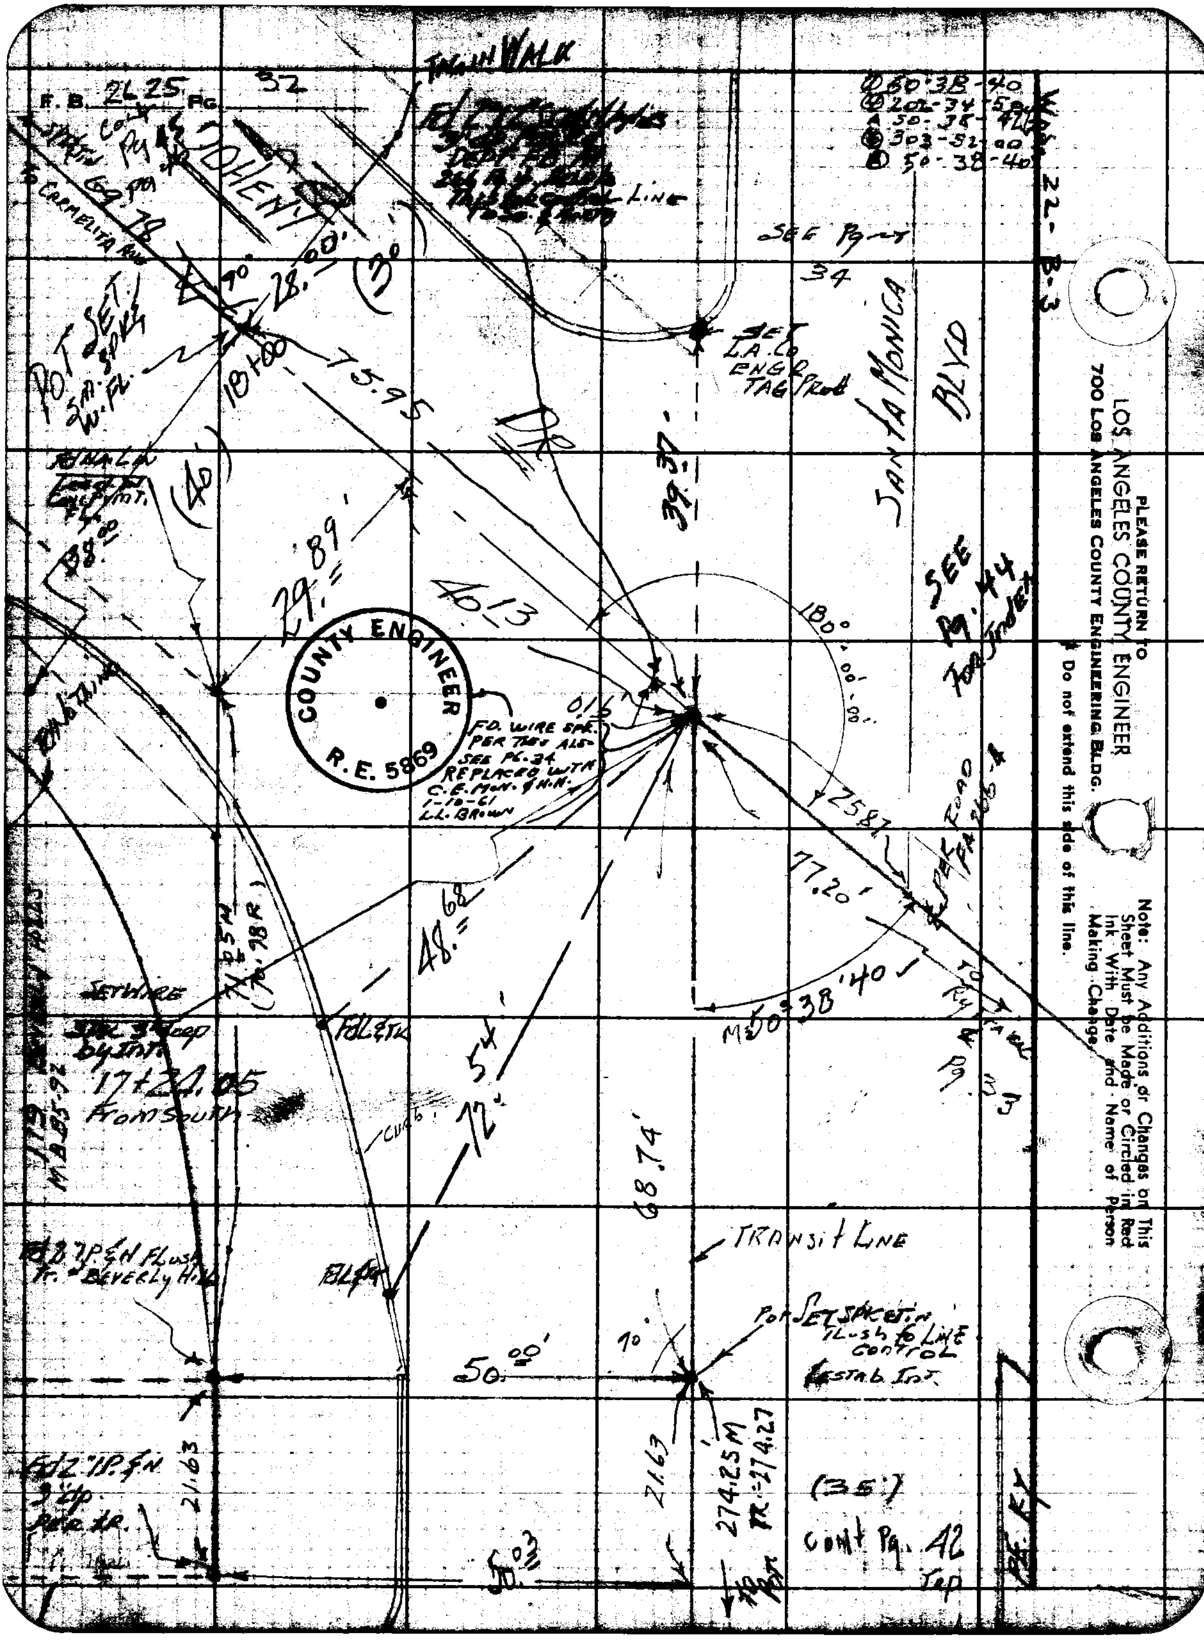
F. B. 2L25 PG. 32
DOHENY
CARMELITA AVE
SANTA MONICA BLVD
SEE Pg. 44 For Index
SEE Pg. 34
SET L.A. Co. ENGR. TAG Prod
COUNTY ENGINEER R.E. 5869
FD. WIRE SPK. PER TIES ALS. SEE PG. 24 REPLACED W/ C.E. MON. & H.N. 1-10-61 L.L. BROWN
TRANSIT LINE
75.95
29.89'
40.13
39.37'
48.68
72.54'
68.74'
77.20'
25.87
180°00'00"
M 50°38'40"
50.00'
50.03
21.63
274.25 M
TR = 274.27
17+21.05 From South
(35')
CONT Pg. 42
PLEASE RETURN TO
LOS ANGELES COUNTY ENGINEER
700 LOS ANGELES COUNTY ENGINEERING BLDG.
Do not extend this side of this line.
Note: Any Additions or Changes on This Sheet Must be Made or Circled in Red Ink With Date and Name of Person Making Change.

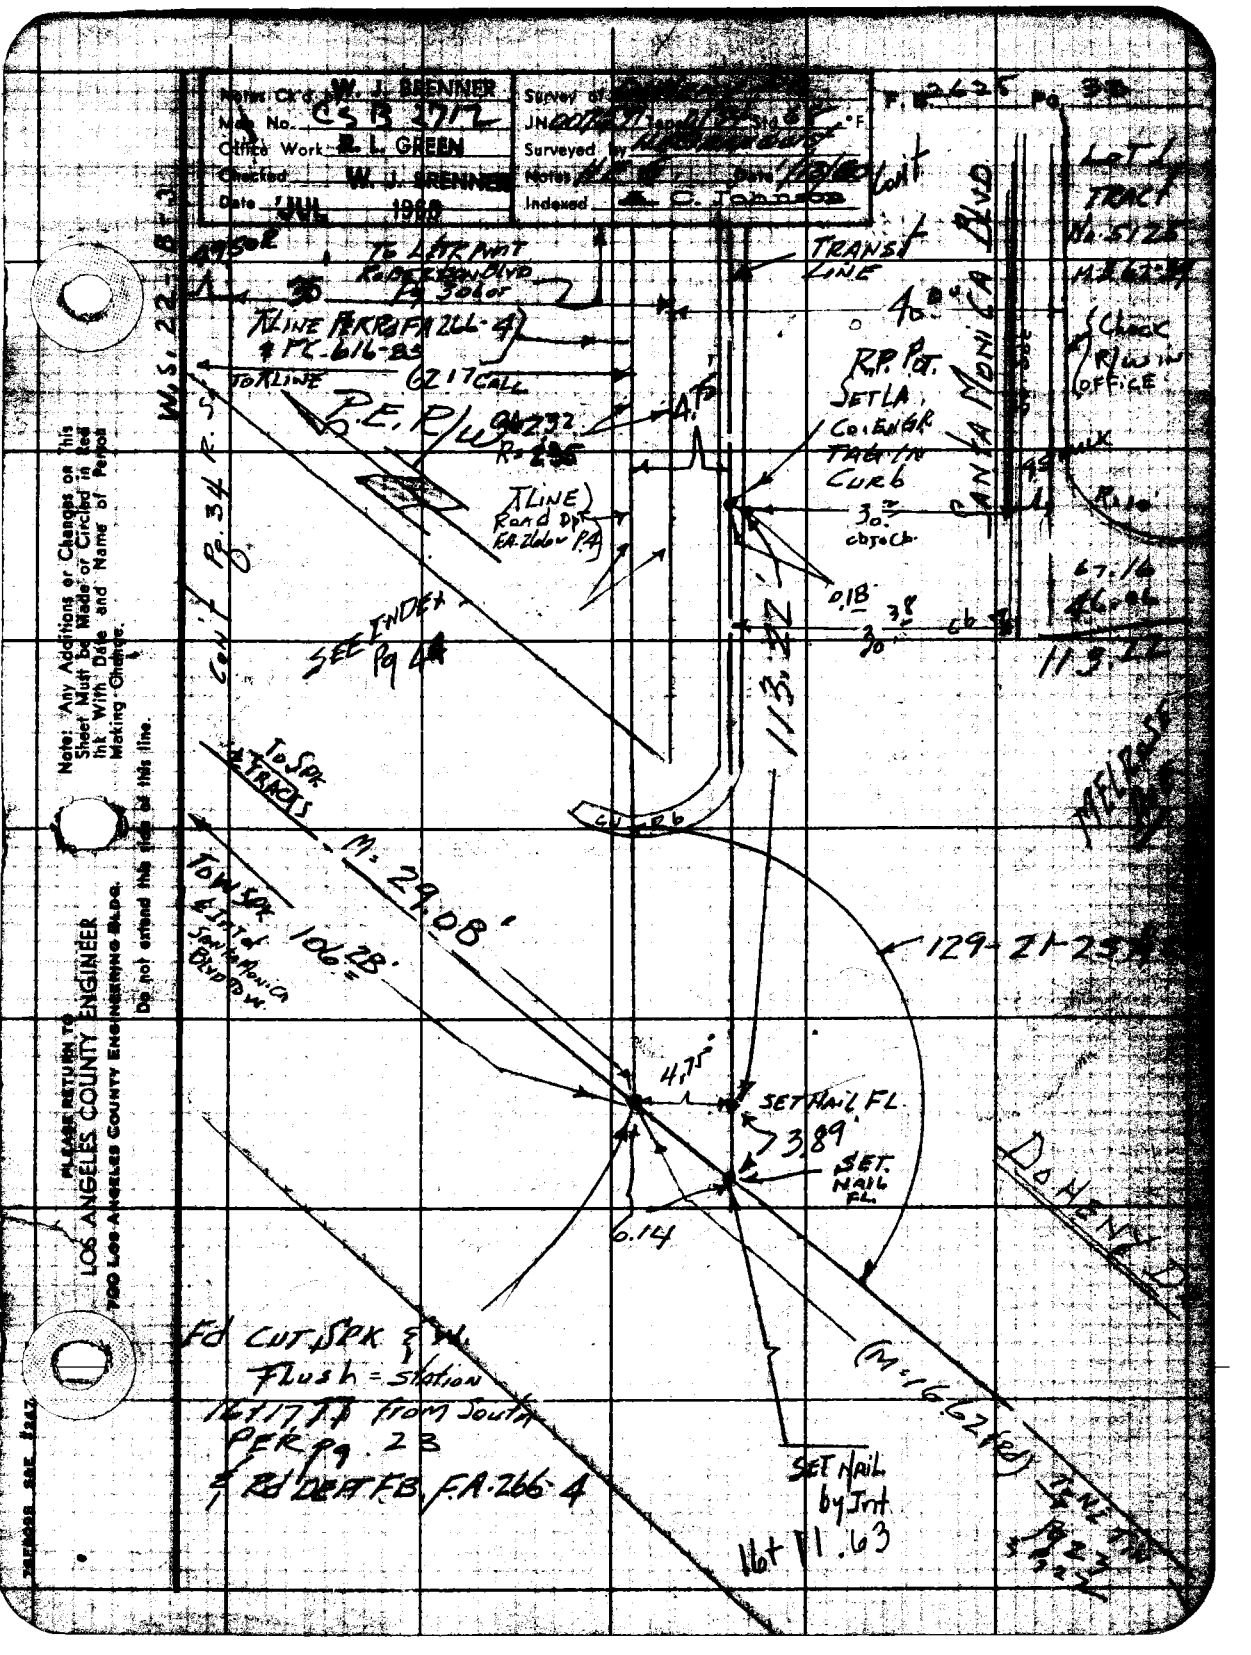

Notes Ck'd by W. J. BRENNER
Map No. CSB 3717
Office Work R. L. GREEN
Checked W. J. BRENNER
Date JUL 1968
Survey of
JN
Surveyed by
Notes
Indexed
F.B. 2625 Pg. 30
TRANSIT LINE
SANTA MONICA BLVD
LOT 1 TRACT No. 5125
Check R/W in OFFICE
R.P. POT. SET LA. CO. ENGR. TAG IN CURB
TO LINE PER RD FA 266-4 & PC-616-83
TO LINE
6217 CALL
P.E. R/W
TO LINE Road Dpt FA 266 P.4
SEE INDEX Pg 44
Con't Pg. 34 R.S.
113.22
TO SPK & TRACKS
M: 29.08'
TO W. SPK & Int of Santa Monica Blvd to W.
106.28'
129-21-25
4.75'
SET NAIL FL.
3.89'
SET NAIL FL.
6.14
DOHENY
Fd CUT SPK & W. Flush = Station 16+17.77 from South PER Pg. 23 & Rd DEPT FB. F.A. 266-4
SET NAIL by Int. 16+11.63
Note: Any Additions or Changes on this Sheet Must be Made or Circled in Red Ink With Date and Name of Person Making Change.
PLEASE RETURN TO
LOS ANGELES COUNTY ENGINEER
700 LOS ANGELES COUNTY ENGINEERING BLDG.
Do not extend this side of this line.

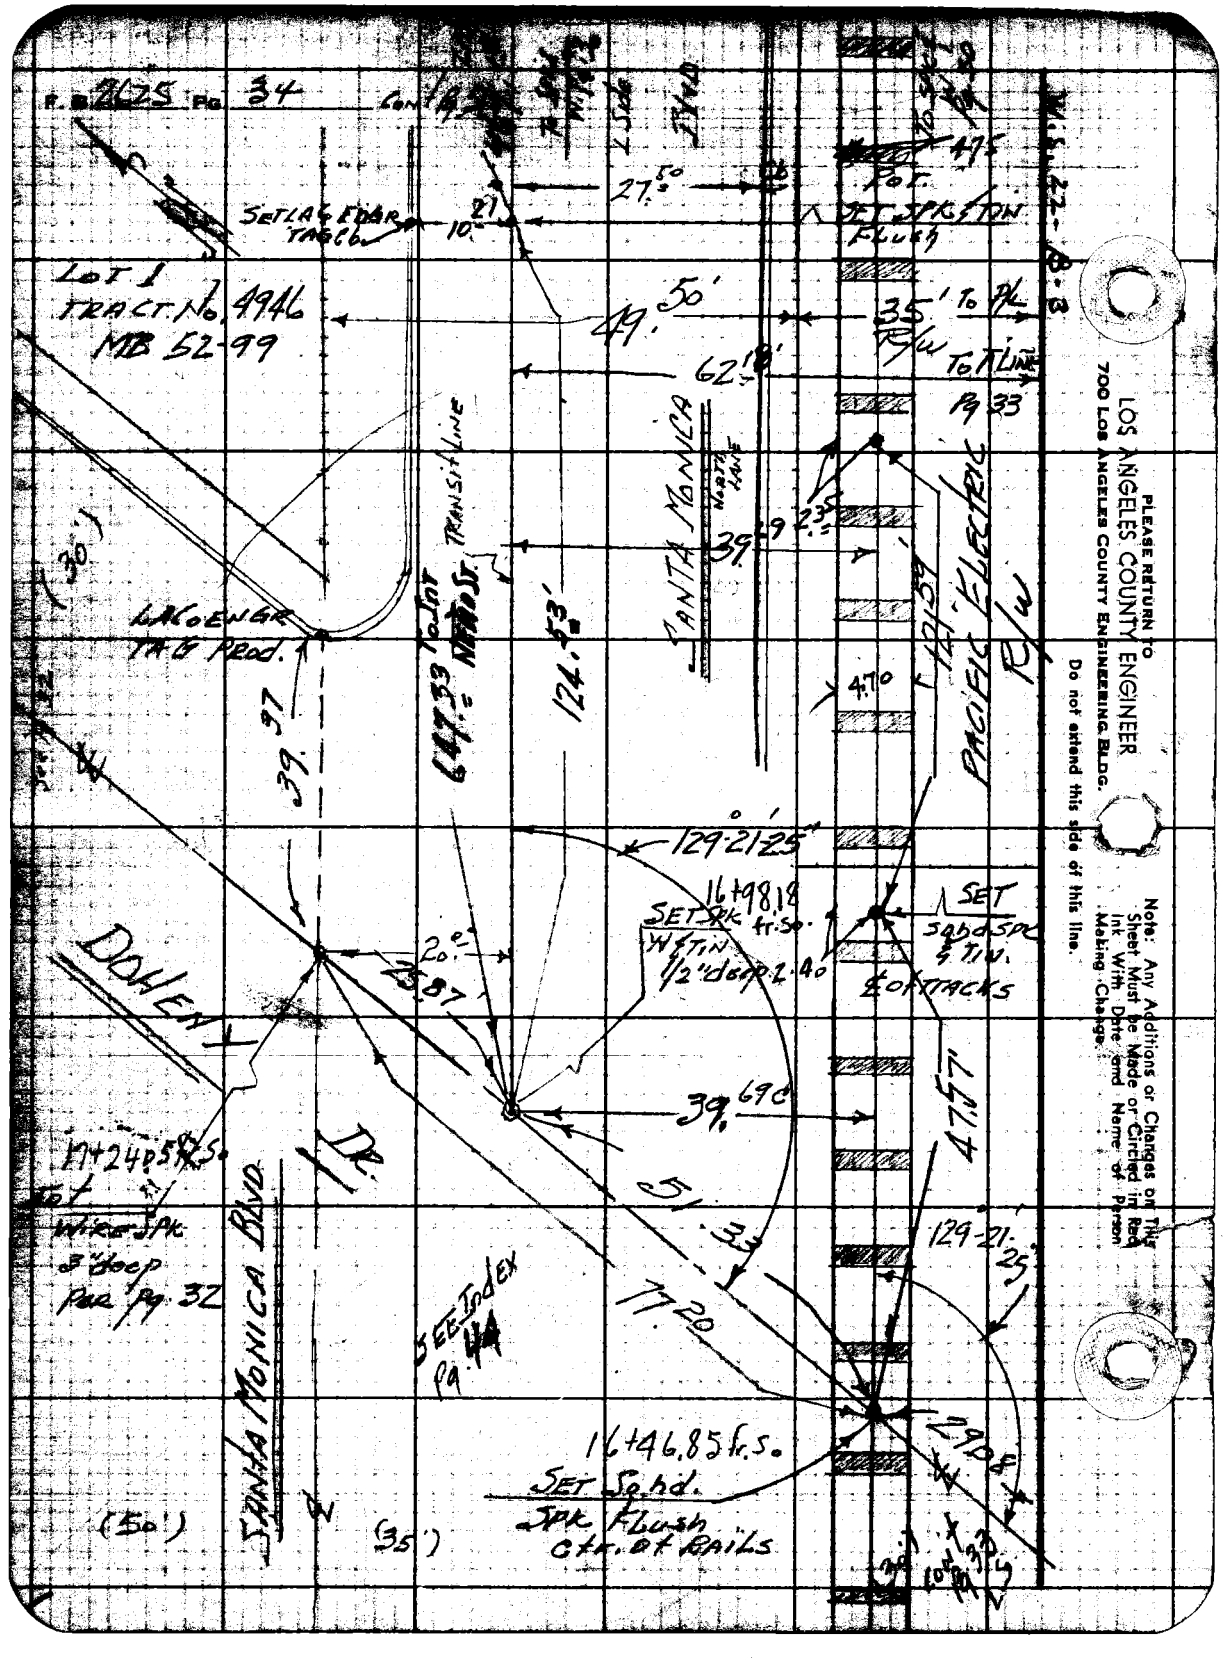

PLEASE RETURN TO
LOS ANGELES COUNTY ENGINEER
700 LOS ANGELES COUNTY ENGINEERING BLDG.

Do not extend this side of this line.

Note: Any Additions or Changes on This Sheet Must be Made or Circled in Red Ink With Date and Name of Person Making Change.

Notes Ck'd by W. J. BRENNER
Map No. CSB 2712
Office Work R. L. GREEN
Checked W. J. BRENNER
Date JUL 1960

Survey of Doheny Dr.
JN 591 Tape 1 3/4 Std 68 °F
Surveyed by H. E. GRANQUIST
Notes HEG Date 4/11/59
Indexed A. C. Johnson

F. B. 2625 Pg.

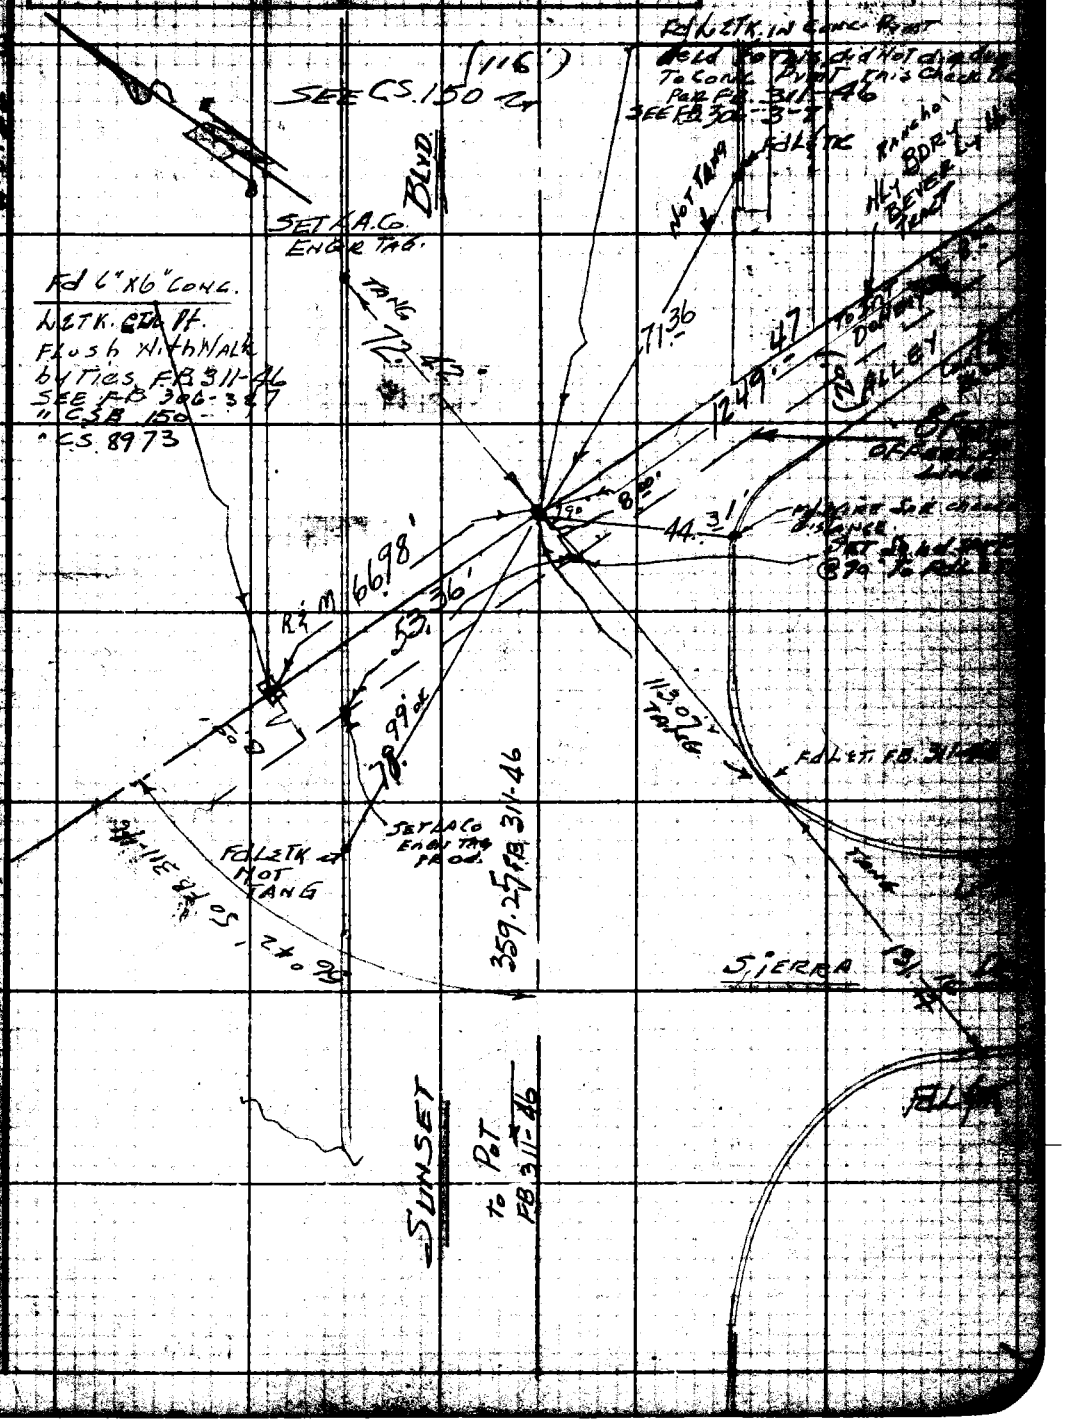

Note: Any Additions or Changes on This Sheet Must be Made or Circled in Red Ink With Date and Name of Person Making Change.

Do not extend this side of this line.

PLEASE RETURN TO
LOS ANGELES COUNTY ENGINEER
700 LOS ANGELES COUNTY ENGINEERING BLDG.

PLEASE RETURN TO
LOS ANGELES COUNTY ENGINEER
700 LOS ANGELES COUNTY ENGINEERING BLDG.

Do not extend this side of this line.

Note: Any Additions or Changes on This Sheet Must be Made or Circled in Red Ink With Date and Name of Person Making Change.

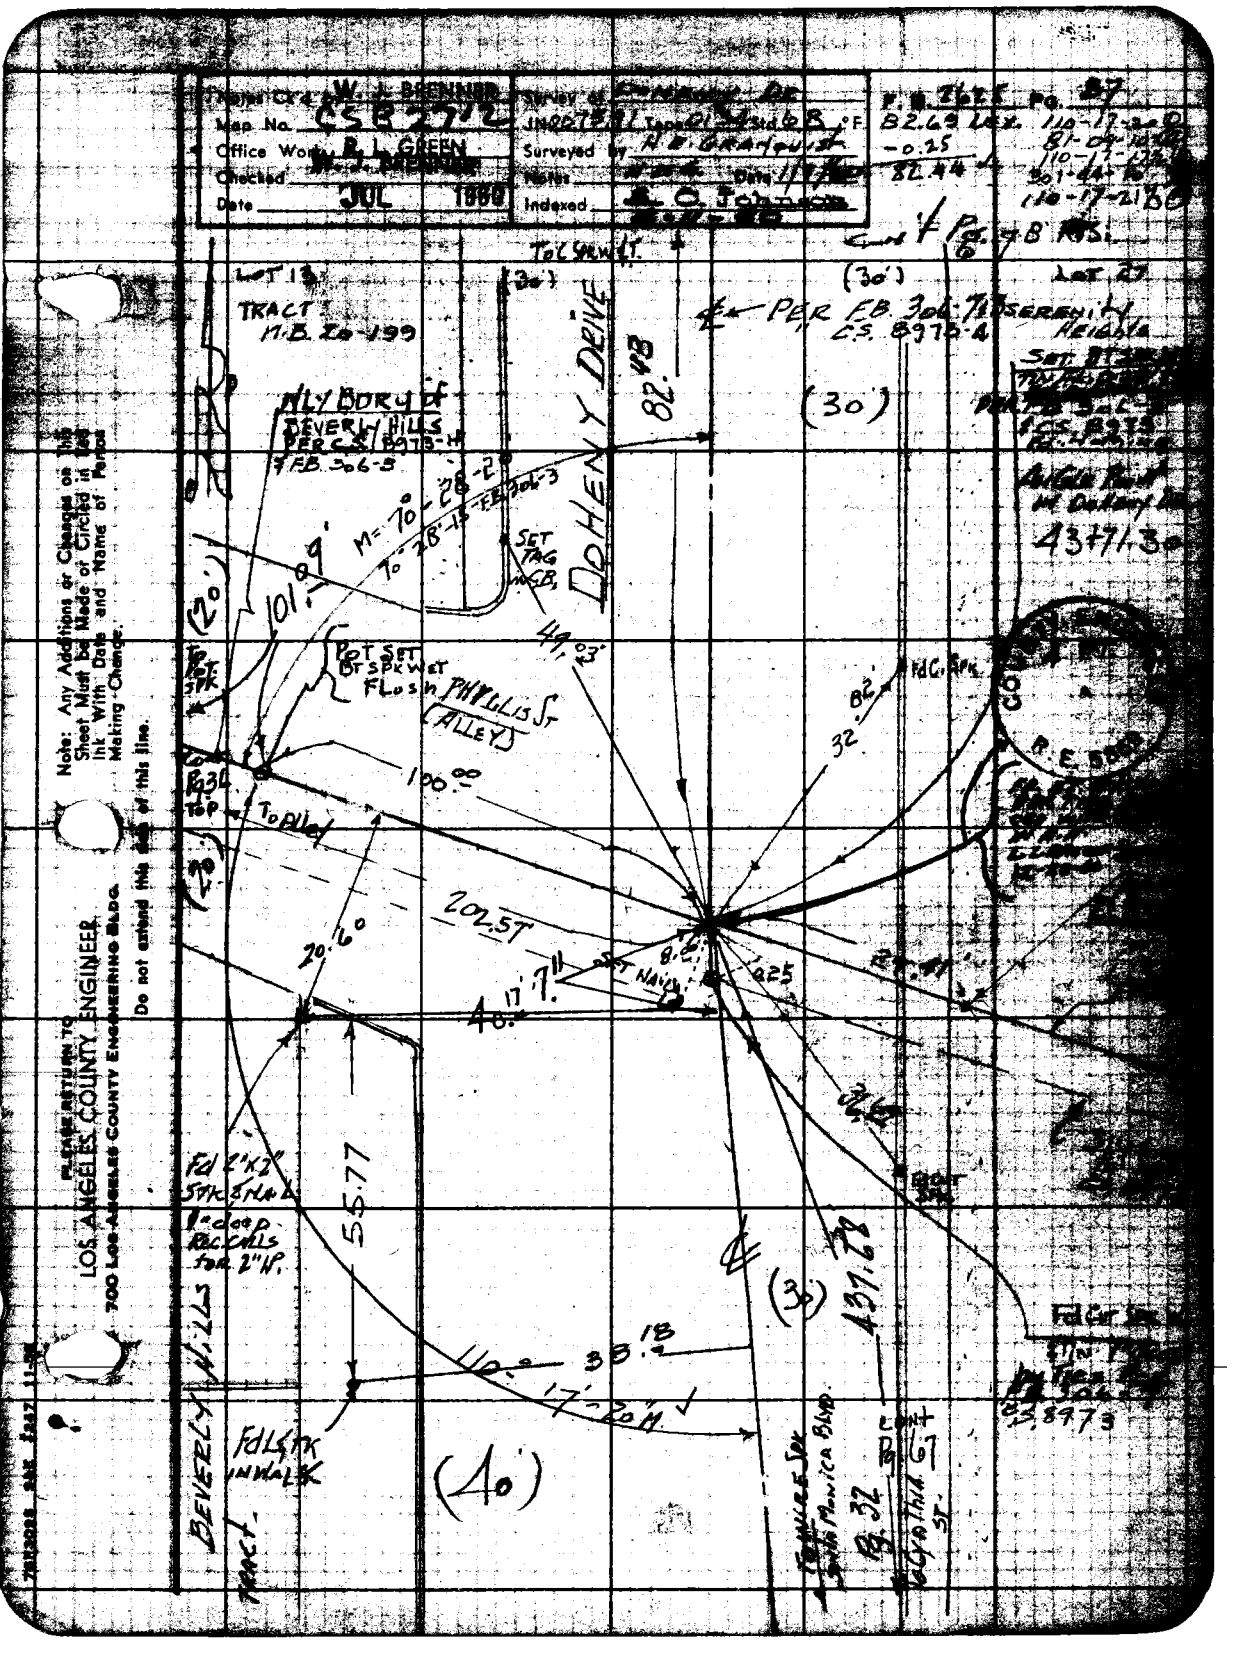

Notes Ck'd by W. J. BRENNER
Map No. CSB 2712
Office Work R. L. GREEN
Checked W. J. BRENNER
Date JUL 1960
Survey of
Surveyed by H. E. GRANQUIST
Notes
Date
Indexed
F.B. 2625 Pg. 87
82.69 Lev.
-0.25
82.44
110-17-20
81-09-10
110-17-17
301-44-10
110-17-21
Cont Pg. 78 RTS.
TO C SPK WET
LOT 13
(30')
TRACT
M.B. 20-199
PER F.B. 306-7 & SERENITY HEIGHTS
C.S. 8973-4
(30')
NLY BDRY of BEVERLY HILLS PER C.S. 8973-H & F.B. 306-3
DOHENY DRIVE
82.48
M=70°-28'-2
70°-28'-13 - F.B. 306-3
SET TAG in C.B.
101.09'
(20')
POT SET BT SPK WET FLOSH PHYLLIS ST (ALLEY)
49.03'
Fd C. SPK
32.82'
100.00
To Alley
202.57'
20.60
SET NAIL
8.00
0.25
40.17'7.11
Fd 2"x2" STK & NAIL 1" deep Rec. CALLS for 2" H.
55.77
(30')
437.68
110.00
38.18
17'-20" H.
Fd LS STK IN WALK
(40')
BEVERLY HILLS TRACT
Pg. 32
Pg. 67
Cont
43+71.30
Note: Any Additions or Changes on this Sheet Must be Made or Circled in Red Ink With Date and Name of Person Making Change.
Do not extend this side of this line.
PLEASE RETURN TO
LOS ANGELES COUNTY ENGINEER
700 LOS ANGELES COUNTY ENGINEERING BLDG.

PLEASE RETURN TO
LOS ANGELES COUNTY ENGINEER
700 LOS ANGELES COUNTY ENGINEERING BLDG.

Any Additions or Changes on This Sheet Must be Made or Circled in Red Ink With Date and Name of Person Making Change.

Do not extend this side of this line.

F. B. 2425 PG. 38

Notes Ck'd by	Survey of
Map No.	JN Tape Std °F
Office Work	Surveyed by
Checked	Notes Date
Date	Indexed C. Johnson

F. B. 2625 PG. 39

Note: Any Additions or Changes on This Sheet Must be Made or Circled in Red Ink With Date and Name of Person Making Change.

PLEASE RETURN TO
LOS ANGELES COUNTY ENGINEER
700 LOS ANGELES COUNTY ENGINEERING BLDG.

Do not extend this side of this line.

76F3098 S&E #247 11-58

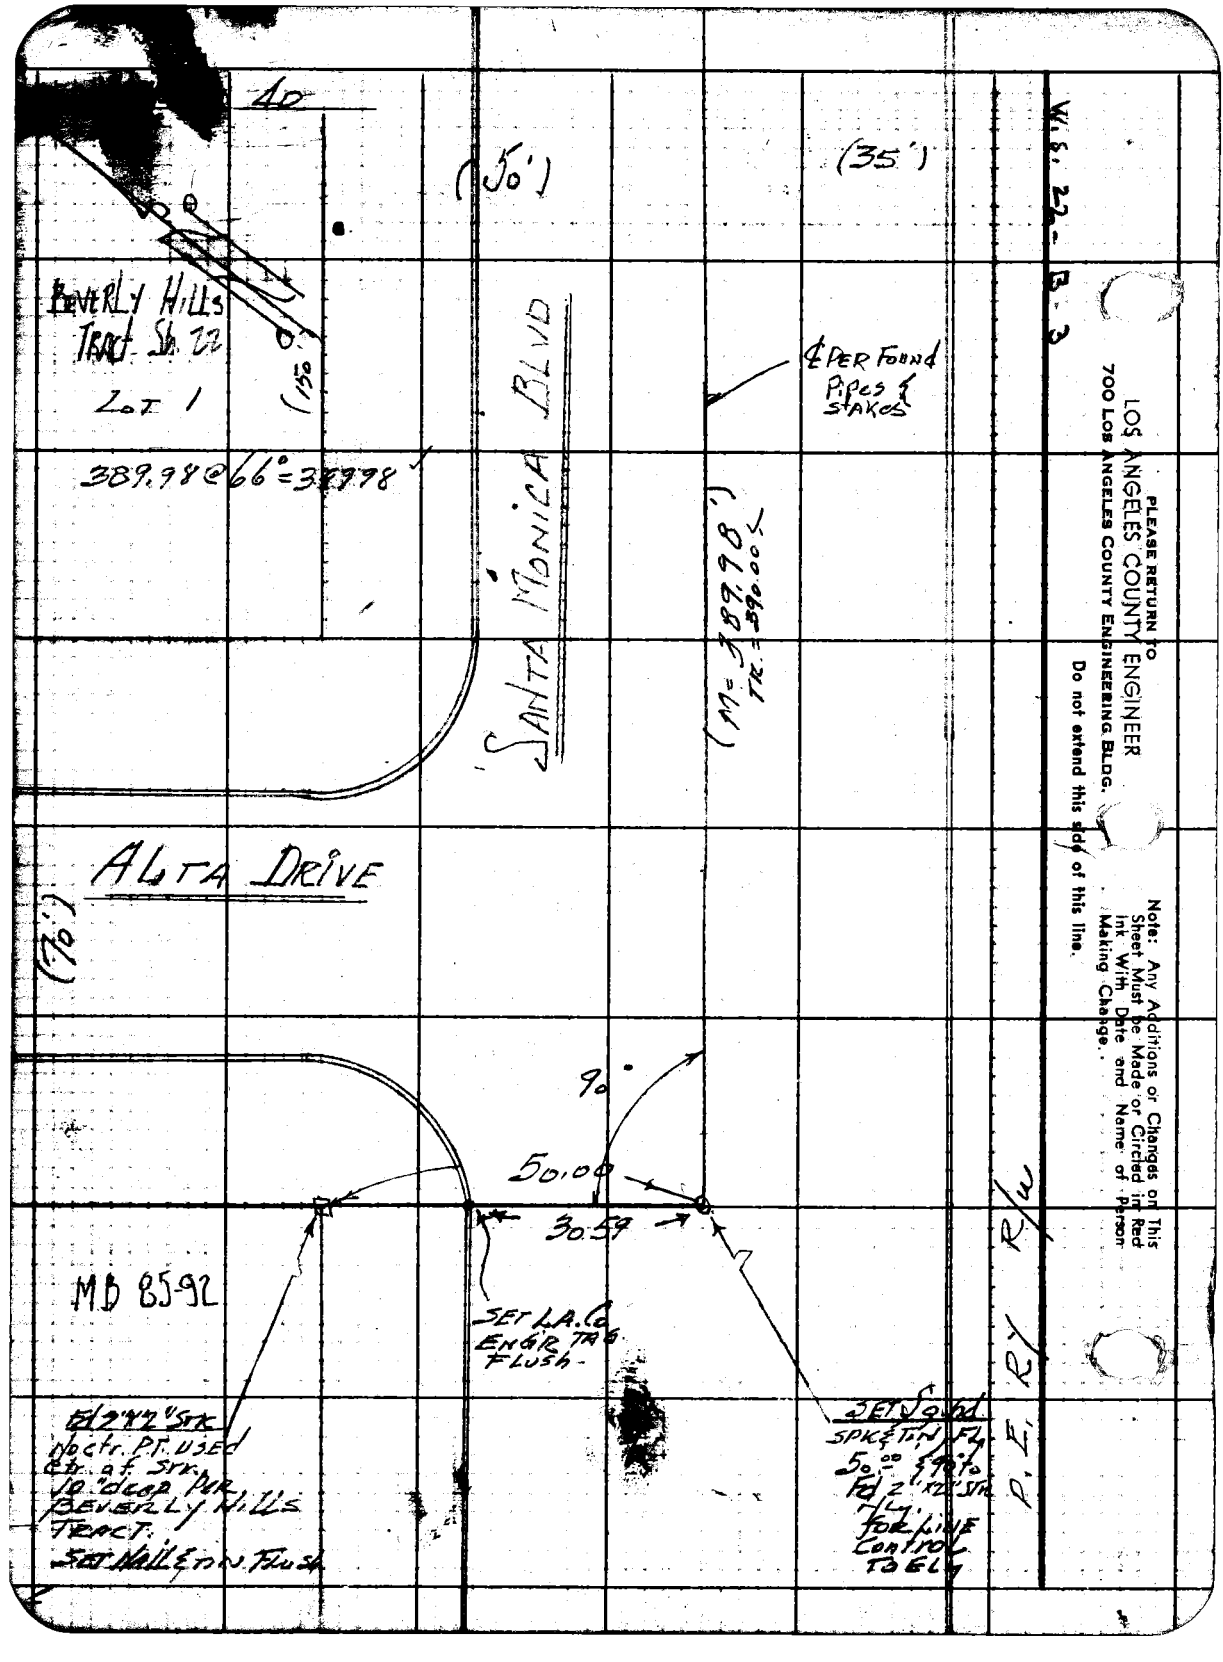

PLEASE RETURN TO
LOS ANGELES COUNTY ENGINEER
700 LOS ANGELES COUNTY ENGINEERING BLDG.

Do not extend this side of this line.

Note: Any Additions or Changes on This Sheet Must be Made or Circled in Red Ink With Date and Name of Person Making Change.

Notes Ck'd by W. J. BRENNER	Survey of DOHENY DR
Map No. CS13 27 12	JN 100 Tape 0134 Std 68 °F
Office Work R. L. GREEN	Surveyed by H. E. GRANQUIST
Checked W. J. BRENNER	Notes H.E.G. Date 1/
Date JUL 1960	Indexed C. Johnson

F. B. 2625 Pg. 41

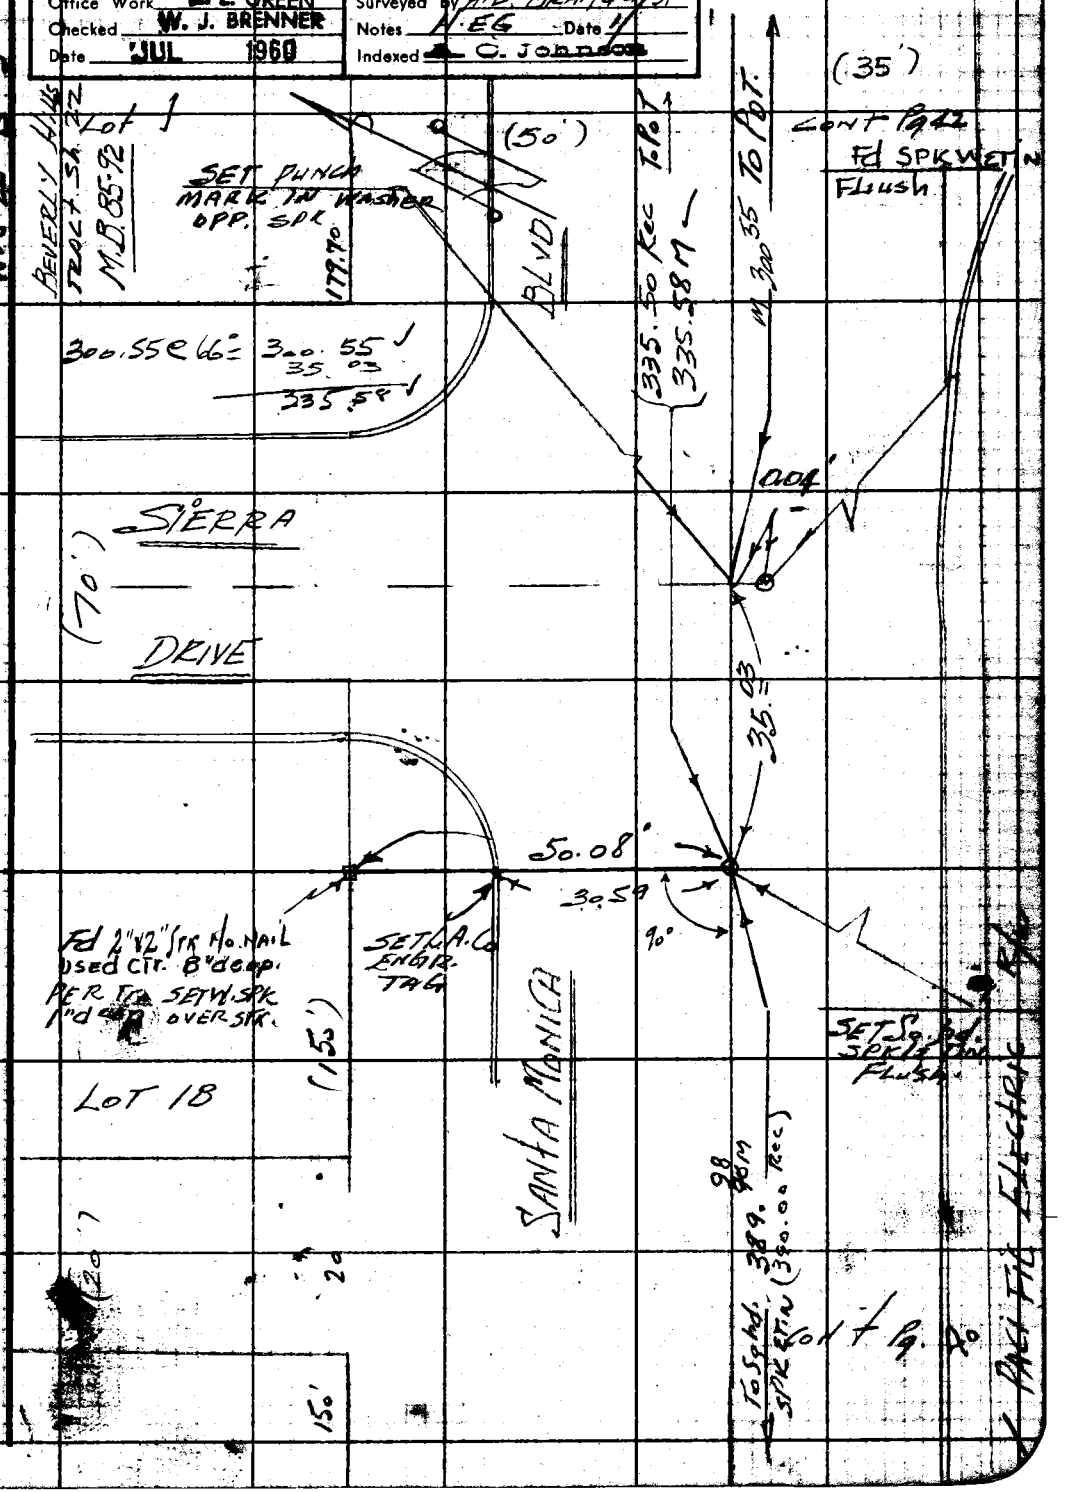

Note: Any Additions or Changes on This Sheet Must be Made or Circled in Red Ink With Date and Name of Person Making Change.

Do not extend this side of this line.

PLEASE RETURN TO
LOS ANGELES COUNTY ENGINEER
700 Los Angeles County Engineering Bldg.

76F3098 S&E #247 11-58

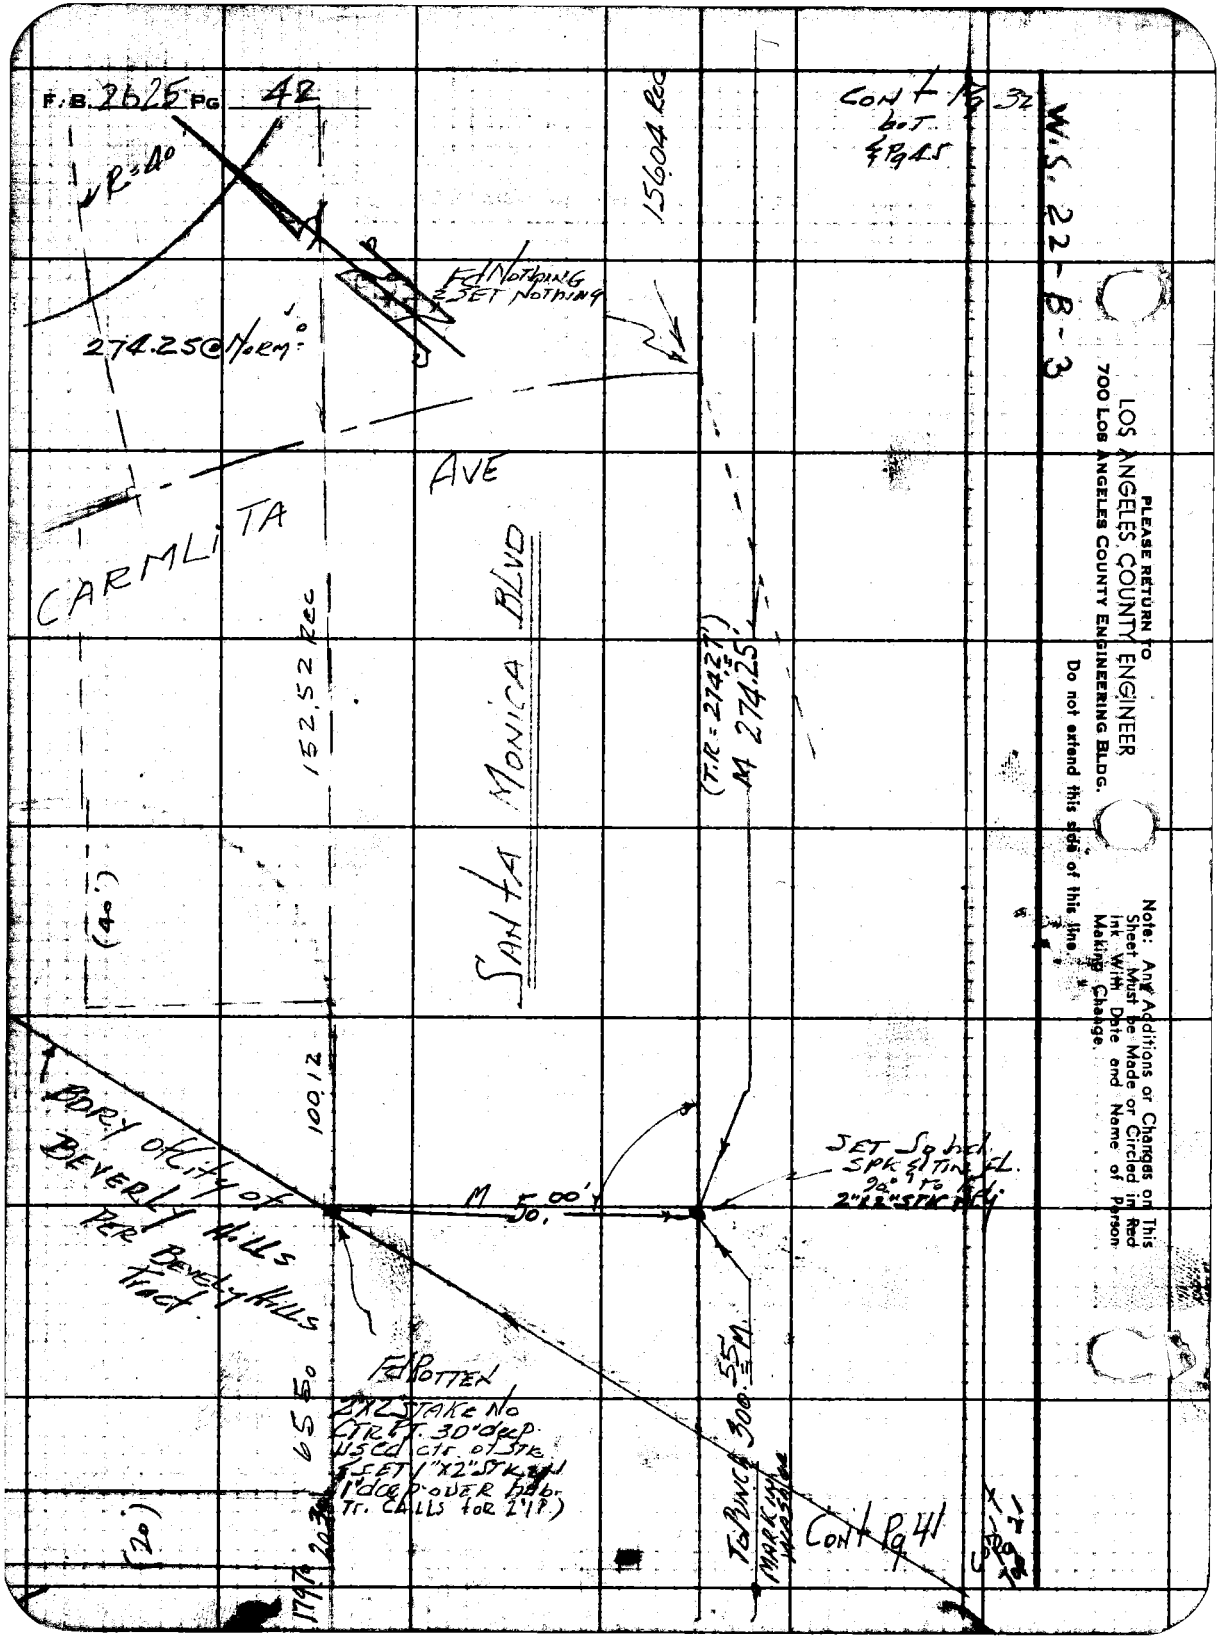

PLEASE RETURN TO
LOS ANGELES COUNTY ENGINEER
700 LOS ANGELES COUNTY ENGINEERING BLDG.

Do not extend this side of this line.

Note: Any Additions or Changes on This Sheet Must be Made or Circled in Red Ink With Date and Name of Person Making Change.

Notes Ck'd by	Survey of Doheny Dr
Map No.	JN007591 Tape 0135 Std 68 °F
Office Work	Surveyed by HE Granquist
Checked	Notes HEG Date 1/14/60
Date JUL 1960	Indexed R. C. Johnson

F. B. 2625 Pg. 43

Note: Any Additions or Changes on This Sheet Must be Made or Circled in Red Ink With Date and Name of Person Making Change.

PLEASE RETURN TO
LOS ANGELES COUNTY ENGINEER
700 Los Angeles County Engineering Bldg.

Do not extend this side of this line.

76F309S S&E #247 11-58

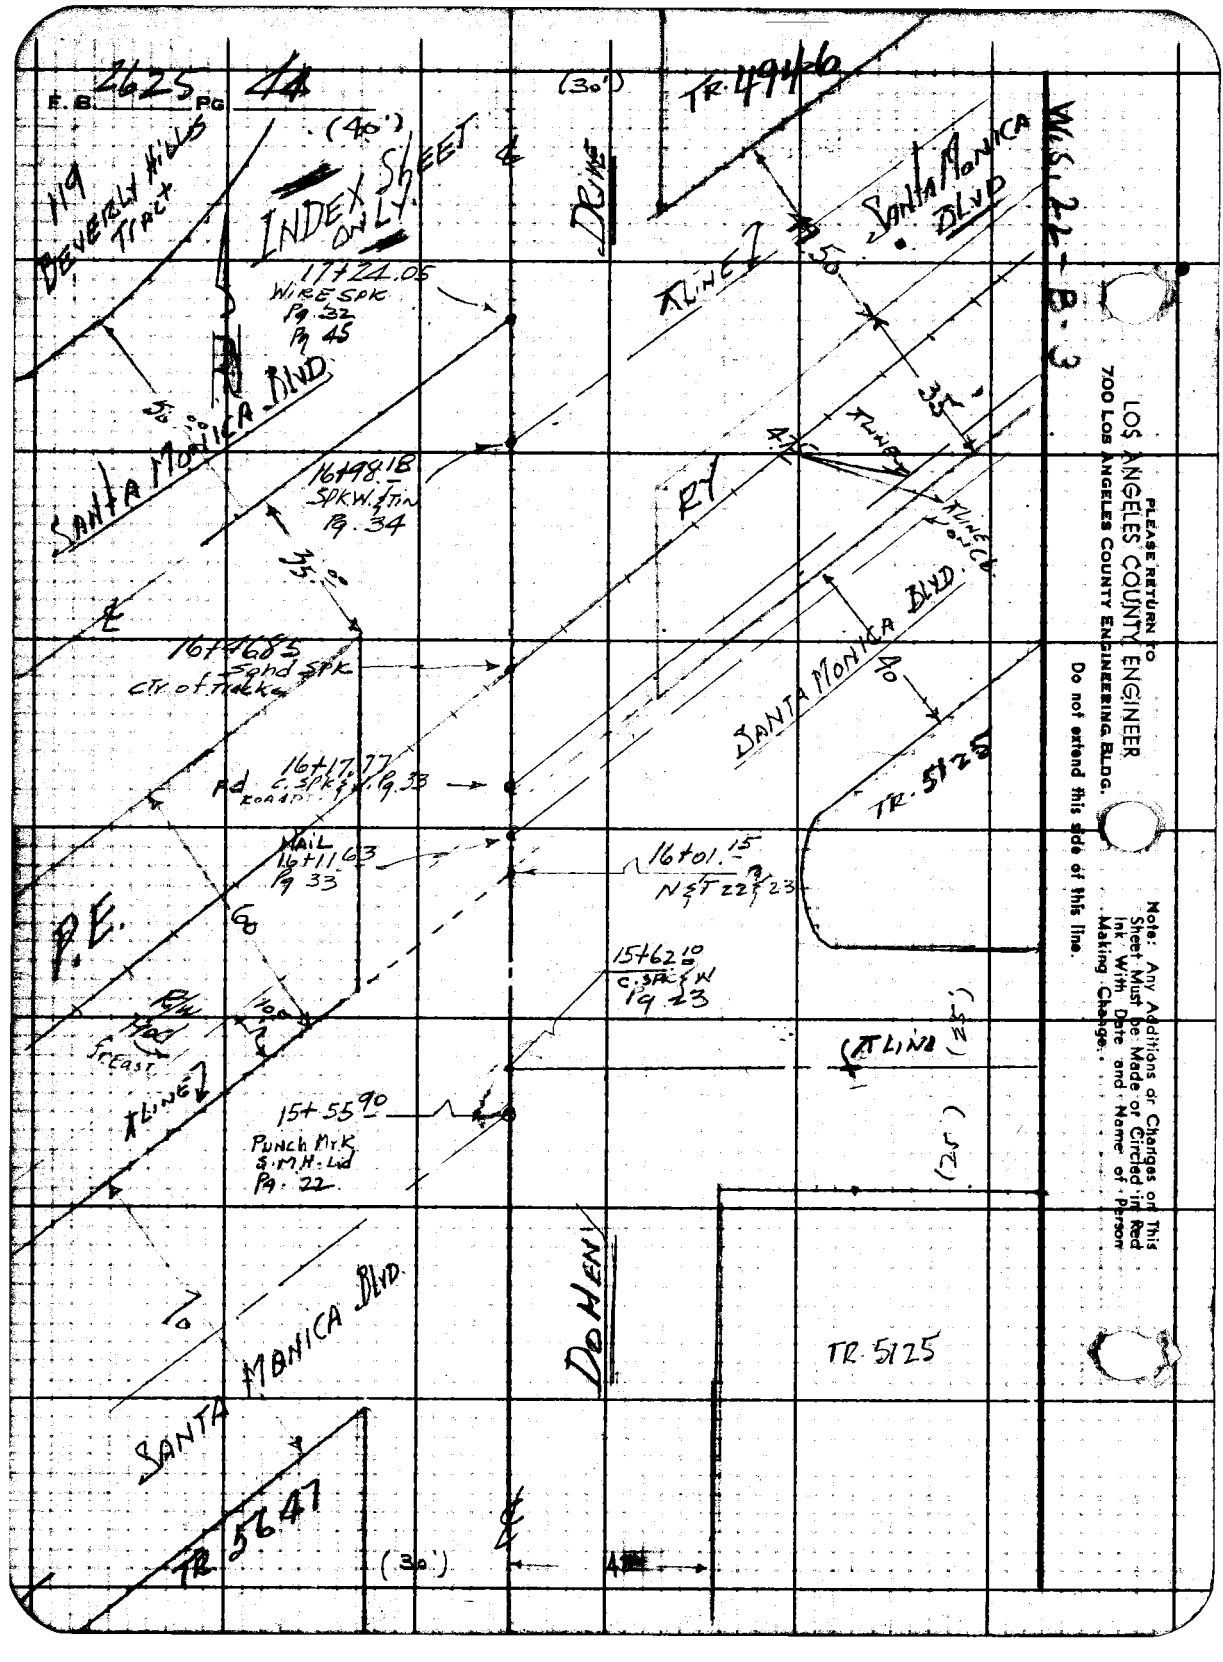

PLEASE RETURN TO
LOS ANGELES COUNTY ENGINEER
700 LOS ANGELES COUNTY ENGINEERING BLDG.

Do not extend this side of this line.

Note: Any Additions or Changes on This Sheet Must be Made or Circled in Red Ink With Date and Name of Person Making Change.

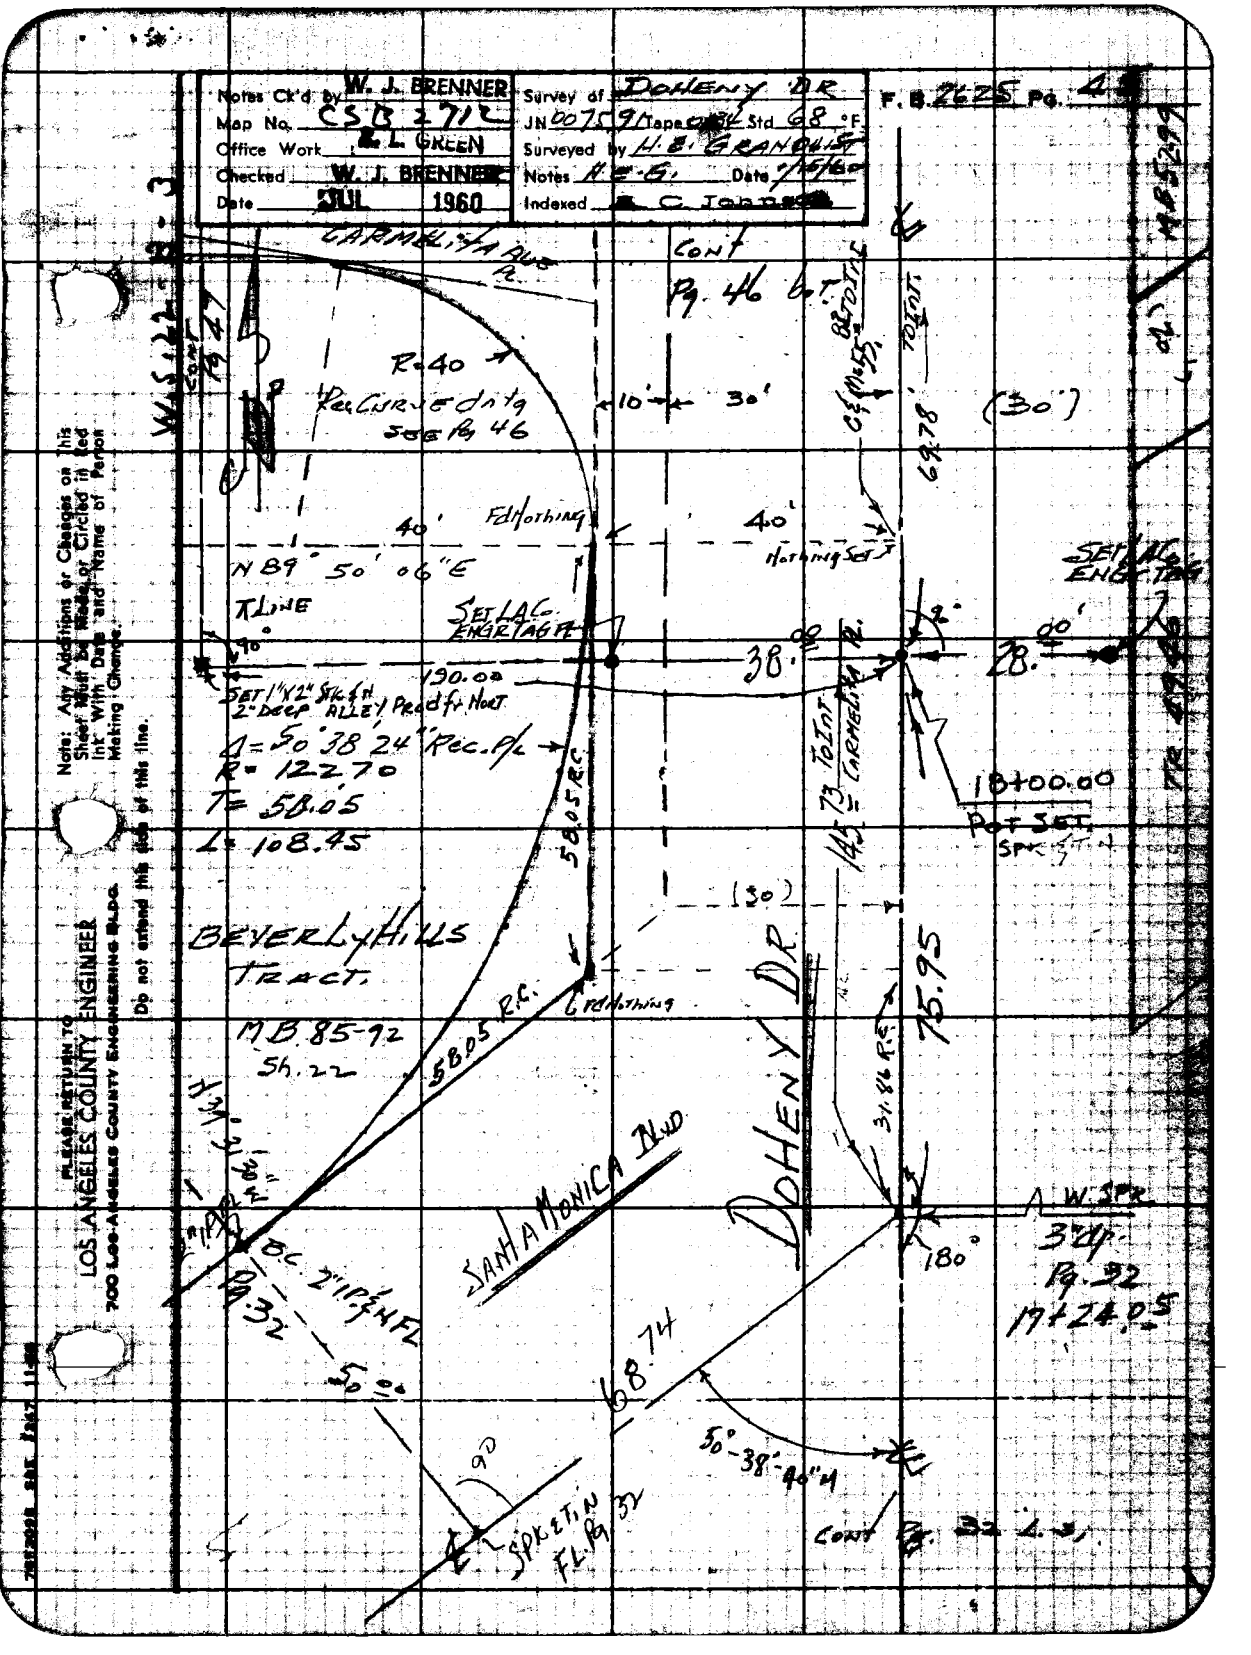

Notes Ck'd by W. J. BRENNER
Map No. CSB 2712
Office Work E. L. GREEN
Checked W. J. BRENNER
Date JUL 1960
Survey of DOHENY DR
JN 00759 Tape 0134 Std 68 °F
Surveyed by H. E. GRANQUIST
Notes H. E. G. Date 1/15/60
Indexed C. Johnson
F. B. 2625 Pg. 4
CARMELITA AVE
CONT
Pg. 46 bot.
R=40
Rec Curve dntg
SEE Pg 46
10'
30'
(30')
69.78'
40'
Fd Nothing
40'
Nothing Set
N 89° 50' 06" E
SET LAC ENGR TAG
SET LAC ENGR TAG
90°
190.00
38.00
28.00
SET 1"X2" STK & N 2" DEEP ALLEY Prod fr Hort
Δ = 50° 38' 24" Rec. P/L
R = 122.70
T = 58.05
L = 108.45
58.05 R.C.
145.73 TO INT CARMELITA PL.
18+00.00
POT SET
SPK & TIN
(30)
BEVERLY HILLS TRACT.
MB 85-92
Sh. 22
58.05 R.C.
Fd Nothing
DOHENY DR
75.95
31.86 R.C.
SANTA MONICA BLVD
W. SPK
3" dp
Pg. 32
17+24.05
180°
B.C. 2" IP & N FL
Pg. 32
50.00
68.74
50°-38'-40" M
90
SPK & TIN FL Pg. 32
CONT Pg. 32 L.S.
Note: Any Additions or Changes on This Sheet Must Be Made or Circled in Red Ink With Date and Name of Person Making Change.
Do not extend this side of this line.
PLEASE RETURN TO
LOS ANGELES COUNTY ENGINEER
700 LOS ANGELES COUNTY ENGINEERING BLDG.

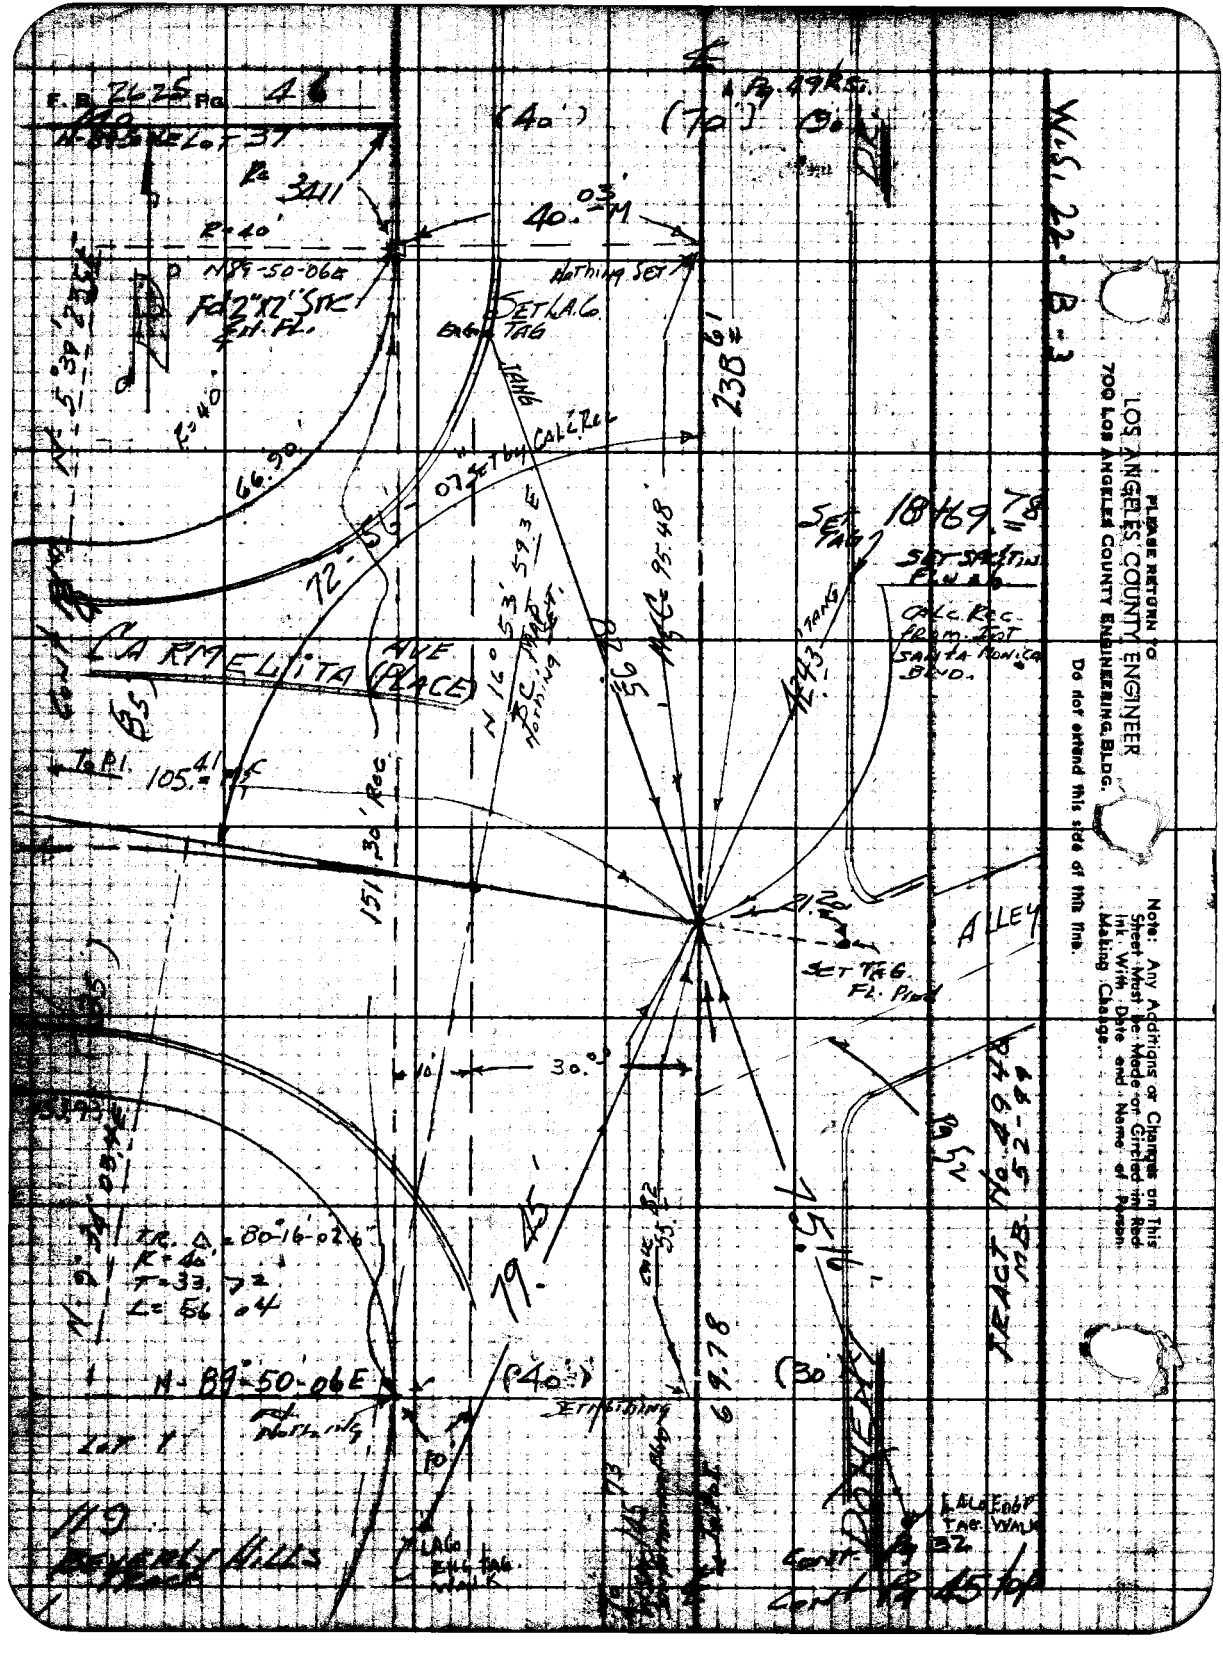
F.B. 2625 Pg. 46
Lot 37
R=40'
N89-50-06E
Nothing Set
Set L.A.C. Tag
Set by Calc. Rec.
CARMELITA AVE (PLACE)
Calc. Rec. from Int. Santa Monica Blvd.
Set Tag
Set Spike in Flwk
Set Tag Fl. Pind
ALLEY
TRACT No. 49948
MB 52-94
Pg. 52
Pg. 49 R.S.
W.S. 22-B-3
R=40'
T=33.72
L=56.04
N-89-50-06E
Set Nothing
Set Nothing
Lot 1
119
Beverly Hills Tract
Pg. 32
Pg. 45 top
PLEASE RETURN TO
LOS ANGELES COUNTY ENGINEER
700 LOS ANGELES COUNTY ENGINEERING BLDG.
Do not extend this side of this line.
Note: Any Additions or Changes on This Sheet Must be Made on Circled in Red Ink With Date and Name of Person Making Change.

Notes Ck'd by W. J. BRENNER	Survey of Doheny Dr.	F.B. 2625 Pg. 47	
Map No. CSB 2712	JN 00 N.91 Tape 0134 Std 68 °F	179-59-60	152-16-30
Office Work R. L. GREEN	Surveyed by H. E. GRANQUIST	27-43-27	249-06-20
Checked W. J. BRENNER	Notes Date 1/17/60	152-16-33	152-16-30
Date JUL 1960	Indexed C. Johnson		193-39-20
			152-16-33

W.S. 22-B-3

Note: Any Additions or Changes on This Sheet Must be Made or Circled in Red Ink With Date and Name of Person Making Change.

Do not extend notes this side of this line.

RETURN TO
LOS ANGELES COUNTY ENGINEER
700 LOS ANGELES COUNTY ENGINEERING BLDG.

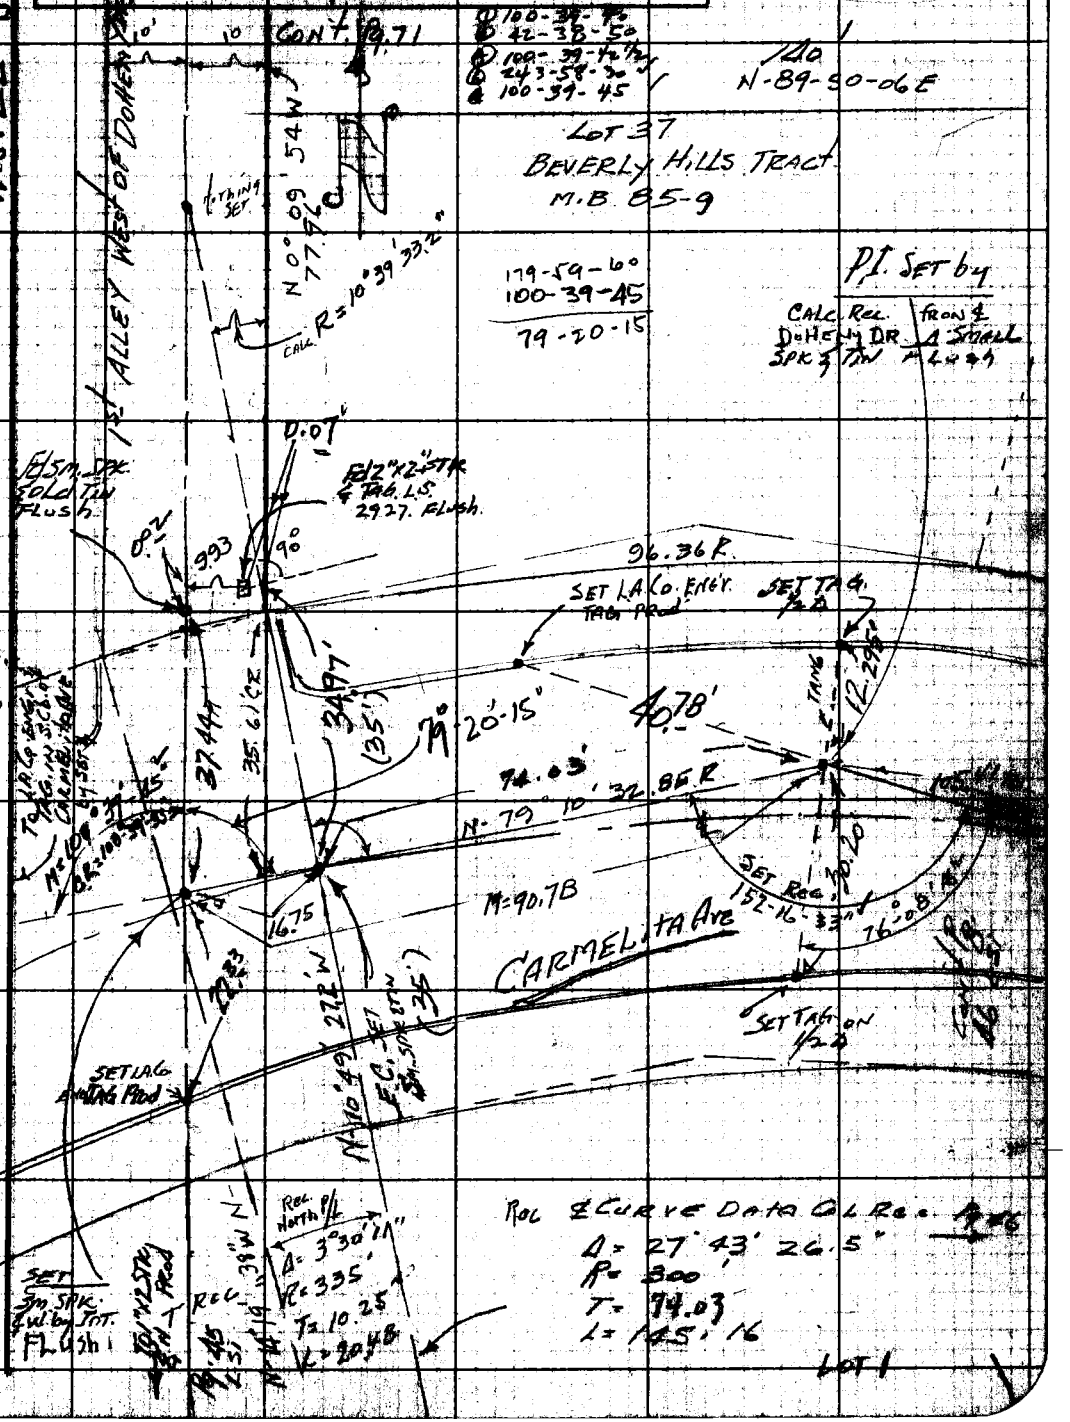

76F309S CE #247—3-57

RETURN TO
LOS ANGELES COUNTY ENGINEER
700 LOS ANGELES COUNTY ENGINEERING BLDG.

Note: Any Additions or Changes on This Sheet Must be Made or Circled in Red Ink With Date and Name of Person Making Change.

Do not extend notes this side of this line.

F.B. 2622 PG. 40

Notes Ck'd by W. J. BRENNER
Map No. CSB 2712
Office Work R. L. GREEN
Checked W. J. BRENNER
Date JUL 1960

Survey of DOHENY DR.
JN 007591 Tape 0134 Std 68 °F
Surveyed by HE GRANQUIST
Notes H.E.G. Date 1/20/60
Indexed R. O. Johnson

F.B. 2625 Pg. 49

89-58-20 (A)
359-58-30 (A)
89-58-22½ (A)
179-50-30 (A)
89-58-25 (A)

Cont Pg 50 bot

Lot 13

1+34.92 FdL&TK.

(20') (40') (20')

18.00

ALLEY

(15')

W.S. 22 - B-3

334.97 To Int Alley

18.99

1+19.92 FdTAG RE 509

RP POT. SET SW & T. FL.

FdL&TK 1+13.75

19.11

LOT 1 TRACT No 5150 M.B 53-81

SET TAG 12.30' 12.30 SET TAG

(83.78')

21+08.39 ft. S.O. SET BT. SPK. & WASHER 2" DP. BY INT. OTHERWISE

100.00'

(90')

Lot 14

Fd 2" I.P. & NAIL 5" deep. PER TRACT 5150 held to this for & control NEMO ST

POT SET SPK & W Angle 20' Rec. Tr. 2" IP.

FdTAG No 1

(45')

CONT Pg 53 R.S.

204.80' Rec. Mag & Prop.

SET TAG

NEMO ST.

Fd W. SPK

(30')

DOHENY

37.00'

58.25'

29.85

21+28.41 79.84

M-89

20.00'

30.46'

DE

Cont Top Pg 42

M-238.61

TO INT HARLAND AVE

224.80

FD. BT. SPK. & W. PER TRACT REPLACED WITH C.E. MONUMENT

Fd CUT SPK W & T. 2" DP. leaning westerly. destroyed same.

28.21

(40')

38.035'

42.84

52.22

TANG

SET TAG

SET TAG ENGR. TAG PROD.

COUNTY ENGINEER R.E. 5369

WALK

FdL&TK

FdL&TK

FdL&TK

FdL&TK

BEVERLY HILLS TRACT M.B 85-92

(32) (33) (34) (35) (36) (37)

Note: Any Additions or Changes on This Sheet Must be Made or Circled in Red Ink With Date and Name of Person Making Change.

Do not extend notes this side of this line.

RETURN TO
LOS ANGELES COUNTY ENGINEER
700 LOS ANGELES COUNTY ENGINEERING BLDG.

76F309S CE #247—3-57

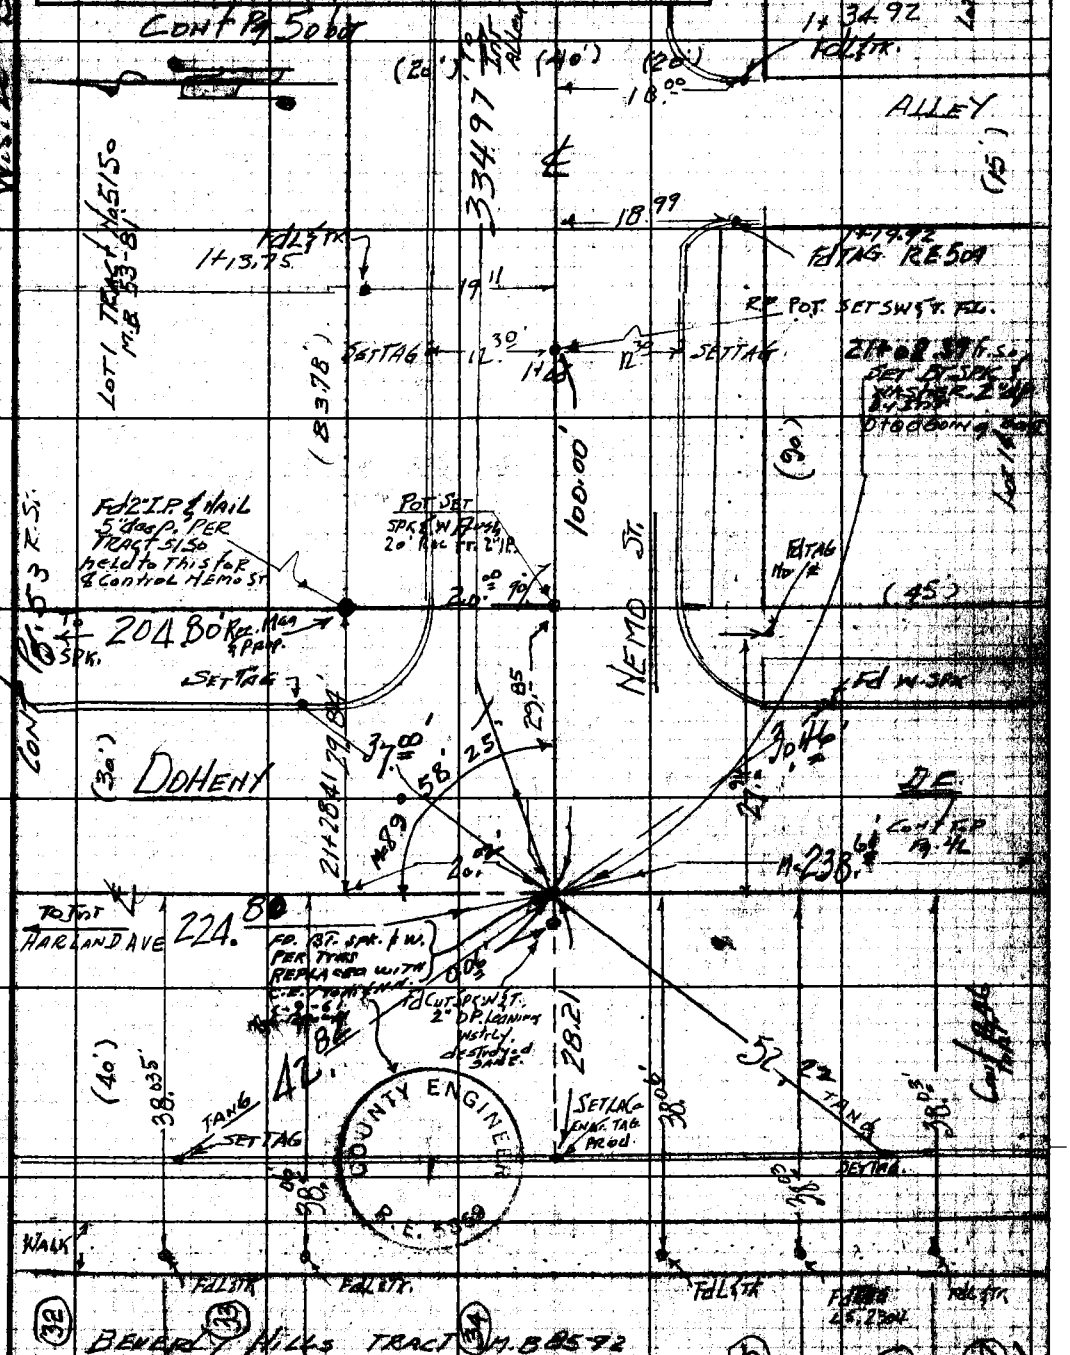

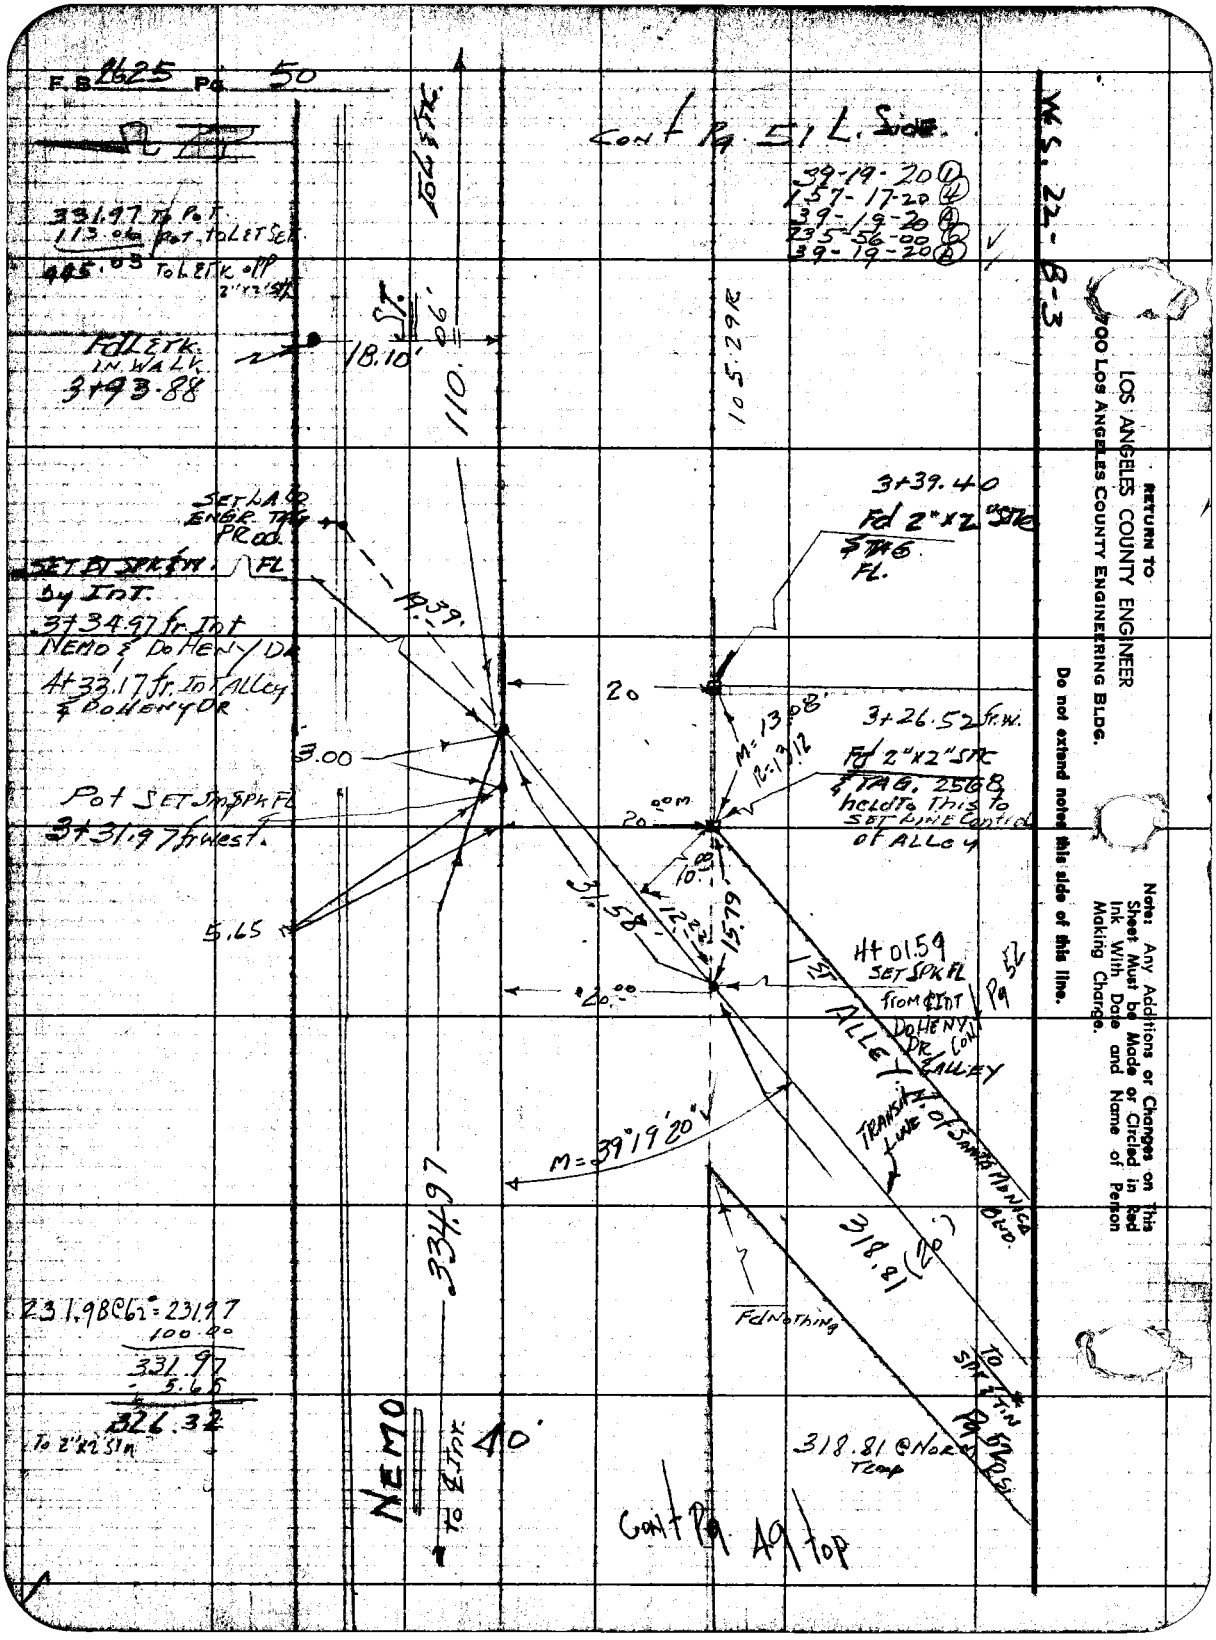
F.B. 2625 Pg. 50
Cont Pg. 51 L. Side
39-19-20 (1)
157-17-20 (4)
39-19-20 (A)
235-56-00 (6)
39-19-20 (A)
W.S. 22-B-3
331.97 To Pot
113.06 Pot. To Let Set
445.03 To Let Etk. Opp 2"x2" Stk
Fd Let Etk. In Walk
3+93.88
18.10'
110.06'
105.29 R
3+39.40
Fd 2"x2" Stk & Tag Fl.
Set LA Co Engr. Tag Prod.
Set Bt Spk & W. Fl by Int.
3+34.97 fr. Int Nemo & Doheny Dr
4+33.17 fr. Int Alley & Doheny Dr
19.39
20
3+26.52 fr. W.
Fd 2"x2" Stk & Tag. 2568 held to this to set line control of Alley
M=13.08'
R=13.12
3.00
Pot Set Sm Spk Fl
3+31.97 fr West.
20.00 M
10.00
31.58
12.22
15.79
5.65
20.00
Ht 01.59 Set Spk Fl from ℄ Int Doheny Dr. Cont Alley
Pg 52
1st Alley
Transit Line of Santa Monica Blvd.
M=39°19'20"
334.97
318.81 (20')
Fd Nothing
To Spk & Tin Pg 52 Dsi
231.98 @ 62° = 231.97
100.00
331.97
5.65
326.32
To 2"x2" Stn
Nemo
To ℄ Int
40'
318.81 @ Norm Temp
Cont Pg. 49 top
RETURN TO
LOS ANGELES COUNTY ENGINEER
700 LOS ANGELES COUNTY ENGINEERING BLDG.
Do not extend notes this side of this line.
Note: Any Additions or Changes on This Sheet Must be Made or Circled in Red Ink With Date and Name of Person Making Change.

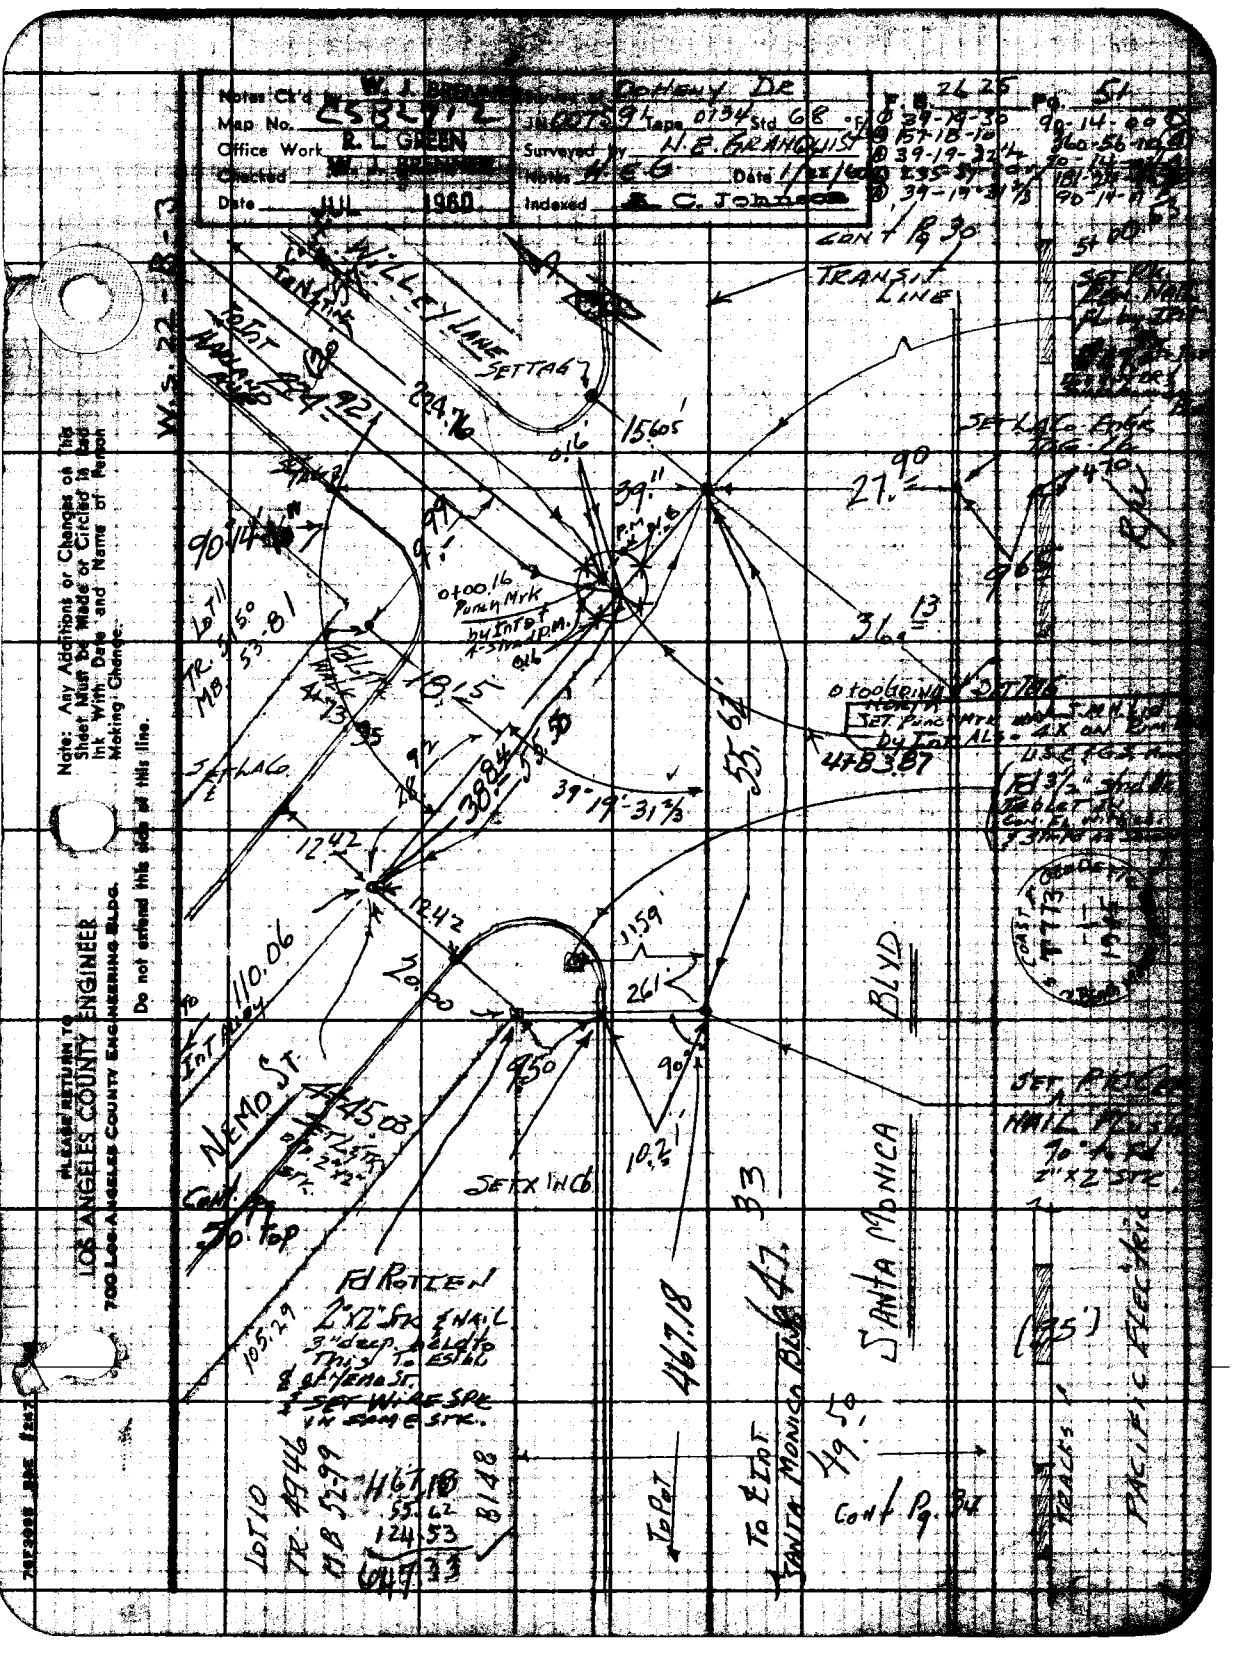

Notes Ck'd W. J. BRENNER
Map No. CSBL712
Office Work R. L. GREEN
Checked W. J. BRENNER
Date JUL 1960
Survey of DOHENY DR
JN 00759 Tape 0734 Std 68
Surveyed by H. E. GRANQUIST
Notes H. E. G.
Date 1/22/60
Indexed A. C. Johnson
F.B. 2625 Pg. 51
Cont Pg 30
TRANSIT LINE
WILLEY LANE
SETTAG
15.605
27.90
36.13
0+00.16 Punch Mrk
0+00 GRIND SETTAG
4783.87
39°19'31 2/3
55.62
12.42
110.06
20.00
9.50
10.21
261
NEMO ST
SETX IN CB
Fd ROTTEN
2"x2" STK & NAIL
3" deep held to this to Est. ℄ of NEMO ST.
SET WIRE SPK IN SAME STK.
105.29
467.18
647.33
49.50
SANTA MONICA BLVD
SANTA MONICA BLVD
To Pot
To ℄ Int
Cont Pg. 34
TRACKS
PACIFIC ELECTRIC
LOT 10
TR. 4946
MB 52-99
LOT 11
TR. 5150
MB 53-81
W.S. 22-B-3
Note: Any Additions or Changes on this Sheet Must be Made or Circled in Red Ink With Date and Name of Person Making Change.
Do not extend this side of this line.
PLEASE RETURN TO
LOS ANGELES COUNTY ENGINEER
700 LOS ANGELES COUNTY ENGINEERING BLDG.

PLEASE RETURN TO
LOS ANGELES COUNTY ENGINEER
700 LOS ANGELES COUNTY ENGINEERING BLDG.

Note: Any Additions or Changes on This Sheet Must be Made or Circled in Red Ink With Date and Name of Person Making Change.

Do not extend this side of this line.

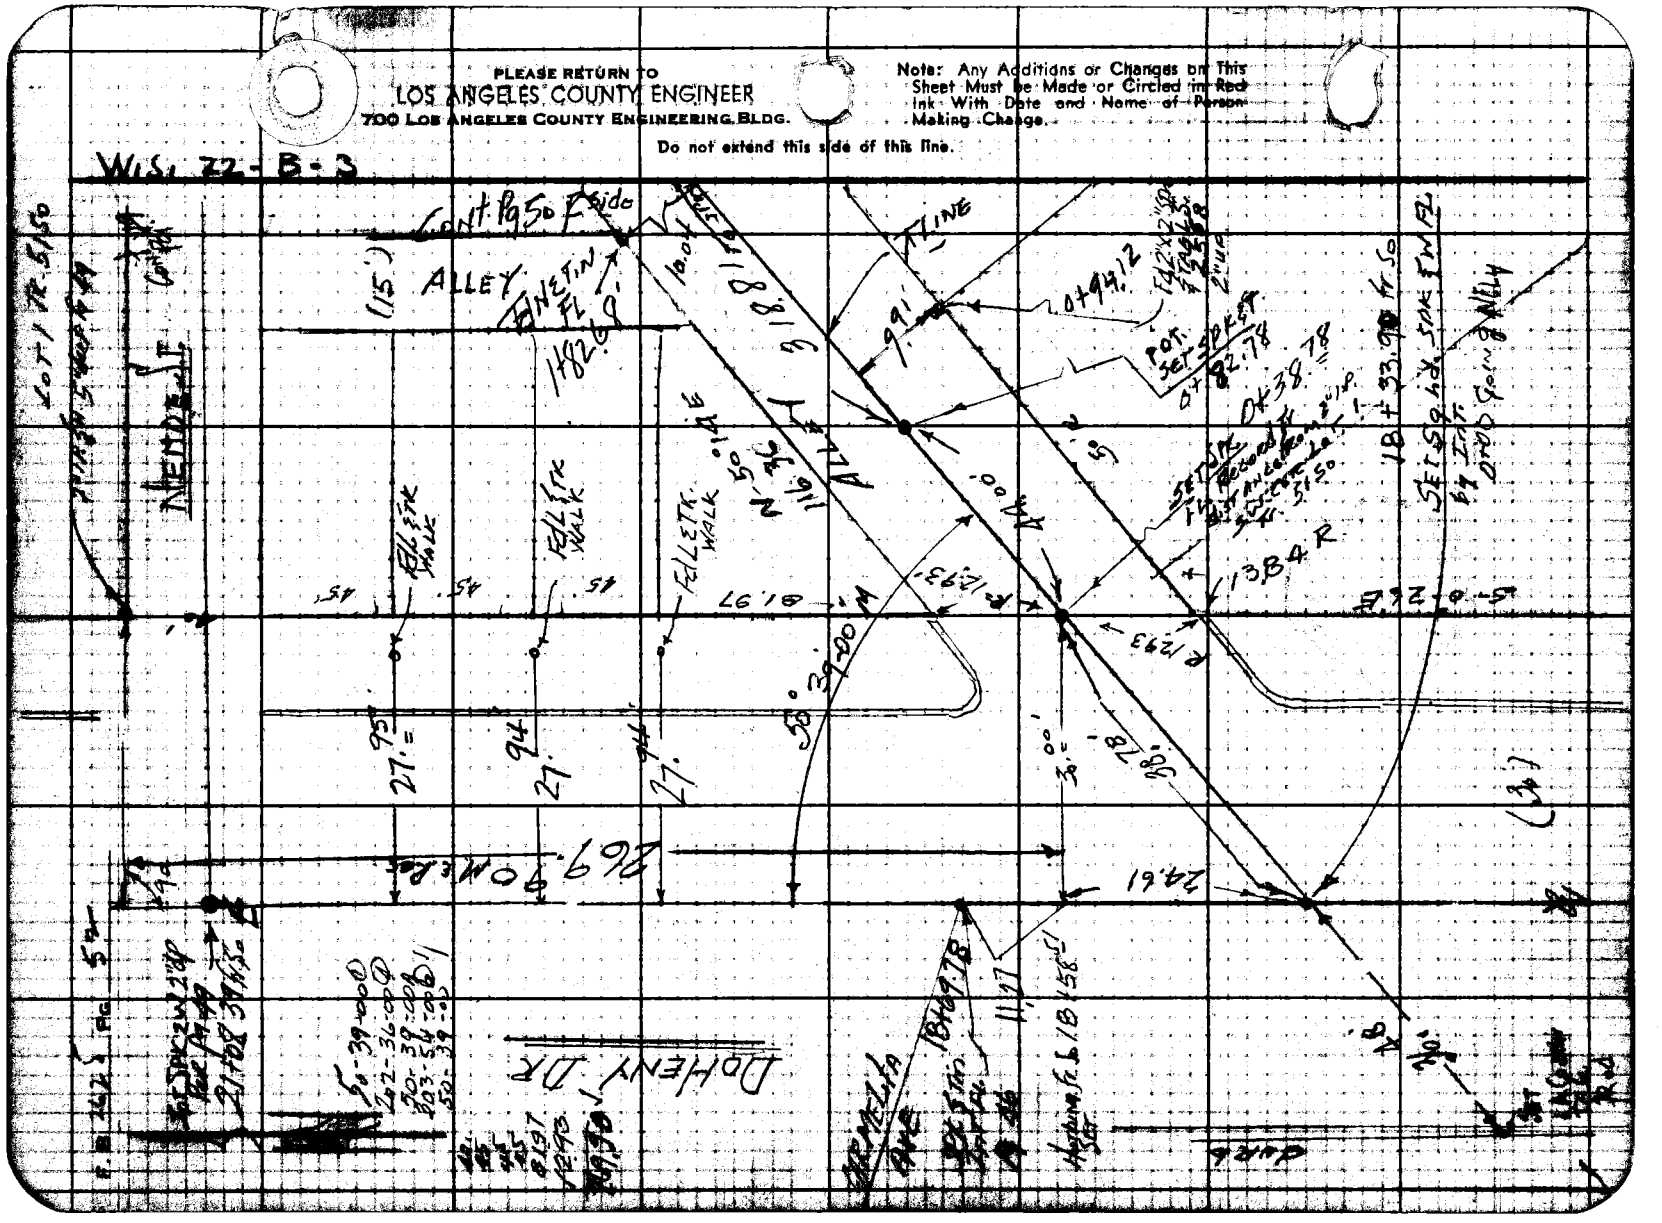

Notes Ck'd by W. J. BRENNER
Map No. CSB 2712
Office Work R. L. GREEN
Checked W. J. BRENNER
Date JUL 1960

Survey of DOHENY DR.
JN 00259 Tape 0134 Std 68 °F
Surveyed by H. E. GRANQUIST
Notes H E G Date 1/27/60
Indexed R. C. Johnson

F. B. 2625 Pg. 53
89-57-30 - 0
359-49-30 = 0
89-57-22½ 0
179-44-00 = 0
89-57-20 A

Cont Pg 57 L.S.

W.S. 22-B-3

TRACT No 6938

444.75 @ 64° = 444.74
30.00
484.71

9.97

So Strad HARLAND To So Strad Keith 224.65 @ Norm

204.78
20.02
224.80

HARLAND AVE

T LINE

71' To Int P.M. SHA

484

SET BT SPK WET FL POT

M.B. 53-81

2" I.P. to S. Strad 203.11 @ Norm

SET LA Co ENGR TAG

12.15

12.15

90°

SET LA. Co. ENGR. TAG

POT. SET Sq nd SPK FL. Rec Prop. from SW Cor Lot 1 & NW Cor Lot 47.

100.00

70.00

Mea 224.76 Prop. & Rec.

Mea 204.80 to 2" I.P. Tr. Cor.

Cont Pg 54

LA. Co. ENGR TAG

20"

TANG.

89-57

30.00

Fd WIRE SPK

31.14

31.035

To Int Keith Ave 224.76

224.80 To Int Nemo St.

DOHENY DR

INT SET BT. SPK W. & T. FL. by Int. 23+33.19

43.72

28"

FD. BT. SPK W. & T. PER TIES REPLACED WITH C.E. MON. & H.N. 1-9-61 L.L. BROWN

50.43

38.00

TANG

SET LA. Co. ENGR TAG

SET LA. Co. ENGR TAG. Prod.

SET TAG

COUNTY ENGINEER
R.E. 5869

31.97

Fd L & T Ks

BEVERLY HILLS TRACT
M.B. 83-92

Lot 31

Note: Any Additions or Changes on This Sheet Must be Made or Circled in Red Ink With Date and Name of Person Making Change.

Do not extend notes this side of this line.

RETURN TO
LOS ANGELES COUNTY ENGINEER
700 LOS ANGELES COUNTY ENGINEERING BLDG.

76F309S CE #247—3

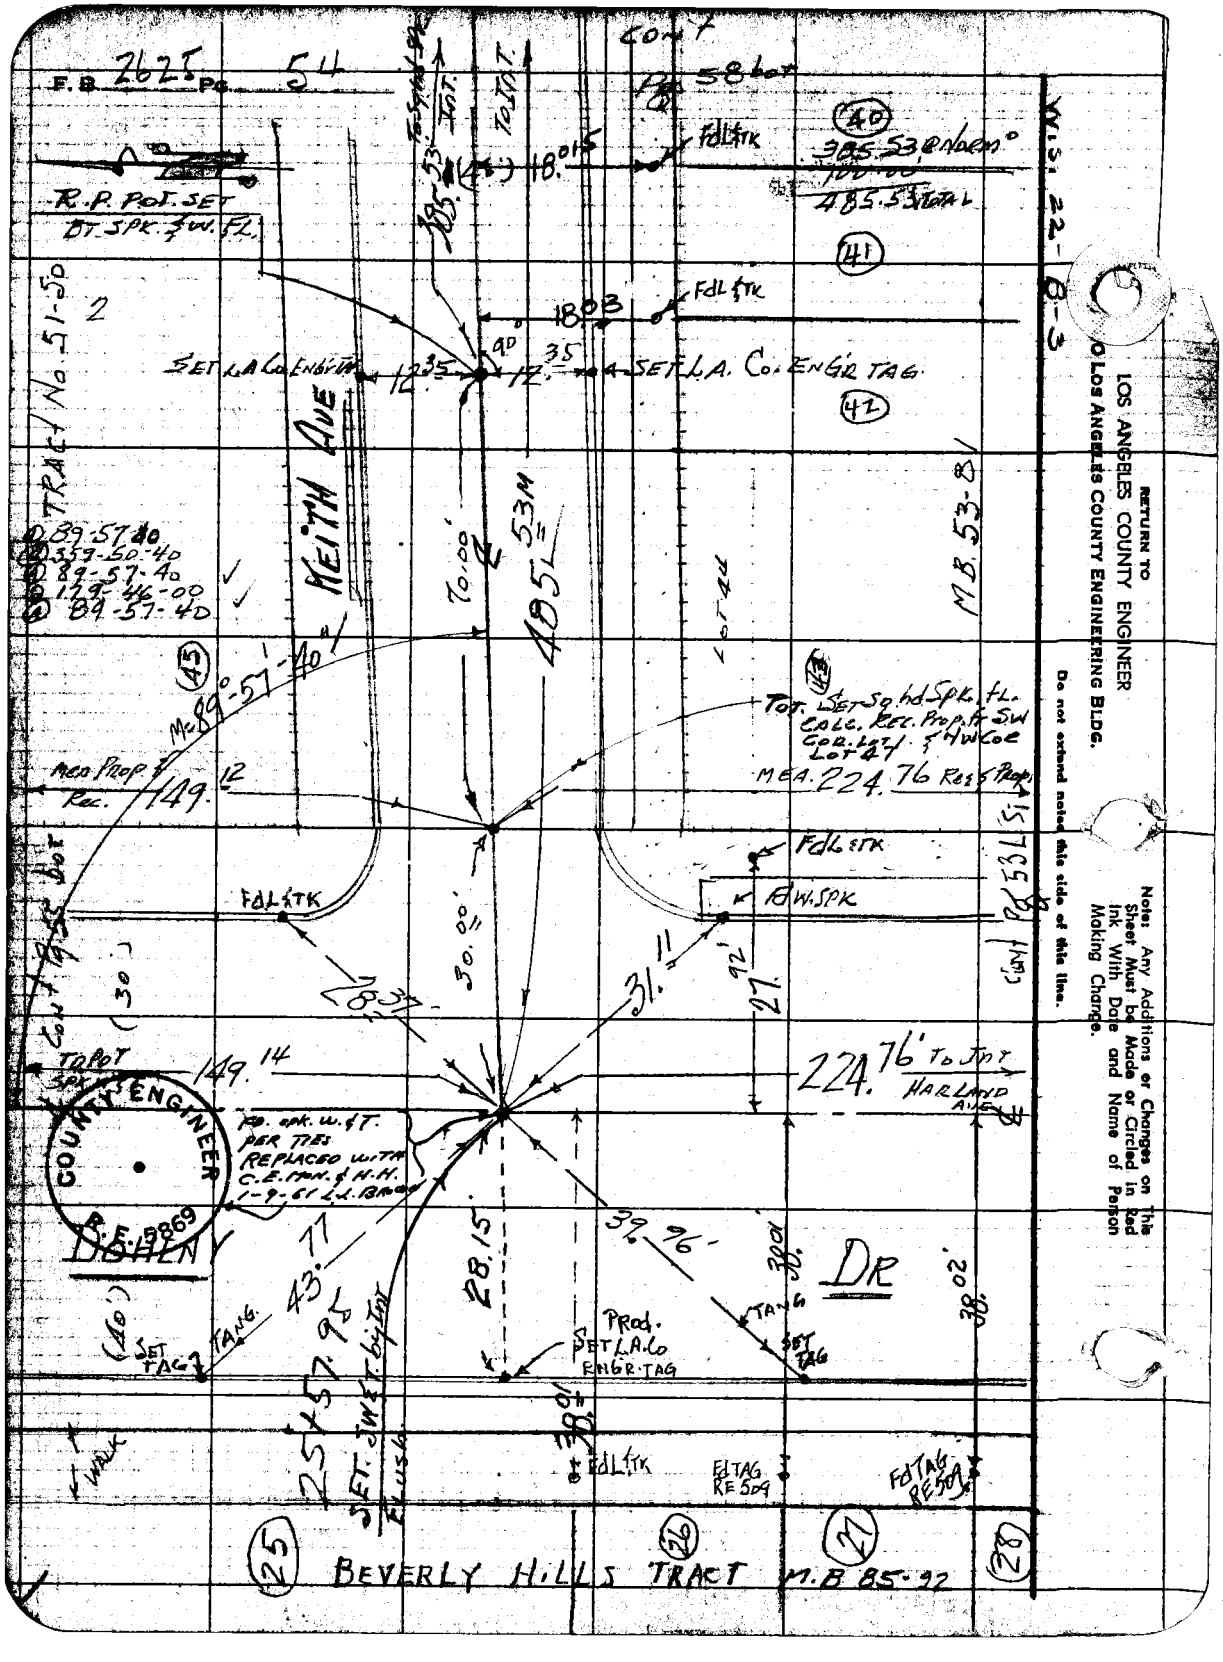
F.B. 2625 PG. 54
R.P. POT. SET
BT. SPK. & W. FL.
TRACT No. 51-50
KEITH AVE
SET L.A. Co. ENGR TAG
FdL & TK
M.B. 53-81
M.B. 85-92
BEVERLY HILLS TRACT
COUNTY ENGINEER
R.E. 5869
DOHENY
DR
HARLAND AVE
TO POT SPK
FD. SPK. W. & T. PER TIES REPLACED WITH C.E. MON. & H.H. 1-9-61 L.L. BROWN
Prod. SET L.A. Co ENGR. TAG
FdL & TK
FdW. SPK
FdTAG RE 509
WALK
WIS. 22-B-3
RETURN TO
LOS ANGELES COUNTY ENGINEER
TO LOS ANGELES COUNTY ENGINEERING BLDG.
Do not extend notes this side of this line.
Note: Any Additions or Changes on This Sheet Must be Made or Circled in Red Ink With Date and Name of Person Making Change.

Notes Ck'd by W. J. BRENNER
Map No. CSB2712
Office Work R. L. GREEN
Checked W. J. BRENNER
Date JUL 1960

Survey of DOHENY DR.
JN 0075.91 Tape 0134 Std 68 °F
Surveyed by H. E. GRANQUIST
Notes H. E. G. Date 1/27/60
Indexed A. C. Johnson

F. B. 2625 Pg. 55
Pr. Sq. Stred To Pot. opp. 2" I.P. at Norm = 150.91

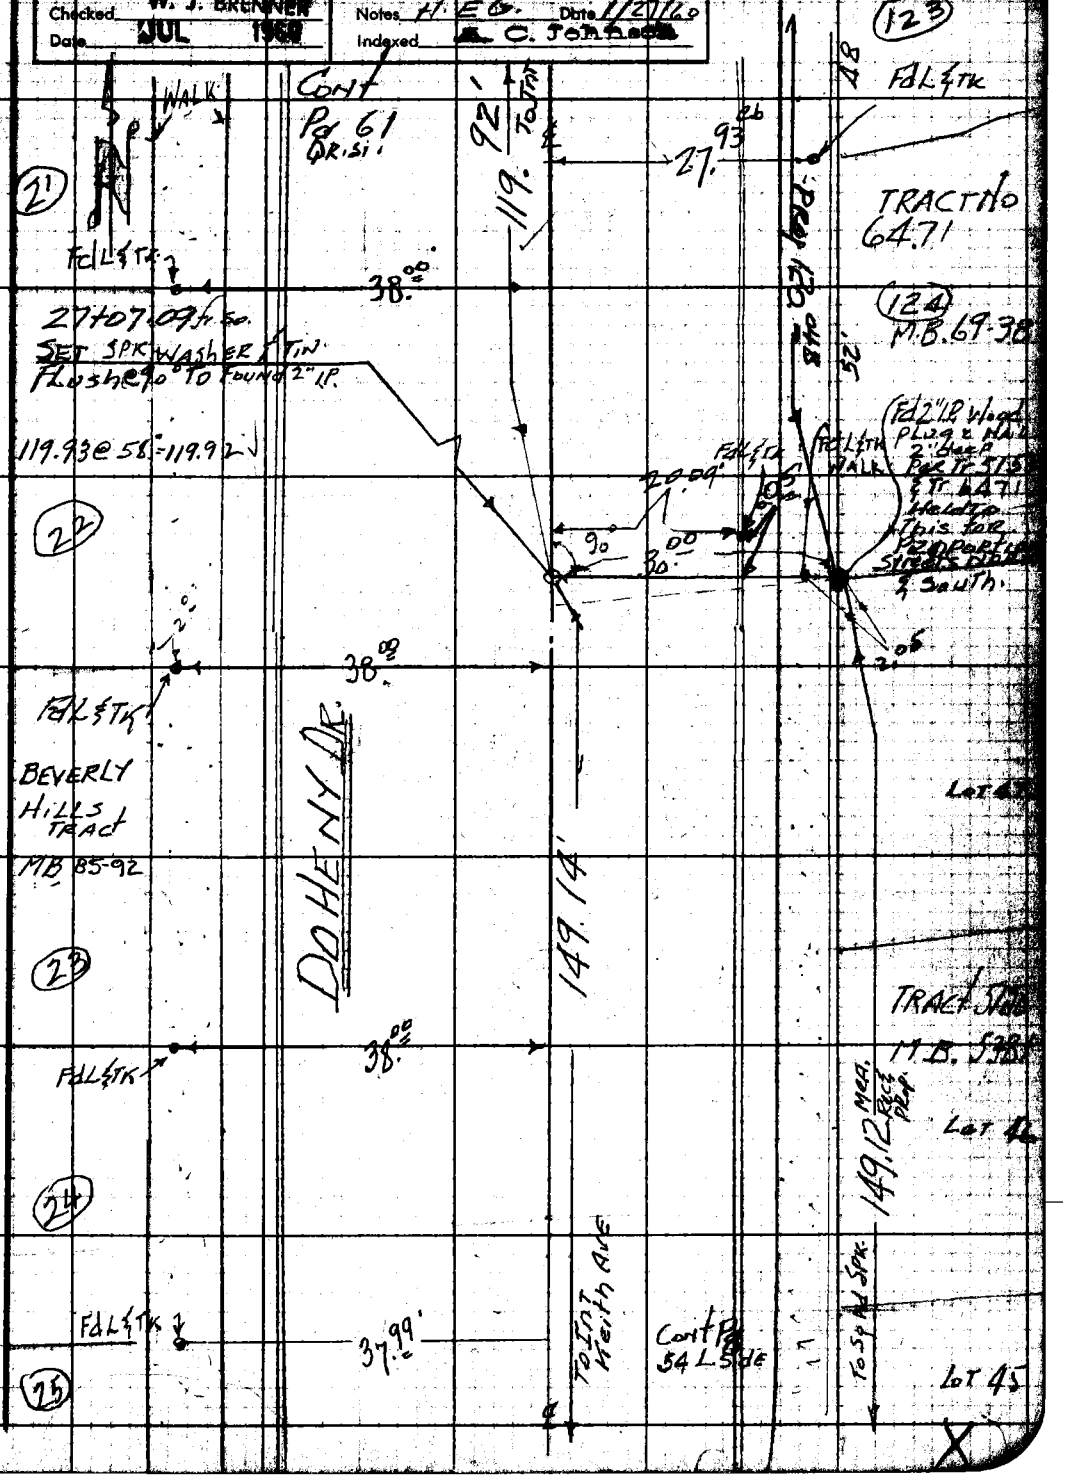

Note: Any Additions or Changes on This Sheet Must be Made or Circled in Red Ink With Date and Name of Person Making Change.

Do not extend notes this side of this line.

RETURN TO
LOS ANGELES COUNTY ENGINEER
900 LOS ANGELES COUNTY ENGINEERING BLDG.

76F309S CE #247—3-57

RETURN TO
LOS ANGELES COUNTY ENGINEER
700 LOS ANGELES COUNTY ENGINEERING BLDG.

Note: Any Additions or Changes on This Sheet Must be Made or Circled in Red Ink With Date and Name of Person Making Change.

Do not extend notes this side of this line.

F.B. 2625 PG. 56

Notes Ck'd by W. J. BRENNER
Map No. CSB 2712
Office Work R. L. GREEN
Checked W. J. BRENNER
Date JUL 1960

Survey of DOHENY DR
JN 007591 Tape 0134 Std 68 °F
Surveyed by H.E. GRANQUIST
Notes H.E.G. Date 1/20/60
Indexed C. Johnson

F.B. 2625 Pg. 57
① 90-15-20
② 361-01-20
③ 90-15-20
④ 181-32-10
⑤ 90-15-27 2/3

W.S. 22-B-3

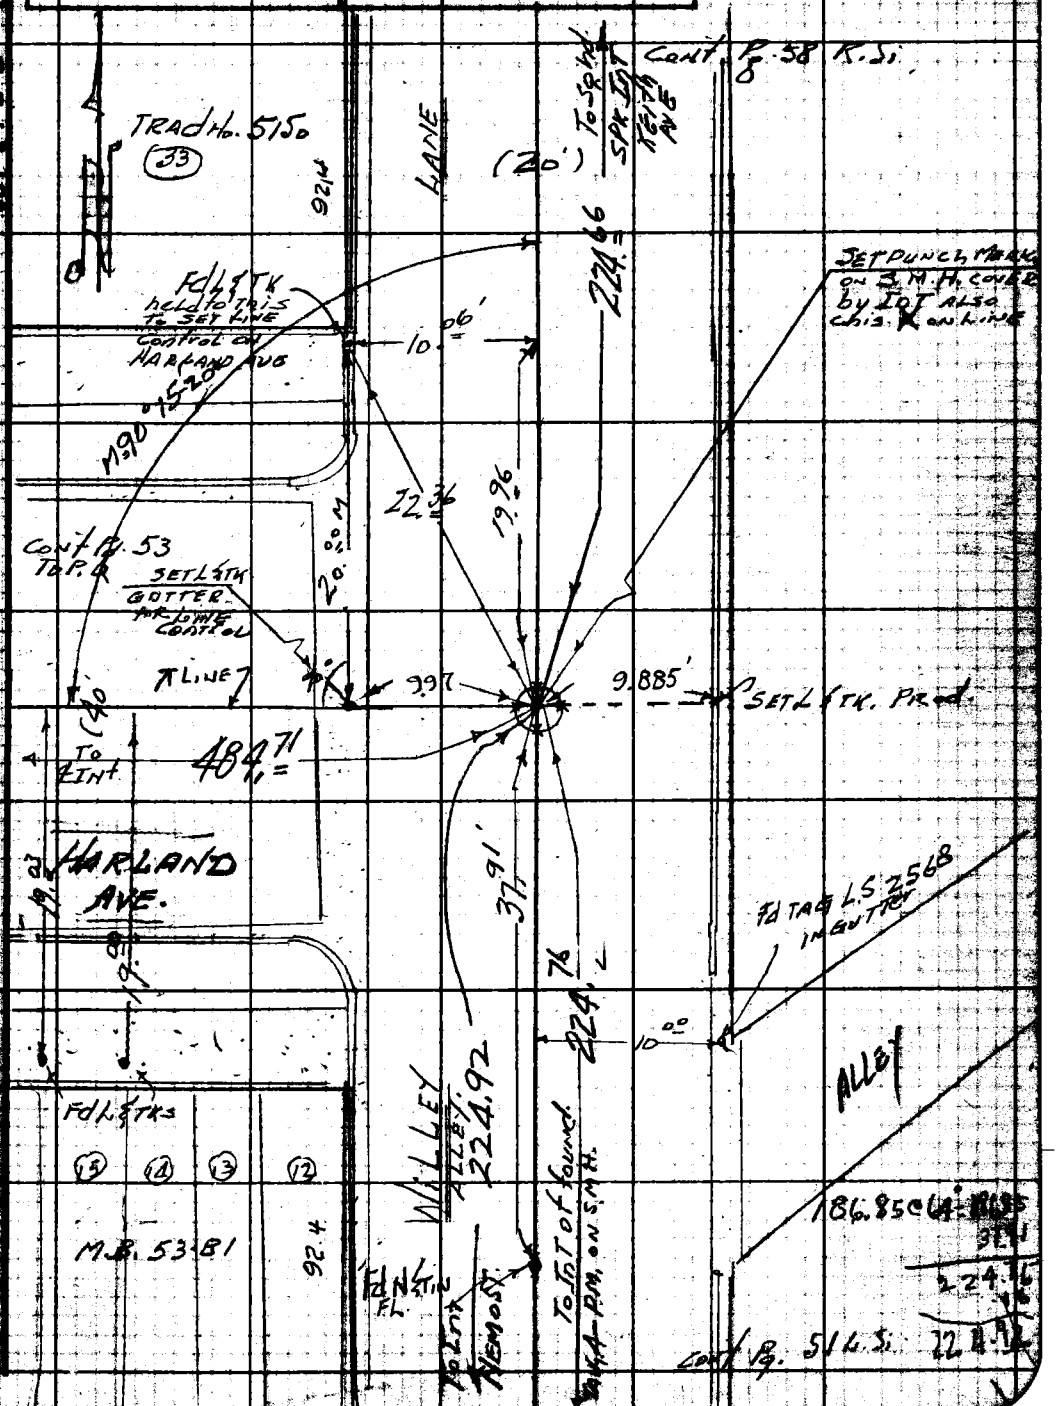

Note: Any Additions or Changes on This Sheet Must be Made or Circled in Red Ink With Date and Name of Person Making Change.

Do not extend this side of this line.

PLEASE RETURN TO
LOS ANGELES COUNTY ENGINEER
700 LOS ANGELES COUNTY ENGINEERING BLDG.

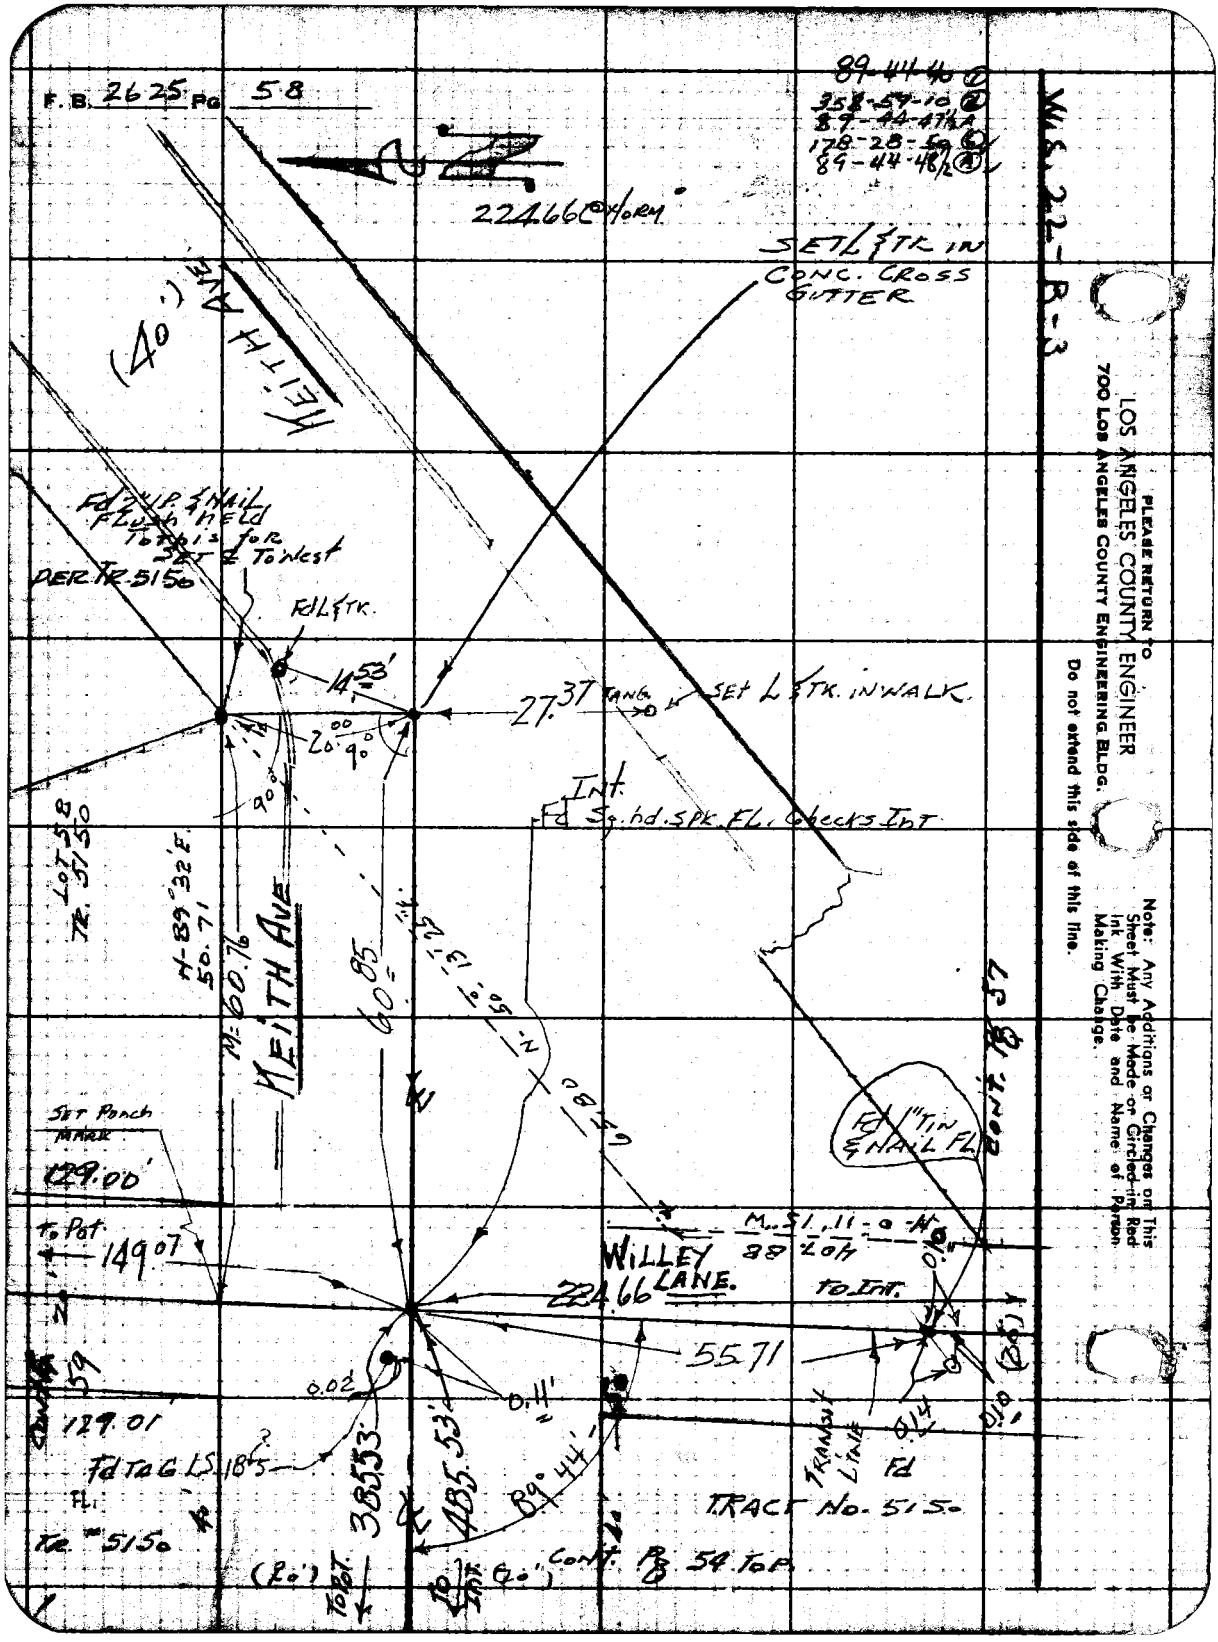
F.B. 2625 Pg 58
89-44-40 ①
358-59-10 ②
89-44-47½ A
178-28-59 ⑥
89-44-48½ Ⓐ
224.66 @ Horn
SET L & TK IN CONC. CROSS GUTTER
(40')
KEITH AVE
Fd 2" I.P. & Nail Flush held To this for Set ℄ To West
PER TR. 5150
Fd L & TK.
14.53'
27.37 TANG
SET L & TK. IN WALK.
20.00
90°
90°
Int.
Fd Sq. hd. SPK. FL. Checks Int
LOT 58 TR. 5150
N-89°32'E 50.71
M-60.76
KEITH AVE
60.85
N-50°13'25"W
65.80
Fd 1" Tin & Nail FL.
CONT. PG 57
SET Punch MARK
129.00'
To Pot
149.07
M-51.11-0-N
88' Lot
WILLEY LANE.
224.66
To Int.
55.71
0.02
0.11'
129.01
Fd TAG LS 18.5
385.53
485.53
89°44'
TRANSIT LINE
Fd
TRACT No. 5150
TR. 5150
(20')
To Pot.
To Int.
(20')
Cont. Pg 54 To P.
W.S. 22-B-3
PLEASE RETURN TO
LOS ANGELES COUNTY ENGINEER
700 LOS ANGELES COUNTY ENGINEERING BLDG.
Do not extend this side of this line.
Note: Any Additions or Changes on This Sheet Must be Made or Circled in Red Ink With Date and Name of Person Making Change.

Notes Ck'd by W. J. BRENNER	Survey of DOHENY DR	F.B. 2625 Pg. 59
Map No. QS13 2712	JN 0075.91 Tape 0135 Std 68 °F	89-32-40 (1)
Office Work R. L. GREEN	Surveyed by H. E. Granquist	358-10-20 (4)
Checked W. J. BRENNER	Notes H. E. G. Date 3/1/60	89-32-35 A
Date JUL 1960	Indexed C. Johnson	177-15-40 (6)
		89-32-36 (A)

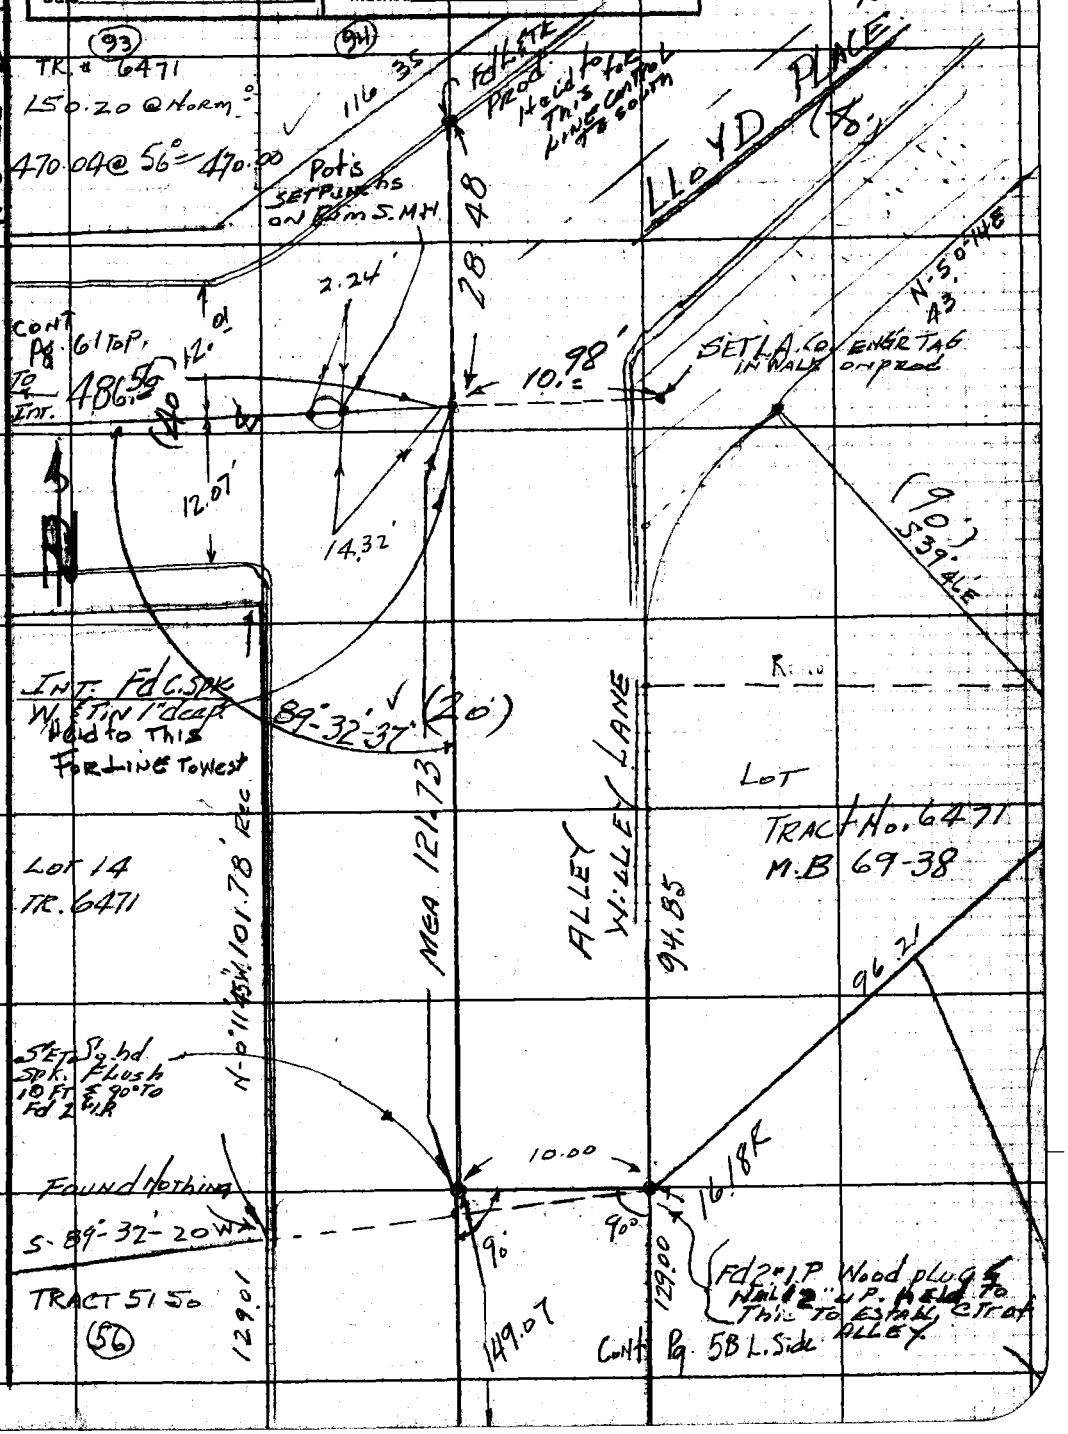

Note: Any Additions or Changes on This Sheet Must be Made or Circled in Red Ink With Date and Name of Person Making Change.

Do not extend notes this side of this line.

RETURN TO
LOS ANGELES COUNTY ENGINEER
700 LOS ANGELES COUNTY ENGINEERING BLDG.

76F309S CE #247—3-57

RETURN TO
LOS ANGELES COUNTY ENGINEER
700 LOS ANGELES COUNTY ENGINEERING BLDG.

Note: Any Additions or Changes on This Sheet Must be Made or Circled in Red Ink With Date and Name of Person Making Change.

Do not extend notes this side of this line.

F.B. 2425 PG. 60

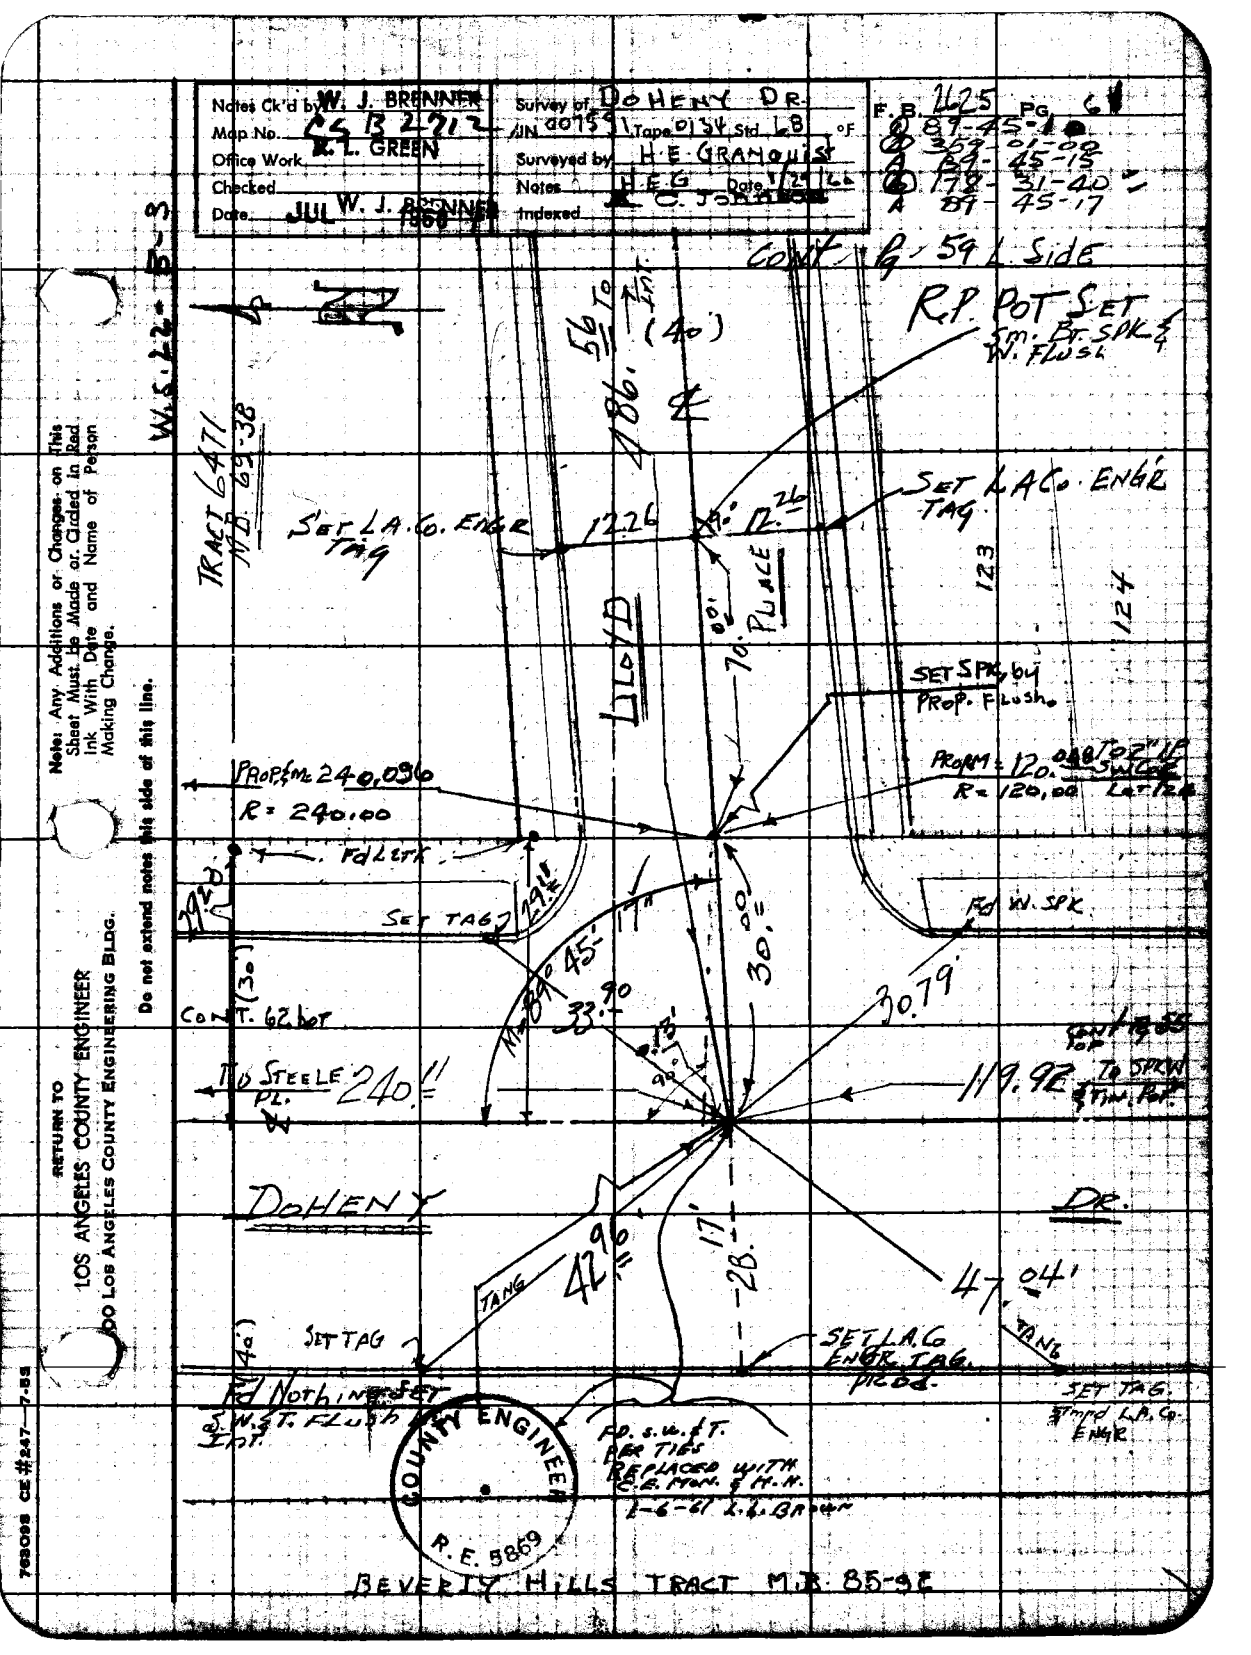

Notes Ck'd by W. J. BRENNER
Map No. CS B 2712
Office Work R. L. GREEN
Checked
Date JUL W. J. BRENNER 1960
Survey of DOHENY DR.
JN 007591 Tape 0134 Std. LB
Surveyed by H. E. GRANQUIST
Notes H.E.G. Date 1/29/60
Indexed C. JOHNSON
F.B. 2625 PG. 61
89-45-1
359-01-00
89-45-15
178-31-40
89-45-17
CONT. Pg. 59 L. SIDE
R.P. POT SET
SM. BT. SPK. & W. FLUSH
W.S. 22-B-3
TRACT 6471
M.B. 69-38
486.56 TO INT.
(40)
SET L.A.CO. ENGR TAG
12.26
12.26
SET L.A.CO. ENGR TAG
LLOYD
PLACE
70.00
123
124
SET SPK. by PROP. FLUSH
PROP. & M. 240.096
R = 240.00
PROP. M = 120.048 TO 2" IP SW COR LOT 124
R = 120.00
Fd LETT.
SET TAG
Fd W. SPK.
30.00
30.79
CONT. 62 bot
TO STEELE PL.
240.11
119.92 TO SPKW & TIN. POP.
DOHENY
DR.
42.96
47.04
TANG
SET TAG
SET L.A.CO. ENGR. TAG. PROD.
SET TAG. Stmpd L.A.CO. ENGR.
Fd Nothing SET S.W. & T. FLUSH INT.
FD. S.W. & T. PER TIES REPLACED WITH C.E. MON. & H.H.
1-6-61 L.L. BROWN
COUNTY ENGINEER
R.E. 5869
BEVERLY HILLS TRACT M.B. 85-92
Note: Any Additions or Changes on This Sheet Must Be Made or Circled in Red Ink With Date and Name of Person Making Change.
Do not extend notes this side of this line.
RETURN TO
LOS ANGELES COUNTY ENGINEER
100 LOS ANGELES COUNTY ENGINEERING BLDG.
763098 CE #247—7-53

RETURN TO
LOS ANGELES COUNTY ENGINEER
00 LOS ANGELES COUNTY ENGINEERING BLDG.

Note: Any Additions or Changes on This Sheet Must be Made or Circled in Red Ink With Date and Name of Person Making Change.

Do not extend notes this side of this line.

W.S. 22-B-3

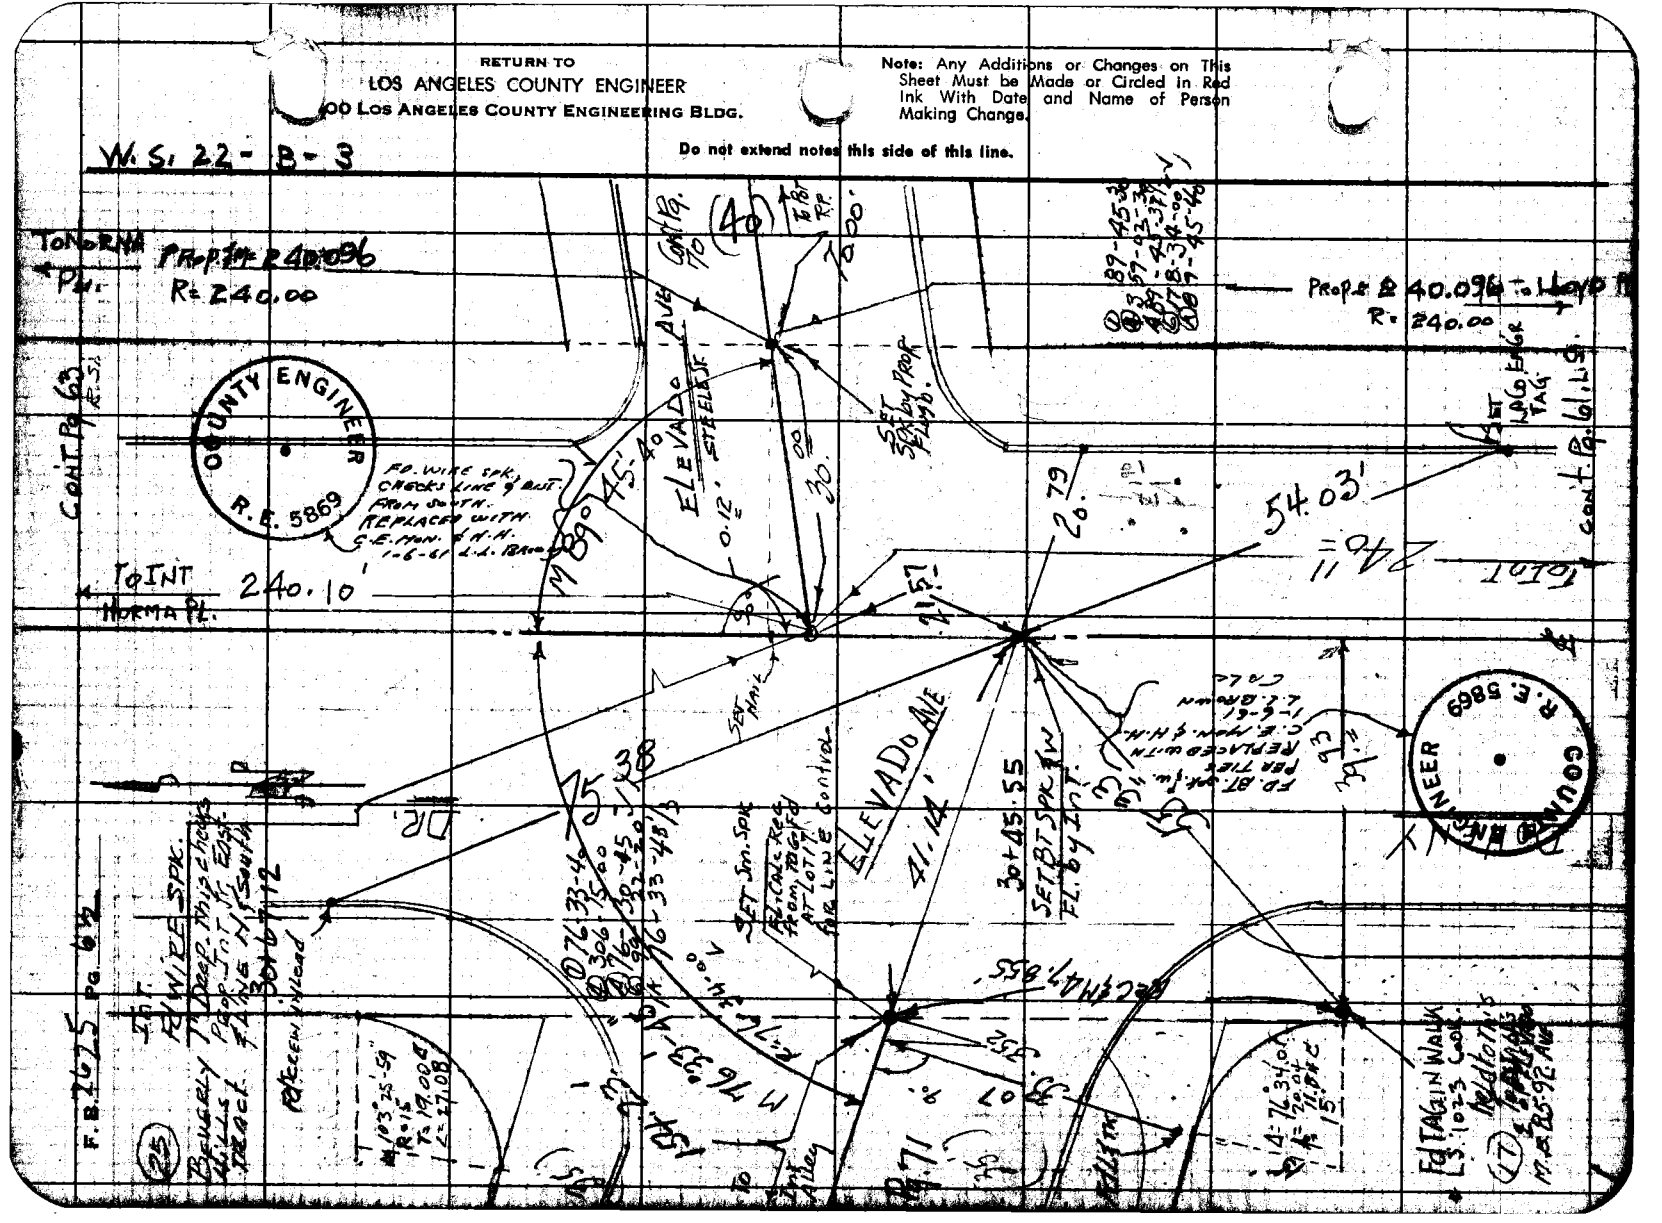

Notes Ck'd by W. J. BRENNER
Map No. CSB2712
Office Work R. L. GREEN
Checked W. J. BRENNER
Date JUL 1960

Survey of DOHENY DR.
JN 0075.91 Tape 0134 Std 68 °F
Surveyed by H E GRANQUIST
Notes H.E.G. Date 4/5/60
Indexed A. C. Johnson

F. B. 2625 PG. 63

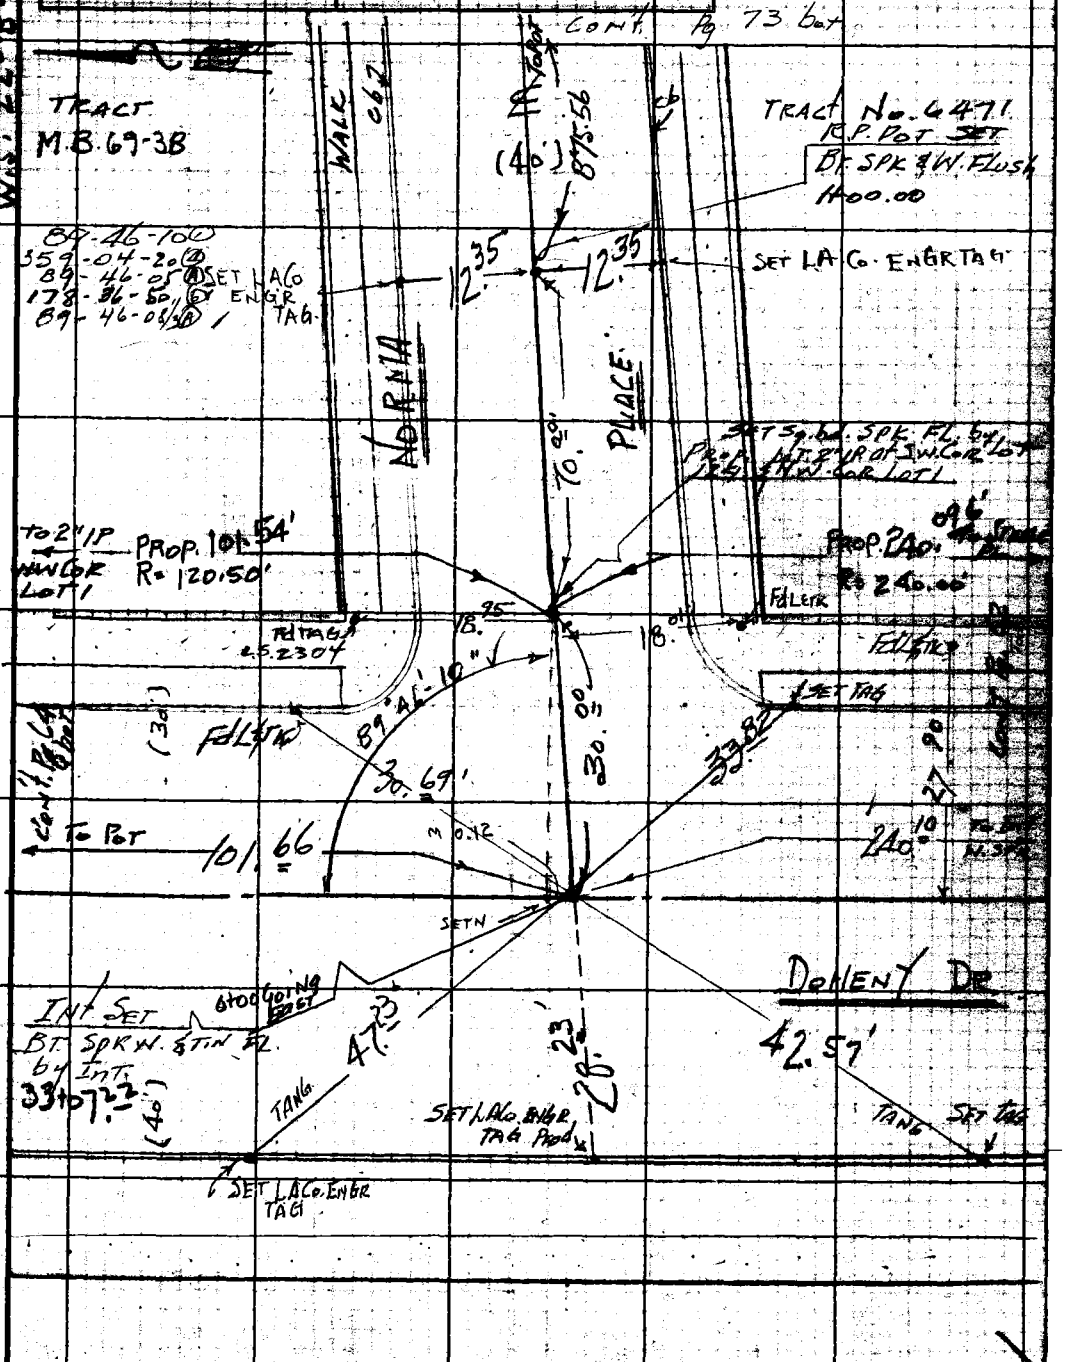

Note: Any Additions or Changes on this Sheet Must be Made or Circled in Red Ink With Date and Name of Person Making Change.

Do not extend notes this side of this line.

RETURN TO
LOS ANGELES COUNTY ENGINEER
100 LOS ANGELES COUNTY ENGINEERING BLDG.

763098 CE #247—7-53

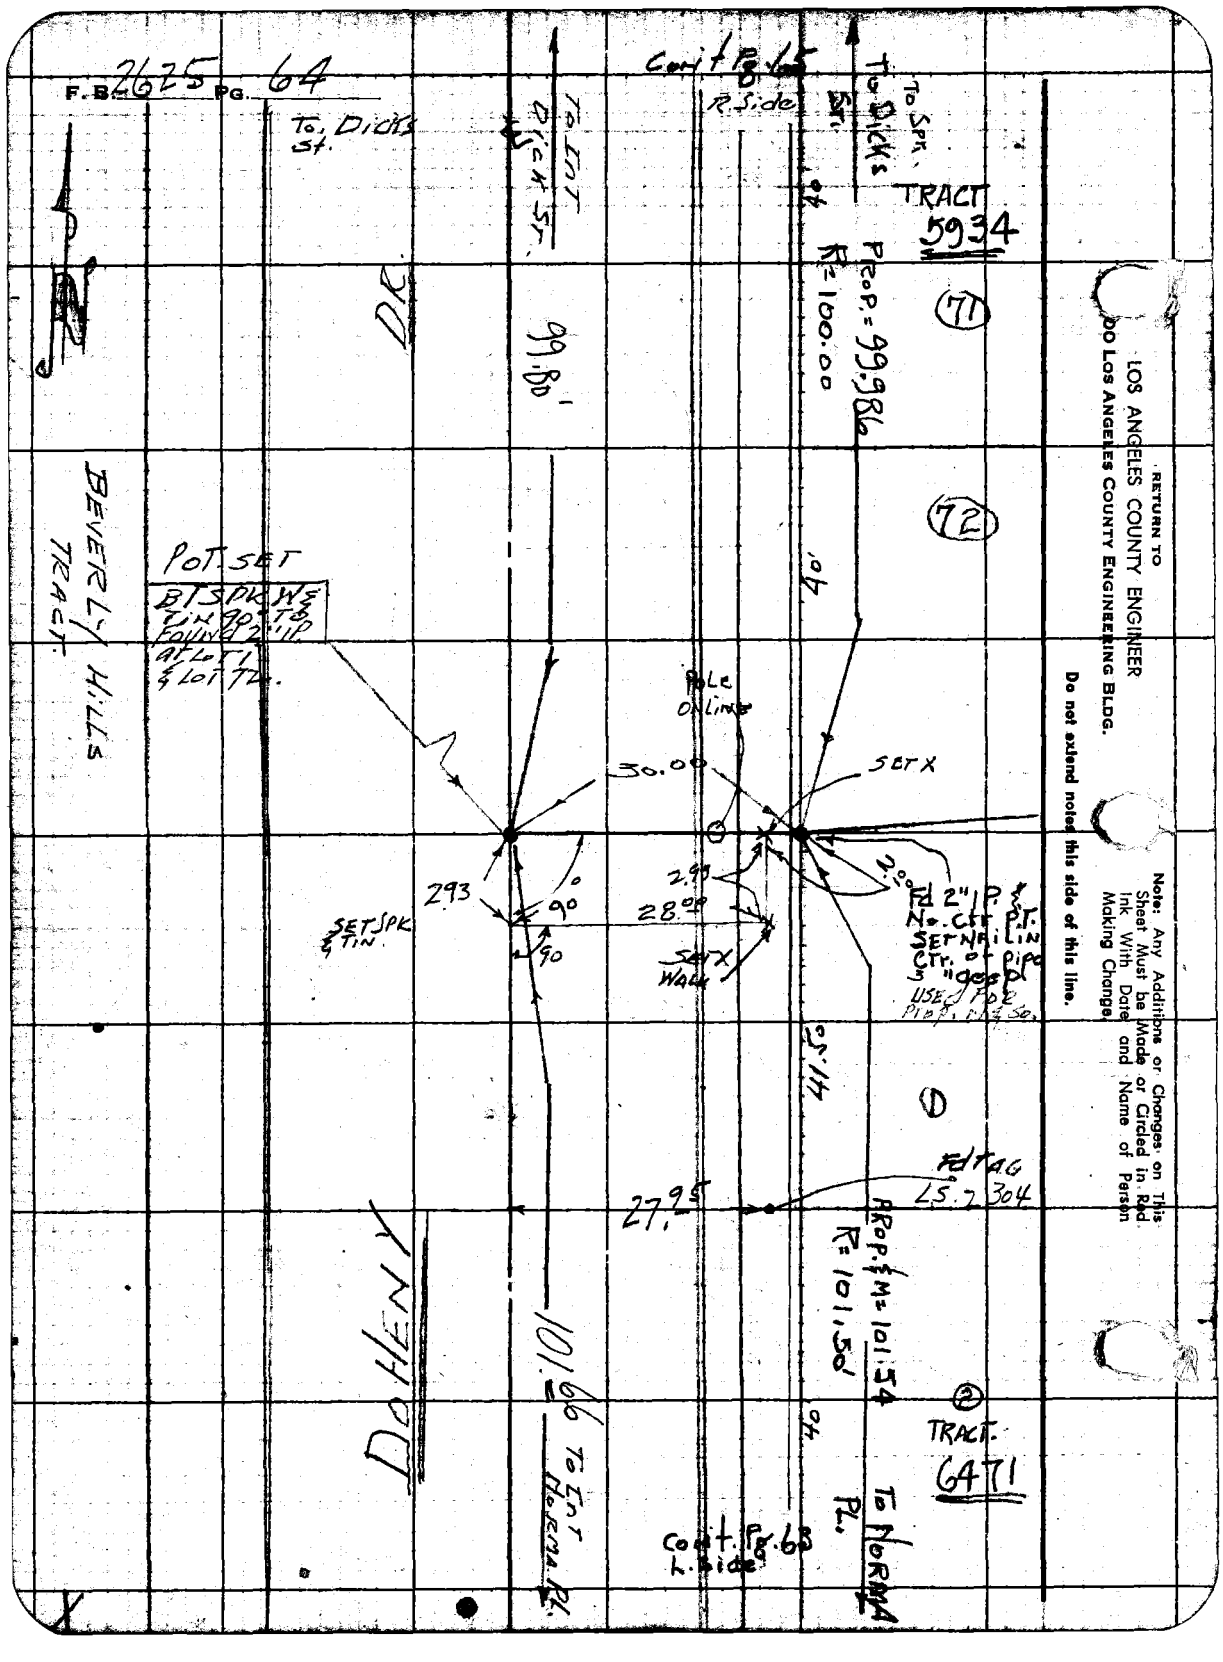
F.B. 2625 PG. 64
To Dicks St.
To Int Dick St.
Cont Pg. 65 R. Side
To Dicks St.
To Spk.
TRACT 5934
Prop. = 99.986
R = 100.00
71
72
99.80'
DR.
BEVERLY HILLS TRACT.
POT. SET
BT SPK W & TIN 90° TO FOUND 2" IP AT LOT 1 & LOT 72.
40'
Pole On Line
30.00
SET X
2.99
28.00
2.00
Fd 2" IP & No. Ctr. P.T. SET NAIL IN Ctr. of pipe 3" gosp USED FOR PROP. M & So.
293
90°
90
SET SPK & TIN
SET X WALL
41.50
1
Fd TAG LS. 2304
27.95
Prop. & M = 101.54
R = 101.50'
DOHENY
101.66 To Int Norma Pl.
2
TRACT. 6471
To Norma Pl.
Cont. Pg. 63 L. Side
RETURN TO
LOS ANGELES COUNTY ENGINEER
DO LOS ANGELES COUNTY ENGINEERING BLDG.
Do not extend notes this side of this line.
Note: Any Additions or Changes on This Sheet Must be Made or Circled in Red Ink With Date and Name of Person Making Change.

Notes Ck'd by W. J. BRENNER	Survey of DOHENY DR	F.B. 2625 PG. 65
Map No. CS 15 291	JN 0075.91 Tape 0134 Std 68	① 90-21-40
Office Work R. L. GREEN	Surveyed by H.E. GRANQUIST	② 361-26-50
Checked W. J. BRENNER	Notes H.E.G. Date 1-5-60	③ 98-21-42½
Date JUL 1960	Indexed C. Johnson	④ 182-10-00
		⑤ 90-21-40

W.S. 22-B-3

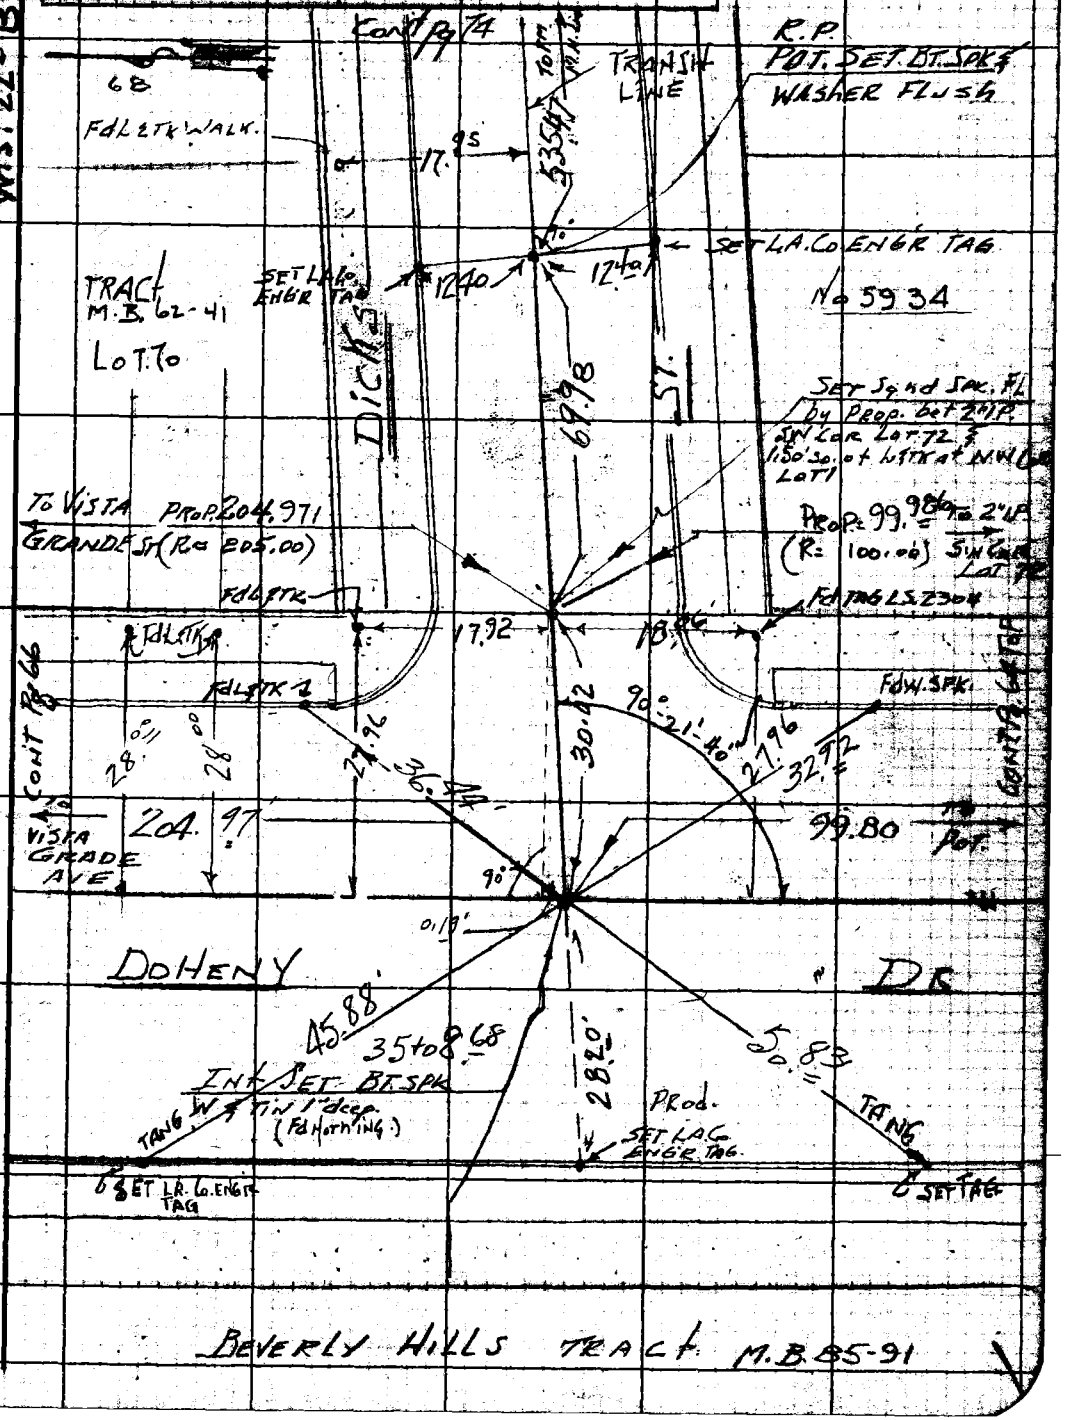

Note: Any Additions or Changes on This Sheet Must Be Made or Circled in Red Ink With Date and Name of Person Making Change.

Do not extend notes this side of this line.

RETURN TO
LOS ANGELES COUNTY ENGINEER
100 LOS ANGELES COUNTY ENGINEERING BLDG.

763098 CE #247—7-1

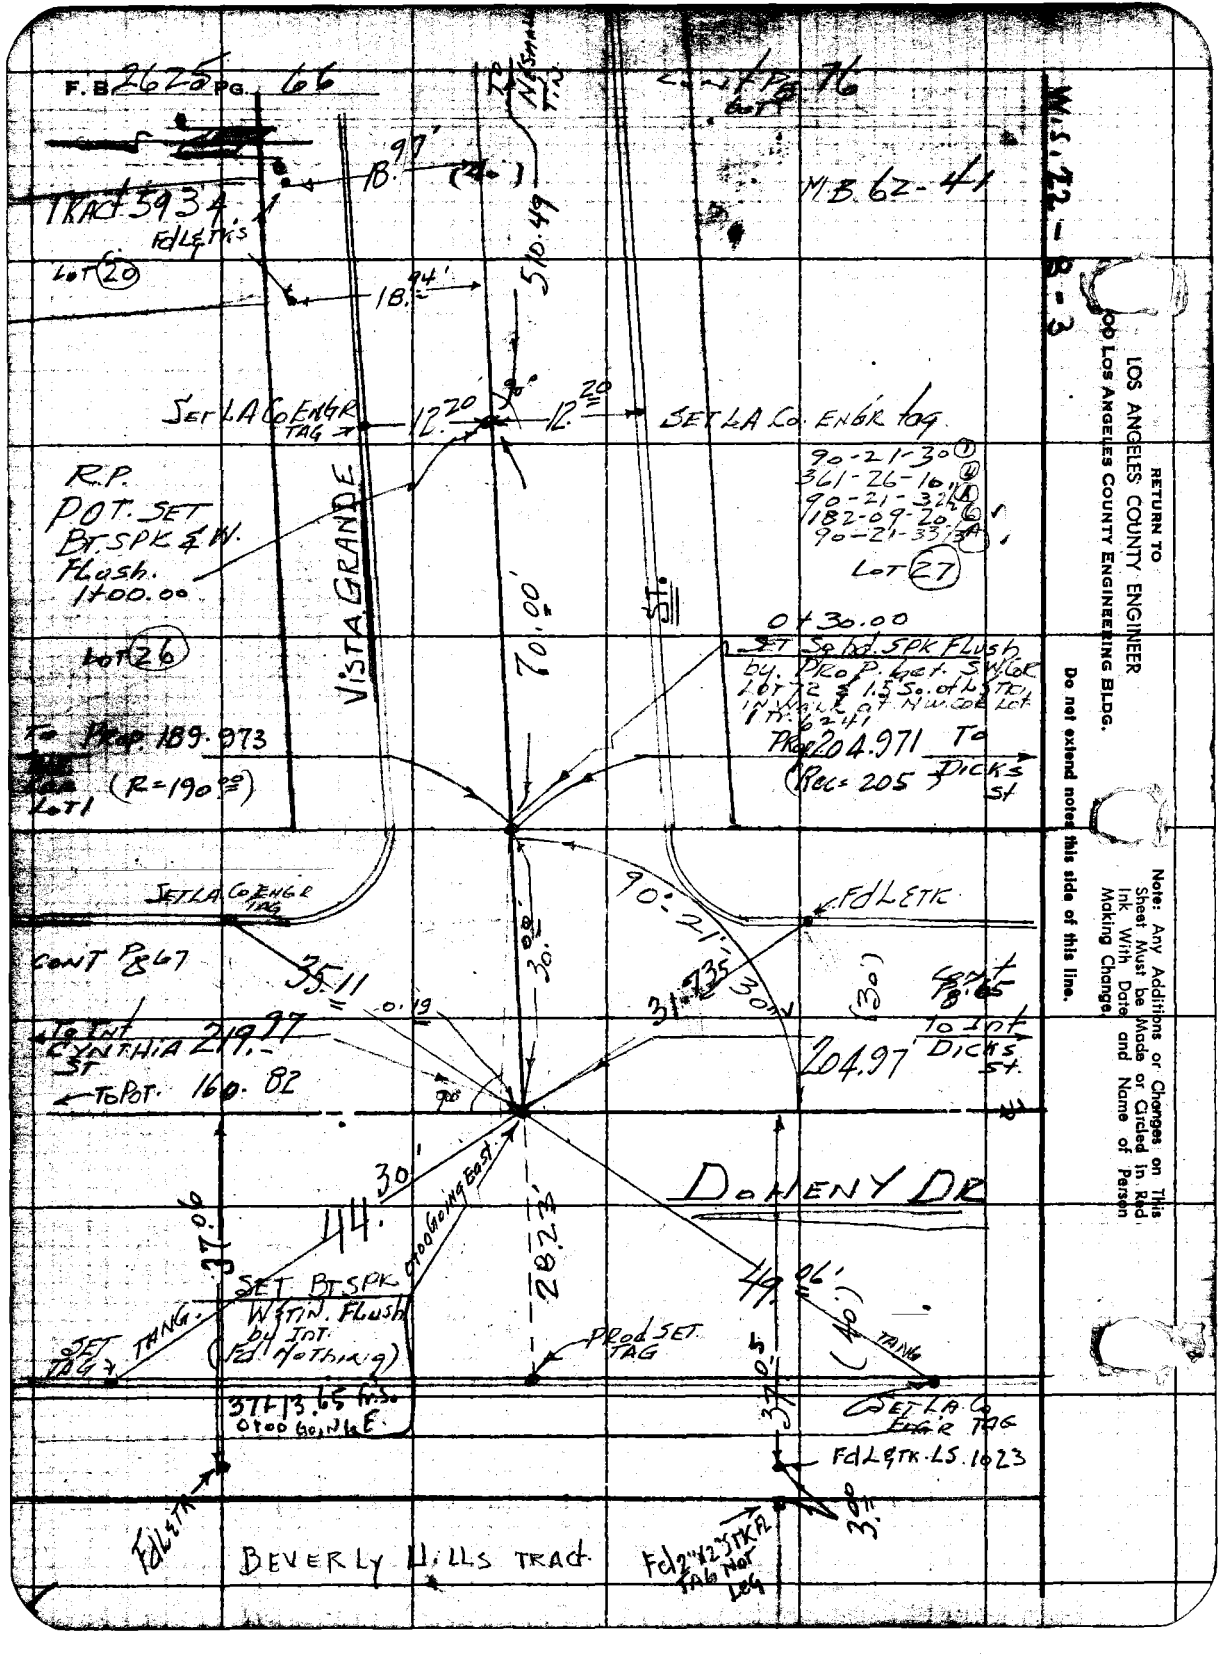
F.B. 2625 PG. 66
TRACT 5934
FdL&TK'S
LOT 20
18.97'
18.94'
510.49
M.B. 62-41
W.S. 72-B-3
SET LA Co ENGR TAG
12.20
12.20
SET LA Co. ENGR tag
90-21-30
361-26-10
90-21-32
182-09-20
90-21-33
LOT 27
R.P.
POT. SET
BT. SPK & W.
Flush.
1+00.00
LOT 26
VISTA GRANDE
70.00'
0+30.00
SET Sq. Hd. SPK Flush
by Prop. Get. S.W. Cor
Lot 72 & 1.5 So. of L.S. Tk.
in Walk at N.W. Cor Lot
1 Tr. 6241
Prop 204.971
(Rec = 205)
To Dicks St
To Prop. 189.973
(R=190.00)
LOT 1
SET LA Co ENGR TAG
FdL&TK
90:21:30
CONT PG 67
35.11
0.19
31.735
30.00
(30)
Cont PG 65
To Int Cynthia St 219.97
To Int Dicks St.
204.97
To Pot. 160.82
DOHENY DR
44.30'
0+00 Going East
37.06
28.23'
49.06'
(40)
SET BT SPK
W & TIN. Flush
by Int.
(Fd Nothing)
SET TAG
TANG.
Prod SET TAG
TANG
37+13.65 Fr. So.
0+00 Going E.
37.05
SET LA Co ENGR TAG
FdL&TK. LS. 1023
FdL&TK
BEVERLY HILLS TRACT
Fd 2"x2" STK FL TAG Not Leg
RETURN TO
LOS ANGELES COUNTY ENGINEER
00 LOS ANGELES COUNTY ENGINEERING BLDG.
Do not extend notes this side of this line.
Note: Any Additions or Changes on This Sheet Must be Made or Circled in Red Ink With Date and Name of Person Making Change.

Notes Ck'd by W. J. BRENNER	Survey of DOHENY DR.
Map No. CSB 2712	JN 00 75 91 Tape 0134 Std 68 °F
Office Work R. L. GREEN	Surveyed by H. E. GRANQUIST
Checked W. J. BRENNER JUL	Notes H.E.G. Date 2/1/60
Date	Indexed C. Johnson

F. B. 2625 Pg. 67

70-22- 00
361-28- 00
90-22- 00
182-12- 00
90-22- 00

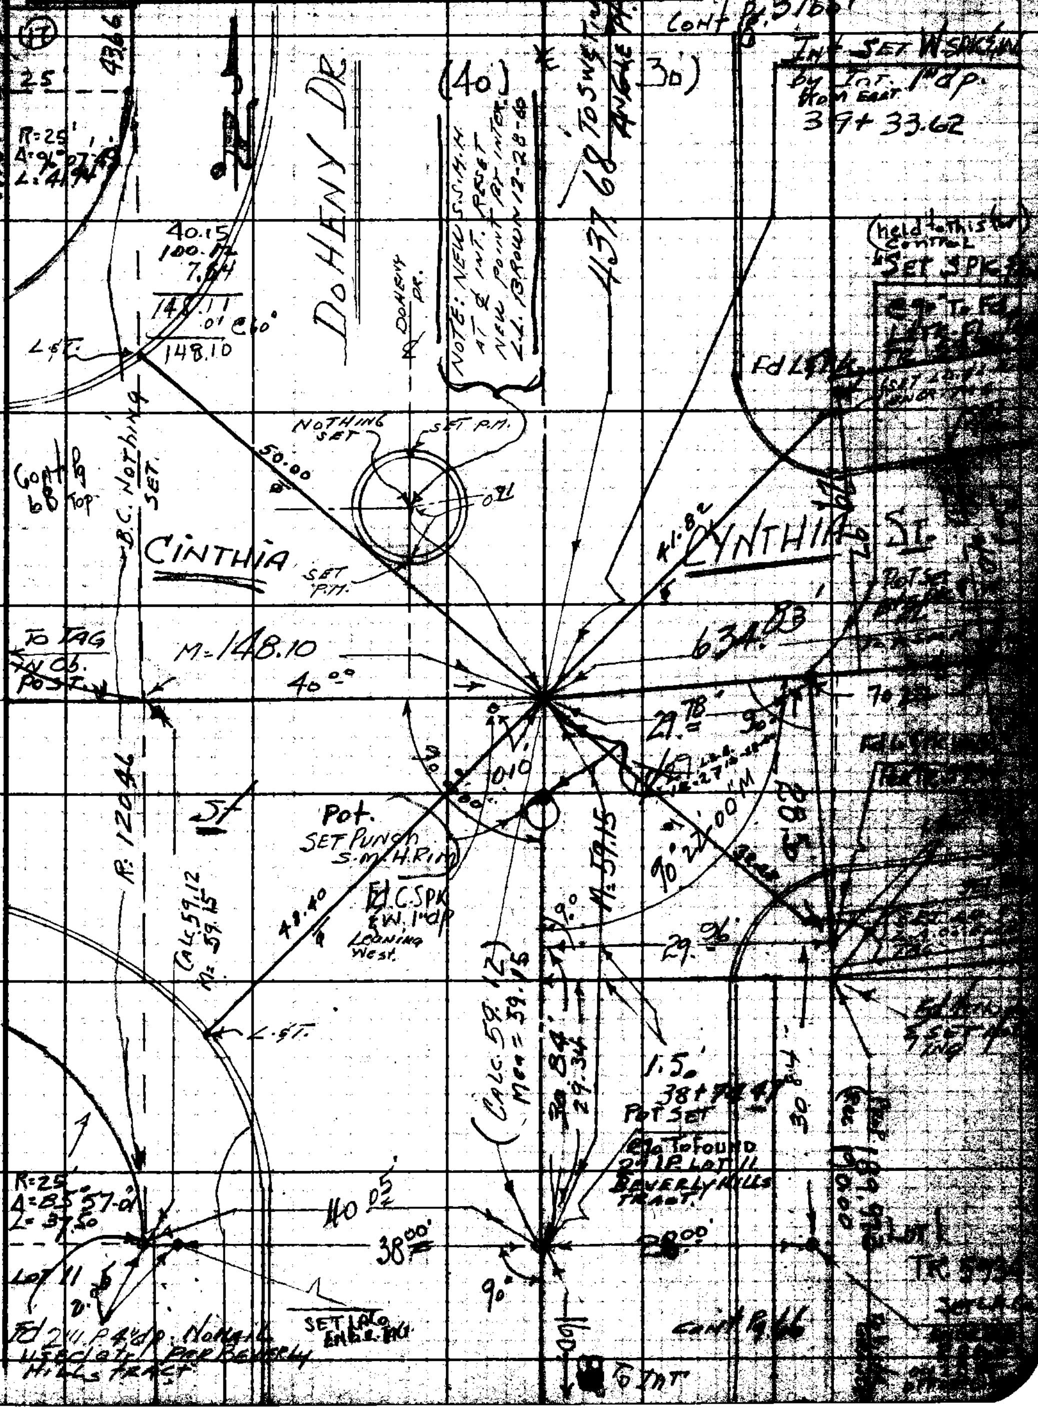

Note: Any Additions or Changes on This Sheet Must be Made or Graded in Red Ink With Date and Name of Person Making Change.

Do not extend notes this side of this line.

RETURN TO
LOS ANGELES COUNTY ENGINEER
100 LOS ANGELES COUNTY ENGINEERING BLDG.

768098 CE #247—7-

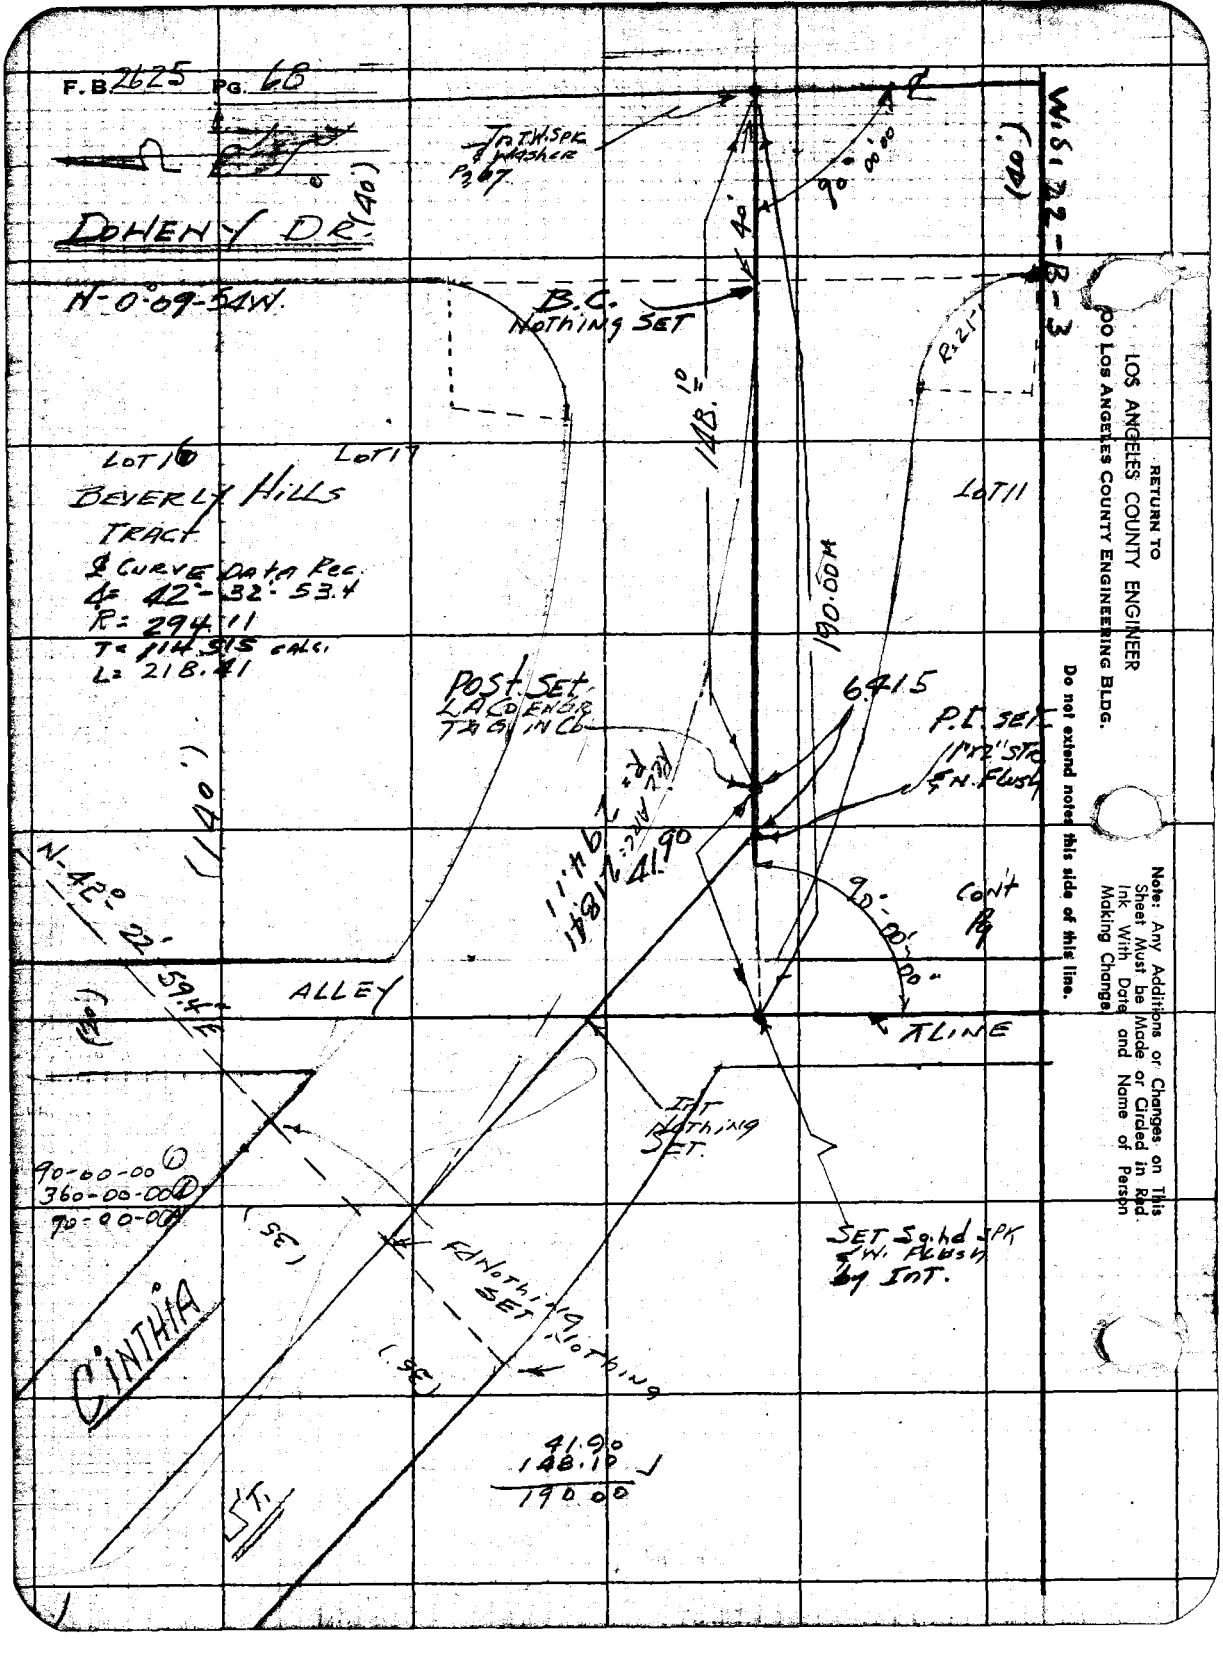
F.B. 2625 PG. 68
DOHENY DR.
N-0°09-54W.
(40')
Int. W. Spk & Washer Pg 67
90°00'00"
40'
B.C. Nothing Set
148.10
R=21'
LOT 16
LOT 17
LOT 11
BEVERLY HILLS TRACT
℄ CURVE DATA REC.
Δ= 42°-32'-53.4
R= 294.11
T= 114.515 CALC.
L= 218.41
190.00M
POST SET LA CO ENGR TAG IN CO
6.415
P.I. SET 1"x2" STR & N. FLUSH
(140')
N-42°-22'-59.4"E
41.90
Cont Pg
90°-00'-00"
ALLEY
℄ LINE
Int Nothing Set.
90-00-00 ①
360-00-00 ②
90-00-00 ③
(35)
Fd Nothing Set
Nothing
SET Sq. hd SPK & W. Flush by Int.
CINTHIA
(35)
41.90
148.10
190.00
ST.
W.S. 22-B-3
RETURN TO
LOS ANGELES COUNTY ENGINEER
00 LOS ANGELES COUNTY ENGINEERING BLDG.
Do not extend notes this side of this line.
Note: Any Additions or Changes on This Sheet Must be Made or Circled in Red Ink With Date and Name of Person Making Change.

Notes Ck'd by W. J. BRENNER	Survey of DOHENY DR.	F. B. 2675 PG. 64
Map No. CSB 2712	JN 007591 Tape 0184 Std. 68 °F	
Office Work R. J. GREEN	Surveyed by H. E. GRANQUIST	
Checked W. J. BRENNER JUL 1968	Notes H.E.G. Date 1/29/80	
Date	Indexed C. Johnson	

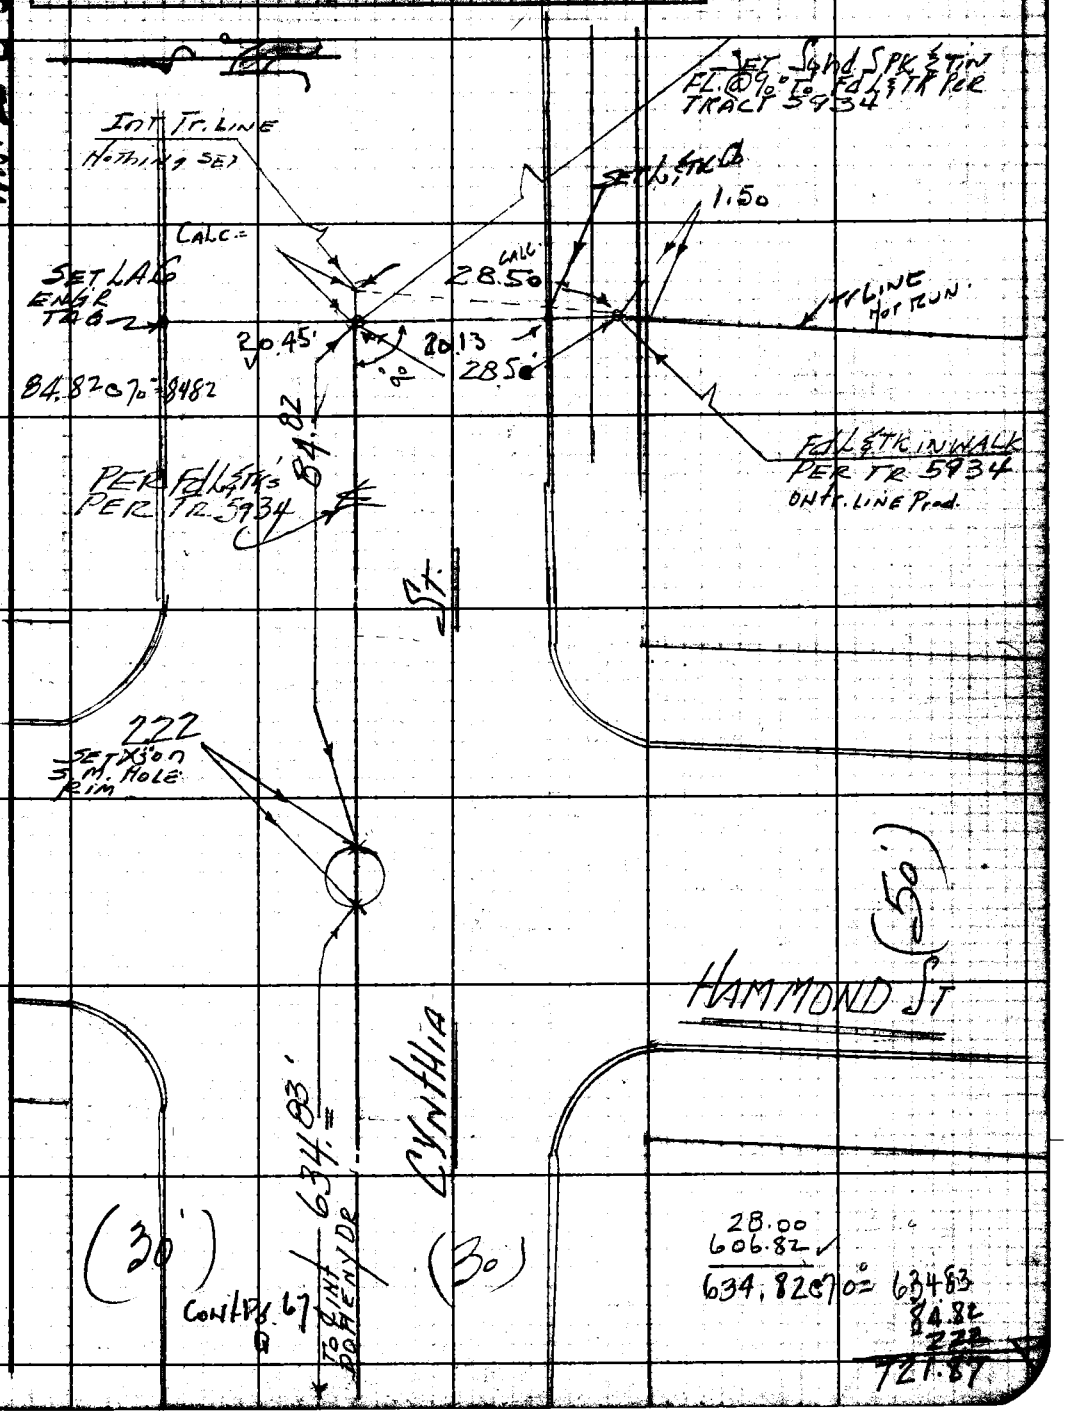

Note: Any Additions or Changes on This Sheet Must be Made or Circled in Red Ink With Date and Name of Person Making Change.

Do not extend notes this side of this line.

RETURN TO
LOS ANGELES COUNTY ENGINEER
100 LOS ANGELES COUNTY ENGINEERING BLDG.

768098 CE #247—7-53

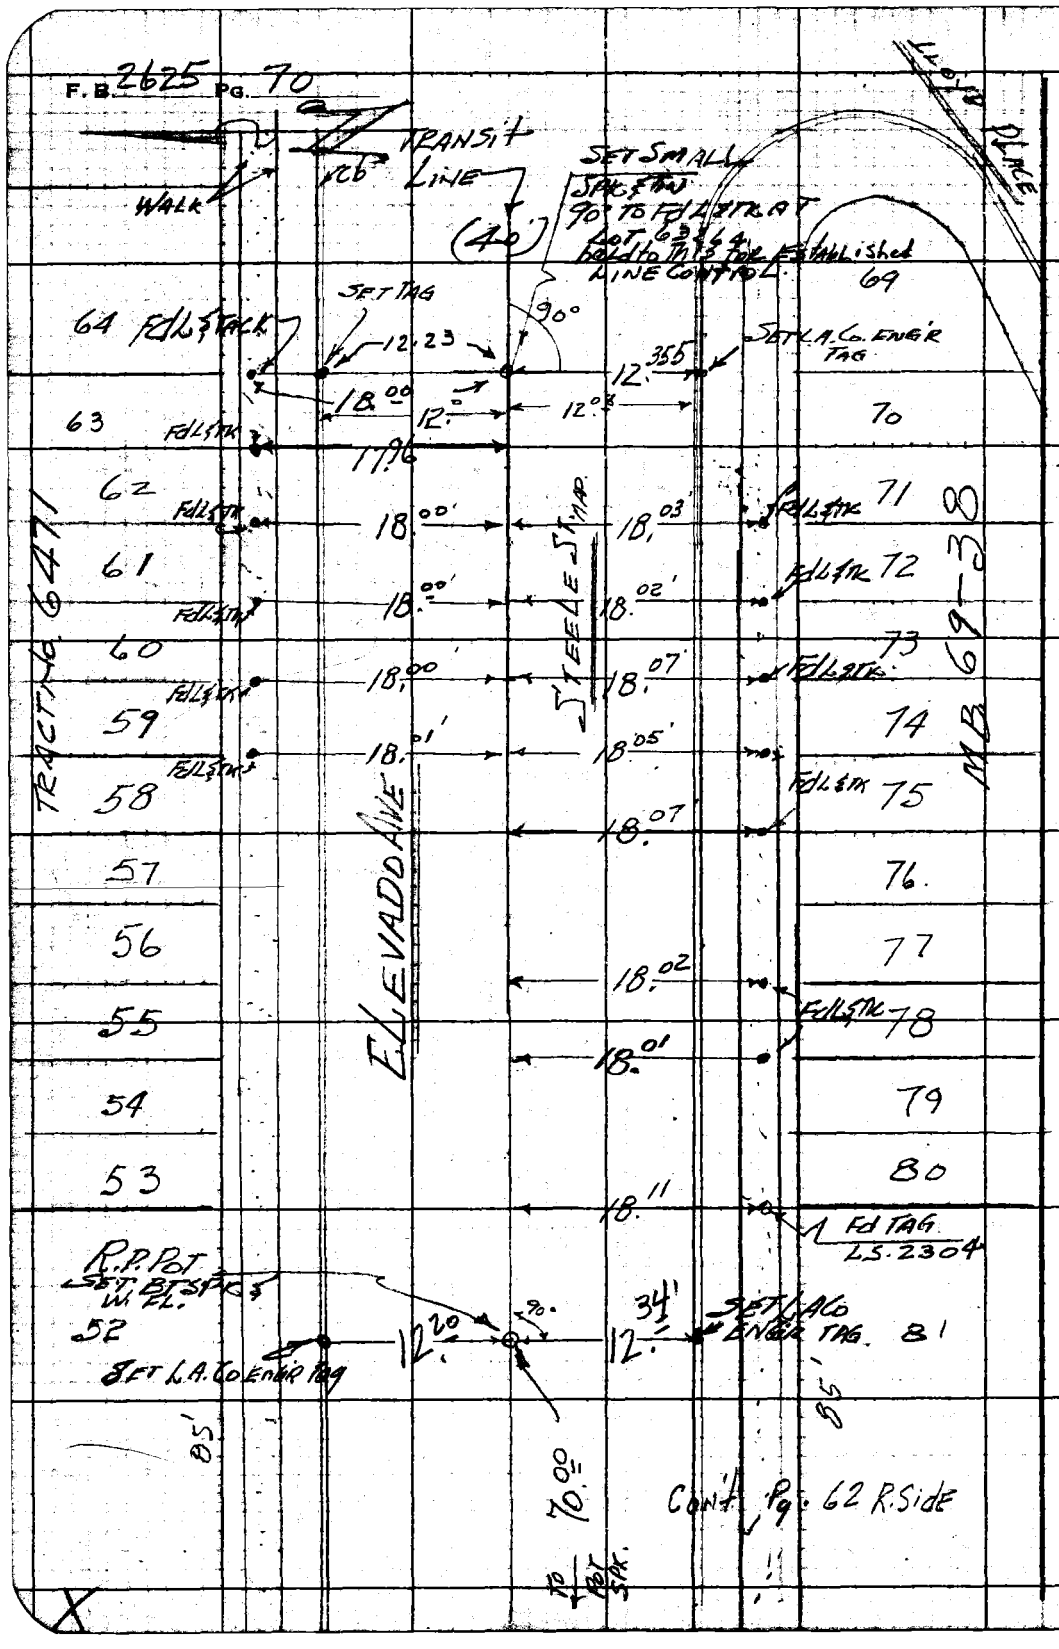

RETURN TO
LOS ANGELES COUNTY ENGINEER
900 LOS ANGELES COUNTY ENGINEERING BLDG.

Do not extend notes this side of this line.

Note: Any Additions or Changes on This Sheet Must be Made or Circled in Red Ink With Date and Name of Person Making Change.

Notes Ck'd by W. J. BRENNER	Survey of DOHENY DR.
Map No. CS B 2712	JN 0075.91 Tape 0134 Std 68 °F
Office Work R. L. GREEN W. J. BRENNER	Surveyed by H. E. GRANQUIST
Checked	Notes H.E.G. Date 1/4/60
Date JUL 1960	Indexed C. JOHNSON

F. B. 2625 PG. 71

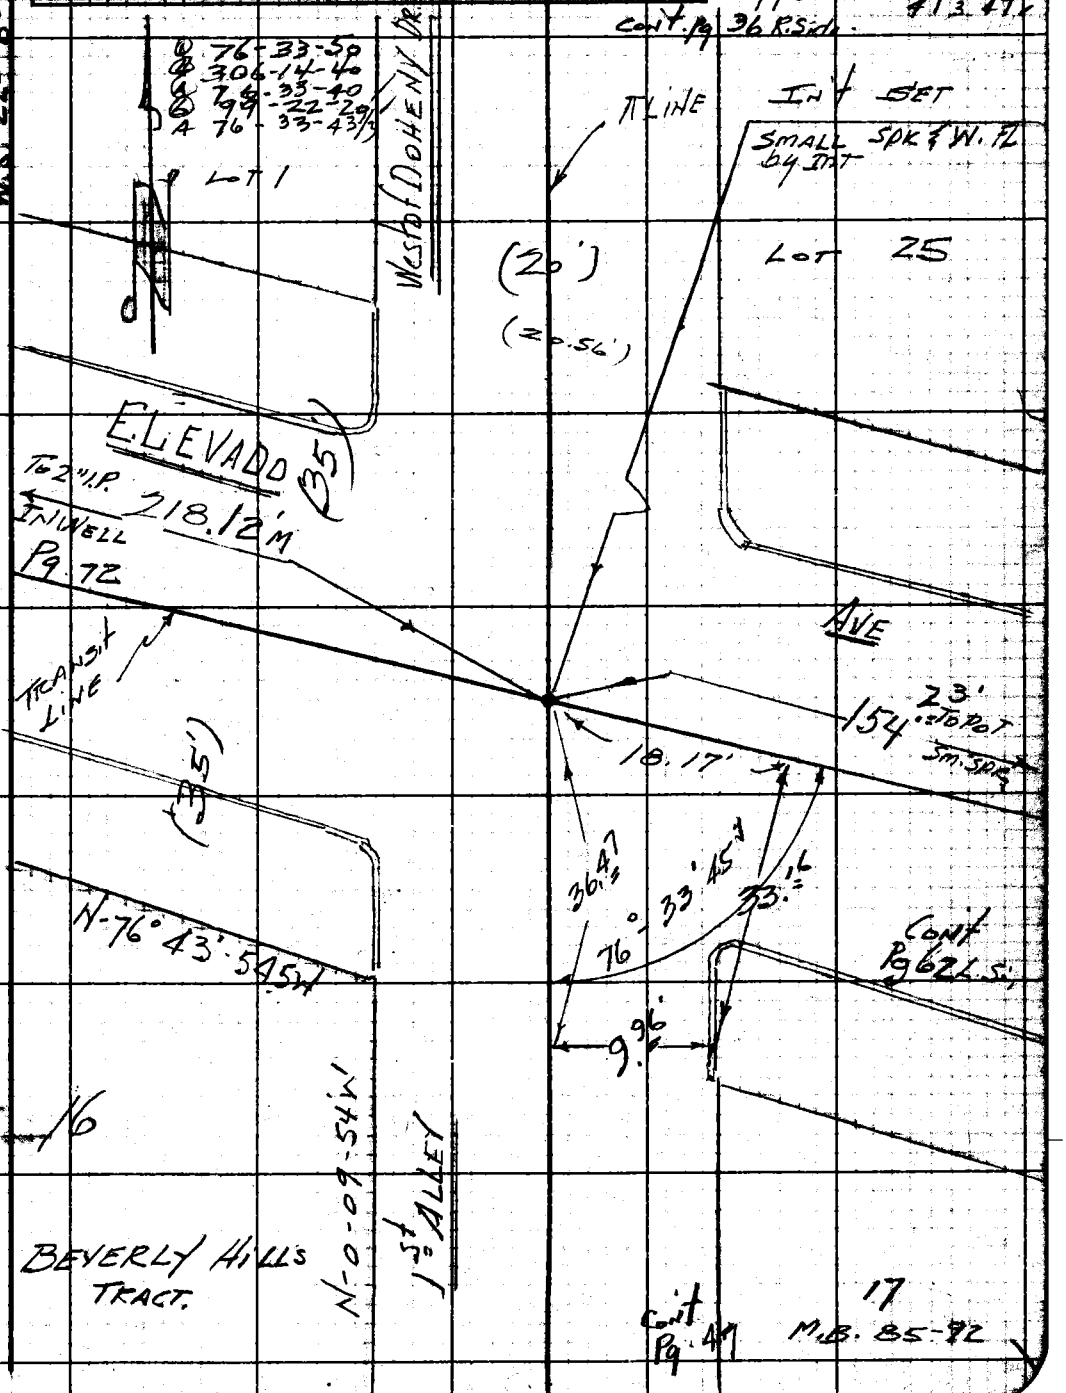

Note: Any Additions or Changes on This Sheet Must be Made or Circled in Red Ink With Date and Name of Person Making Change.

Do not extend notes this side of this line.

RETURN TO
LOS ANGELES COUNTY ENGINEER
100 LOS ANGELES COUNTY ENGINEERING BLDG.

763098 CE #247—7-53

F.B. 2625 Pg. 72

W.S. 22-B-3

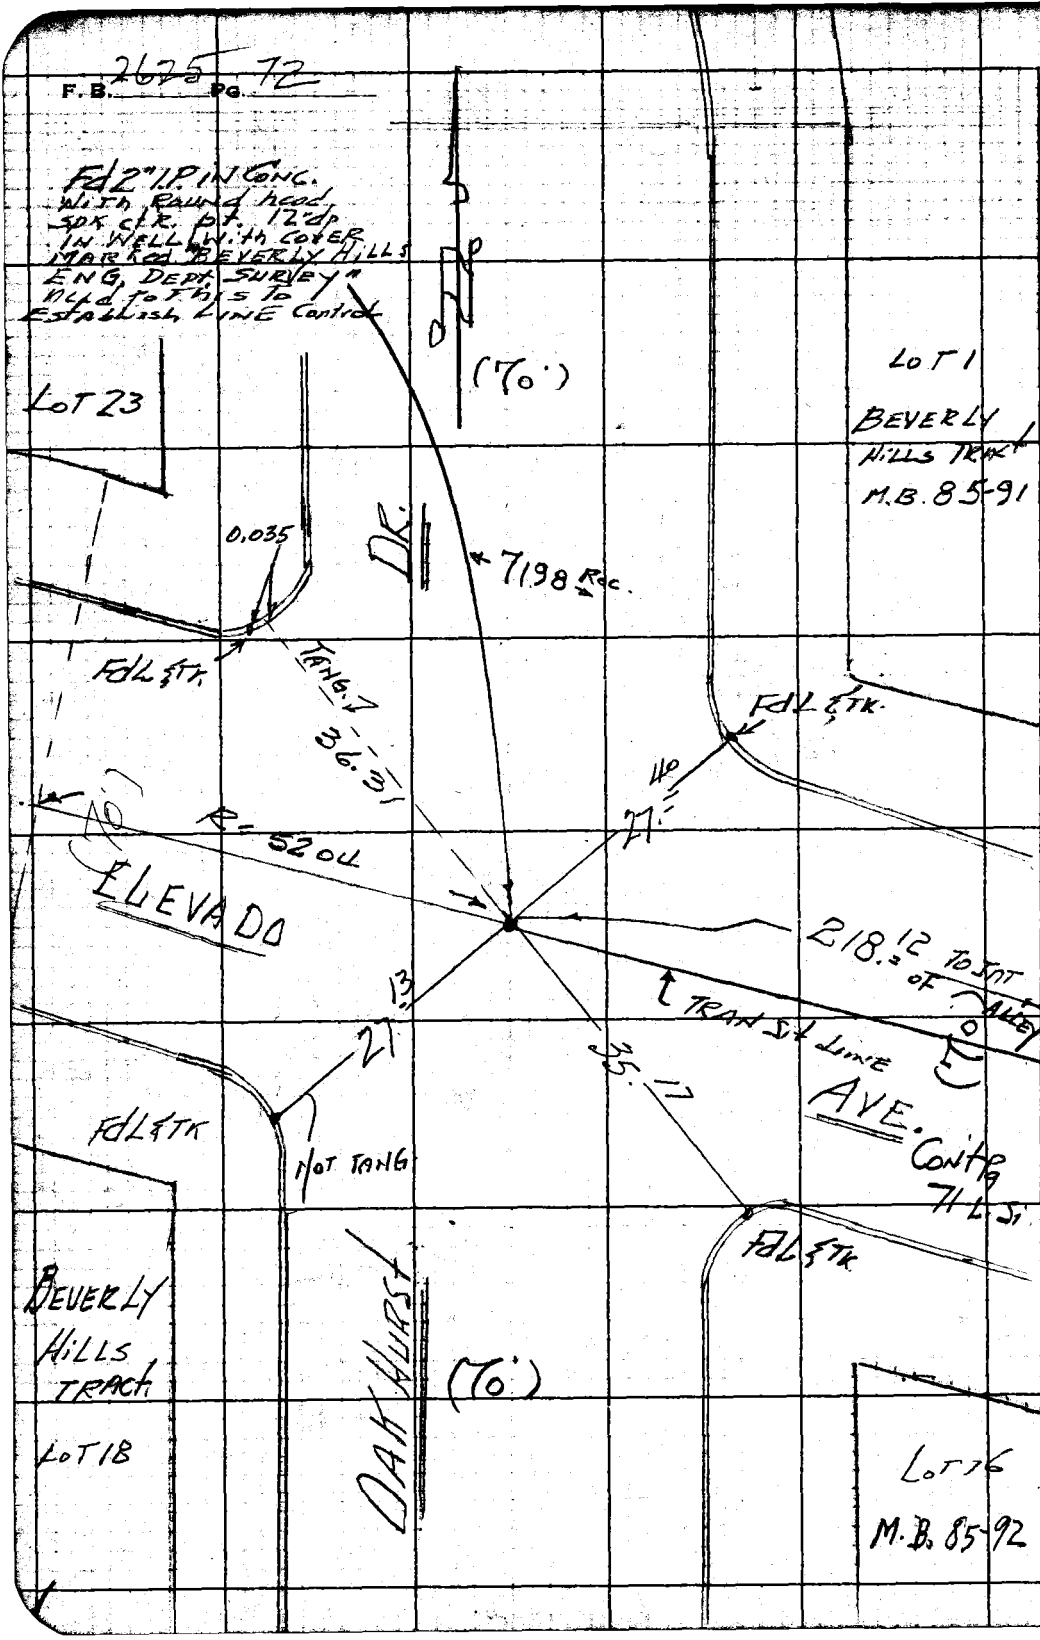

RETURN TO
LOS ANGELES COUNTY ENGINEER
100 LOS ANGELES COUNTY ENGINEERING BLDG.

Do not extend notes this side of this line.

Note: Any Additions or Changes on This Sheet Must be Made or Circled in Red Ink With Date and Name of Person Making Change.

Notes Ck'd by W. J. BRENNER
Map No. CSR 2712
Office Work R. L. GREEN
Checked W. J. BRENNER
Date JUL 1960

Survey of DOHENY DR.
JN 0075.91 Tape 0134 Std 68 °F
Surveyed by H.E. GRANQUIST
Notes H.E.G. Date 1/5/60
Indexed A. C. Johnson

F. B. 2625 PG. 73

W.S. 22-B-3

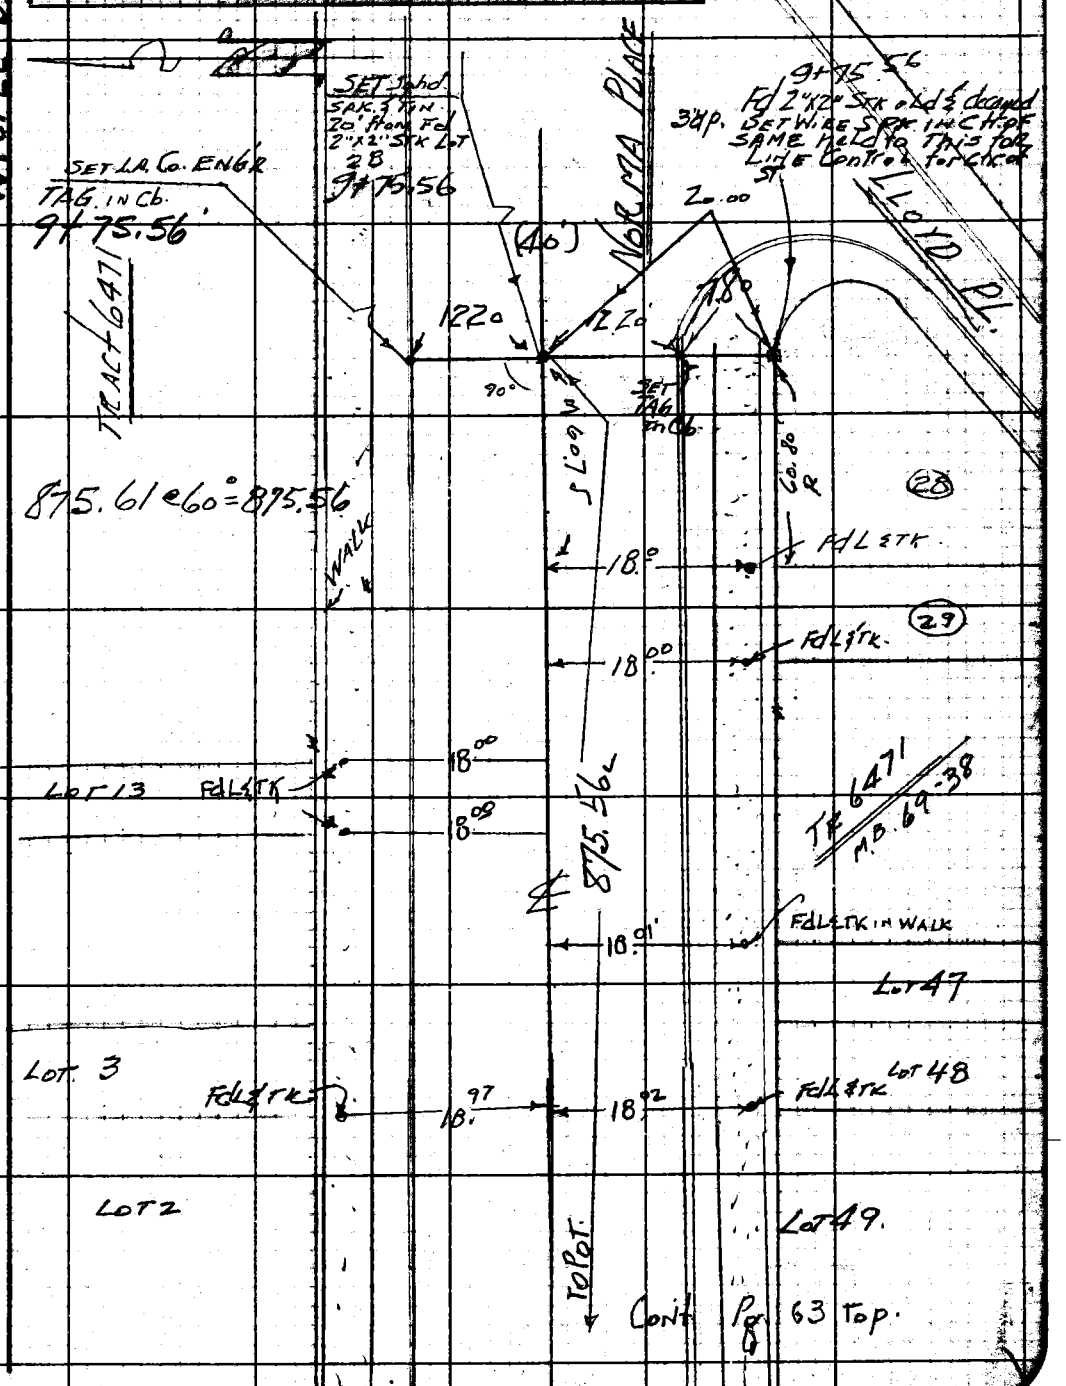

Note: Any Additions or Changes on This Sheet Must be Made or Circled in Red Ink With Date and Name of Person Making Change.

Do not extend notes this side of this line.

RETURN TO
LOS ANGELES COUNTY ENGINEER
100 LOS ANGELES COUNTY ENGINEERING BLDG.

763098 CE #247—7-59

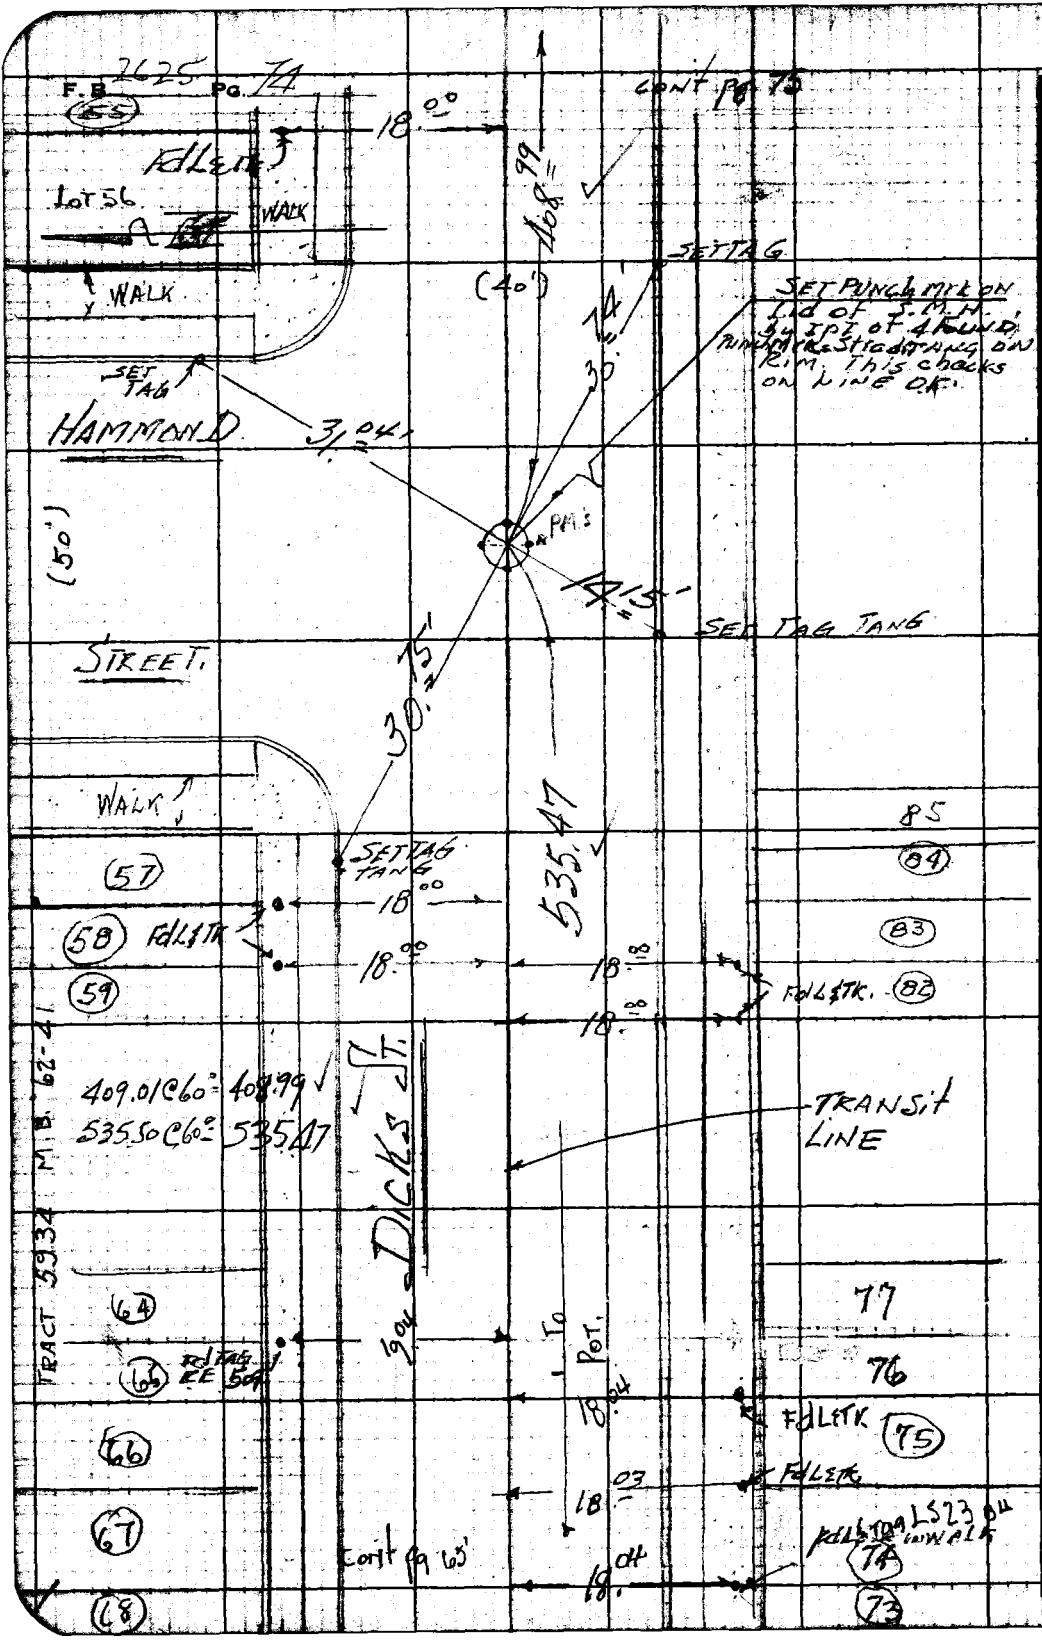

W.S. 22-B-3

RETURN TO
LOS ANGELES COUNTY ENGINEER
00 LOS ANGELES COUNTY ENGINEERING BLDG.

Do not extend notes this side of this line.

Note: Any Additions or Changes on This Sheet Must be Made or Circled in Red Ink With Date and Name of Person Making Change.

Notes Ck'd by W. J. BRENNER	Survey of DOHENY DR
Map No. CSB 2712	JN 0075.91 Tape 0134 Std 68 of
Office Work R. I. GREEN	Surveyed by H. E. GRANQUIST
Checked W. J. BRENNER	Notes H.E.G. Date 2/8/60
Date JUL 1960	Indexed A. C. Johnson

F. B. 2625 Pg. 75

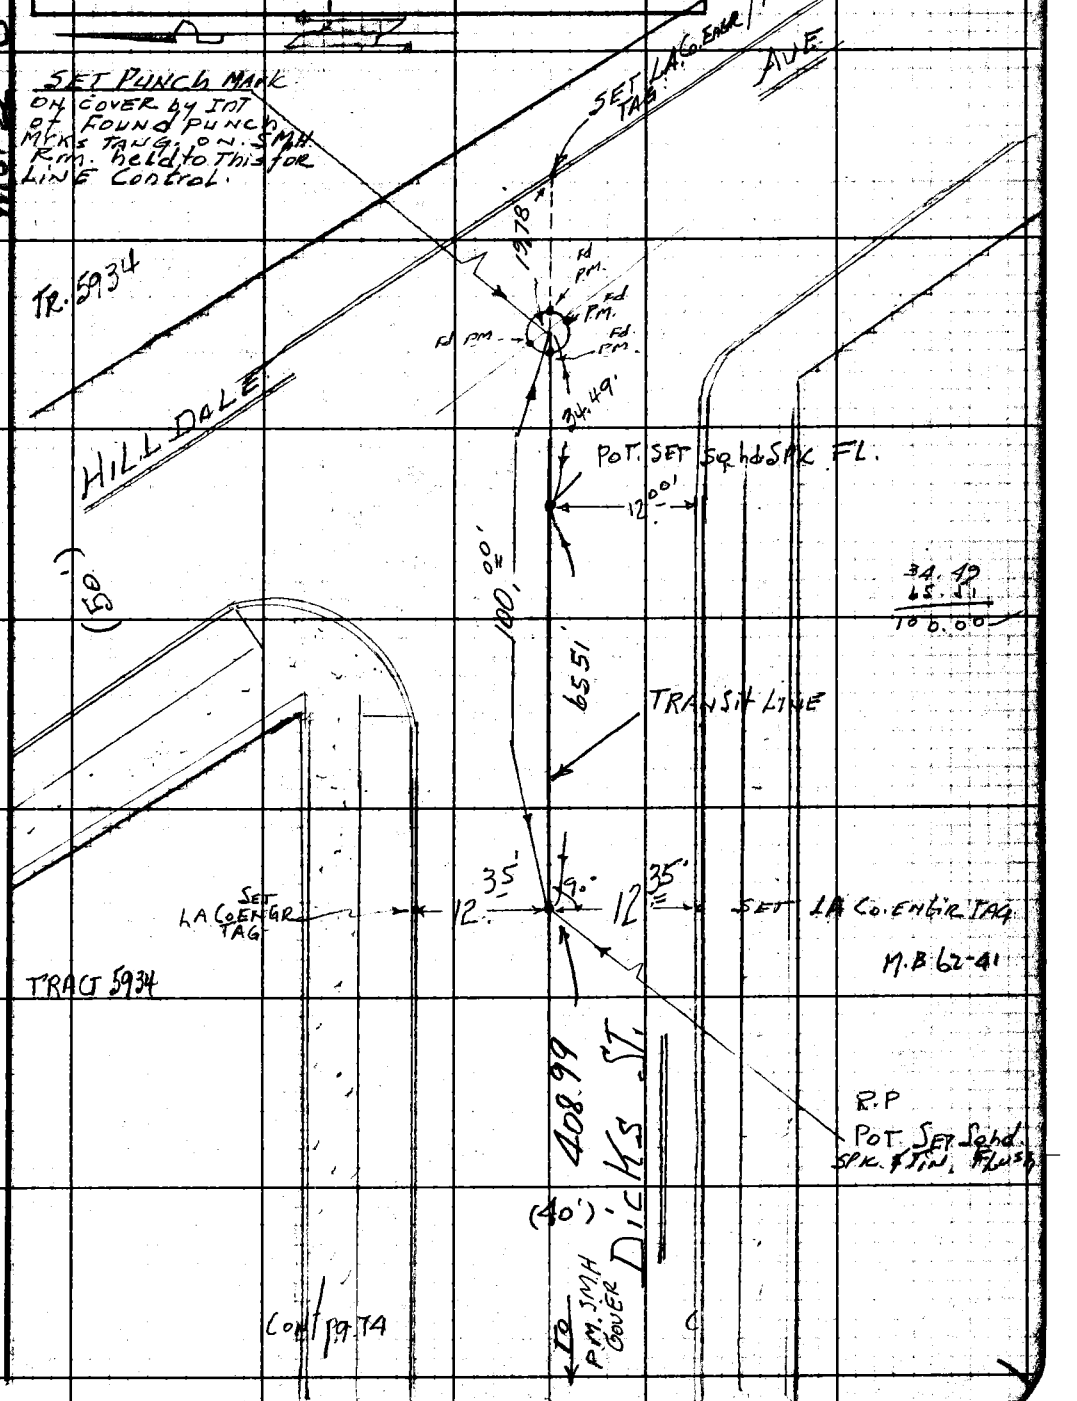

Note: Any Additions or Changes on This Sheet Must be Made or Circled in Red Ink With Date and Name of Person Making Change.

Do not extend notes this side of this line.

RETURN TO
LOS ANGELES COUNTY ENGINEER
1100 LOS ANGELES COUNTY ENGINEERING BLDG.

76F3095 CE #247—3-57

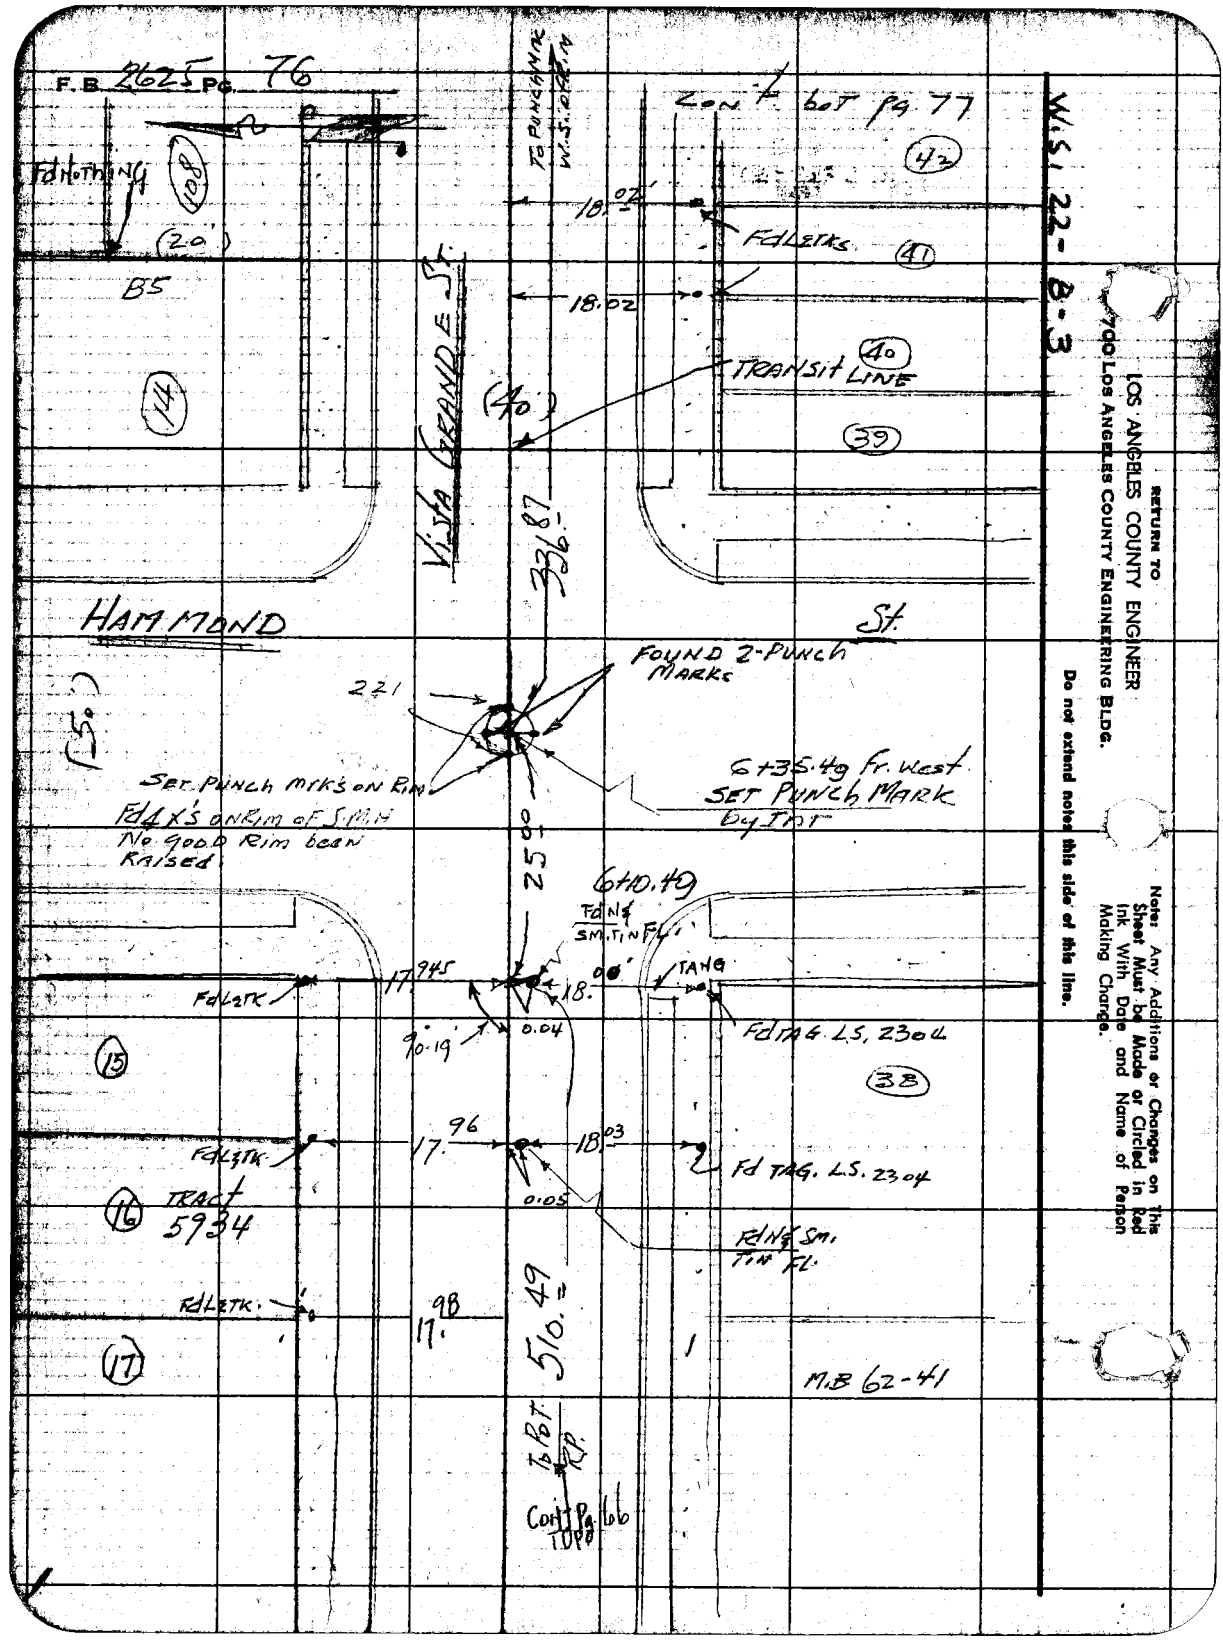

RETURN TO
LOS ANGELES COUNTY ENGINEER
700 LOS ANGELES COUNTY ENGINEERING BLDG.

Do not extend notes this side of this line.

Note: Any Additions or Changes on This Sheet Must be Made or Circled in Red Ink With Date and Name of Person Making Change.

Notes Ck'd by W. J. BRENNER
Map No. CSB2712
Office Work R. L. GREEN
Checked W. J. BRENNER
Date JUL 1960

Survey of DOHENY DR
JN 007591 Tape 0134 Std 68 °F
Surveyed by H E GRANQUIST
Notes H E G. Date 2/9/60
Indexed

F. B. 2625 Pg. 77

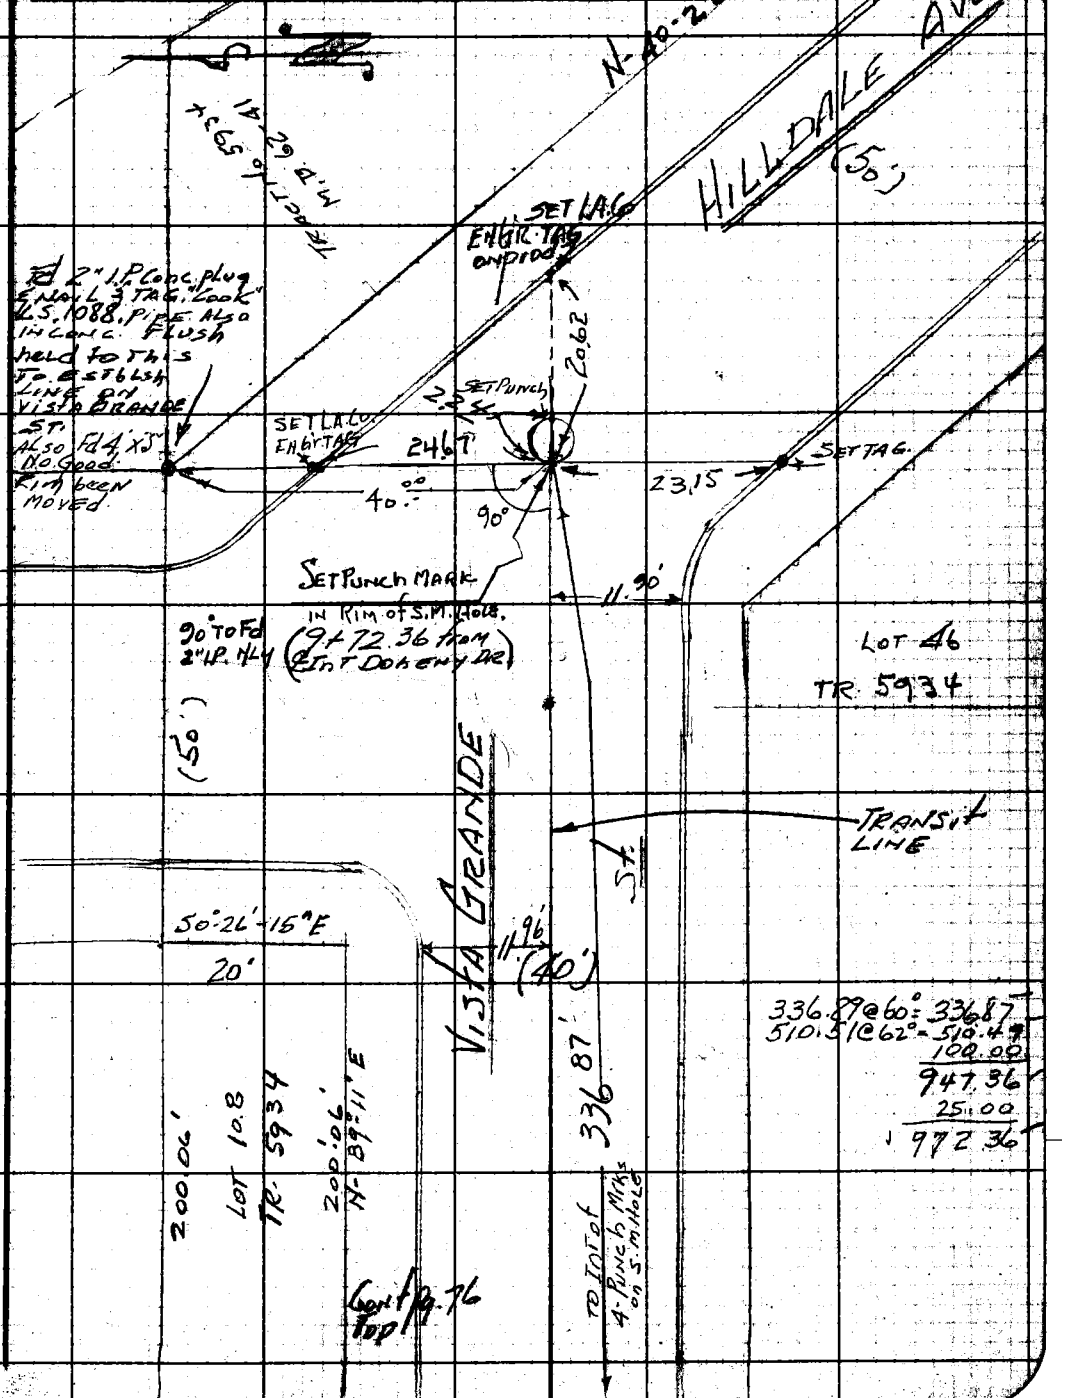

Note: Any Additions or Changes on This Sheet Must be Made or Circled in Red Ink With Date and Name of Person Making Change.

Do not extend notes this side of this line.

RETURN TO
LOS ANGELES COUNTY ENGINEER
700 LOS ANGELES COUNTY ENGINEERING BLDG.

76F309S CE #247—3-57

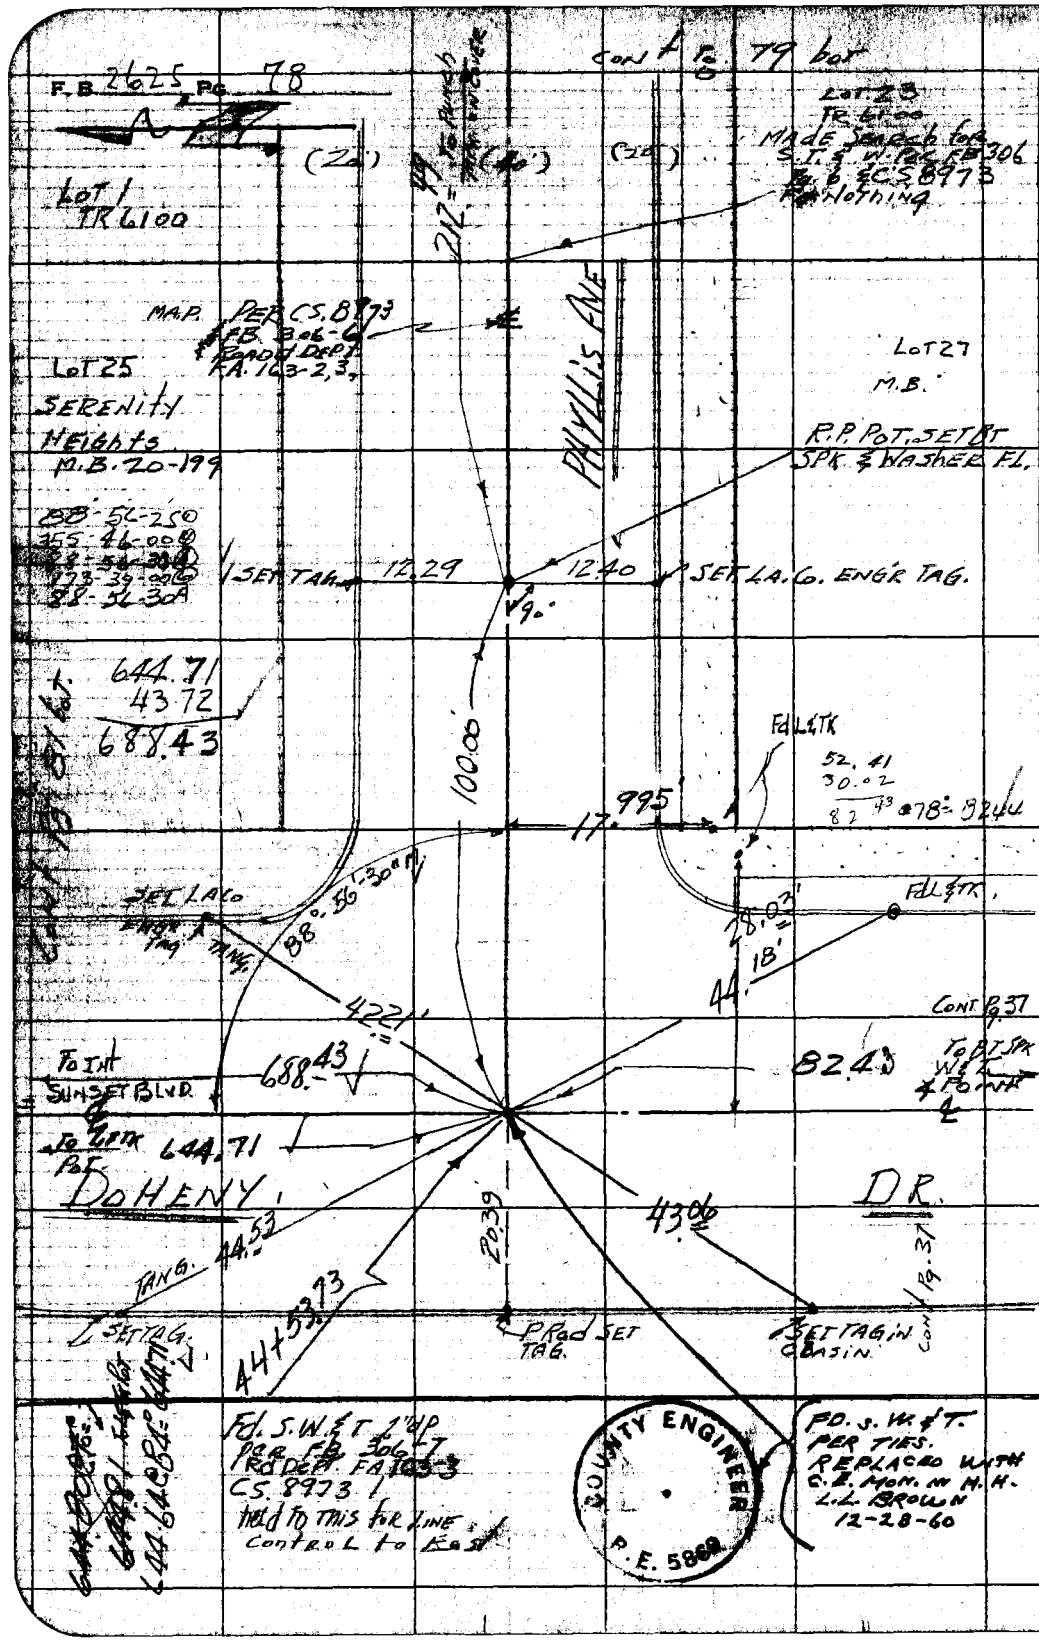

RETURN TO
LOS ANGELES COUNTY ENGINEER
900 LOS ANGELES COUNTY ENGINEERING BLDG.

Do not extend notes this side of this line.

Note: Any Additions or Changes on This Sheet Must be Made or Circled in Red Ink With Date and Name of Person Making Change.

Notes Ck'd by W. J. BRENNER	Survey of Doheny Dr
Map No. CSB2712	JN 007591 Tape 0134 Std 68 °F
Office Work R. L. GREEN	Surveyed by H. E. Granquist
Checked W. J. BRENNER	Notes H. E. G. Date 2/10/60
Date JUL 1960	Indexed C. Johnson

F. B. 2625 Pg. 79

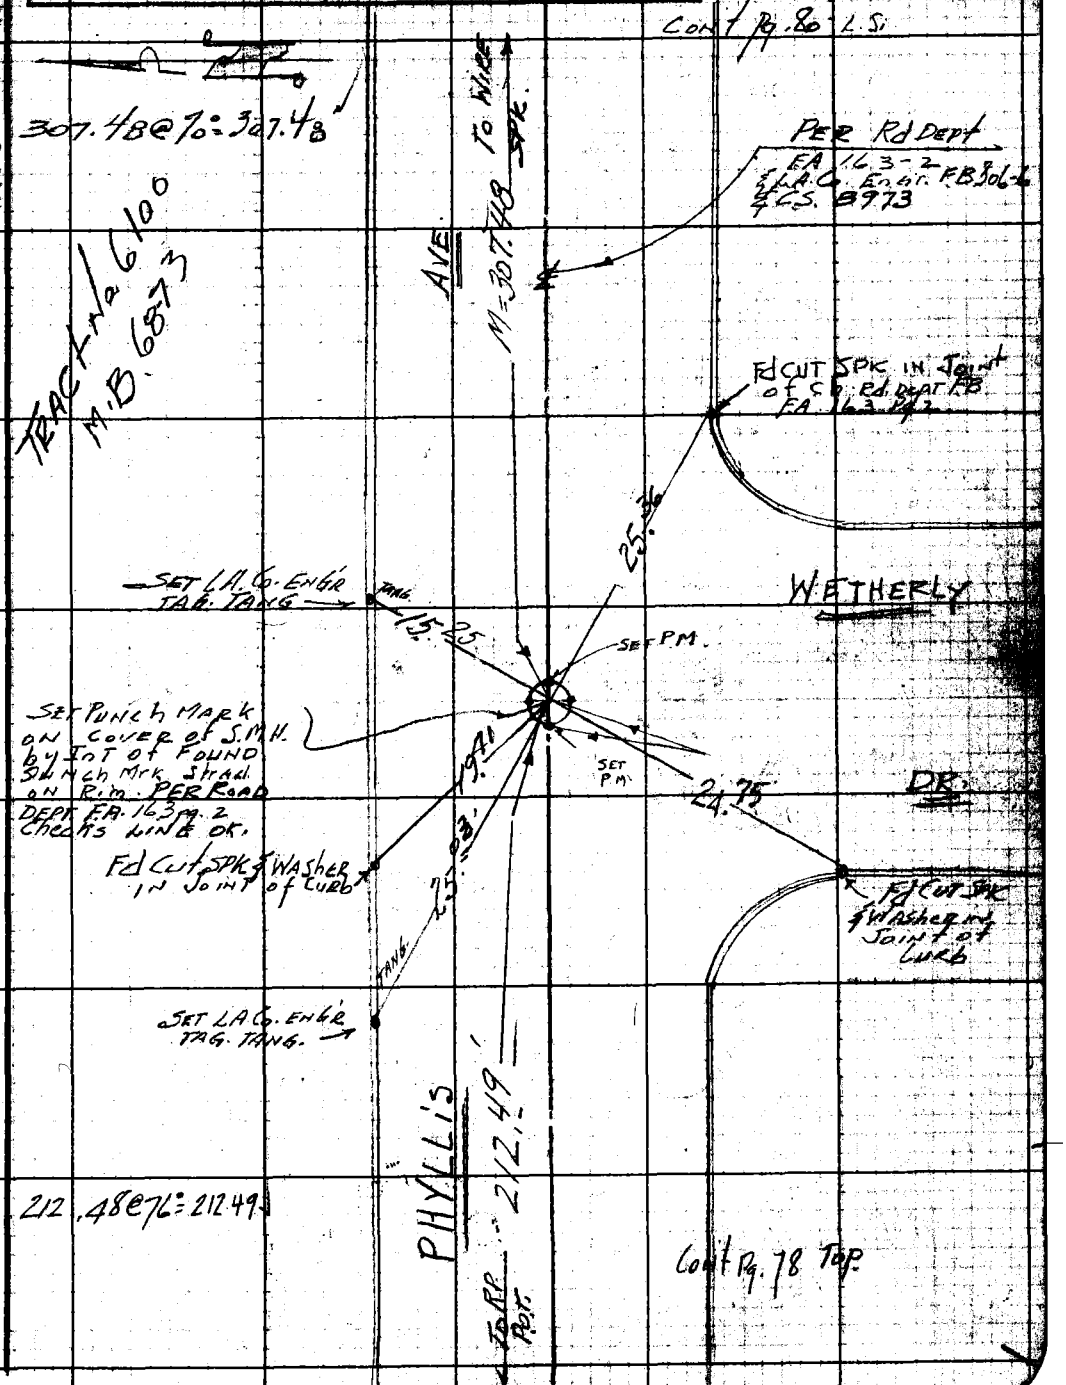

Note: Any Additions or Changes on This Sheet Must be Made or Circled in Red Ink With Date and Name of Person Making Change.

Do not extend notes this side of this line.

RETURN TO
LOS ANGELES COUNTY ENGINEER
700 LOS ANGELES COUNTY ENGINEERING BLDG.

76F309S CE #247-3/57

F.B. 2625 PG. 80

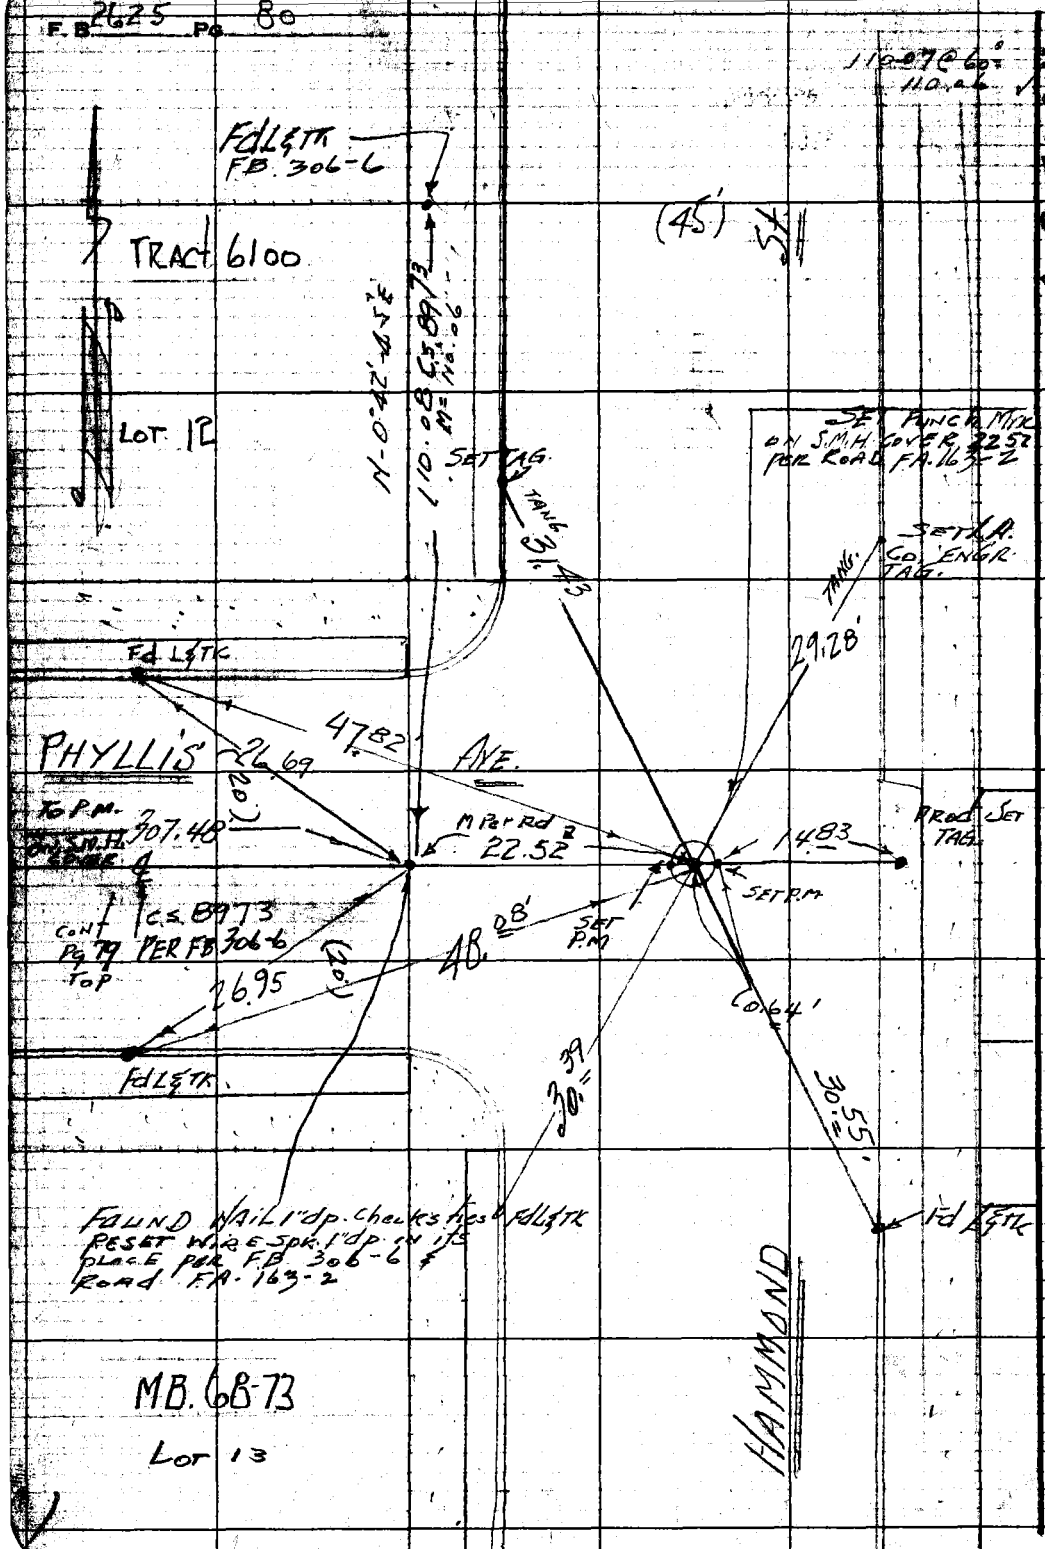

RETURN TO
LOS ANGELES COUNTY ENGINEER
700 LOS ANGELES COUNTY ENGINEERING BLDG.

Do not extend notes this side of this line.

Note: Any Additions or Changes on This Sheet Must be Made or Circled in Red Ink With Date and Name of Person Making Change.

Notes Ck'd by W. J. BRENNER
Map No. CSB 2712
Office Work R. L. GREEN
Checked W. J. BRENNER
Date JUL 1960

Survey of DOHENY DR
JN 007591 Tape 0134 Sta 68 of
Surveyed by H. E. GRANQUIST
Notes H.E.G. Date 2/1/60
Indexed R. C. Johnson

F.B. 2625 Pg. 81
(1) 178-39-40
(2) 354-38-50
A 178-39-42½
(3) 351-58-30
A 178-39-45

(1) 90-27-10
(2) 361-48-50
(3) 90-27-12½
(4) 182-43-40
A 90-27-16⅓

52.93
38.49
24.74
116.07 @ 76° = 116.08

Cont. Pg. 82

51+42.16
ANGLE PT
SET PUNCH IN S.M.H. COVER by Int. (Line fr. W. & H.S.)
SEE CSB 150
FB 311-48
39.40
FB 306-3
Rd. FA 170-243

SET L&TK
SET TAG
28.00
51.92'
51+85.88
SET L&TK POT
116.08
DR
SET L&TK
28.00
51.92'
51+42.16
SET P.M. by Int. of FOUND 4-TANG X ON RIM Acc. to this To Install Tag Checks line fr. West PER Rd. Dept. F.B. FA 170 Pg. 243 & Pg. 10
TANG
178° 39'-45"
Rd. Dept. 178°-40'-00"
4372
(45')
35.00'
(90-27-15)
(90-26-55) C.S.B. 150
194.55'
180°-00'-00"
100.00
TO L&TK ALLEY
100.00
365.07'
SET PM
0.05
Cont. Top Pg. 85
1+00.00 SET L&TK
PER F.A. 170-243 & C.S.B. 150
SUNSET
BLVD
(45')
35.20
51.92'
4372
DOHENY
51.92'
SET LACo ENGR TAG
TANG
28.03
28.00
28.00
0.50
0.33
29.43'
SET TAG
FD TAG
SET L&TK
50+98.44
POT SET L&TK
P.O.T. SET C.E. MON. IN H.H. 1-12-61 L.L. BROWN
644.71
688.43M
(688.31) (CSB 973)
SET L&TK
FD TAG L.S. 179.67
(30')
(30') Cont. Pg. 78 L.S.

COUNTY ENGINEER
P.O.T.
R.E. 5869

Note: Any Additions or Changes on This Sheet Must be Made or Circled in Red Ink With Date and Name of Person Making Change.

Do not extend notes this side of this line.

RETURN TO
LOS ANGELES COUNTY ENGINEER
700 LOS ANGELES COUNTY ENGINEERING BLDG.

76F309S CE #247—3-57

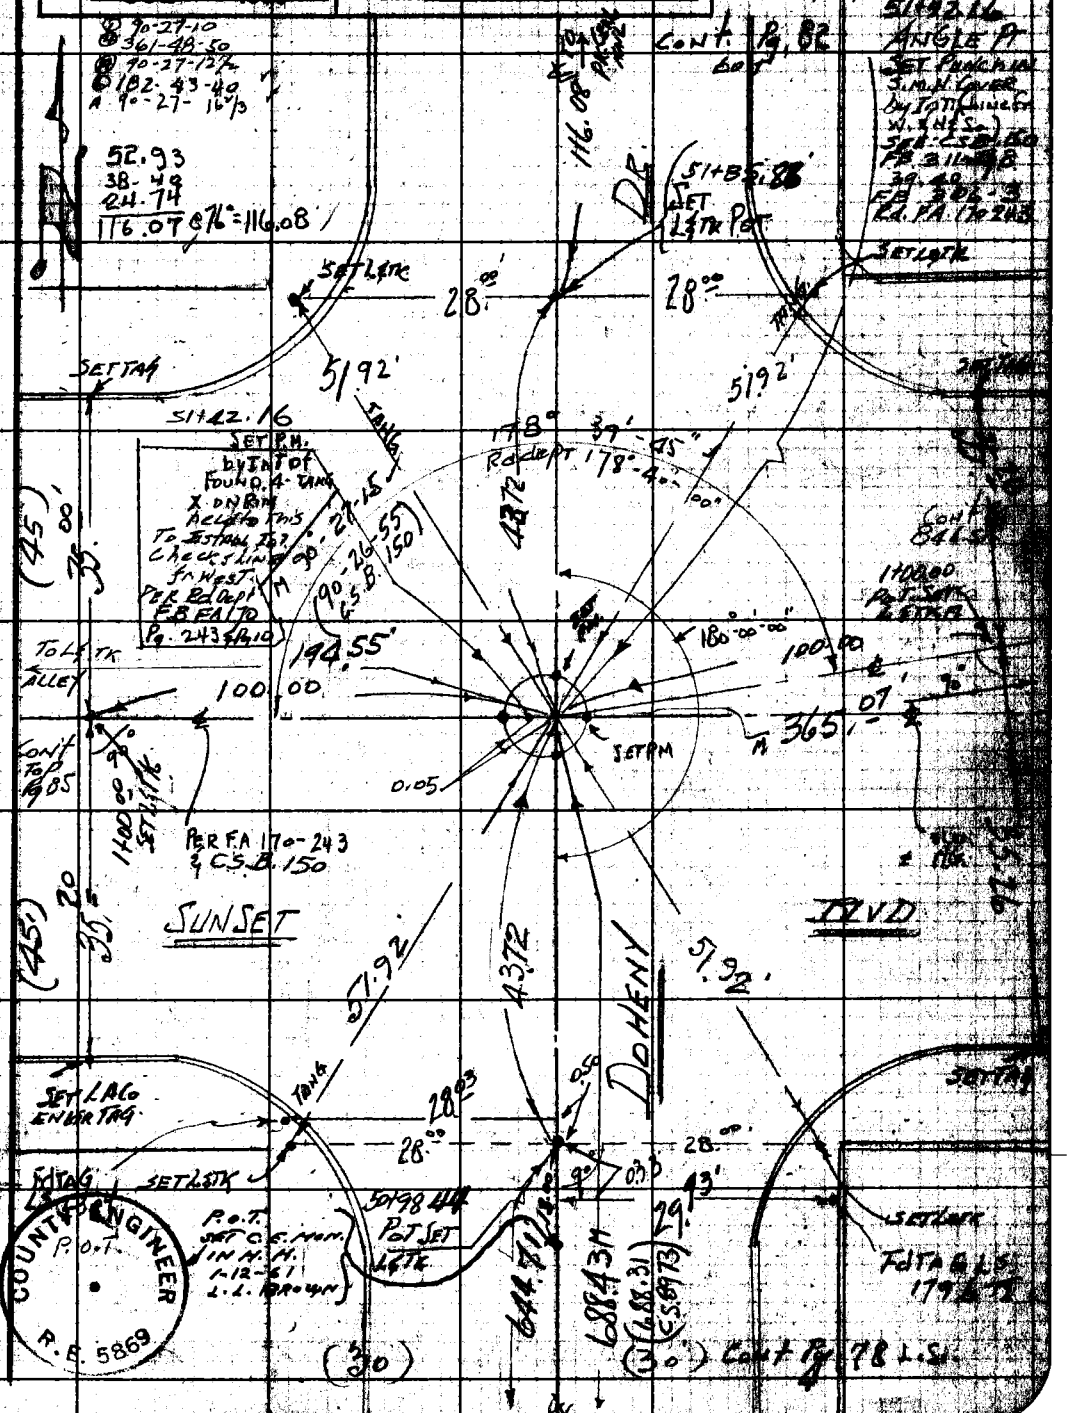

F.B. 2625 Pg. 82

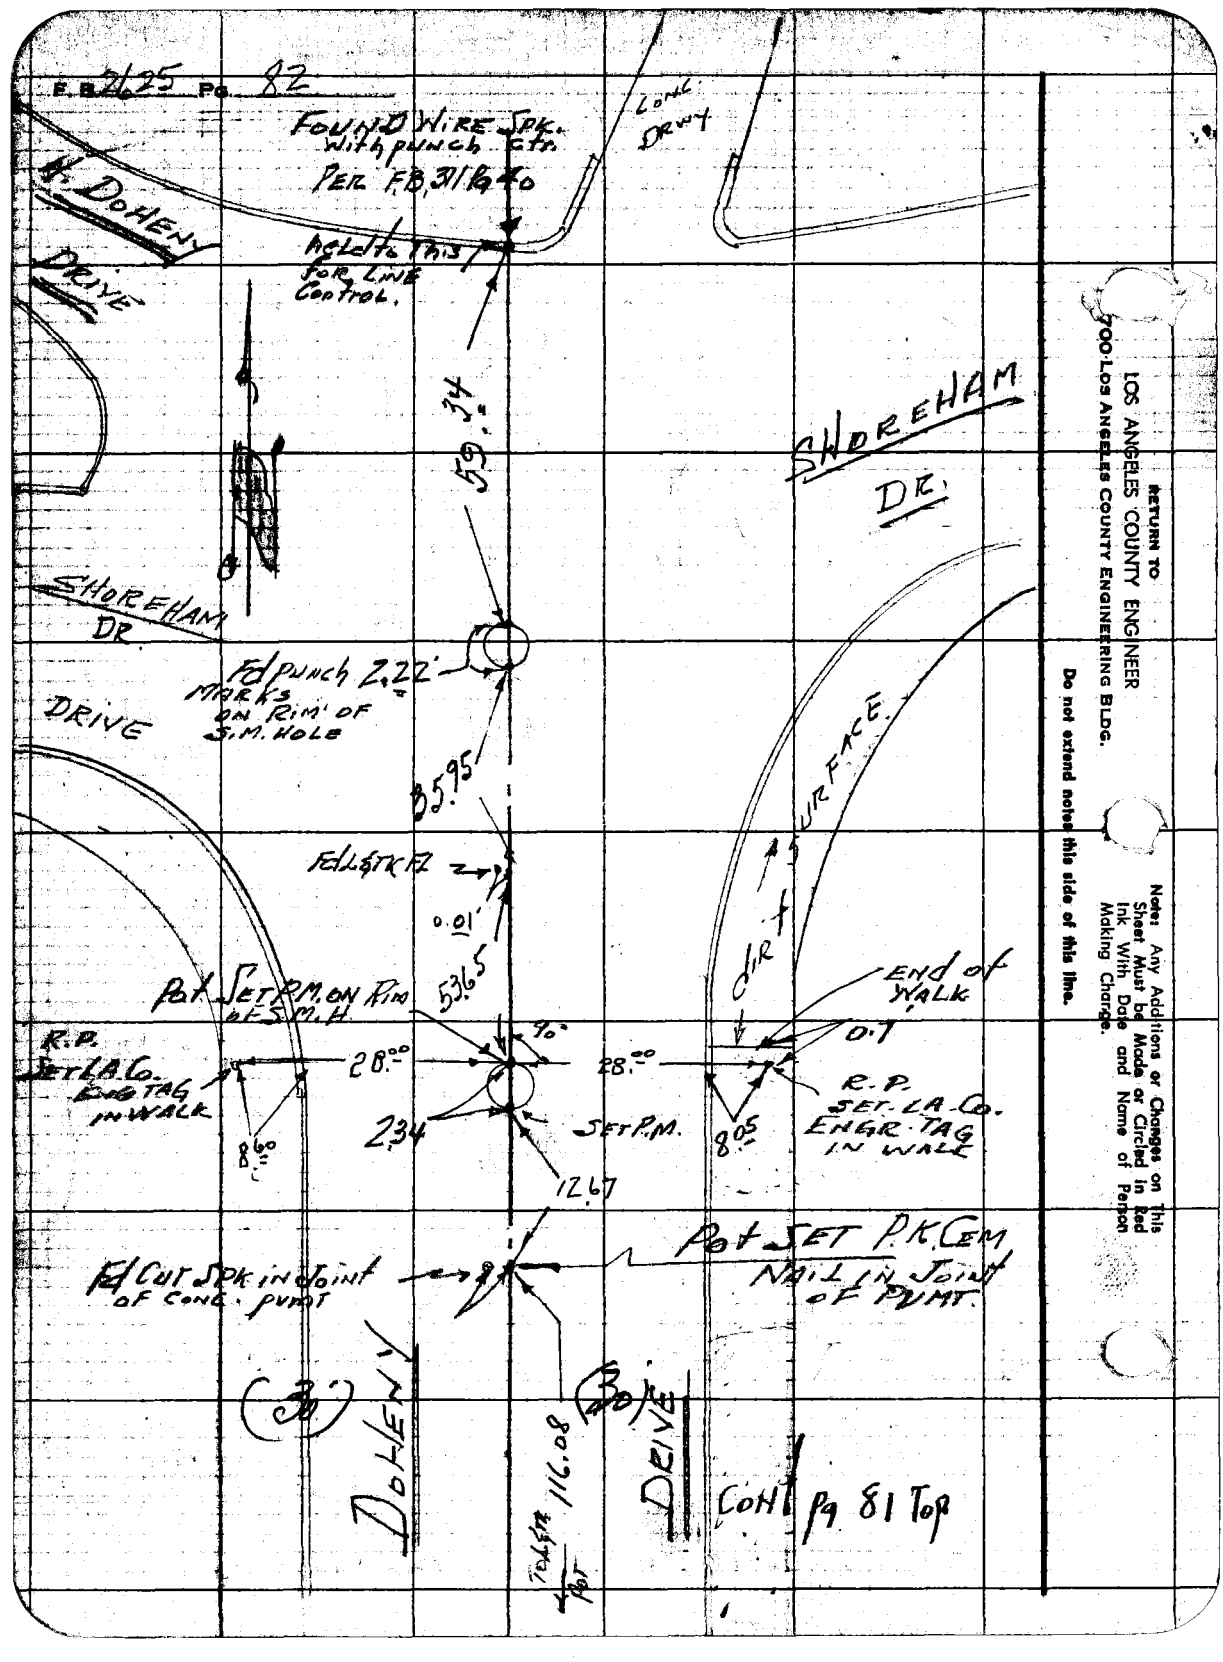

RETURN TO
LOS ANGELES COUNTY ENGINEER
700 LOS ANGELES COUNTY ENGINEERING BLDG.

Do not extend notes this side of this line.

Note: Any Additions or Changes on This Sheet Must be Made or Circled in Red Ink With Date and Name of Person Making Change.

Ck'd by	Survey of
	JN Tape Std °F
Office Work	Surveyed by
Checked	Notes Date
Date	Indexed A. O. Johnson

F. B. 2625 PG. 83

Note: Any Additions or Changes on This Sheet Must Be Made or Circled In Red Ink With Date and Name of Person Making Change.

Do not extend notes this side of this line.

RETURN TO
LOS ANGELES COUNTY ENGINEER
700 LOS ANGELES COUNTY ENGINEERING BLDG.

76F309S CE #247—3-57

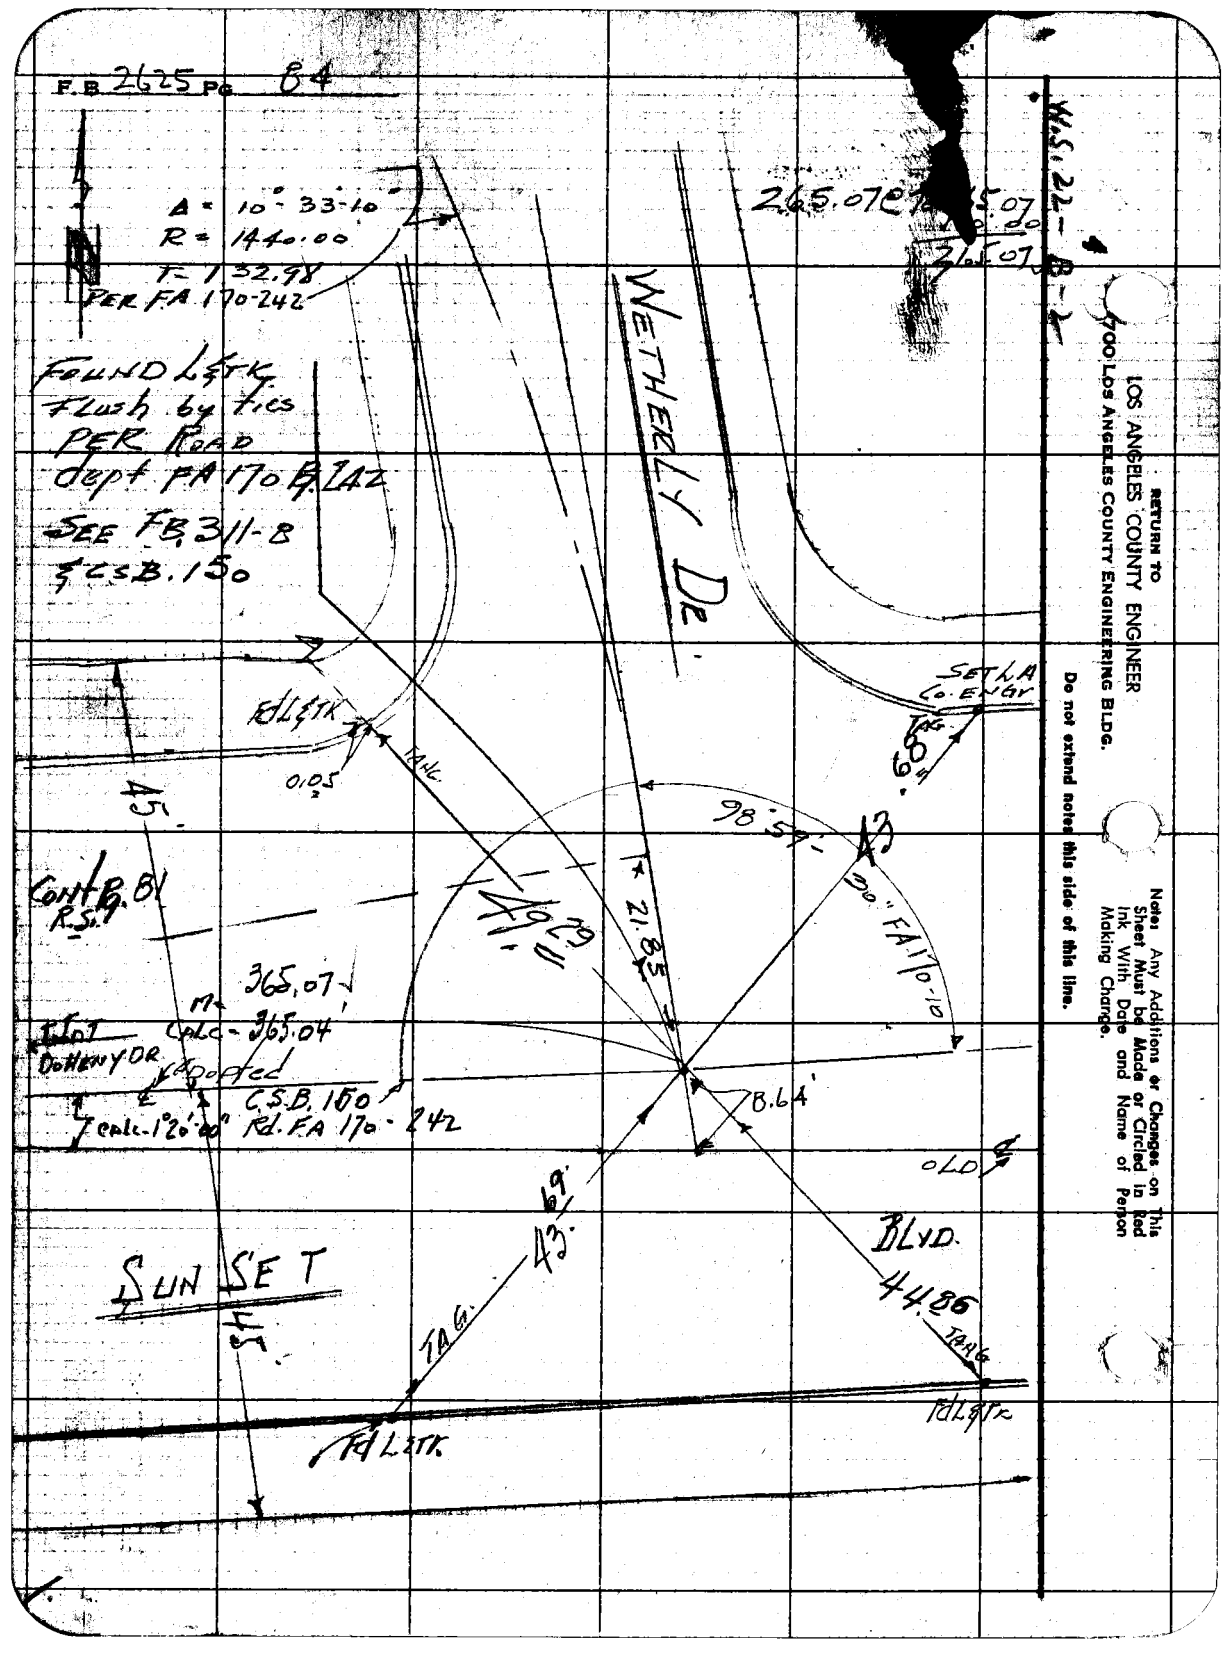
F.B 2625 PG 84
Δ = 10°-33'-10"
R = 1440.00
T = 132.98
PER FA 170-242
FOUND L&TK
Flush by ties
PER ROAD
dept FA 170 B.242
SEE FB 311-8
& CSB. 150
WETHERLY DR.
265.07
265.07
265.07
W.S. 22-B-2
SET LA
Co. ENGR
TAG
68
Fd L&TK
TANG.
0.05
45
98.59'
43
30" FA 170-10
Cont B. 81
R.S.
49.29
21.85
365.07
M
Calc - 365.04
DOHENY DR
Adopted
C.S.B. 150
Calc - 1°20'00"
Rd. FA 170-242
8.64'
OLD
69
43
BLVD.
44.86
SUN SET
45
TAG
TANG
Fd L&TK
Fd L&TK
RETURN TO
LOS ANGELES COUNTY ENGINEER
700 LOS ANGELES COUNTY ENGINEERING BLDG.
Do not extend notes this side of this line.
Notes Any Additions or Changes on This Sheet Must be Made or Circled in Red Ink With Date and Name of Person Making Change.

Notes Ck'd by W. J. BRENNER	Survey of DOHENY DR	F. B. 2625 Pg. 85
Map No. CSB 2712	JN 0075.91 Tape 0134 Std 68 °F	94.55
Office Work R. L. GREEN	Surveyed by H. E. GRANDQUIST	100.00
Checked W. J. BRENNER	Notes H. E. G. Date 2/15/60	194.55 Mon
Date JUL 1960	Indexed A. C. Johnson	

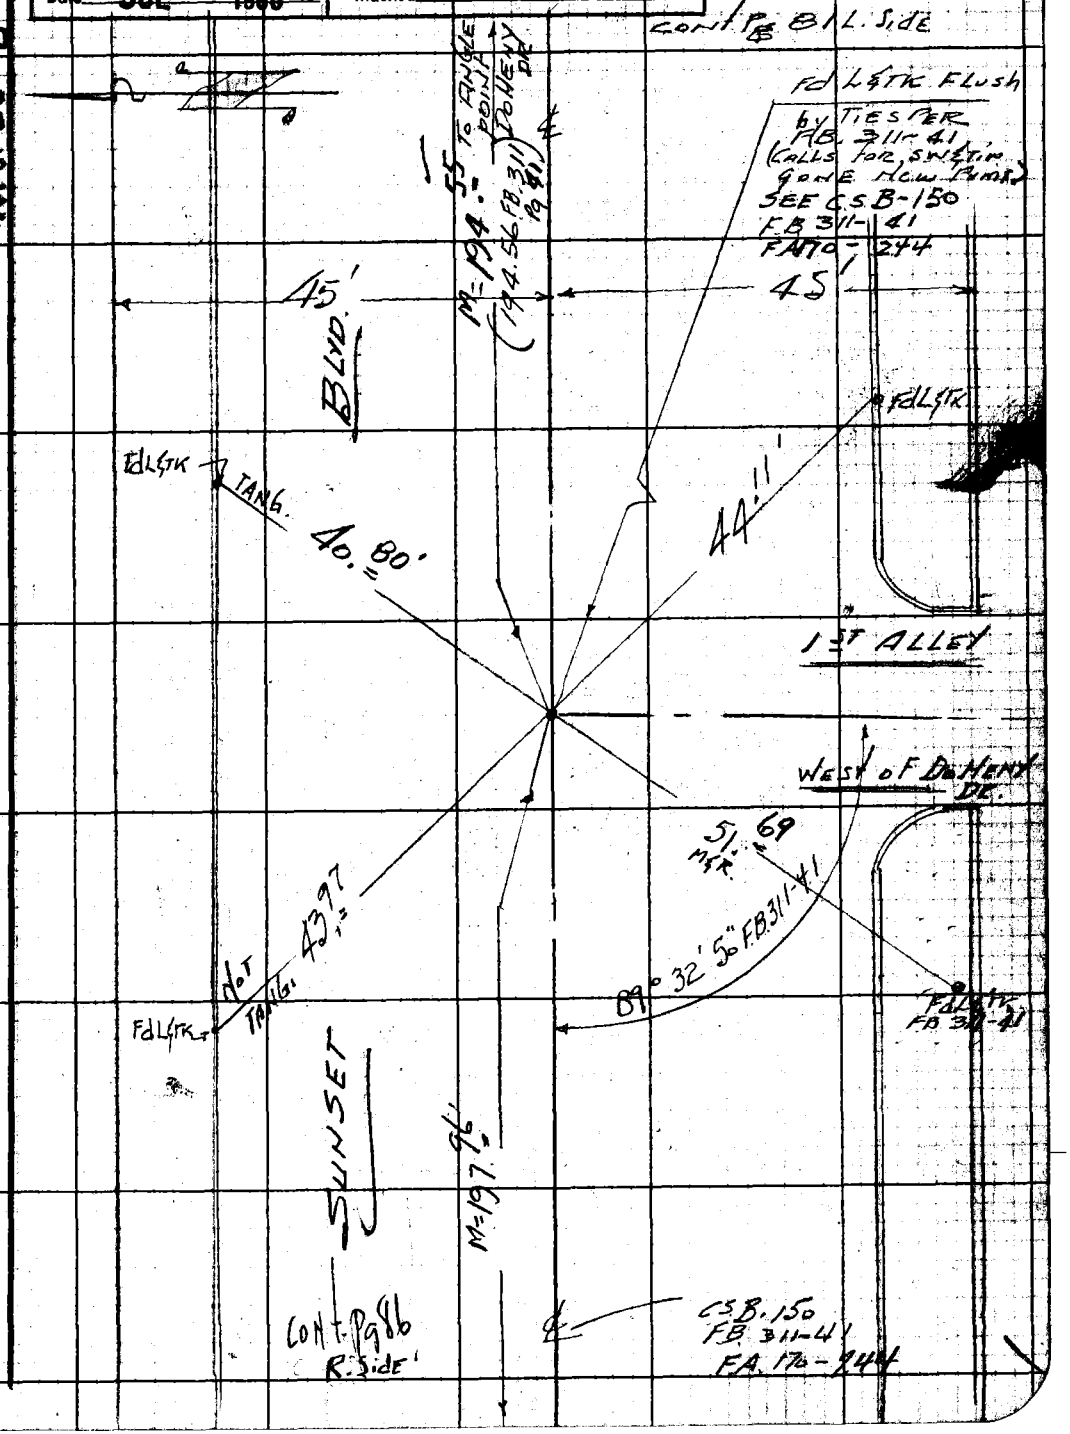

Note: Any Additions or Changes on This Sheet Must be Made or Circled in Red Ink With Date and Name of Person Making Change.

Do not extend notes this side of this line.

RETURN TO
LOS ANGELES COUNTY ENGINEER
700 LOS ANGELES COUNTY ENGINEERING BLDG.

76F309S CE #247—3-57

F.B. 2625 PG. 86

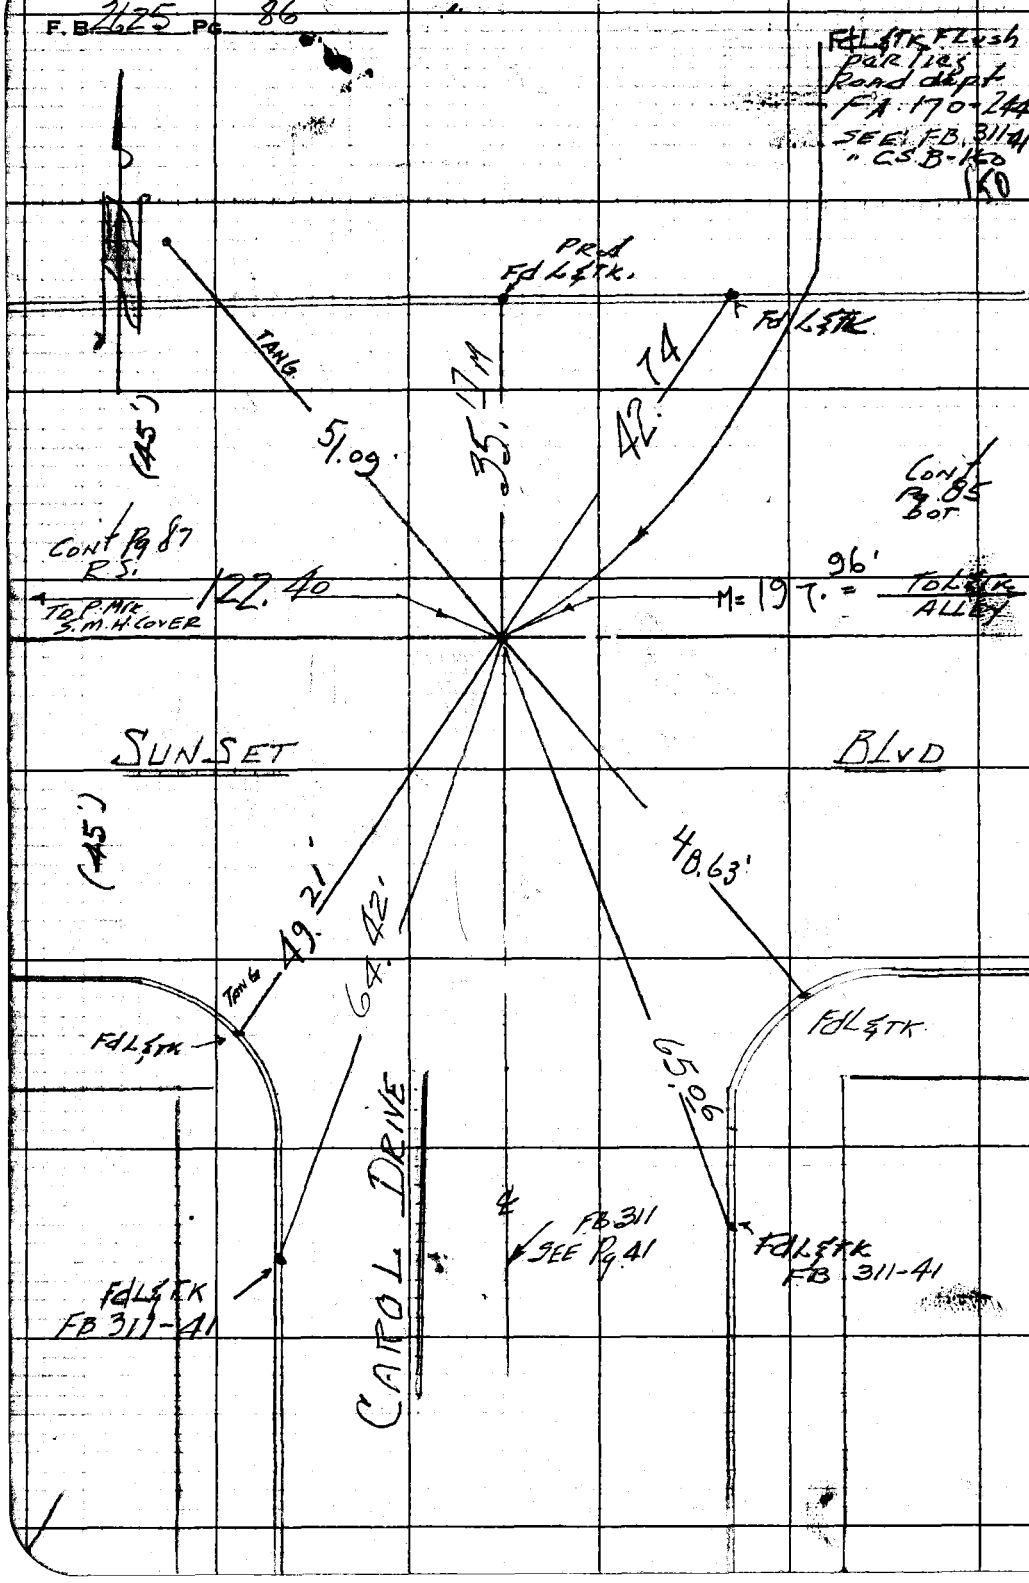

RETURN TO
LOS ANGELES COUNTY ENGINEER
700 LOS ANGELES COUNTY ENGINEERING BLDG.

Do not extend notes this side of this line.

Note: Any Additions or Changes on This Sheet Must be Made or Circled in Red Ink With Date and Name of Person Making Change.

Notes Ck'd by W. J. BRENNER	Survey of DOHENY DR
Map No. CSB 2712	JN 007591 Tape D 134 Std 68 °F
Office Work R. I. GREEN	Surveyed by H. E. GRANQUIST
Checked W. J. BRENNER	Notes H.E.G. Date 2/16/60
Date JUL 1960	Indexed A. C. Johnson

F. B. 2625 Pg. 87

W. S. 22-B-2

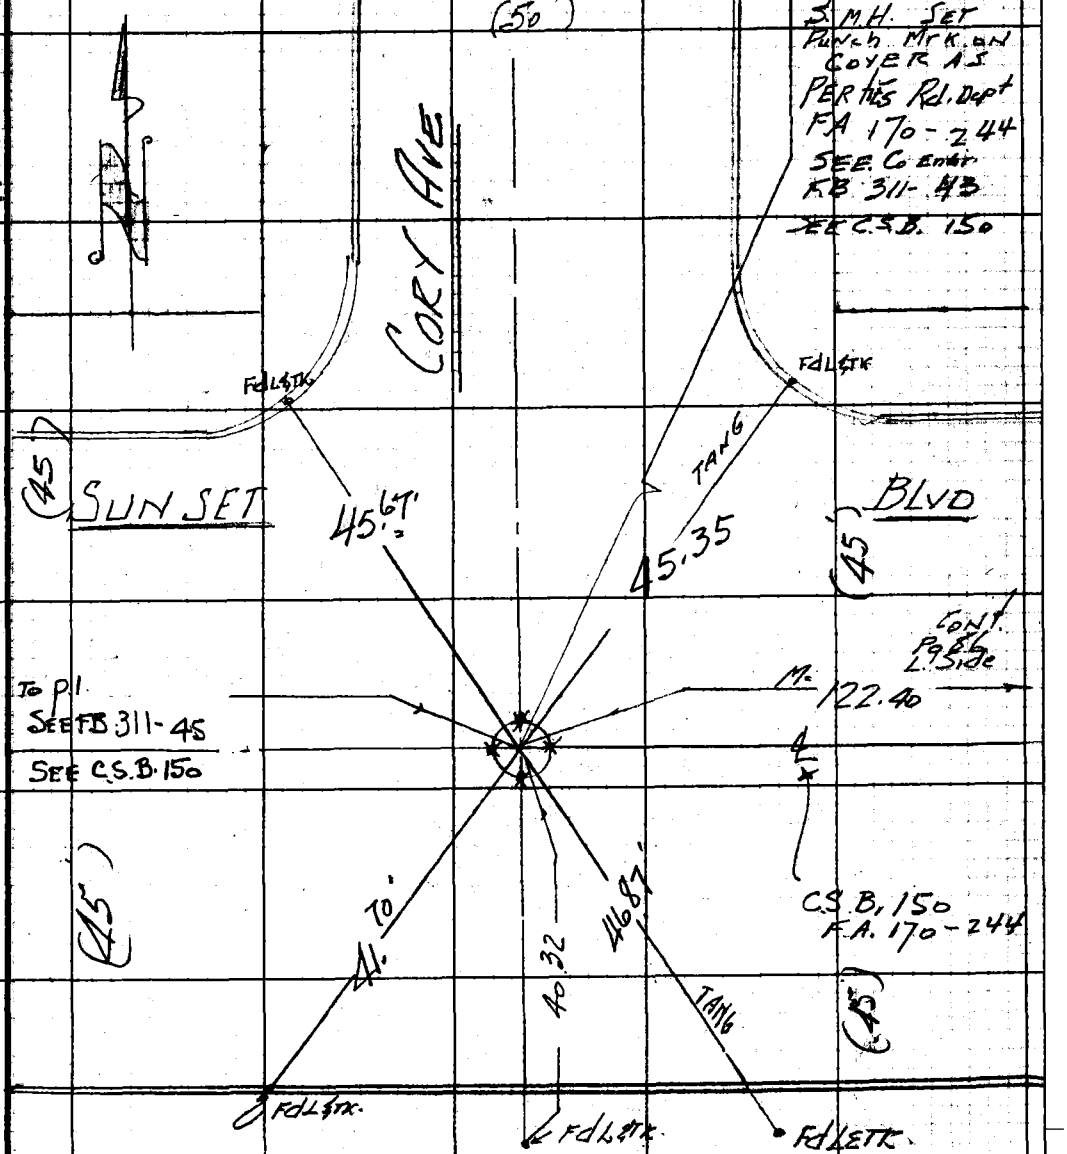

Note: Any Additions or Changes on This Sheet Must be Made or Circled in Red Ink With Date and Name of Person Making Change.

Do not extend notes this side of this line.

RETURN TO
LOS ANGELES COUNTY ENGINEER
700 LOS ANGELES COUNTY ENGINEERING BLDG.

76F309S CE #247—3-57

F. B. 2625 Pg. 88

RETURN TO
LOS ANGELES COUNTY ENGINEER
700 LOS ANGELES COUNTY ENGINEERING BLDG.

Do not extend notes this side of this line.

Note: Any Additions or Changes on This Sheet Must be Made or Circled In Red Ink With Date and Name of Person Making Change.

Notes Ck'd by	Survey of
Map No.	JN Tape Std °F
Office Work	Surveyed by
Checked	Notes Date
Date	Indexed

F. B. 2625 PG. 89

XTRA Pg. 6

Note: Any Additions or Changes on This Sheet Must be Made or Circled in Red Ink With Date and Name of Person Making Change.

Do not extend notes this side of this line.

RETURN TO
LOS ANGELES COUNTY ENGINEER
900 LOS ANGELES COUNTY ENGINEERING BLDG.

76F3095 CE #247—3-57

F. B. 7625 PG. 90

XTRA Pg

RETURN TO
LOS ANGELES COUNTY ENGINEER
700 LOS ANGELES COUNTY ENGINEERING BLDG.

Do not extend notes this side of this line.

Note: Any Additions or Changes on This Sheet Must be Made or Circled in Red Ink With Date and Name of Person Making Change.

Notes Ck'd by	Survey of DOHENY DR
Map No.	JN 0075.91 Tape 0/35 Std. 68 °F
Office Work	Surveyed by H.E. GRANQUIST
Checked	Notes [redacted]
Date	Indexed

F.B. 2625 Pg. 91

J.N. 0075.91

DOHENY DRIVE.

LOCATION OF IMPROVEMENTS

FROM 0+00 at 255.34' So. of ℄ Int of BEVERLY BLVD
NLy to Cynthia St.

FOR & SEE FB 2625 Pg 5 to 9a
IMP. Pg. 91 to Pg. 248
FOR BALANCE of IMP. SEE FB 2640 Pg 5 to Pg

H. E. GRANQUIST, CHIEF
J. MALDONADO INSTR.
E. MARTINEZ
G. E. COOK.

Note: Any Additions or Changes on This Sheet Must be Made or Circled In Red Ink With Date and Name of Person Making Change.

Do not extend notes this side of this line.

RETURN TO
LOS ANGELES COUNTY ENGINEER
700 LOS ANGELES COUNTY ENGINEERING BLDG.

76P309S CE #247—3-57

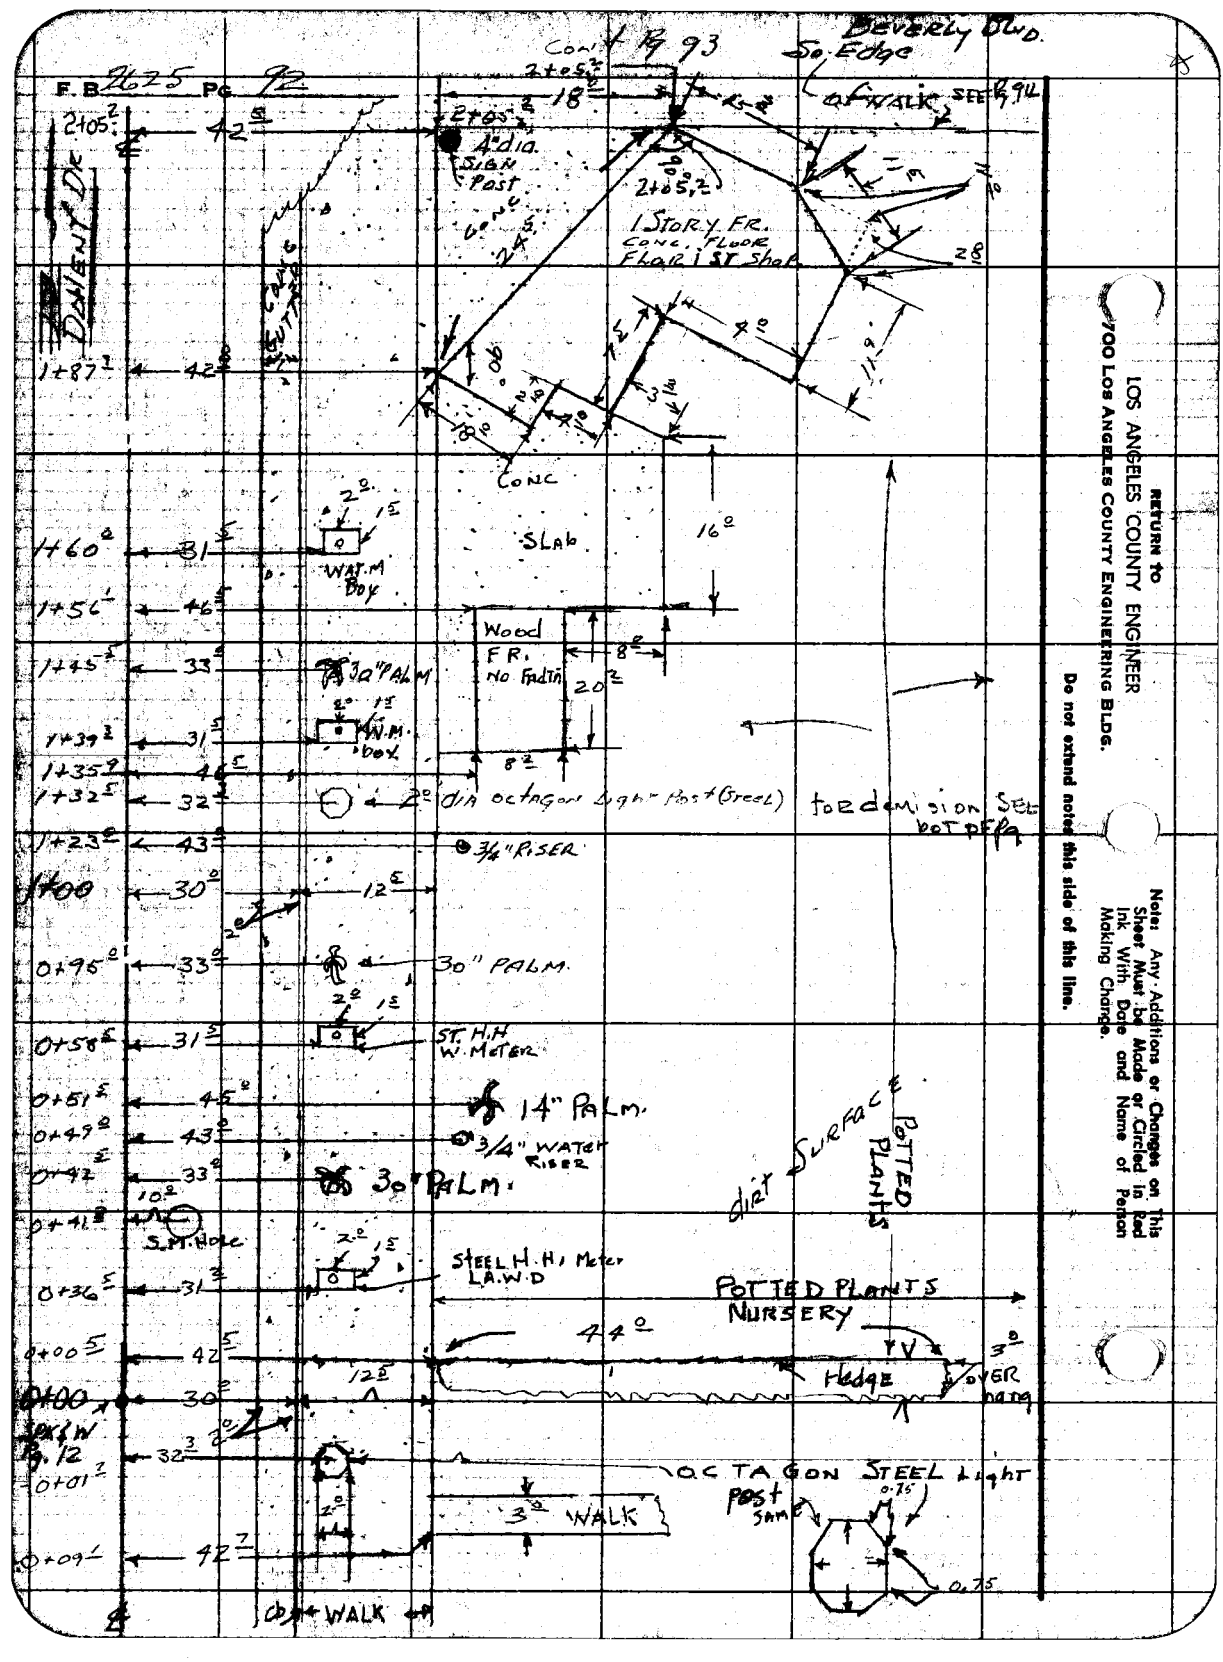
F.B. 2625 Pg. 92
Cont Pg 93
Beverly Blvd.
So. Edge of Walk
See Pg 94
Dolient Dr
2+05
42
4" dia. Sign Post
Conc 24
1 Story Fr. Conc. Floor Flor 1st Shop
28
4
11
Conc
Slab
16
1+87
42
1+60
31
Wat. M Box
1+56
46
Wood Fr. No Fadtn
8
20
1+45
33
30" Palm
1+39
31
W.M. box
1+35
46
1+32
32
2" dia octagon Light Post (Steel)
for demision See bot of Pg
1+23
43
3/4" Riser
1+00
30
12
0+95
33
30" Palm
0+58
31
St. H.H W. Meter
0+51
45
14" Palm
0+49
43
3/4" Water Riser
0+42
33
30" Palm
dirt Surface
Potted Plants
0+41
S.M. Hole
0+36
31
Steel H.H. Meter L.A.W.D
Potted Plants Nursery
0+00
42
44
3
Hedge
over hang
0+00
30
12
Spk & W Pg. 12
0+01
32
Octagon Steel Light Post
Same
0.75
3
Walk
0+09
42
Cb
Walk
Return to
Los Angeles County Engineer
700 Los Angeles County Engineering Bldg.
Do not extend notes this side of this line.
Note: Any Additions or Changes on This Sheet Must be Made or Circled in Red Ink With Date and Name of Person Making Change.

76F3095 CE #247 3-57

RETURN TO
LOS ANGELES COUNTY ENGINEER
700 LOS ANGELES COUNTY ENGINEERING BLDG.

Note: Any Additions or Changes on This Sheet Must Be Made or Circled in Red Ink With Date and Name of Person Making Change.

Do not extend notes this side of this line.

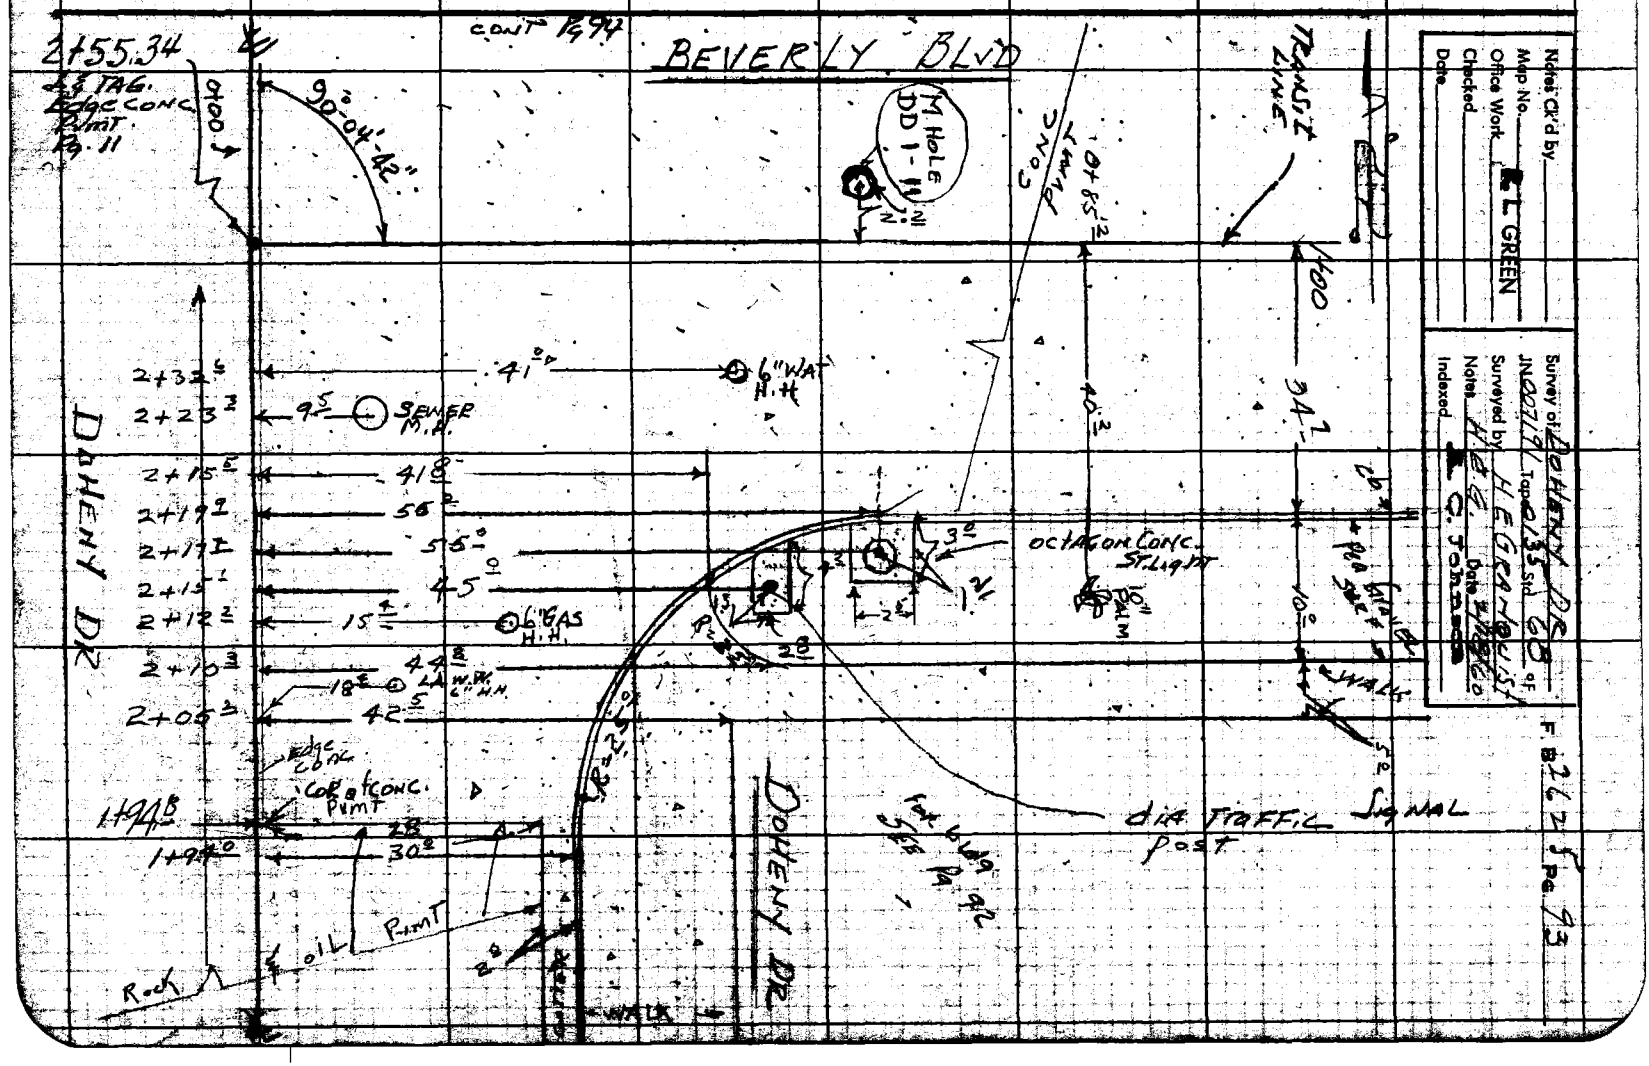

F.B. 2625 Pg 94

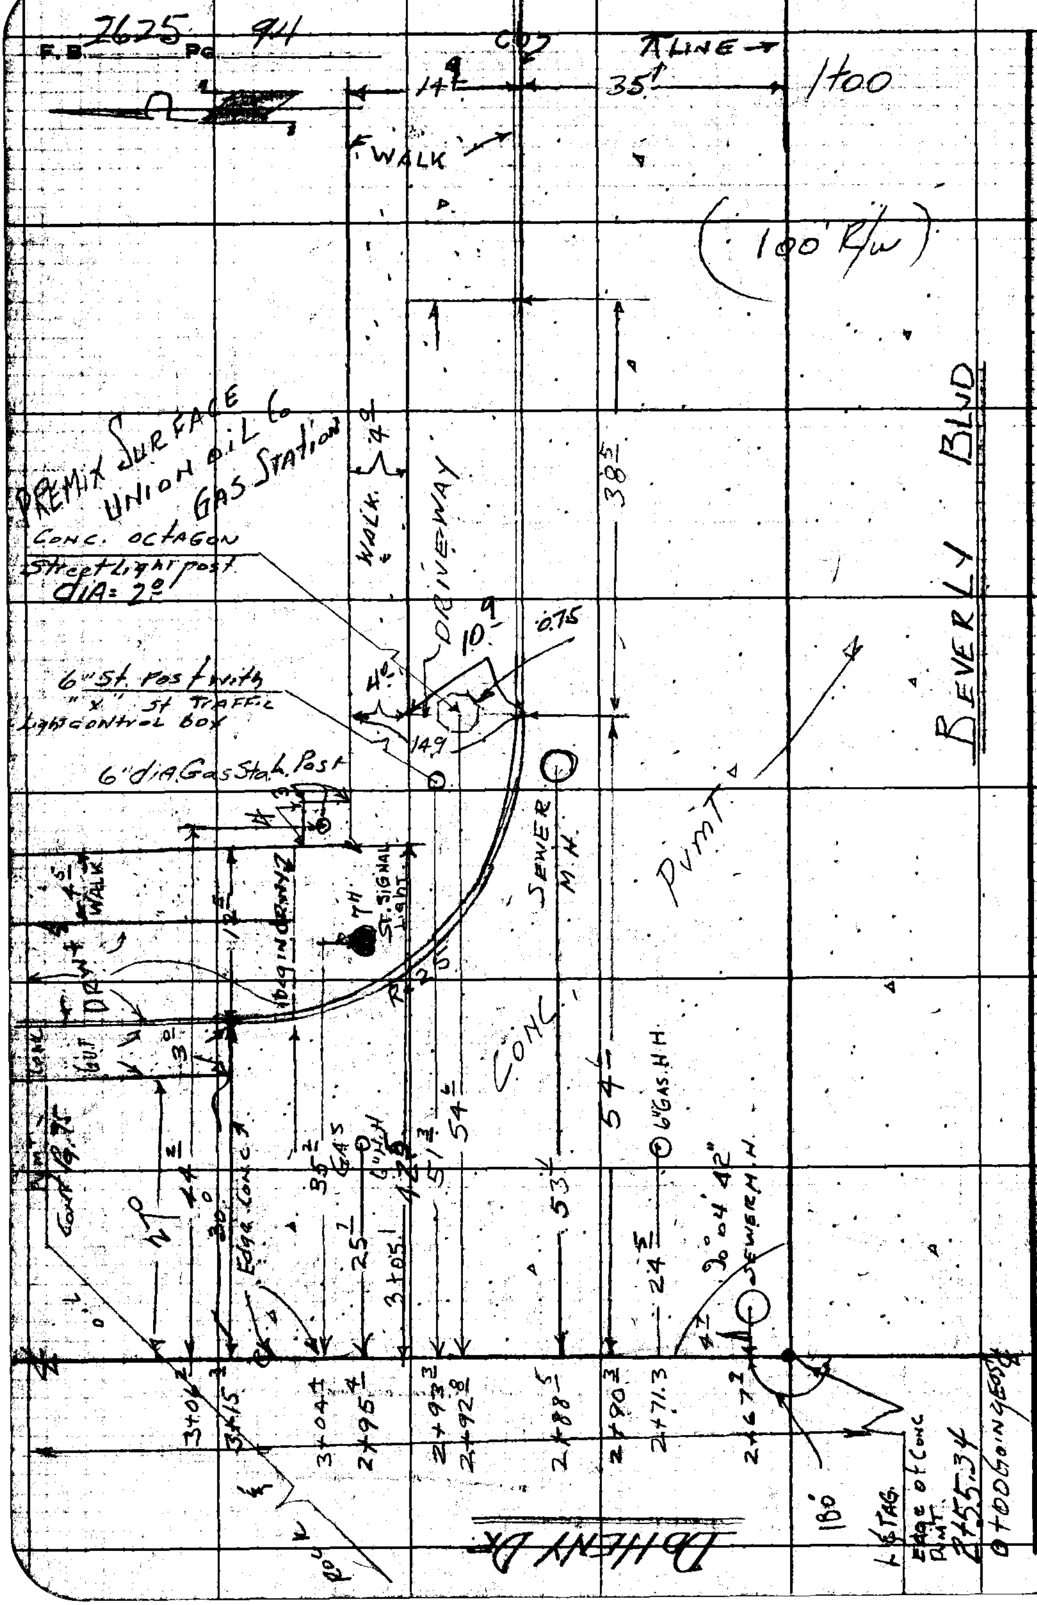

RETURN TO
LOS ANGELES COUNTY ENGINEER
700 LOS ANGELES COUNTY ENGINEERING BLDG.

Do not extend notes this side of this line.

Note: Any Additions or Changes on This Sheet Must be Made or Circled In Red Ink With Date and Name of Person Making Change.

Notes Ck'd by	Survey of DOHENY DR
Map No.	JN 007591 Tape 0135 Std 68 °F
Office Work R. L. GREEN	Surveyed by H.E. GRANQUIST
Checked	Notes H.E.G. Date 2/18/60
Date	Indexed R. C. Johnson

F. B. 2625 PG. 95

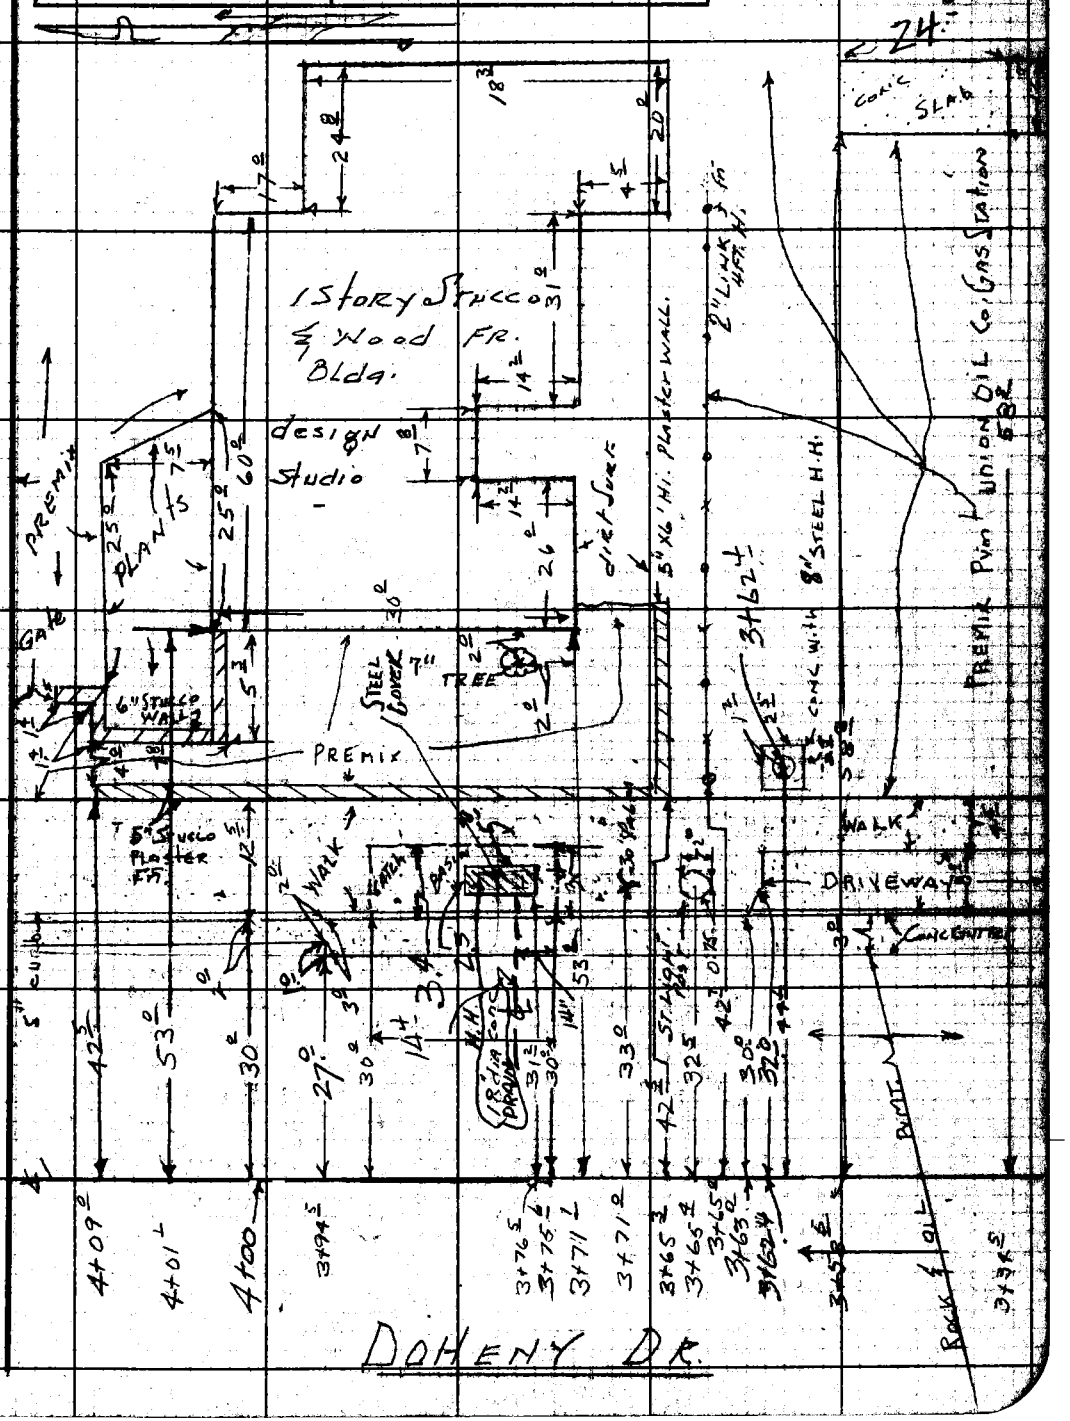

Note: Any Additions or Changes on This Sheet Must be Made or Circled in Red Ink With Date and Name of Person Making Change.

Do not extend notes this side of this line.

RETURN TO
LOS ANGELES COUNTY ENGINEER
700 LOS ANGELES COUNTY ENGINEERING BLDG.

76F309S CE #247—3-57

F.B. 2625 Pg. 96

RETURN TO
LOS ANGELES COUNTY ENGINEER
700 Los Angeles County Engineering Bldg.

Do not extend notes this side of this line.

Note: Any Additions or Changes on This Sheet Must be Made or Circled in Red Ink With Date and Name of Person Making Change.

76F3098 S&E #247 11-69

PLEASE RETURN TO
LOS ANGELES COUNTY ENGINEER
700 LOS ANGELES COUNTY ENGINEERING BLDG.

Note: Any Additions or Changes on This Sheet Must be Made or Circled in Red Ink With Date and Name of Person Making Change.

Do not extend this side of this line.

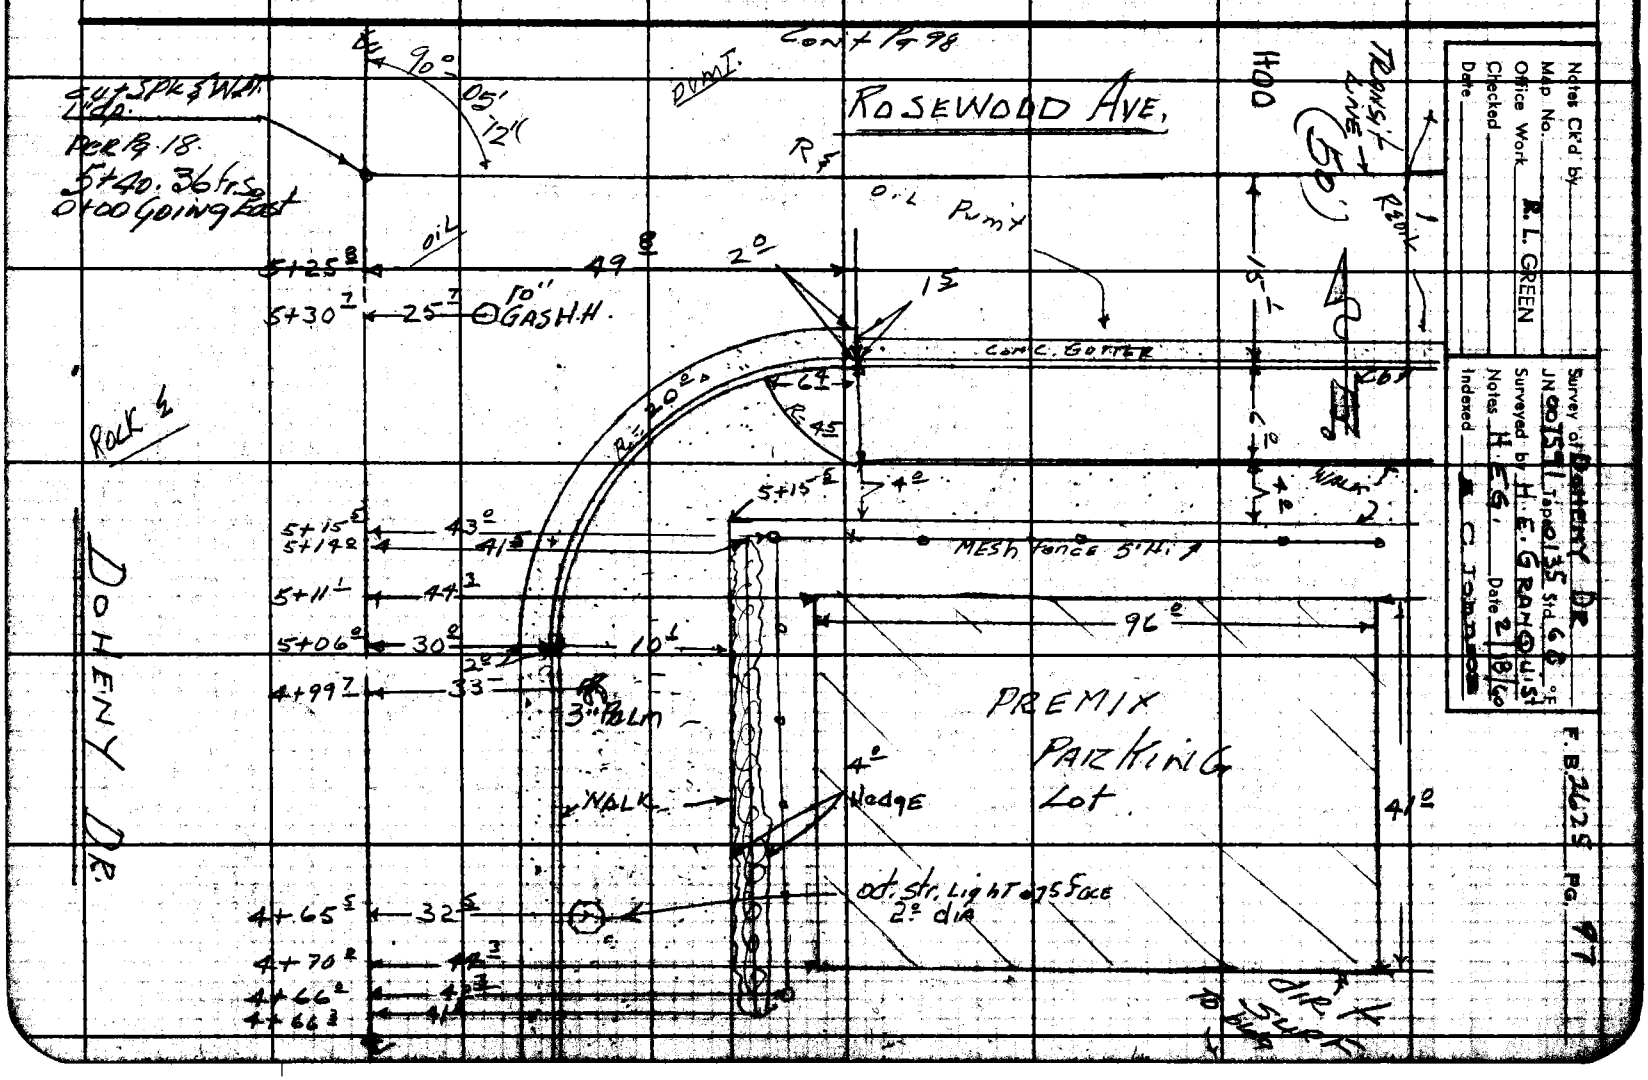

F. B. 2625 PG. 98

PLEASE RETURN TO
LOS ANGELES COUNTY ENGINEER
700 Los Angeles County Engineering Bldg.
Do not extend this side of this line.

Note: Any Additions or Changes on This Sheet Must be Made or Circled in Red Ink With Date and Name of Person Making Change.

Notes Ck'd by	Survey of DOHENY DR
Map No.	JN 007591 Tape 0135 Std 68 °F
Office Work R. L. GREEN	Surveyed by H. E. GRANQUIST
Checked	Notes H. E. G. Date 3/19/60
Date	Indexed A. C. Johnson

F. B. 2625 PG. 99

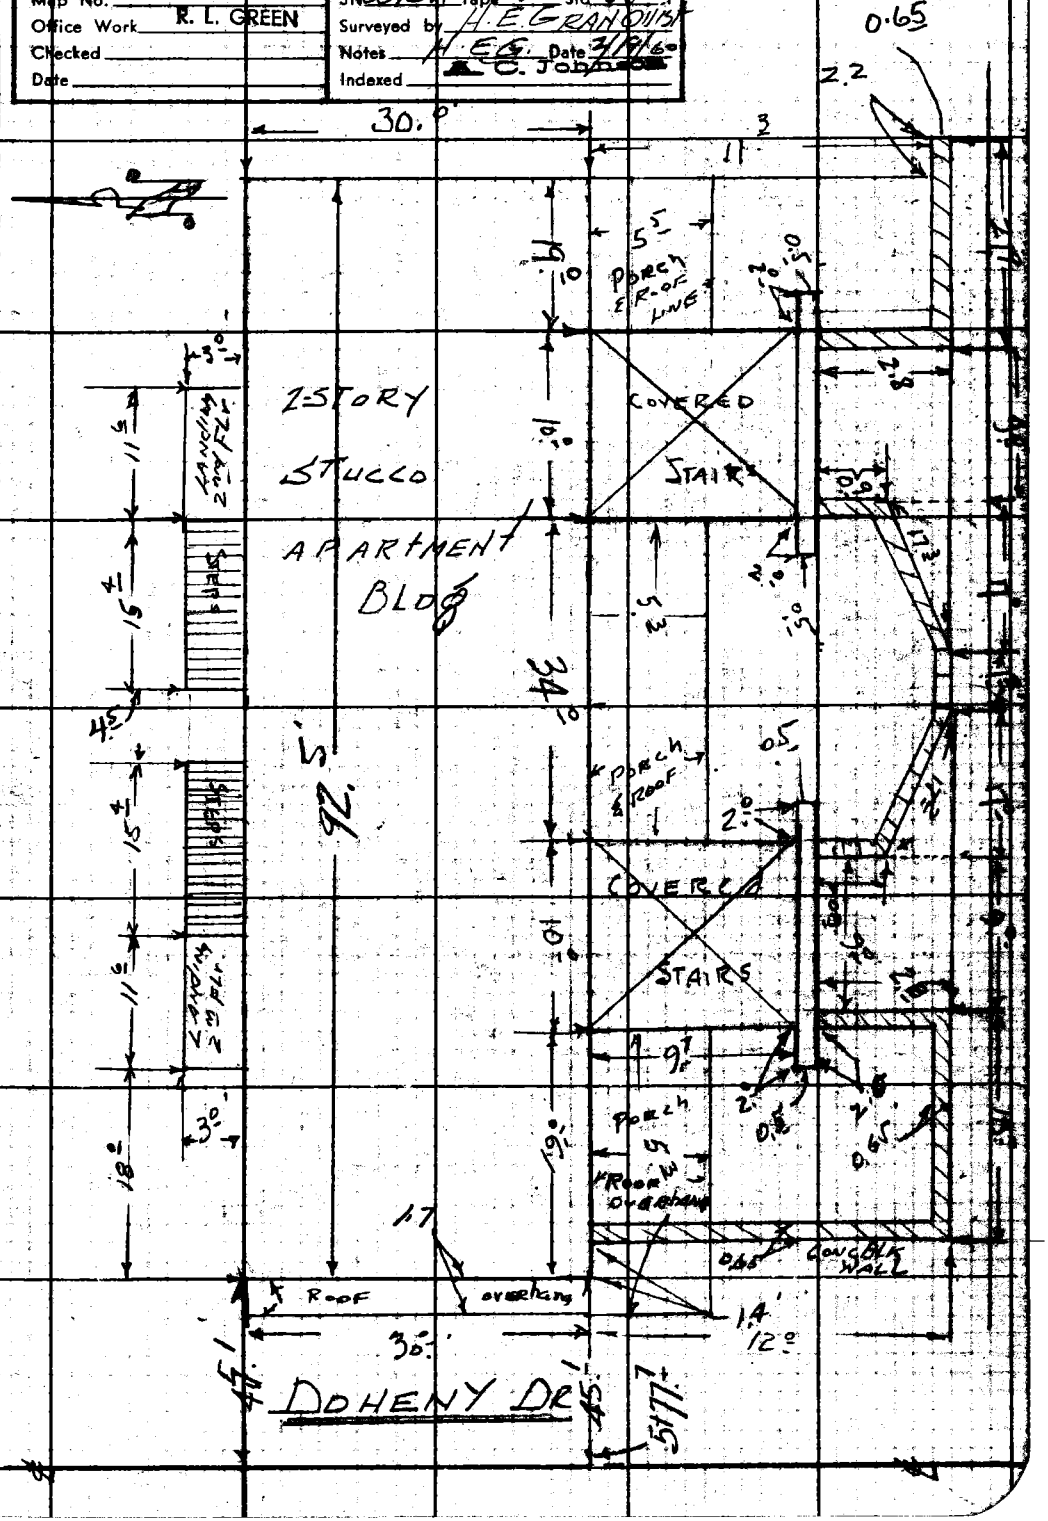

PLEASE RETURN TO
LOS ANGELES COUNTY ENGINEER
700 Los Angeles County Engineering Bldg.

Note: Any Additions or Changes on this Sheet Must be Made or Circled in Red Ink With Date and Name of Person Making Change.

Do not extend this side of this line.

76F3098 S&E #247 11-58

F. B. 2625 PG. 100

PLEASE RETURN TO
LOS ANGELES COUNTY ENGINEER
700 LOS ANGELES COUNTY ENGINEERING BLDG.

Do not extend this side of this line.

Note: Any Additions or Changes on This Sheet Must be Made or Circled in Red Ink With Date and Name of Person Making Change.

76F3095 S&E #247 11-56

PLEASE RETURN TO
LOS ANGELES COUNTY ENGINEER
700 LOS ANGELES COUNTY ENGINEERING BLDG.

Note: Any Additions or Changes on This Sheet Must be Made or Circled in Red Ink With Date and Name of Person Making Change.

Do not extend this side of this line.

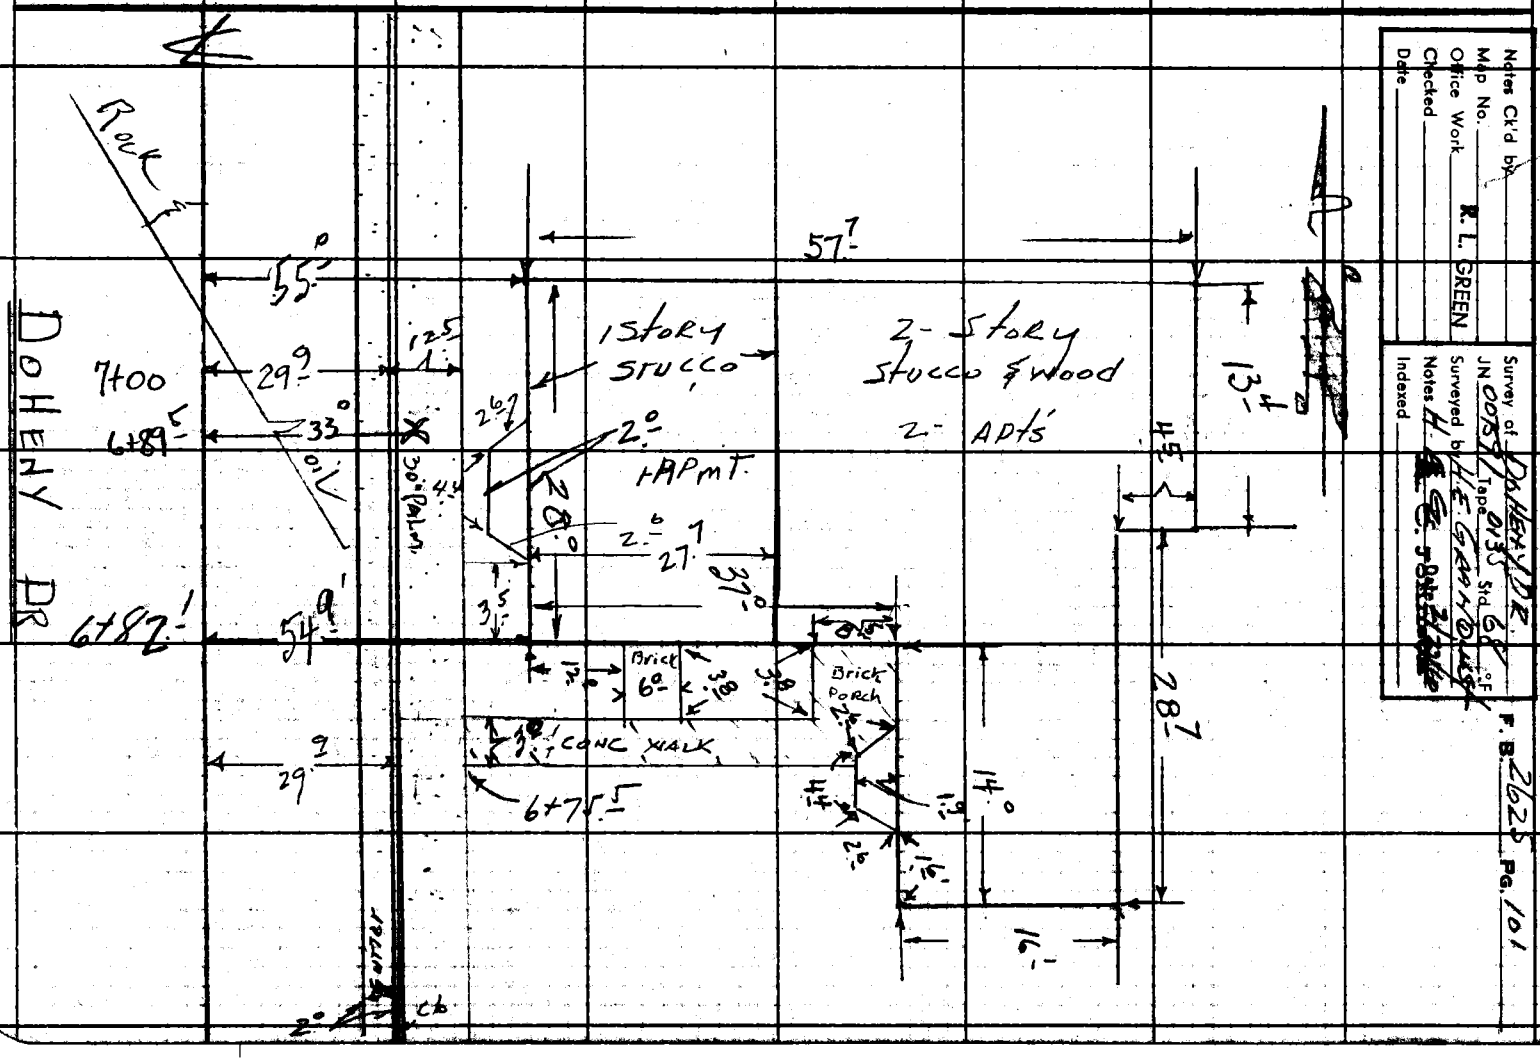

F. B. 2625 PG. 102

PLEASE RETURN TO
LOS ANGELES COUNTY ENGINEER
700 LOS ANGELES COUNTY ENGINEERING BLDG.

Do not extend this side of this line.

Note: Any Additions or Changes of This Sheet Must be Made or Circled in Red Ink With Date and Name of Person Making Change.

76F3098 S&E #247 11-88

PLEASE RETURN TO
LOS ANGELES COUNTY ENGINEER
700 LOS ANGELES COUNTY ENGINEERING BLDG.

Note: Any Additions or Changes on This Sheet Must be Made or Circled in Red Ink With Date and Name of Person Making Change.

Do not extend this side of this line.

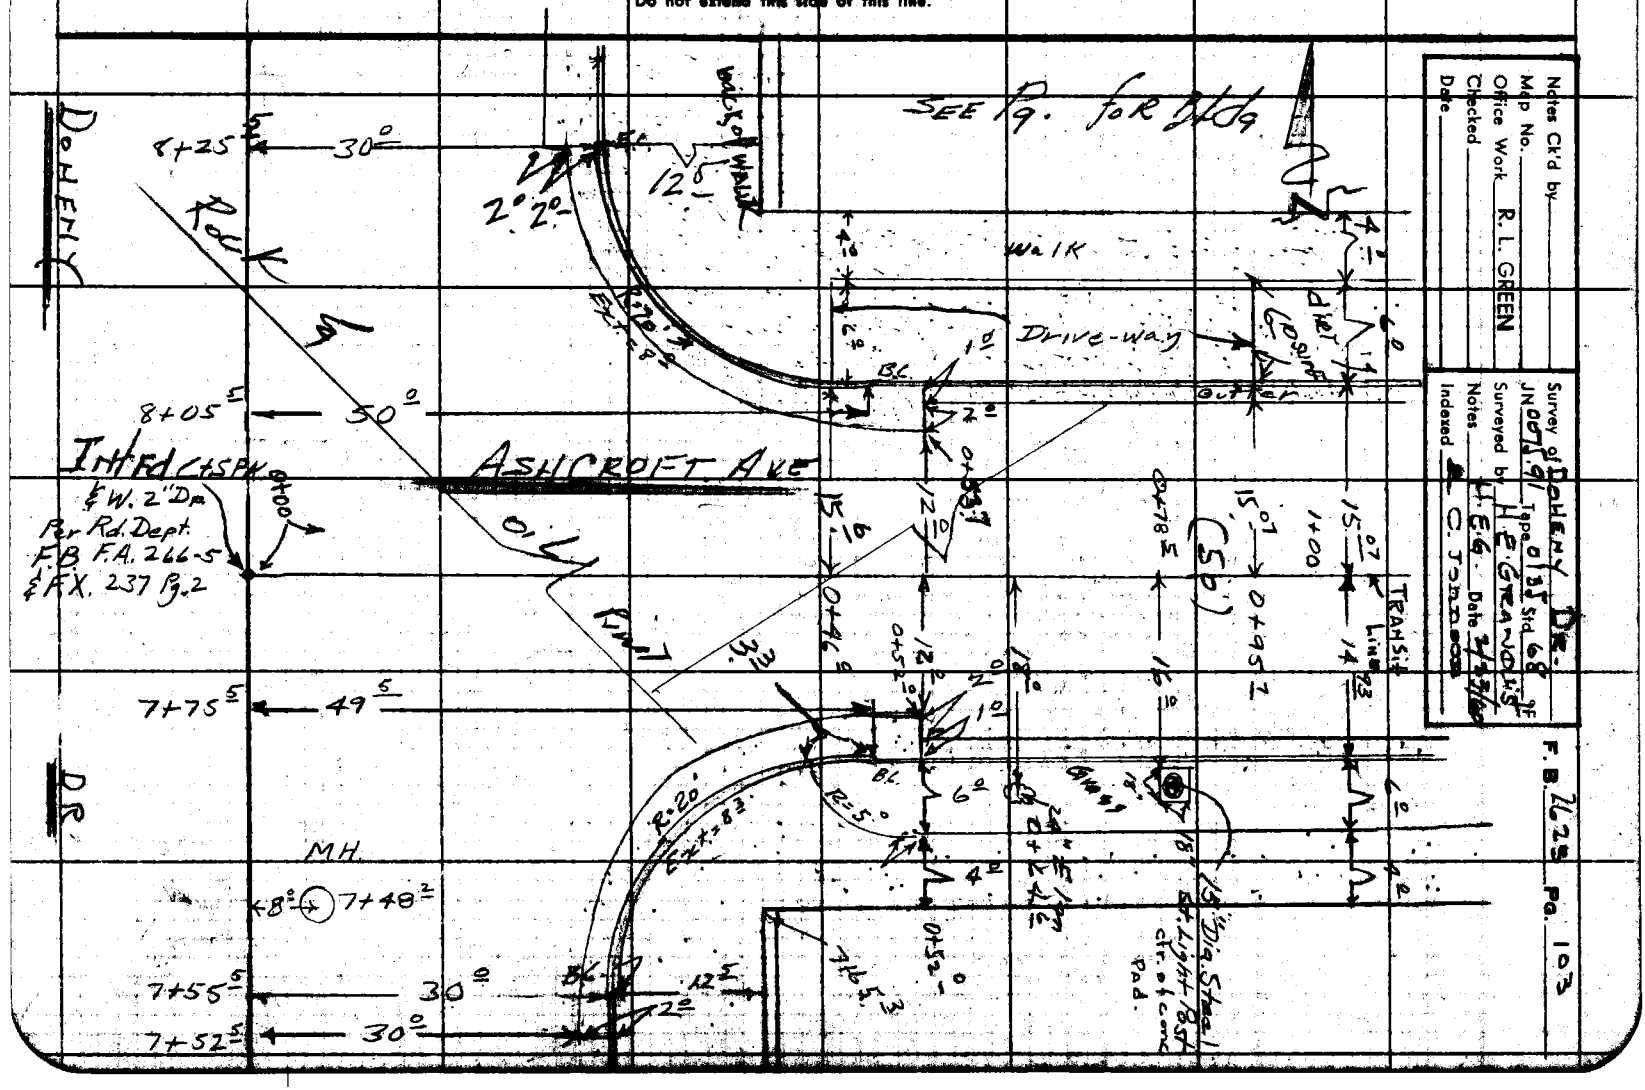

F. B. 2625 Pg. 104

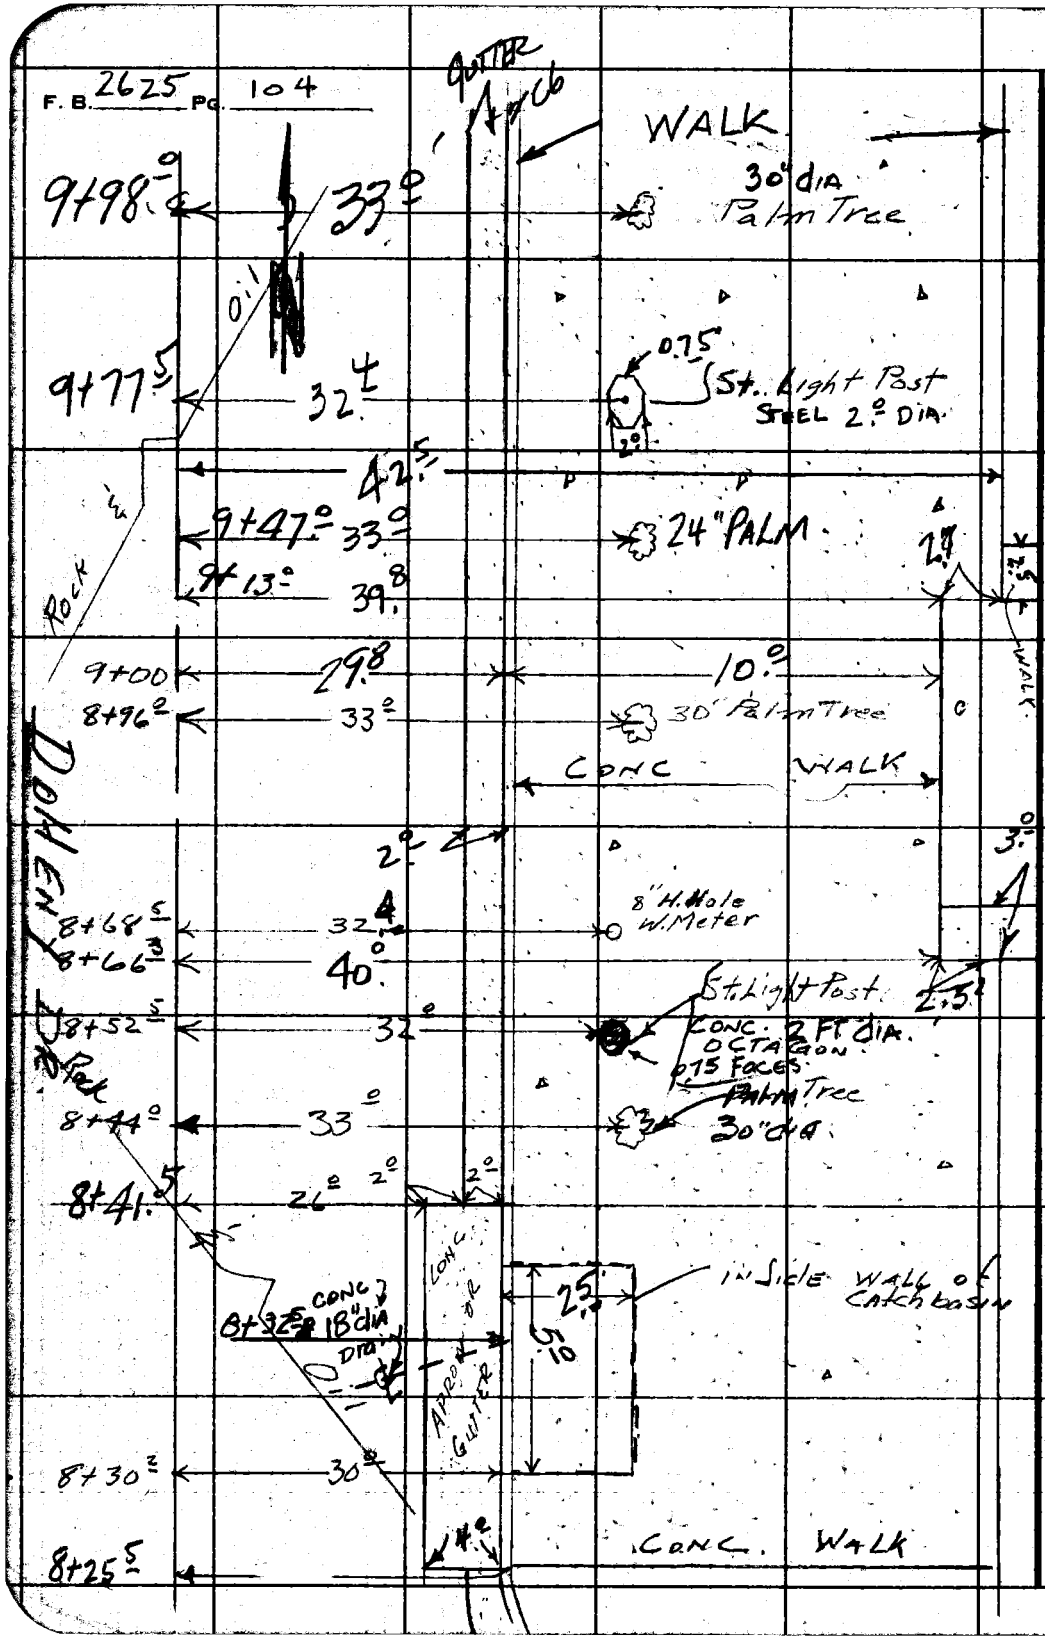

PLEASE RETURN TO
LOS ANGELES COUNTY ENGINEER
700 LOS ANGELES COUNTY ENGINEERING BLDG.

Do not extend this side of this line.

Note: Any Additions or Changes on This Sheet Must be Made or Circled in Red Ink With Date and Name of Person Making Change.

Notes Ck'd by	Survey of DOHENY DR.
Map No.	JN 007591 Tape 0135 Std 68 °F
Office Work R. I. GREEN	Surveyed by H.E. GRANDQUIST
Checked	Notes HEG, Maldonado Date 2/26/60
Date	Indexed C. Johnson

F. B. 2625 PG. 105

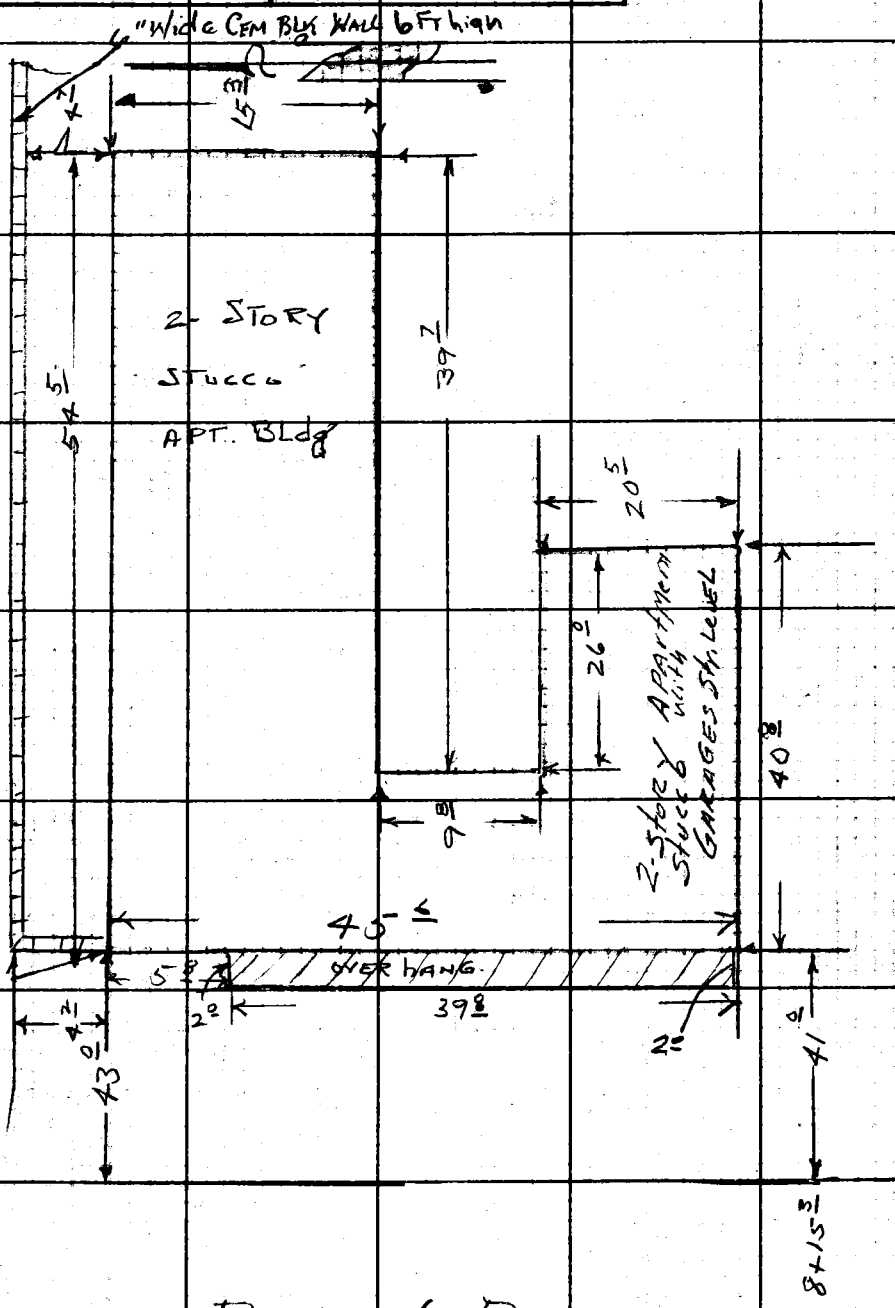

Note: Any Additions or Changes on This Sheet Must be Made or Circled in Red Ink With Date and Name of Person Making Change.

Do not extend this side of this line.

PLEASE RETURN TO
LOS ANGELES COUNTY ENGINEER
700 LOS ANGELES COUNTY ENGINEERING BLDG.

76F3098 SBE #247 11-58

F. B. 2625 PG. 106

PLEASE RETURN TO
LOS ANGELES COUNTY ENGINEER
700 LOS ANGELES COUNTY ENGINEERING BLDG.

Do not extend this side of this line.

Note: Any Additions or Changes of This Sheet Must be Made or Circled in Red Ink With Date and Name of Person Making Change.

Notes Ck'd by
Map No.
Office Work R. L. GREEN
Checked
Date

Survey of DOHENY DR
JN 007591 Tape 0135 Std. 68 °F
Surveyed by H. E. GRANQUIST
Notes H.E.G. Date 8/23/60
Indexed K. C. Johnson

F. B. 2625 PG. 107

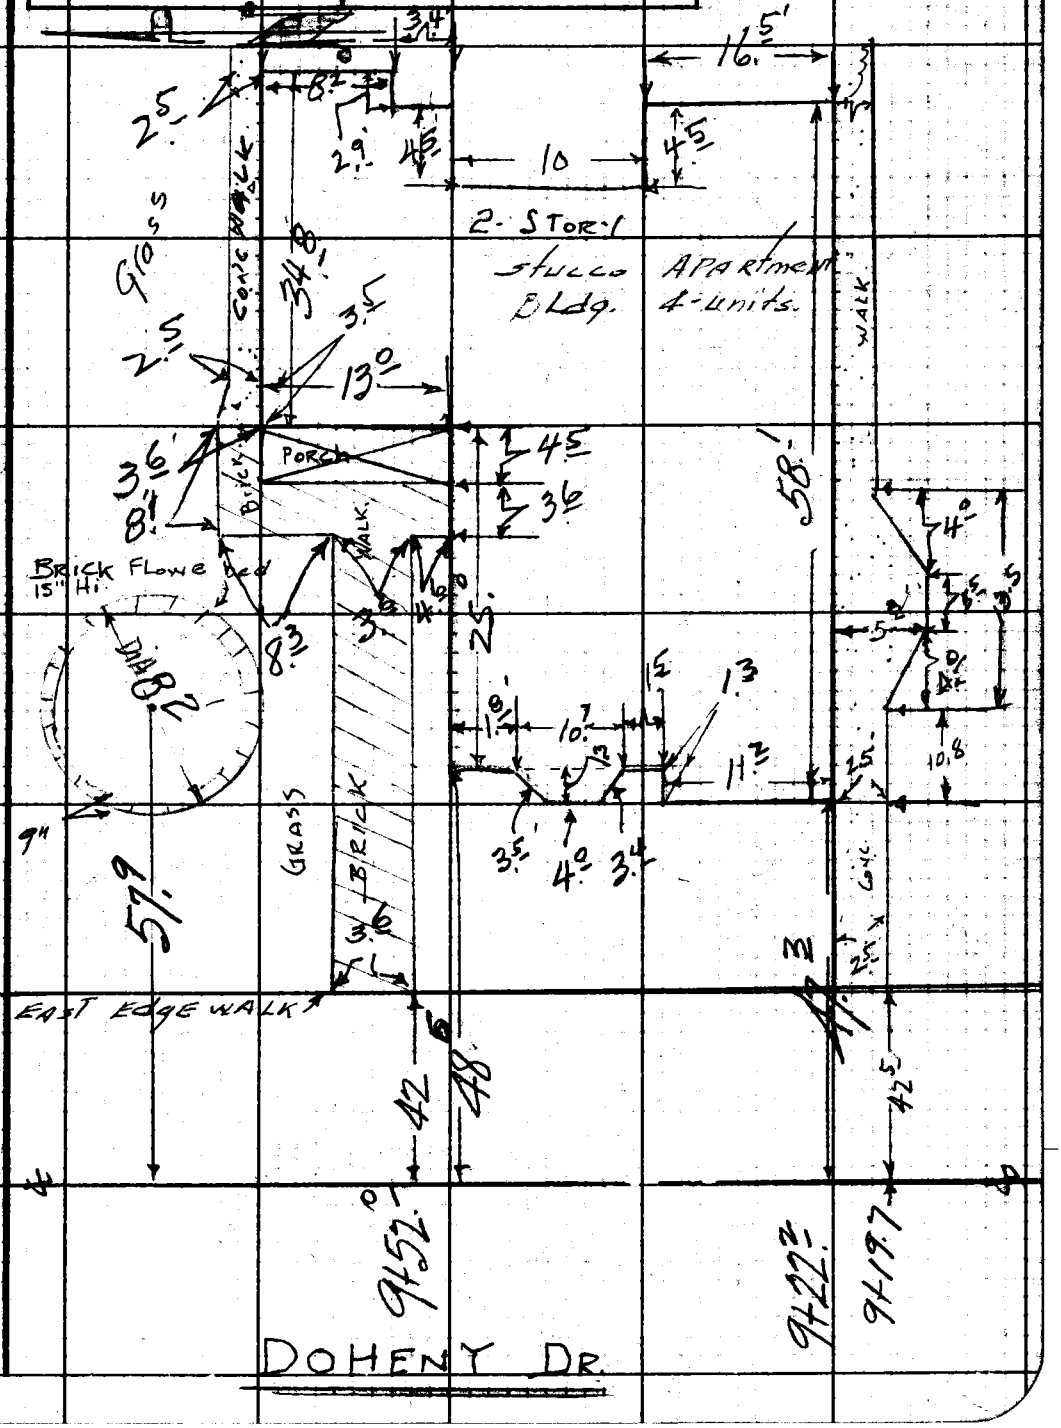

Note: Any Additions or Changes on This Sheet Must be Made or Circled in Red Ink With Date and Name of Person Making Change.

Do not extend this side of this line.

PLEASE RETURN TO
LOS ANGELES COUNTY ENGINEER
700 LOS ANGELES COUNTY ENGINEERING BLDG.

76F3095 SBE #247 11-58

F. B. 2625 Pg. 108

PLEASE RETURN TO
LOS ANGELES COUNTY ENGINEER
700 LOS ANGELES COUNTY ENGINEERING BLDG.

Do not extend this side of this line.

Note: Any Additions or Changes on This Sheet Must be Made or Circled in Red Ink With Date and Name of Person Making Change.

76F3095 S&E #247 11-58

PLEASE RETURN TO
LOS ANGELES COUNTY ENGINEER
700 LOS ANGELES COUNTY ENGINEERING BLDG.

Note: Any Additions or Changes on This Sheet Must be Made or Circled in Red Ink With Date and Name of Person Making Change.

Do not extend this side of this line.

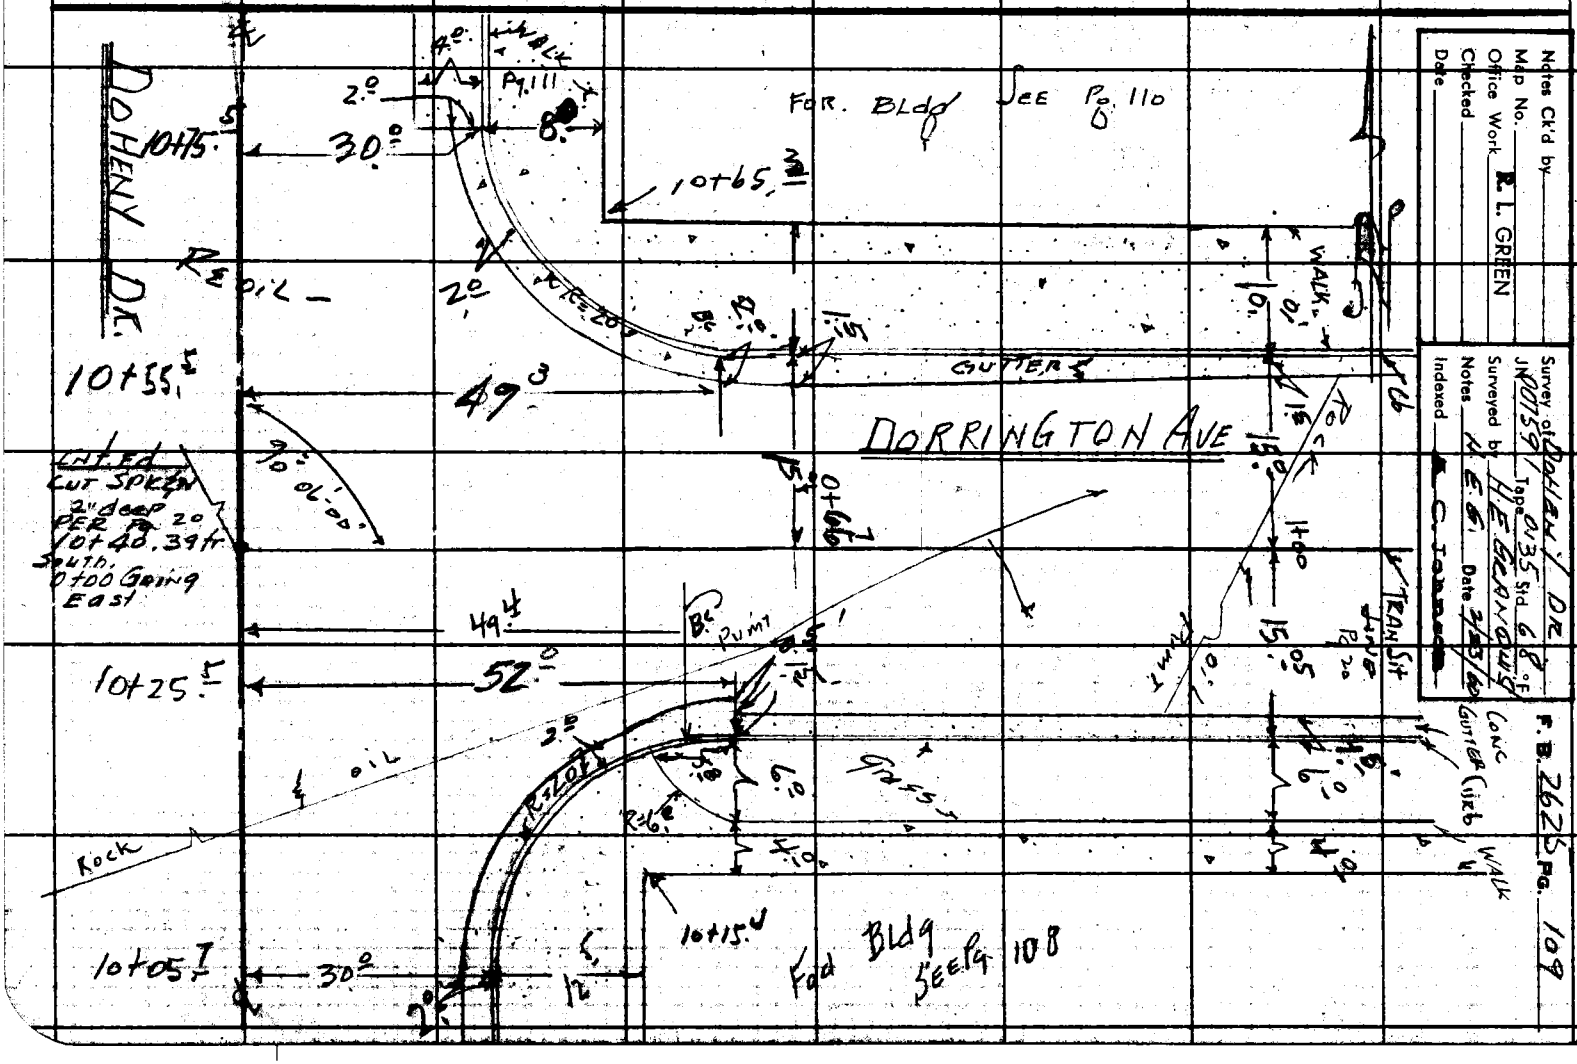

F. B. 2625 PG. 110

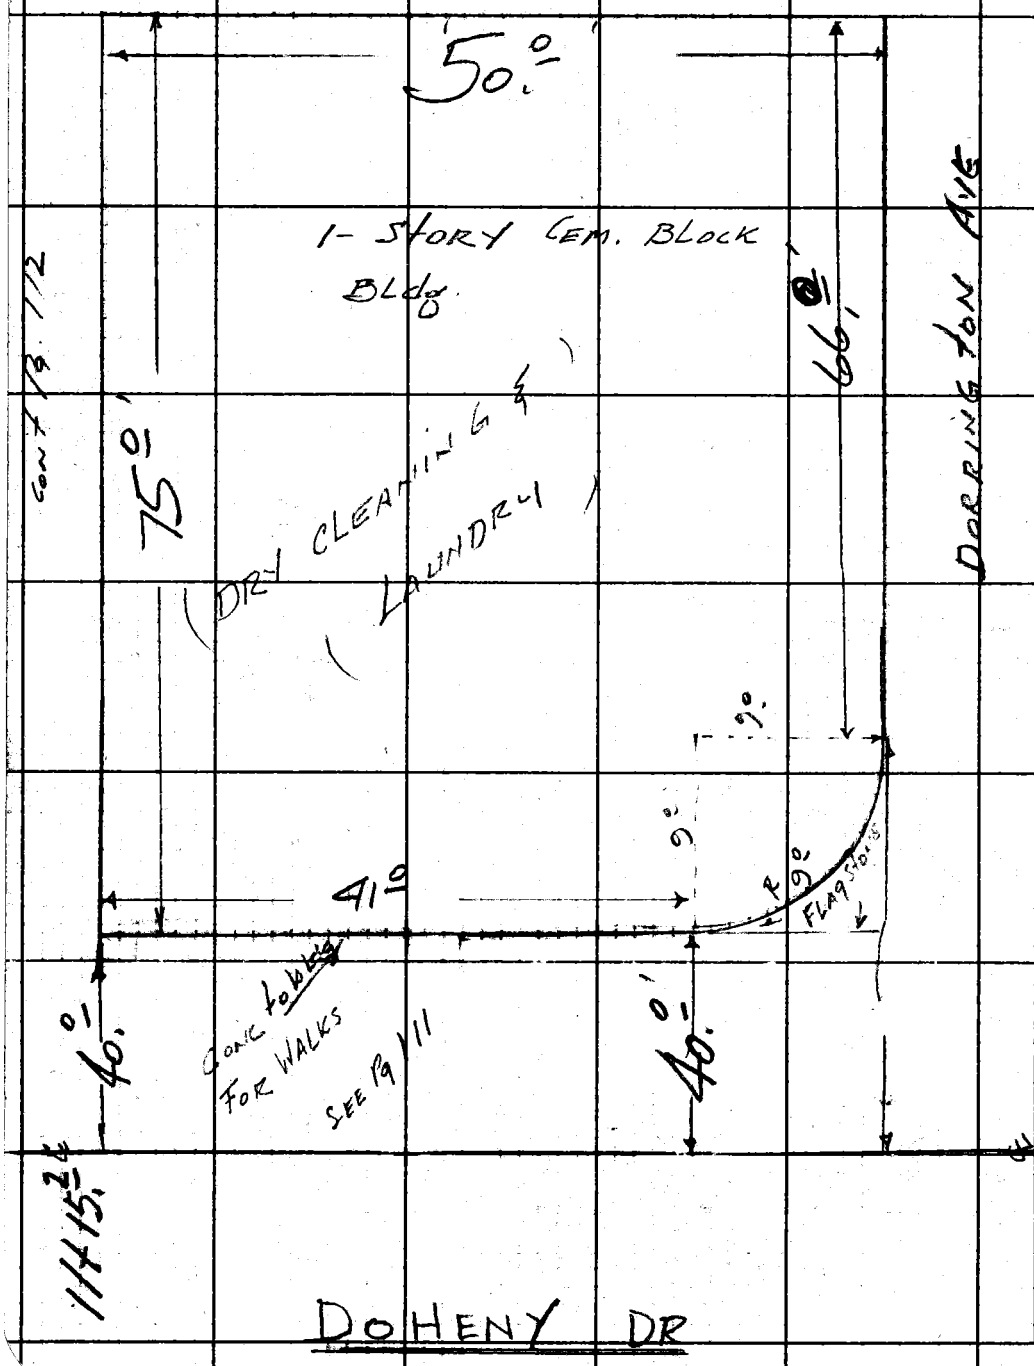

CONT Pg. 112

PLEASE RETURN TO
LOS ANGELES COUNTY ENGINEER
700 LOS ANGELES COUNTY ENGINEERING BLDG.
Do not extend this side of this line.

Note: Any Additions or Changes on This Sheet Must be Made or Circled in Red Ink With Date and Name of Person Making Change.

Notes Ck'd by	Survey of DOHENY DR
Map No.	JN 007591 Tape 0135 Std 68 °F
Office Work R. L. GREEN	Surveyed by H.E. GRANQUIST
Checked	Notes HEG & Maldonado Date 2/23/00
Date	Indexed C. Johnson

F. B. 2625 PG. 111

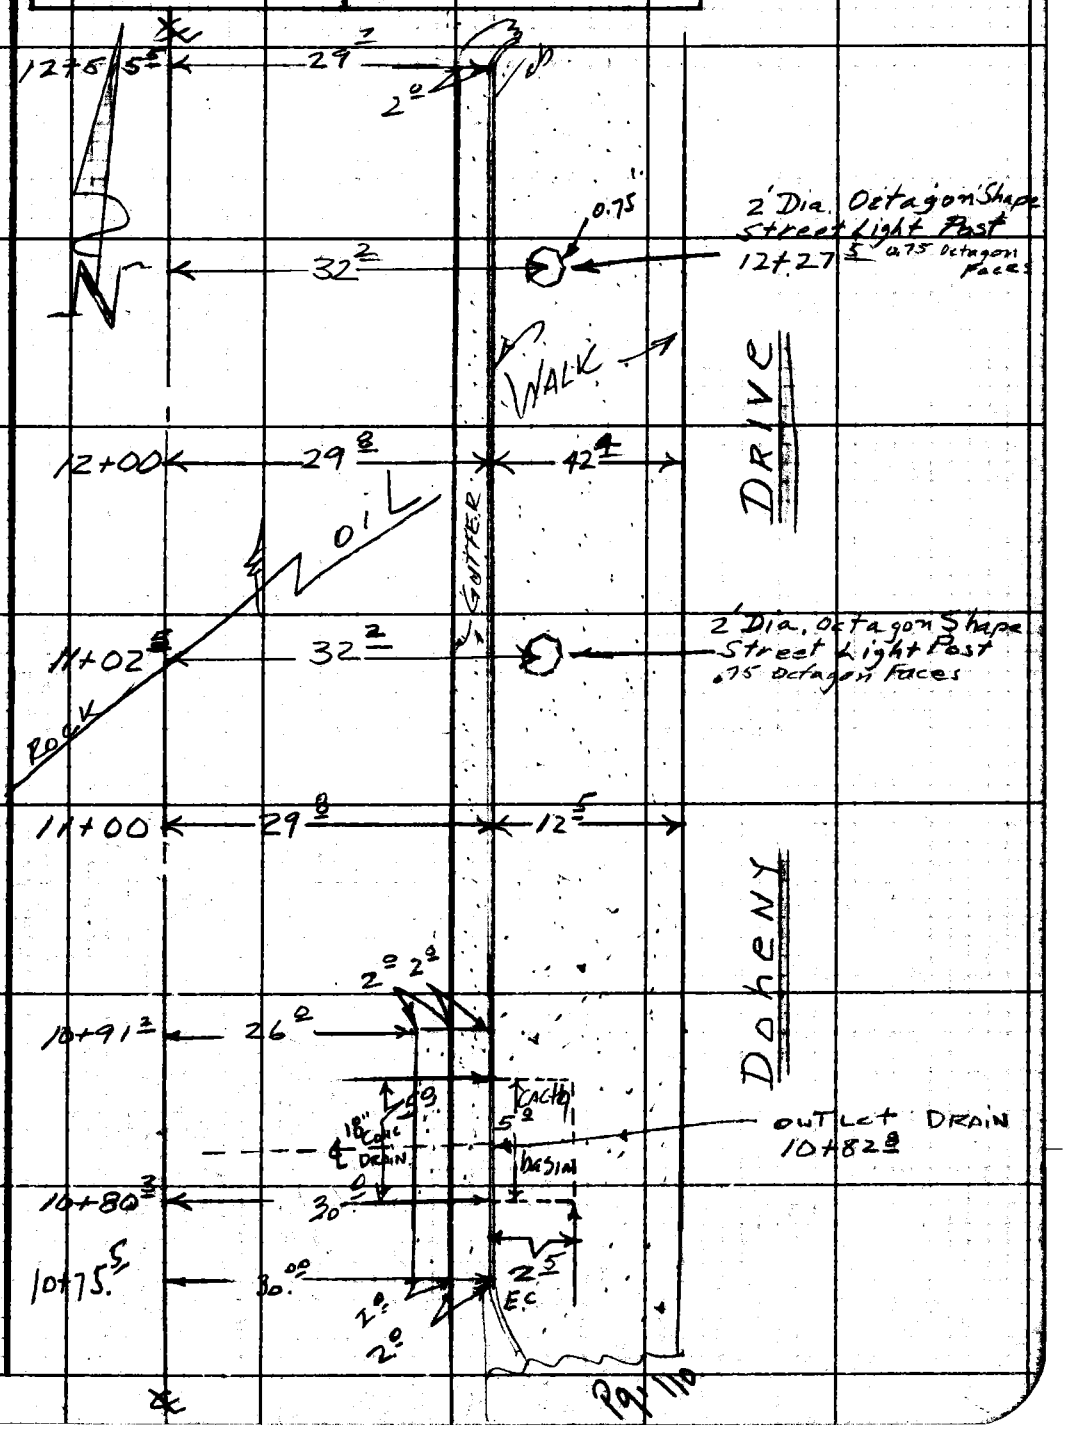

Note: Any Additions or Changes on This Sheet Must be Made or Circled in Red Ink With Date and Name of Person Making Change.

Do not extend this side of this line.

PLEASE RETURN TO
LOS ANGELES COUNTY ENGINEER
700 LOS ANGELES COUNTY ENGINEERING BLDG.

76F309S S&E #247 11-58

PLEASE RETURN TO
LOS ANGELES COUNTY ENGINEER
700 LOS ANGELES COUNTY ENGINEERING BLDG.
Do not extend this side of this line.

Note: Any Additions or Changes on This Sheet Must Be Made or Circled in Red Ink With Date and Name of Person Making Change.

Notes Ck'd by	Survey of DOHENY DR.
Map No.	JN 007591 Tape 0135 Std 68
Office Work R. L. GREEN	Surveyed by H E GRANDLIS
Checked	Notes HEG Date 3/24/60
Date	Indexed C. JOHNSON

F. B. 2625 PG. 113

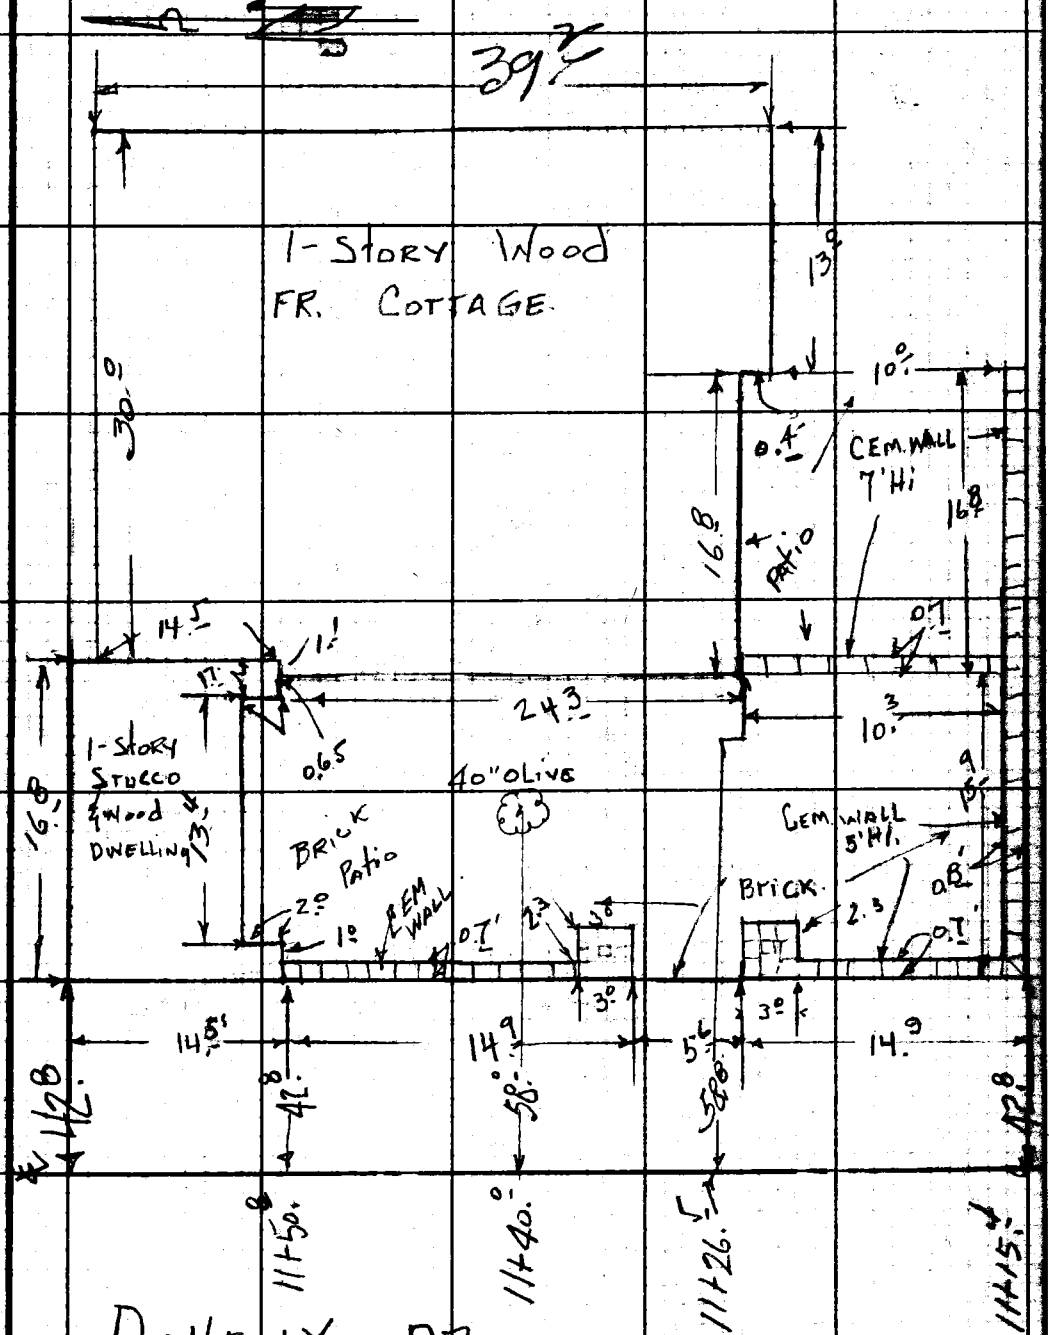

Note: Any Additions or Changes on This Sheet Must be Made or Circled in Red Ink With Date and Name of Person Making Change.

Do not extend this side of this line.

PLEASE RETURN TO
LOS ANGELES COUNTY ENGINEER
700 LOS ANGELES COUNTY ENGINEERING BLDG.

76F3098 S&E #247 11-58

F. B. 2625 PG. 114

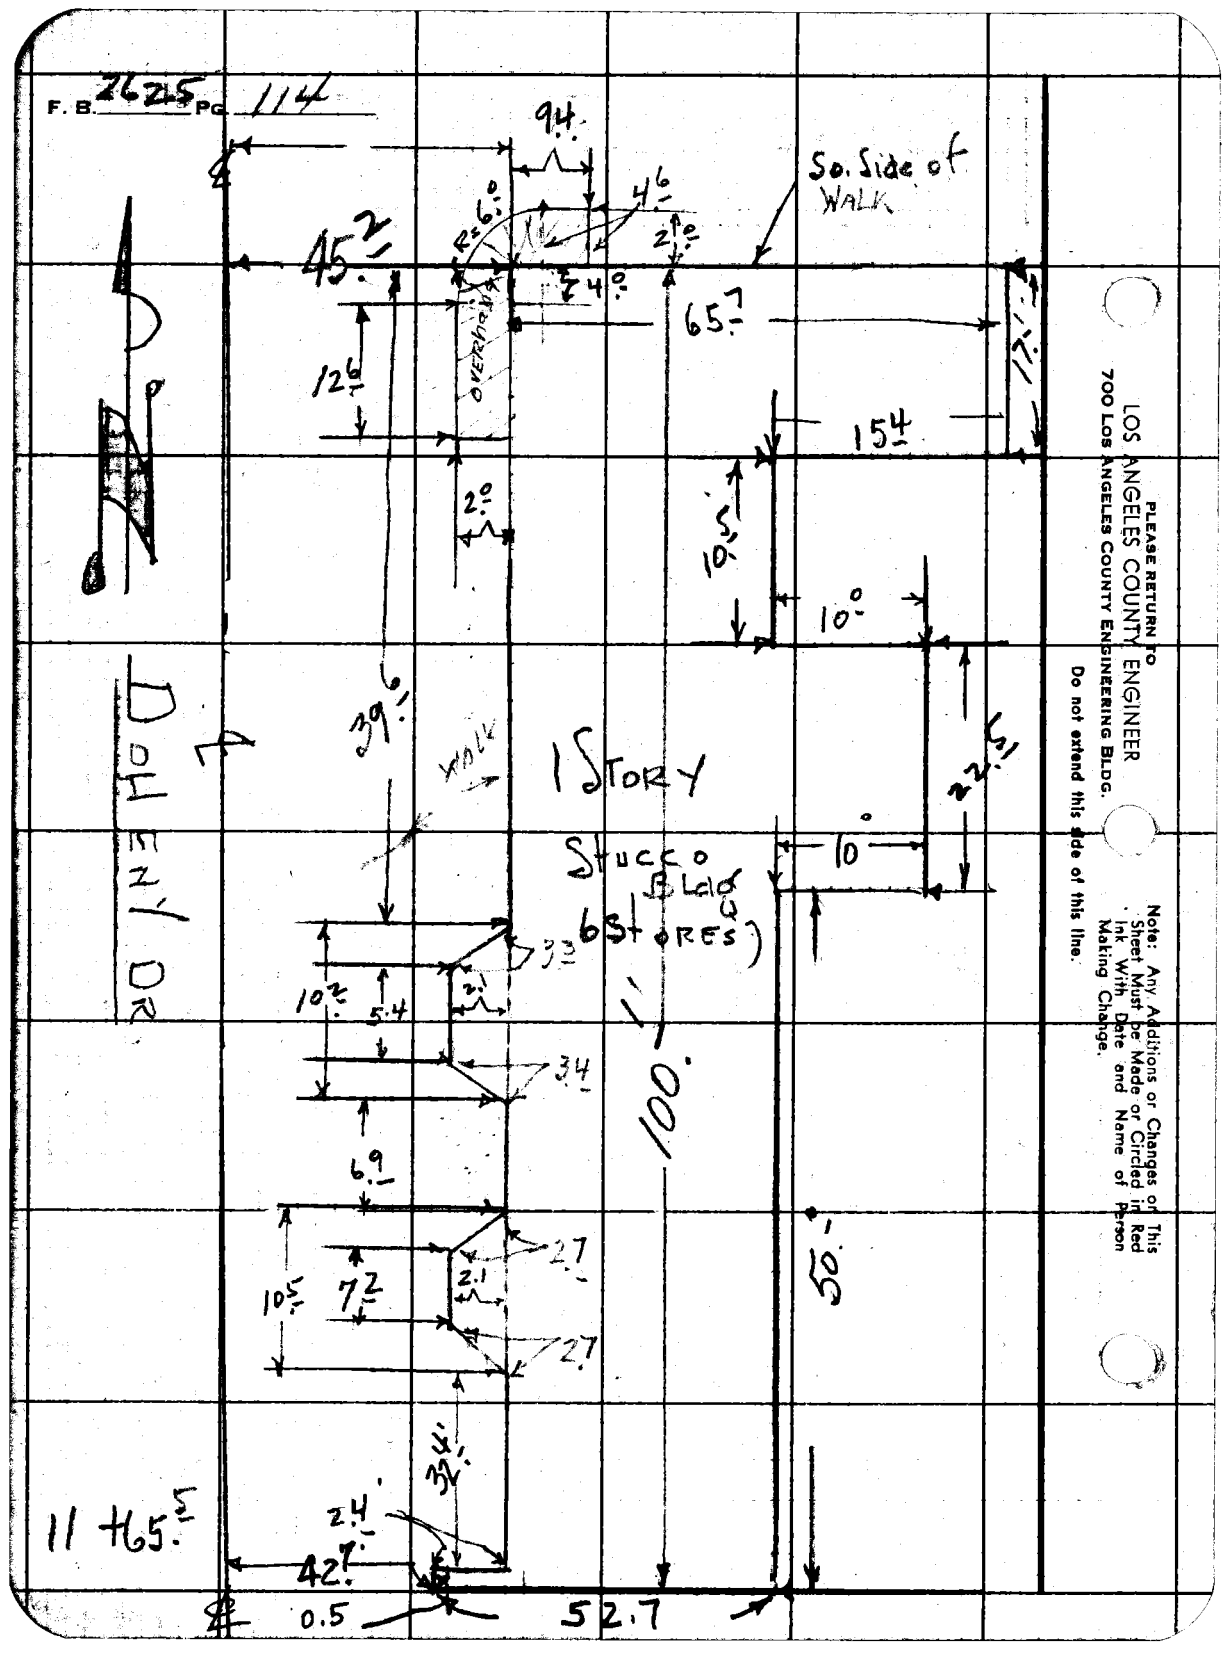

PLEASE RETURN TO
LOS ANGELES COUNTY ENGINEER
700 LOS ANGELES COUNTY ENGINEERING BLDG.
Do not extend this side of this line.

Note: Any Additions or Changes of This Sheet Must be Made or Circled in Red Ink With Date and Name of Person Making Change.

Notes Ck'd by	Survey of DOHENY DR
Map No.	JN 007591 Tape 0135 Std. 68 °F
Office Work R. L. GREEN	Surveyed by H. E. GRANQUIST
Checked	Notes H. E. G. Date 7/25/60
Date	Indexed C. Jones

F. B. 2625 Pg. 115

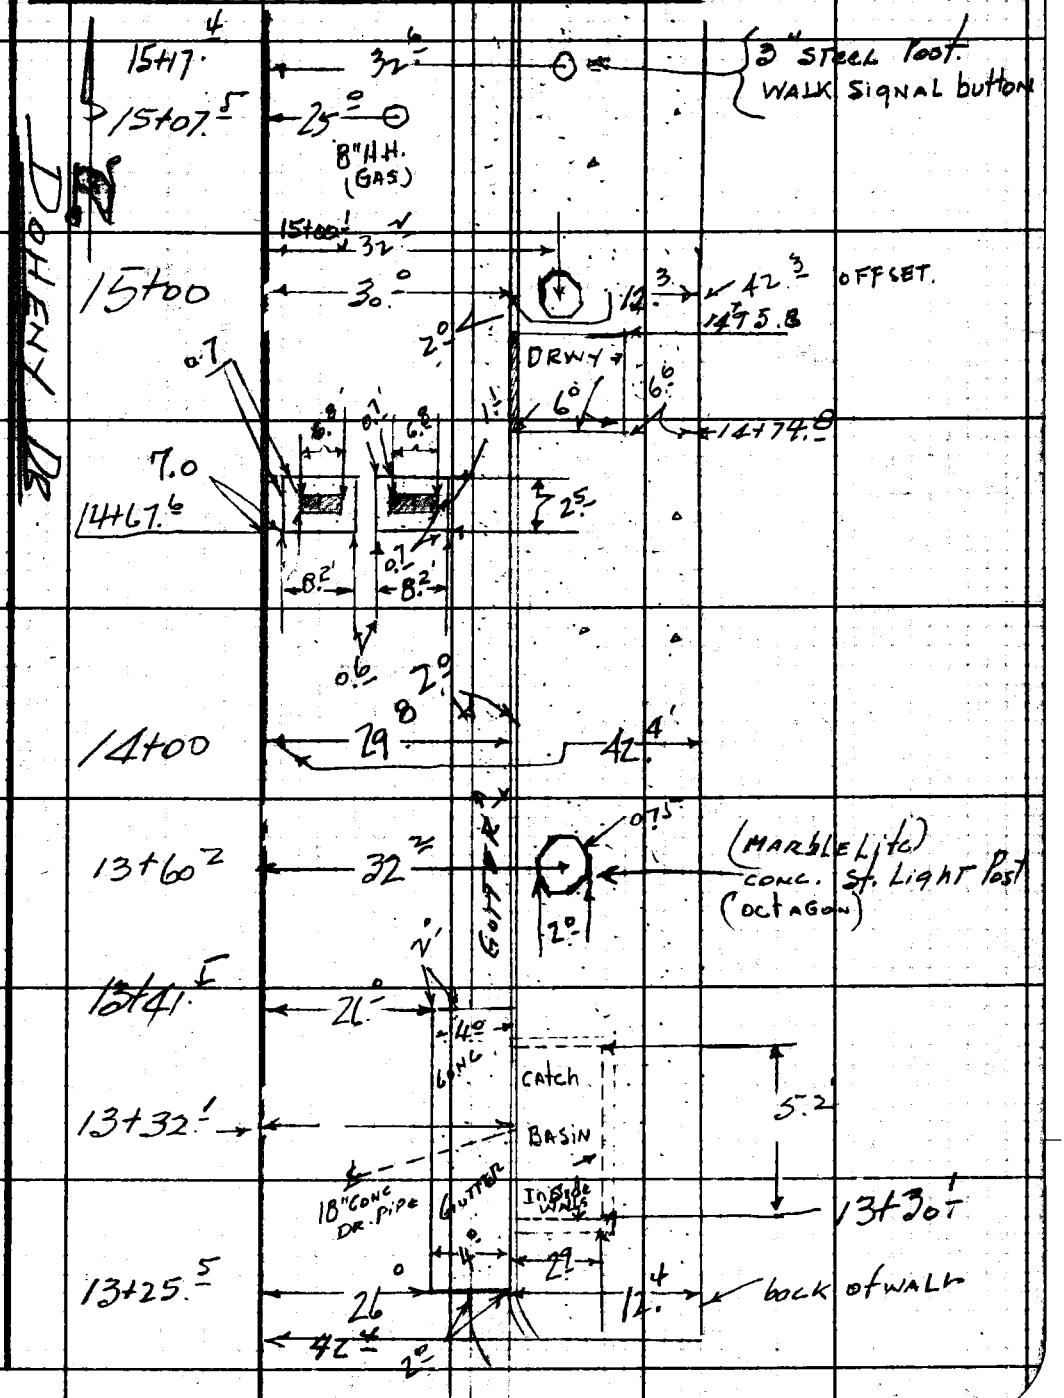

Note: Any Additions or Changes on This Sheet Must be Made or Circled in Red Ink With Date and Name of Person Making Change.

Do not extend this side of this line.

PLEASE RETURN TO
LOS ANGELES COUNTY ENGINEER
700 LOS ANGELES COUNTY ENGINEERING BLDG.

76F3098 S&E #247 11-58

F. B. 2625 PG. 116

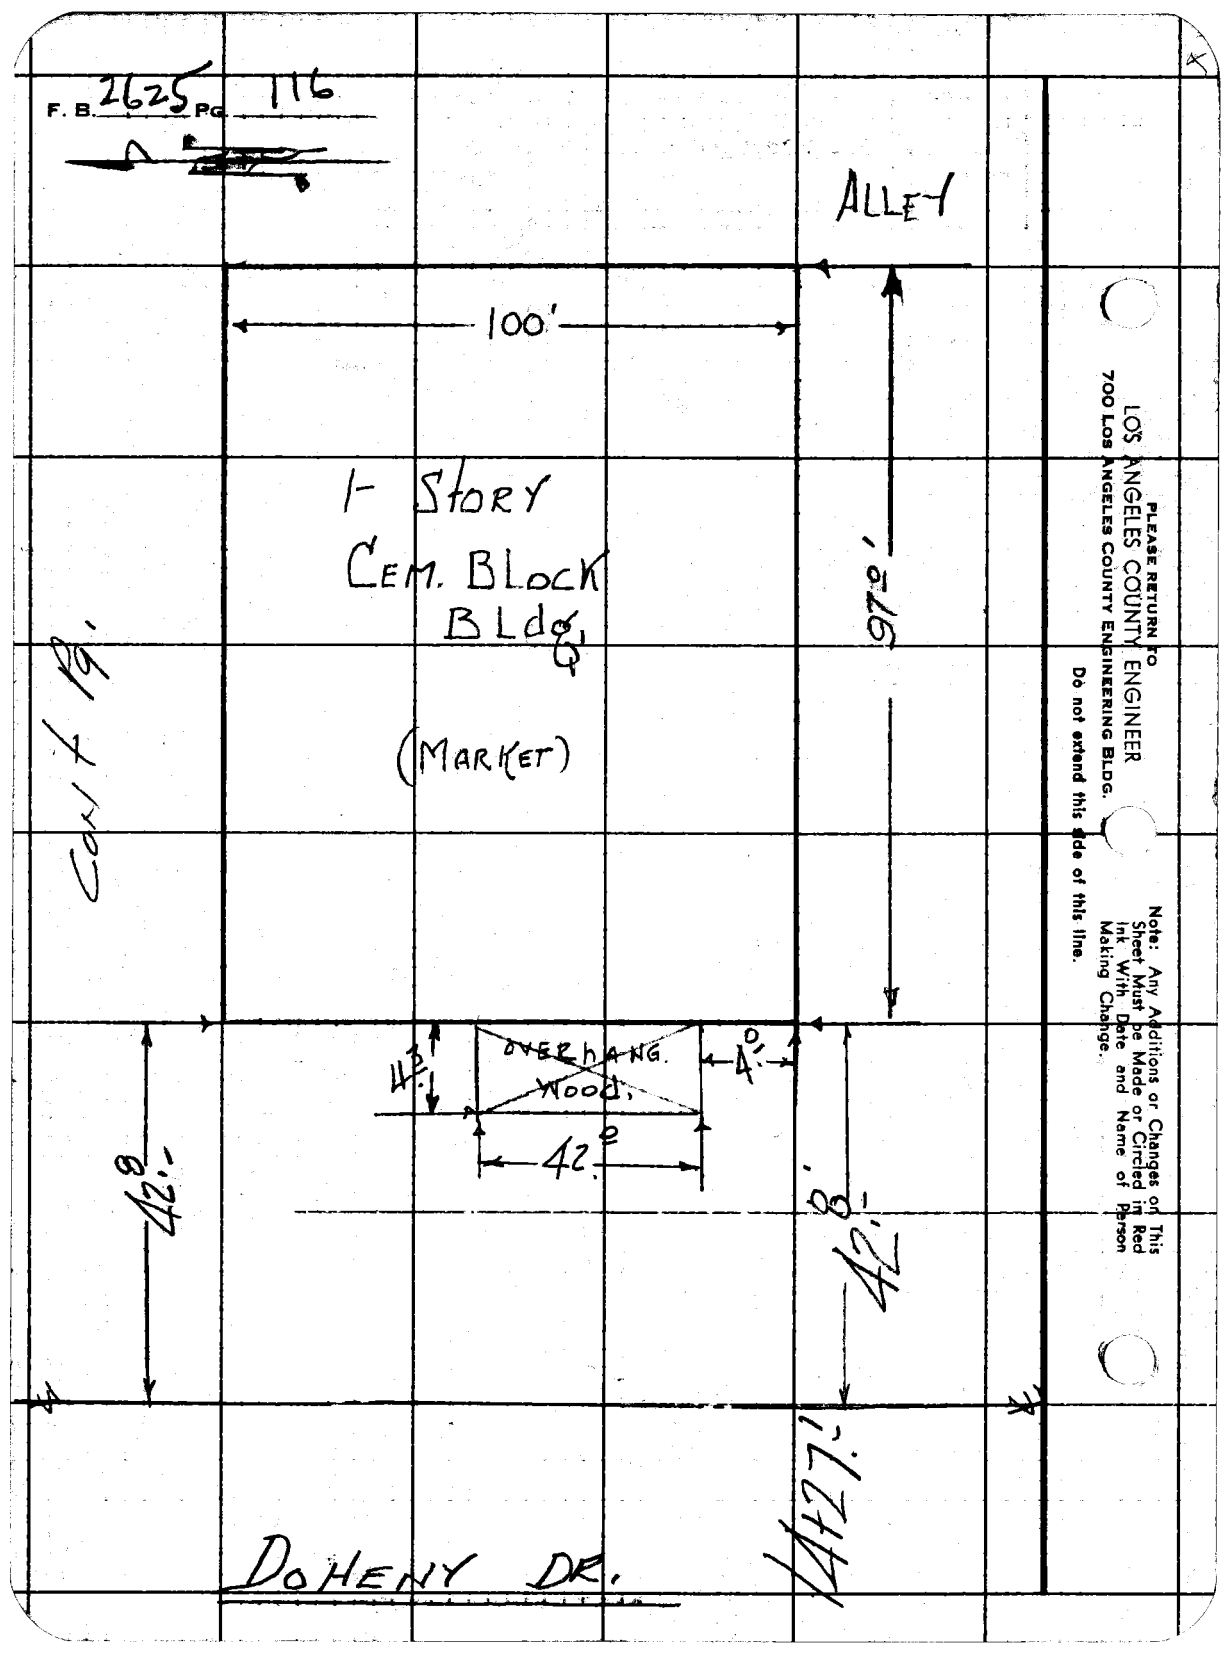

PLEASE RETURN TO
LOS ANGELES COUNTY ENGINEER
700 LOS ANGELES COUNTY ENGINEERING BLDG.

Do not extend this side of this line.

Note: Any Additions or Changes on This Sheet Must be Made or Circled in Red Ink With Date and Name of Person Making Change.

Notes Ck'd by	Survey of DOHENY DR.
Map No.	JN 007591 Tape 0135 Std. 68 °F
Office Work R. L. GREEN	Surveyed by H.E. GRANQUIST
Checked	Notes HEG Date 2/29/60
Date	Indexed C. Johnson

F. B. 2625 PG. 117

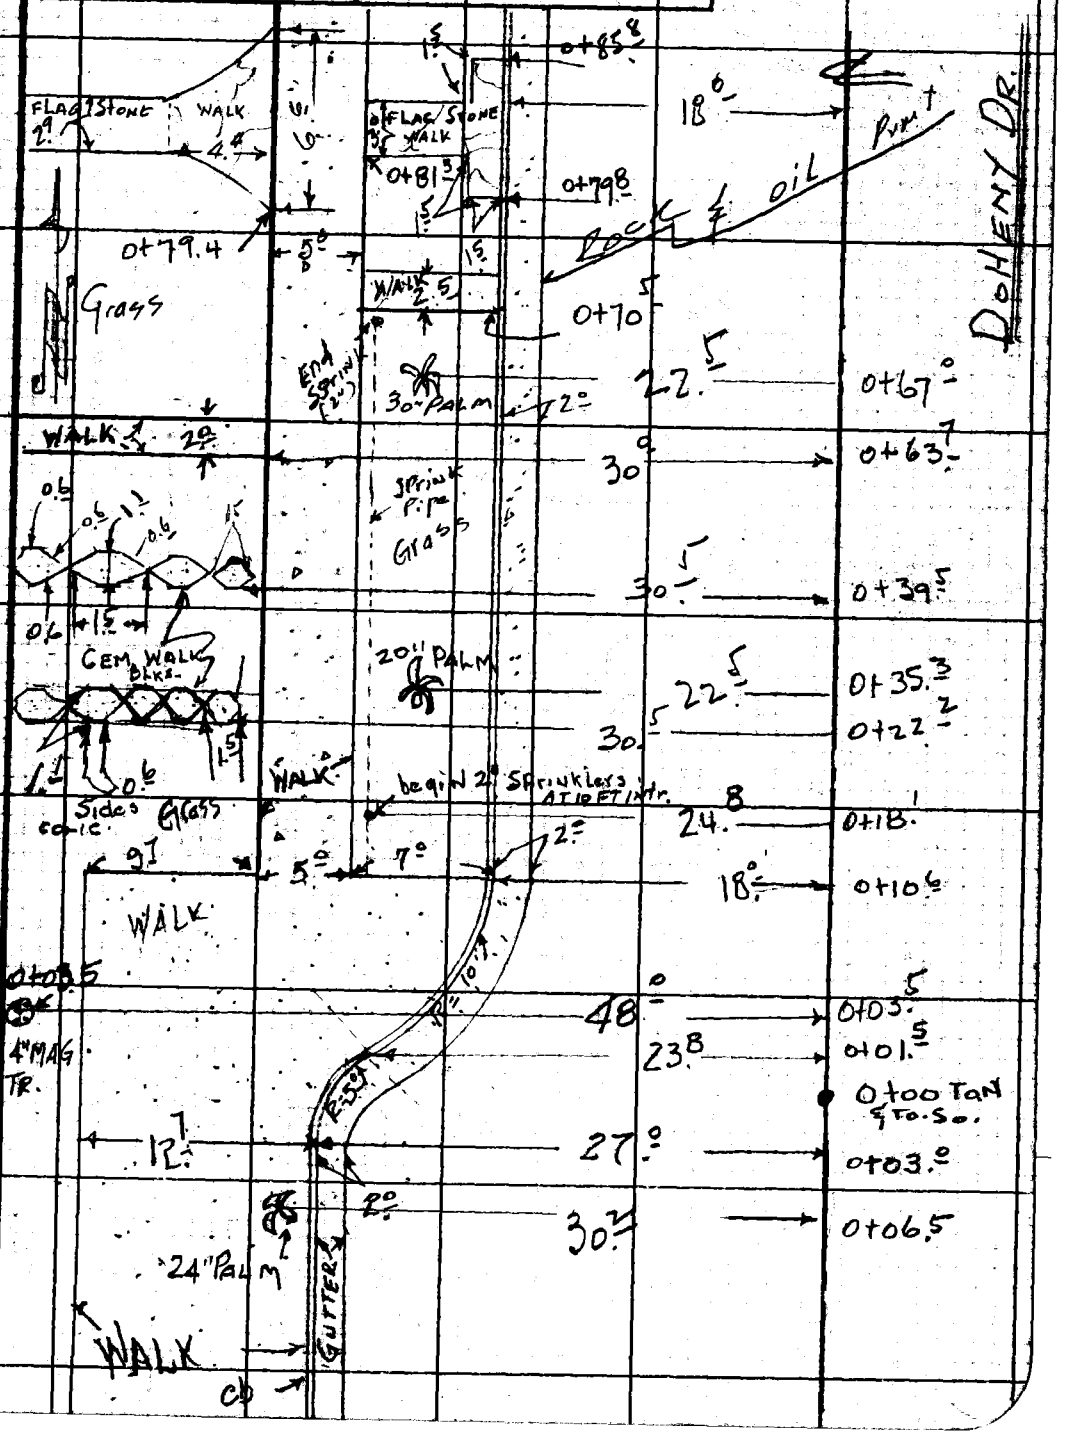

Note: Any Additions or Changes on This Sheet Must be Made or Circled in Red Ink With Date and Name of Person Making Change.

Do not extend this side of this line.

PLEASE RETURN TO
LOS ANGELES COUNTY ENGINEER
700 LOS ANGELES COUNTY ENGINEERING BLDG.

76F309S S&E #247 11-58

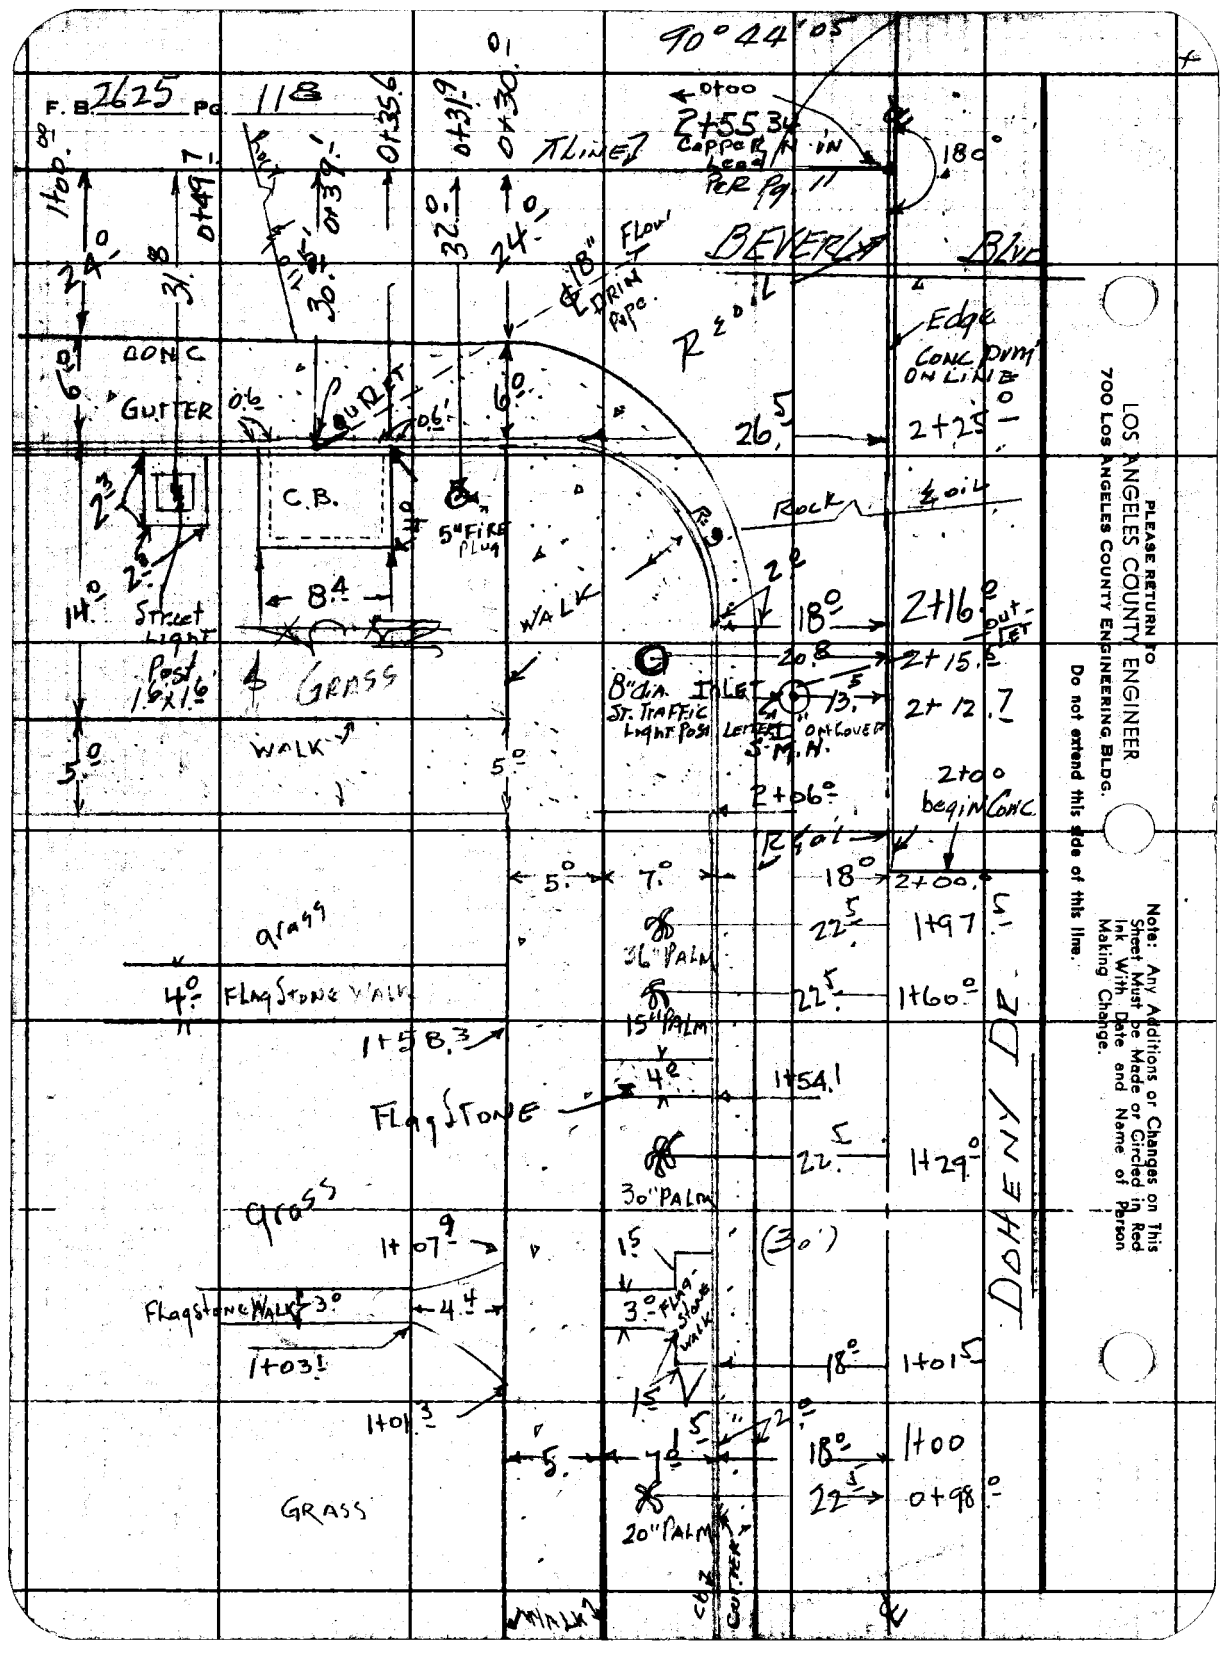

LOS ANGELES COUNTY ENGINEER
700 Los Angeles County Engineering Bldg.
PLEASE RETURN TO
Do not extend this side of this line.
Note: Any Additions or Changes on This Sheet Must be Made or Circled in Red Ink With Date and Name of Person Making Change.

Notes Ck'd by	Survey of DOHENY DR	F. B. 2625 PG. 119
Map No.	JN 007591 Tape 0155 Std 68 °F	
Office Work R. L. GREEN	Surveyed by H. E. GRANQUIST	
Checked	Notes H. E. G Date 2/26/60	
Date	Indexed [illegible] C. Johnson	

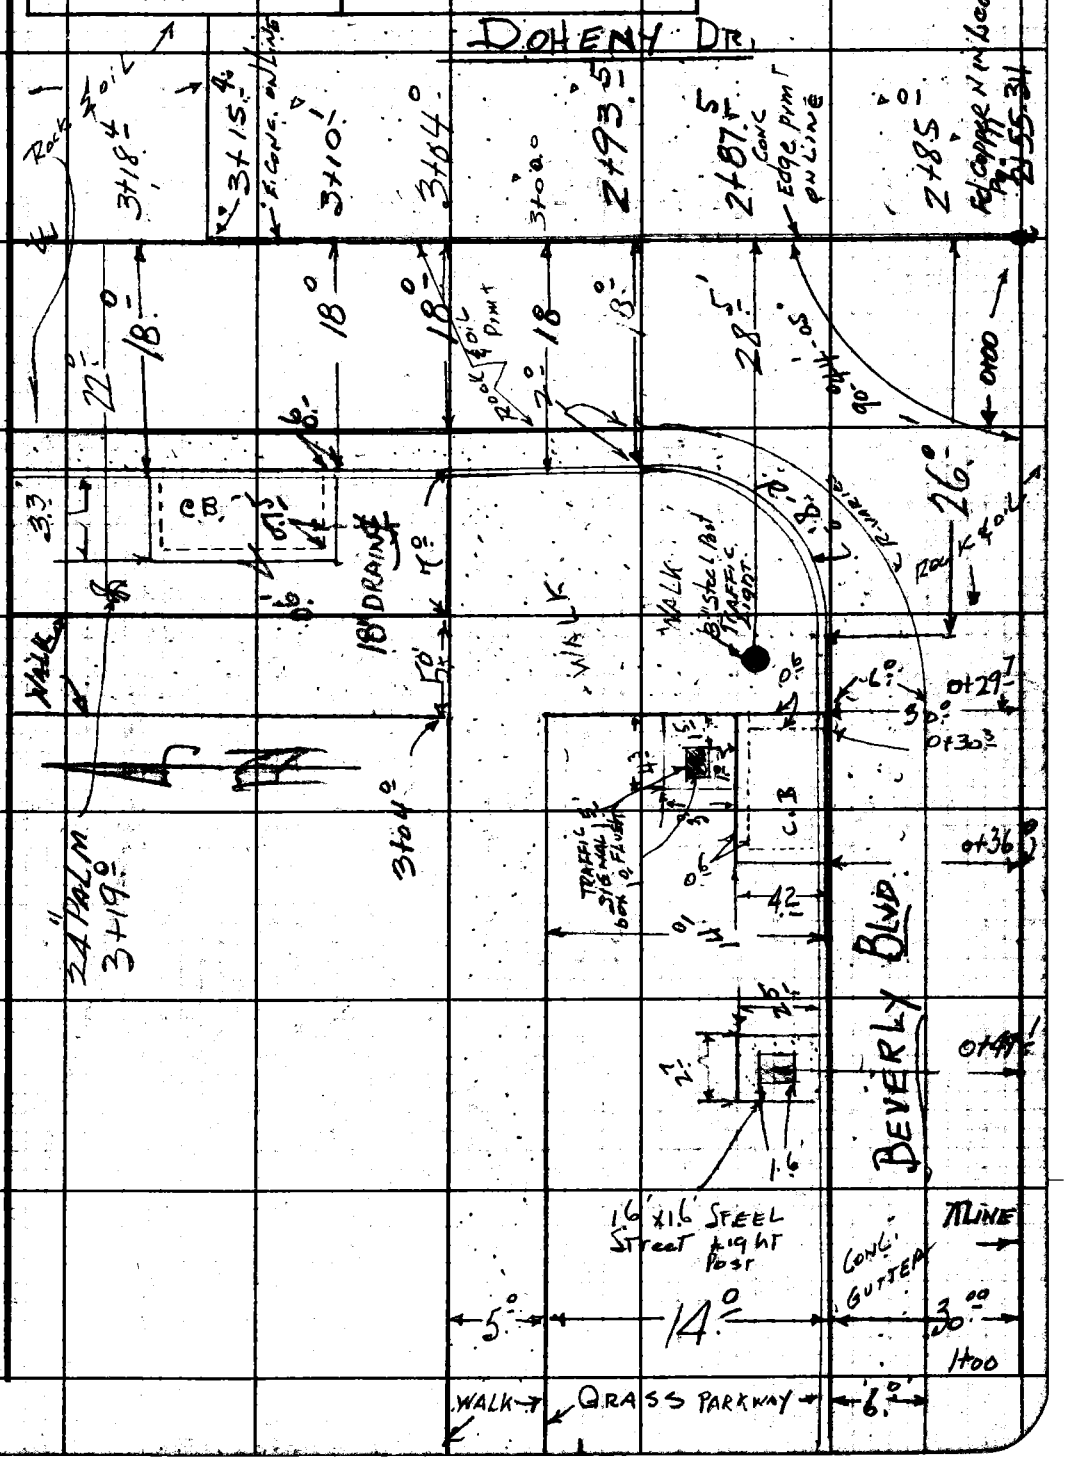

Note: Any Additions or Changes on This Sheet Must be Made or Circled in Red Ink With Date and Name of Person Making Change.

Do not extend this side of this line.

PLEASE RETURN TO
LOS ANGELES COUNTY ENGINEER
700 LOS ANGELES COUNTY ENGINEERING BLDG.

76F3095 S&E #247 11-58

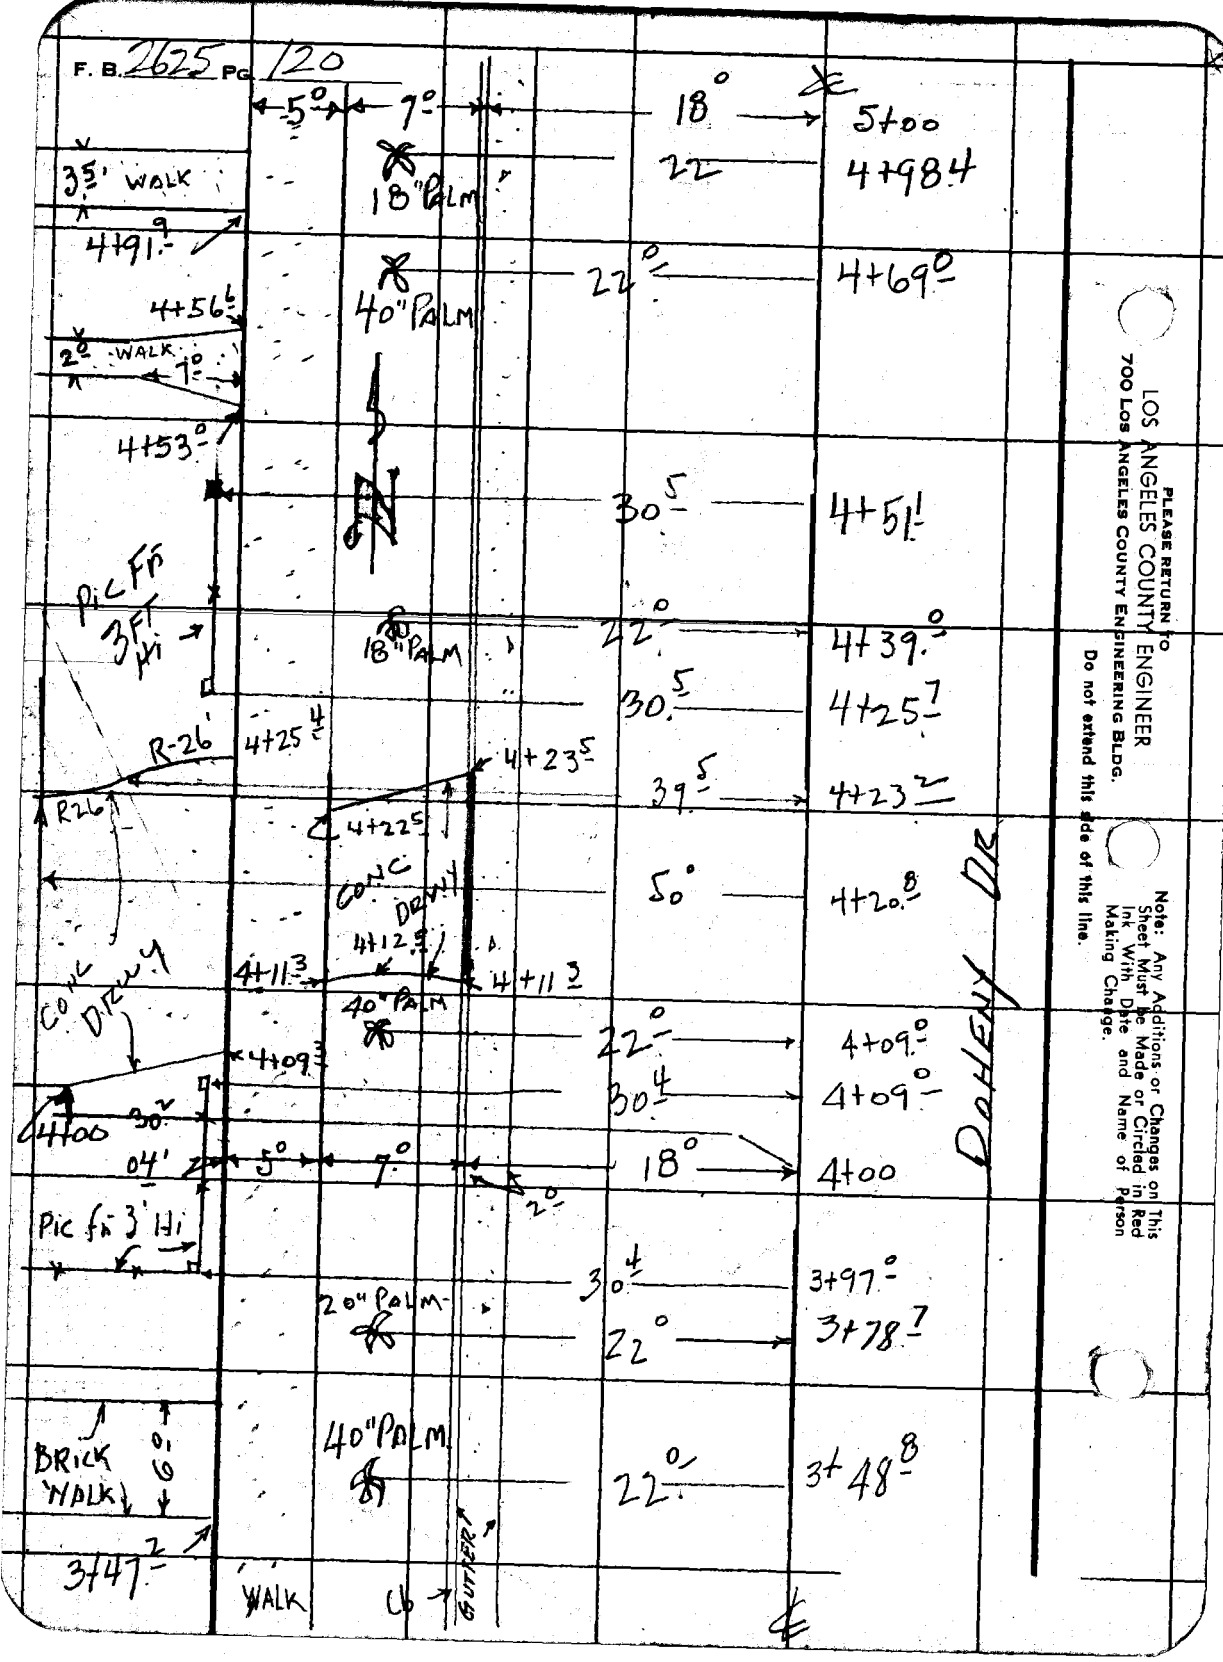
F. B. 2625 Pg. 120
5°
7°
18°
5+00
3.5' WALK
18" PALM
22
4+98.4
4+91.9
22°
4+69.0
4+56.6
40" PALM
2° WALK
7°
4+53.0
30.5
4+51.1
Pic Fn 3 FT Hi
18" PALM
22°
4+39.0
30.5
4+25.7
R-26
4+25.4
4+23.5
39.5
4+23.2
R26
4+22.5
CONC DRWY
50°
4+20.8
4+12.5
4+11.3
4+11.3
CONC DRWY
40" PALM
22°
4+09.0
4+09.3
30.4
4+09.0
4+00
30.2
04'
5°
7°
18°
4+00
2°
Pic fn 3' Hi
30.4
3+97.0
20" PALM
22°
3+78.7
BRICK WALK
6.0
40" PALM
22°
3+48.8
3+47.2
WALK
Cb
GUTTER
DOHENY DR
PLEASE RETURN TO
LOS ANGELES COUNTY ENGINEER
700 Los Angeles County Engineering Bldg.
Do not extend this side of this line.
Note: Any Additions or Changes on This Sheet Must be Made or Circled in Red Ink With Date and Name of Person Making Change.

Notes Ck'd by	Survey of	F. B. 2625 Pg. 121
Map No.	JN Tape 0135 Std 66 °F	
Office Work R. L. GREEN	Surveyed by	
Checked	Notes MALDONADO Date 2/26/60	
Date	Indexed C. Johnson	

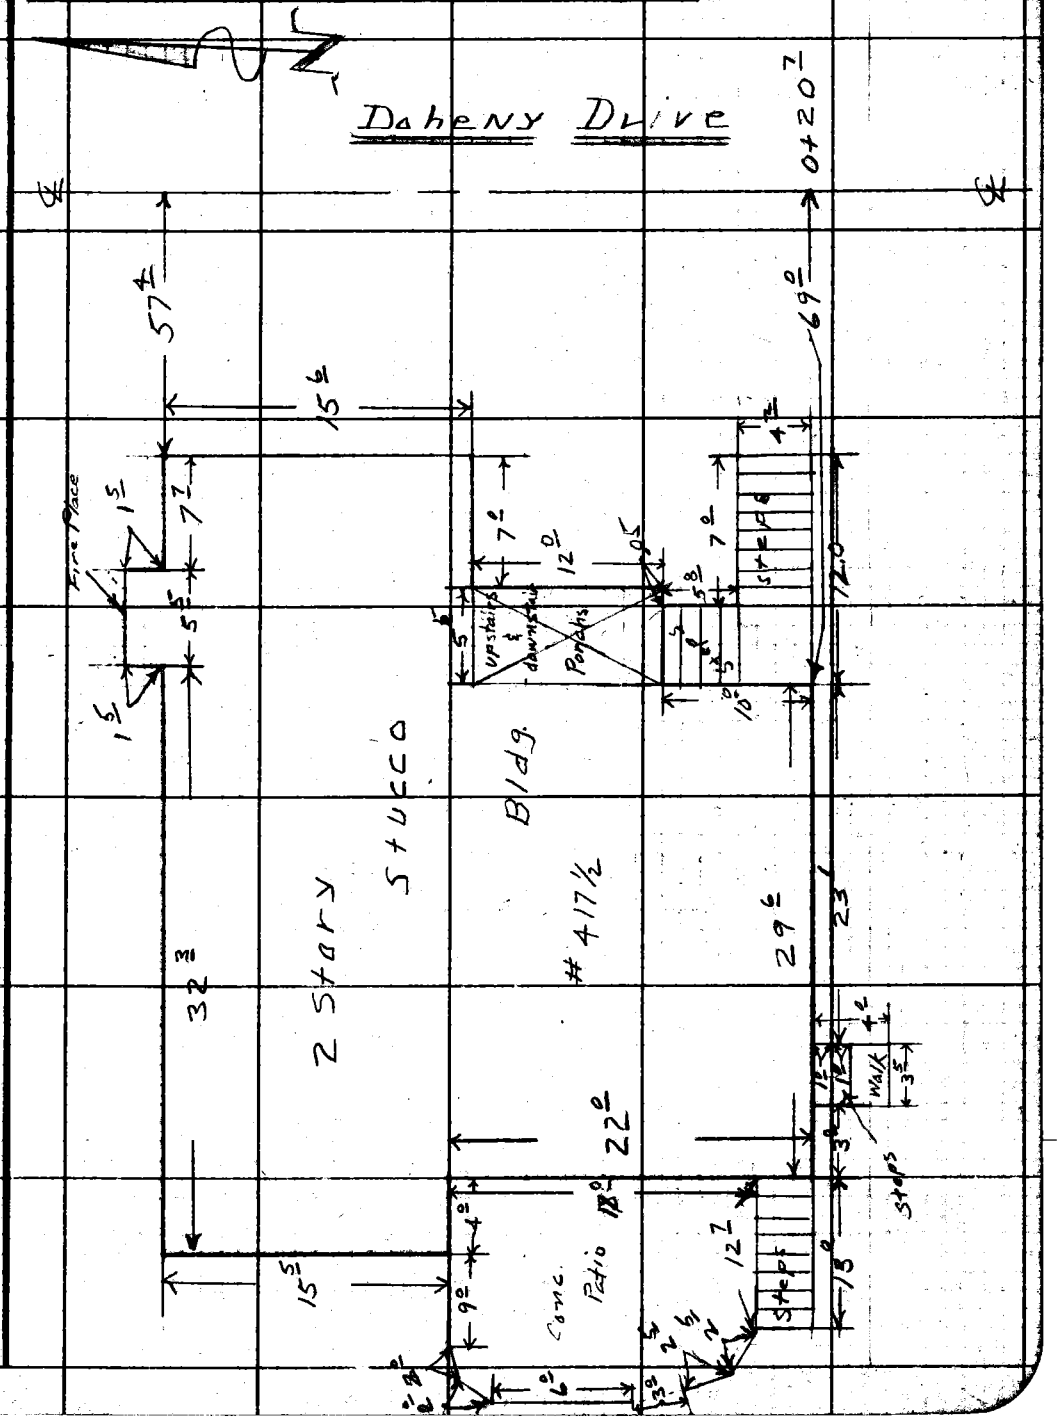

Note: Any Additions or Changes on This Sheet Must be Made or Circled in Red Ink With Date and Name of Person Making Change.

PLEASE RETURN TO
LOS ANGELES COUNTY ENGINEER
700 LOS ANGELES COUNTY ENGINEERING BLDG.

Do not extend this side of this line.

76F309S S&E #247 11-58

F. B. 2625 PG. 122

Doheny Drive

PLEASE RETURN TO
LOS ANGELES COUNTY ENGINEER
700 LOS ANGELES COUNTY ENGINEERING BLDG.

Do not extend this side of this line.

Note: Any Additions or Changes on This Sheet Must be Made or Circled in Red Ink With Date and Name of Person Making Change.

Notes Ck'd by	Survey of Dohany Dr.
Map No.	JN 0075.91 Tape 01.34 Std 68 °F
Office Work R. L. GREEN	Surveyed by H.E. GRANQUIST
Checked	Notes T. Maldonado Date
Date	Indexed J. C. Johnson

F. B. 2625 PG. 123

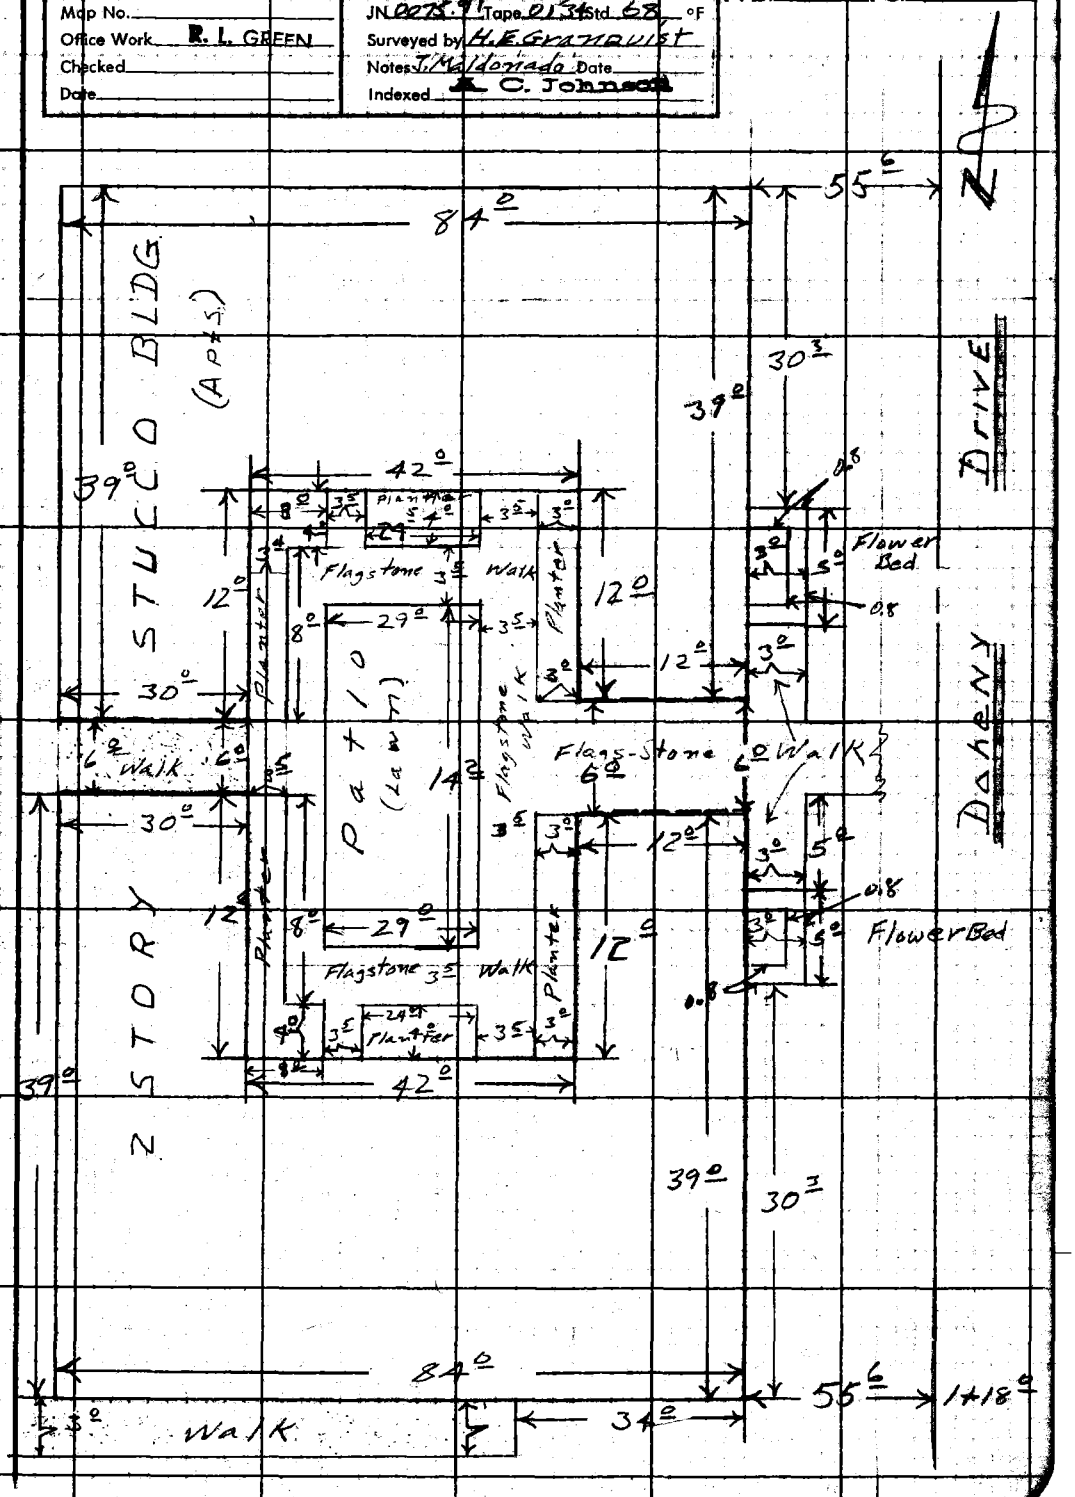

Notes: Any Additions or Changes on This Sheet Must Be Made or Circled In Red Ink With Date and Name of Person Making Change.

Do not extend notes this side of this line.

RETURN TO
LOS ANGELES COUNTY ENGINEER
700 LOS ANGELES COUNTY ENGINEERING BLDG.

763098 CE #247—7-53

F.B. 2625 PG. 124

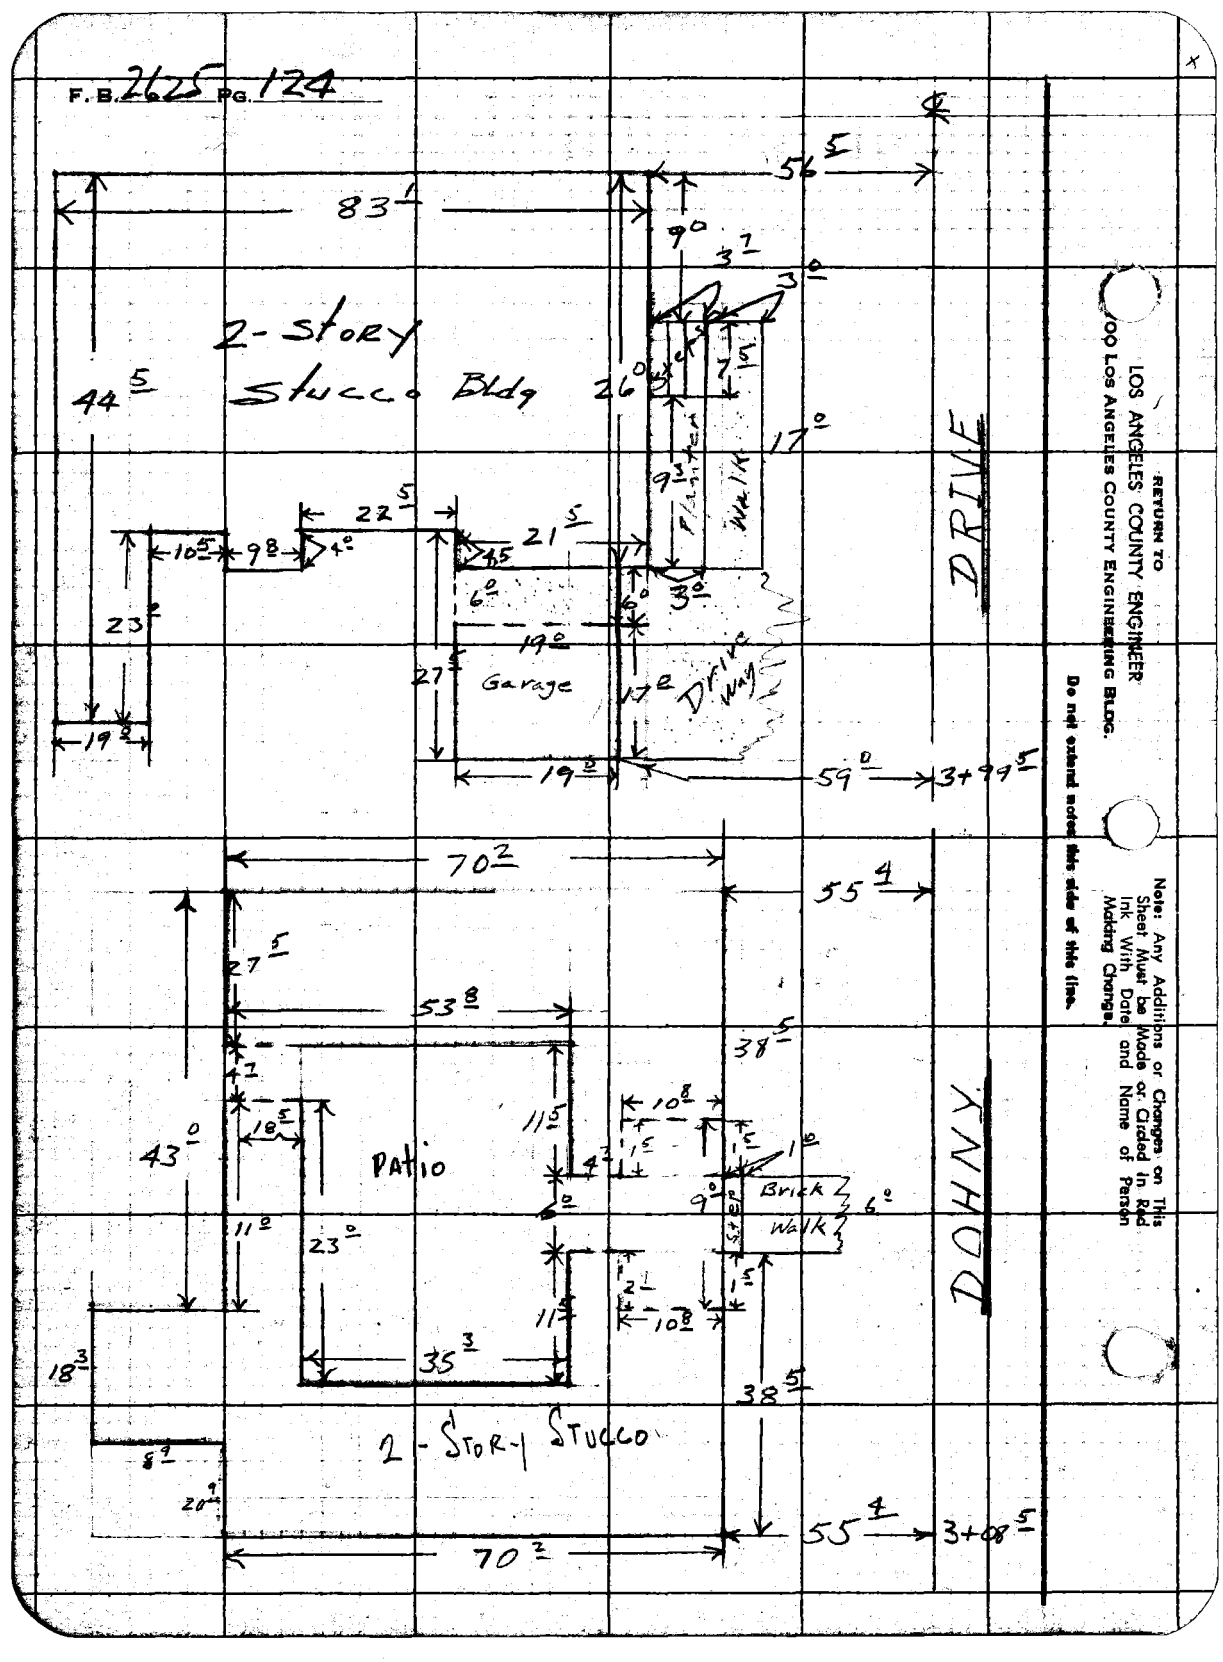

RETURN TO
LOS ANGELES COUNTY ENGINEER
900 LOS ANGELES COUNTY ENGINEERING BLDG.

Do not extend notes this side of this line.

Note: Any Additions or Changes on This Sheet Must be Made or Circled in Red Ink With Date and Name of Person Making Change.

Notes Ck'd by	Survey of Doheny Dr
Map No.	JN 00759 Tape 0135 Std 68 of
Office Work R. L. GREEN	Surveyed by H. E. Granquist
Checked	Notes H. E. G. Date 4/29/60
Date	Indexed A. C. Johnson

F. B. 2625 PG. 125

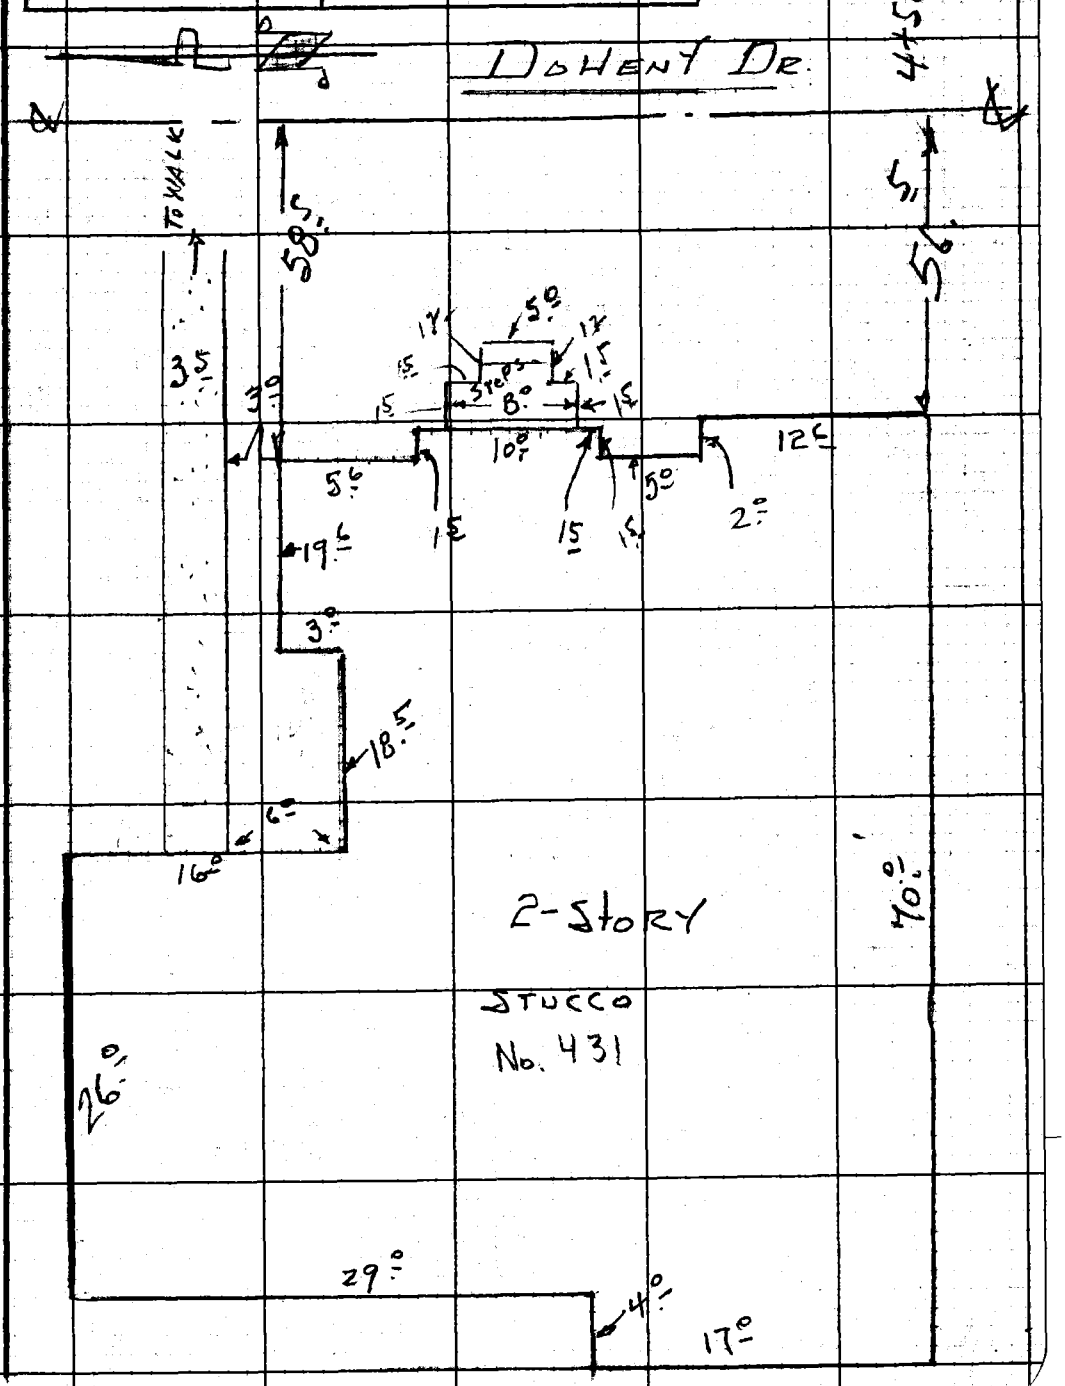

Note: Any Additions or Changes on This Sheet Must be Made or Circled In Red Ink With Date and Name of Person Making Change.

Do not extend notes this side of this line.

RETURN TO
LOS ANGELES COUNTY ENGINEER
700 LOS ANGELES COUNTY ENGINEERING BLDG.

76F309S CE #247—3-57

F. B. 2625 PG. 126

DOHENY DR.

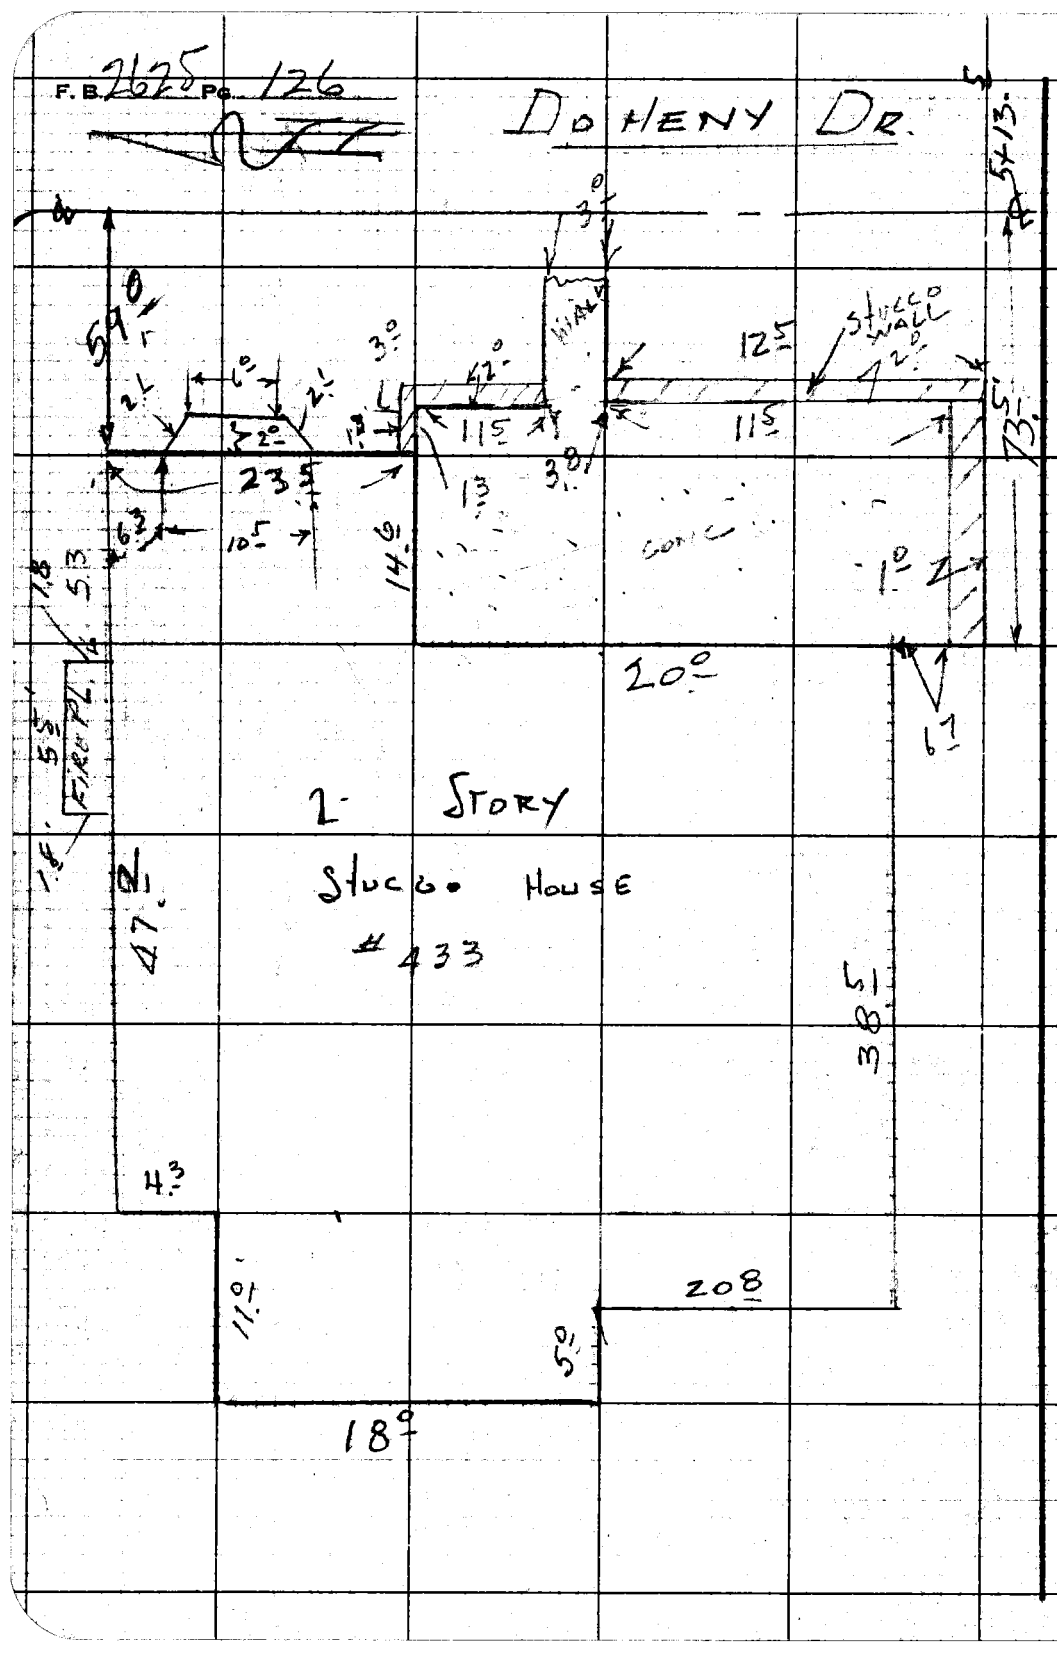

RETURN TO
LOS ANGELES COUNTY ENGINEER
700 LOS ANGELES COUNTY ENGINEERING BLDG.

Do not extend notes this side of this line.

Note: Any Additions or Changes on This Sheet Must be Made or Circled in Red Ink With Date and Name of Person Making Change.

Notes Ck'd by
Map No.
Office Work R. L. GREEN
Checked
Date

Survey of DOHENY DR
JN 007591 Tape 0135 Std 68 of
Surveyed by H.E. GRANQUIST
Notes H.E.G. Date 2/26/60
Indexed A. C. Johnson

F. B. 2625 PG. 127

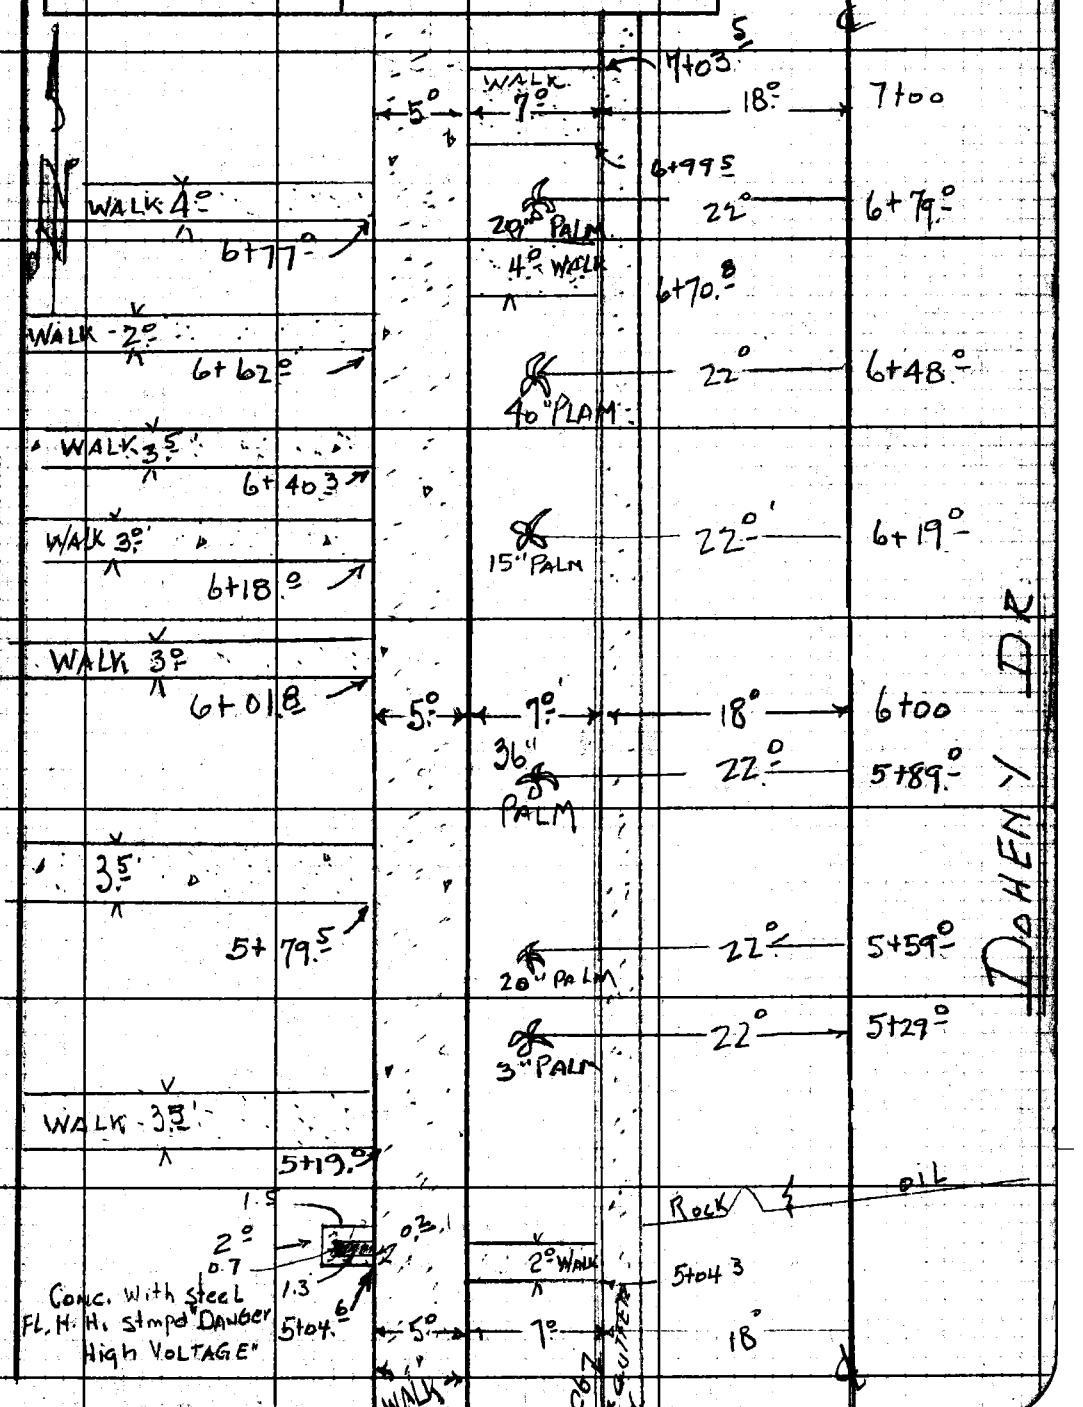

Note: Any Additions or Changes on This Sheet Must be Made or Circled in Red Ink With Date and Name of Person Making Change.

Do not extend notes this side of this line.

RETURN TO
LOS ANGELES COUNTY ENGINEER
700 LOS ANGELES COUNTY ENGINEERING BLDG.

76F309S CE #247—3-57

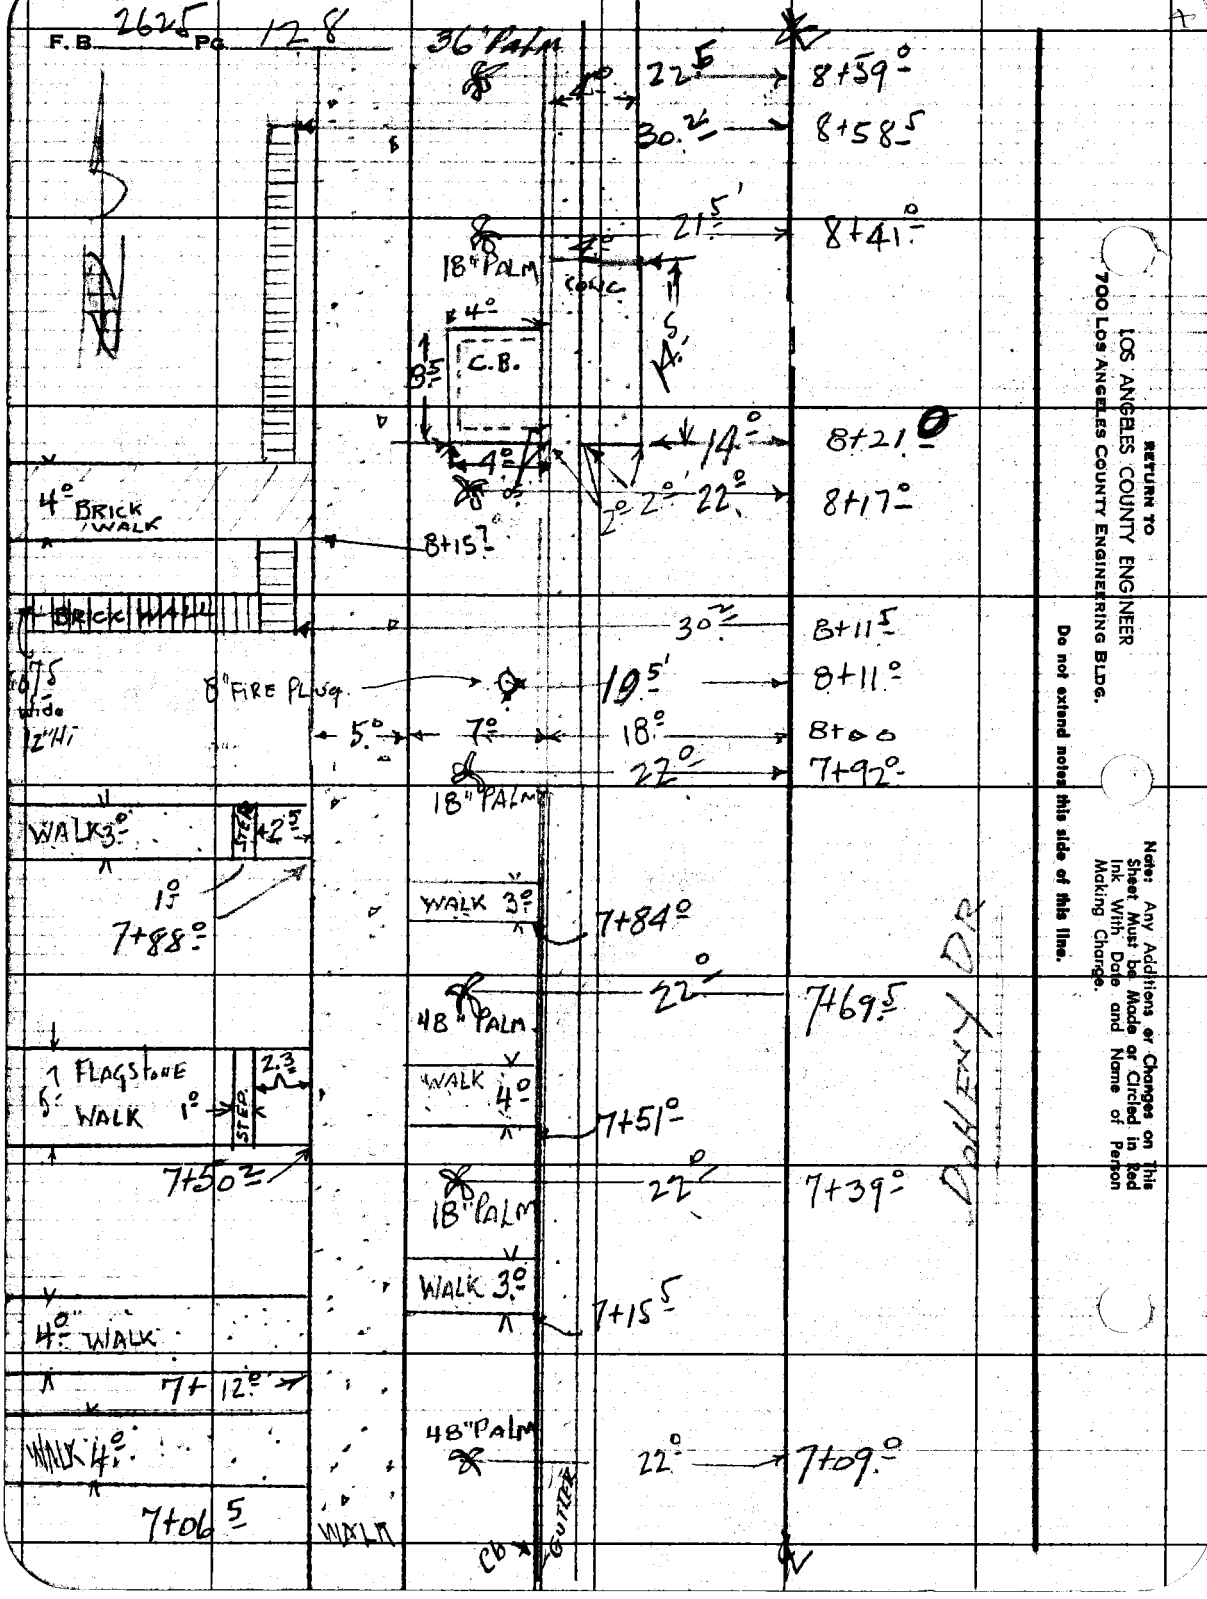
F.B. 2625 PG. 128
36" Palm
22.5
8+59.0
30.2
8+58.5
21.5'
8+41.0
18" PALM
CONC.
4.0
C.B.
3.5
14.5
14.0
8+21.0
4.0
2.0
22.0
8+17.0
4.0 BRICK WALK
8+15.7
BRICK WALL
30.2
8+11.5
8" FIRE PLUG
19.5'
8+11.0
5.0
7.0
18.0
8+00
22.0
7+92.0
18" PALM
WALK 3.0
STEP
2.5
1.0
7+88.0
WALK 3.0
7+84.0
22.0
7+69.5
48" PALM
FLAGSTONE WALK
1.0
STEP
2.3
WALK 4.0
7+51.0
7+50.2
22.0
7+39.0
18" PALM
WALK 3.0
7+15.5
4.0 WALK
7+12.0
WALK 4.0
48" PALM
22.0
7+09.0
7+06.5
WALK
CB
GUTTER
DOHENY DR
RETURN TO
LOS ANGELES COUNTY ENGINEER
700 LOS ANGELES COUNTY ENGINEERING BLDG.
Do not extend notes this side of this line.
Note: Any Additions or Changes on This Sheet Must be Made or Circled in Red Ink With Date and Name of Person Making Change.

Notes Ck'd by
Map No.
Office Work R. L. GREEN
Checked
Date

Survey of DOHENY DR.
JN 007591 Tape 0135 Std 68 °F
Surveyed by H.E. GRANQUIST
Notes H.E.G. Date 2/1/60
Indexed

F. B. 2625 Pg. 129

Notes: Any Additions or Changes on This Sheet Must Be Made or Circled in Red Ink With Date and Name of Person Making Change.

Do not extend notes this side of this line.

RETURN TO
LOS ANGELES COUNTY ENGINEER
700 LOS ANGELES COUNTY ENGINEERING BLDG.

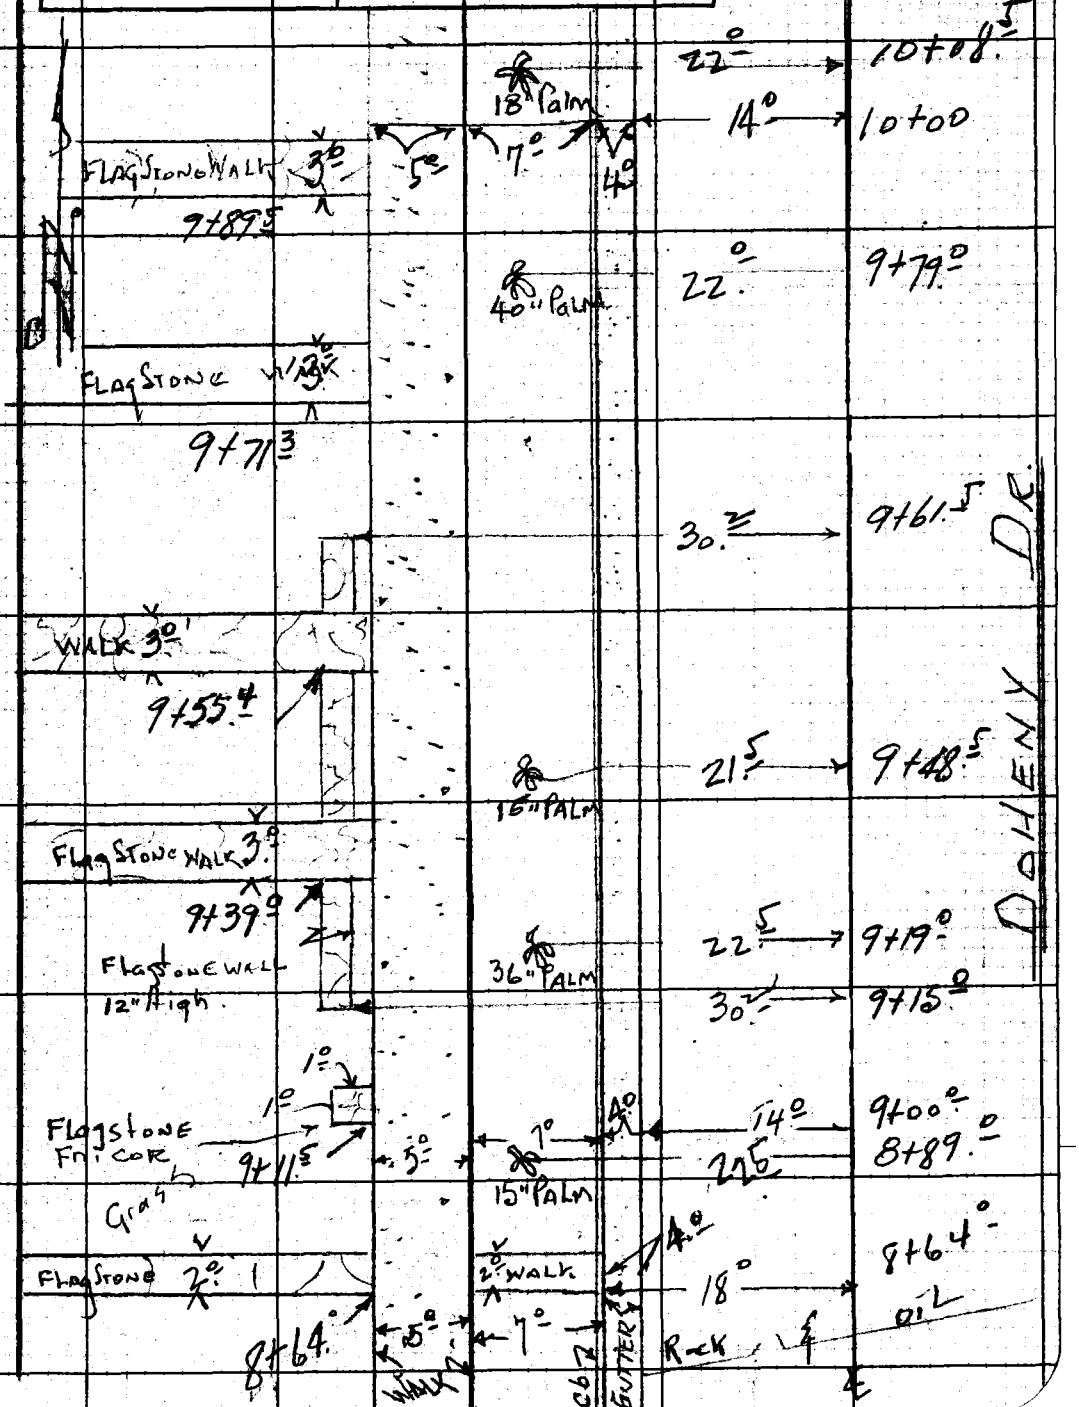

76F3095 CE #247 3-57

F.B. 2675 PG. 130

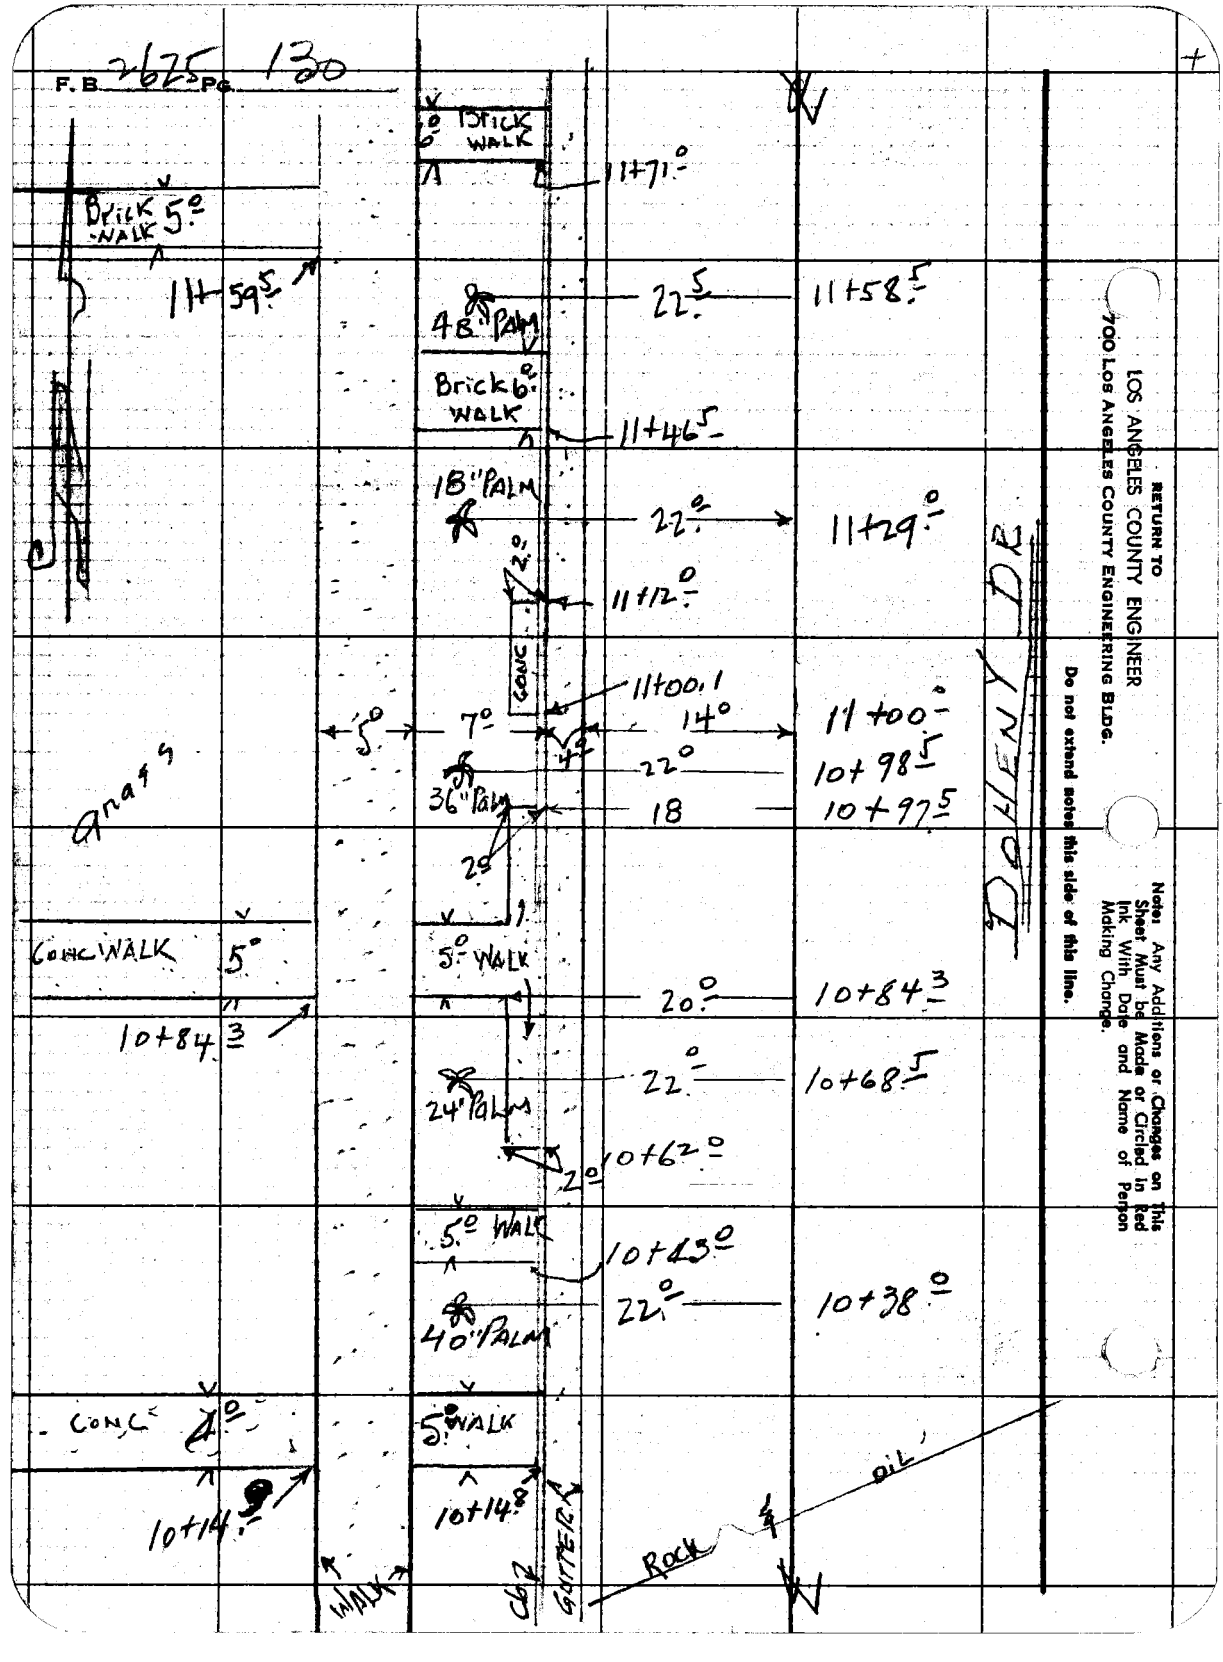

Notes Ck'd by
Map No.
Office Work R. L. GREEN
Checked
Date

Survey of DOHENY DR
JN 007591 Tape 0135 Std 68 °F
Surveyed by H. E. GRANQUIST
Notes
Indexed

F. B. 2625 PG. 131

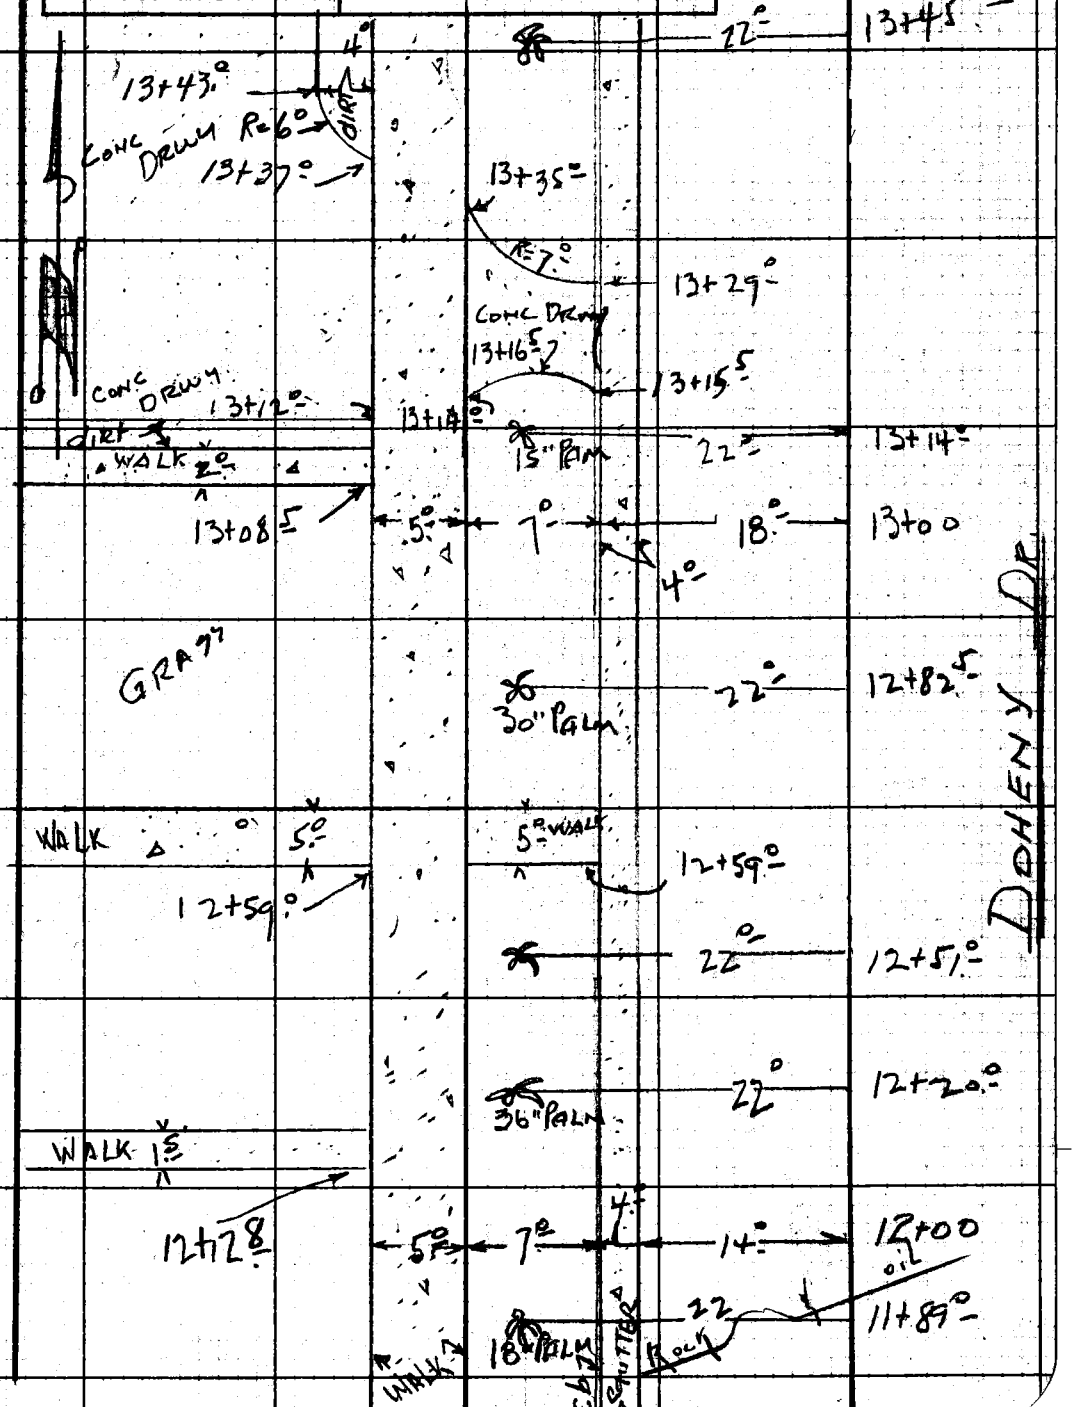

Note: Any Additions or Changes on This Sheet Must be Made or Circled in Red Ink With Date and Name of Person Making Change.

Do not extend notes this side of this line.

RETURN TO
LOS ANGELES COUNTY ENGINEER
700 LOS ANGELES COUNTY ENGINEERING BLDG.

76F309S CE #247—3-57

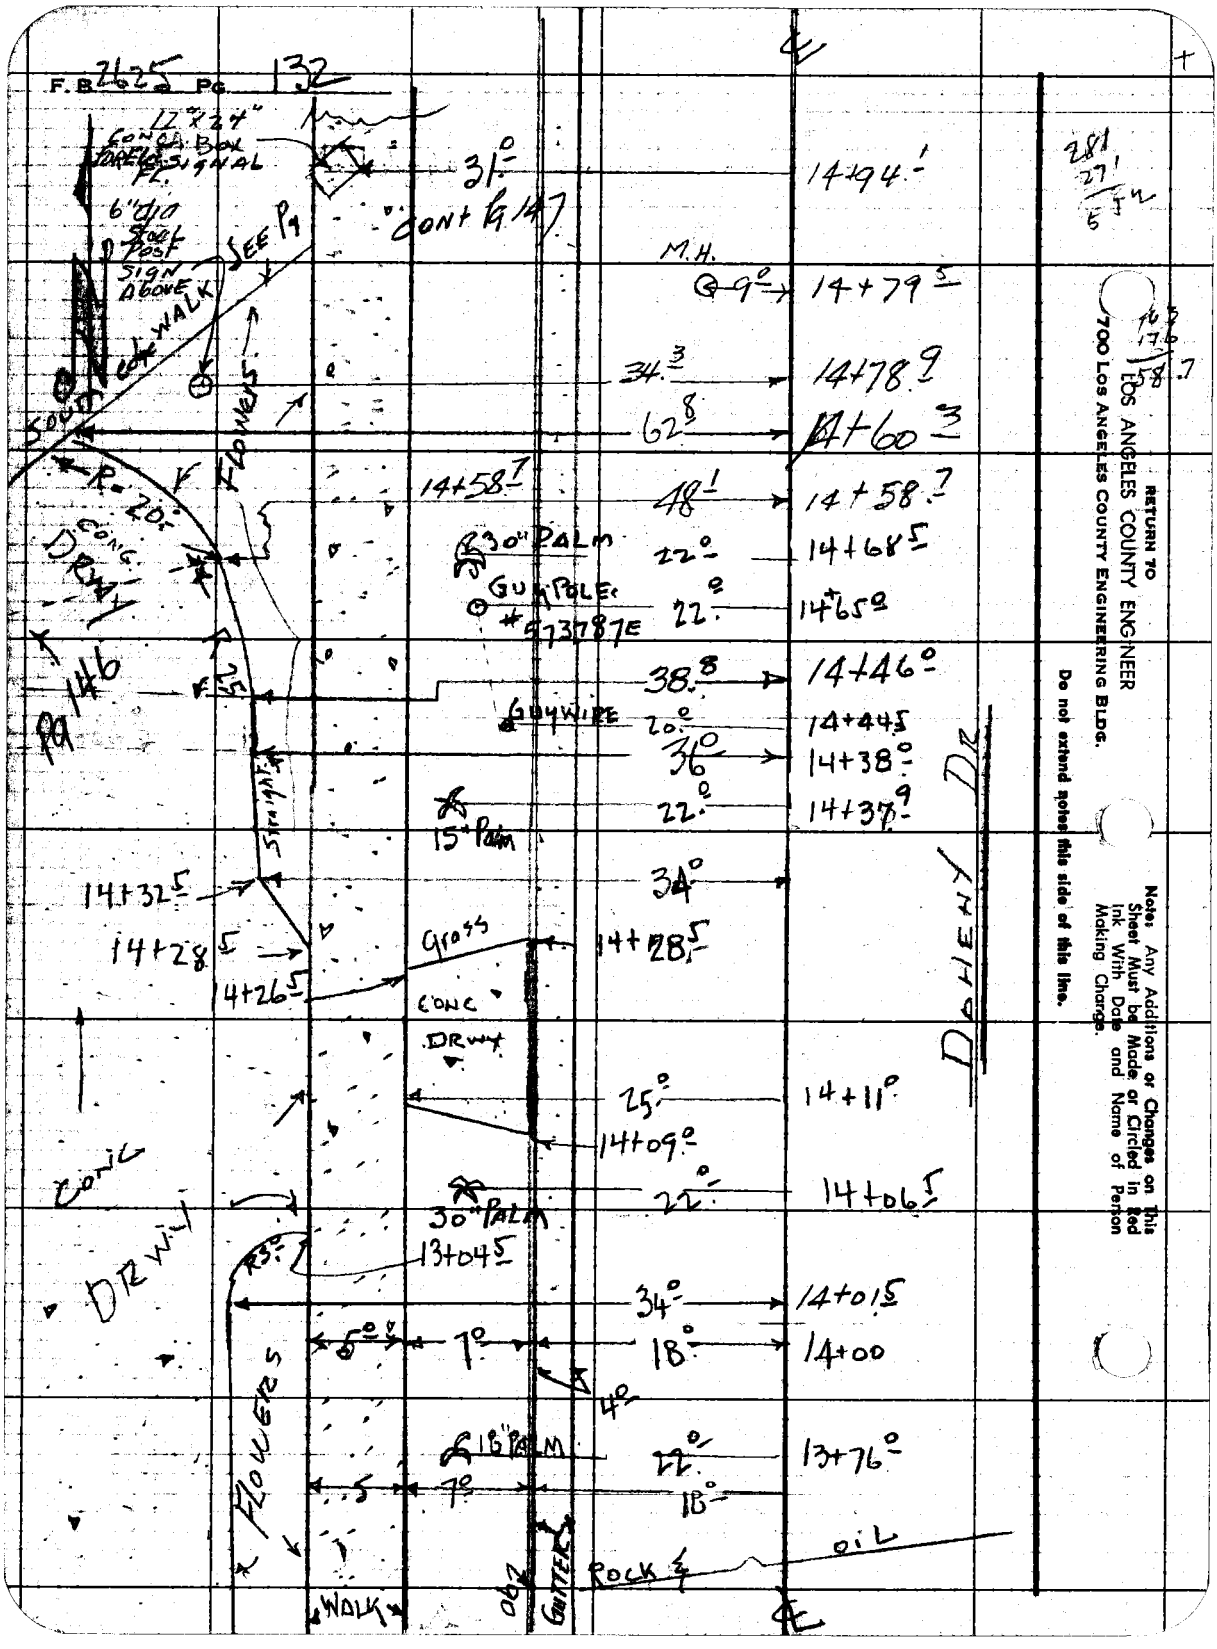
F.B. 2625 Pg. 132
12"x24" CONC. BOX FOR FL. SIGNAL
6" dia STEEL POST SIGN ABOVE
SEE Pg
CONT Pg 147
31°
14+94.1
M.H.
9°
14+79.5
34.3
14+78.9
62.8
14+60.3
SOUTH
CONC WALK
FLOWERS
R=20'
CONC DRWY
14+58.7
48.1
14+58.7
30" PALM
22°
14+68.5
GUYPOLE #573787E
22°
14+65.0
Pg 146
38.8
14+46.0
GUYWIRE
20°
14+44.5
36°
14+38.0
22°
14+37.9
15" Palm
Straight
14+32.5
34°
14+28.5
14+26.5
Grass
14+28.5
CONC DRWY
DOHENY DR
25°
14+11.0
14+09.0
CONC DRWY
22°
14+06.5
30" PALM
13+04.5
R3°
34°
14+01.5
5°
7°
18°
14+00
4°
FLOWERS
18" PALM
22°
13+76.0
5
7°
18°
OIL
ROCK
GUTTER
WALK
281
27'
5 J2
163
176
58.7
RETURN TO
LOS ANGELES COUNTY ENGINEER
700 LOS ANGELES COUNTY ENGINEERING BLDG.
Do not extend notes this side of this line.
Note: Any Additions or Changes on This Sheet Must be Made or Circled in Red Ink With Date and Name of Person Making Change.

76F309S CE #247—3-57

RETURN TO
LOS ANGELES COUNTY ENGINEER
700 LOS ANGELES COUNTY ENGINEERING BLDG.

Note: Any Additions or Changes on This Sheet Must be Made or Circled in Red Ink With Date and Name of Person Making Change.

Do not extend notes this side of this line.

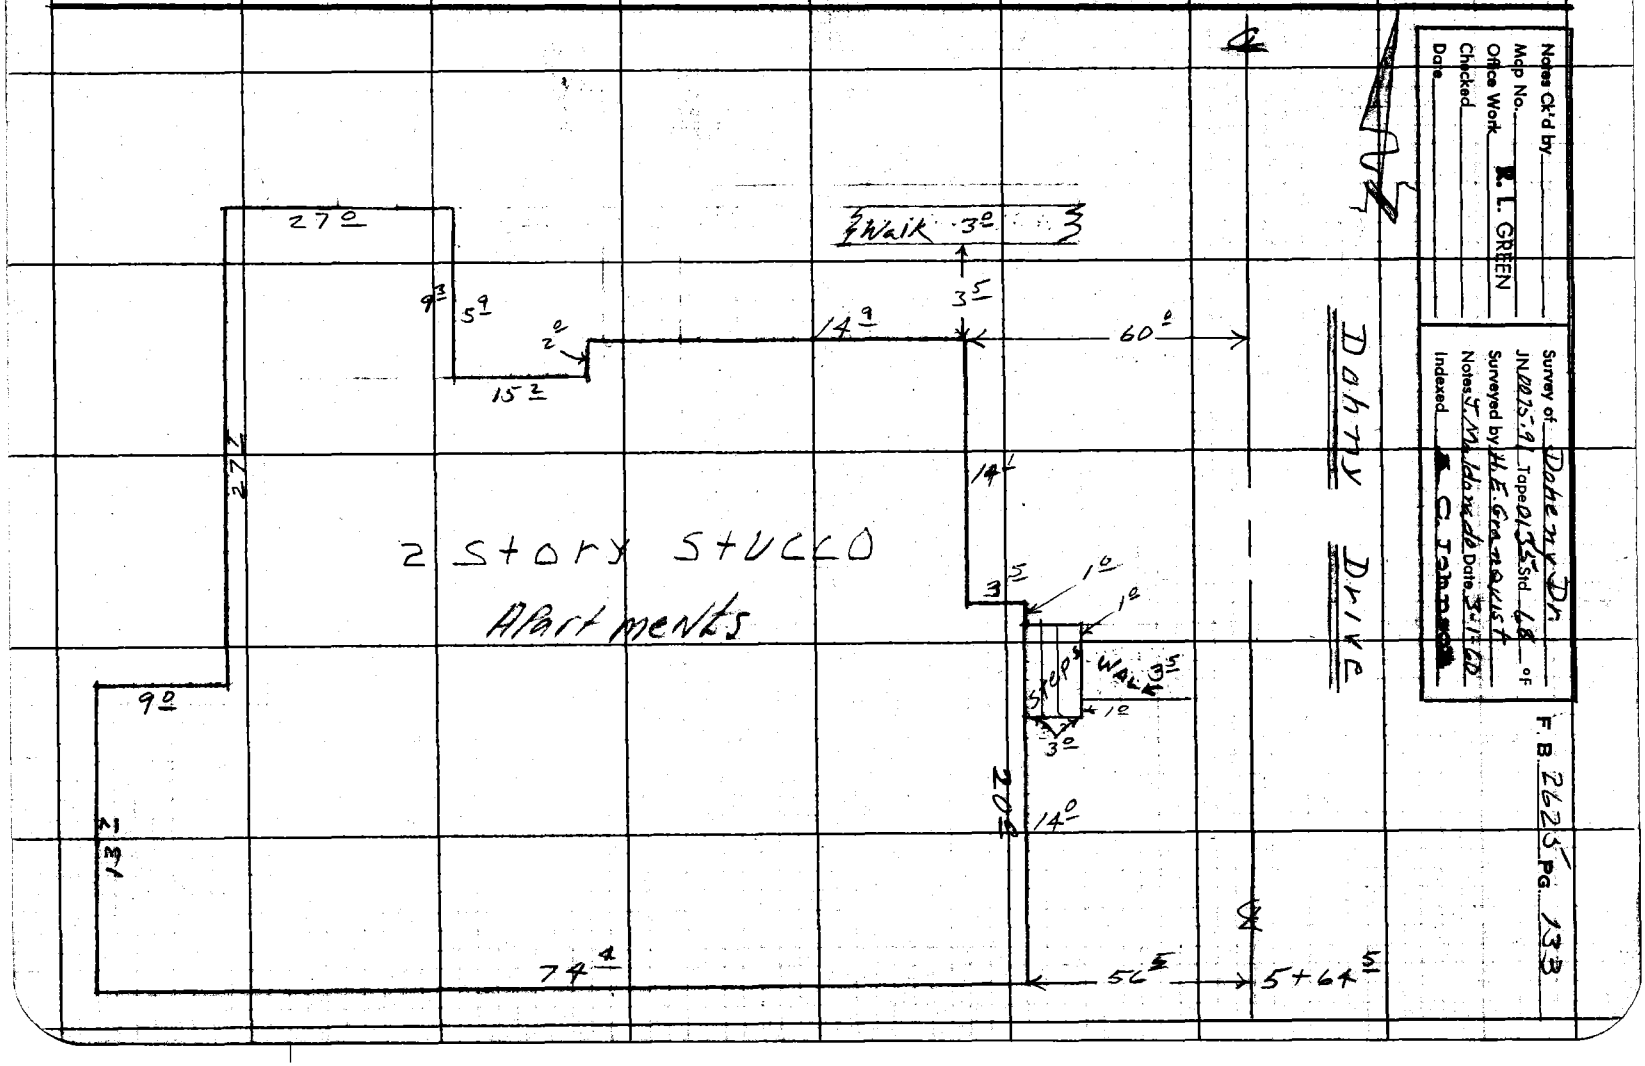

F. B. _____ Pg. 134

RETURN TO
LOS ANGELES COUNTY ENGINEER
700 LOS ANGELES COUNTY ENGINEERING BLDG.

Do not extend notes this side of this line.

Note: Any Additions or Changes on This Sheet Must be Made or Circled in Red Ink With Date and Name of Person Making Change.

Notes Ck'd by
Map No.
Office Work R. L. GREEN
Checked
Date

Survey of DOHENY DR
JN 007591 Tape 0135 Std 68 °F
Surveyed by H. F. GRANQUIST
Notes H.F.G. Date 3/1/60
Indexed ~~R. C. Johnson~~

F. B. 2625 Pg. 135

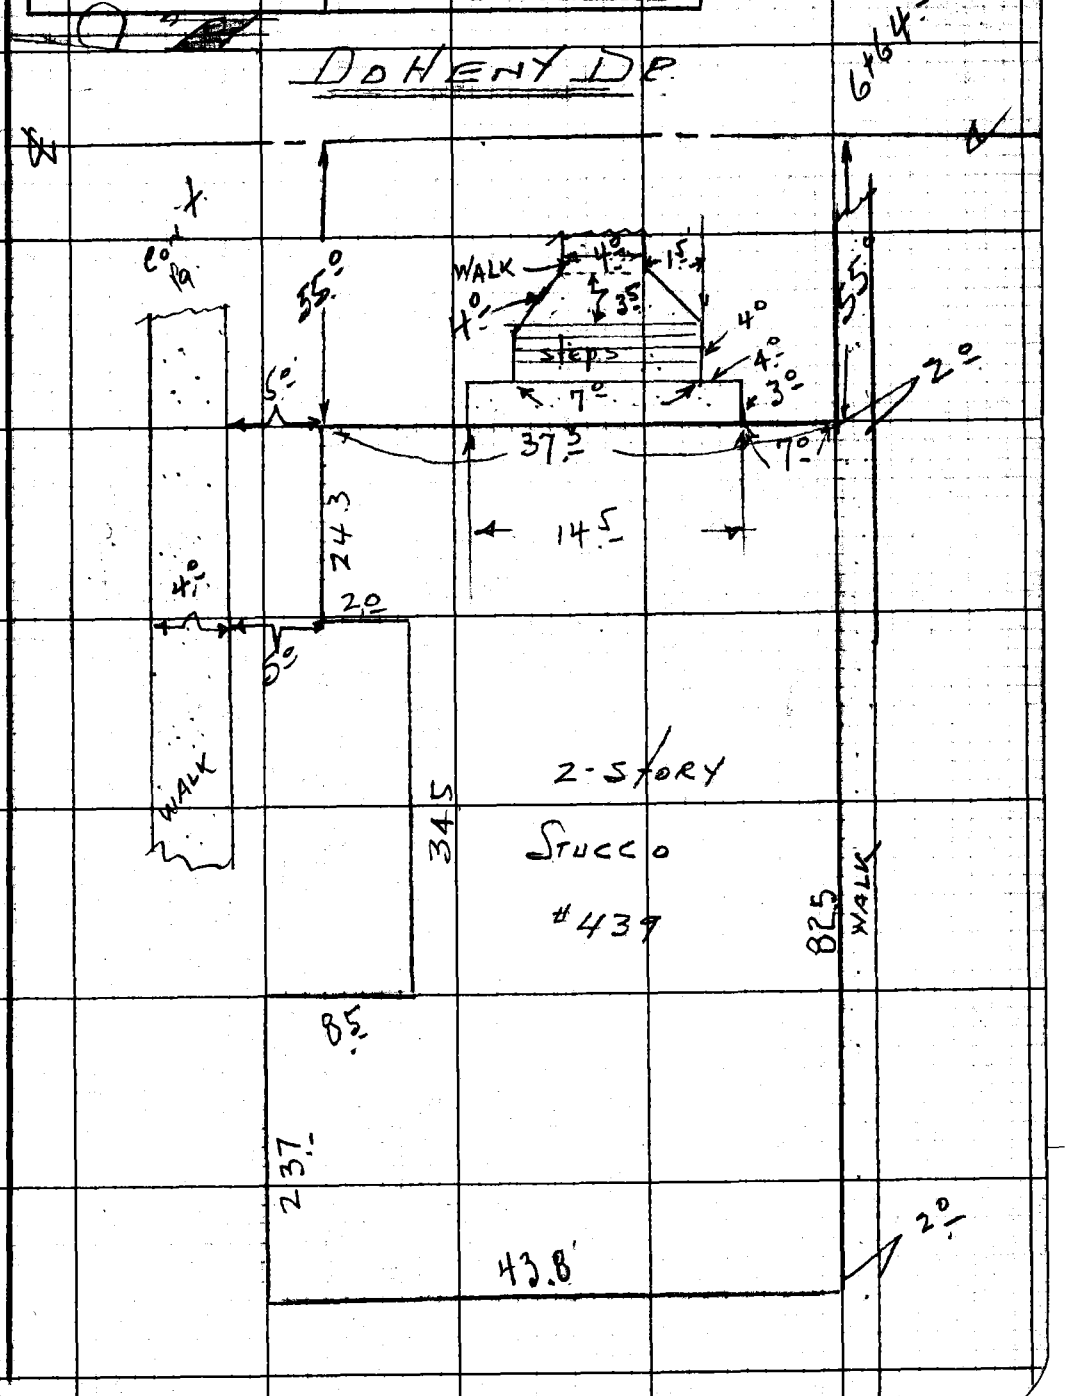

Note: Any Additions or Changes on This Sheet Must be Made or Circled in Red Ink With Date and Name of Person Making Change.

Do not extend notes this side of this line.

RETURN TO
LOS ANGELES COUNTY ENGINEER
700 LOS ANGELES COUNTY ENGINEERING BLDG.

76F309S CE #247—3-57

F.B. 2625 PG. 136

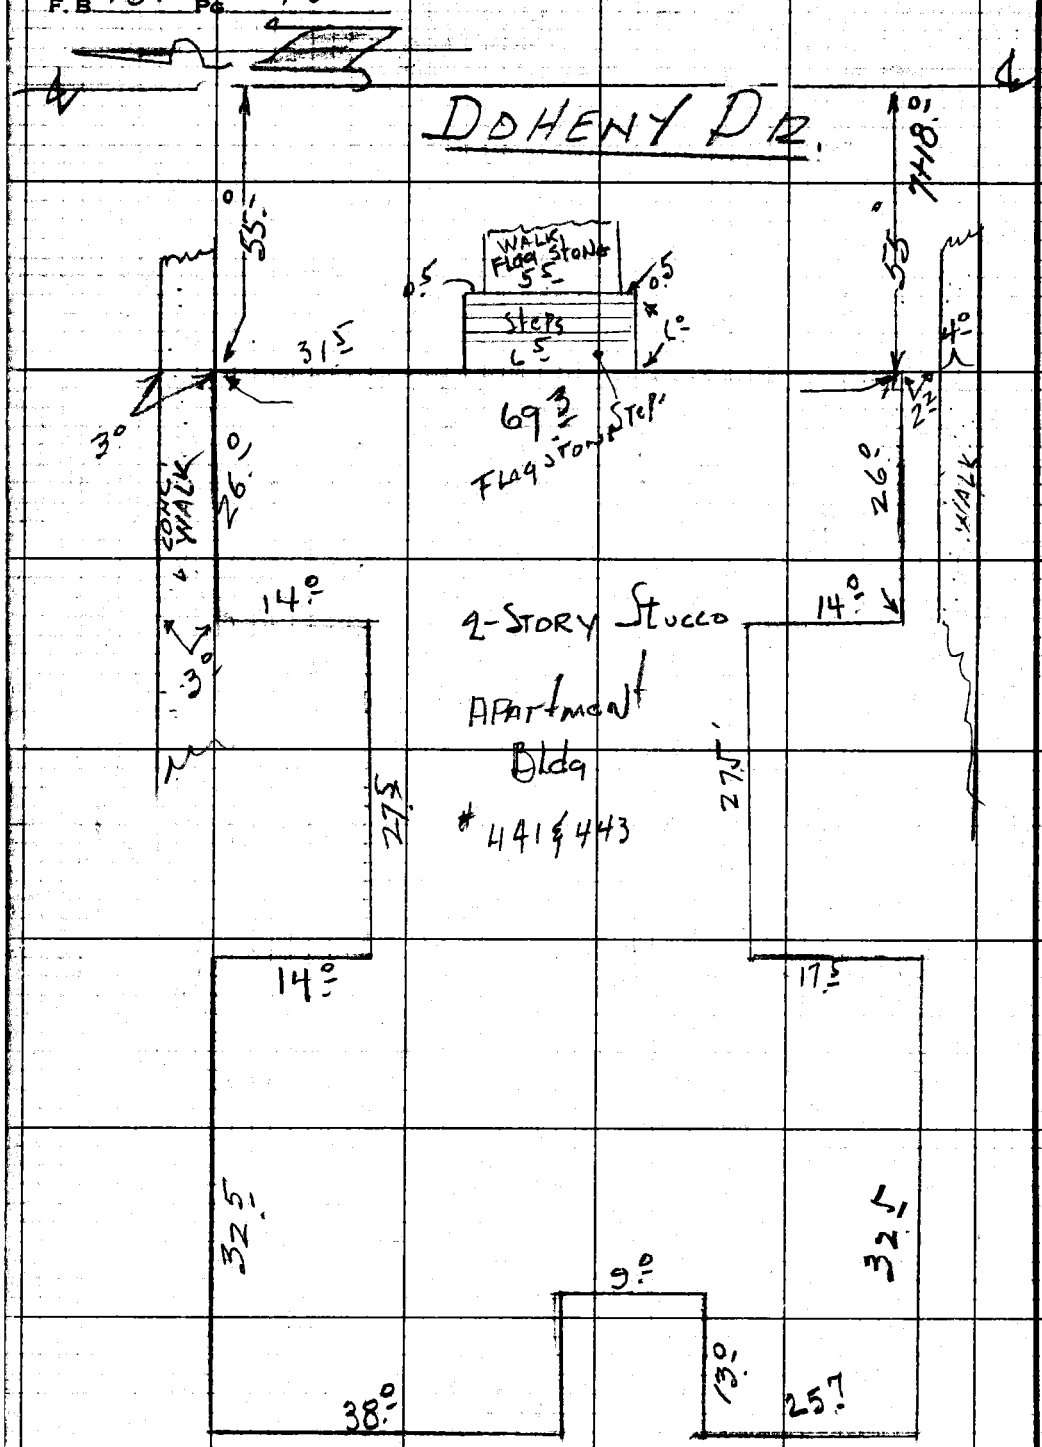

RETURN TO
LOS ANGELES COUNTY ENGINEER
700 LOS ANGELES COUNTY ENGINEERING BLDG.

Do not extend notes this side of this line.

Note: Any Additions or Changes on This Sheet Must be Made or Circled in Red Ink With Date and Name of Person Making Change.

Notes Ck'd by	Survey of Doheny Dr.	F.B. 2625 Pg. 137
Map No.	JN 007591 Tape 0135 Std 68 °F	
Office Work R. L. GREEN	Surveyed by Granquist	
Checked	Notes G Date 3/1/60	
Date	Indexed A. C. Johnson	

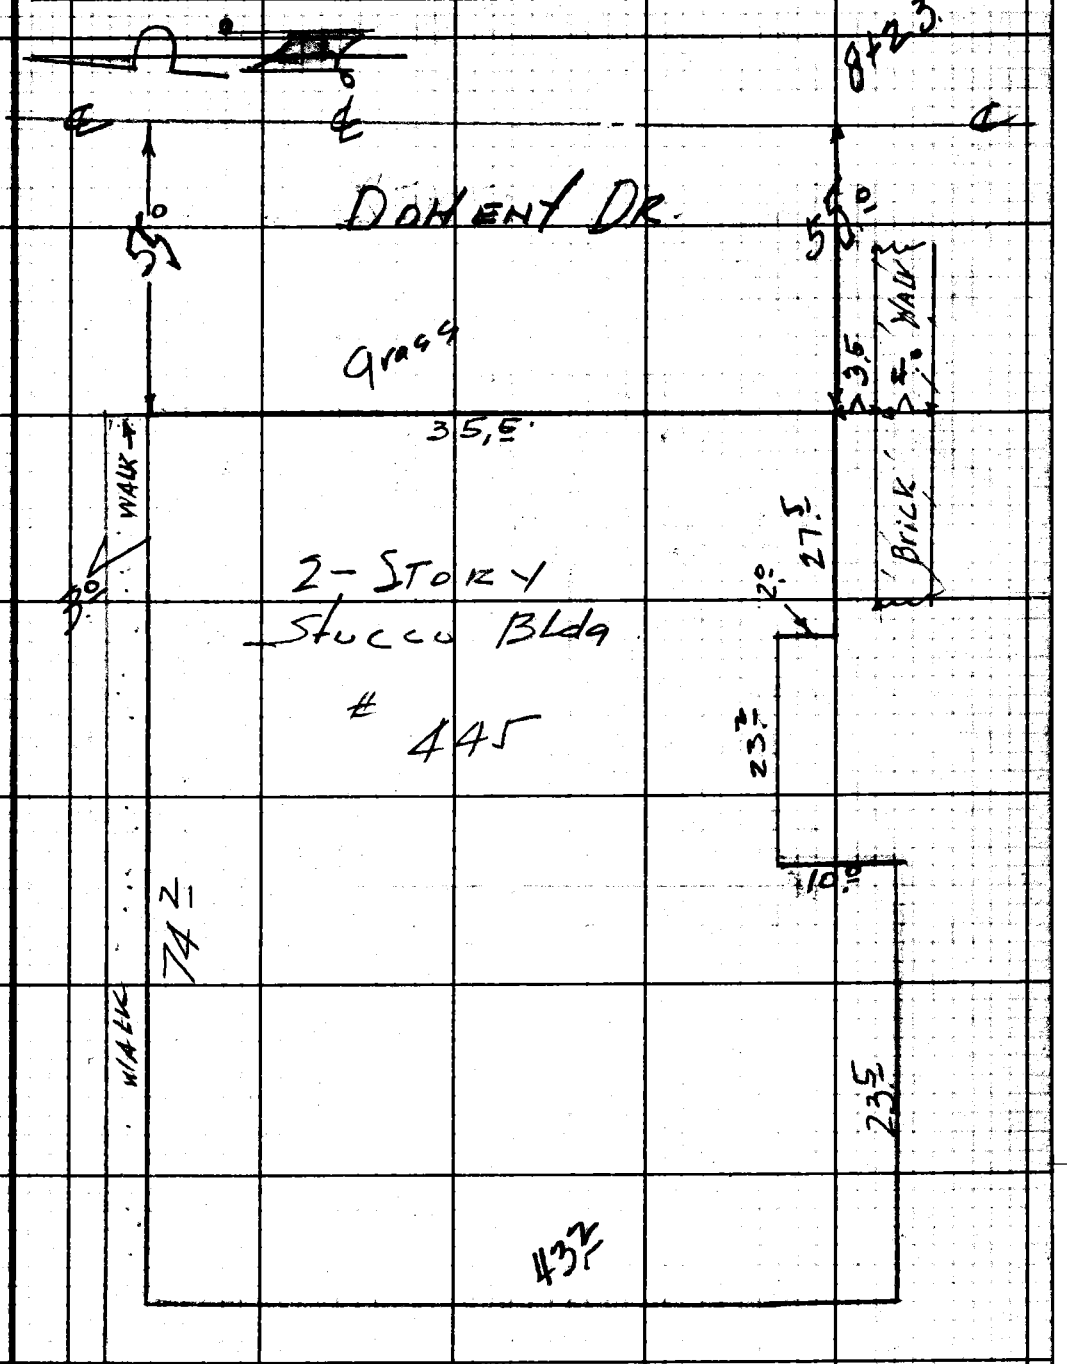

Note: Any Additions or Changes on This Sheet Must be Made or Circled in Red Ink With Date and Name of Person Making Change.

PLEASE RETURN TO
LOS ANGELES COUNTY ENGINEER
700 LOS ANGELES COUNTY ENGINEERING BLDG.

Do not extend this side of this line.

76F309S S&E #247 11-58

F. B. 2625 PG. 138

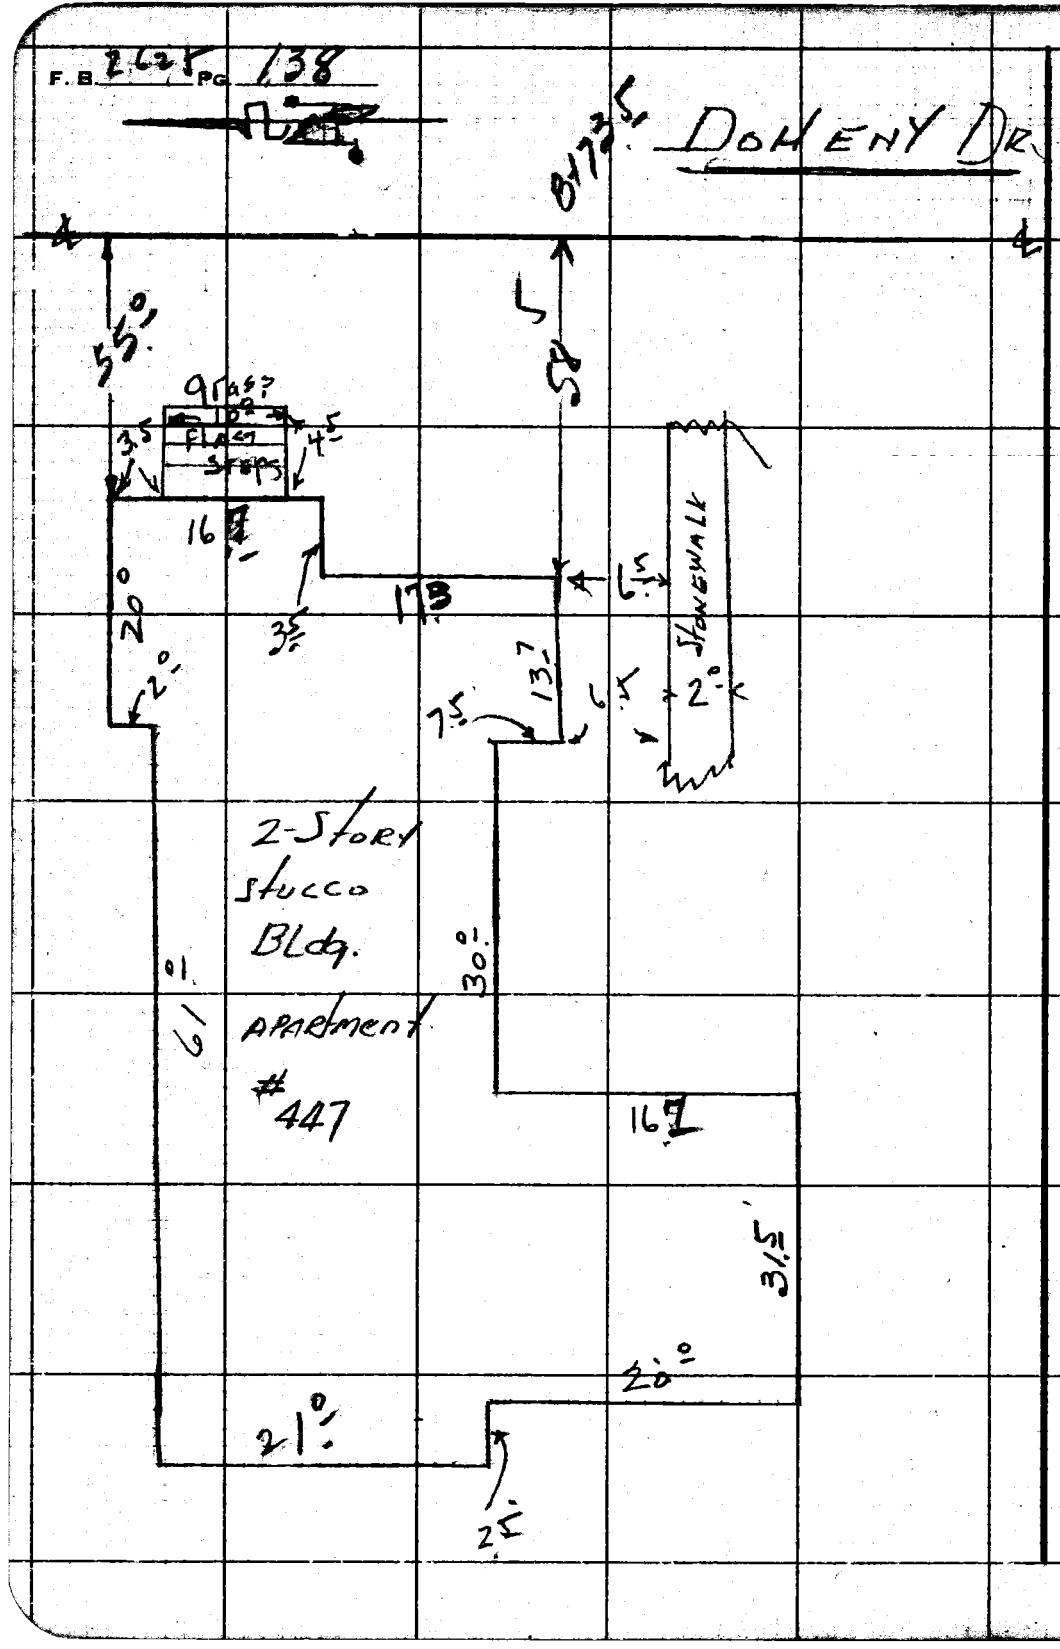

LOS ANGELES COUNTY ENGINEER
700 Los Angeles County Engineering Bldg.

PLEASE RETURN TO

Do not extend this side of this line.

Note: Any Additions or Changes on This Sheet Must be Made or Circled in Red Ink With Date and Name of Person Making Change.

Notes Ck'd by	Survey of Doheny Dr.
Map No.	JN 0075.91 Tape 0135 Std 68 °F
Office Work R. L. GREEN	Surveyed by H.E. Granquist
Checked	Notes J. Maldonado Date 3-1-60
Date	Indexed C. Johnson

F. B. 2625 PG. 139

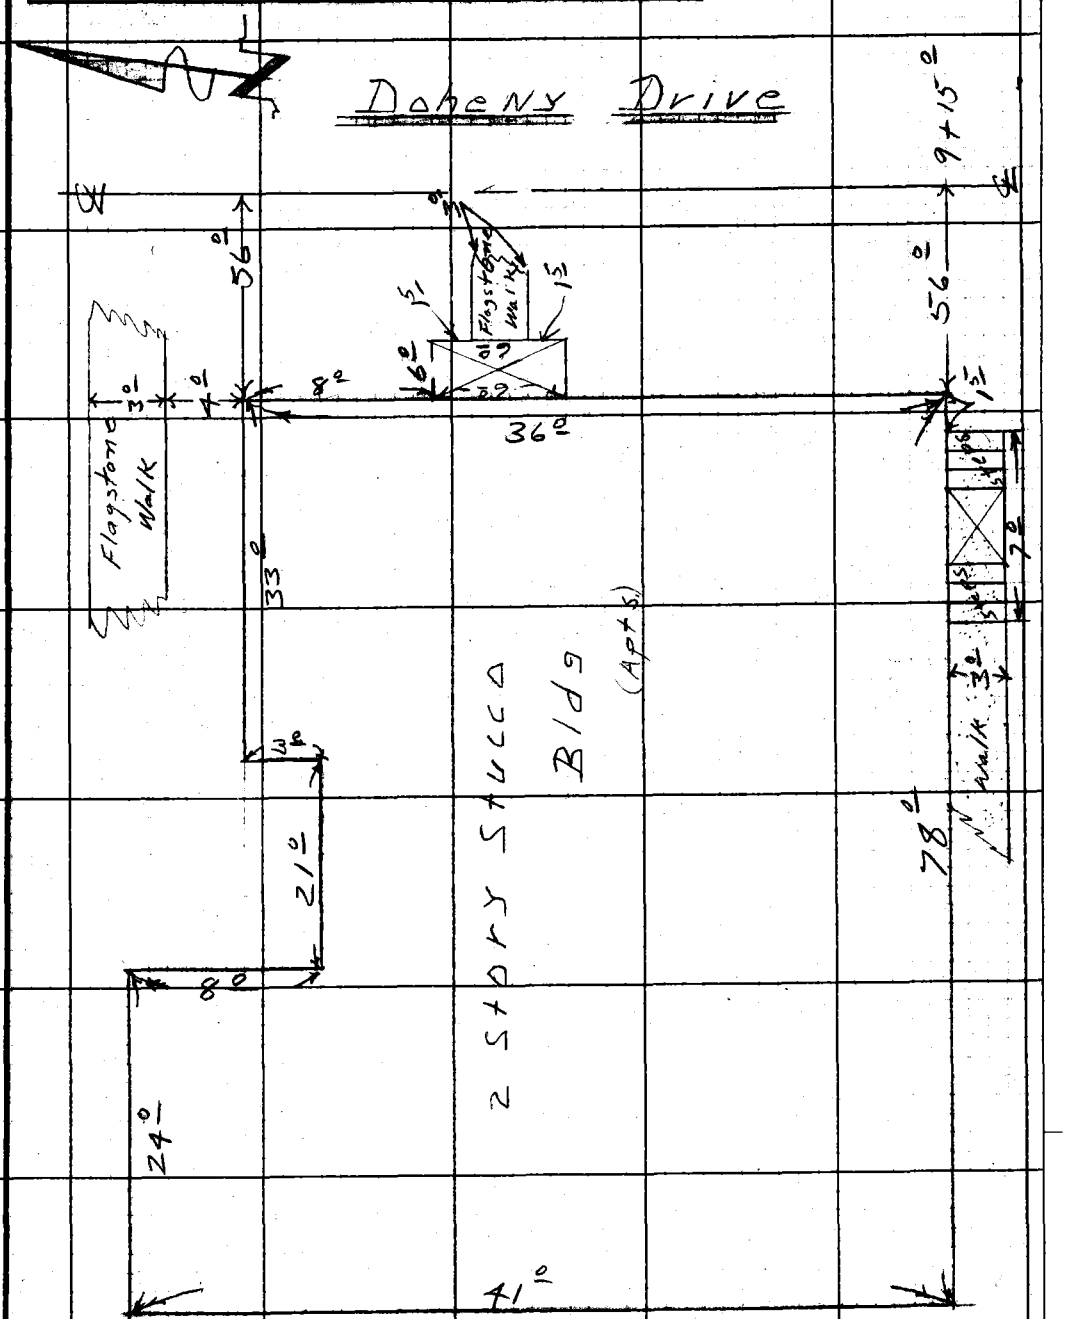

Note: Any Additions or Changes on This Sheet Must be Made or Circled in Red Ink With Date and Name of Person Making Change.

Do not extend notes this side of this line.

RETURN TO
LOS ANGELES COUNTY ENGINEER
700 LOS ANGELES COUNTY ENGINEERING BLDG.

76F3099 CE #247—3-57

F.B. 2625 Pg. 140

RETURN TO
LOS ANGELES COUNTY ENGINEER
700 LOS ANGELES COUNTY ENGINEERING BLDG.

Do not extend notes this side of this line.

Note: Any Additions or Changes on This Sheet Must be Made or Circled in Red Ink With Date and Name of Person Making Change.

Notes Ck'd by	Survey of Doheny Dr.
Map No.	JN 0075.91 Tape 0135 Std 68 °F
Office Work R. L. GREEN	Surveyed by H.E. Granquist
Checked	Notes H.E.G. Date 3-1-40
Date	Indexed C. Johnson

F. B. 2625 PG. 141

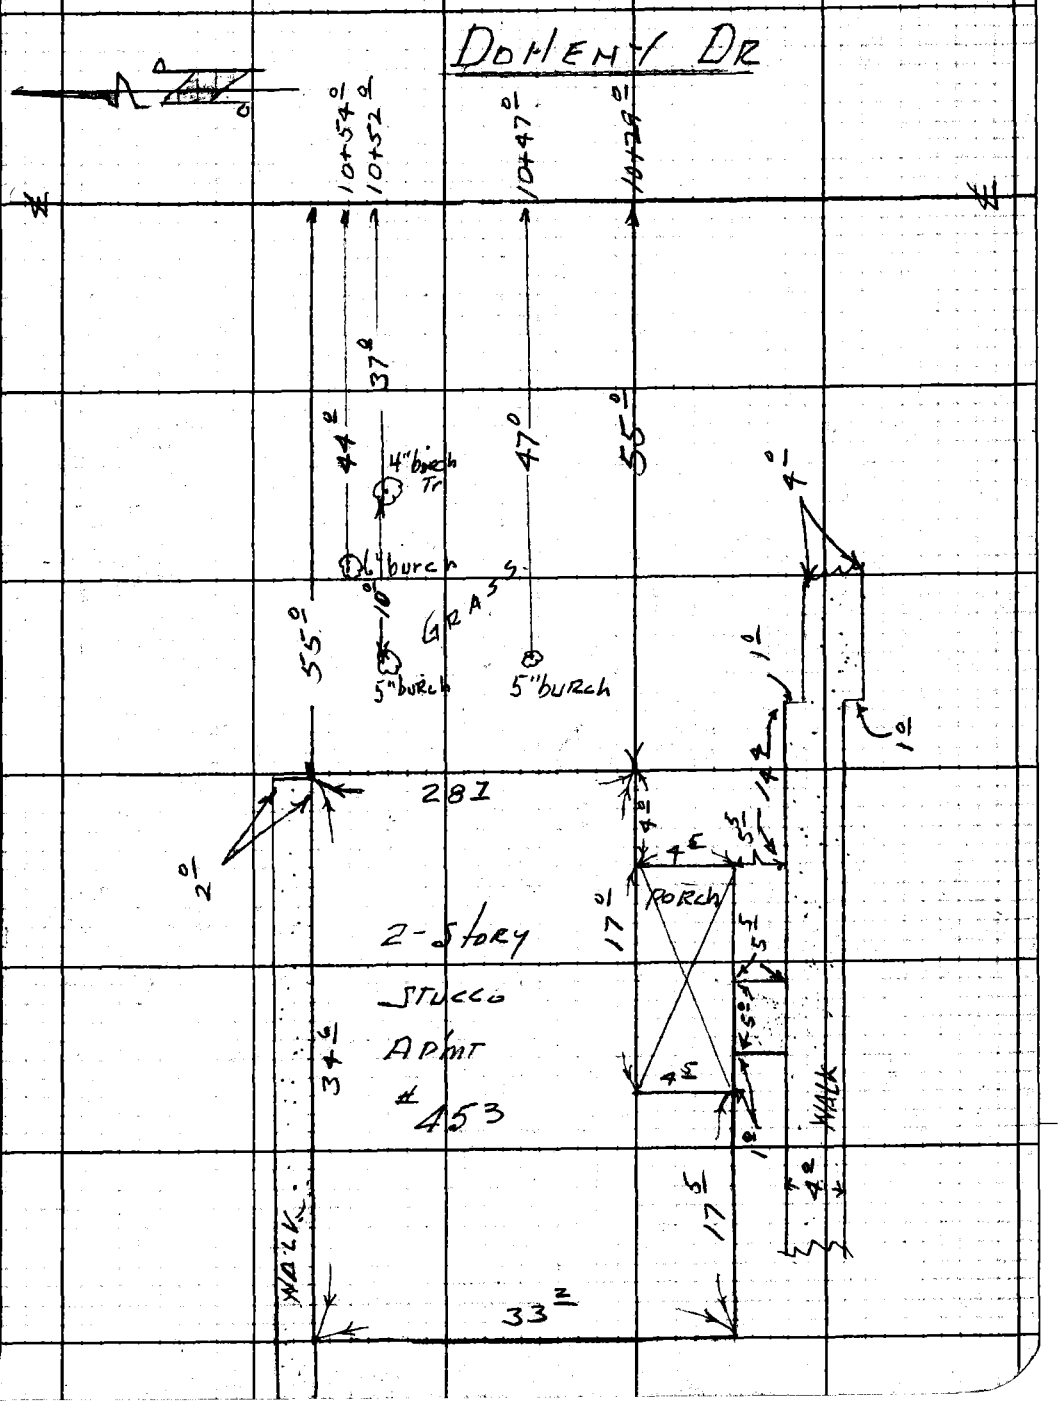

Note: Any Additions or Changes on This Sheet Must be Made or Circled in Red Ink With Date and Name of Person Making Change.

Do not extend notes this side of this line.

RETURN TO
LOS ANGELES COUNTY ENGINEER
700 Los Angeles County Engineering Bldg.

76F3095 CE #247—3-57

F. B. 2625 Pg. 142

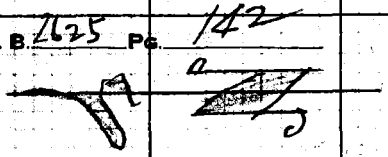

DOHENY DR.

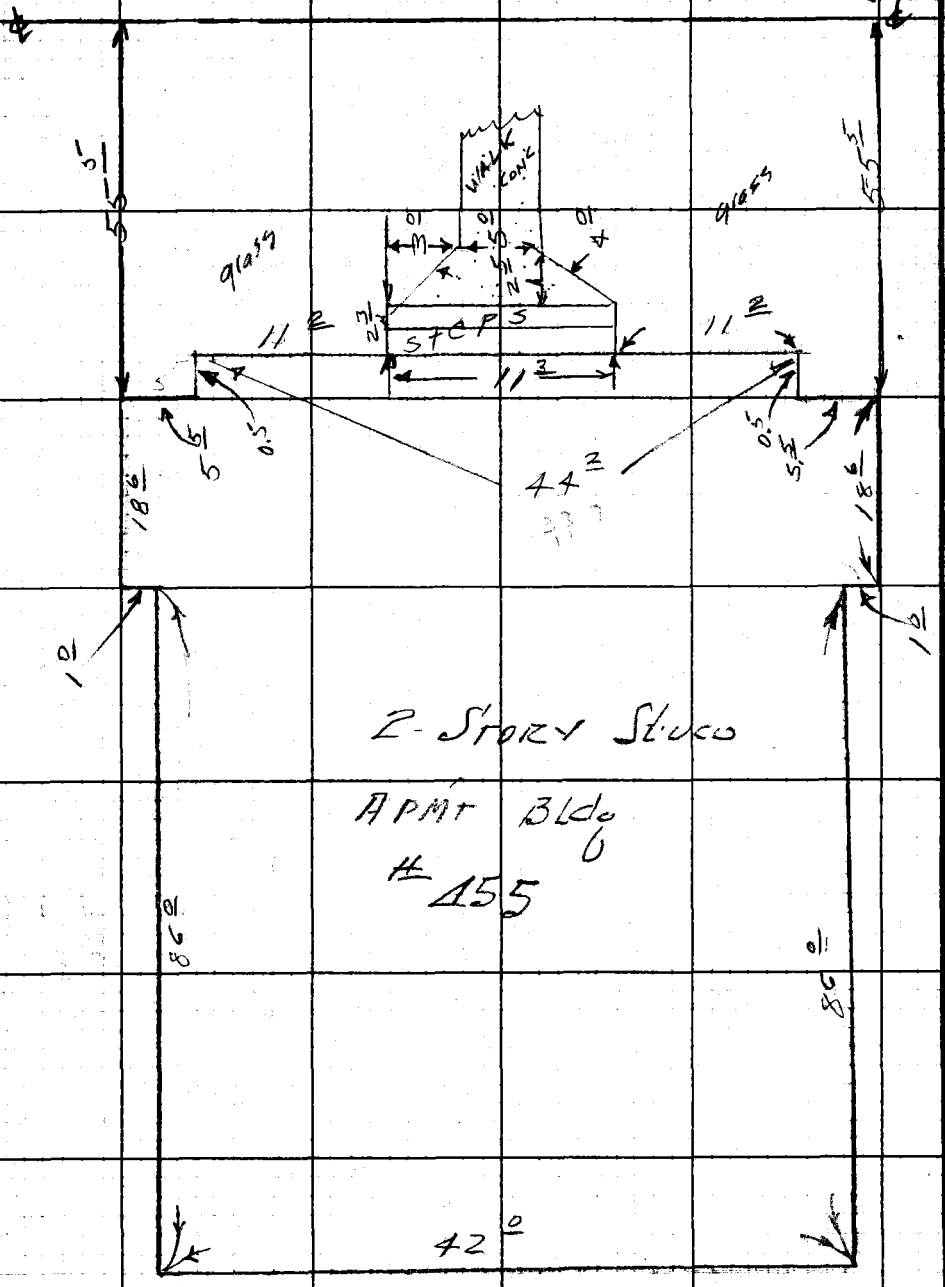

RETURN TO
LOS ANGELES COUNTY ENGINEER
700 LOS ANGELES COUNTY ENGINEERING BLDG.

Do not extend notes this side of this line.

Note: Any Additions or Changes on This Sheet Must Be Made or Circled in Red Ink With Date and Name of Person Making Change.

Notes Ck'd by
Map No.
Office Work R. L. GREEN
Checked
Date

Survey of Doheny Dr
JN 007591 Tape 0135 Std 68 °F
Surveyed by H.E. Granquist
Notes H.E.G. Date 3-1-60
Indexed C. Johnson

F.B. 2625 PG. 143

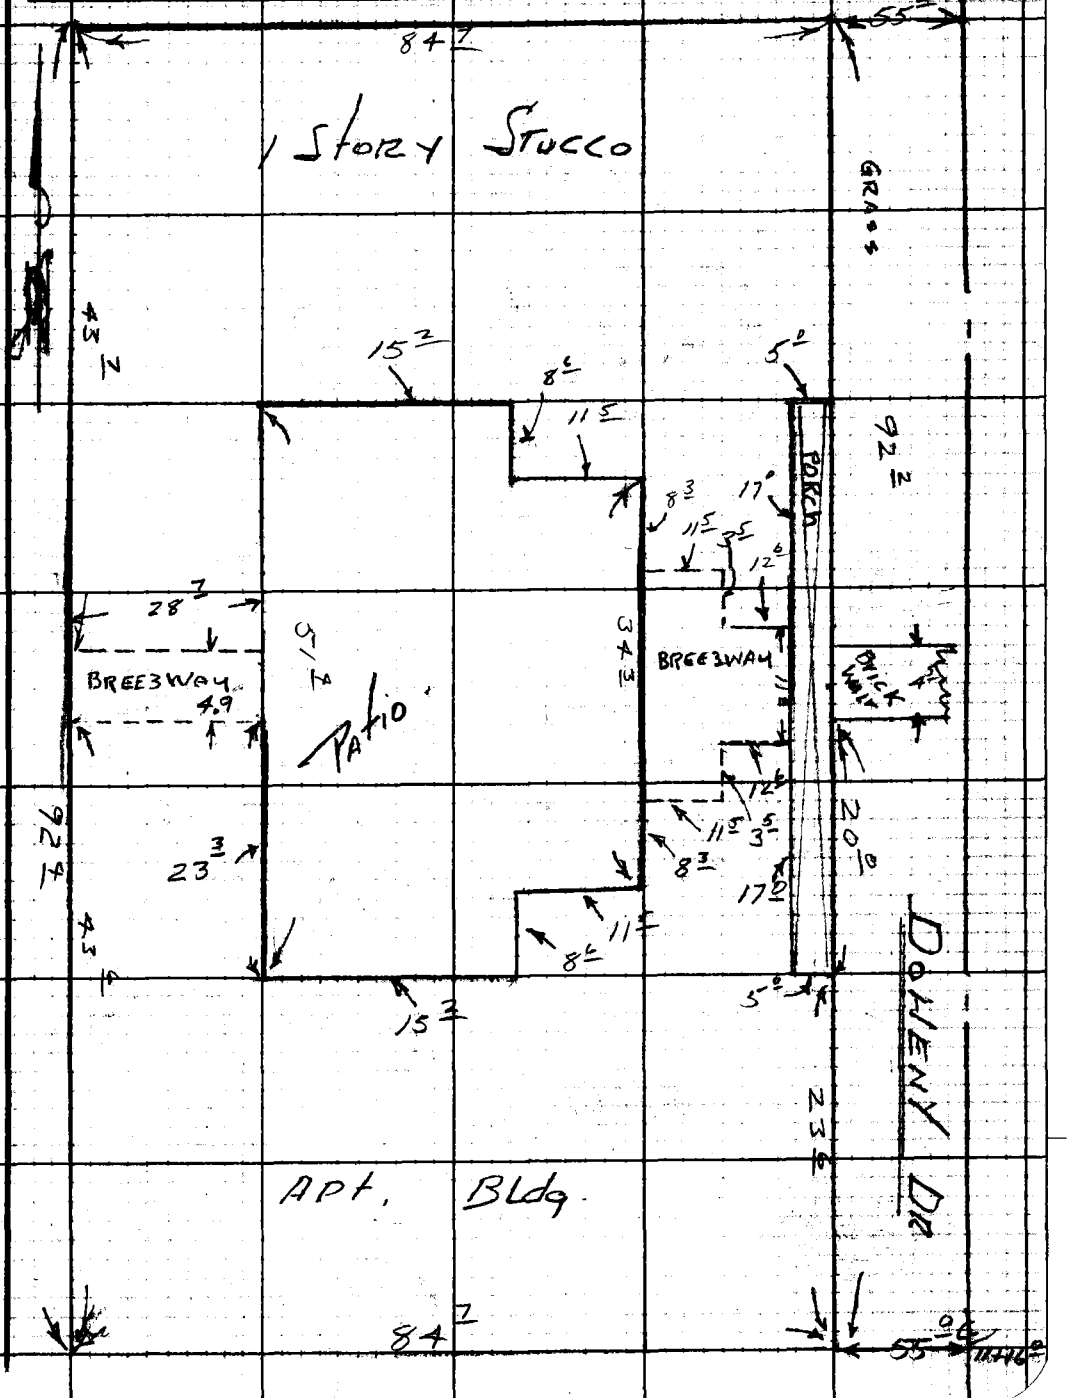

Note: Any Additions or Changes on This Sheet Must be Made or Circled in Red Ink With Date and Name of Person Making Change.

Do not extend notes this side of this line.

RETURN TO
LOS ANGELES COUNTY ENGINEER
700 Los Angeles County Engineering Bldg.

76F3095 CE #247—3-57

F.B. 2625 PG. 144

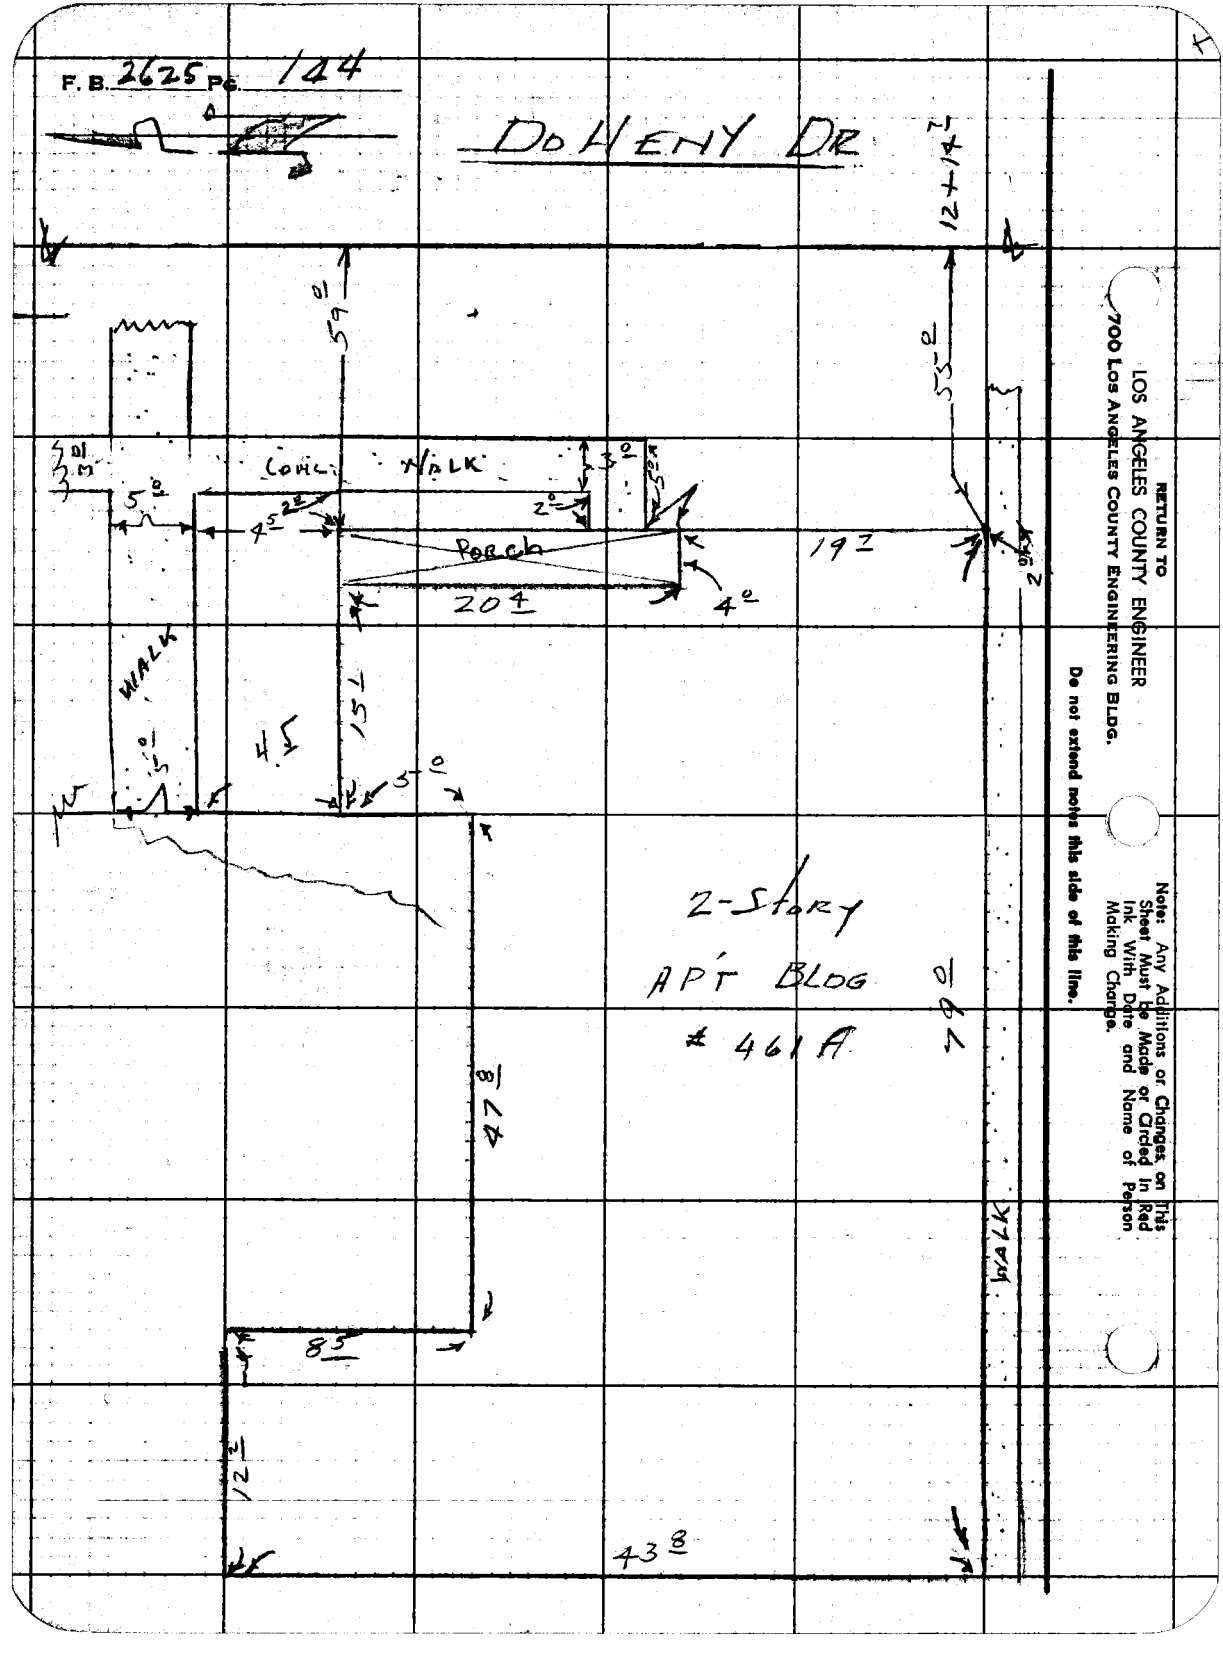

RETURN TO
LOS ANGELES COUNTY ENGINEER
700 LOS ANGELES COUNTY ENGINEERING BLDG.

Do not extend notes this side of this line.

Note: Any Additions or Changes on This Sheet Must Be Made or Circled in Red Ink With Date and Name of Person Making Change.

Notes Ck'd by
Map No.
Office Work R. L. GREEN
Checked
Date

Survey of DOHENY DR
JN 00759 Tape 0135 Std 68 °F
Surveyed by H.E. GRANQUIST
Notes H.E.G. & M. Date 3/1/60
Indexed A. O. JOHNSON

F. B. 2625 PG. 145

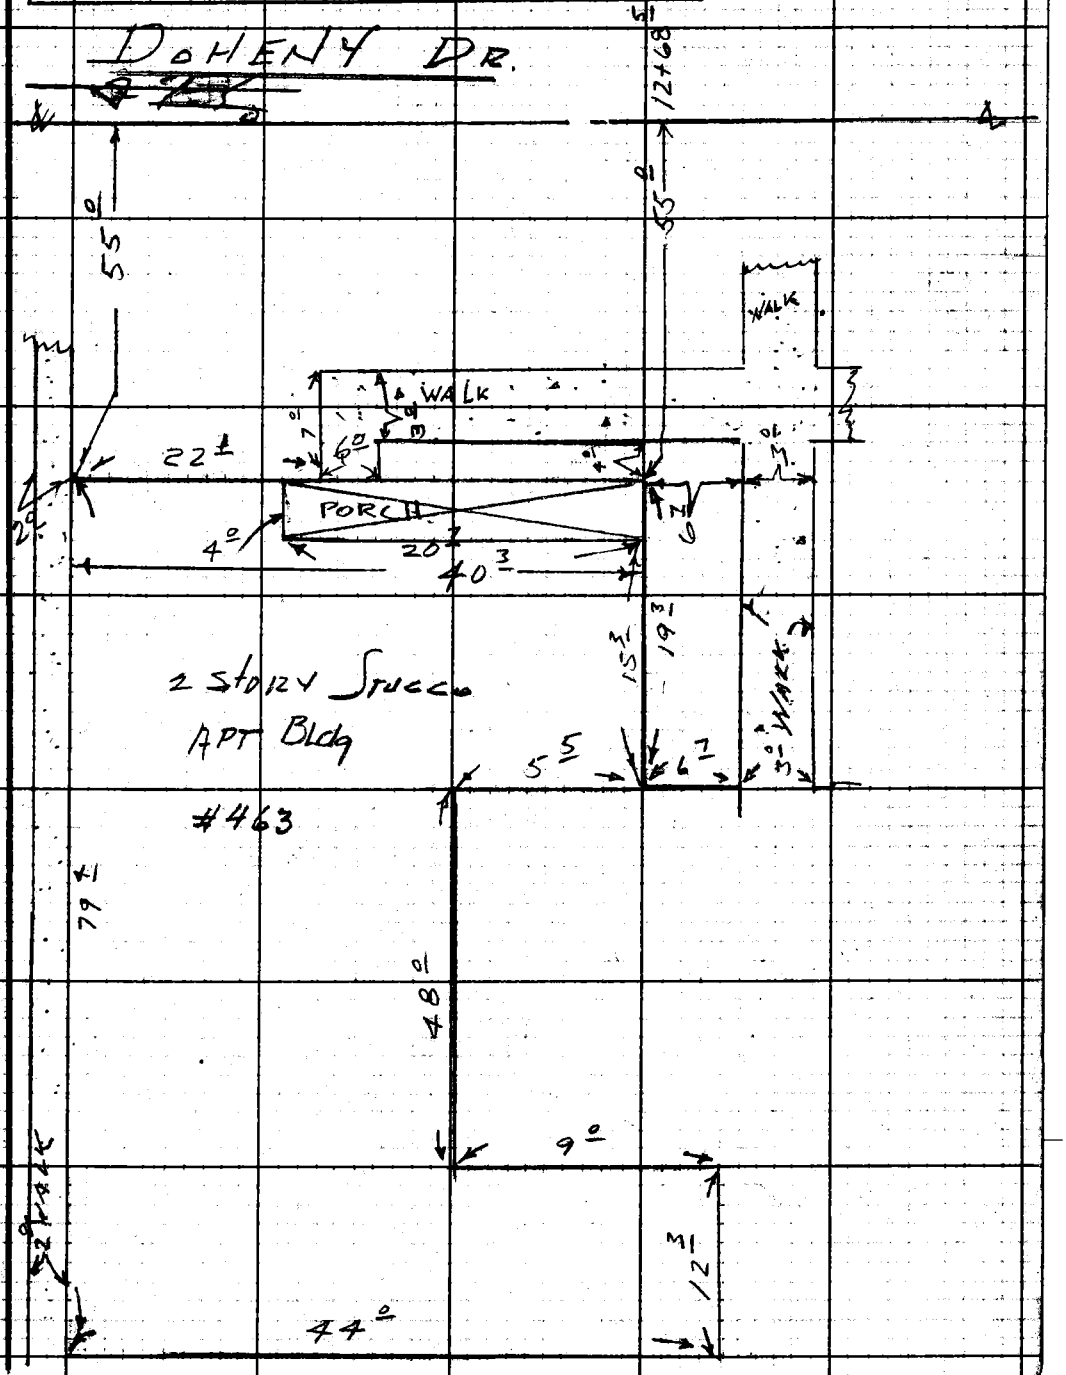

Note: Any Additions or Changes on This Sheet Must be Made or Circled in Red Ink With Date and Name of Person Making Change.

Do not extend notes this side of this line.

RETURN TO
LOS ANGELES COUNTY ENGINEER
700 LOS ANGELES COUNTY ENGINEERING BLDG.

76F3098 CE #247—3-57

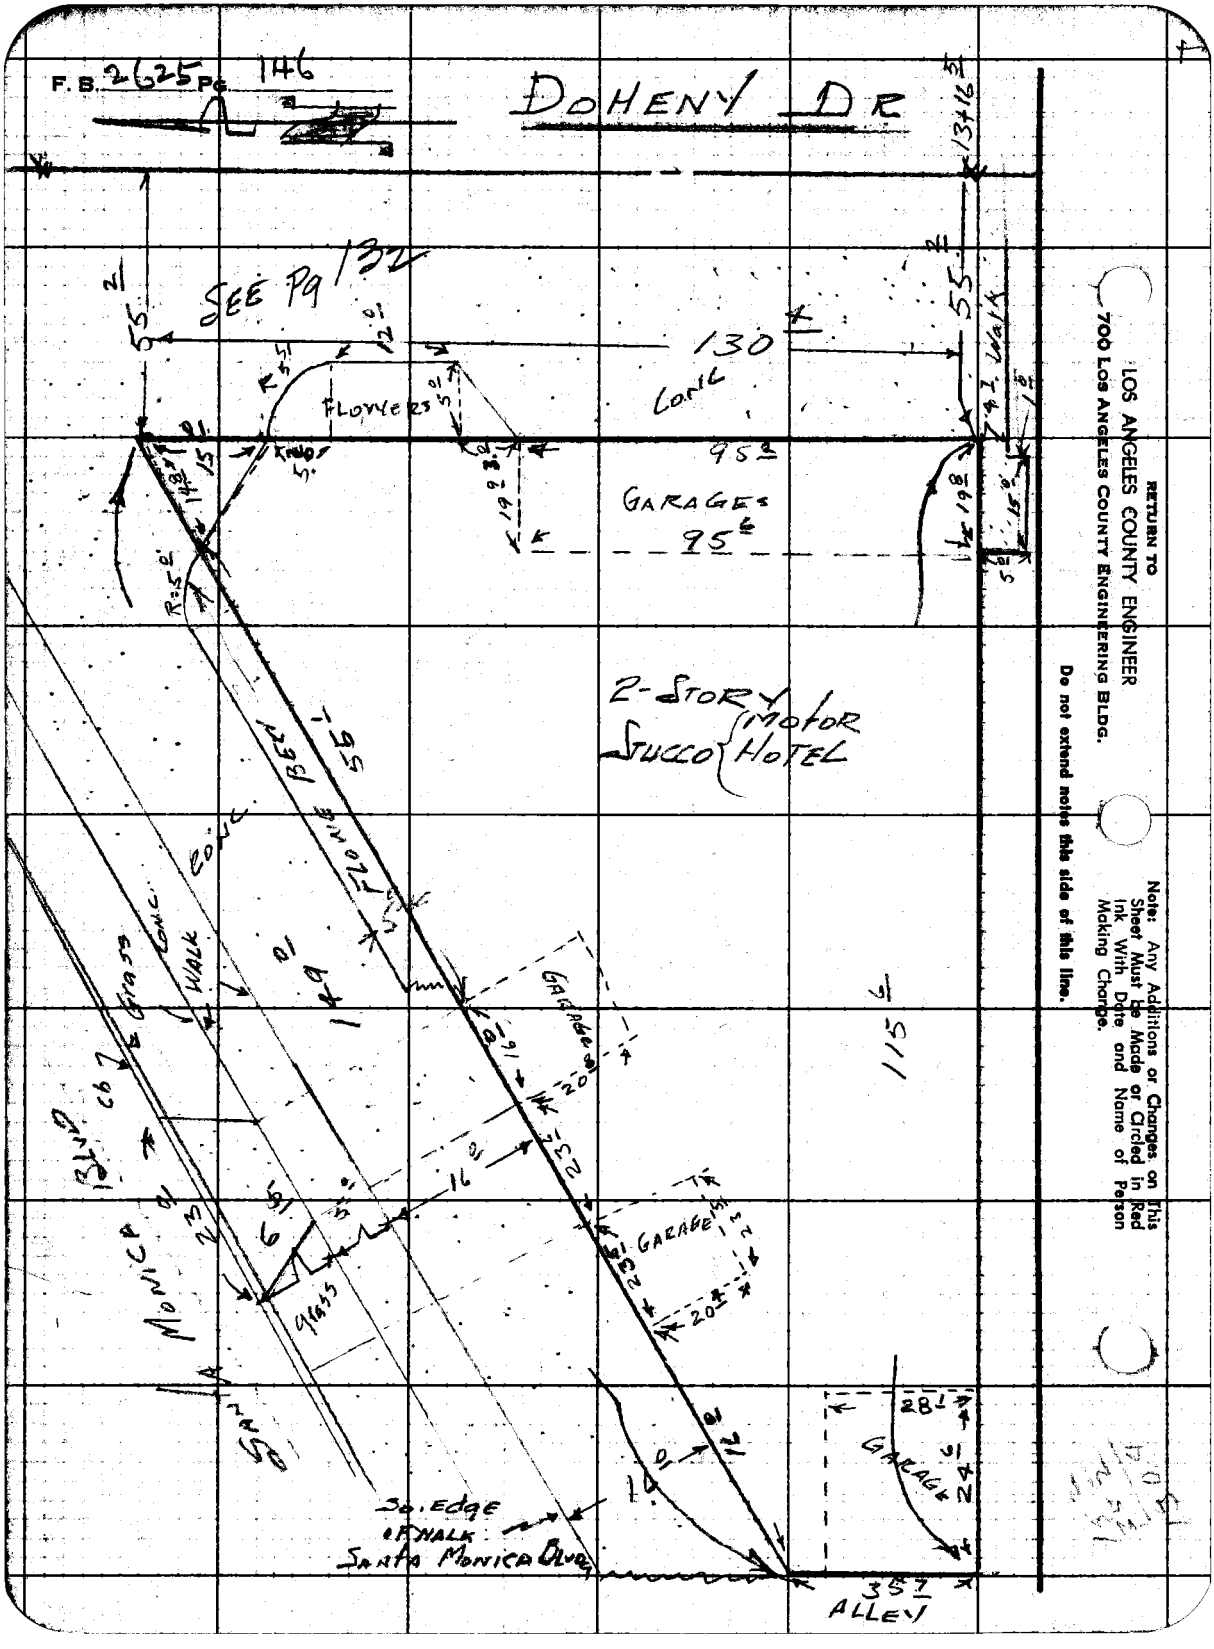
F.B. 2625 Pg. 146
DOHENY DR
SEE Pg 132
130
CONC
FLOWERS
95
GARAGES
95
2-STORY
STUCCO
MOTOR
HOTEL
FLOWER BED
CONC
WALK
GARAGE
GARAGE
GARAGE
115
SANTA MONICA BLVD
So. Edge of WALK
SANTA MONICA BLVD
ALLEY
RETURN TO
LOS ANGELES COUNTY ENGINEER
700 LOS ANGELES COUNTY ENGINEERING BLDG.
Do not extend notes this side of this line.
Note: Any Additions or Changes on This Sheet Must be Made or Circled in Red Ink With Date and Name of Person Making Change.

Notes Ck'd by	Survey of DOHENY DR
Map No.	JN 007591 Tape 0135 Std 68 °F
Office Work R. L. GREEN	Surveyed by H.E. GRANQUIST
Checked	Notes H.E.G. Date 3/2/60
Date	Indexed A. C. Johnson

F. B. 2625 Pg. 147

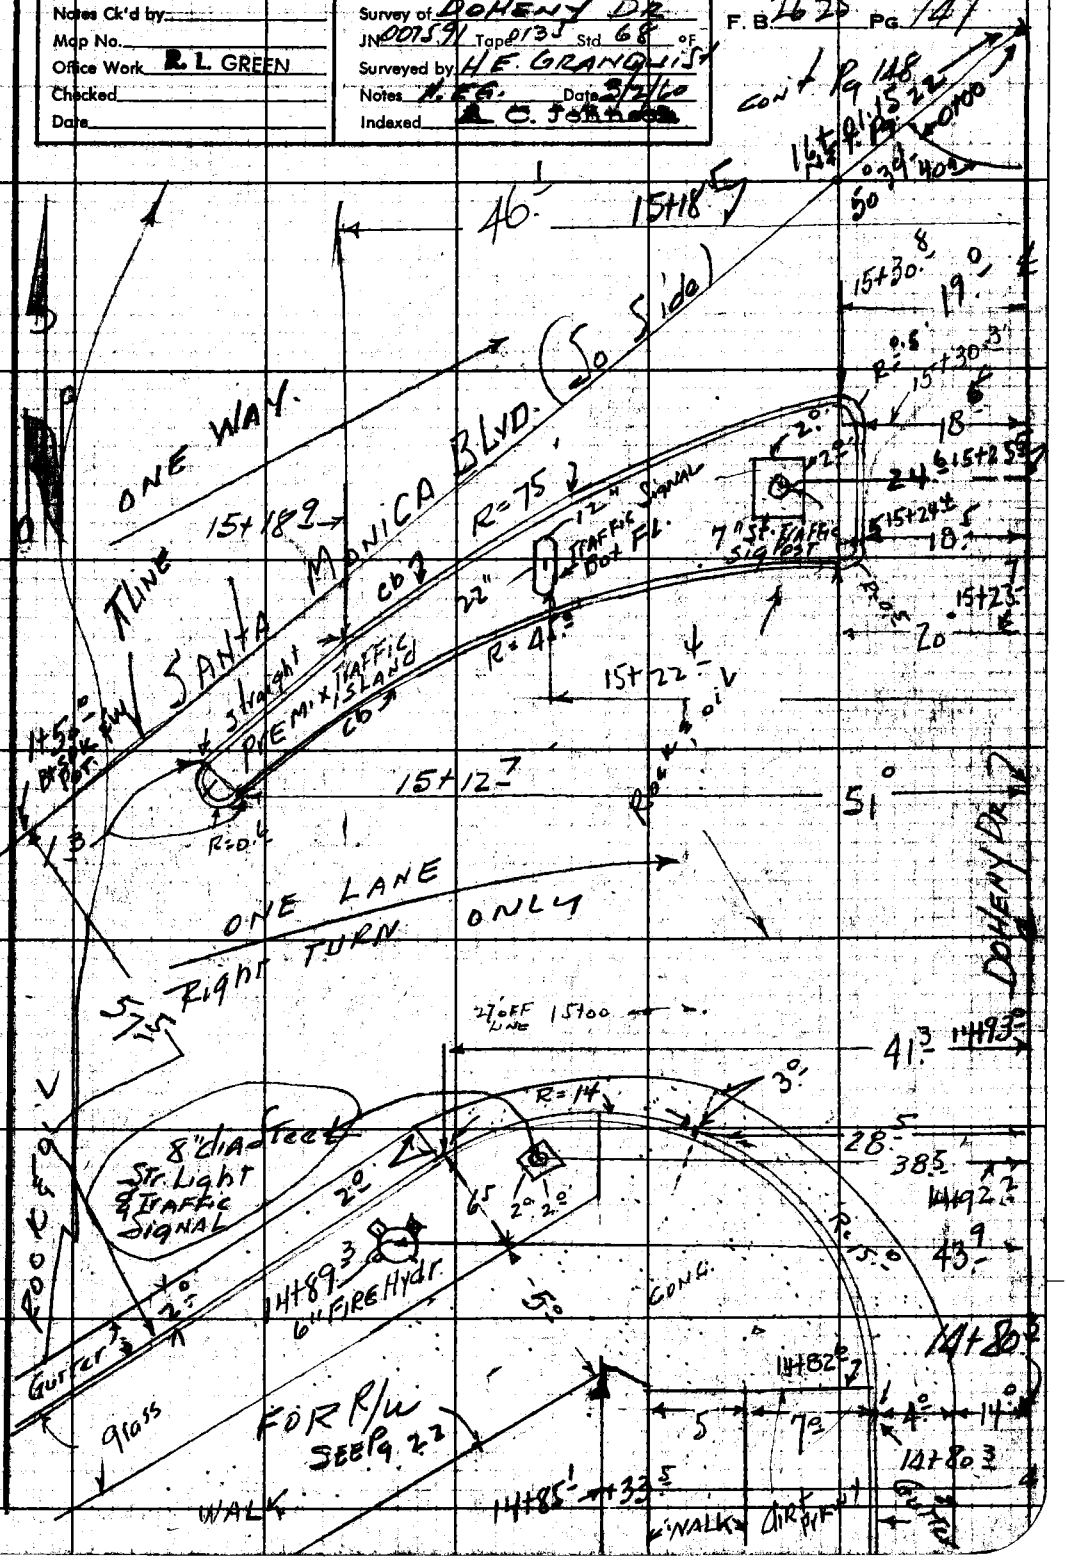

Note: Any Additions or Changes on This Sheet Must be Made or Circled in Red Ink With Date and Name of Person Making Change.

Do not extend notes this side of this line.

RETURN TO
LOS ANGELES COUNTY ENGINEER
700 LOS ANGELES COUNTY ENGINEERING BLDG.

76F309S CE #247—3-57

F. B. 2625 Pg. 148

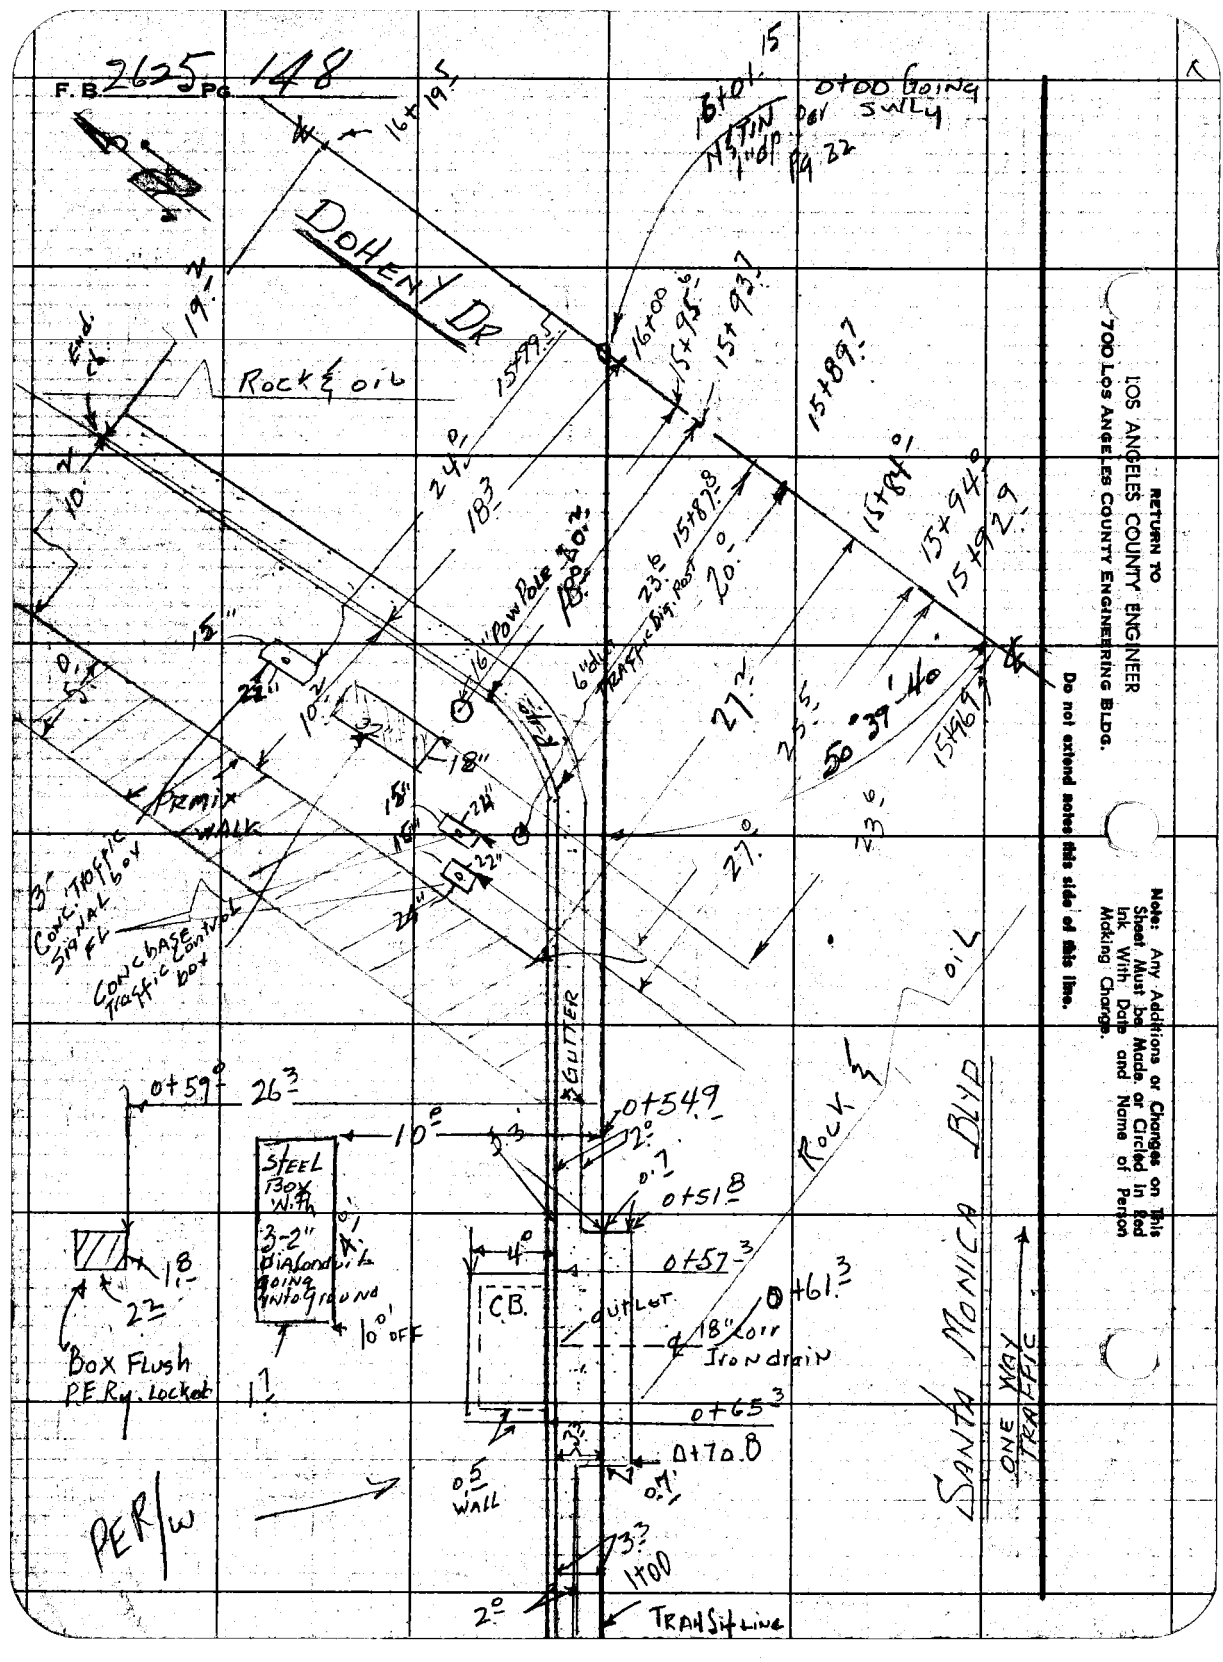

RETURN TO
LOS ANGELES COUNTY ENGINEER
700 LOS ANGELES COUNTY ENGINEERING BLDG.

Do not extend notes this side of this line.

Note: Any Additions or Changes on This Sheet Must be Made, or Circled in Red Ink With Date and Name of Person Making Change.

Notes Ck'd by	Survey of DOHENY DR
Map No.	JN 00759 Tape 0135 Std 68 °F
Office Work R. L. GREEN	Surveyed by H. E. Grandquist
Checked	Notes HEG & JEM Date 3/2/60
Date	Indexed R. C. Johnson

F. B. 2625 PG. 149

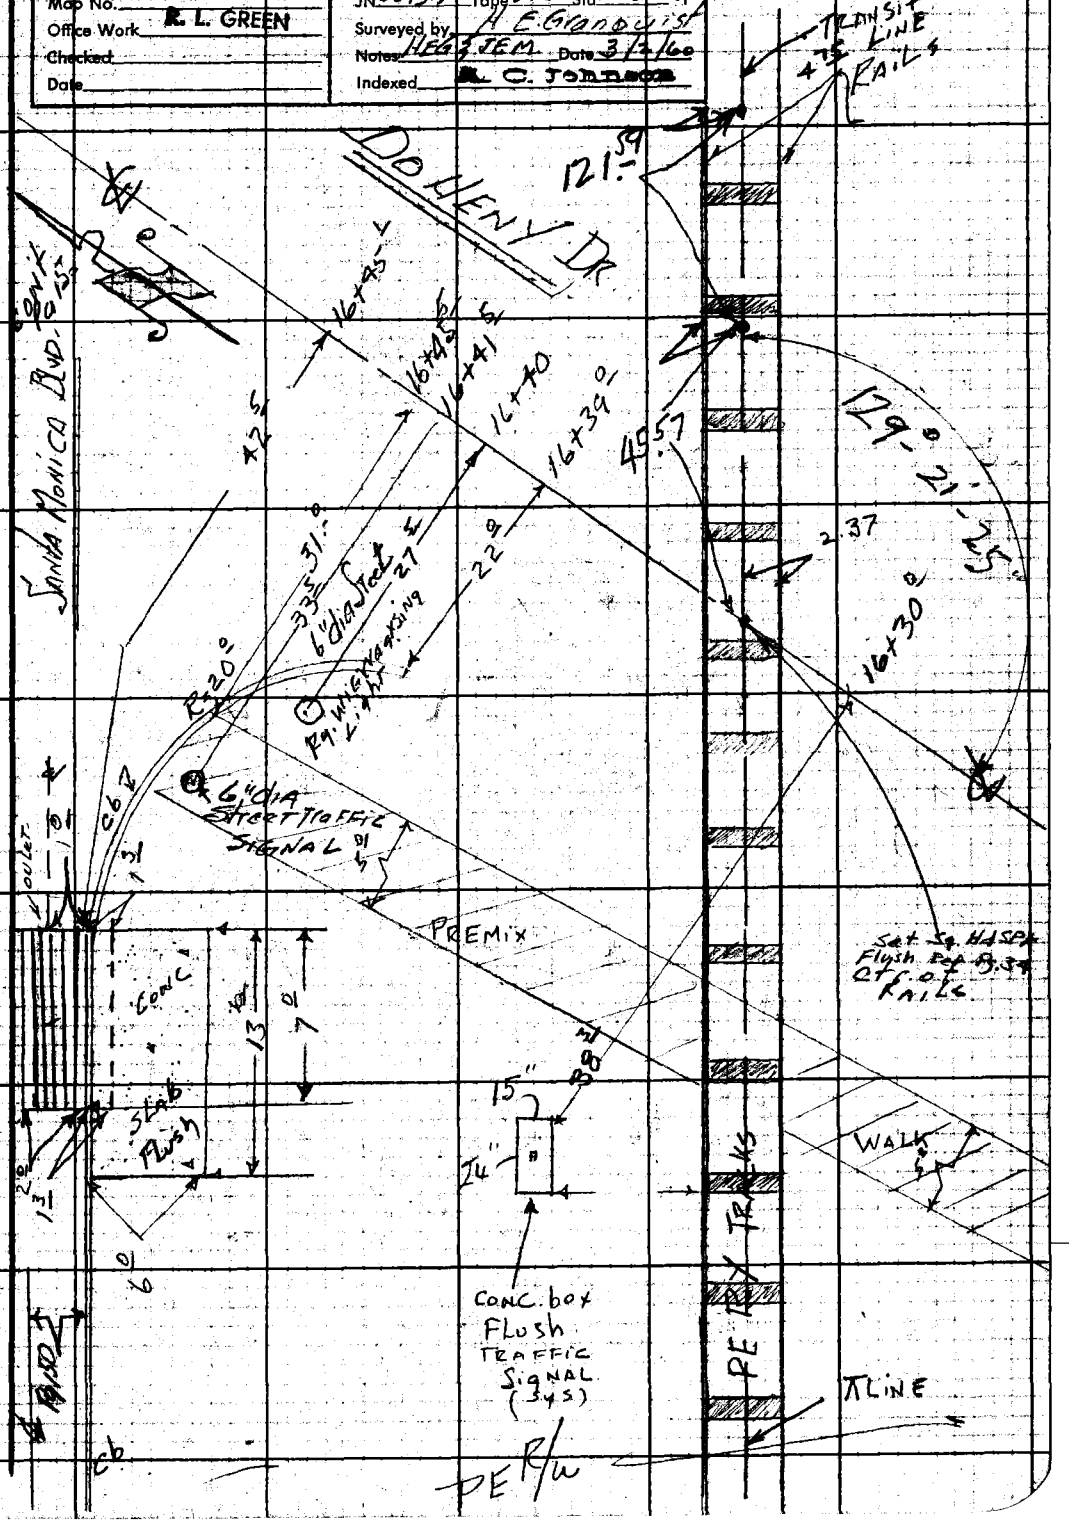

Note: Any Additions or Changes on This Sheet Must be Made or Circled in Red Ink With Date and Name of Person Making Change.

Do not extend notes this side of this line.

RETURN TO
LOS ANGELES COUNTY ENGINEER
700 LOS ANGELES COUNTY ENGINEERING BLDG.

76F3095 CE #247—3-57

F. B. 2625 Pg. 150

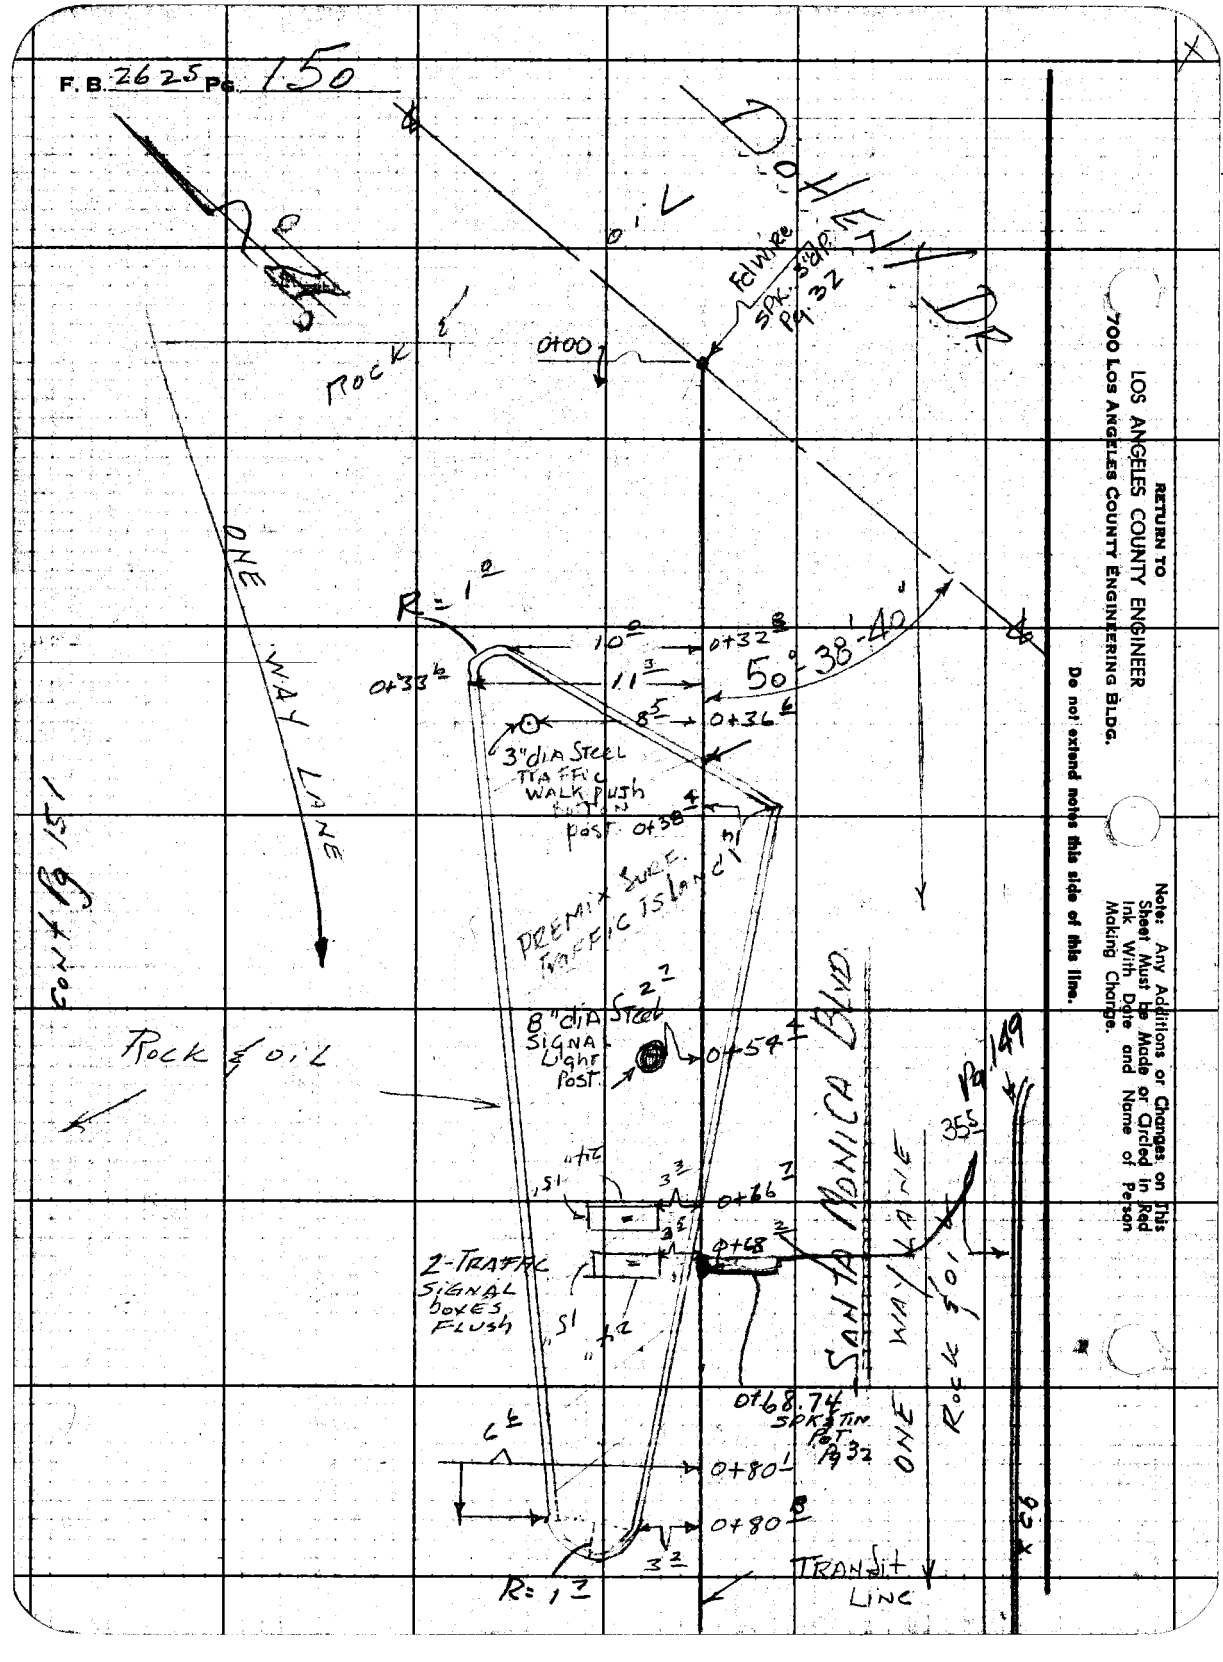

RETURN TO
LOS ANGELES COUNTY ENGINEER
700 Los Angeles County Engineering Bldg.

Do not extend notes this side of this line.

Note: Any Additions or Changes on This Sheet Must Be Made or Circled in Red Ink With Date and Name of Person Making Change.

Notes Ck'd by	Survey of DOHENY DR
Map No.	JN007591 Tape 0135 Std 68 of
Office Work R. L. GREEN	Surveyed by H. E. GRANQUIST
Checked	Notes H. E. G. Date 3/3/60
Date	Indexed C. Johnson

F. B. 2625 Pg. 151

Int Fd Wire Spk

3" dp Per Pg 32

0+00 Going SWLY

-17+24.05 ft South

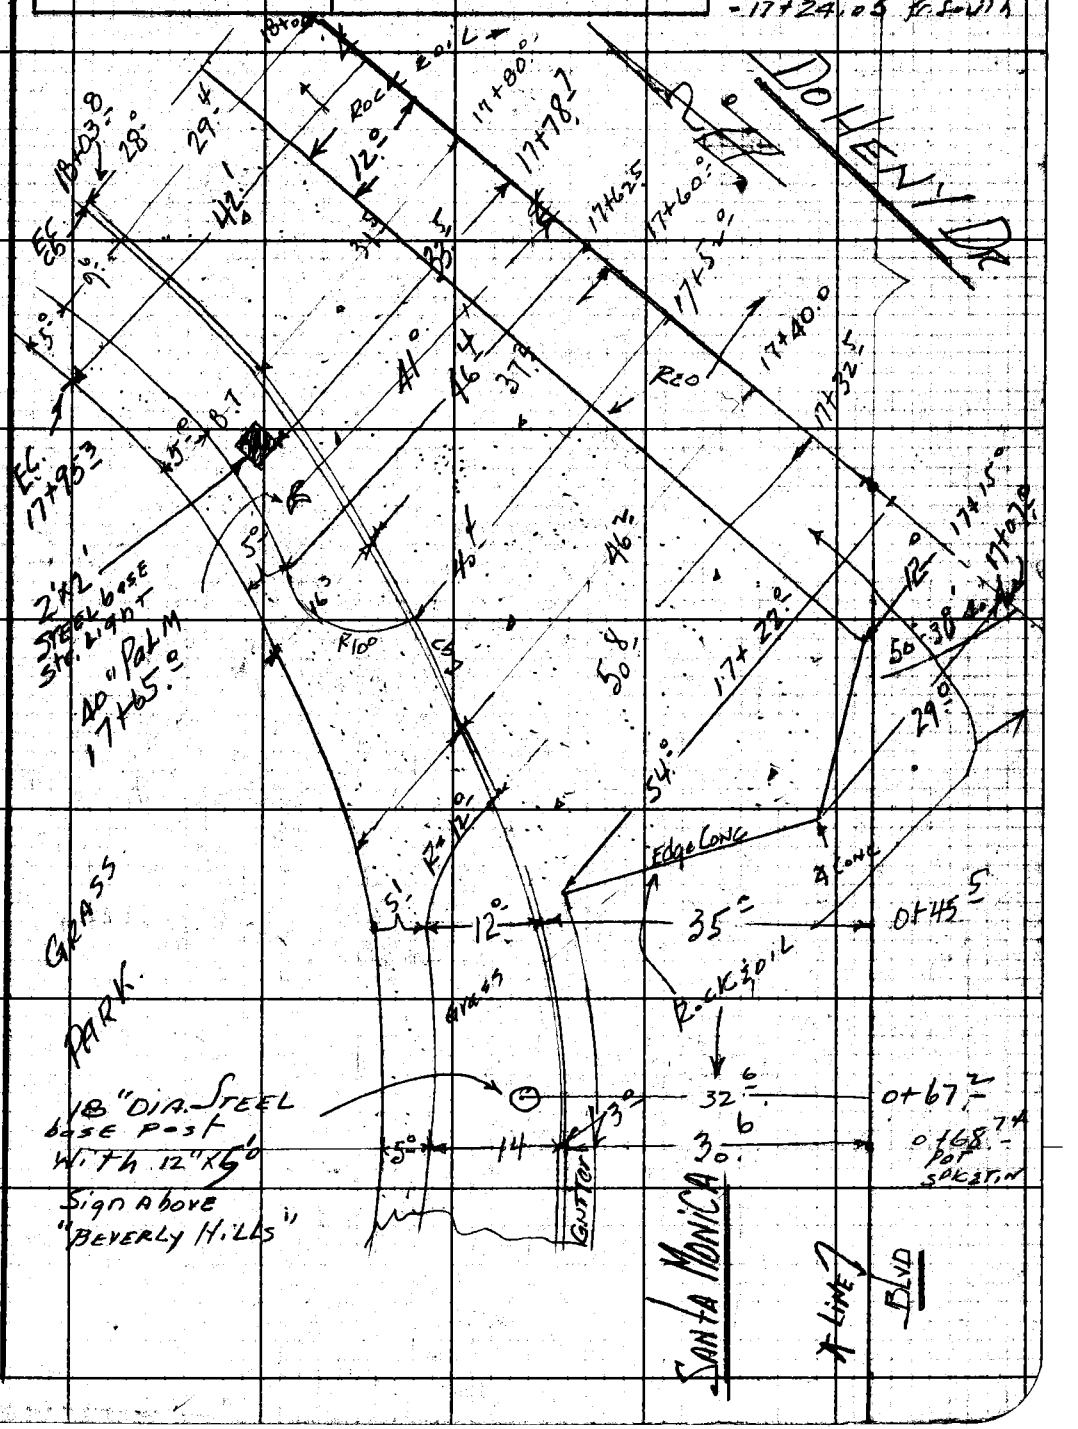

Note: Any Additions or Changes on This Sheet Must be Made or Circled in Red Ink With Date and Name of Person Making Change.

Do not extend notes this side of this line.

RETURN TO
LOS ANGELES COUNTY ENGINEER
700 LOS ANGELES COUNTY ENGINEERING BLDG.

76F3098 CE #247—8-57

F.B. 2625 Pg. 152

DOHENY DR.

RETURN TO
LOS ANGELES COUNTY ENGINEER
700 LOS ANGELES COUNTY ENGINEERING BLDG.

Do not extend notes this side of this line.

Note: Any Additions or Changes on This Sheet Must be Made or Circled in Red Ink With Date and Name of Person Making Change.

76F309S CE #247—3-57

RETURN TO
LOS ANGELES COUNTY ENGINEER
700 LOS ANGELES COUNTY ENGINEERING BLDG.

Note: Any Additions or Changes on This Sheet Must be Made or Circled in Red Ink With Date and Name of Person Making Change.

Do not extend notes this side of this line.

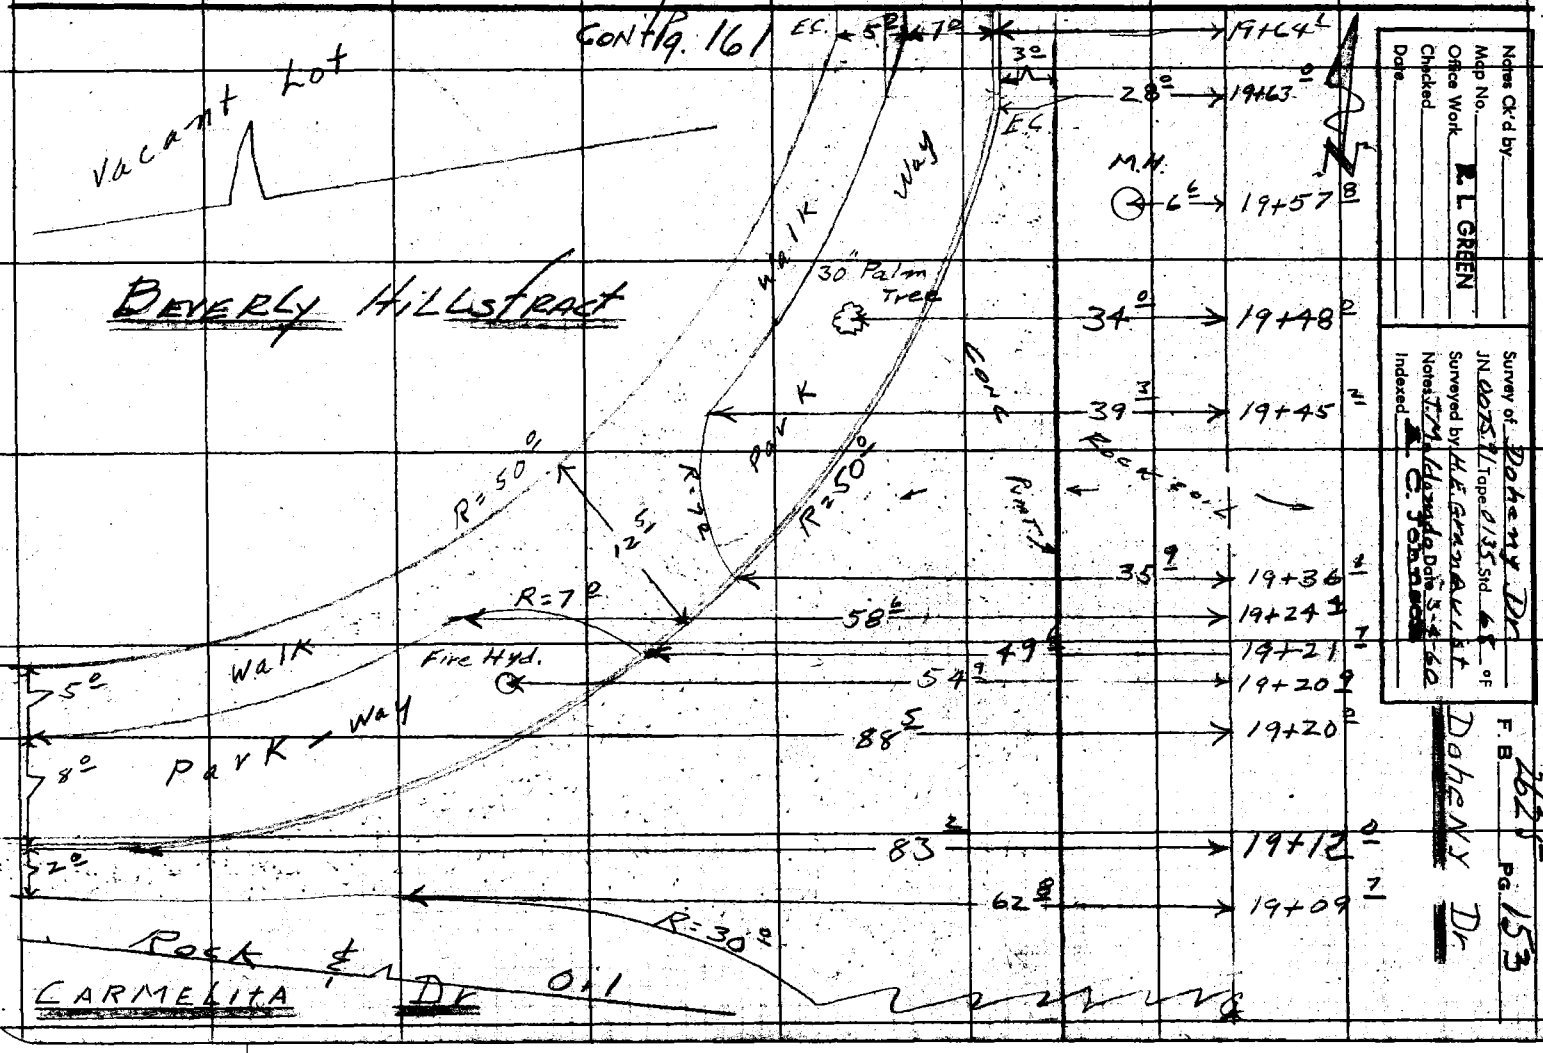

F.B. 262 Pg. 154

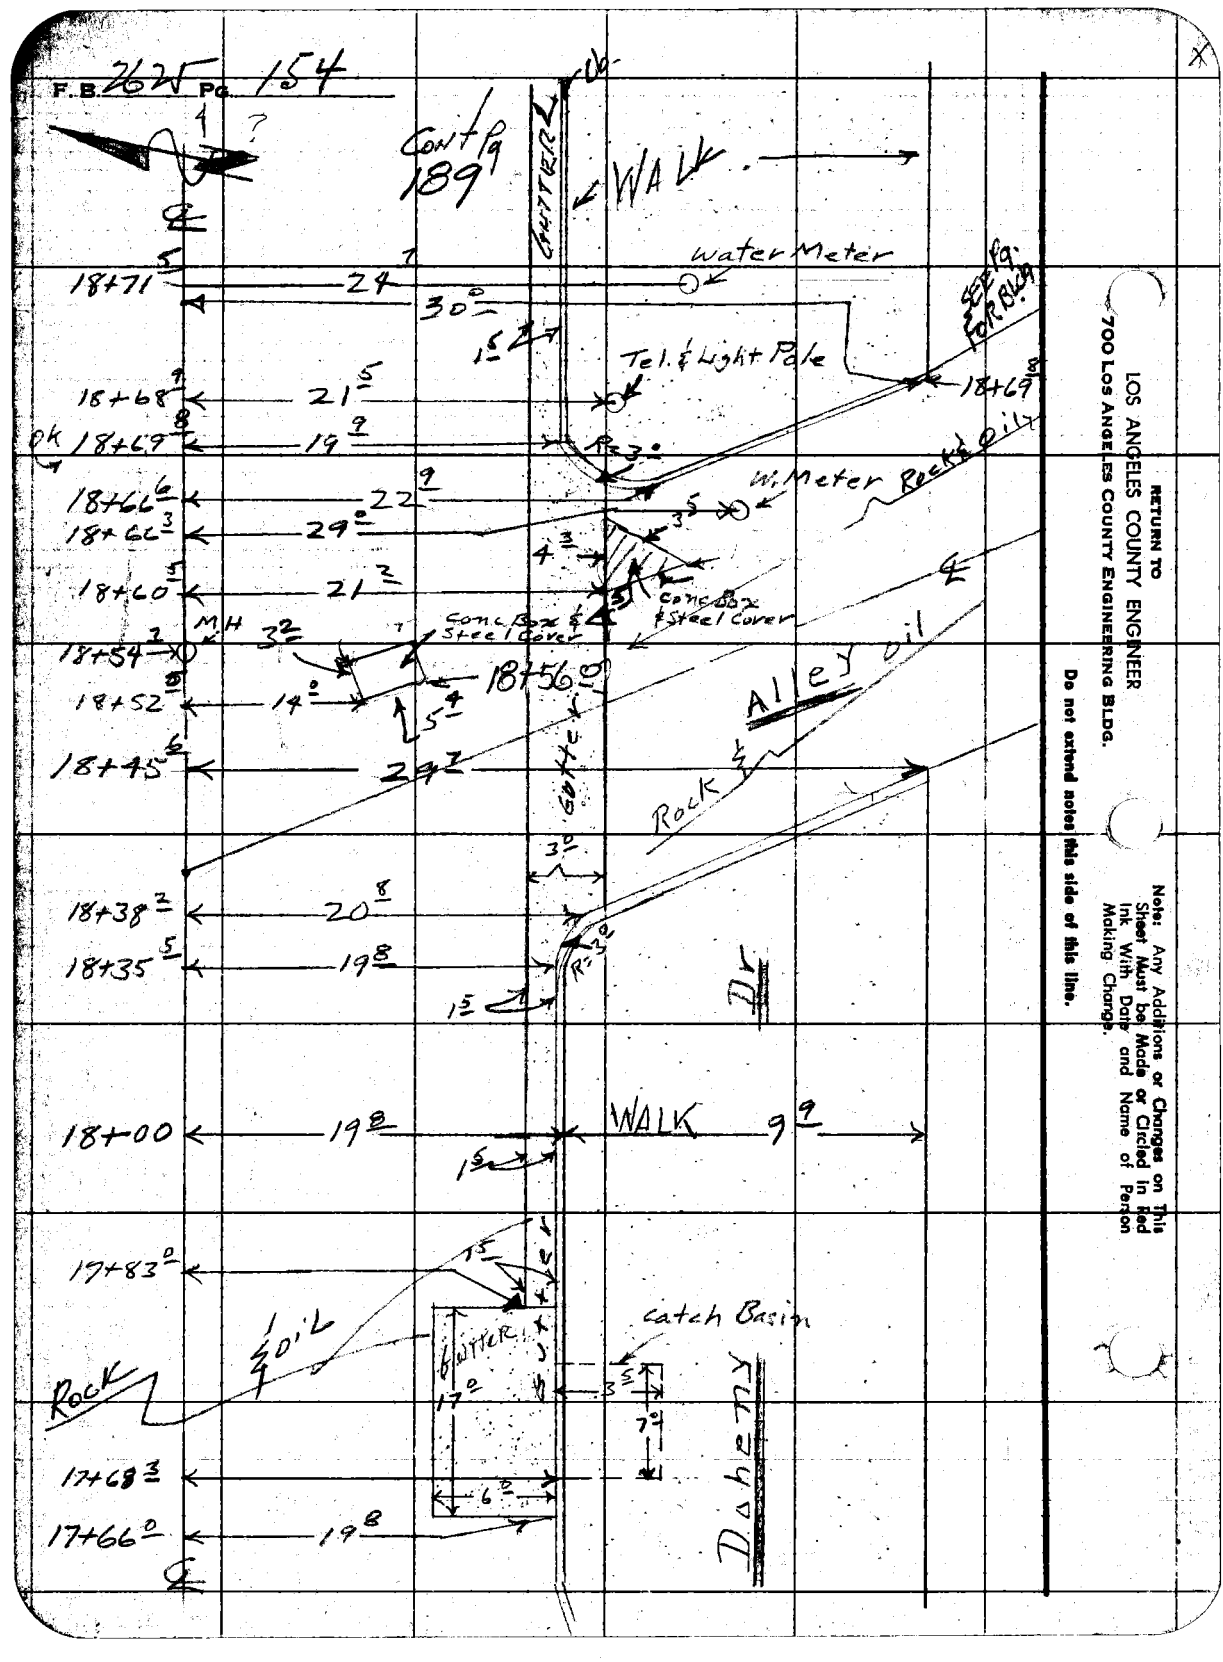

RETURN TO
LOS ANGELES COUNTY ENGINEER
700 LOS ANGELES COUNTY ENGINEERING BLDG.

Do not extend notes this side of this line.

Note: Any Additions or Changes on This Sheet Must be Made or Circled in Red Ink With Date and Name of Person Making Change.

Notes Ck'd by	Survey of DOHENY DR
Map No.	JN 007591 Tape 0135 Std 68 °F
Office Work R. L. GREEN	Surveyed by H. E. GRANQUIST
Checked	Notes H. E. G. Date 8/4/60
Date	Indexed C. Johnson

F. B. 2625 Pg. 155

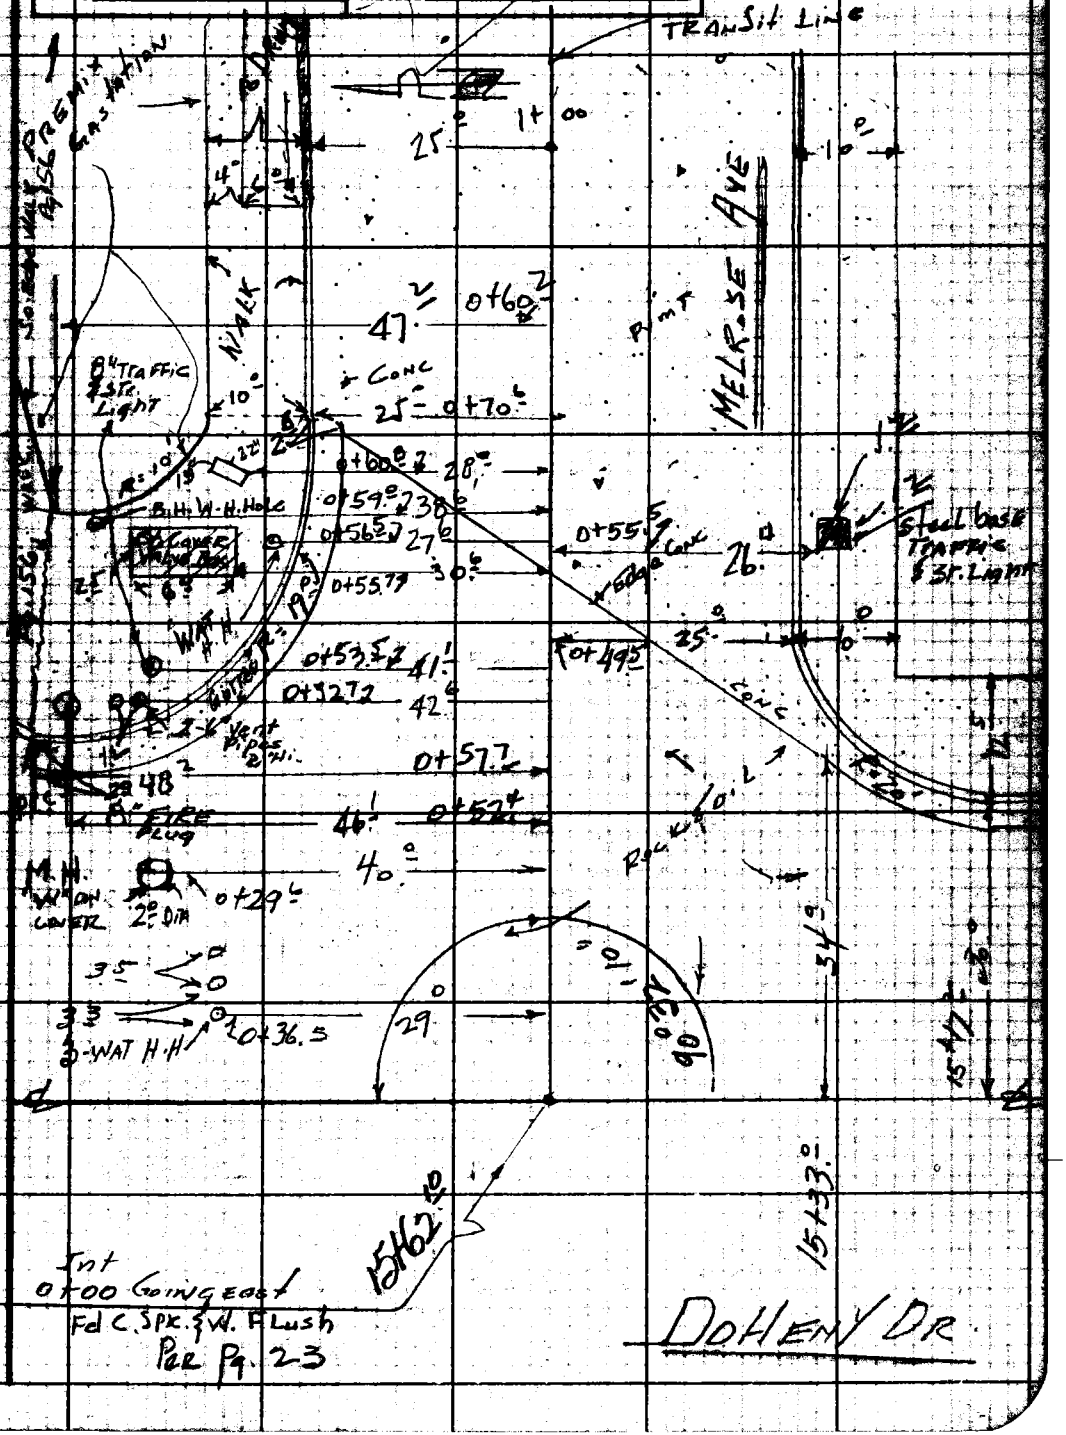

Note: Any Additions or Changes on This Sheet Must be Made or Circled in Red Ink With Date and Name of Person Making Change.

Do not extend this line of this line.

PLEASE RETURN TO
LOS ANGELES COUNTY ENGINEER
700 LOS ANGELES COUNTY ENGINEERING BLDG.

76F309B S&E #247 11-60

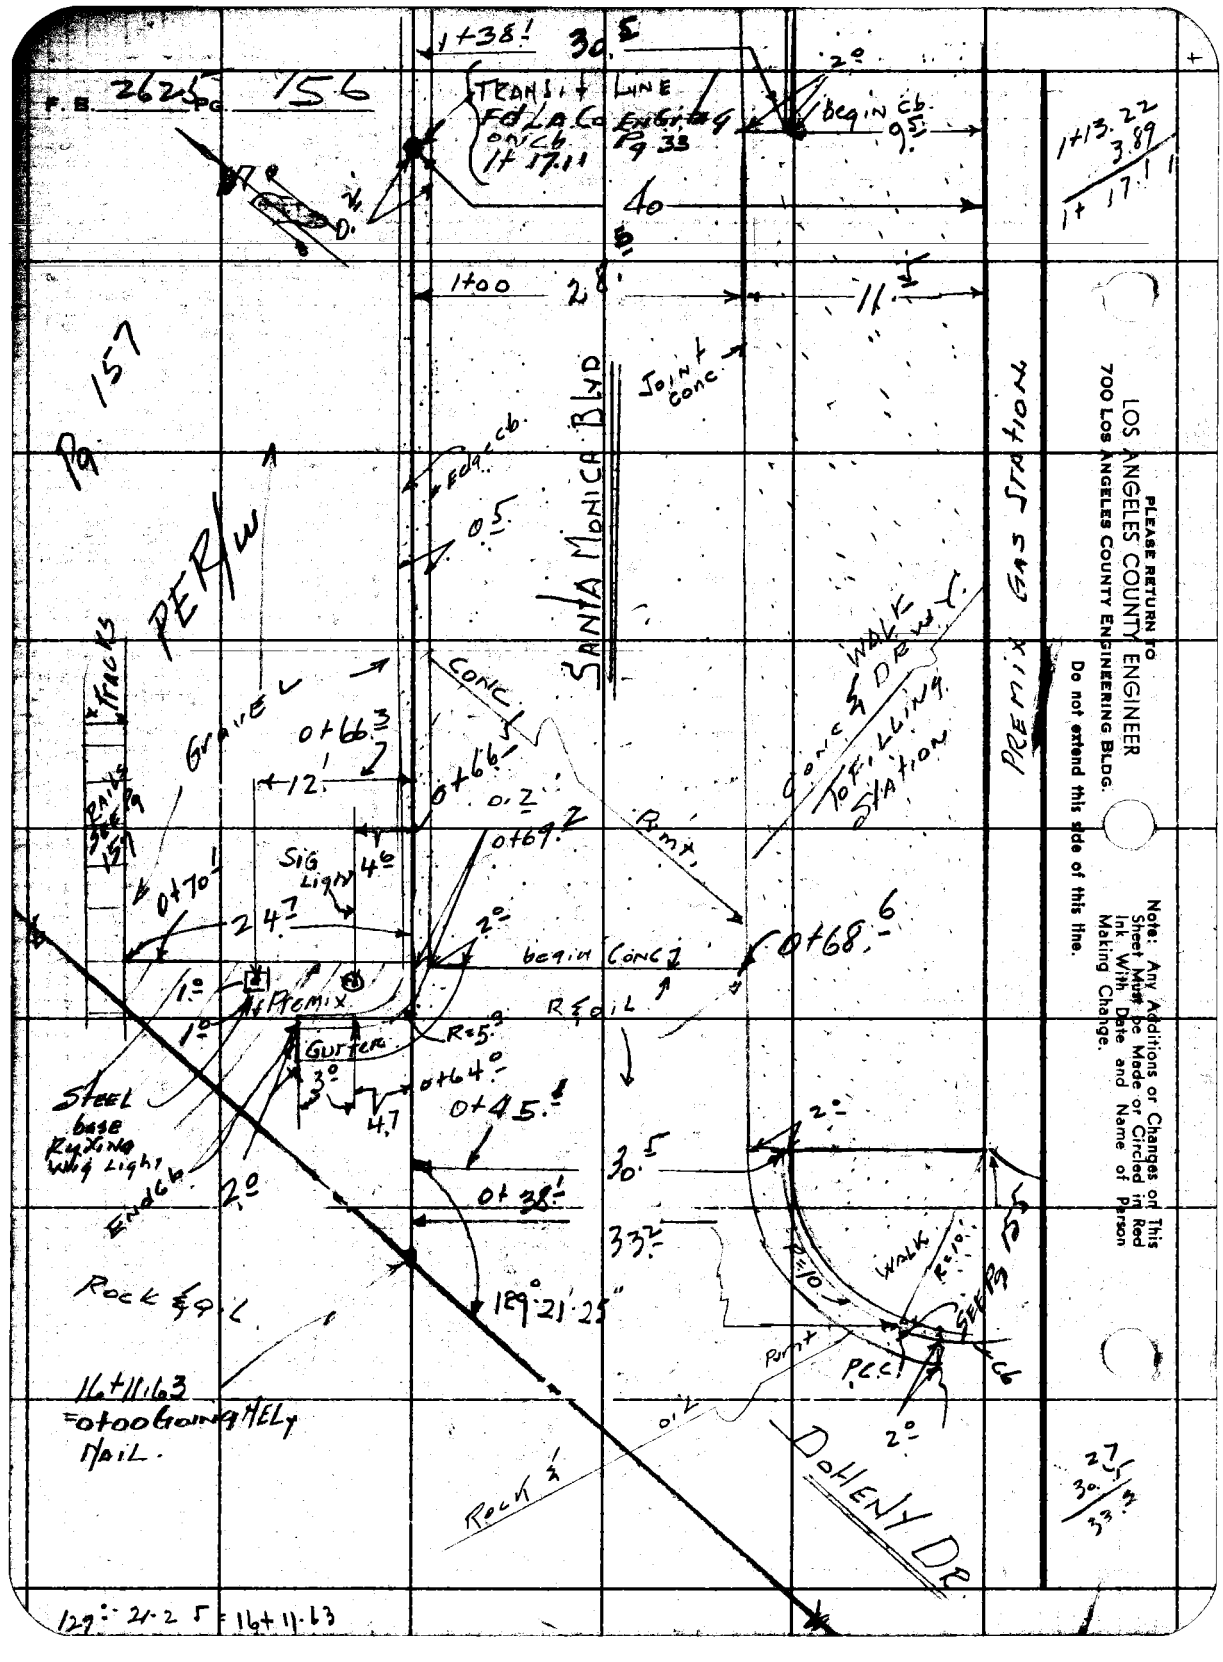

LOS ANGELES COUNTY ENGINEER
700 LOS ANGELES COUNTY ENGINEERING BLDG.
PLEASE RETURN TO
Do not extend this side of this line.
Note: Any Additions or Changes on This Sheet Must be Made or Circled in Red Ink With Date and Name of Person Making Change.

Notes Ck'd by
Map, No.
Office Work R. L. GREEN
Checked
Date

Survey of Doheny Dr.
JN 0075.91 Tape 0135 Std. 68 °F
Surveyed by H. E. Granquist
Notes J. Maldonado Date 3-7-60
Indexed

F. B. 2625 PG. 157

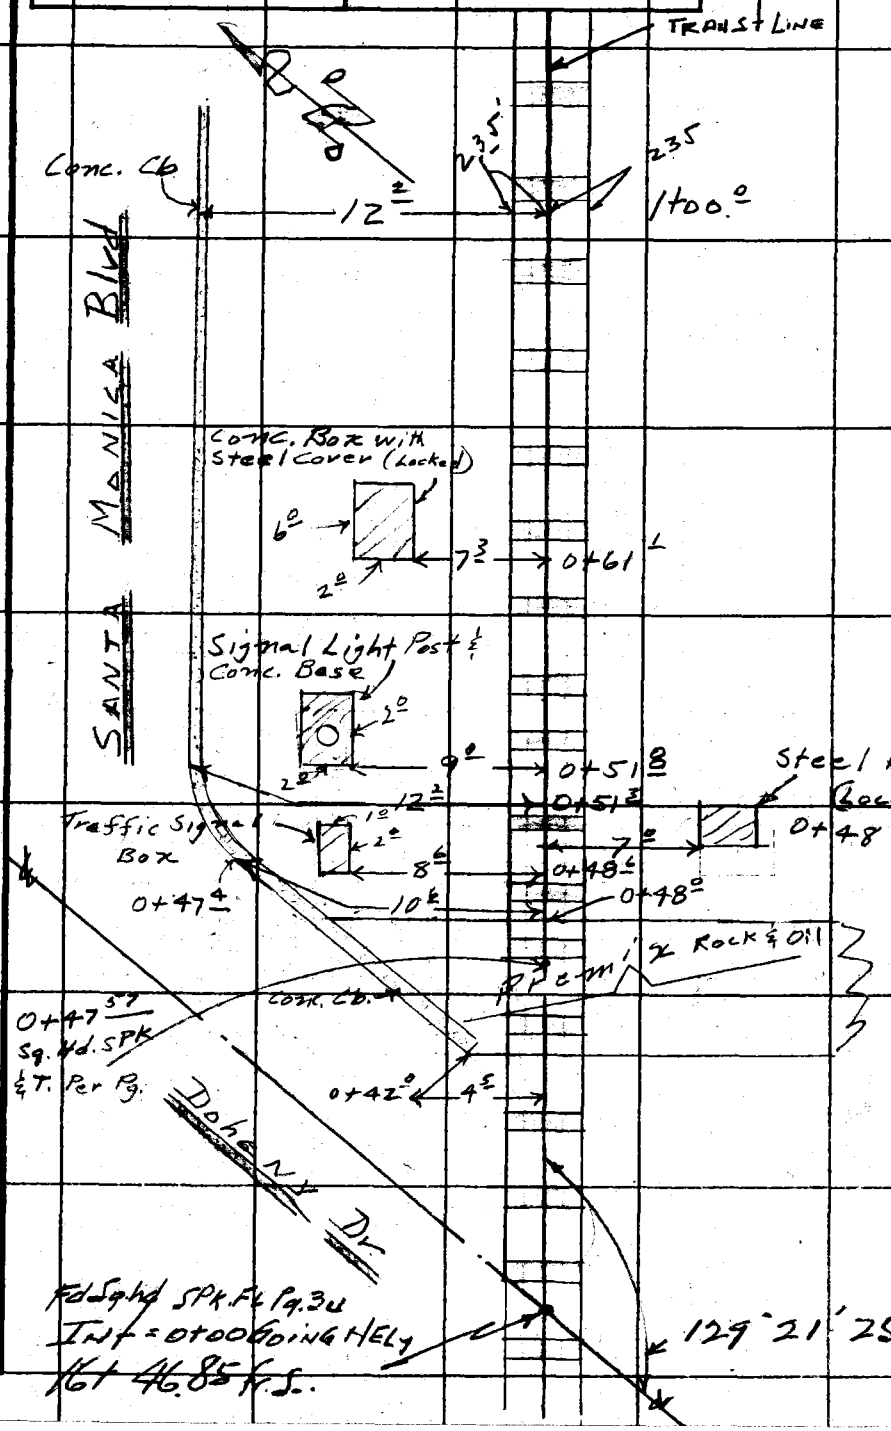

Note: Any Additions or Changes on This Sheet Must be Made or Circled in Red Ink With Date and Name of Person Making Change.

Do not extend this side of this line.

PLEASE RETURN TO
LOS ANGELES COUNTY ENGINEER
700 LOS ANGELES COUNTY ENGINEERING BLDG.

78F3095 SBE #247 11-59

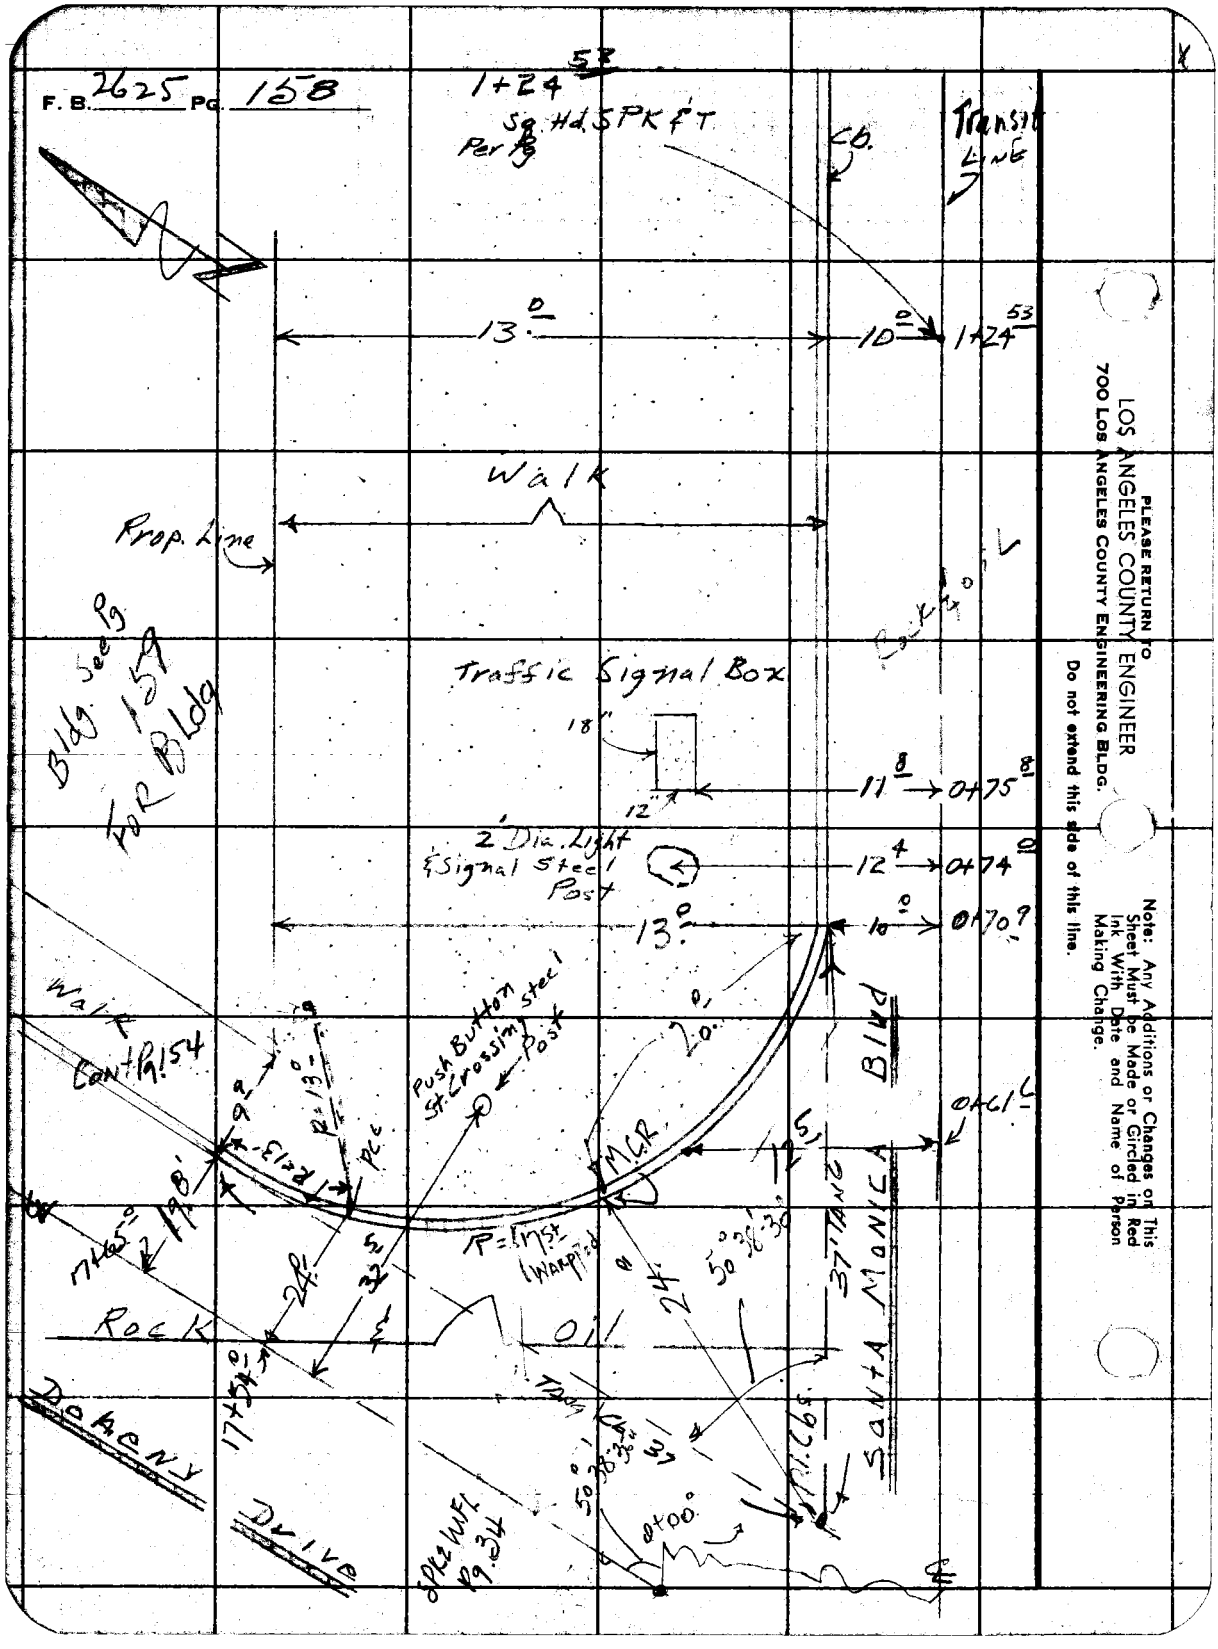
F. B. 2625 Pg. 158
1+24 53
Sq. Hd. SPK FT Per Pg
Cb.
Transit Line
13.0
10.0
1+24 53
Walk
Prop. Line
Bldg. See Pg 159 For Bldg
Traffic Signal Box
18"
12"
11.8
0+75.8
2' Dia. Light & Signal Steel Post
12.4
0+74.0
13.0
10.0
0+70.9
Walk Cont Pg. 154
Push Button St. Crossing Steel Post
20.0
M.C.R.
12.5
0+61.6
Santa Monica Blvd
R=1 Mst (Warped)
24.
50°38'30"
37' Tang
Rock & Oil
Dakeny Drive
17+54.0
Tang Cb. 37
50°38'30"
0+00.0
SPK & WFL Pg. 34
Pl. Cbs.
PLEASE RETURN TO
LOS ANGELES COUNTY ENGINEER
700 LOS ANGELES COUNTY ENGINEERING BLDG.
Do not extend this side of this line.
Note: Any Additions or Changes on This Sheet Must be Made or Circled in Red Ink With Date and Name of Person Making Change.

Notes Ck'd by
Map No. R. L. GREEN
Office Work
Checked
Date

Survey at DOHENY DR.
JN 007591 Tape 0135 Std 68 °F
Surveyed by H. E. GRANOWIST
Notes H.E.G. Date 3/4/68
Indexed R. O. Johnson

F. B. 2625 Pg. 159

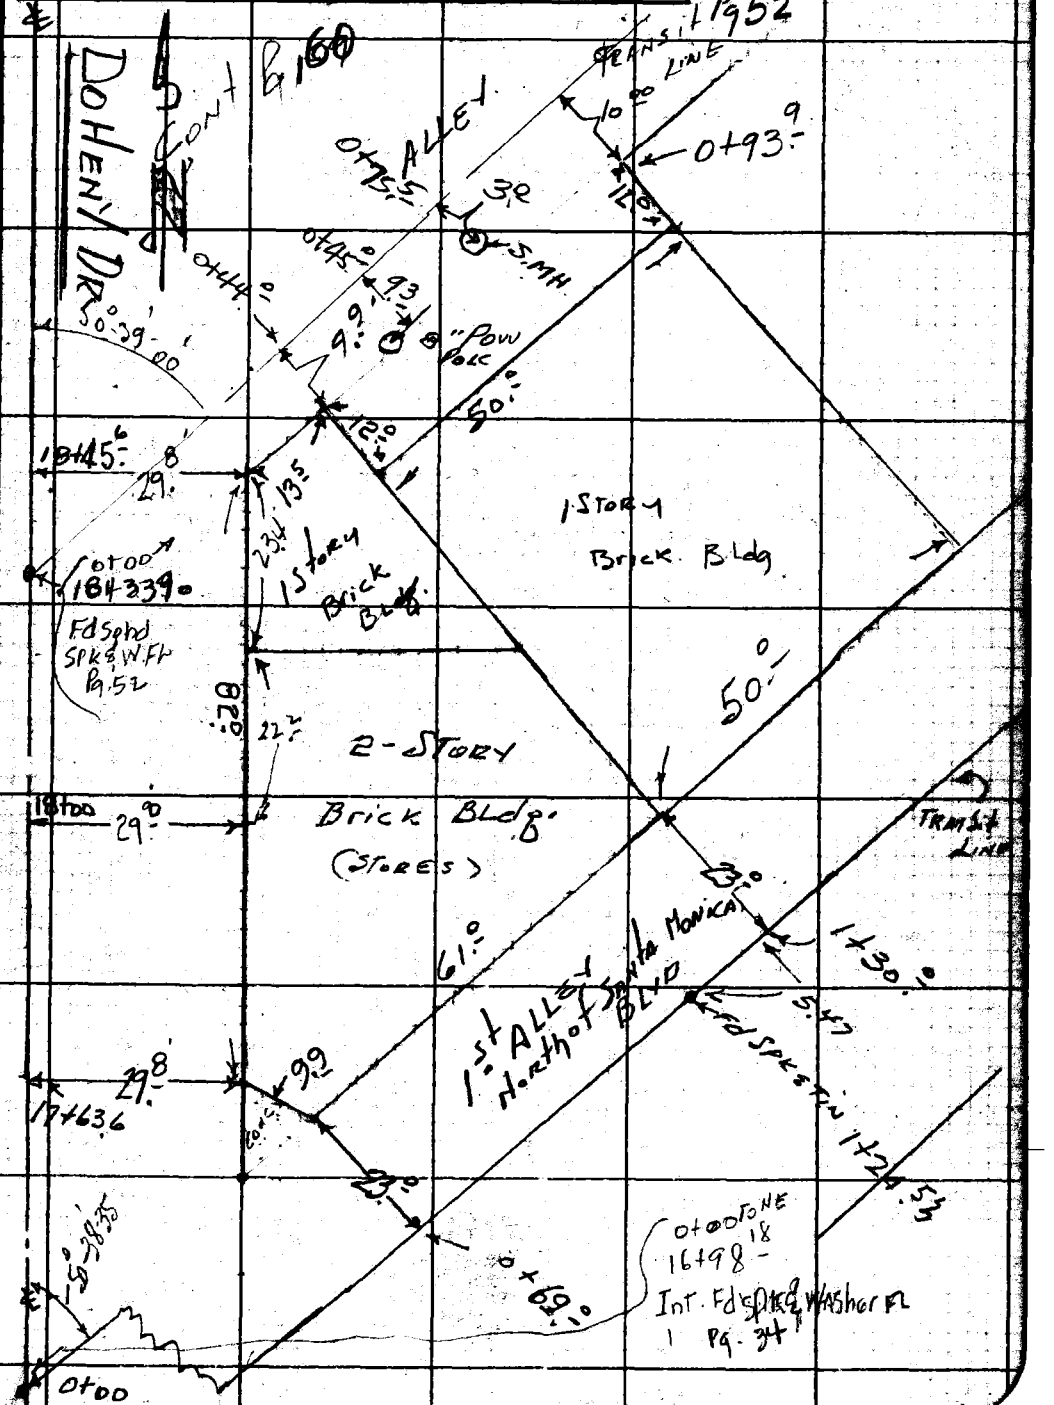

Note: Any Additions or Changes on this Sheet Must be Made or Circled in Red Ink With Date and Name of Person Making Change.

Do not extend this side of this line.

PLEASE RETURN TO
LOS ANGELES COUNTY ENGINEER
700 Los Angeles County Engineering Bldg.

76F3088 S&E #247 11-59

F. B. 2625 PG. 160

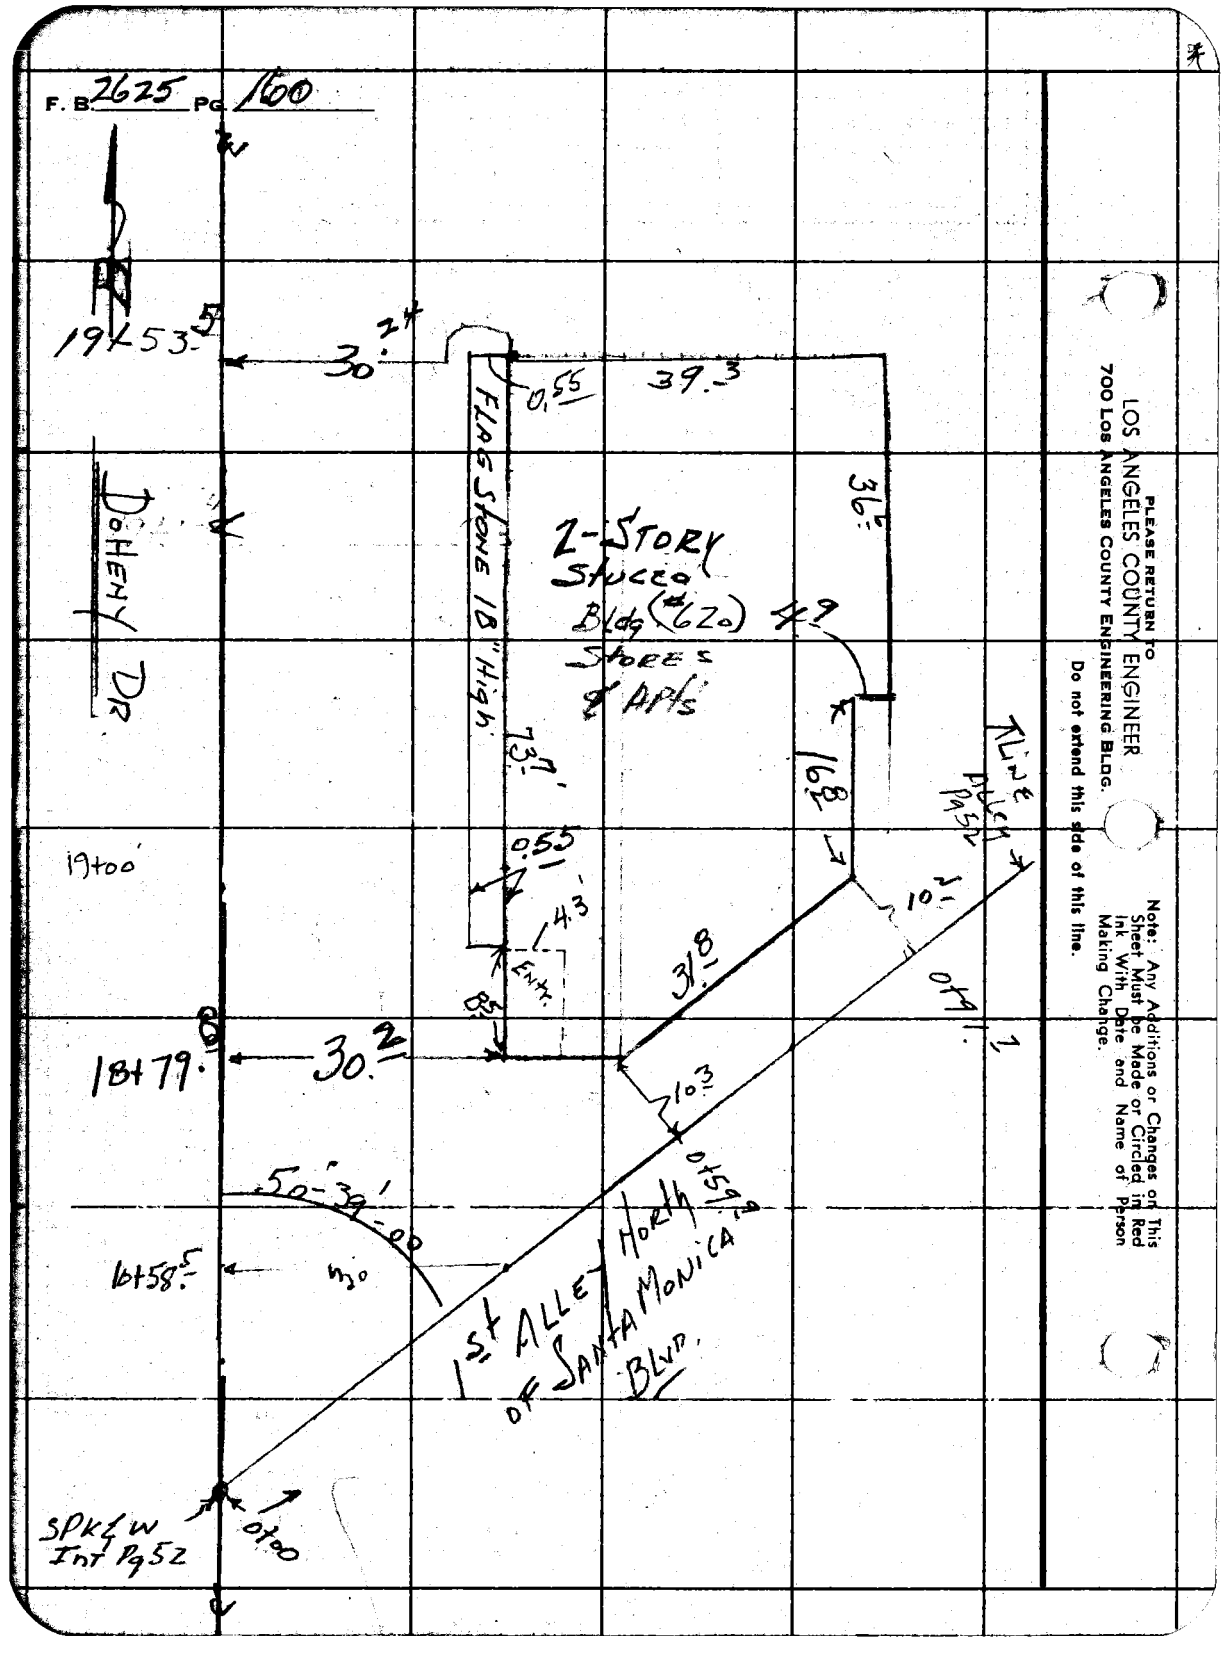

PLEASE RETURN TO
LOS ANGELES COUNTY ENGINEER
700 LOS ANGELES COUNTY ENGINEERING BLDG.
Do not extend this side of this line.

Note: Any Additions or Changes on This Sheet Must be Made or Circled in Red Ink With Date and Name of Person Making Change.

Notes Ck'd by	Survey of DOHENY DR.
Map No.	JN 00759 / Tape 0135 Std 68 °F
Office Work R. L. GREEN	Surveyed by H. E. GRANDY'S
Checked	Notes H.E.G. Date 2/7/60
Date	Indexed C. Johnson

F. B. 2625 PG. 161

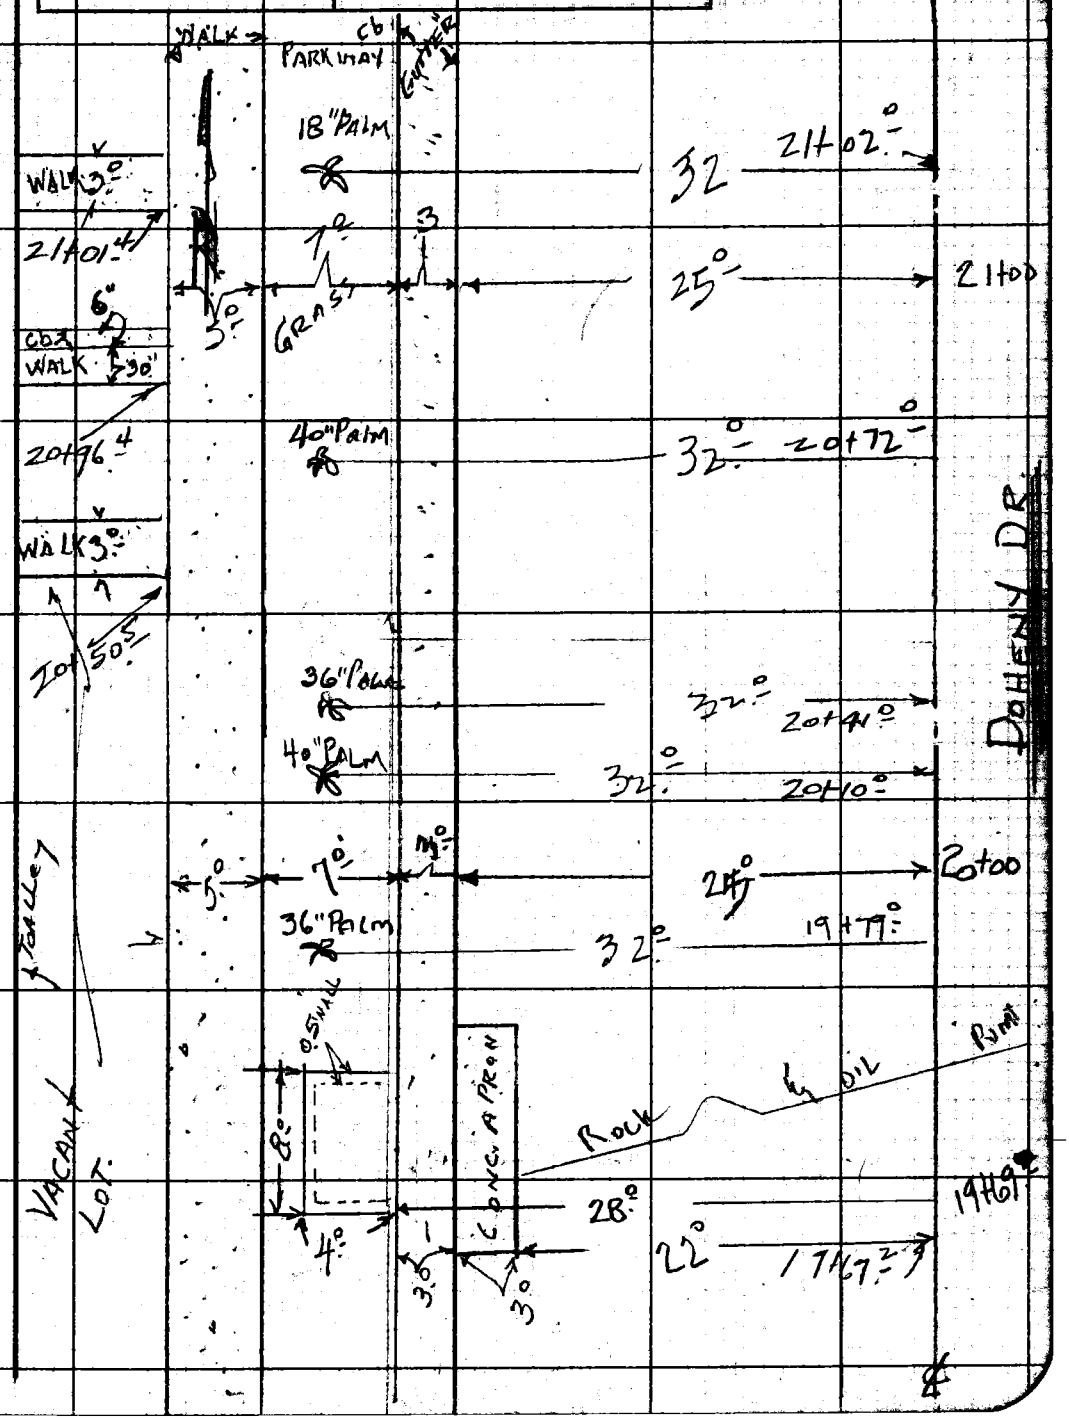

Note: Any Additions or Changes on This Sheet Must Be Made or Circled in Red Ink With Date and Name of Person Making Change.

Do not extend notes this side of this line.

RETURN TO
LOS ANGELES COUNTY ENGINEER
100 LOS ANGELES COUNTY ENGINEERING BLDG.

763093 CE #247—7-53

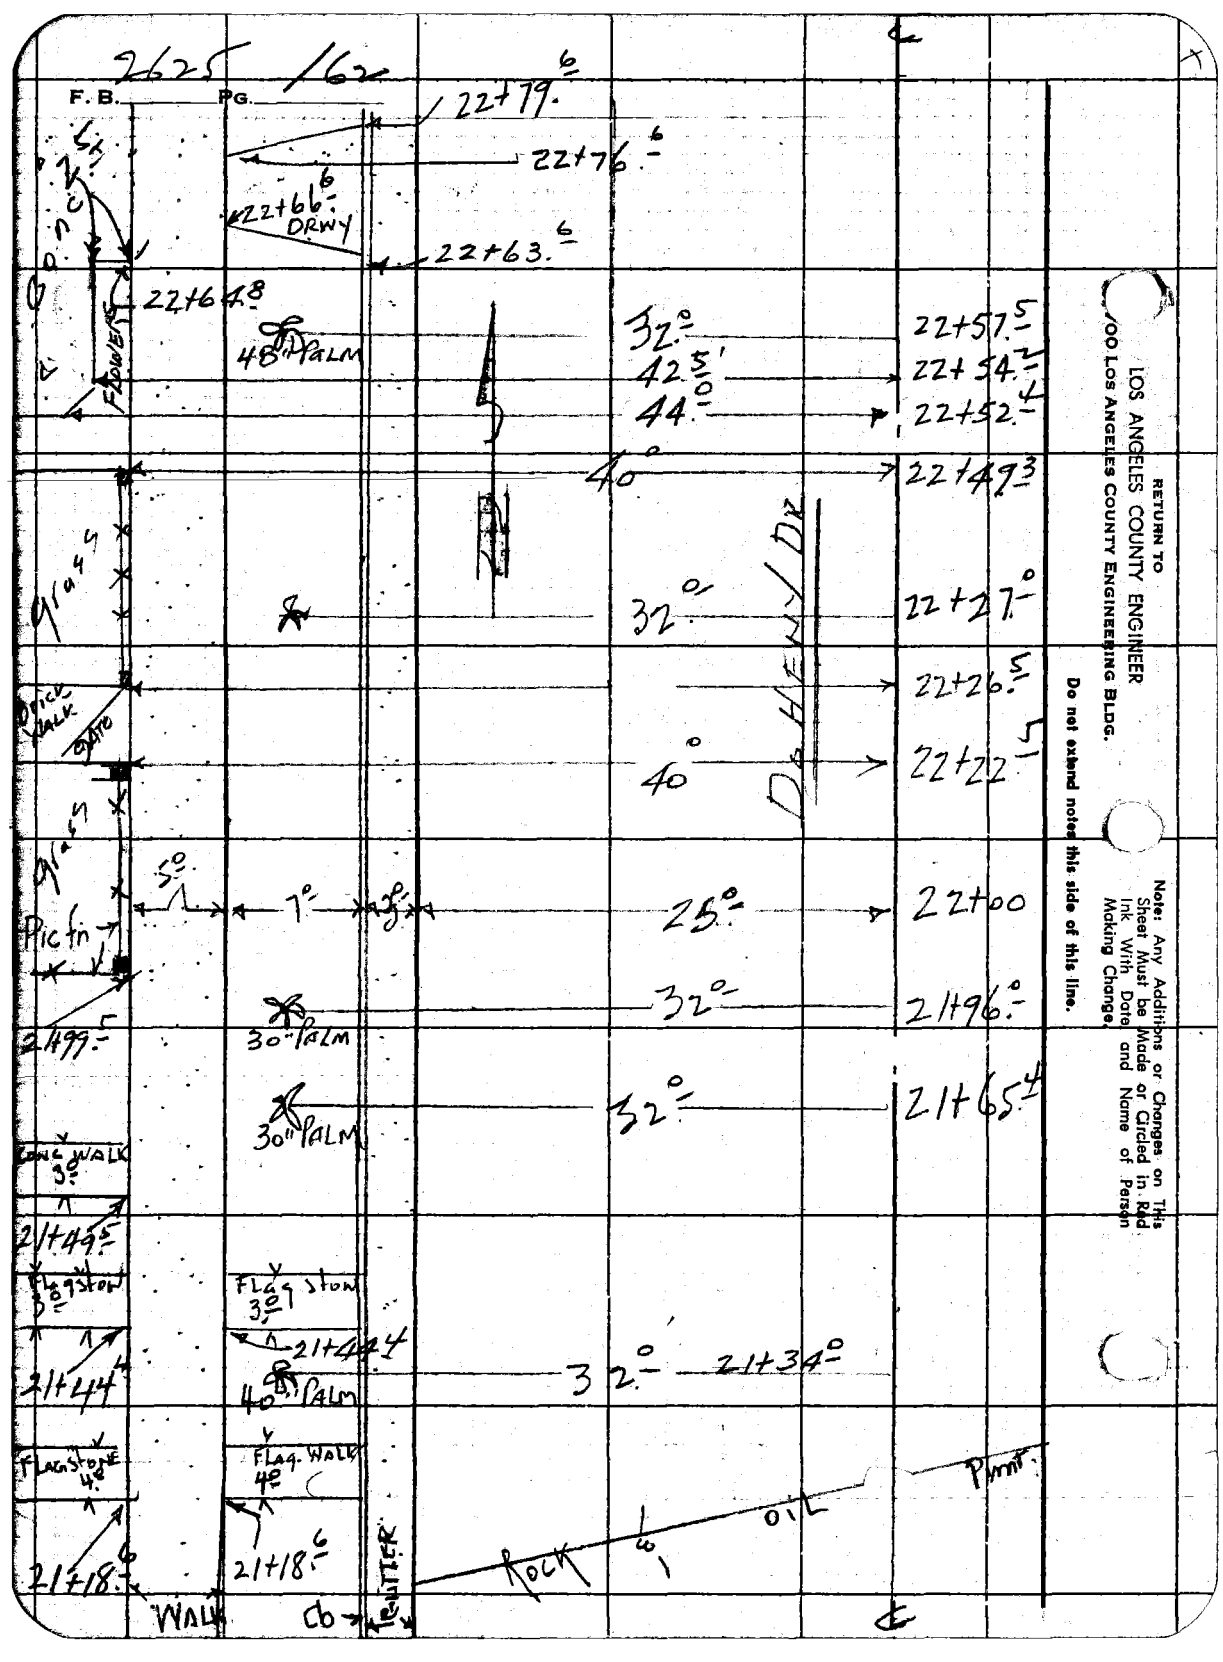
2625 /62
F.B. PG.
22+79.6
22+76.6
22+66.6 DRWY
22+63.6
22+64.8
48" PALM
FLOWERS
32°
42.5'
44°
22+57.5
22+54.2
22+52.4
40°
22+49.3
grass
32°
22+27.0
DRICK WALK
GATE
22+26.5
40°
22+22.5
DR HENY DR
grass
5°
7°
3°
25°
22+00
Pic fn
32°
21+96.0
21+99.5
30" PALM
32°
21+65.4
30" PALM
CONC WALK 3°
21+49.5
Flagstone 3°
Flag stone 3°
21+44.4
21+44.4
40" PALM
32°
21+34.0
Flagstone 4°
Flag. WALK 4°
21+18.6
21+18.6
WALK
Cb
TRUTTER
ROCK
OIL
Pump
RETURN TO
LOS ANGELES COUNTY ENGINEER
900 LOS ANGELES COUNTY ENGINEERING BLDG.
Do not extend notes this side of this line.
Note: Any Additions or Changes on This Sheet Must be Made or Circled in Red Ink With Date and Name of Person Making Change.

Notes Ck'd by
Map No.
Office Work R. L. GREEN
Checked
Date

Survey of DOHENY DR
W. O. 0075 Tape No. P135 Std. 68 of
Surveyed by H. E. GRANQUIST
Notes H. E. G. Date 3/7/60
Indexed C. Johnson

F. B. 2625 PG. 168

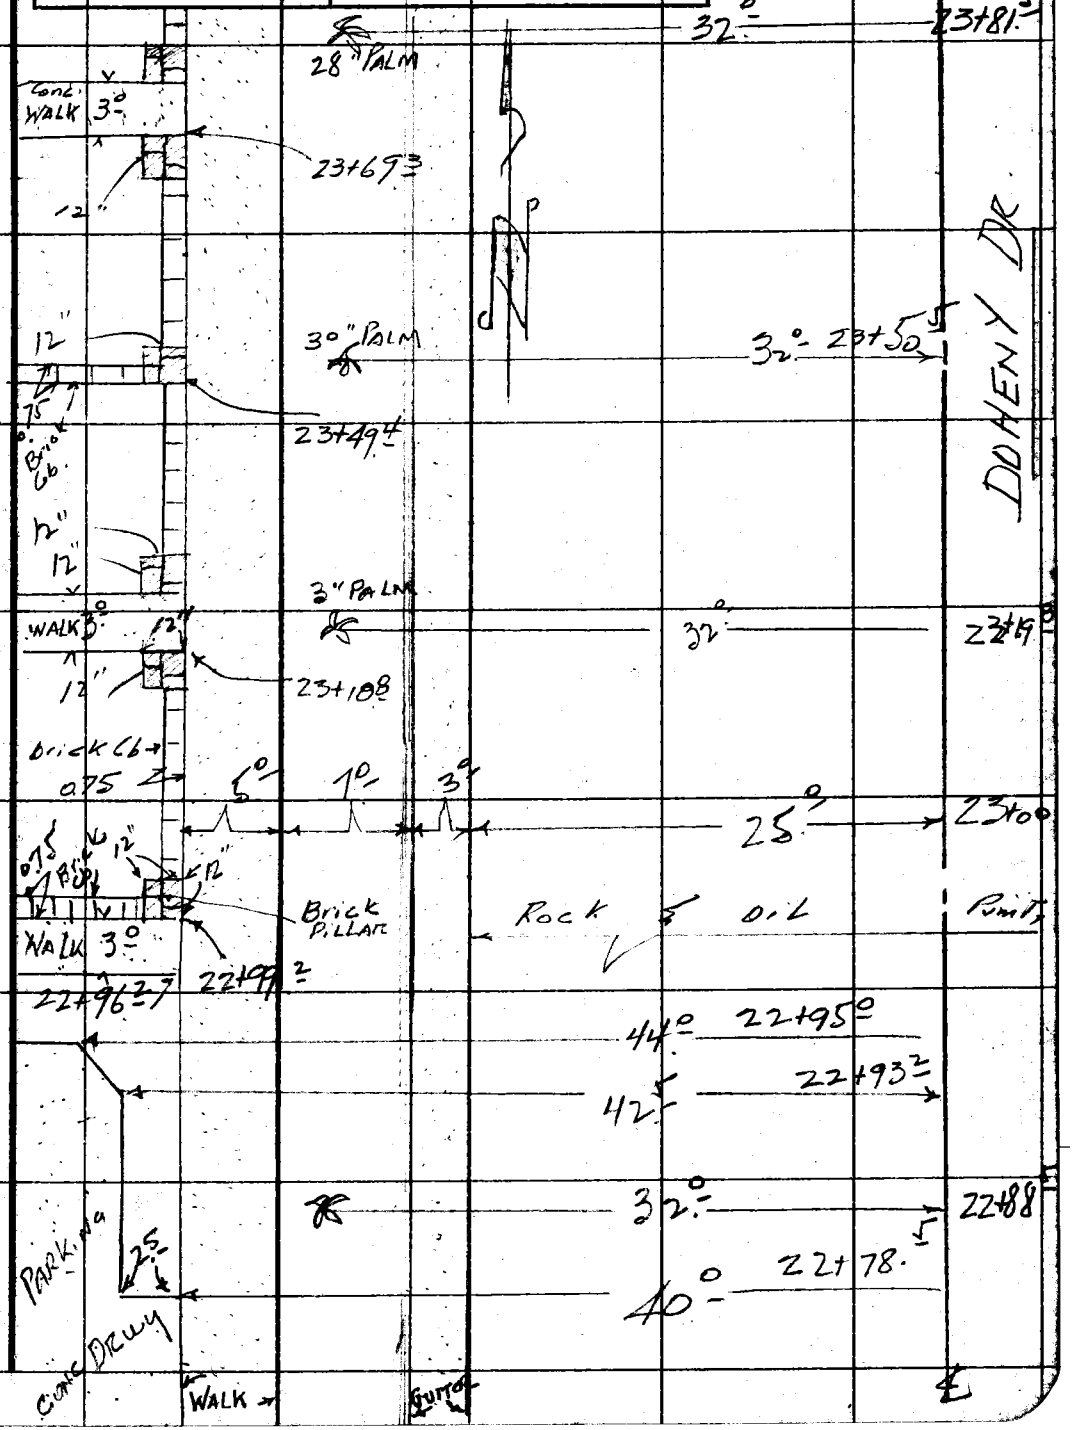

Note: Any Additions or Changes on This Sheet Must be Made or Circled in Red Ink With Date and Name of Person Making Change.

Do not extend notes this side of this line.

RETURN TO
LOS ANGELES COUNTY SURVEYOR
726 LOS ANGELES COUNTY
ENGINEERING BLDG.

76F309S S&E #247. 8-54

F. B. 2625 PG. 164

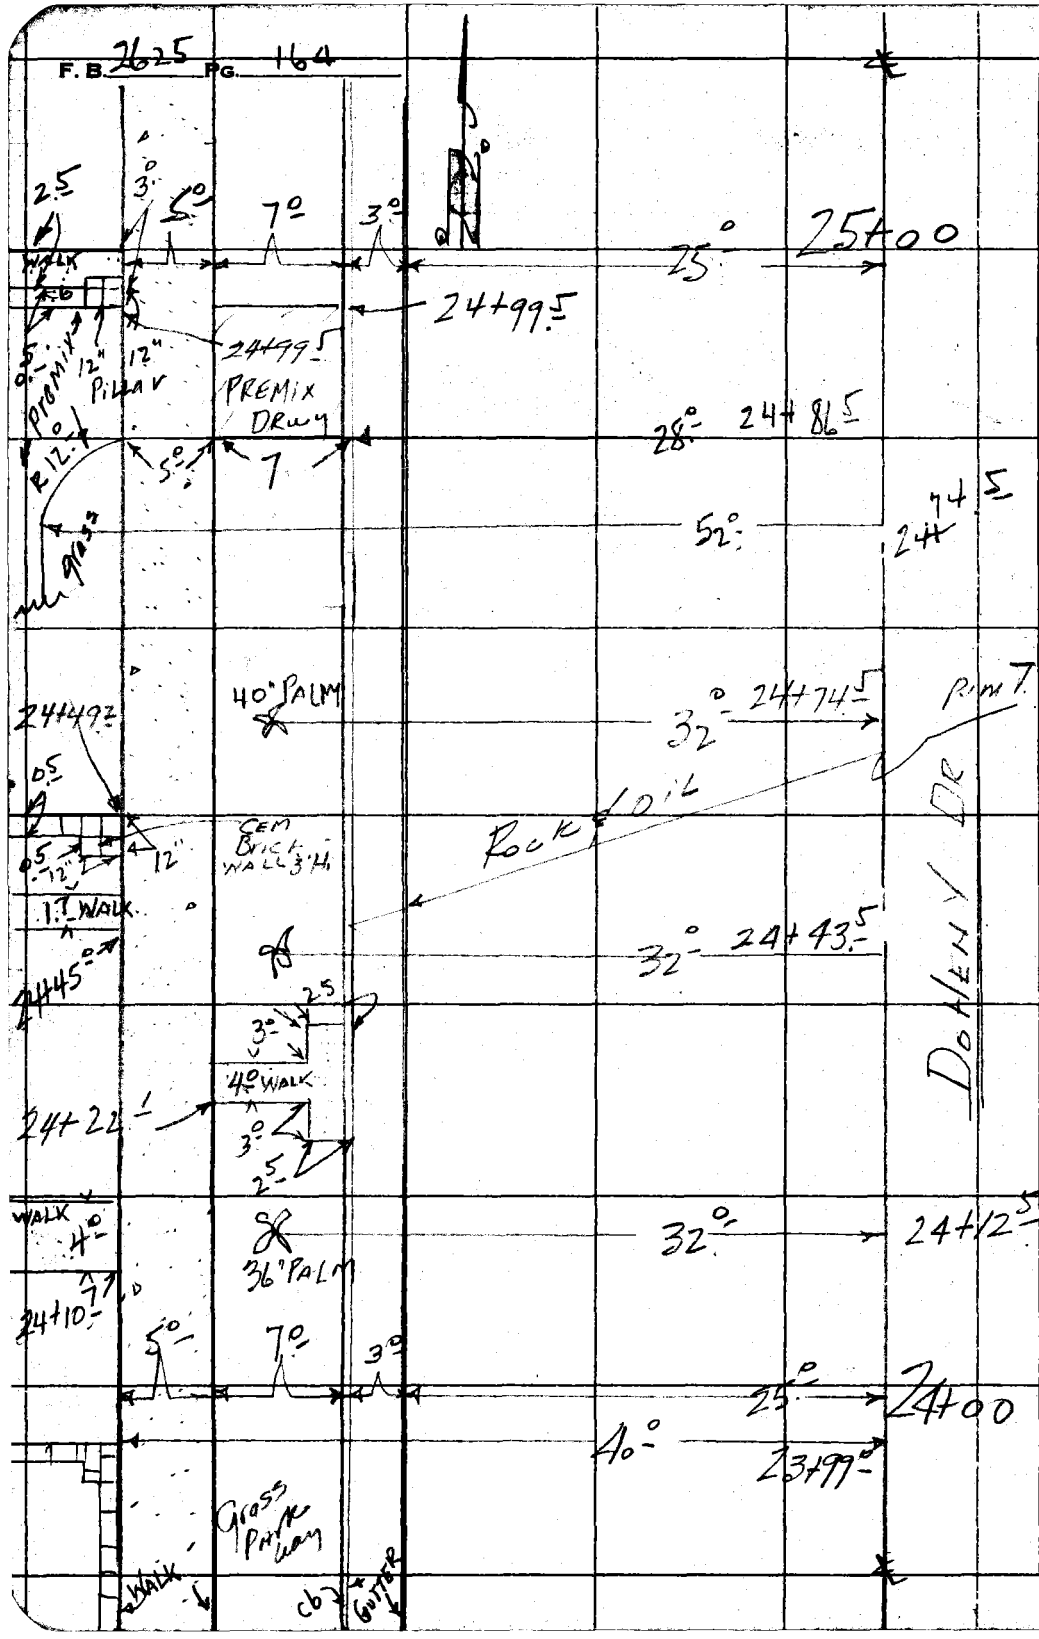

RETURN TO
LOS ANGELES COUNTY SURVEYOR
726 LOS ANGELES COUNTY
ENGINEERING BLDG.

Do not extend notes this side of this line.

Note: Any Additions or Changes on This Sheet Must be Made or Circled in Red Ink With Date and Name of Person Making Change.

Notes Ck'd by
Map No.
Office Work R. I. GREEN
Checked
Date

Survey of DOHENY DR
JN 00759 Tape 0135 Std. 68 °F
Surveyed by H.E. Granquist
Notes H.E.G. Date 3/7/60
Indexed C. Johnson

F. B. 2625 PG. 165

Note: Any Additions or Changes on This Sheet Must be Made or Circled in Red Ink With Date and Name of Person Making Change.

Do not extend notes this side of this line.

RETURN TO
LOS ANGELES COUNTY ENGINEER
900 LOS ANGELES COUNTY ENGINEERING BLDG.

76F3095 CE #247 3-57

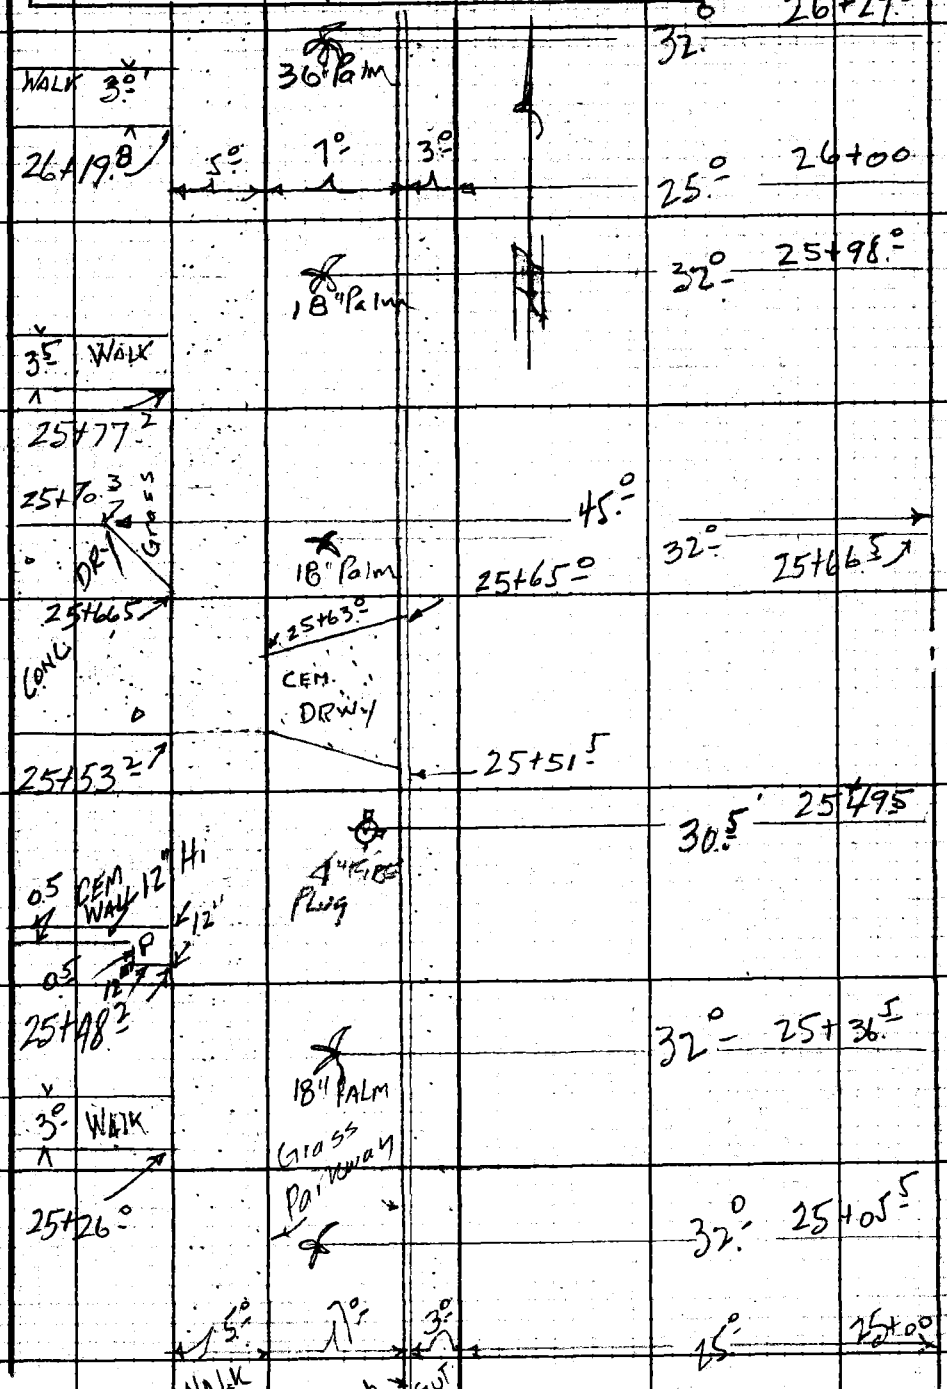

F. B. 2625 Pg. 166

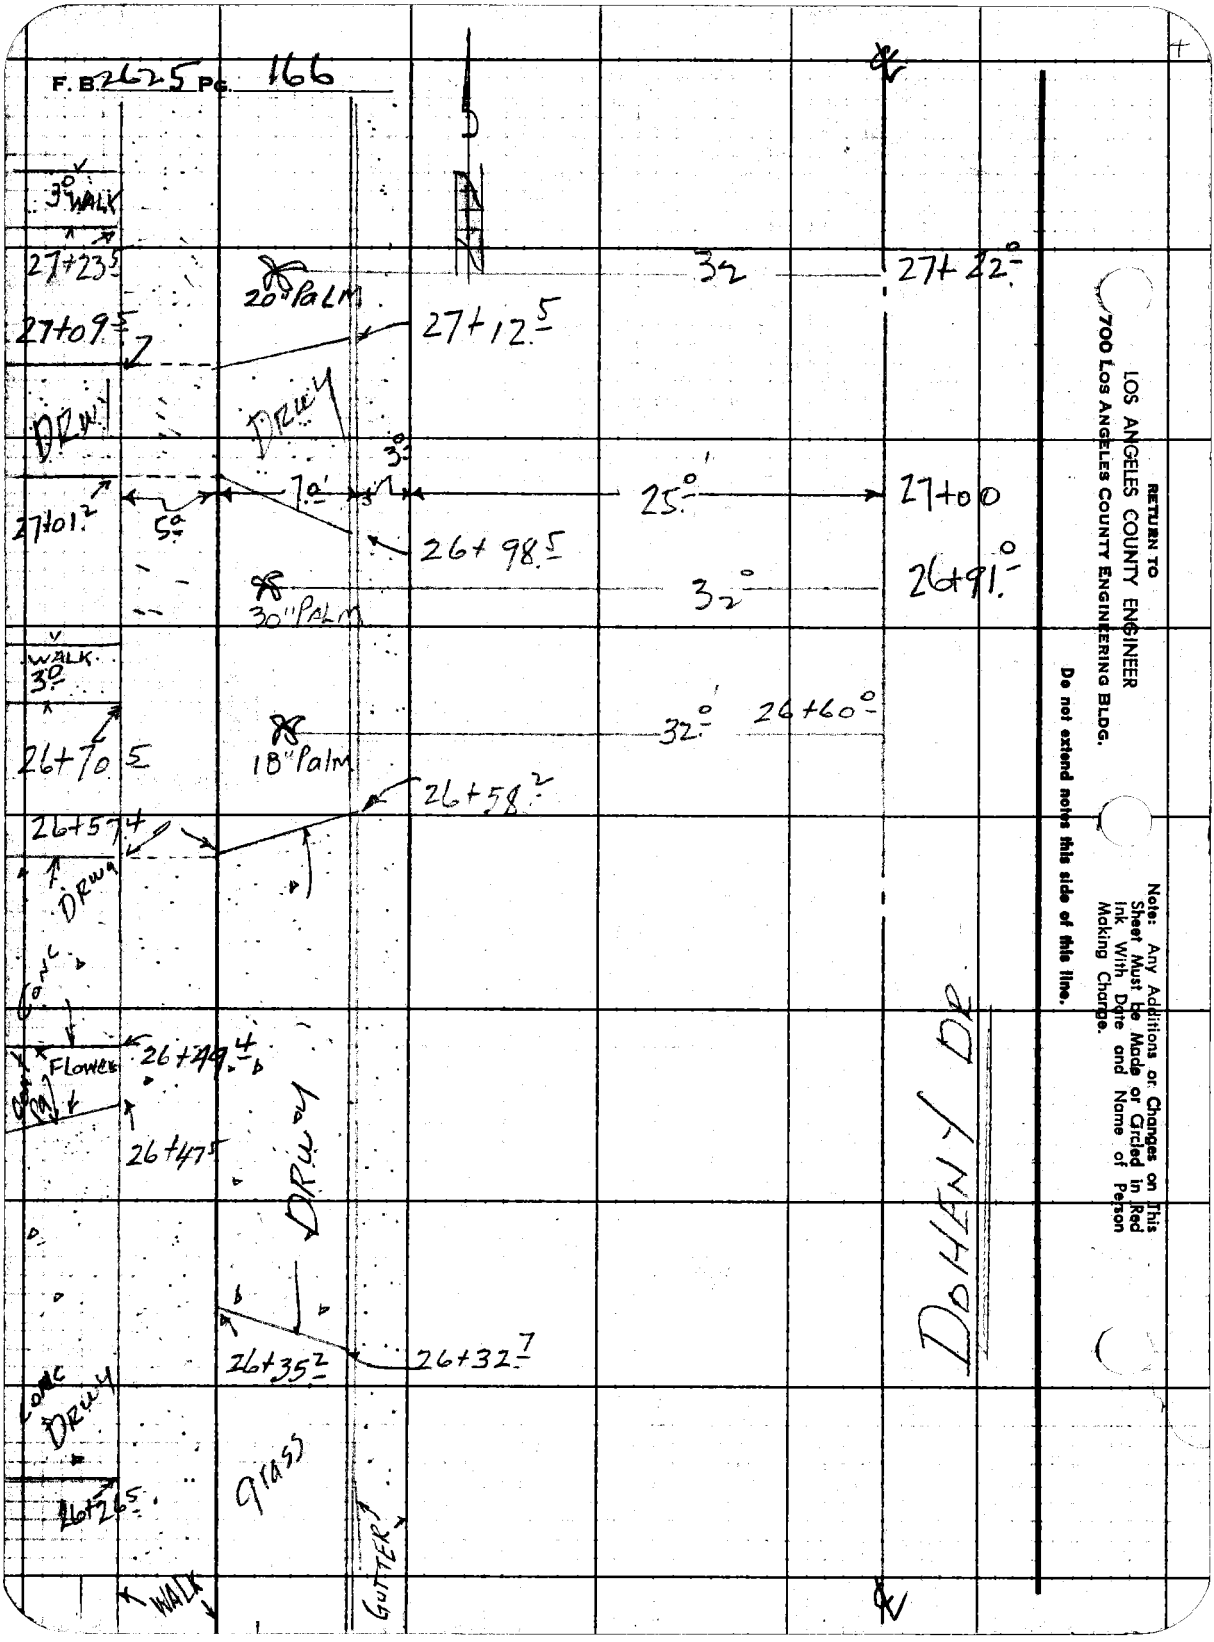

RETURN TO
LOS ANGELES COUNTY ENGINEER
700 LOS ANGELES COUNTY ENGINEERING BLDG.

Do not extend notes this side of this line.

Note: Any Additions or Changes on This Sheet Must be Made or Circled in Red Ink With Date and Name of Person Making Change.

Notes Ck'd by	Survey of DOHENY DR
Map No.	JN 0075.91 Tape 0135 Std 68 °F
Office Work R. L. GREEN	Surveyed by H.E. GRANQUIST
Checked	Notes HEG Date 3/8/60
Date	Indexed C. Johnson

F. B. 2625 Pg. 167

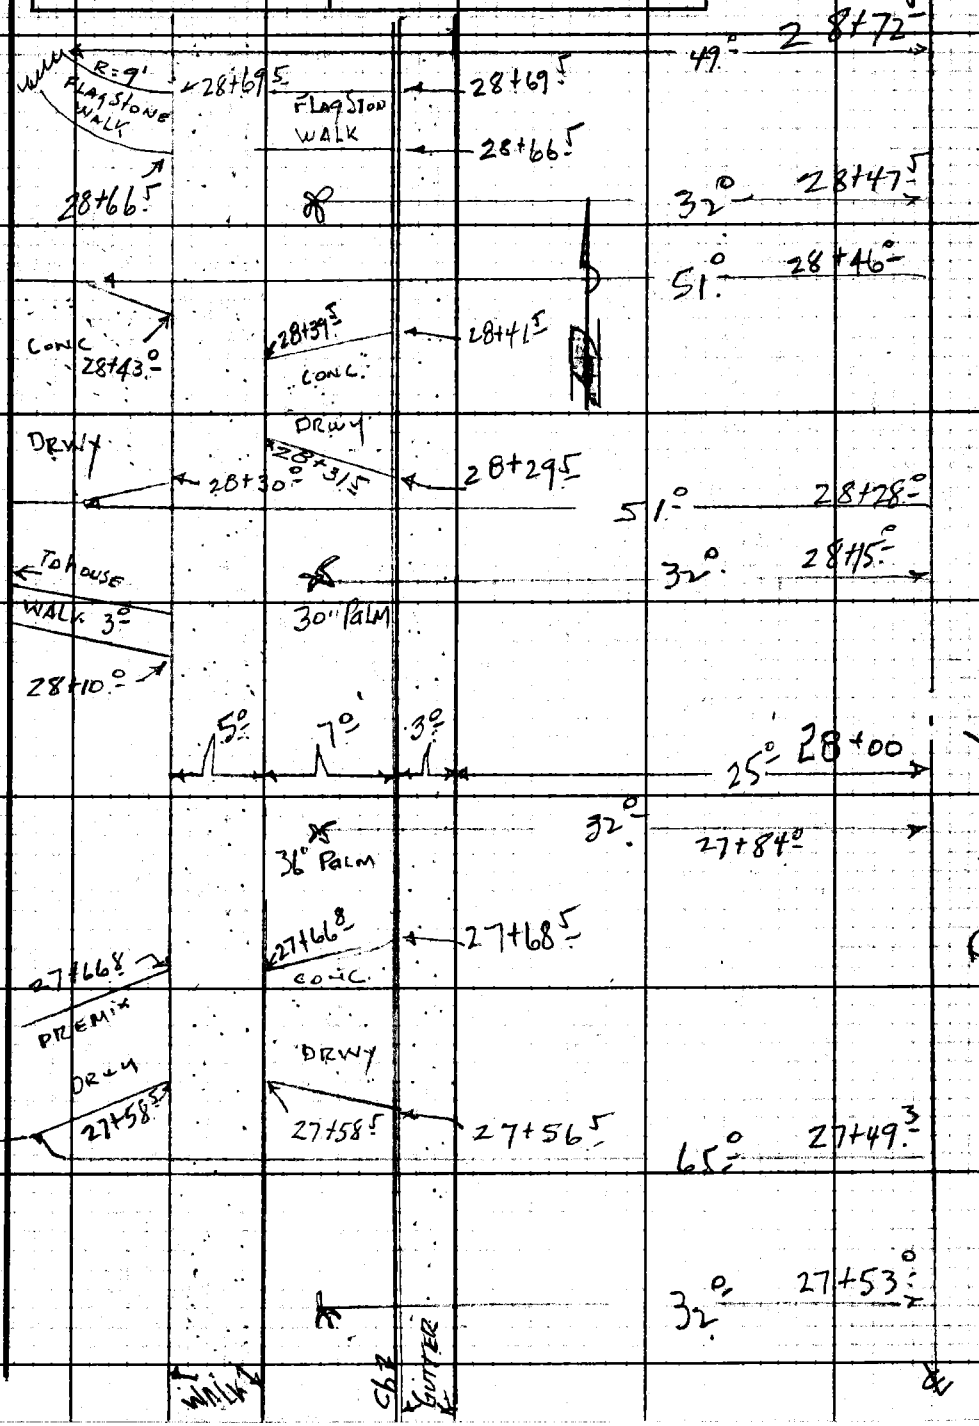

Note: Any Additions or Changes on This Sheet Must be Made or Circled in Red Ink With Date and Name of Person Making Change.

Do not extend notes this side of this line.

RETURN TO
LOS ANGELES COUNTY ENGINEER
700 LOS ANGELES COUNTY ENGINEERING BLDG.

76F309S CE #247—3-57

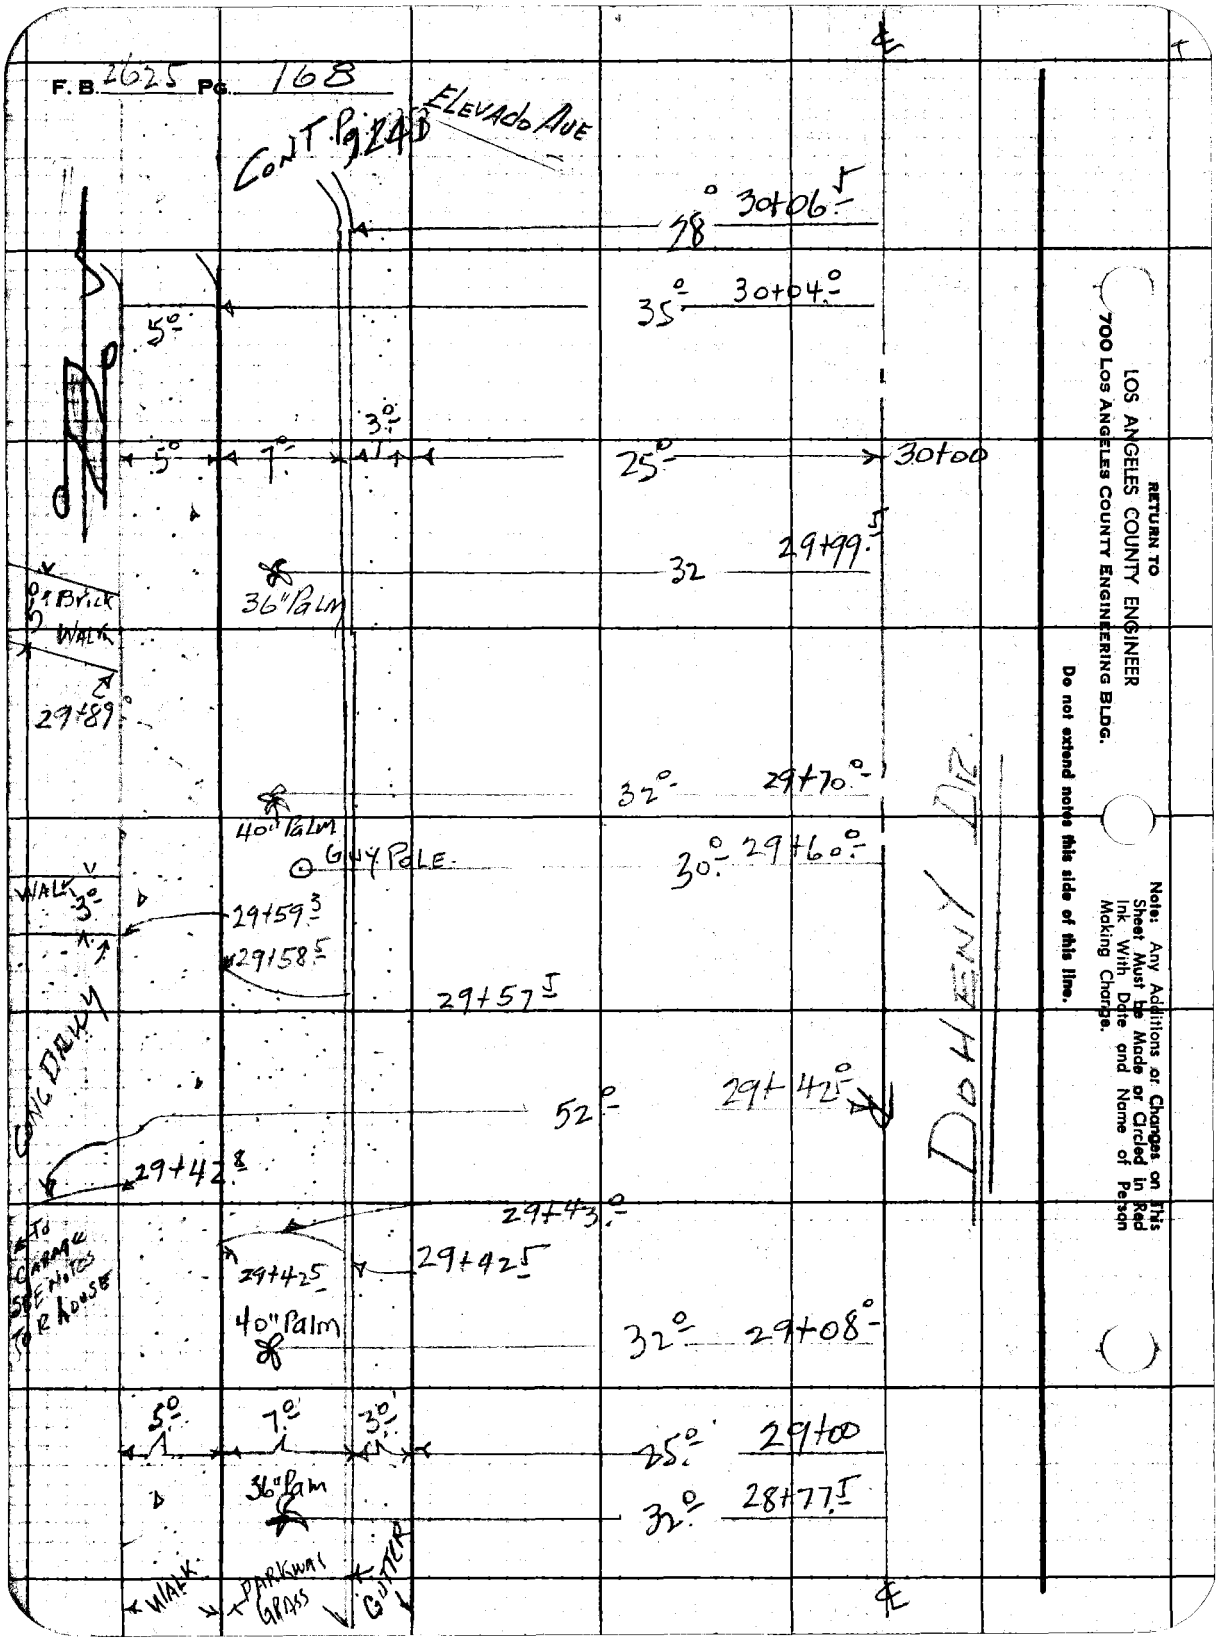
F. B. 2625 Pg. 168
CONT. Pg 248
ELEVADO AVE
28° 30+06.5
35° 30+04.0
5°
3°
5° 7° 25° 30+00
32 29+99.5
36" Palm
5° Brick Walk
29+89.0
32° 29+70.0
40" Palm
GUY POLE
30° 29+60.0
WALK 3°
29+59.3
29+58.5
29+57.5
CONC DRIVE
52° 29+42.0
29+42.8
29+43.0
To Garage See Notes To R House
29+42.5
29+42.5
40" Palm
32° 29+08.0
5° 7° 3°
25° 29+00
36" Palm
32° 28+77.5
WALK
PARKWAY GRASS
GUTTER
DOHENY DR
RETURN TO
LOS ANGELES COUNTY ENGINEER
700 LOS ANGELES COUNTY ENGINEERING BLDG.
Do not extend notes this side of this line.
Note: Any Additions or Changes on This Sheet Must be Made or Circled in Red Ink With Date and Name of Person Making Change.

Notes Ck'd by	Survey of DOHENY DR
Map No.	JN 00759 Tap 0135 Std 68
Office Work R. L. GREEN	Surveyed by H. E. GRANDUISI
Checked	Notes H. E. G. 3/8/60
Date	Indexed

F. B. 2625 PG. 169

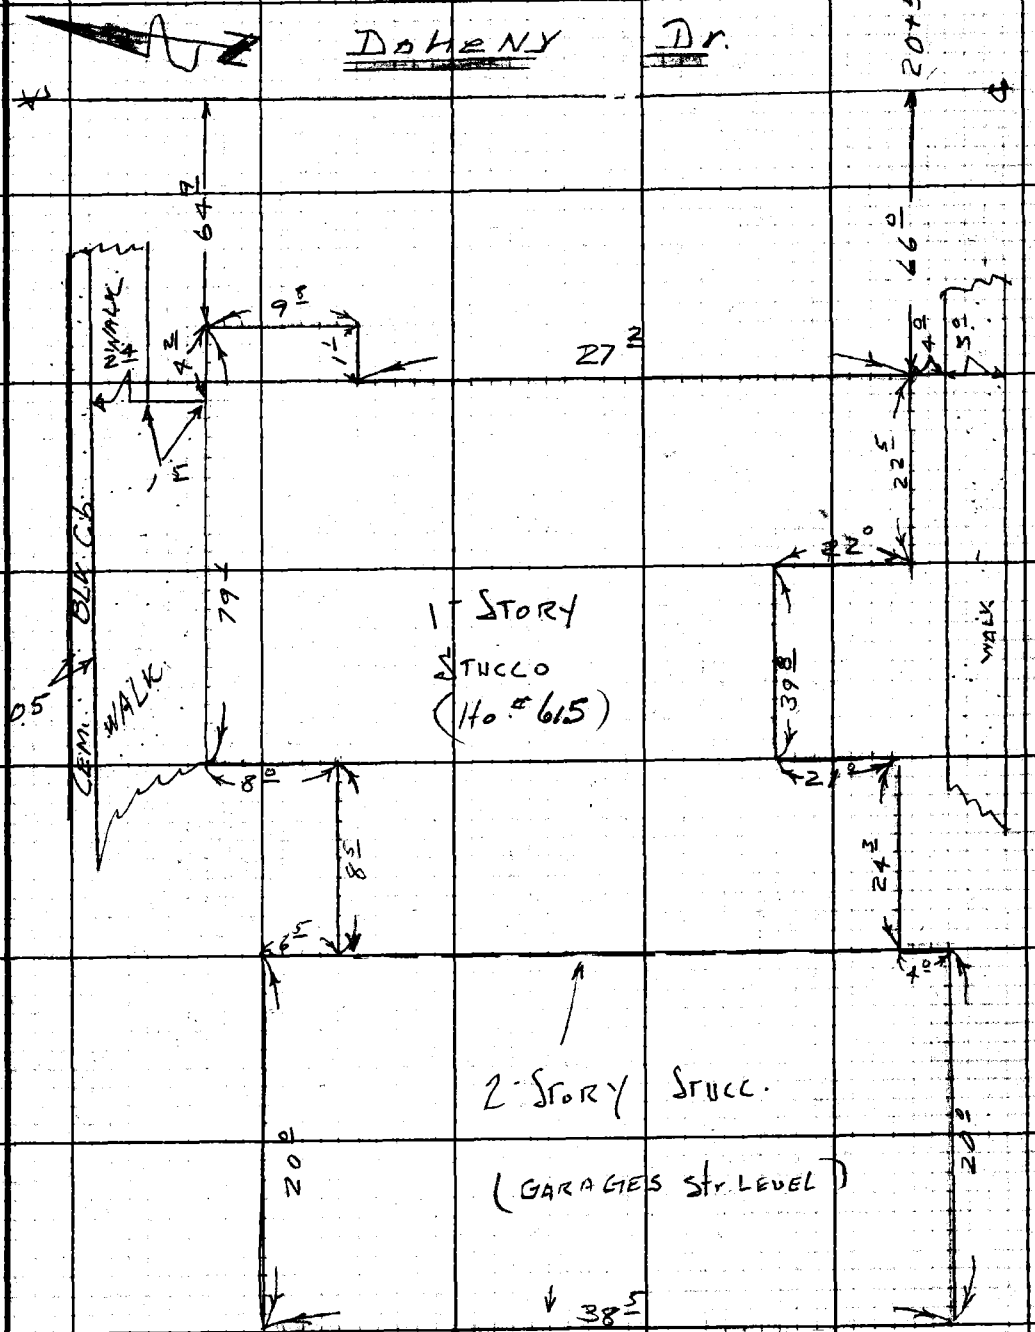

Notes: Any Additions or Changes on This Sheet Must be Made or Circled in Red Ink With Date and Name of Person Making Change.

Do not extend notes this side of this line.

RETURN TO
LOS ANGELES COUNTY ENGINEER
700 LOS ANGELES COUNTY ENGINEERING BLDG.

76F309S CE #247—3-57

F. B. 2627 PG. 170

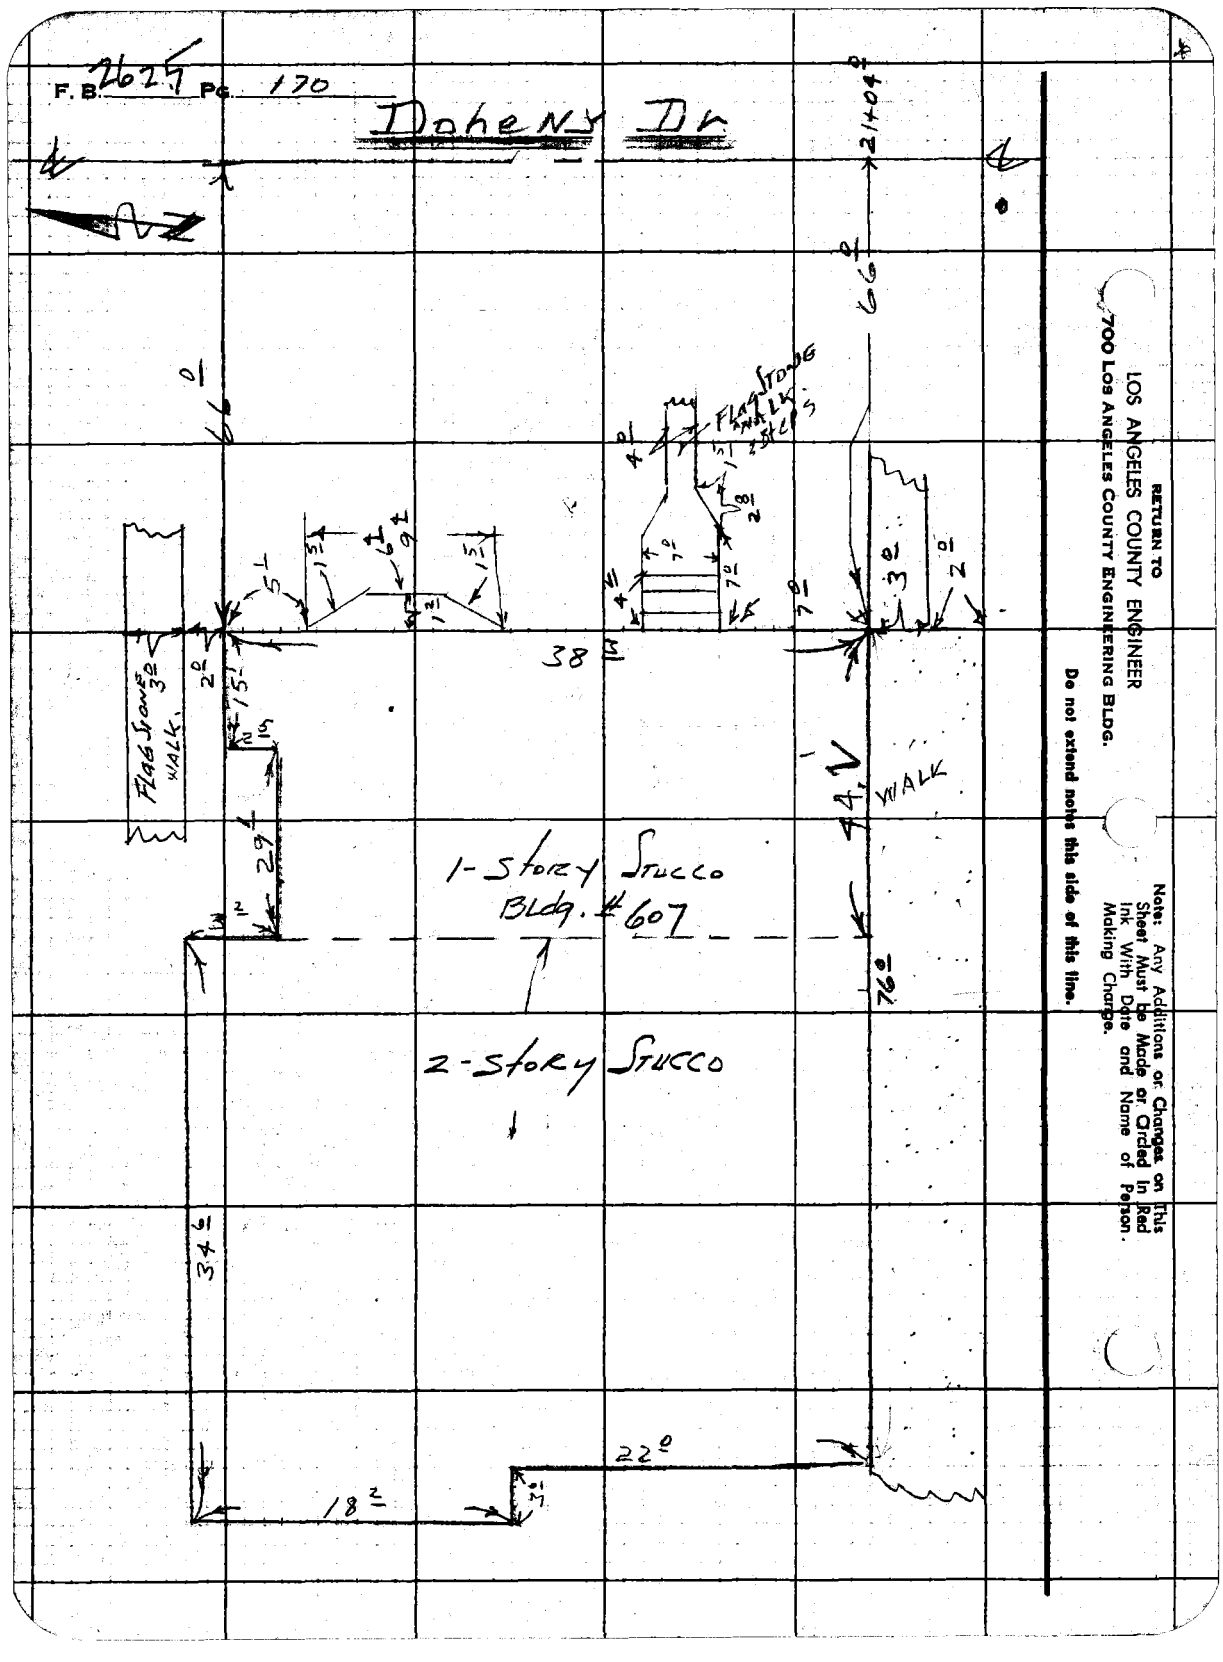

RETURN TO
LOS ANGELES COUNTY ENGINEER
700 Los Angeles County Engineering Bldg.

Do not extend notes this side of this line.

Note: Any Additions or Changes on This Sheet Must be Made or Circled In Red Ink With Date and Name of Person Making Change.

Notes Ck'd by	Survey of Doheny Dr
Map No.	JN 0075.94 Tape 0135 Std 68 °F
Office Work R. L. GREEN	Surveyed by H. E. Granquist
Checked	Notes H.E.G. & MALDONADO Date 3/8/60
Date	Indexed R. C. Johnson

F. B. 2625 Pg. 171

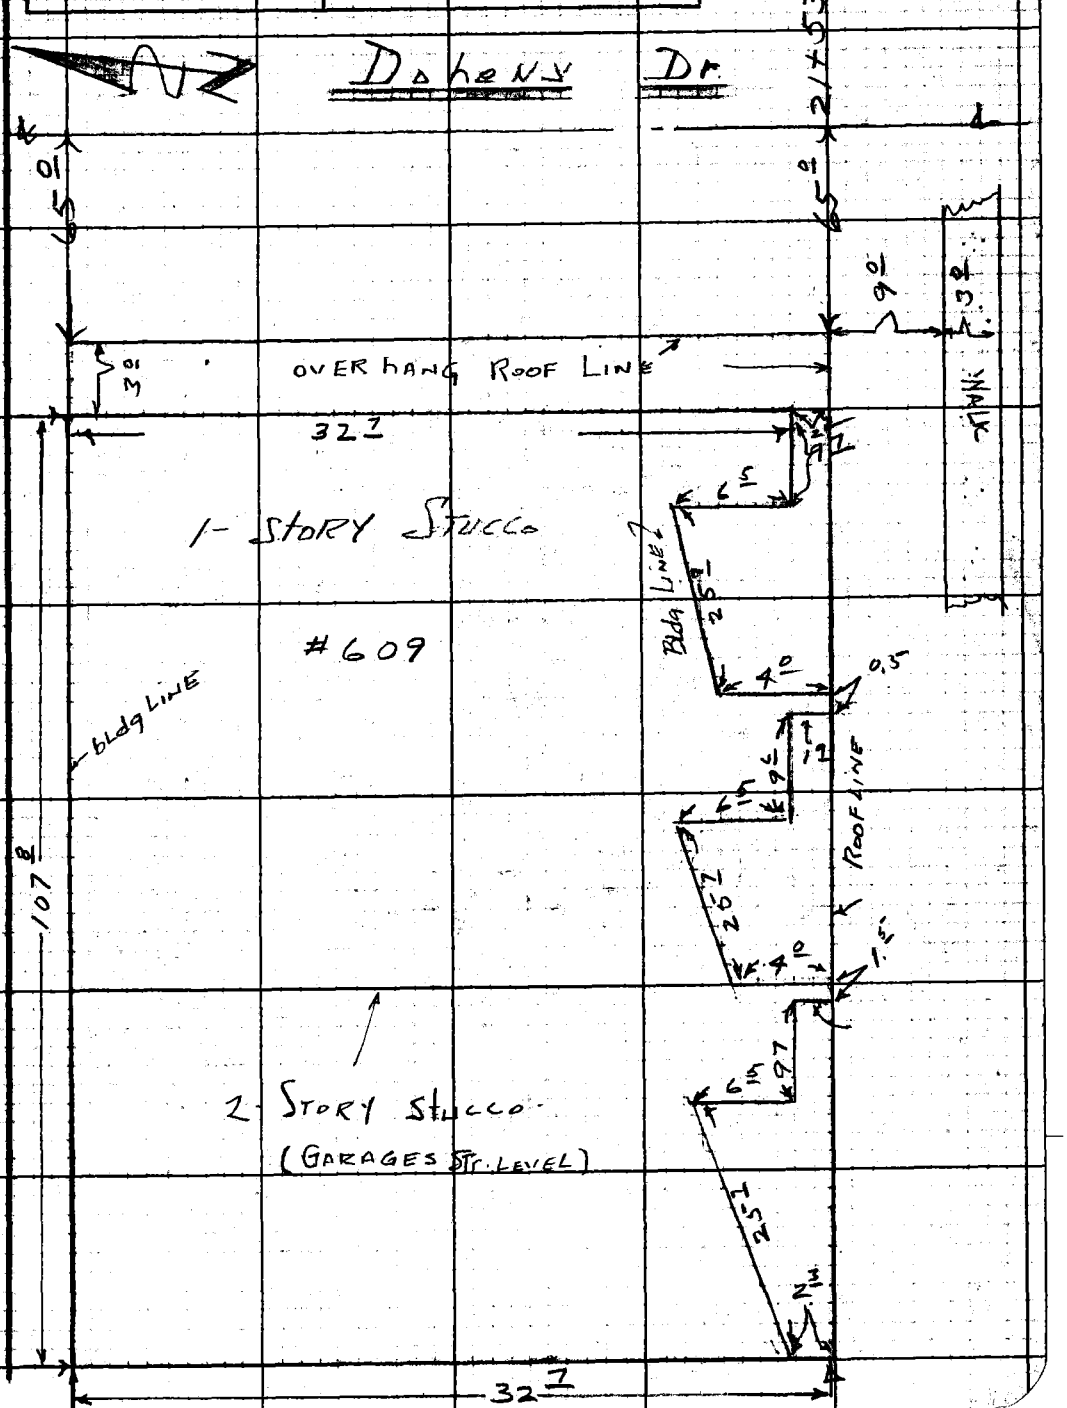

Note: Any Additions or Changes on This Sheet Must be Made or Circled in Red Ink With Date and Name of Person Making Change.

Do not extend notes this side of this line.

RETURN TO
LOS ANGELES COUNTY ENGINEER
700 LOS ANGELES COUNTY ENGINEERING BLDG.

76F309S CE #247—3-57

F. B. 2625 PG. 172

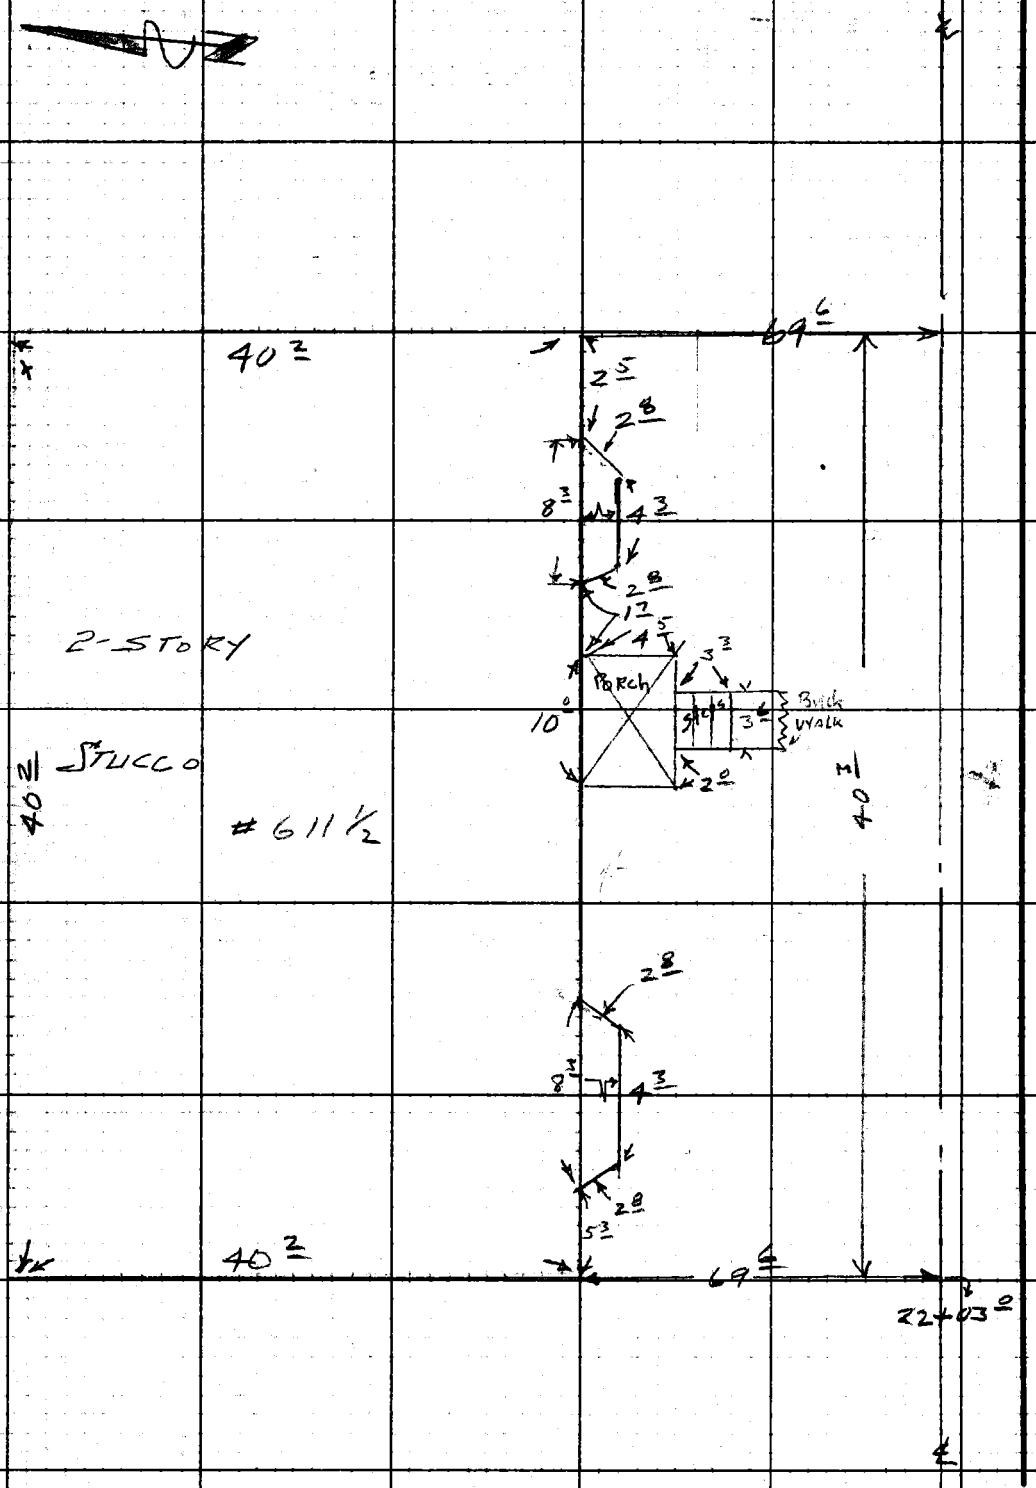

RETURN TO
LOS ANGELES COUNTY ENGINEER
700 LOS ANGELES COUNTY ENGINEERING BLDG.

Do not extend notes this side of this line.

Note: Any Additions or Changes on This Sheet Must be Made or Circled in Red Ink With Date and Name of Person Making Change.

Notes Ck'd by	Survey of Doheny Dr
Map No.	JN 007591 Tape 0135 Std 68 °F
Office Work R. L. GREEN	Surveyed by H. E. Granquist
Checked	Notes HEG J.M. Date 3-8-60
Date	Indexed C. Johnson

F. B. 2625 Pg. 173

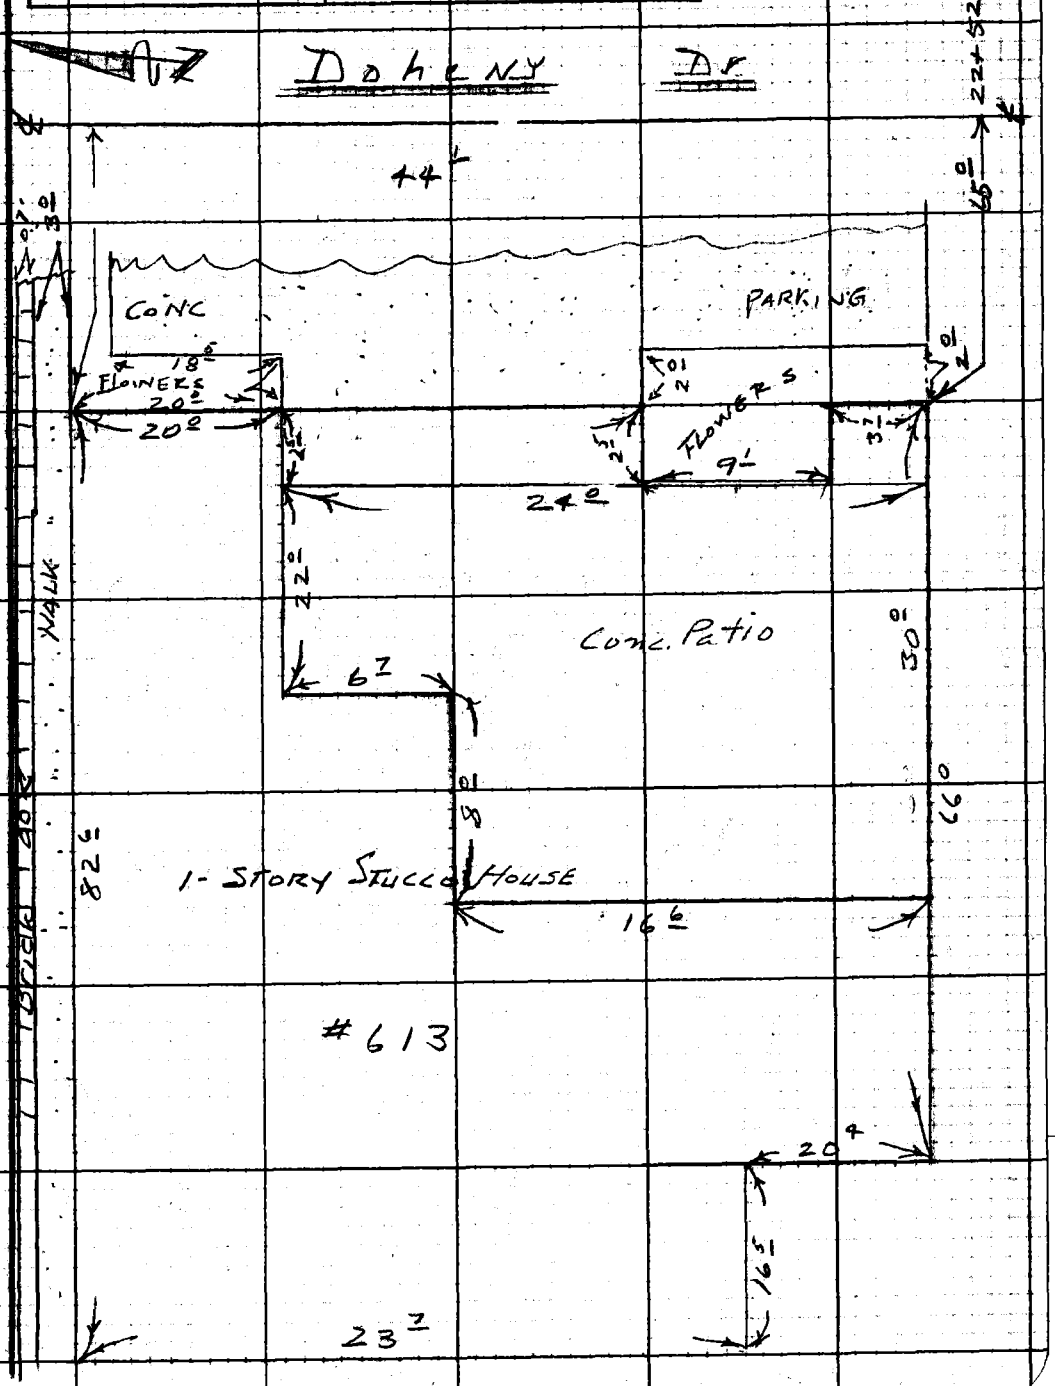

Note: Any Additions or Changes on This Sheet Must be Made or Circled in Red Ink With Date and Name of Person Making Change.

Do not extend notes this side of this line.

RETURN TO
LOS ANGELES COUNTY ENGINEER
700 LOS ANGELES COUNTY ENGINEERING BLDG.

76F309S CE #247—3-57

F. B. 2625 Pg. 174

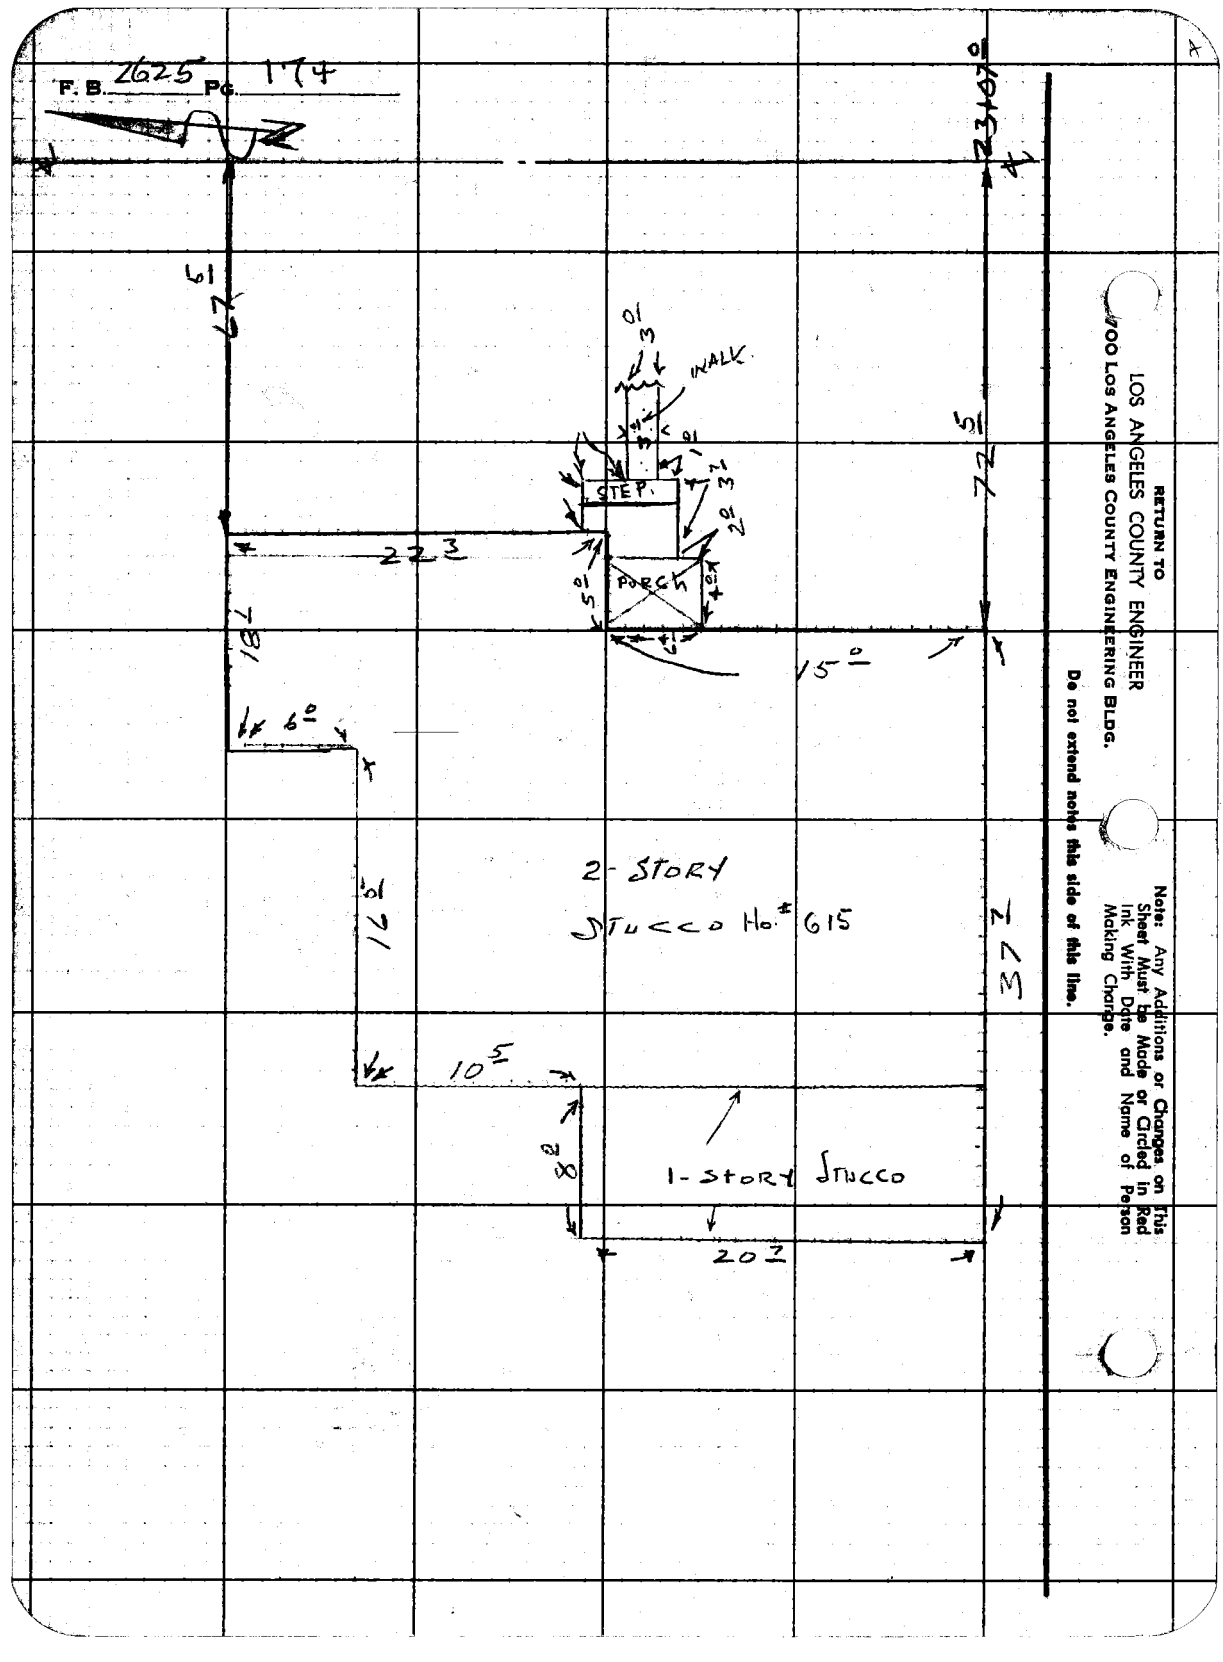

RETURN TO
LOS ANGELES COUNTY ENGINEER
700 LOS ANGELES COUNTY ENGINEERING BLDG.

Do not extend notes this side of this line.

Note: Any Additions or Changes on This Sheet Must be Made or Circled in Red ink With Date and Name of Person Making Change.

Notes Ck'd by	Survey of DOHENY DR	F. B. 2625 PG. 175
Map No.	JN 007591 Tape 0135 Std 68 °F	
Office Work R. L. GREEN	Surveyed by H.E. GRANQUIST	
Checked	Notes HEG&JM Date 3/8/60	
Date	Indexed A. C. Johnson	

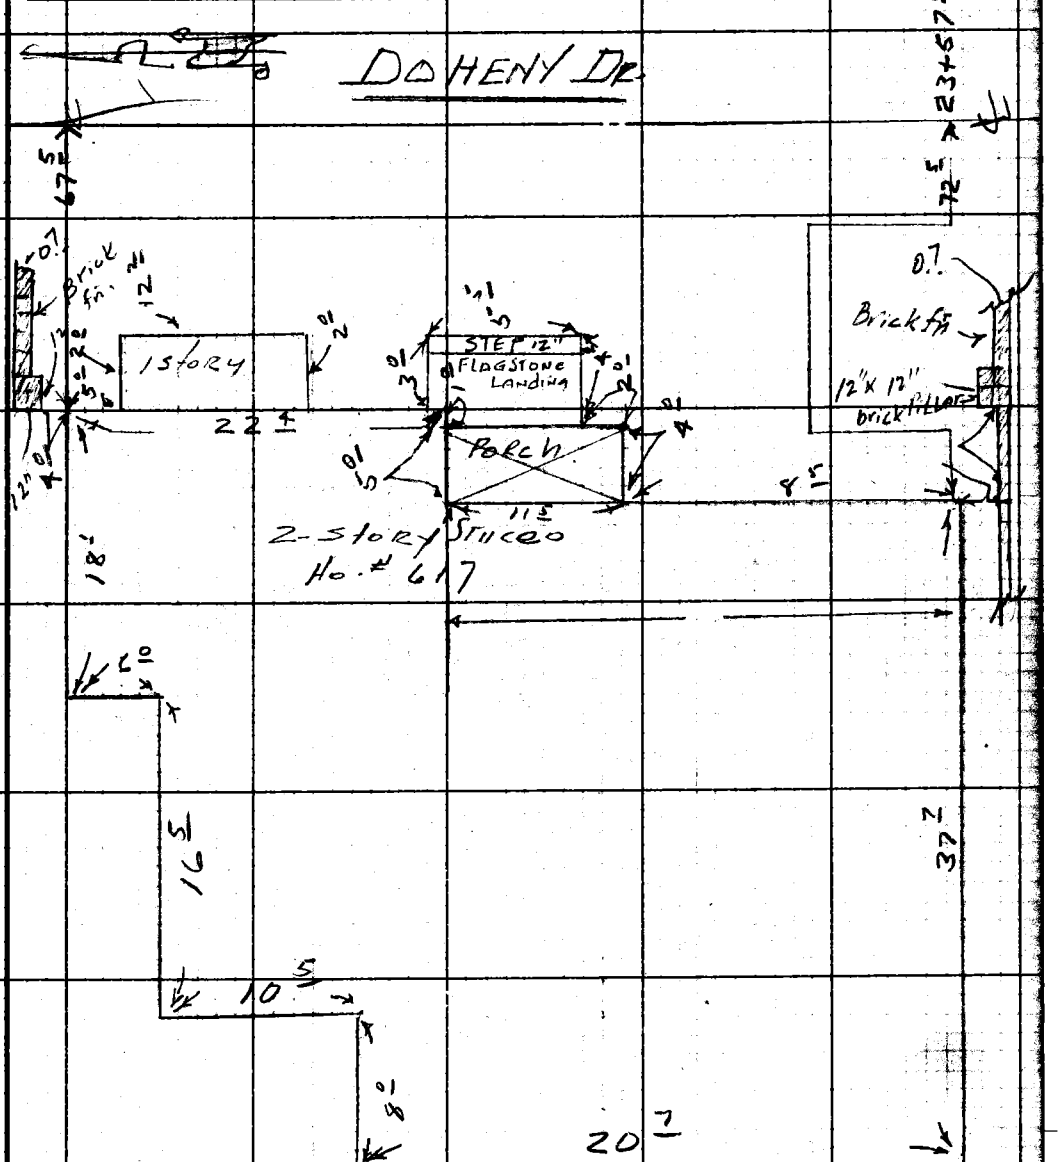

Note: Any Additions or Changes on This Sheet Must be Made or Circled in Red Ink With Date and Name of Person Making Change.

Do not extend notes this side of this line.

RETURN TO
LOS ANGELES COUNTY ENGINEER
700 LOS ANGELES COUNTY ENGINEERING BLDG.

763093 CE #247—7-53

F.B. 2625 PG. 176

DOHENY DR

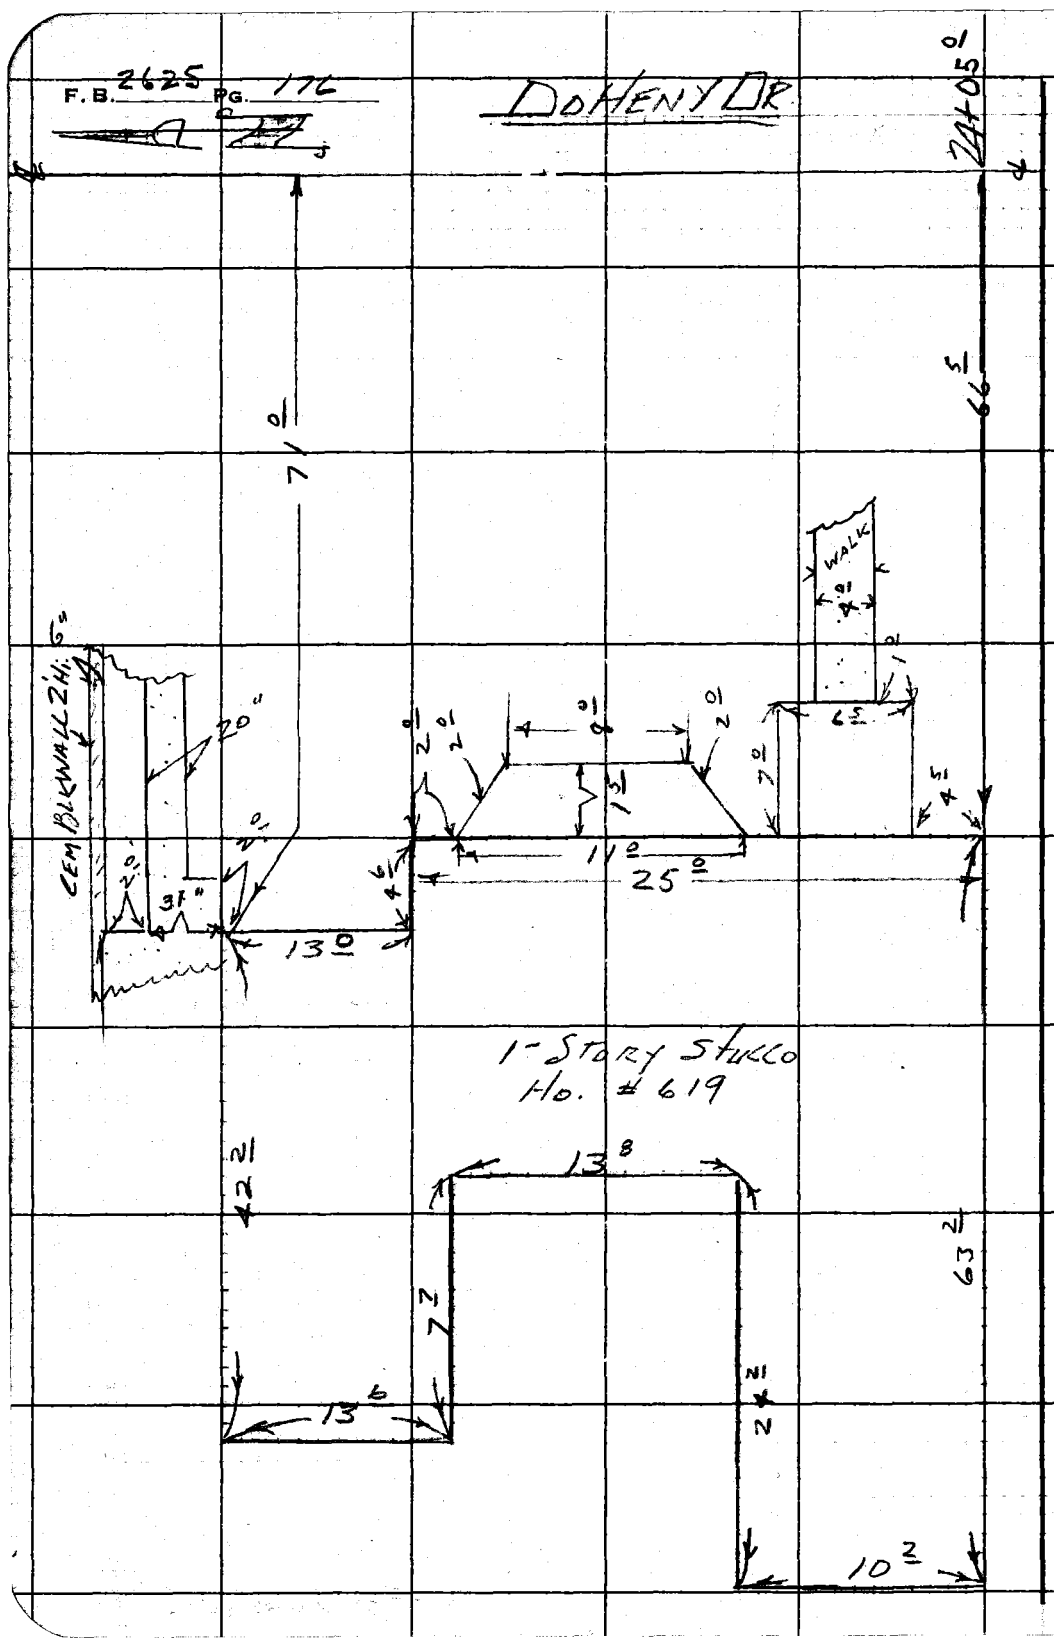

RETURN TO
LOS ANGELES COUNTY ENGINEER
100 LOS ANGELES COUNTY ENGINEERING BLDG.

Do not extend notes this side of this line.

Note: Any Additions or Changes on This Sheet Must be Made or Circled in Red Ink With Date and Name of Person Making Change.

Notes Ck'd by	Survey of DOHENY DR.	F. B. 2625 PG. 177
Map No.	JN 007591 Type P135 Std. 68 °F	
Office Work R. L. GREEN	Surveyed by H. E. GRANQUIST	
Checked	Notes HEG & MALDONADO Date 3/8/60	
Date	Indexed R. C. Johnson	

Note: Any Additions or Changes on This Sheet Must Be Made or Circled In Red Ink With Date and Name of Person Making Change.

Do not extend notes this side of this line.

RETURN TO
LOS ANGELES COUNTY ENGINEER
700 LOS ANGELES COUNTY ENGINEERING BLDG.

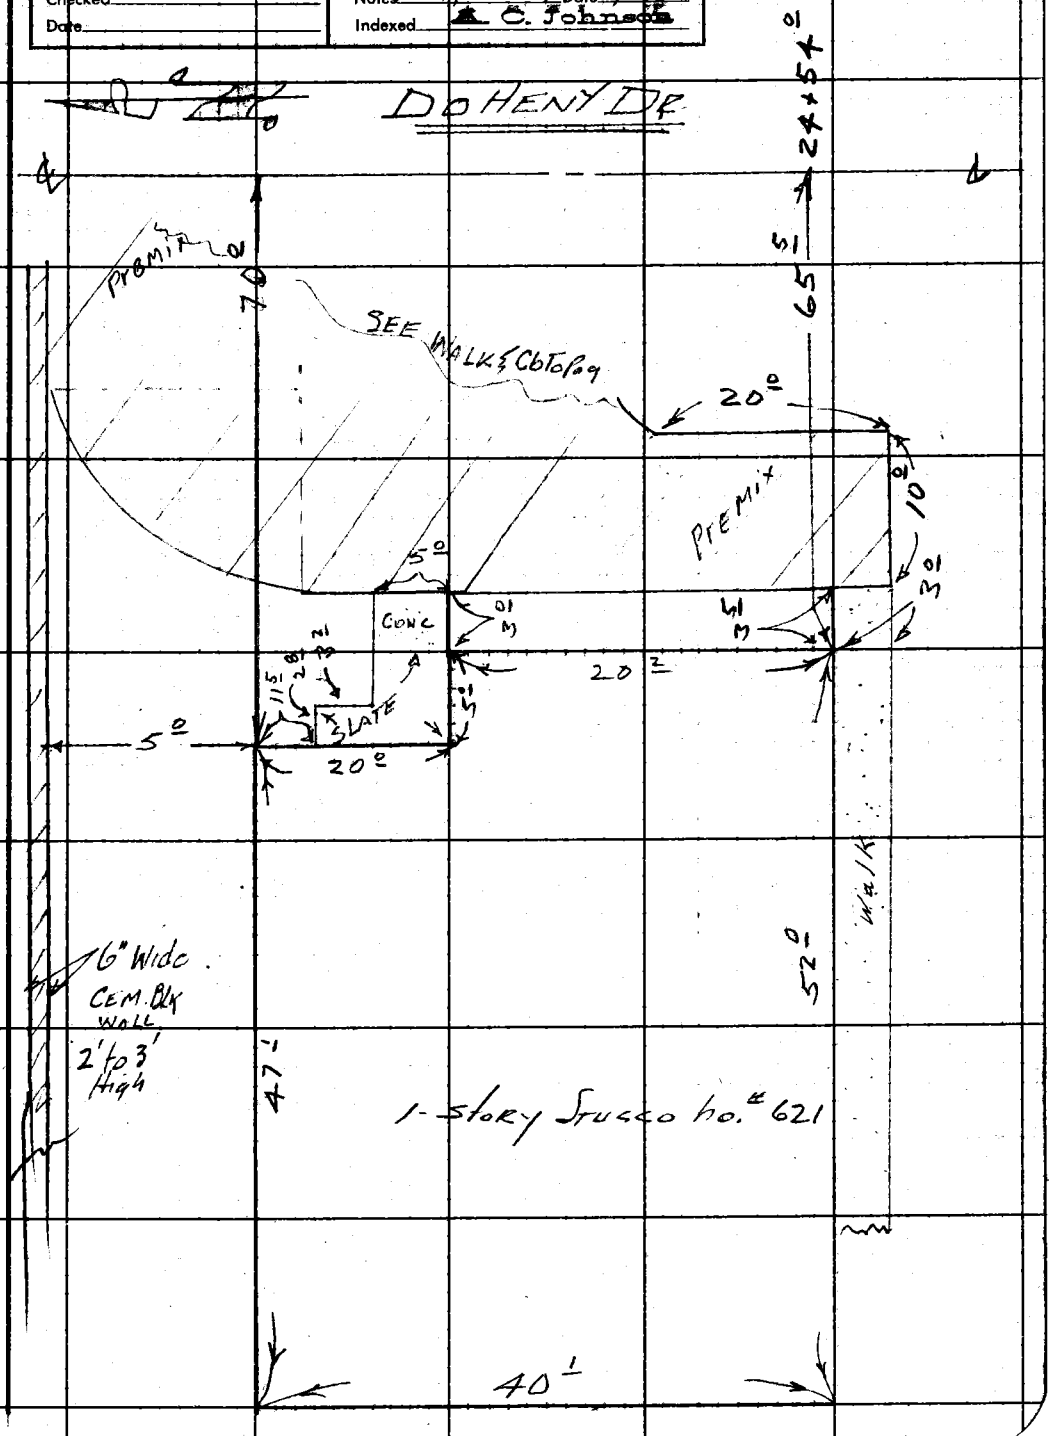

763098 CE #247—7-53

F. B. 2625 PG. 178

DOHENY DR.

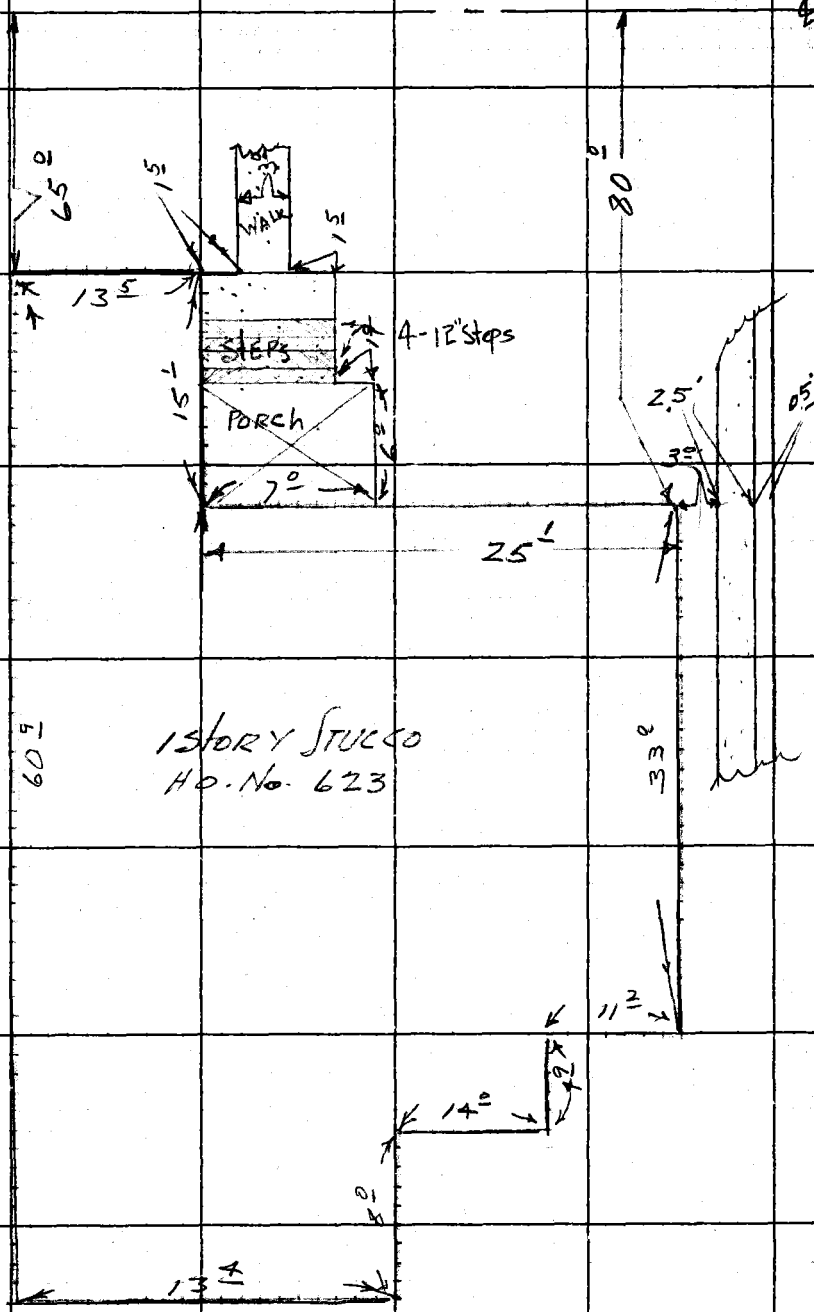

RETURN TO
LOS ANGELES COUNTY ENGINEER
100 LOS ANGELES COUNTY ENGINEERING BLDG.

Do not extend notes this side of this line.

Note: Any Additions or Changes on This Sheet Must be Made or Circled in Red Ink With Date and Name of Person Making Change.

Notes Ck'd by	Survey of DOHENY DR	F. B. 2625 PG. 179
Map No.	JN 0075.91 Tape 0135 Std 68 °F	
Office Work R. L. GREEN	Surveyed by H. E. GRANQUIST	
Checked	Notes HEG & MAKON Date 3/8/60	
Date	Indexed C. Johnson	

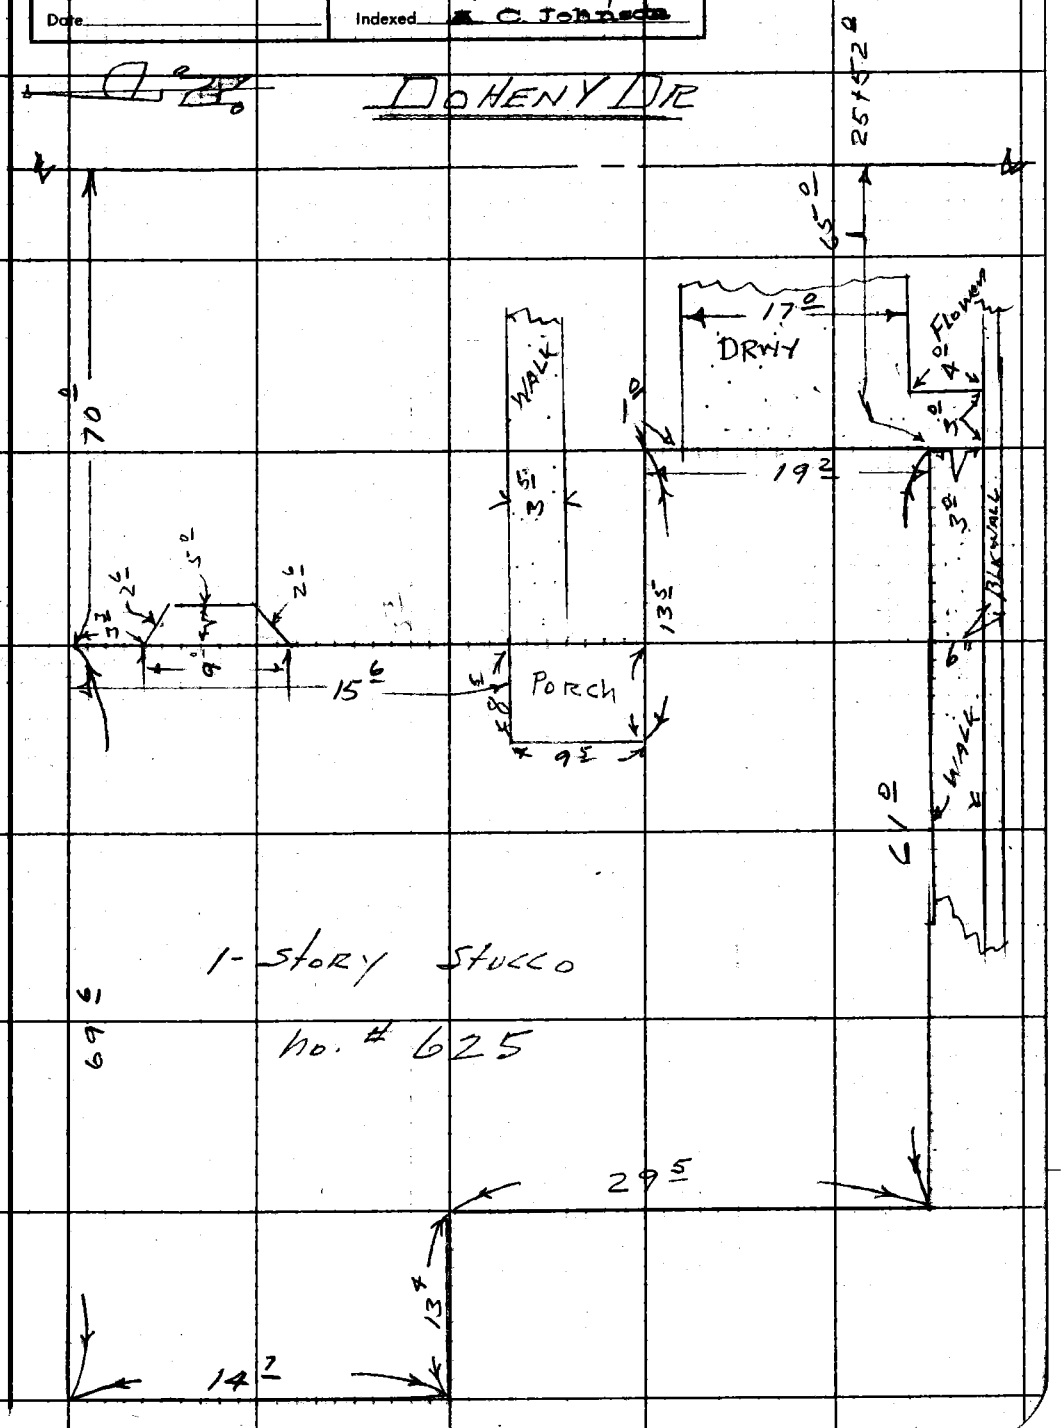

Note: Any Additions or Changes on This Sheet Must be Made or Circled in Red Ink With Date and Name of Person Making Change.

Do not extend notes this side of this line.

RETURN TO
LOS ANGELES COUNTY ENGINEER
700 LOS ANGELES COUNTY ENGINEERING BLDG.

763098 CE #247—7-53

F.B. 2625 PG. 180

DOHENY DR

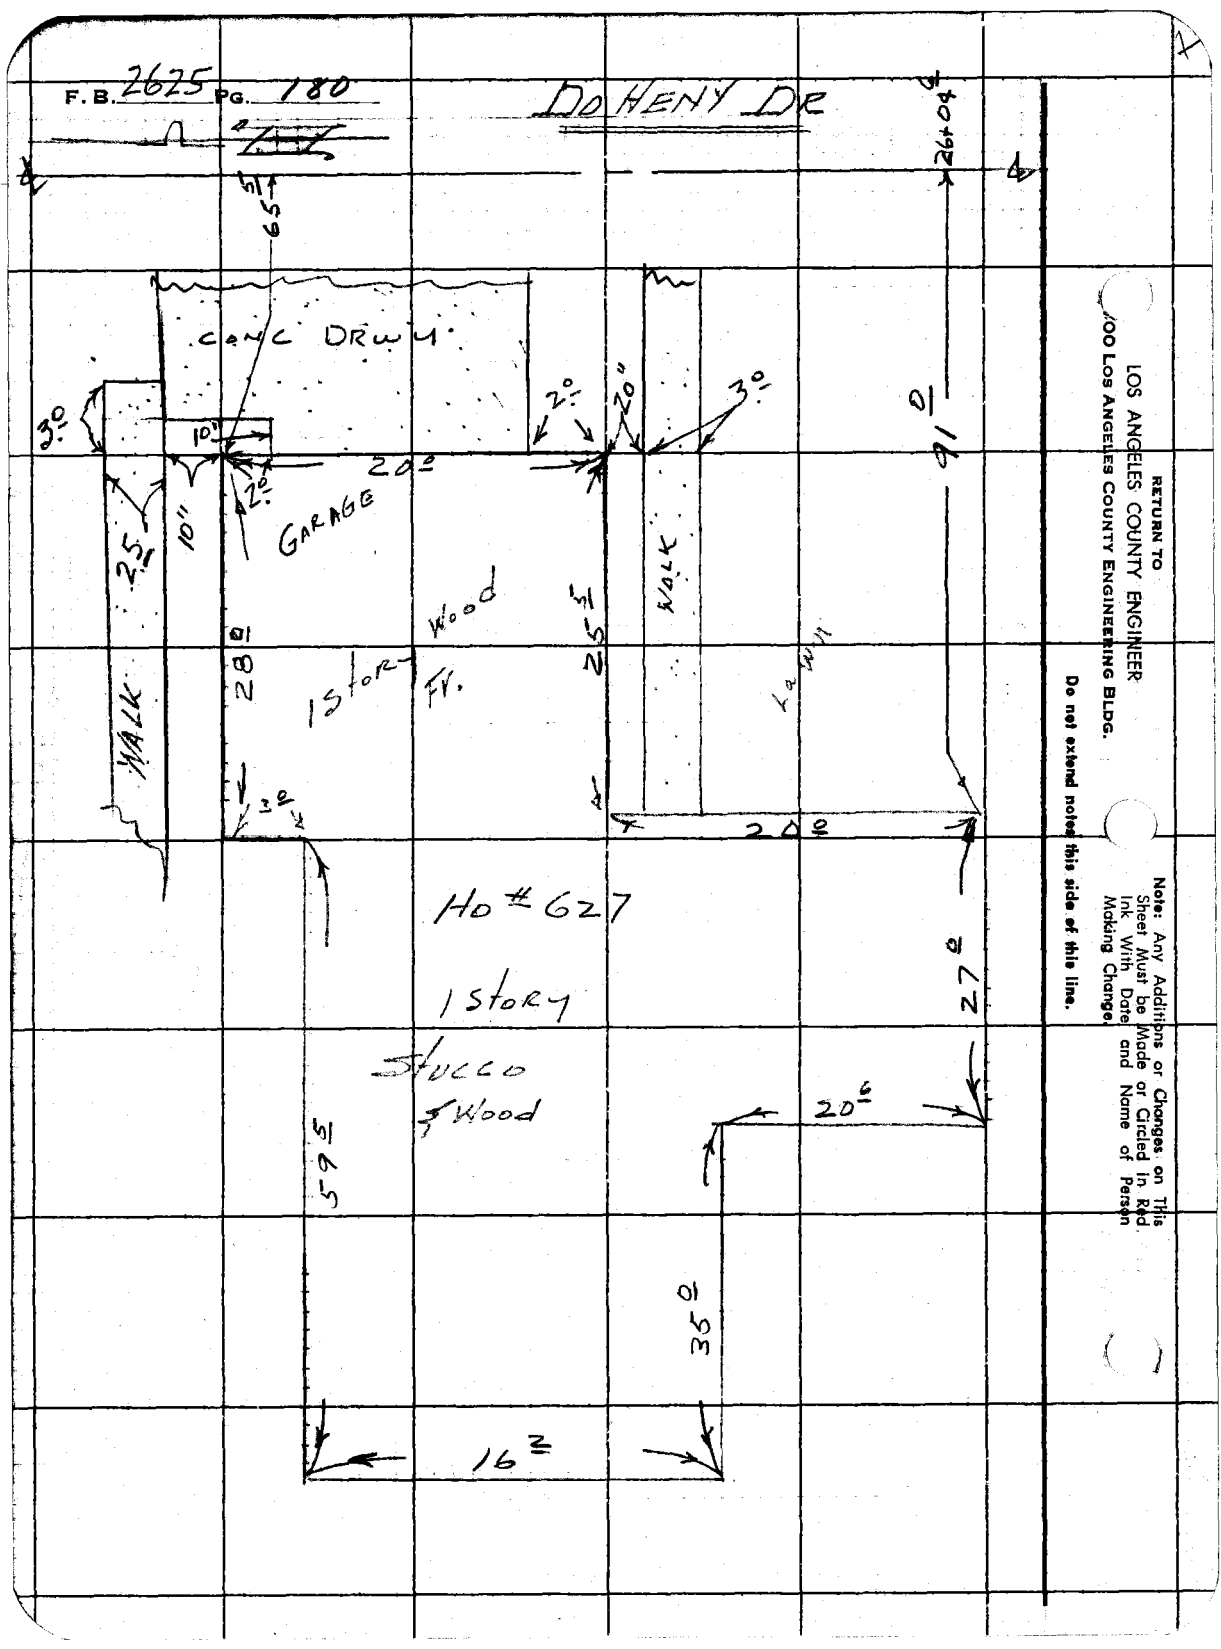

RETURN TO
LOS ANGELES COUNTY ENGINEER
00 LOS ANGELES COUNTY ENGINEERING BLDG.

Do not extend notes this side of this line.

Note: Any Additions or Changes on This Sheet Must be Made or Circled in Red Ink With Date and Name of Person Making Change.

Notes Ck'd by
Map No.
Office Work R. L. GREEN
Checked
Date

Survey of DOHENY DR.
JN 007591 Tape 0135 Std 68 °F
Surveyed by H. E. GRANQUIST
Notes H.E.G. Date 3/9/60
Indexed

F. B. 2625 Pg. 181

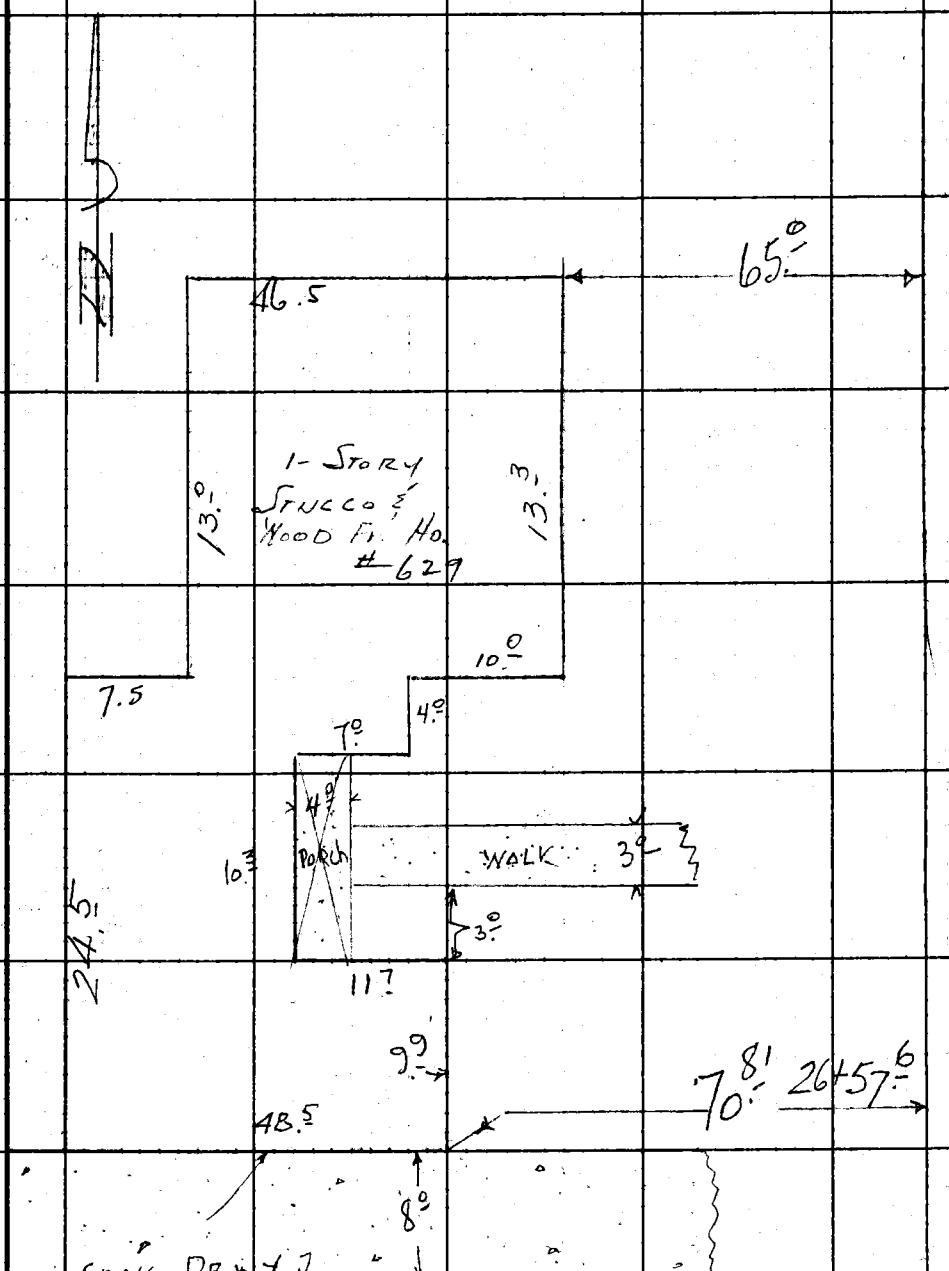

Note: Any Additions or Changes on This Sheet Must Be Made or Circled In Red Ink With Date and Name of Person Making Change.

Do not extend notes this side of this line.

RETURN TO
LOS ANGELES COUNTY ENGINEER
700 LOS ANGELES COUNTY ENGINEERING BLDG.

76309S CE #247—7-53

F.B. 2625 PG. 182

DOHENY DR

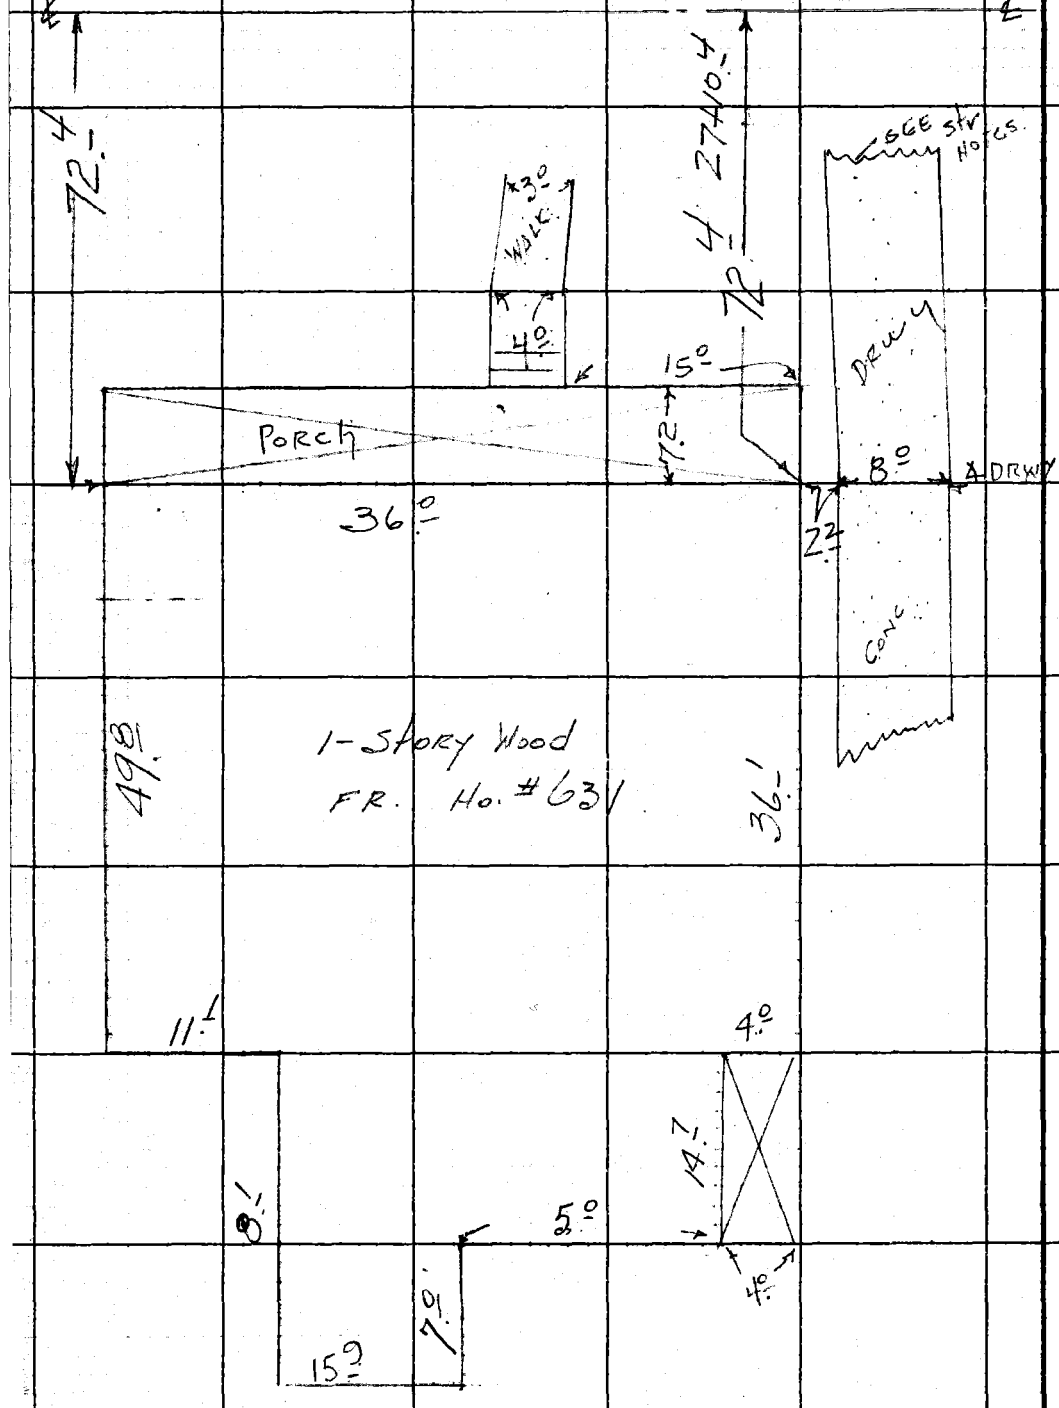

RETURN TO
LOS ANGELES COUNTY ENGINEER
100 LOS ANGELES COUNTY ENGINEERING BLDG.

Do not extend notes this side of this line.

Note: Any Additions or Changes on This Sheet Must be Made or Circled in Red Ink With Date and Name of Person Making Change.

Notes Ck'd by
Map No.
Office Work R. L. GREEN
Checked
Date

Survey of DOHENY DR
JN 00719 Tape 0135 Std 68 °F
Surveyed by H. E. GRANOVIST
Notes H.E.G Date 3/9/66
Indexed R. C. Johnson

F. B. 2625 PG. 183

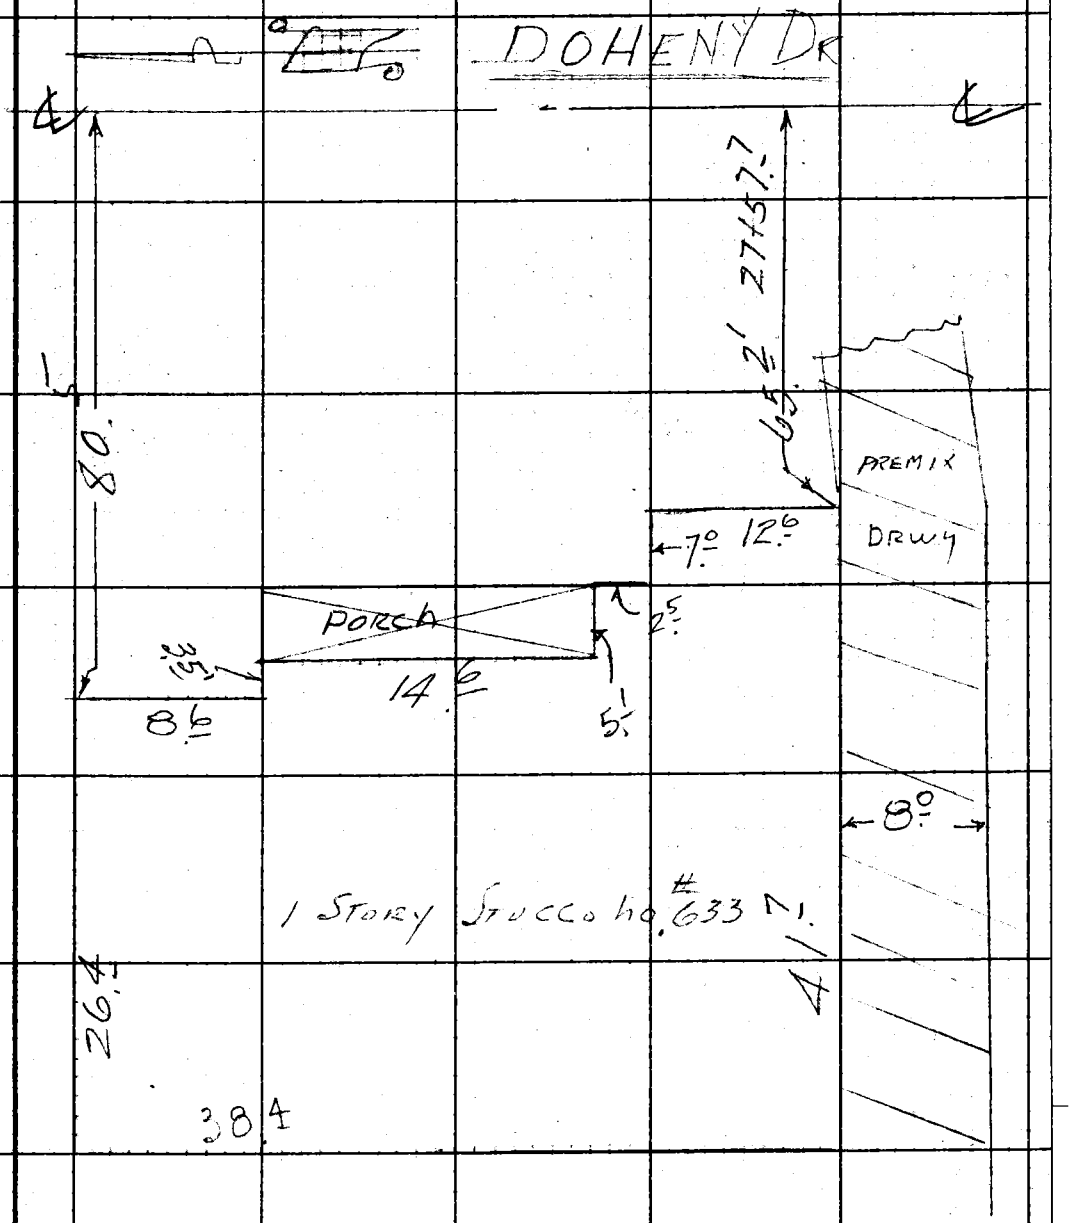

Note: Any Additions or Changes on This Sheet Must be Made or Circled in Red Ink With Date and Name of Person Making Change.

Do not extend notes this side of this line.

RETURN TO
LOS ANGELES COUNTY ENGINEER
00 LOS ANGELES COUNTY ENGINEERING BLDG.

763099 CE #247—7-59

F. B. 2625 PG. 184

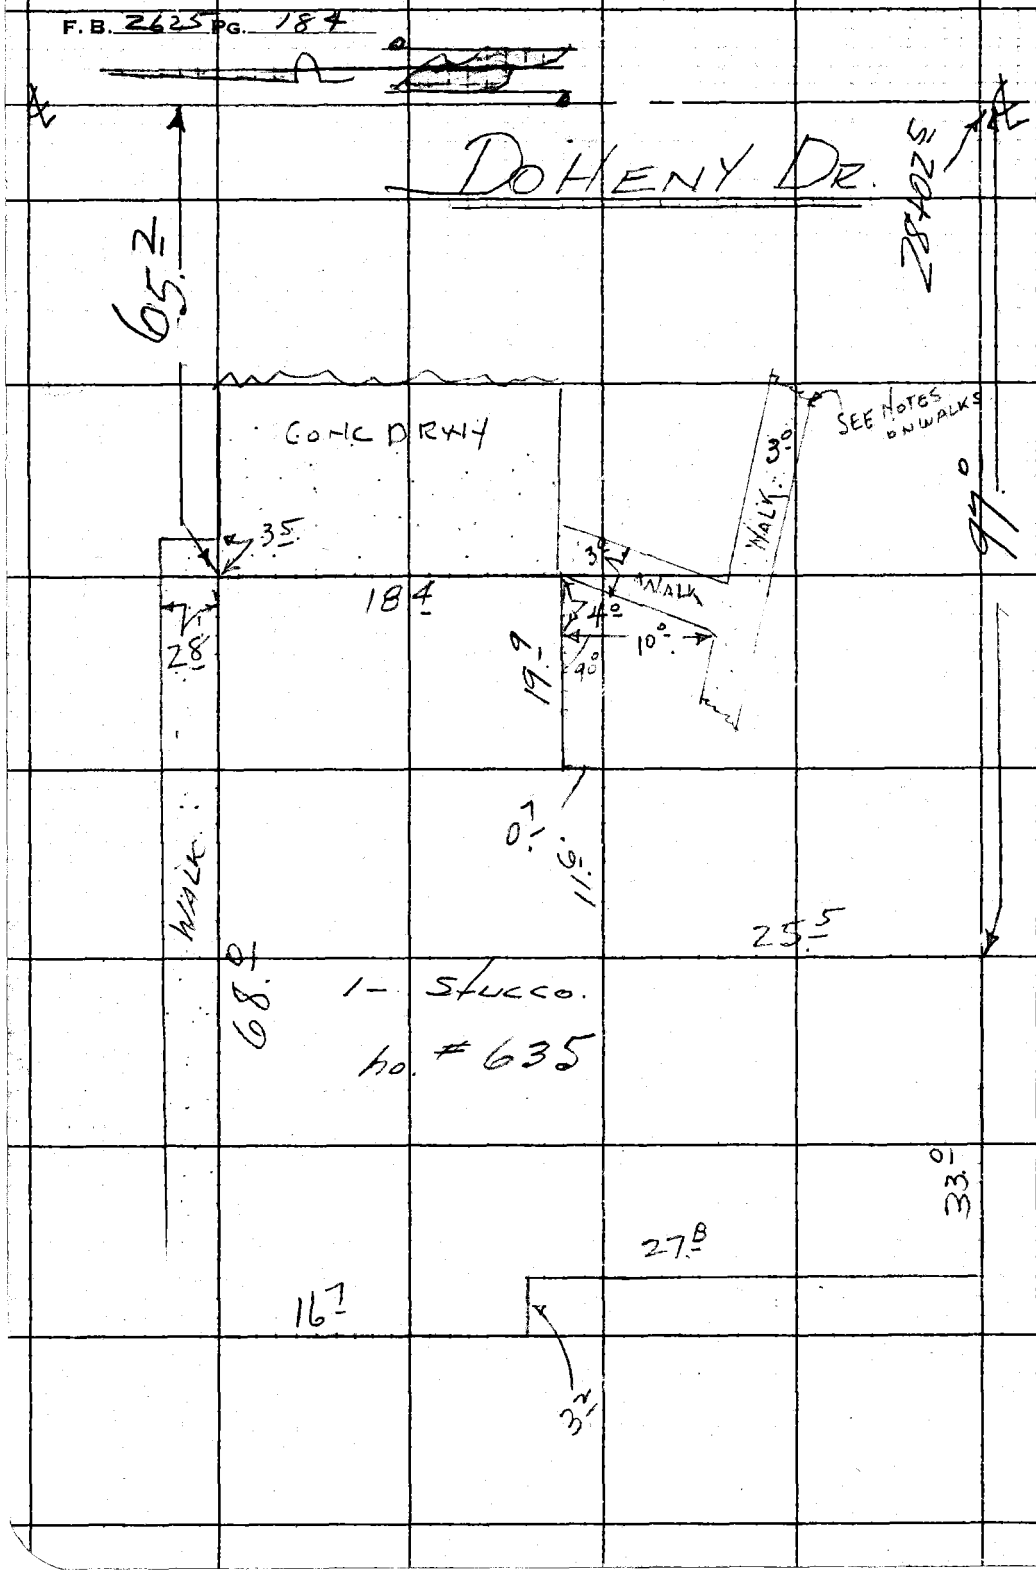

RETURN TO
LOS ANGELES COUNTY ENGINEER
/00 LOS ANGELES COUNTY ENGINEERING BLDG.

Do not extend notes this side of this line.

Note: Any Additions or Changes on This Sheet Must be Made or Circled In Red Ink With Date and Name of Person Making Change.

Notes Ck'd by	Survey of	F. B. 2625 PG. 185
Map No.	JN Tape Std °F	
Office Work R. L. GREEN	Surveyed by	
Checked	Notes Date	
Date	Indexed A. C. Johnson	

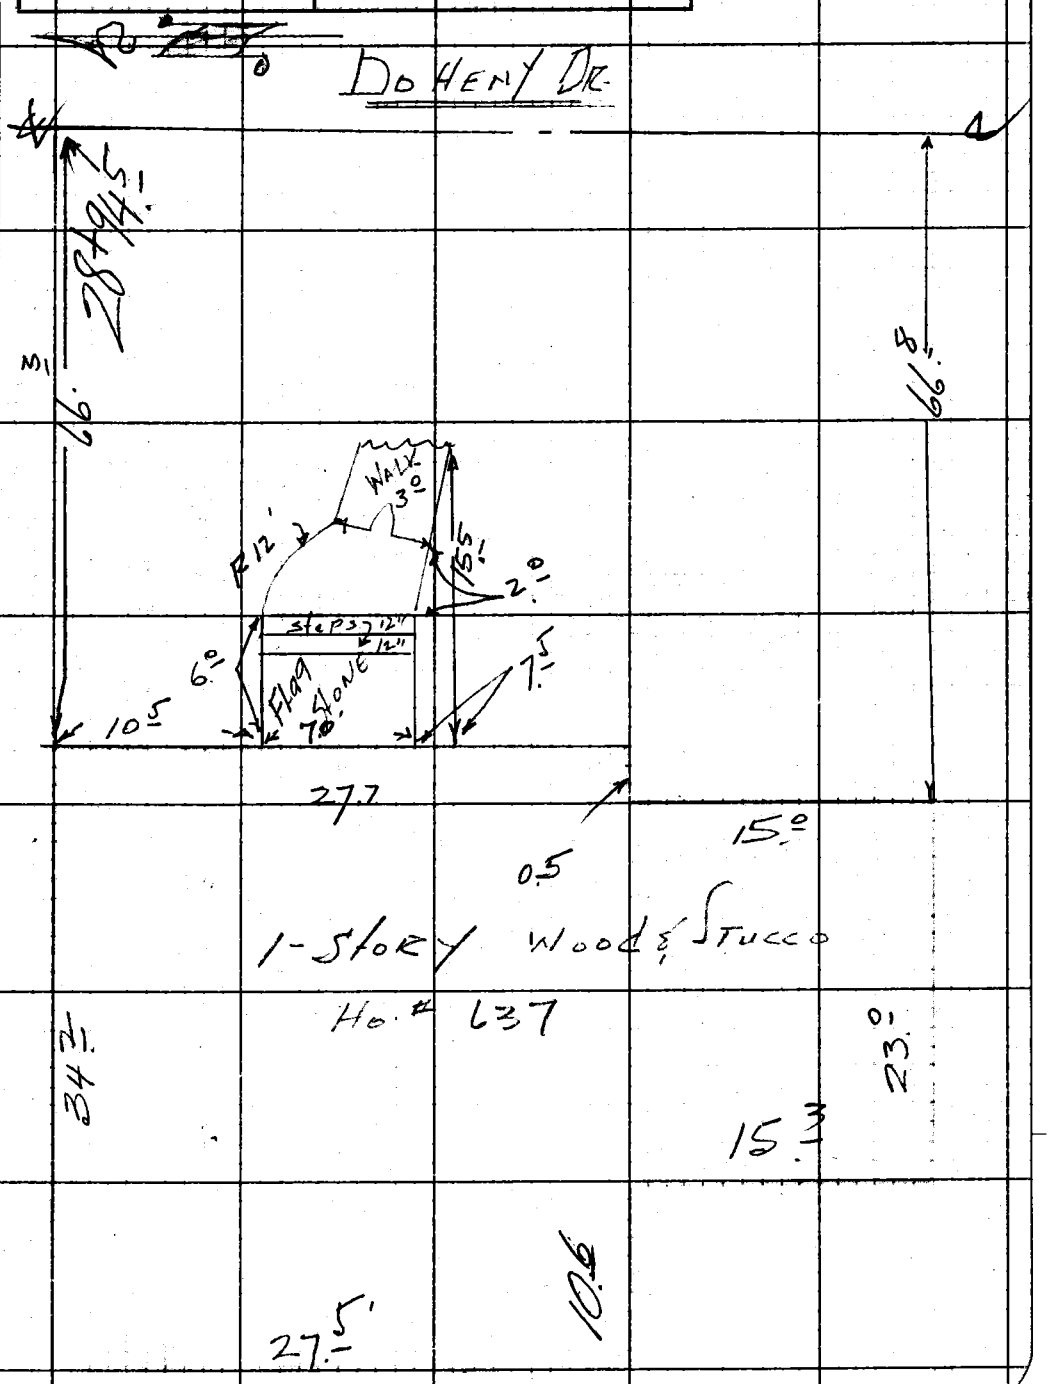

Note: Any Additions or Changes on This Sheet Must be Made or Circled in Red Ink With Date and Name of Person Making Change.

Do not extend notes this side of this line.

RETURN TO
LOS ANGELES COUNTY ENGINEER
700 LOS ANGELES COUNTY ENGINEERING BLDG.

763098 CE #247—7-53

F. B. 2625 PG. 186

DAHENY DR

W. EDGE OF WALK

SEE NOTES FOR WALK

R=15'

CONC WALL & WALK

FLOWERS

CONC

GARAGE

Porch

1 Story Stucco

no. #639

Porch

RETURN TO
LOS ANGELES COUNTY ENGINEER
00 LOS ANGELES COUNTY ENGINEERING BLDG.

Do not extend noted this side of this line.

Note: Any Additions or Changes on This Sheet Must be Made or Circled in Red Ink With Date and Name of Person Making Change.

Notes Ck'd by	Survey of Doheny Dr.
Map No.	JN 007591 Tape 0135 Std 68 °F
Office Work R. L. GREEN	Surveyed by H.E. Granquist
Checked	Notes T. Maldonado Date 3-9-60
Date	Indexed A. C. Johnson

F. B. 2625 PG. 187

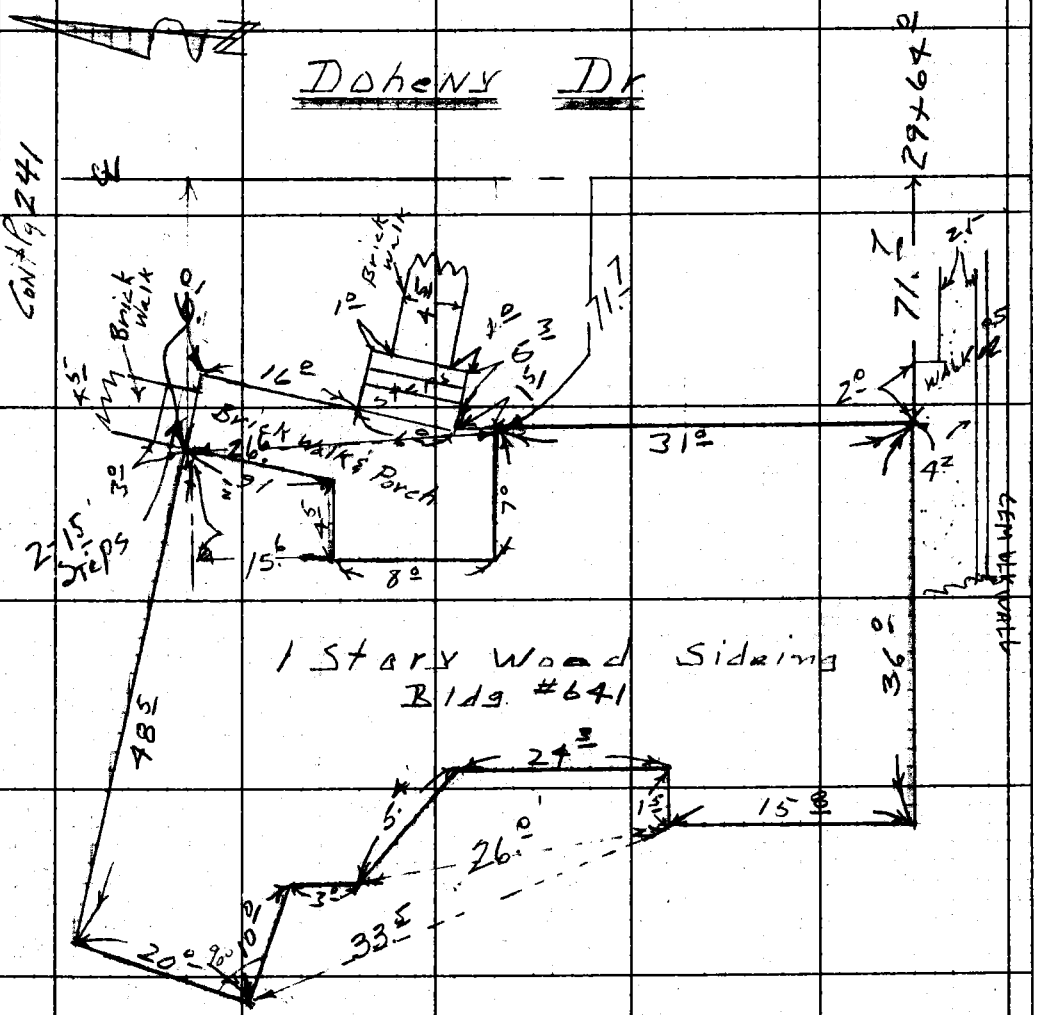

Note: Any Additions or Changes on This Sheet Must Be Made or Circled In Red Ink With Date and Name of Person Making Change.

Do not extend notes this side of this line.

RETURN TO
LOS ANGELES COUNTY ENGINEER
100 LOS ANGELES COUNTY ENGINEERING BLDG.

763096 CE #247 7-53

F. B. 2625 Pg. 188

RETURN TO
LOS ANGELES COUNTY ENGINEER
00 LOS ANGELES COUNTY ENGINEERING BLDG.

Do not extend notes this side of this line.

Note: Any Additions or Changes on This Sheet Must be Made or Circled in Red Ink With Date and Name of Person Making Change

Notes Ck'd by	Survey of Doheny Dr
Map No. R L GREEN	JN 0075.91 Tape 01.5 Std 68 °F
Office Work	Surveyed by H.E. Grennavist
Checked	Notes J. Maldonado Date 3-9-60
Date	Indexed E. C. Johnson

F. B. 2625 PG. 189

Cont. Pg 190

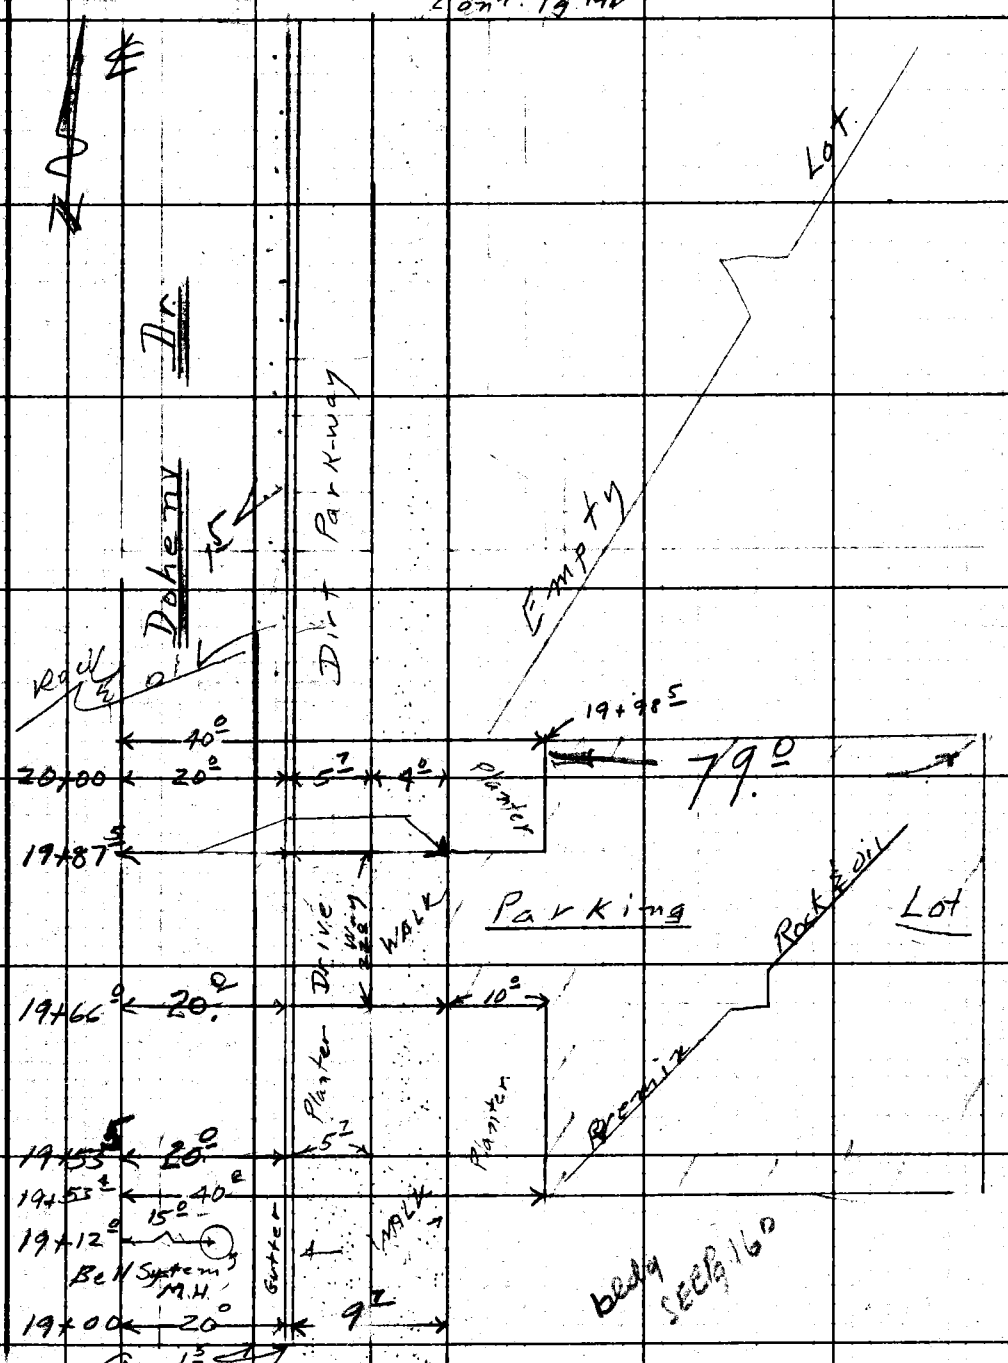

Note: Any Additions or Changes on This Sheet Must Be Made or Graded in Red Ink With Date and Name of Person Making Change.

Do not extend notes this side of this line.

RETURN TO
LOS ANGELES COUNTY ENGINEER
00 LOS ANGELES COUNTY ENGINEERING BLDG.

768098 CE #247 7-53

F. B. 2625 Pg. 190

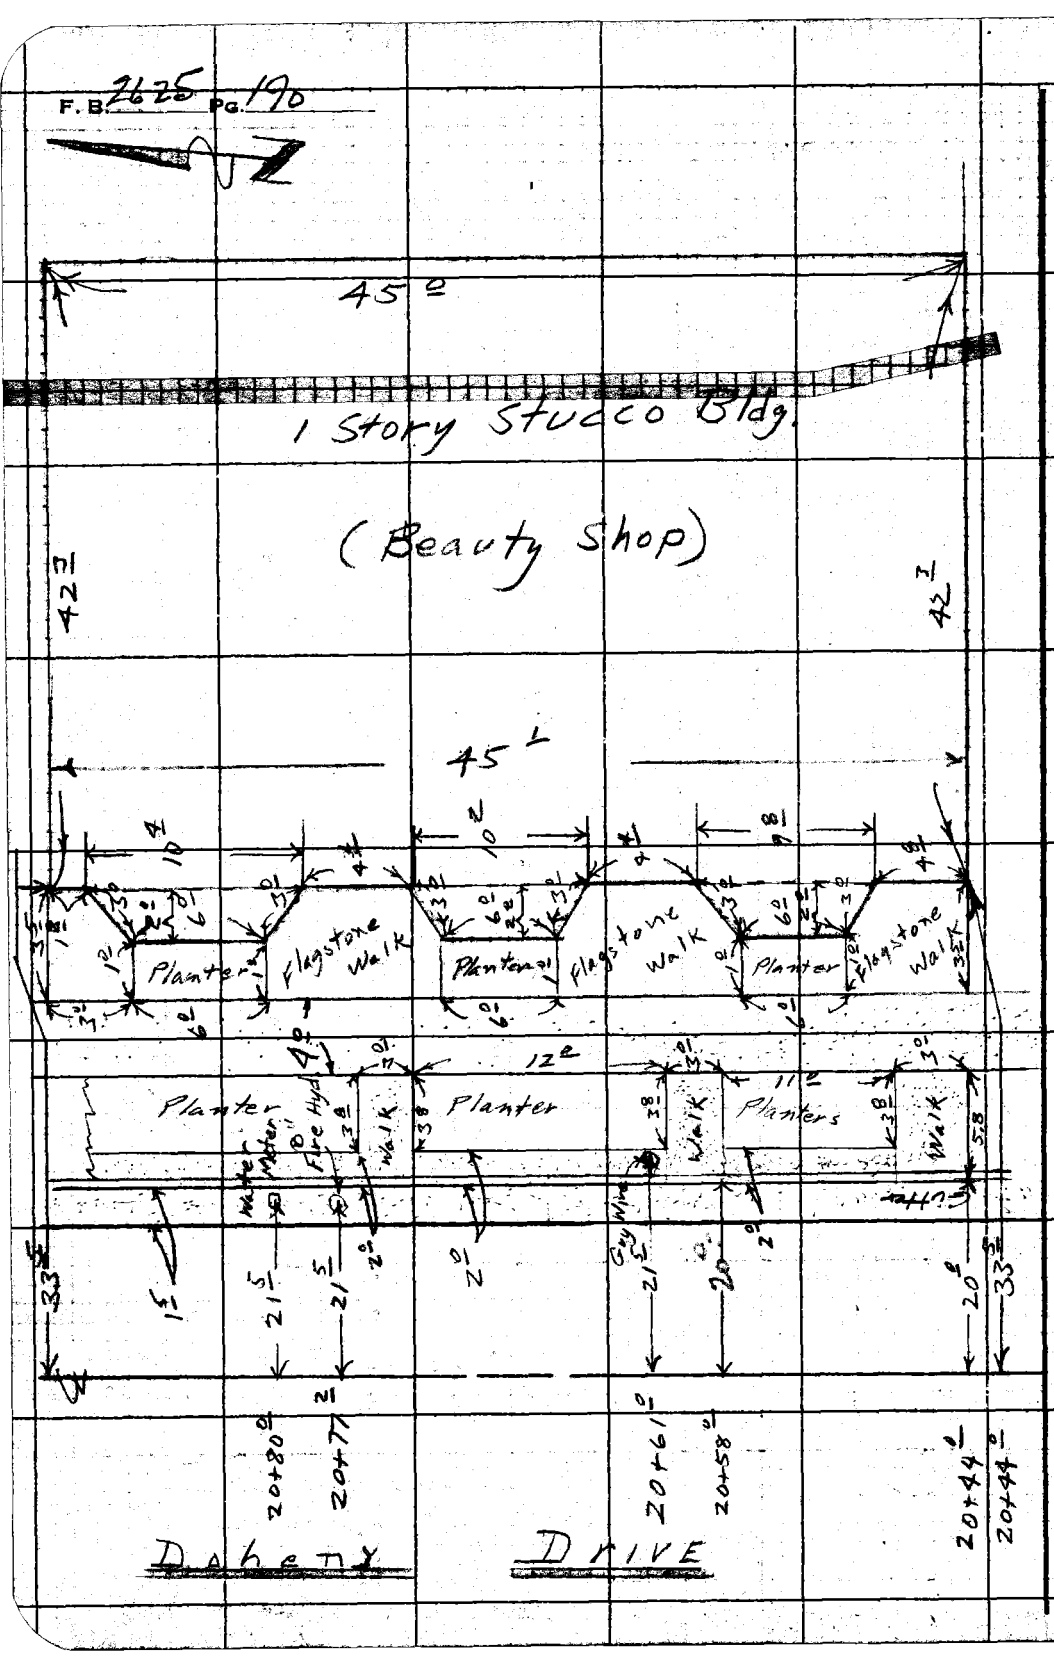

RETURN TO
LOS ANGELES COUNTY ENGINEER
00 Los Angeles County Engineering Bldg.

Do not extend notes this side of this line.

Note: Any Additions or Changes on This Sheet Must be Made or Circled in Red Ink With Date and Name of Person Making Change.

Notes Ck'd by	Survey of DOHENY DR
Map No.	JN 007591 Tape 0134 Std. 68 °F
Office Work R. L. GREEN	Surveyed by H.E. GRANQUIST
Checked	Notes Date 2/19/60
Date	Indexed R. C. Johnson

F. B. 2625 PG. 191

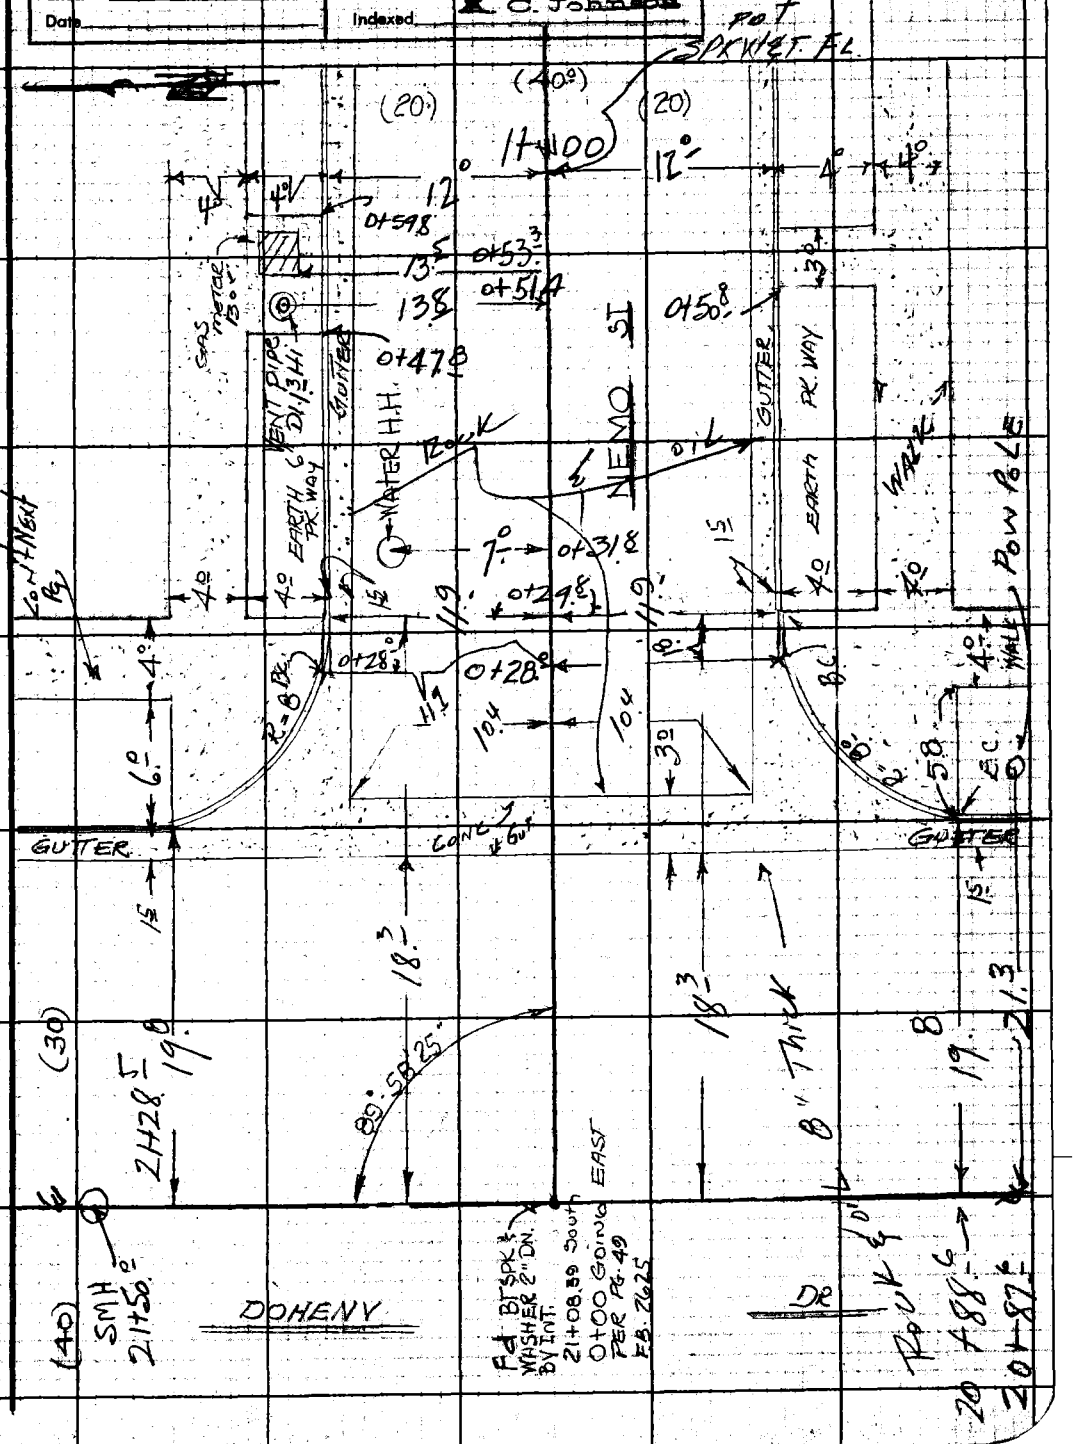

Note: Any Additions or Changes on This Sheet Must be Made or Circled in Red Ink With Date and Name of Person Making Change.

Do not extend notes this side of this line.

RETURN TO
LOS ANGELES COUNTY ENGINEER
700 LOS ANGELES COUNTY ENGINEERING BLDG.

76F309S CE #247—3-57

F. B. 2625 Pg. 192

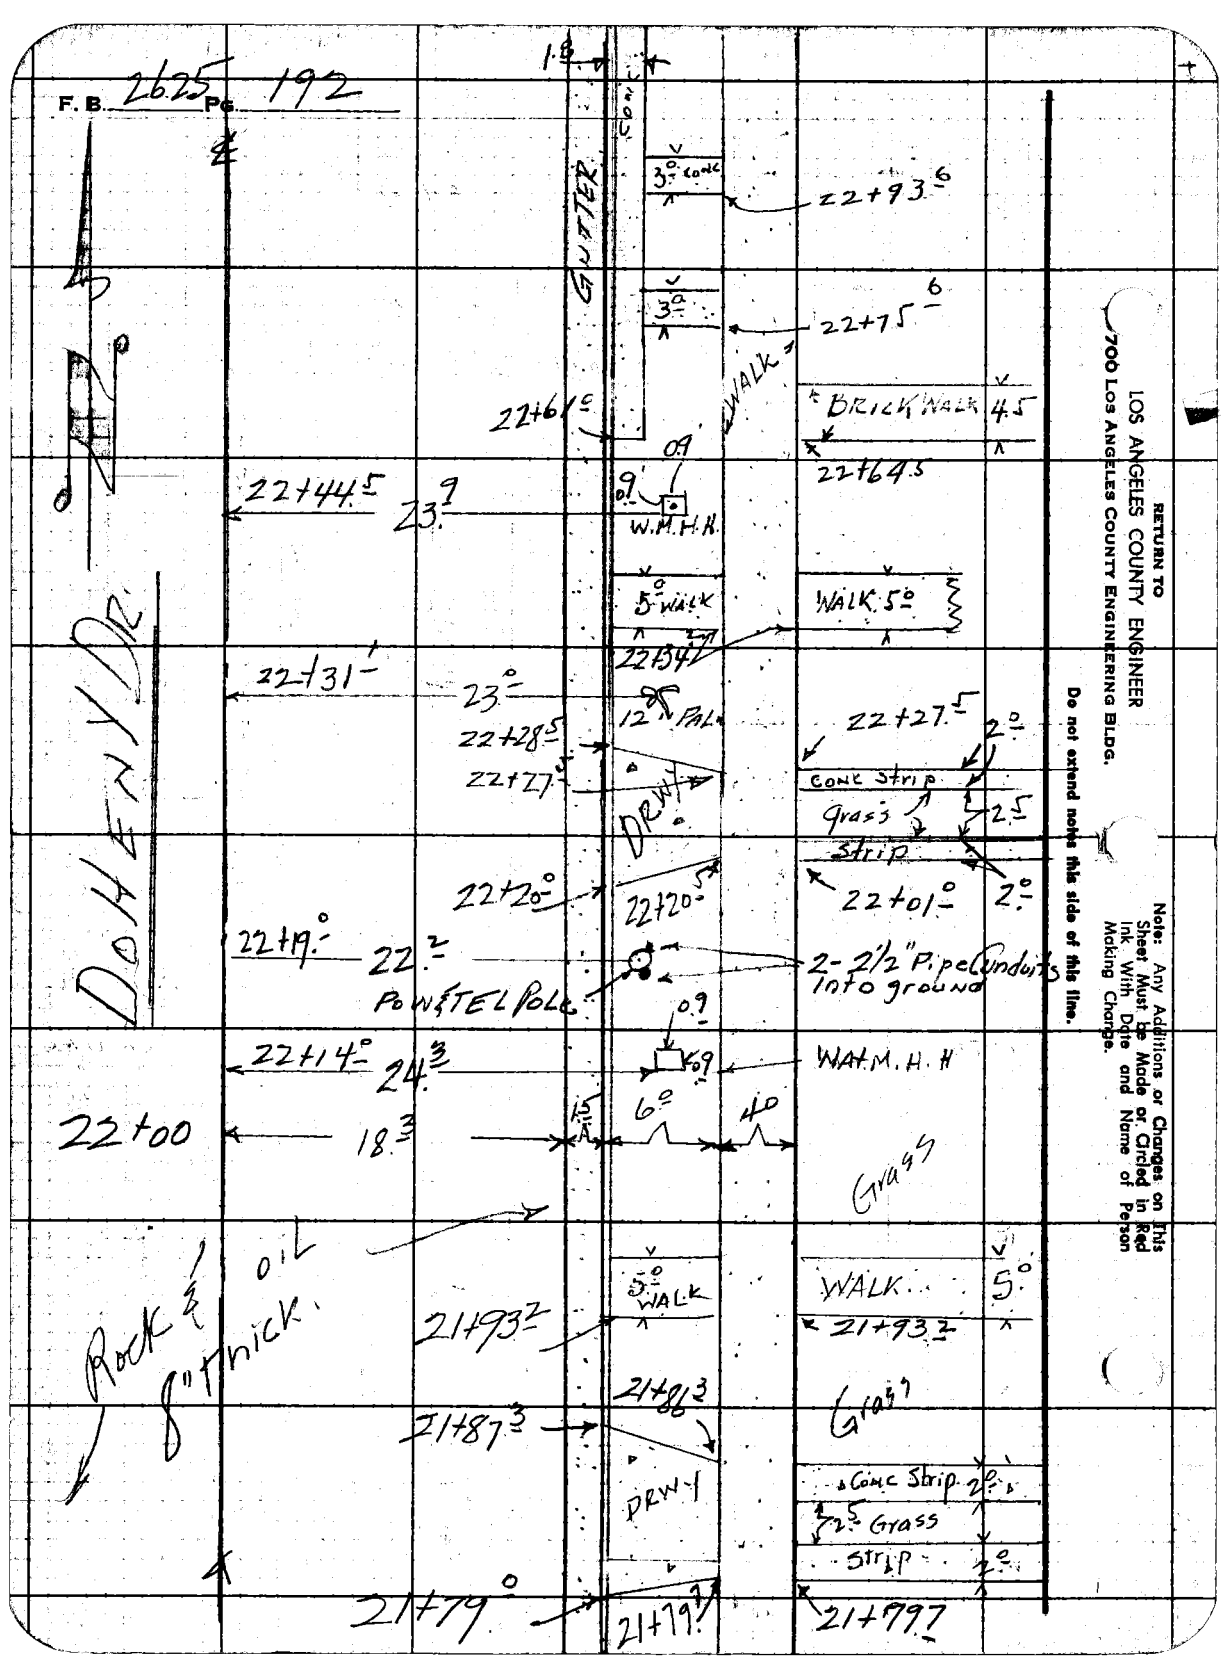

RETURN TO
LOS ANGELES COUNTY ENGINEER
700 LOS ANGELES COUNTY ENGINEERING BLDG.

Do not extend notes this side of this line.

Note: Any Additions or Changes on This Sheet Must be Made or Circled in Red Ink With Date and Name of Person Making Change.

763093 CE #247—7-53

RETURN TO
LOS ANGELES COUNTY ENGINEER
700 LOS ANGELES COUNTY ENGINEERING BLDG.

Note: Any Additions or Changes on This Sheet Must be Made or Circled In Red Ink With Date and Name of Person Making Change.

Do not extend notes this side of this line.

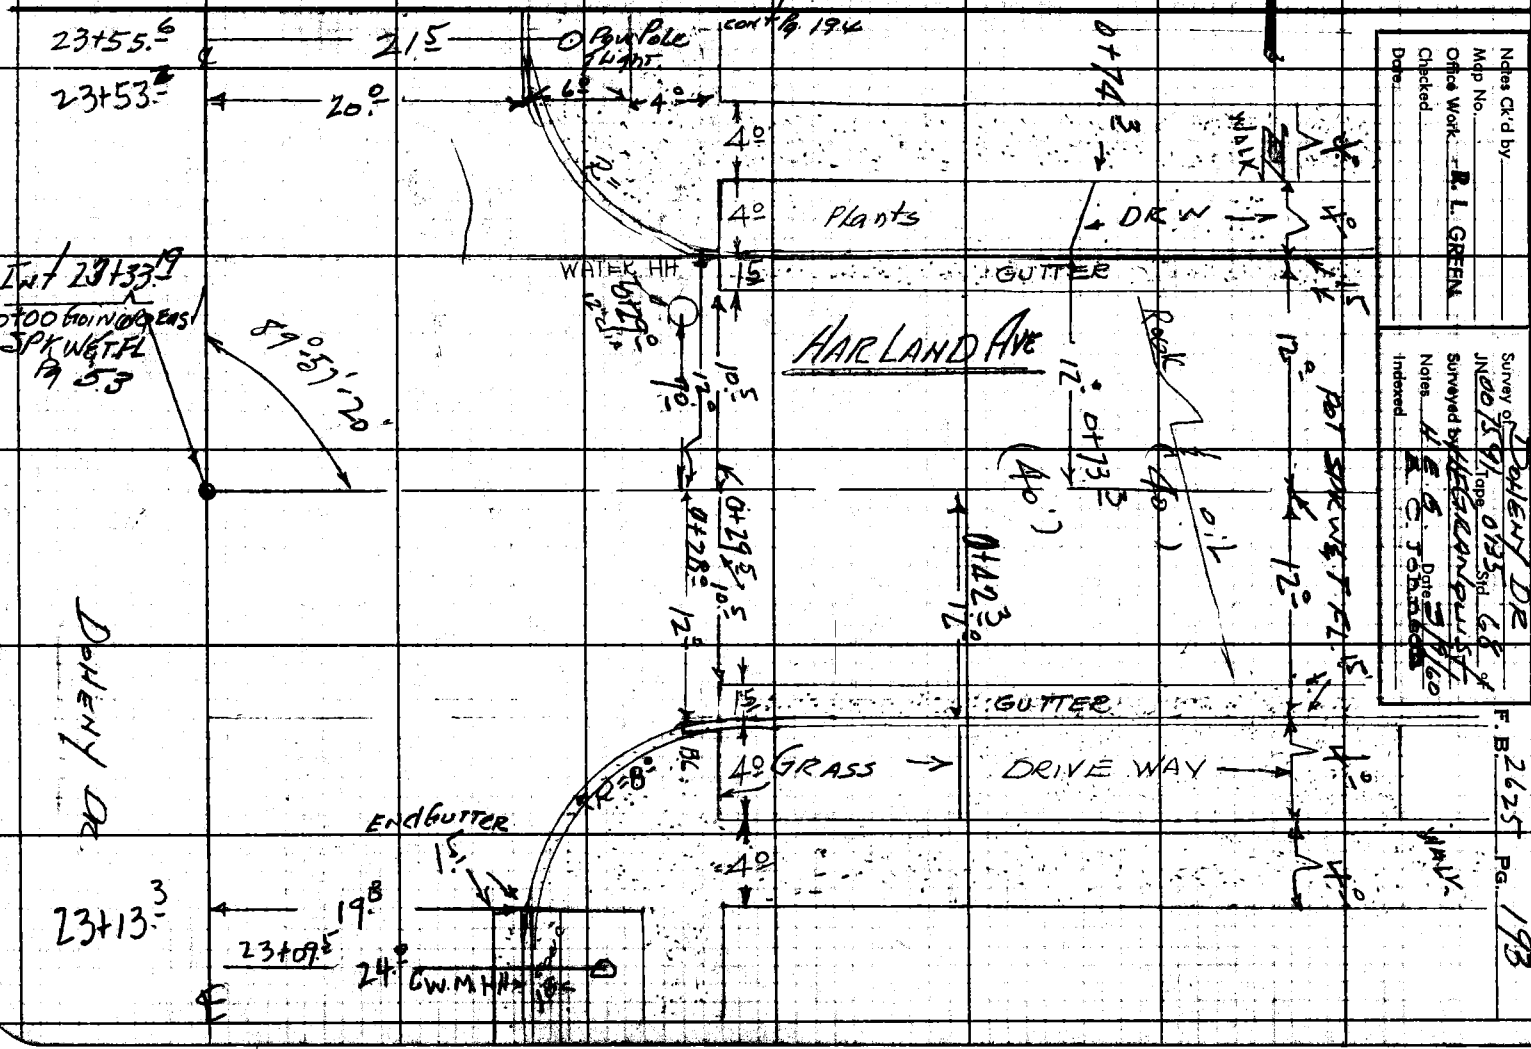

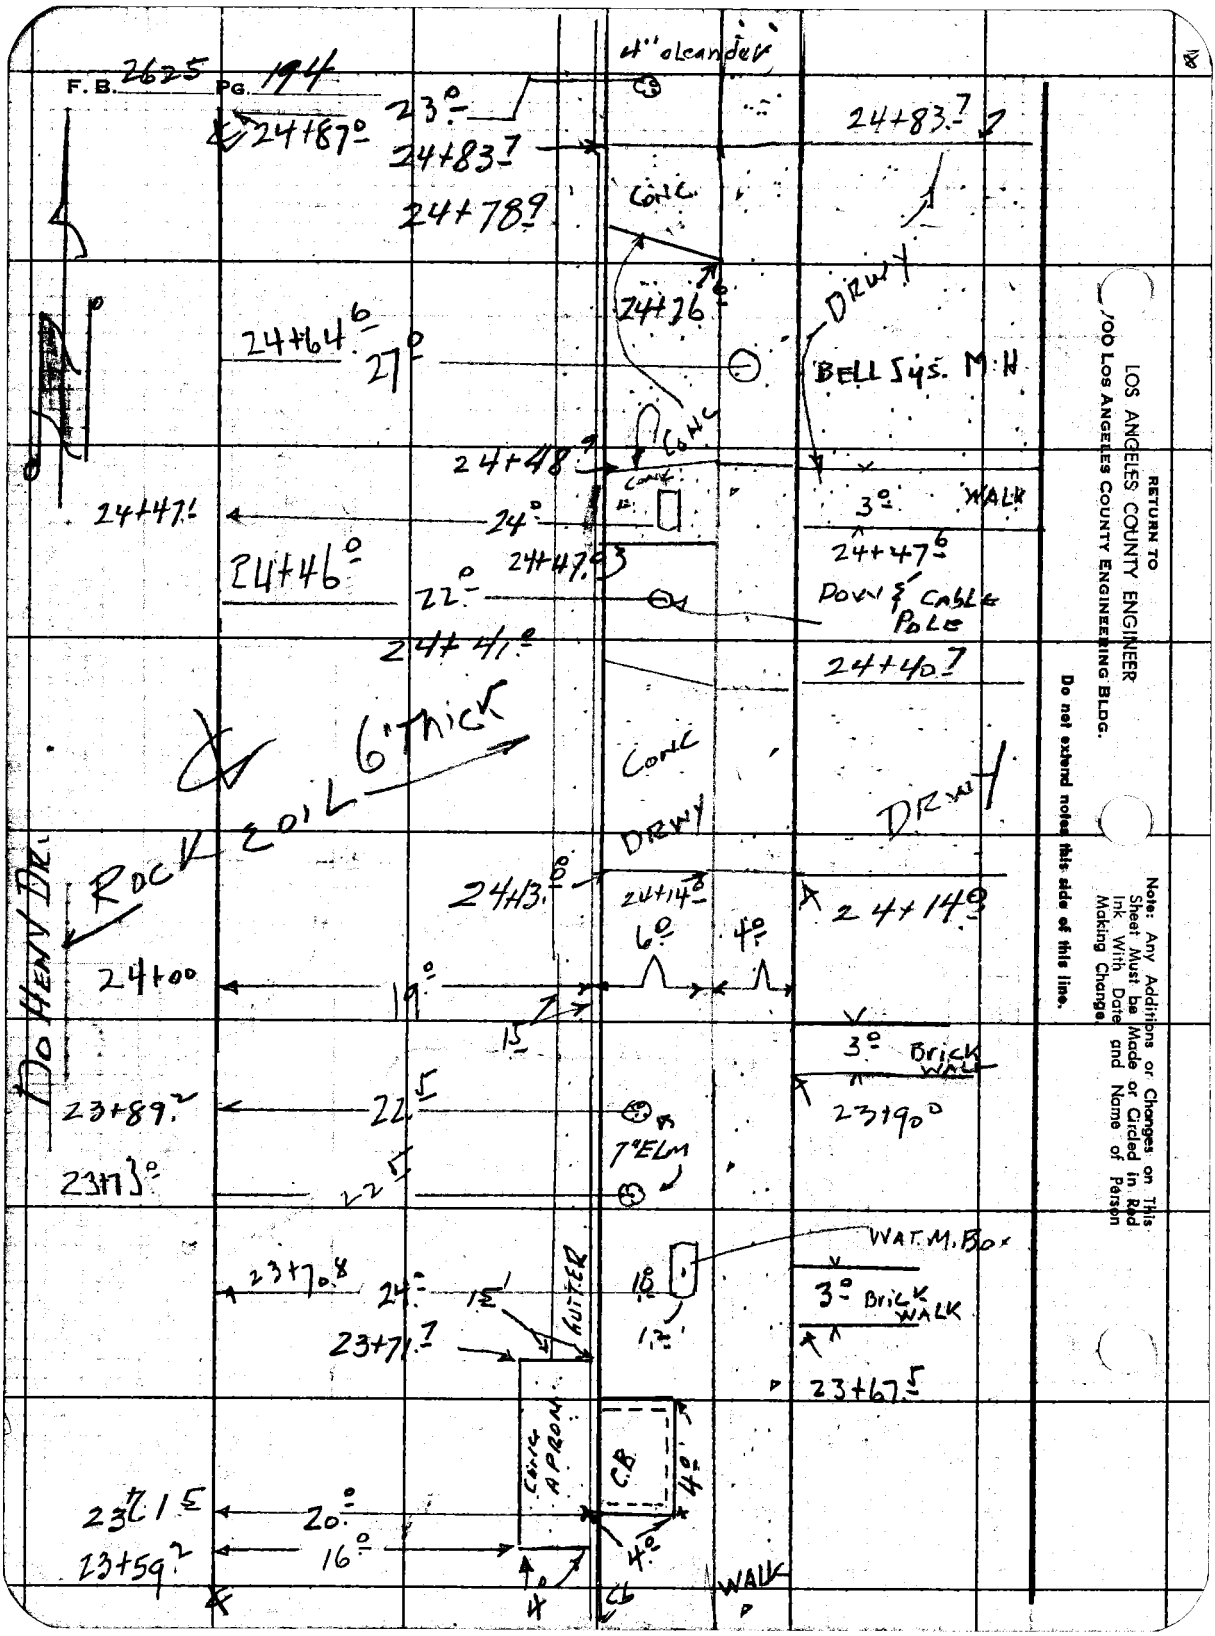

RETURN TO
LOS ANGELES COUNTY ENGINEER
/00 LOS ANGELES COUNTY ENGINEERING BLDG.

Do not extend notes this side of this line.

Note: Any Additions or Changes on This Sheet Must be Made or Circled in Red Ink With Date and Name of Person Making Change.

Notes Ck'd by	Survey of DOHENY DR.
Map No.	JN 007591 Tape 0135 Std 68 °F
Office Work R. L. GREEN	Surveyed by
Checked	Notes H.E.G. Date 3/10/60
Date	Indexed C. Johnson

F. B. 2625 PG. 195

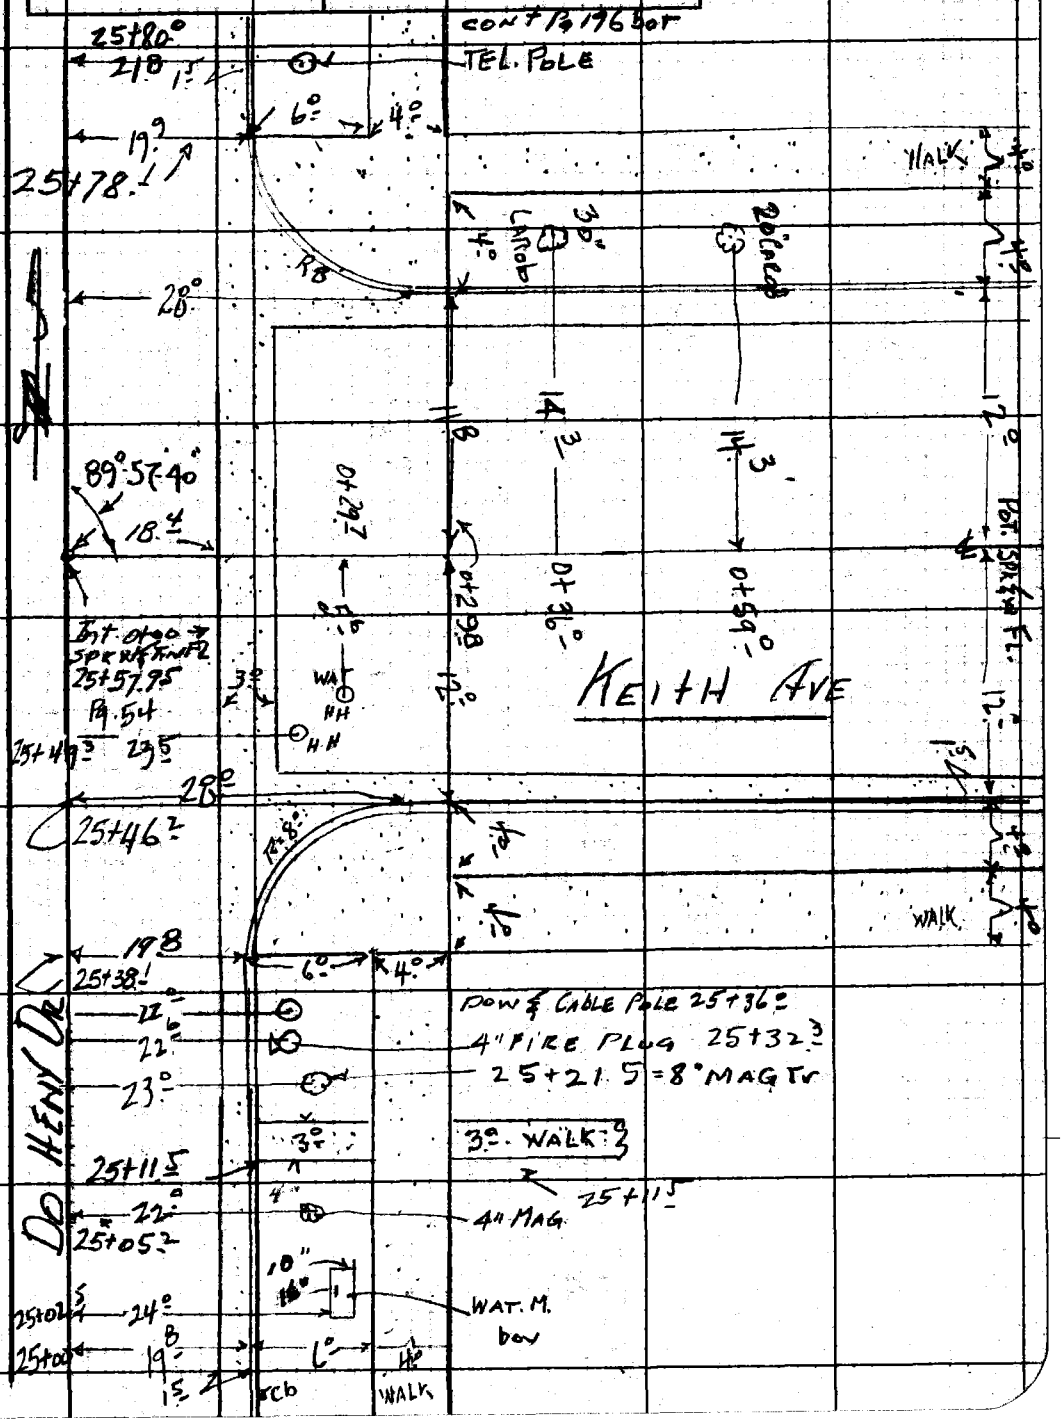

Note: Any Additions or Changes on This Sheet Must Be Made or Circled in Red Ink With Date and Name of Person Making Change.

Do not extend notes this side of this line.

RETURN TO
LOS ANGELES COUNTY ENGINEER
700 LOS ANGELES COUNTY ENGINEERING BLDG.

763098 CE #247—7-53

F.B. 2625 PG. 196

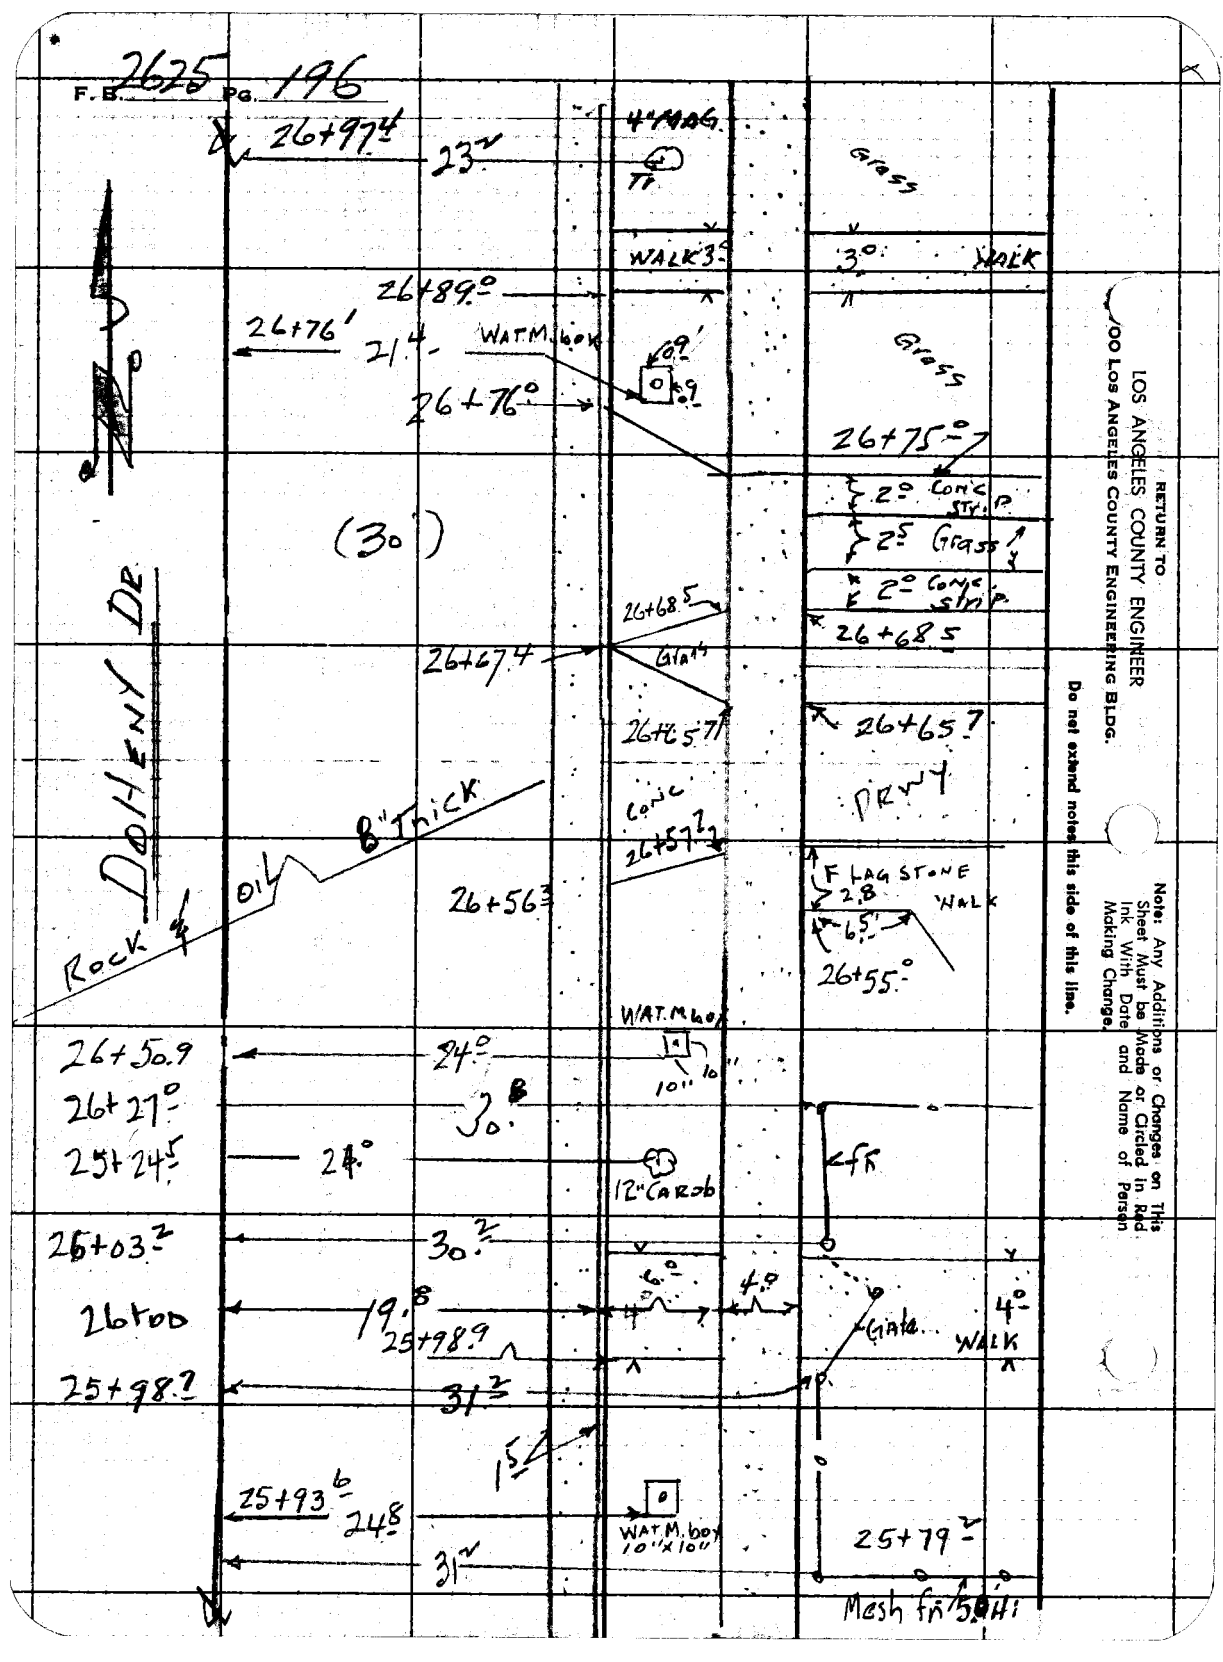

RETURN TO
LOS ANGELES COUNTY ENGINEER
00 LOS ANGELES COUNTY ENGINEERING BLDG.

Do not extend notes this side of this line.

Note: Any Additions or Changes on This Sheet Must be Made or Circled in Red Ink With Date and Name of Person Making Change.

Notes Ck'd by	Survey of DOHENY DR.
Map No.	JN 007591 Tape 0135 Std 68 °F
Office Work R. L. GREEN	Surveyed by H. E. Granquist
Checked	Notes HEG Date 3/10/60
Date	Indexed C. Johnson

F. B. 2625 PG. 197

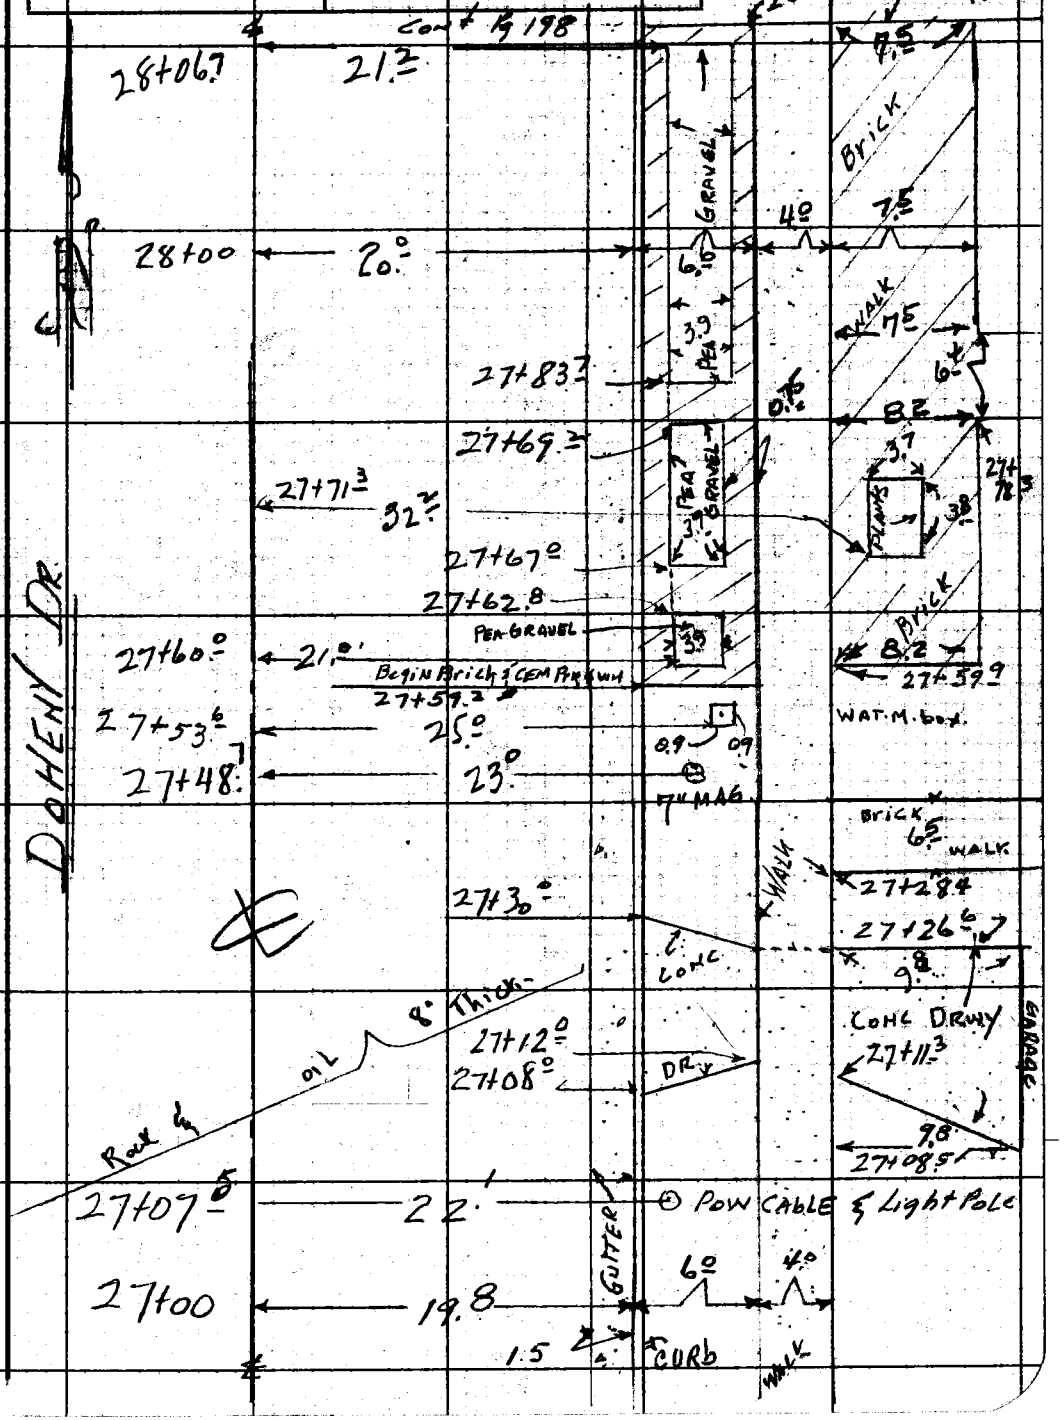

Note: Any Additions or Changes on This Sheet Must be Made or Circled in Red Ink With Date and Name of Person Making Change.

Do not extend notes this side of this line.

RETURN TO
LOS ANGELES COUNTY ENGINEER
700 LOS ANGELES COUNTY ENGINEERING BLDG.

763098 CE #247—7-53

F.B. 2625 PG. 198

RETURN TO
LOS ANGELES COUNTY ENGINEER
00 LOS ANGELES COUNTY ENGINEERING BLDG.

Do not extend notes this side of this line.

Note: Any Additions or Changes on This Sheet Must be Made or Circled in Red Ink With Date and Name of Person Making Change.

Notes Ck'd by
Map No.
Office Work R. L. GREEN
Checked
Date

Survey of DOHENY DR
JN 007591 Tape 0135 Std 68 °F
Surveyed by H. E. Granquist
Notes H.E.G. Date 3/10/60
Indexed R. C. Johnson

F. B. 2625 PG. 199

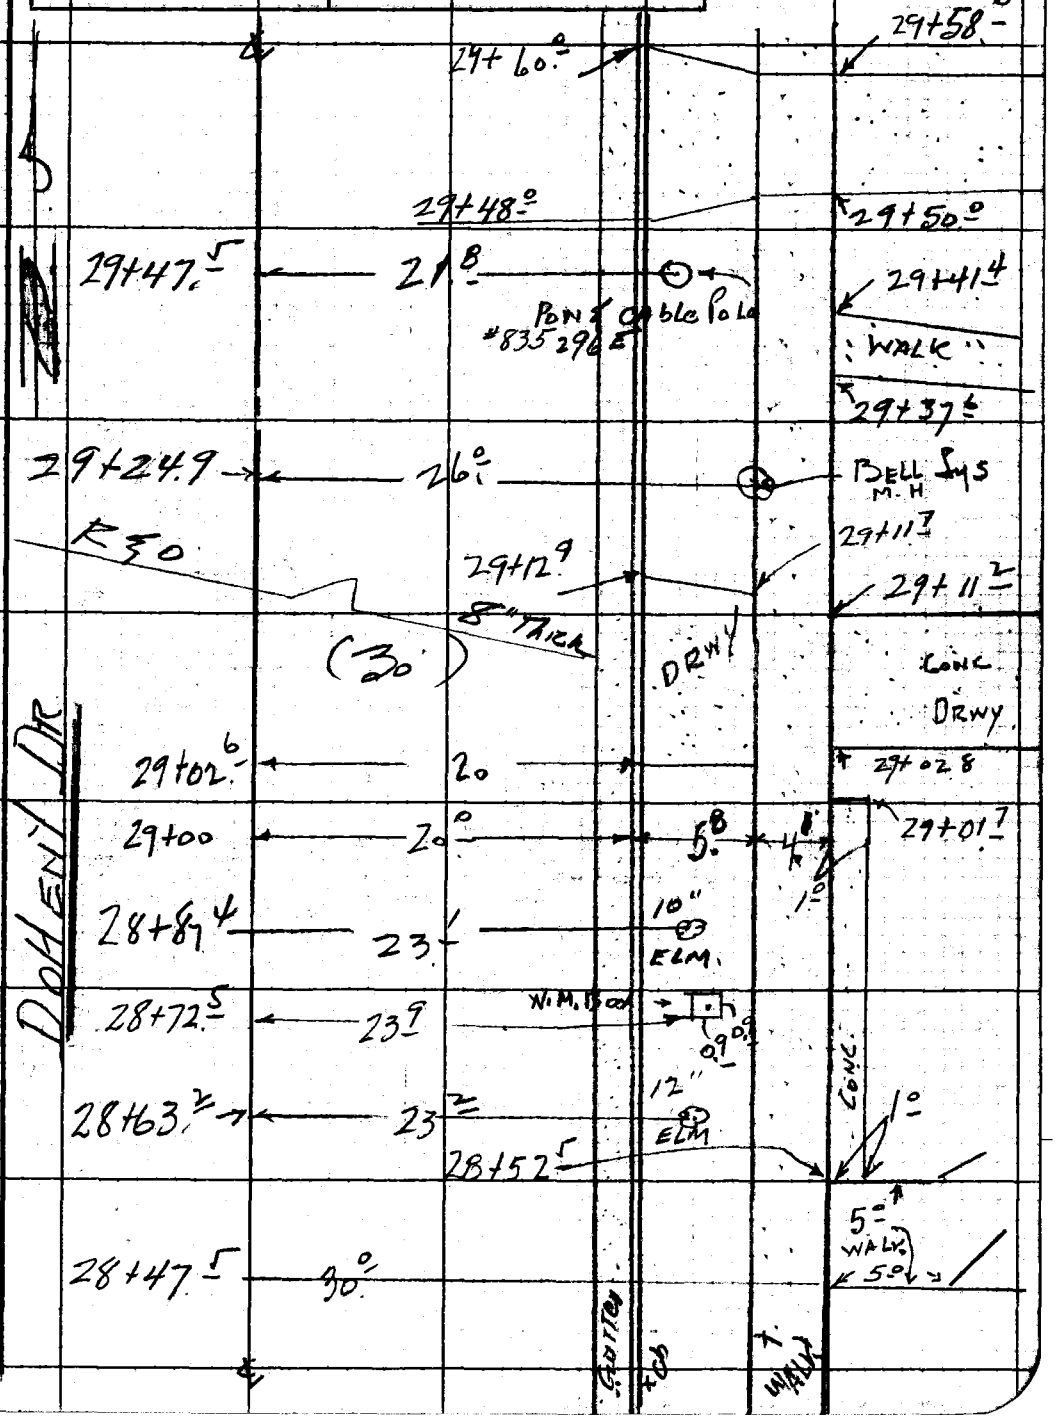

Note: Any Additions or Changes on This Sheet Must Be Made or Circled in Red Ink With Date and Name of Person Making Change.

Do not extend notes this side of this line.

RETURN TO
LOS ANGELES COUNTY ENGINEER
700 LOS ANGELES COUNTY ENGINEERING BLDG.

763098 CE #247—7-53

F. B. 2625 PG. 200

DOHENY DR

RETURN TO
LOS ANGELES COUNTY ENGINEER
900 LOS ANGELES COUNTY ENGINEERING BLDG.

Do not extend notes this side of this line.

Note: Any Additions or Changes on This Sheet Must be Made or Circled in Red Ink With Date and Name of Person Making Change.

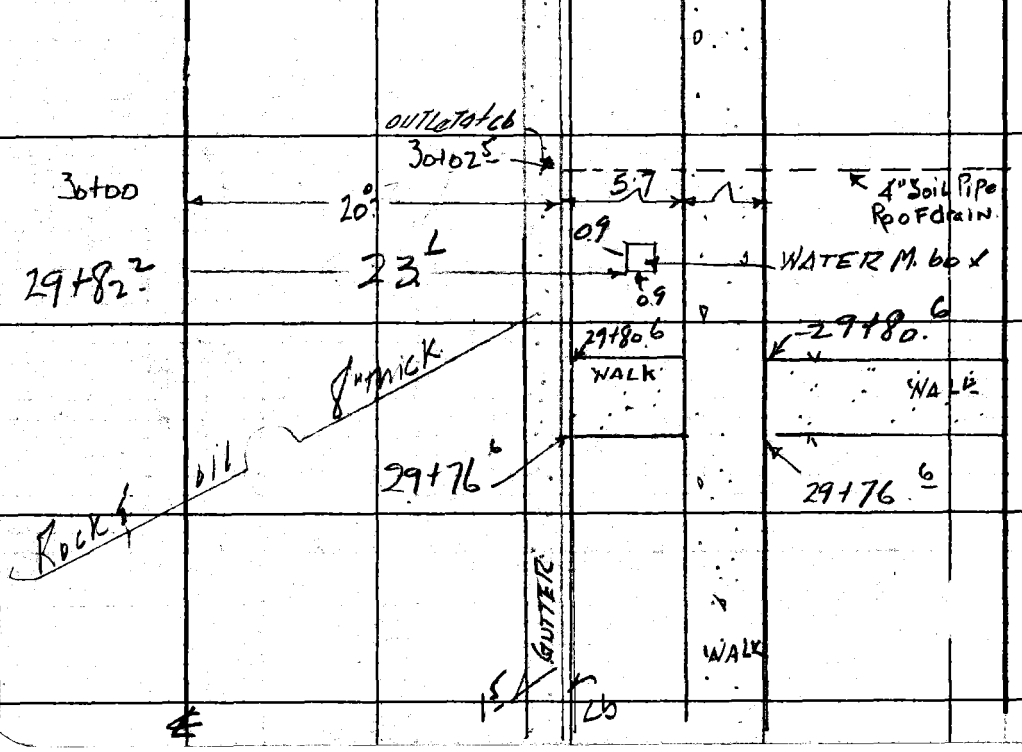

Notes Ck'd by	Survey of Doheny Dr.	F. B. 2625 PG. 201
Map No.	JN 0075.91 Tape 0135 Std 68 °F	
Office Work R. L. GREEN	Surveyed by H. E. Granquist	
Checked	Notes J. Maldonado Date 3-1-60	
Date	Indexed	

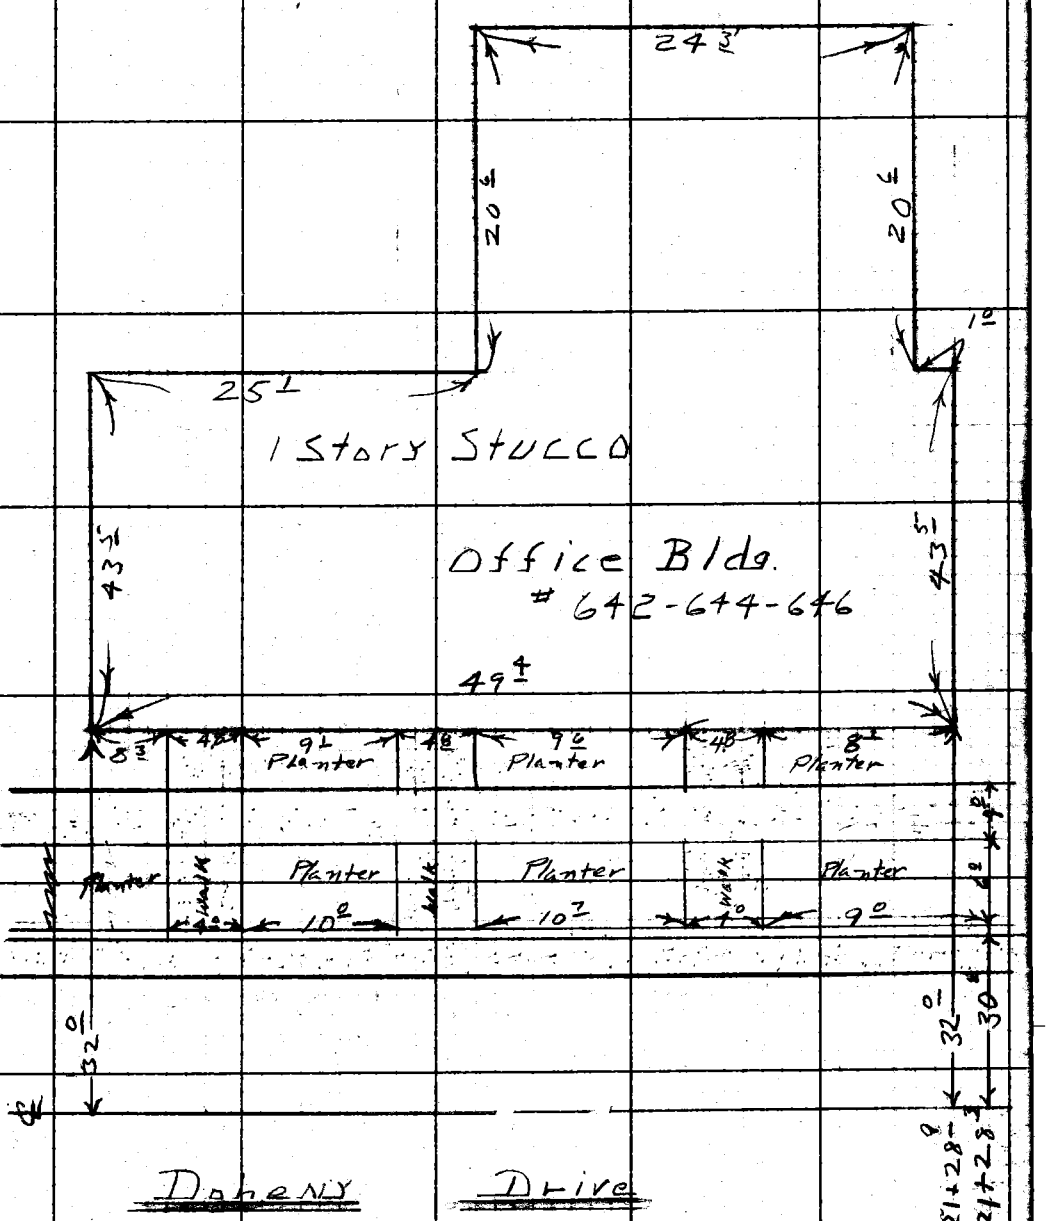

Note: Any Additions or Changes on This Sheet Must be Made or Circled in Red Ink With Date and Name of Person Making Change.

Do not extend notes this side of this line.

RETURN TO
LOS ANGELES COUNTY ENGINEER
700 LOS ANGELES COUNTY ENGINEERING BLDG.

763098 CE #247—7-53

F. B. 2625 PG. 202

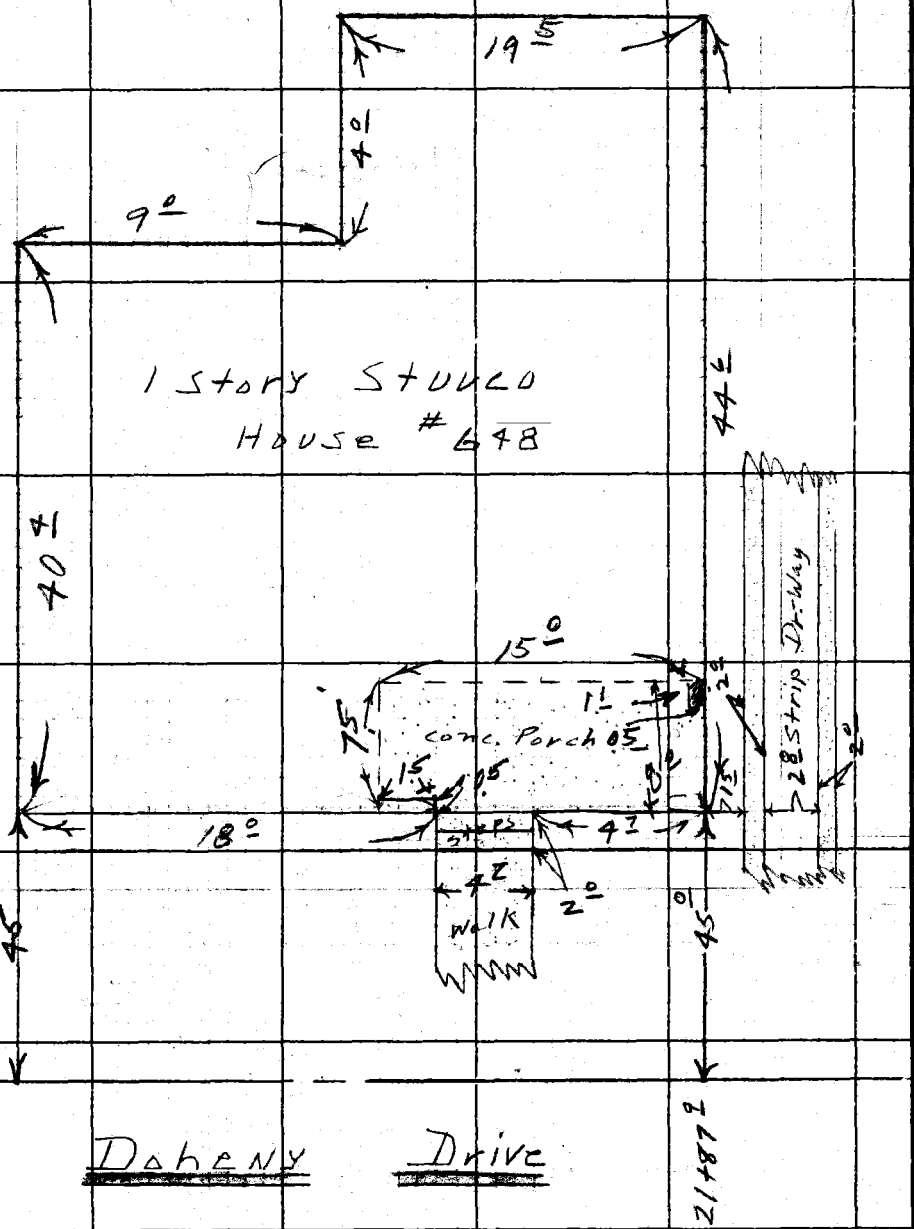

RETURN TO
LOS ANGELES COUNTY ENGINEER
700 LOS ANGELES COUNTY ENGINEERING BLDG.

Do not extend notes this side of this line.

Note: Any Additions or Changes on This Sheet Must be Made or Circled in Red Ink With Date and Name of Person Making Change.

Notes Ck'd by	Survey of Doheny Dr.
Map No.	JN 0075.71 Tape 0135 Std. 68 °F
Office Work R. L. GREEN	Surveyed by H.E. Granquist
Checked	Notes J. McDonald Date 3-10-60
Date	Indexed C. Johnson

F. B. 2625 PG. 203

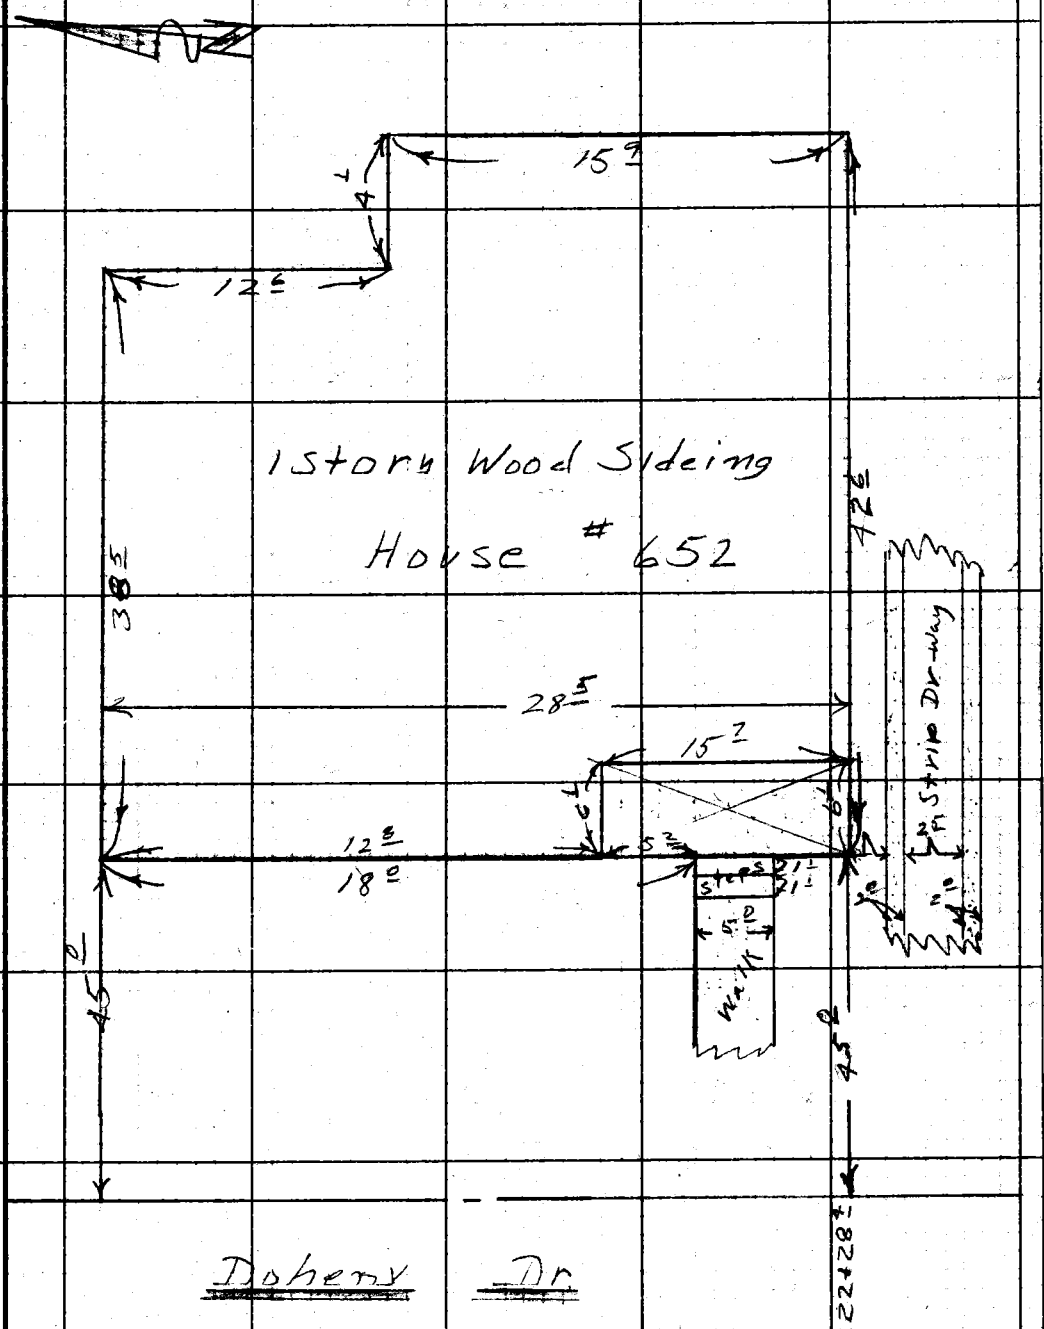

Note: Any Additions or Changes on This Sheet Must Be Made or Circled in Red Ink, With Date and Name of Person Making Change.

Do not extend notes this side of this line.

RETURN TO
LOS ANGELES COUNTY ENGINEER
00 LOS ANGELES COUNTY ENGINEERING BLDG.

763095 CE #247—7-53

F. B. 2625 PG. 204

RETURN TO
LOS ANGELES COUNTY ENGINEER
100 LOS ANGELES COUNTY ENGINEERING BLDG.

Do not extend notes this side of this line.

Note: Any Additions or Changes on This Sheet Must be Made or Circled In Red Ink With Date and Name of Person Making Change.

Notes Ck'd by	Survey of DoHENY DR
Map No.	JN 00759 Tape .0135 Std 68 °F
Office Work R. L. GREEN	Surveyed by Granquist
Checked	Notes HEG & Maldonado Date 3/11/60
Date	Indexed A. C. Johnson

F. B. 2625 PG. 205

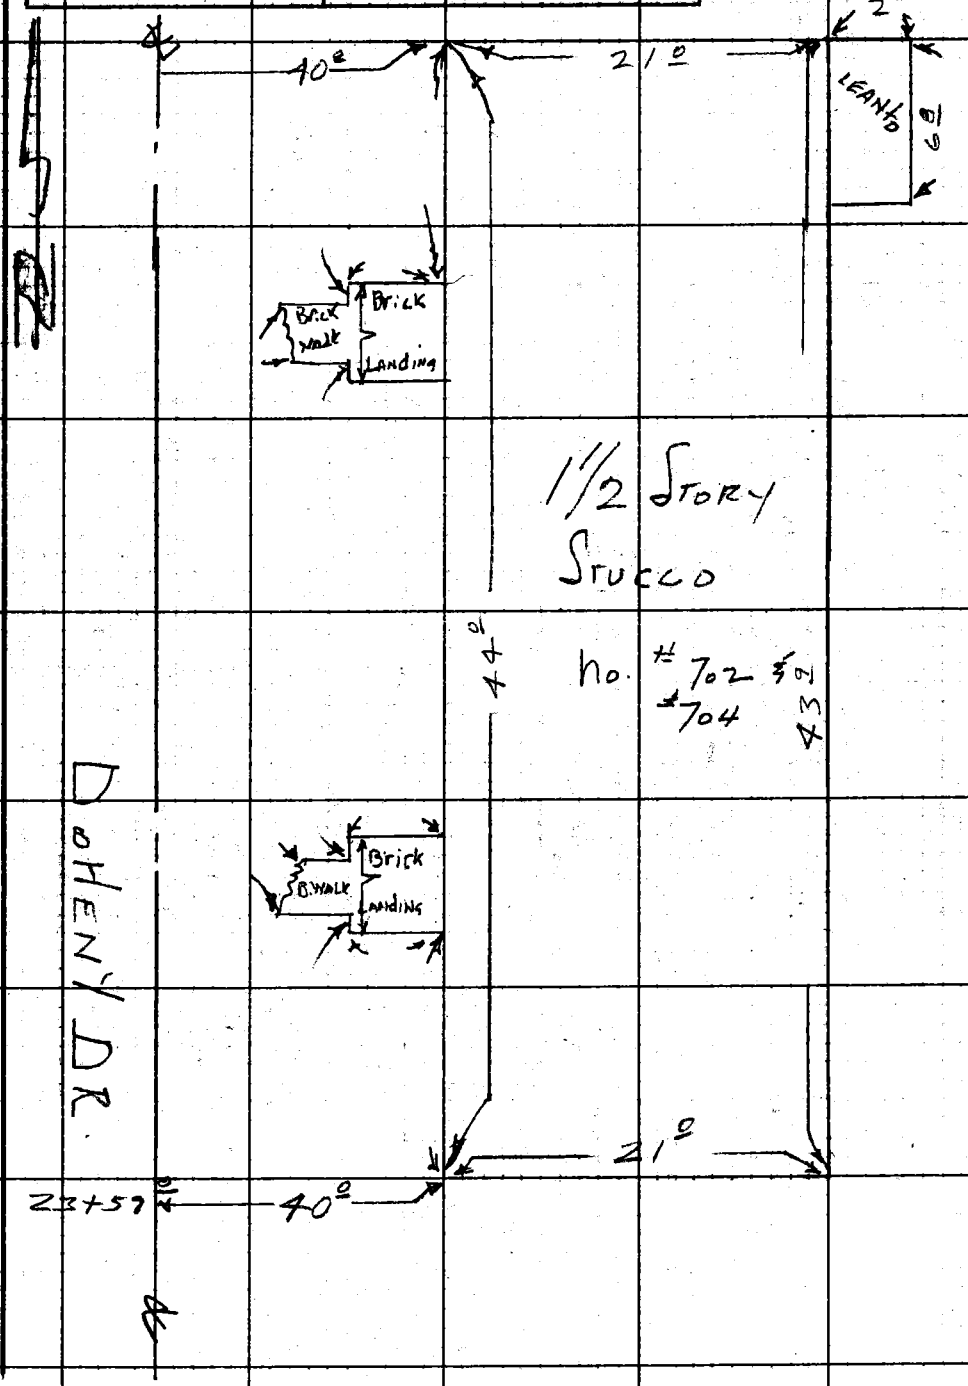

Note: Any Additions or Changes on This Sheet Must be Made or Circled in Red Ink With Date and Name of Person Making Change.

Do not extend notes this side of this line.

RETURN TO
LOS ANGELES COUNTY ENGINEER
700 LOS ANGELES COUNTY ENGINEERING BLDG.

763098 CE #247—7-59

F. B. 2675 PG. 206

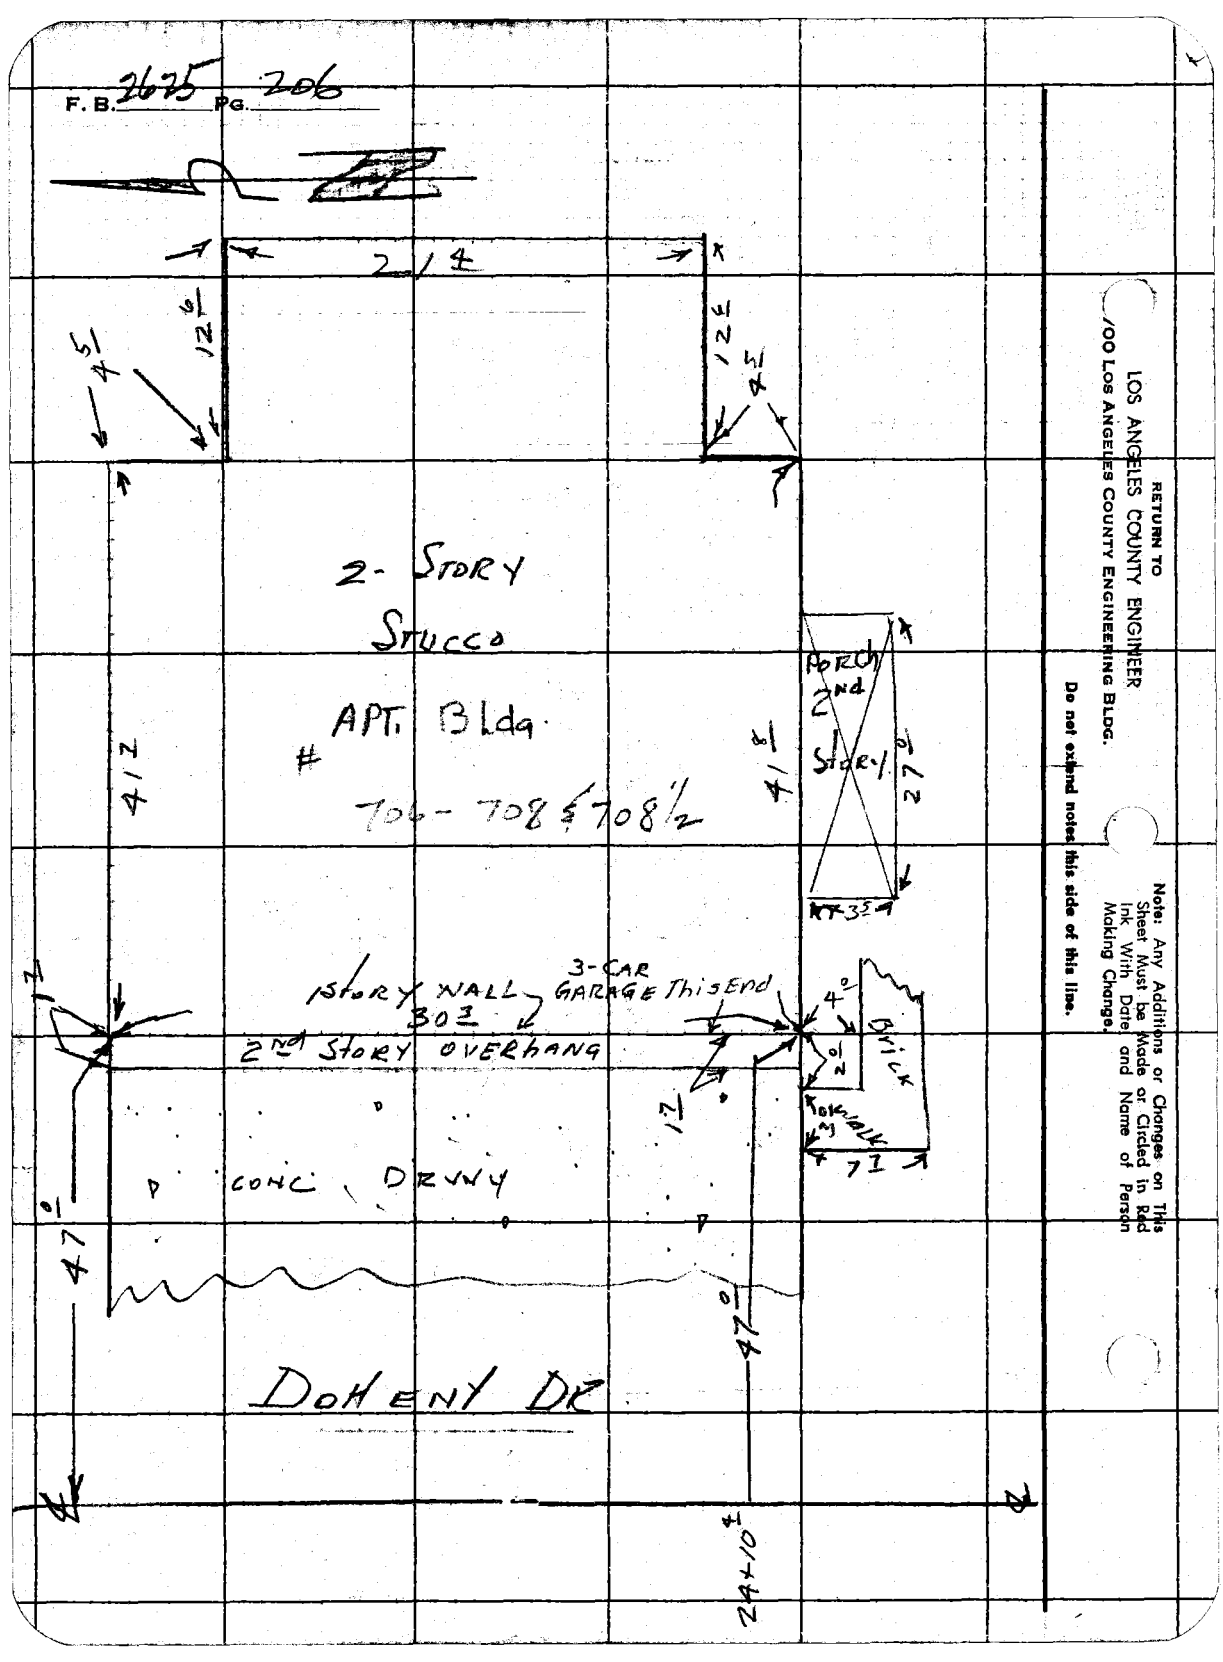

RETURN TO
LOS ANGELES COUNTY ENGINEER
100 LOS ANGELES COUNTY ENGINEERING BLDG.

Do not extend notes this side of this line.

Note: Any Additions or Changes on This Sheet Must be Made or Circled in Red Ink With Date and Name of Person Making Change.

Notes Ck'd by	Survey of DOHENY DR.
Map No.	JN 0075.91 Tape 0135 Std 68 °F
Office Work R. L. GREEN	Surveyed by GRANQUIST
Checked	Notes HEG & Maldonado Date 3/11/60
Date	Indexed R. C. JOHNSON

F. B. 2625 PG. 207

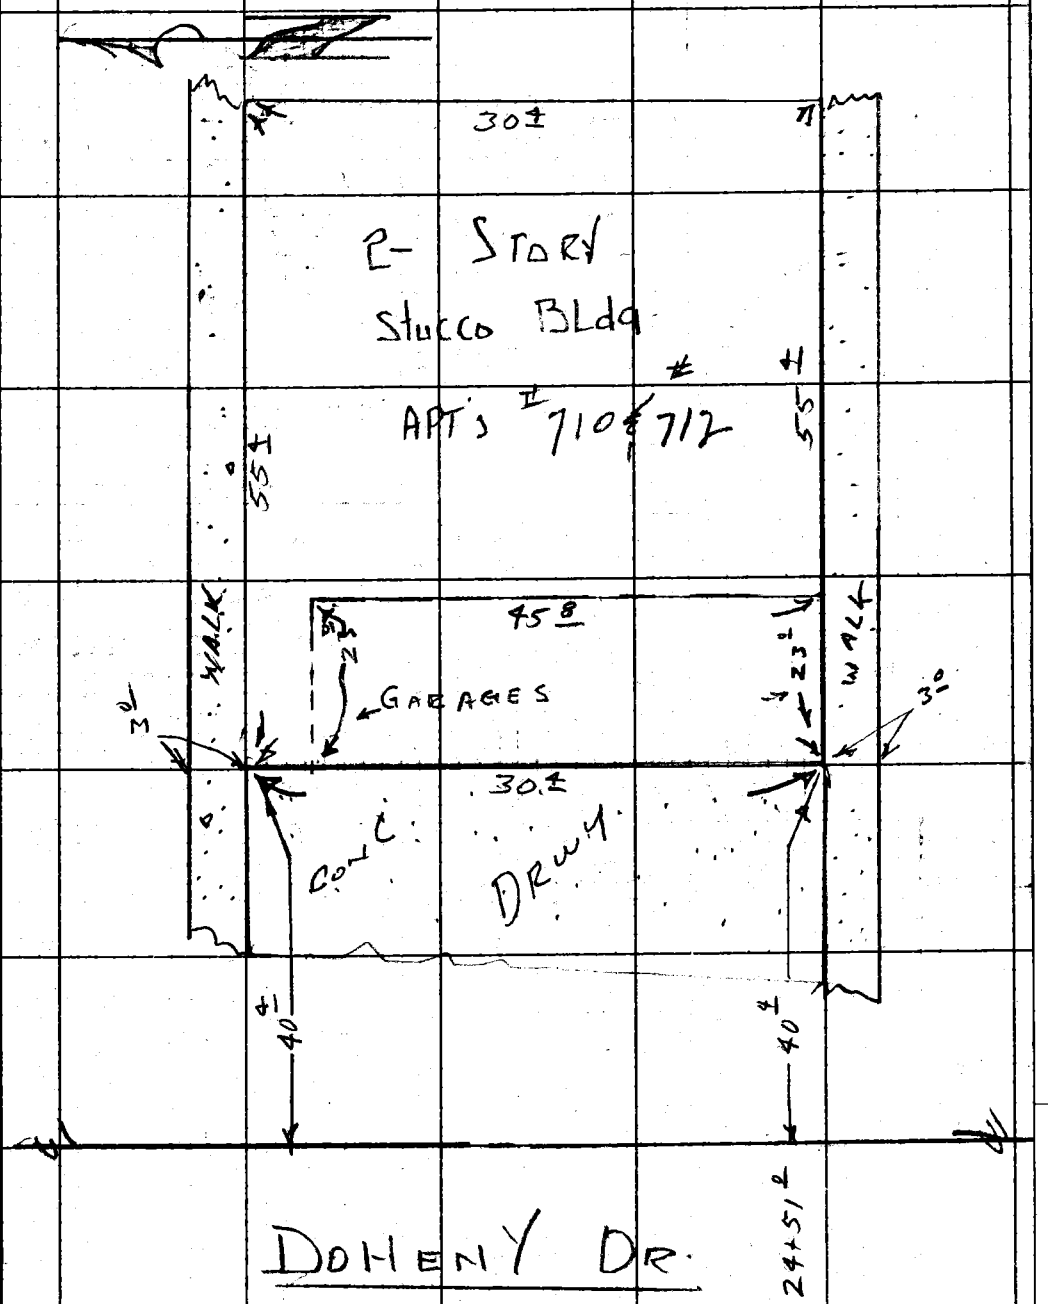

Note: Any Additions or Changes on This Sheet Must be Made or Circled in Red Ink With Date and Name of Person Making Change.

Do not extend notes this side of this line.

RETURN TO
LOS ANGELES COUNTY ENGINEER
700 LOS ANGELES COUNTY ENGINEERING BLDG.

763098 CE #247—7-53

F.B. 2625 PG. 208

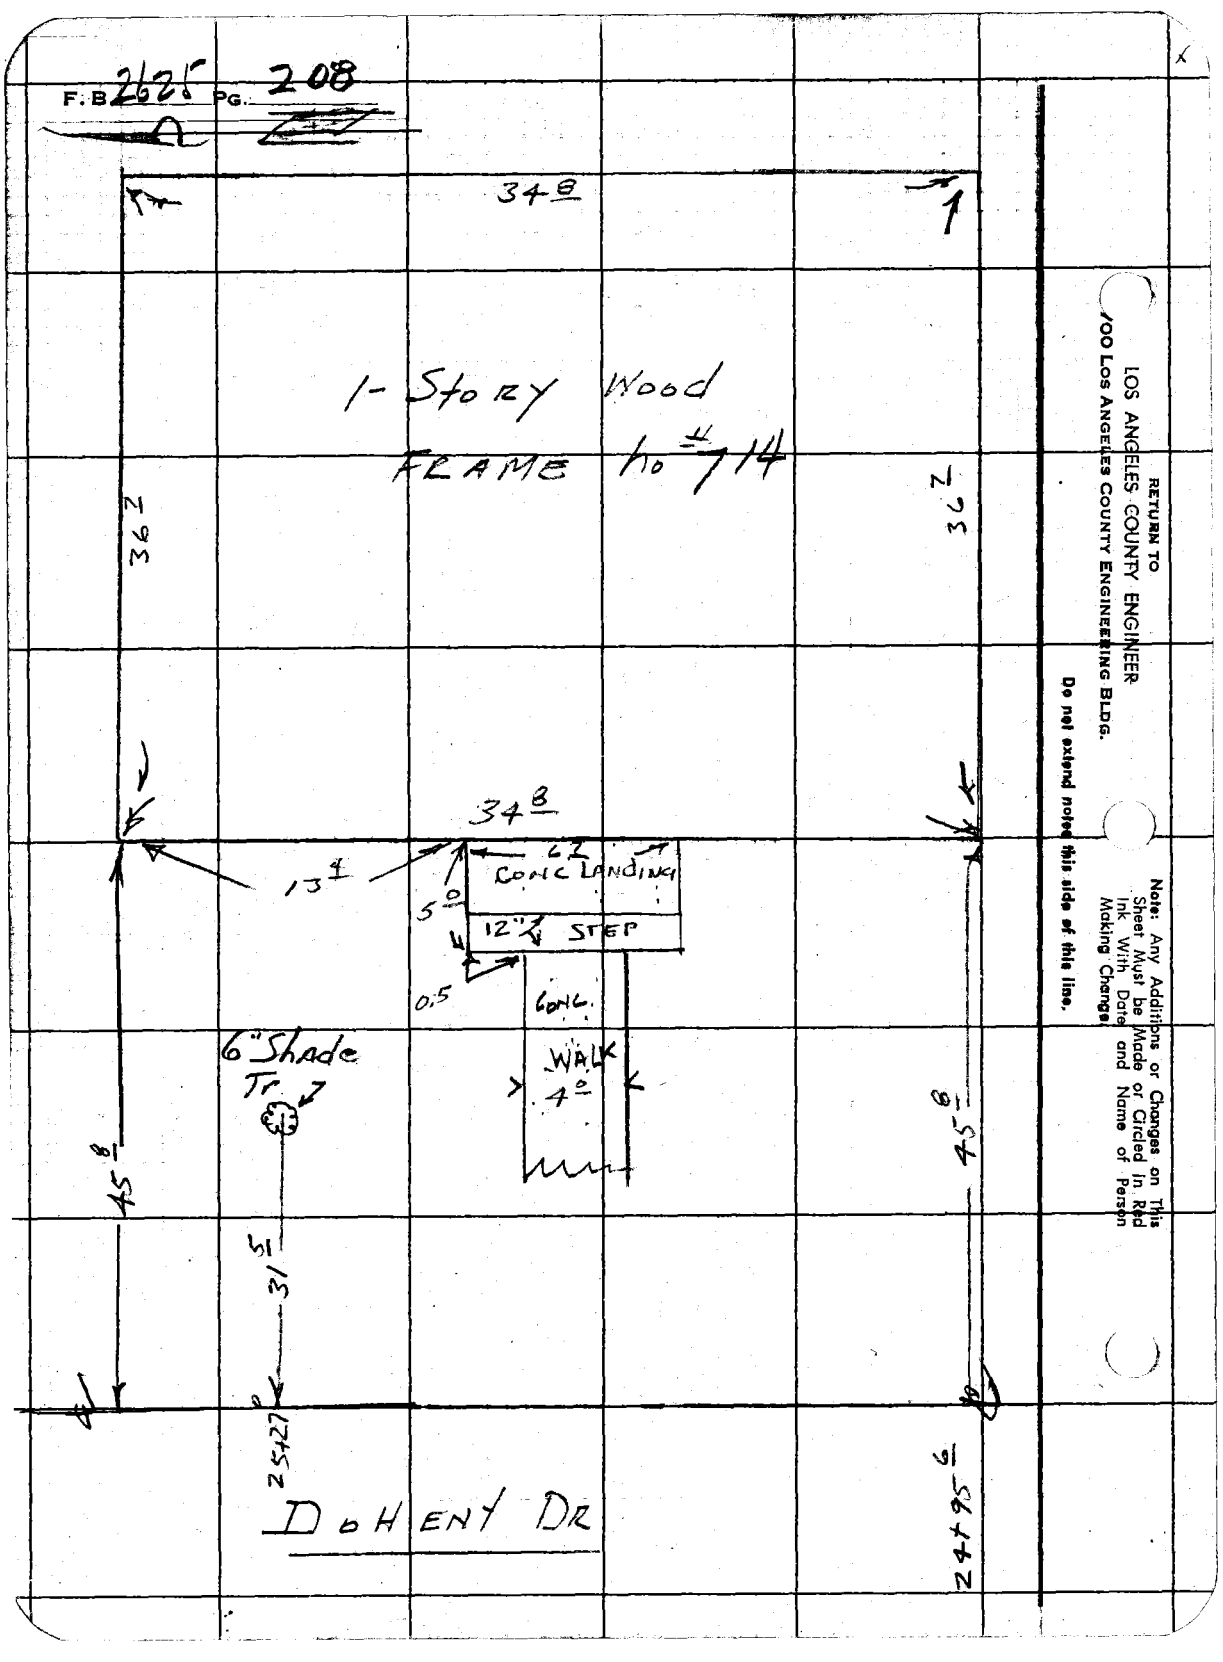

RETURN TO
LOS ANGELES COUNTY ENGINEER
100 LOS ANGELES COUNTY ENGINEERING BLDG.

Do not extend notes this side of this line.

Note: Any Additions or Changes on This Sheet Must be Made or Circled in Red Ink With Date and Name of Person Making Change.

Notes Ck'd by	Survey of DOHENY DR
Map No.	JN 007591 Tape 0131 Std 68 °F
Office Work R. L. GREEN	Surveyed by H. E. Grgnopuist
Checked	Notes HEG & MALDONAS Date 3/11/60
Date	Indexed K. C. Johnson

F. B. 2625 PG. 209

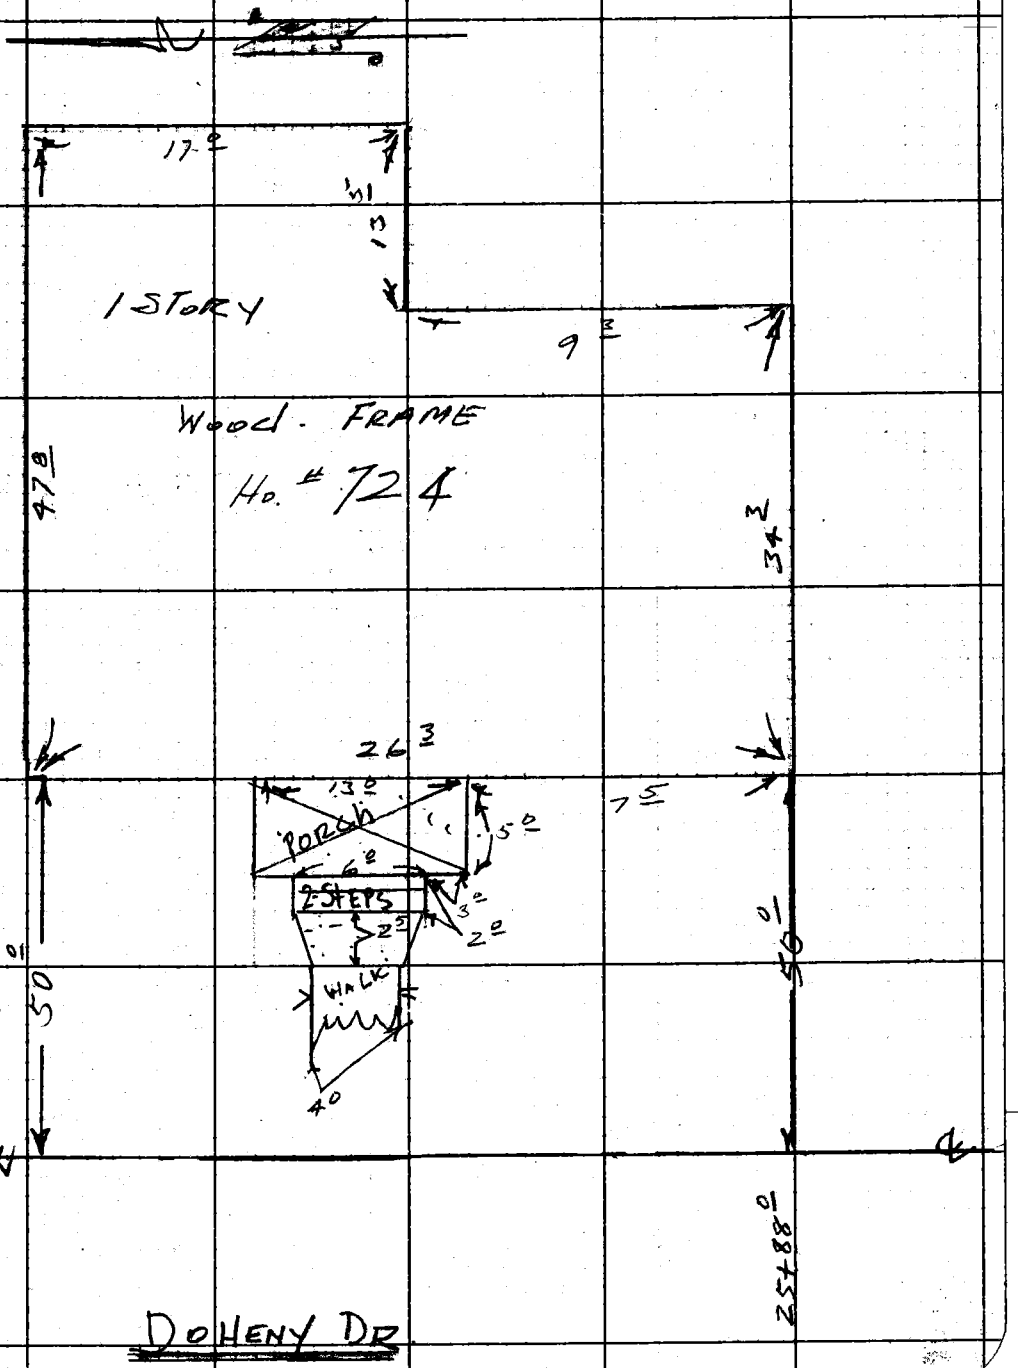

Note: Any Additions or Changes on This Sheet Must be Made or Circled in Red Ink With Date and Name of Person Making Change.

Do not extend notes this side of this line.

RETURN TO
LOS ANGELES COUNTY ENGINEER
700 LOS ANGELES COUNTY ENGINEERING BLDG.

76809S CE #247—7-53

2625 210

F. B. _____ PG. _____

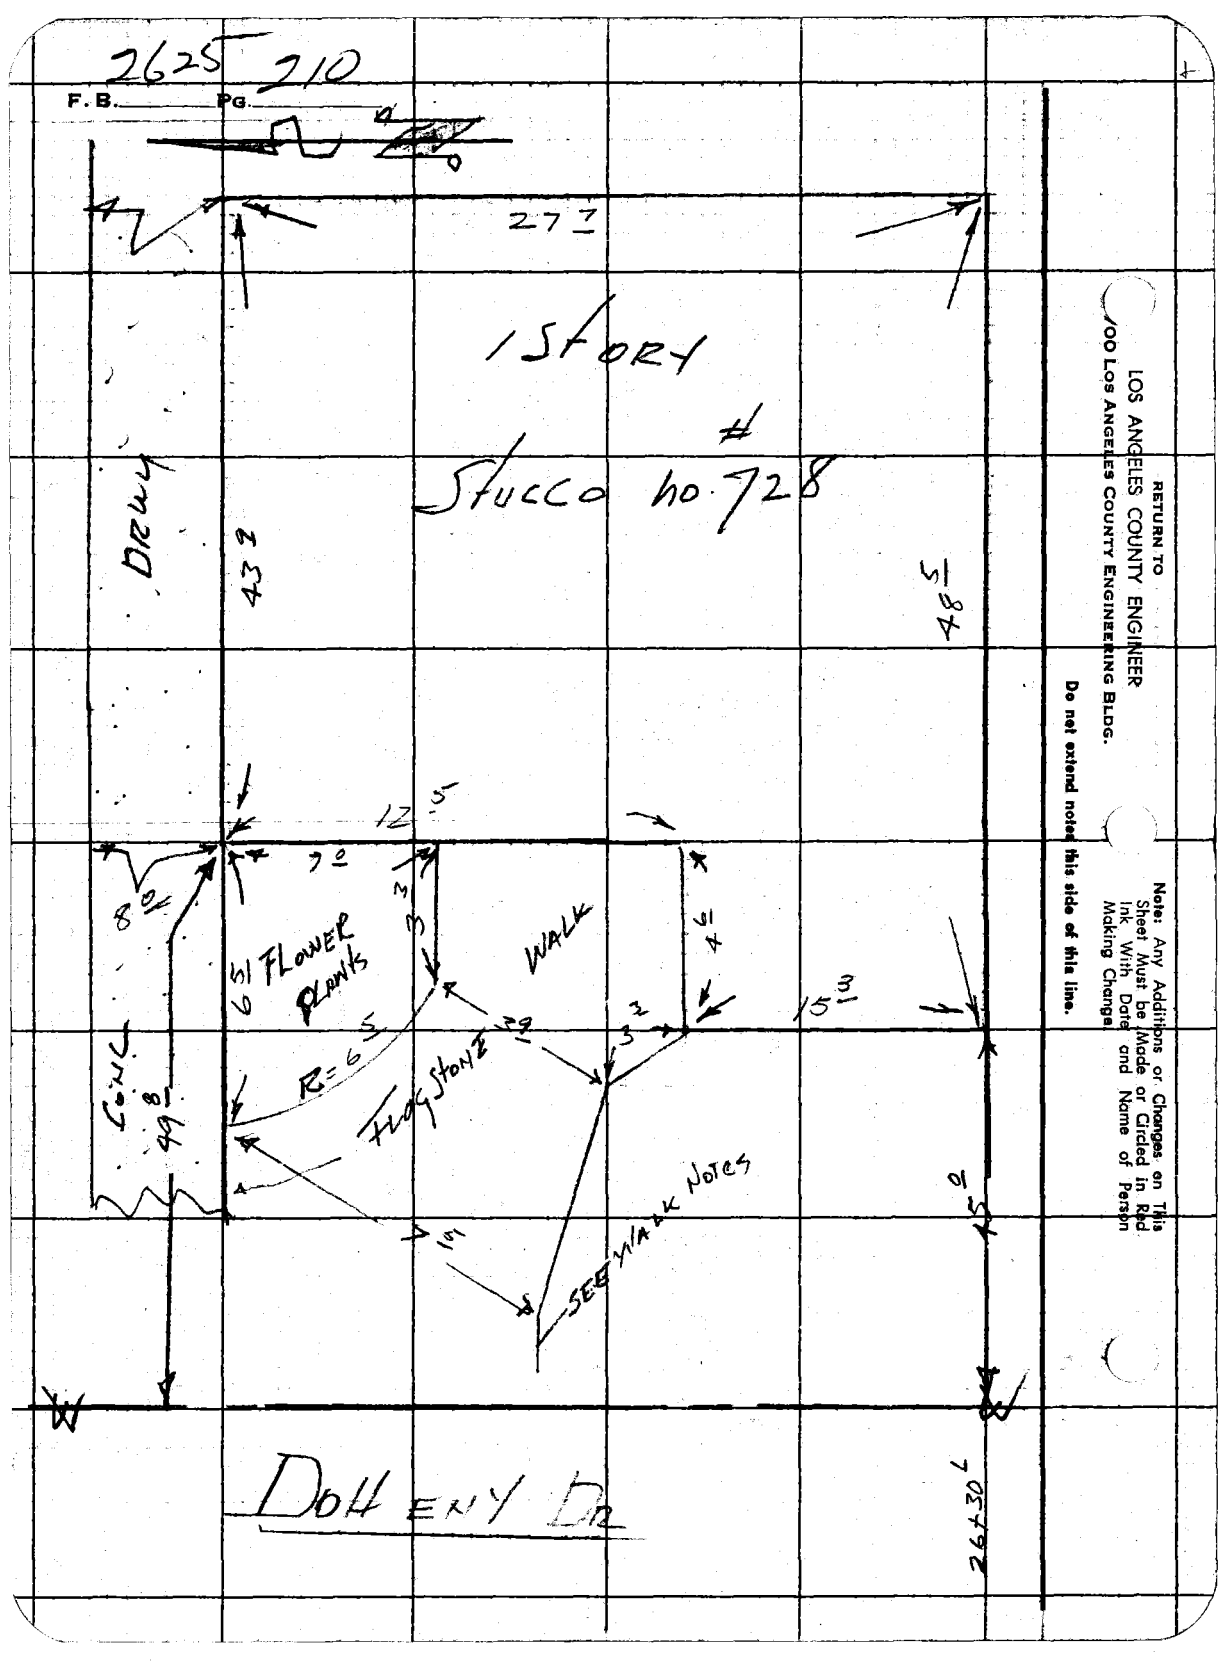

RETURN TO
LOS ANGELES COUNTY ENGINEER
00 LOS ANGELES COUNTY ENGINEERING BLDG.

Do not extend notes this side of this line.

Note: Any Additions or Changes on This Sheet Must be Made or Circled in Red Ink With Date and Name of Person Making Change.

Notes Ck'd by
Map No.
Office Work R. L. GREEN
Checked
Date

Survey of DOHENY DR.
JN 007591 Tape 0135 Std 68 °F
Surveyed by Gronquist
Notes HEB & MACDONALD Date 3/11/60
Indexed R. O. Johnson

F. B. 2625 PG. 211

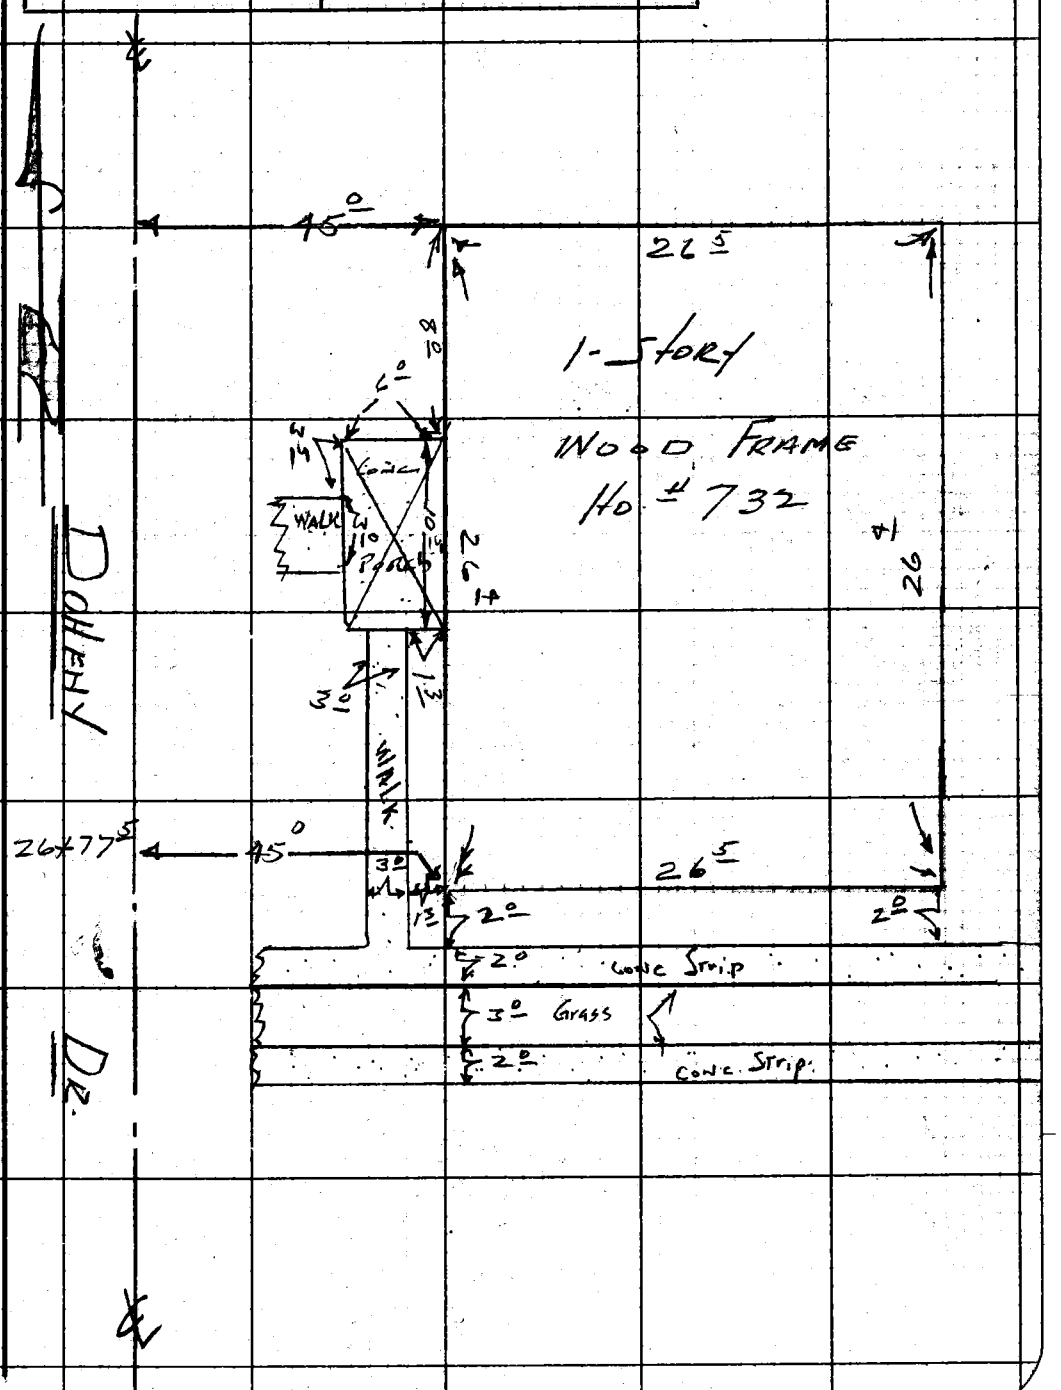

Notes: Any Additions or Changes on This Sheet Must Be Made or Circled in Red Ink With Date and Name of Person Making Change.

Do not extend notes this side of this line.

RETURN TO
LOS ANGELES COUNTY ENGINEER
100 LOS ANGELES COUNTY ENGINEERING BLDG.

763095 CE #247—7-53

F. B. 2625 PG. 212

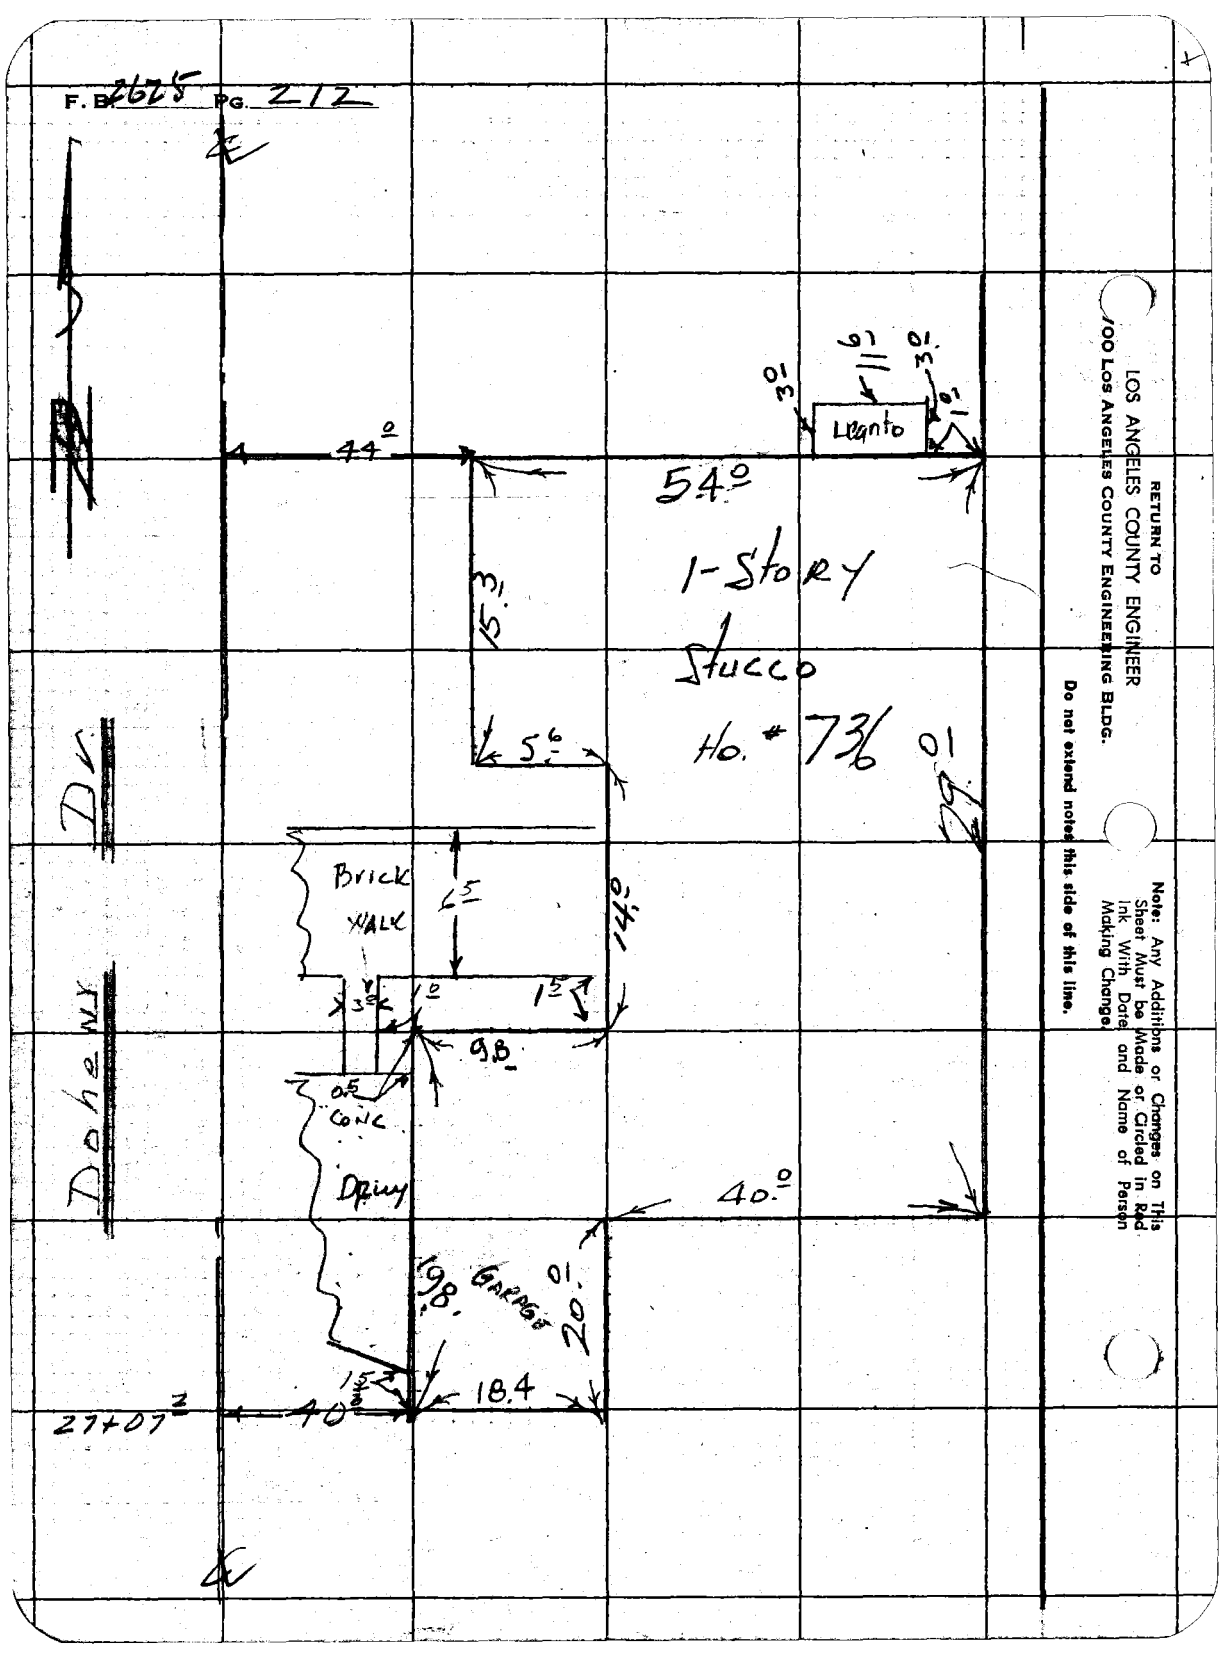

RETURN TO
LOS ANGELES COUNTY ENGINEER
100 LOS ANGELES COUNTY ENGINEERING BLDG.

Do not extend notes this side of this line.

Note: Any Additions or Changes on This Sheet Must be Made or Circled in Red Ink With Date and Name of Person Making Change.

Notes Ck'd by	Survey of Doheny Dr.	F. B. 2625 Pg. 213
Map No.	JN 007591 Tape 0135 Std 68 °F	
Office Work R. L. GREEN	Surveyed by H. E. Granquist	
Checked	Notes J. Maldonado Date 3-11-60	
Date	Indexed C. Johnson	

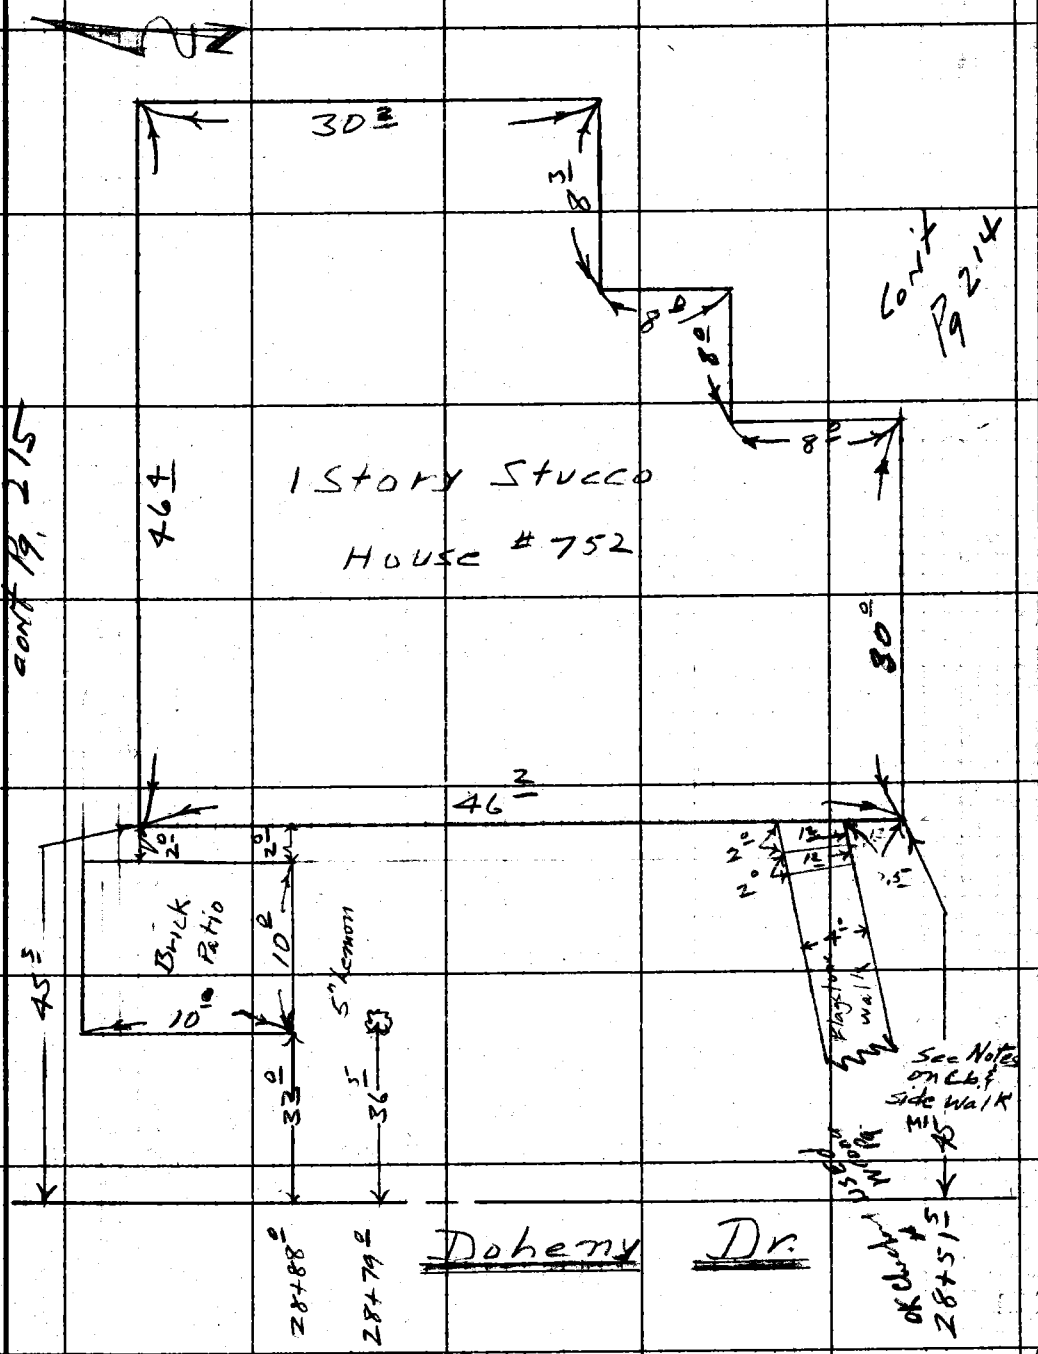

Note: Any Additions or Changes on This Sheet Must be Made or Circled in Red Ink With Date and Name of Person Making Change.

Do not extend notes this side of this line.

RETURN TO
LOS ANGELES COUNTY ENGINEER
700 LOS ANGELES COUNTY ENGINEERING BLDG.

763095 CE #247—7-53

F.B. 2625 PG. 214

Cont Pg 213

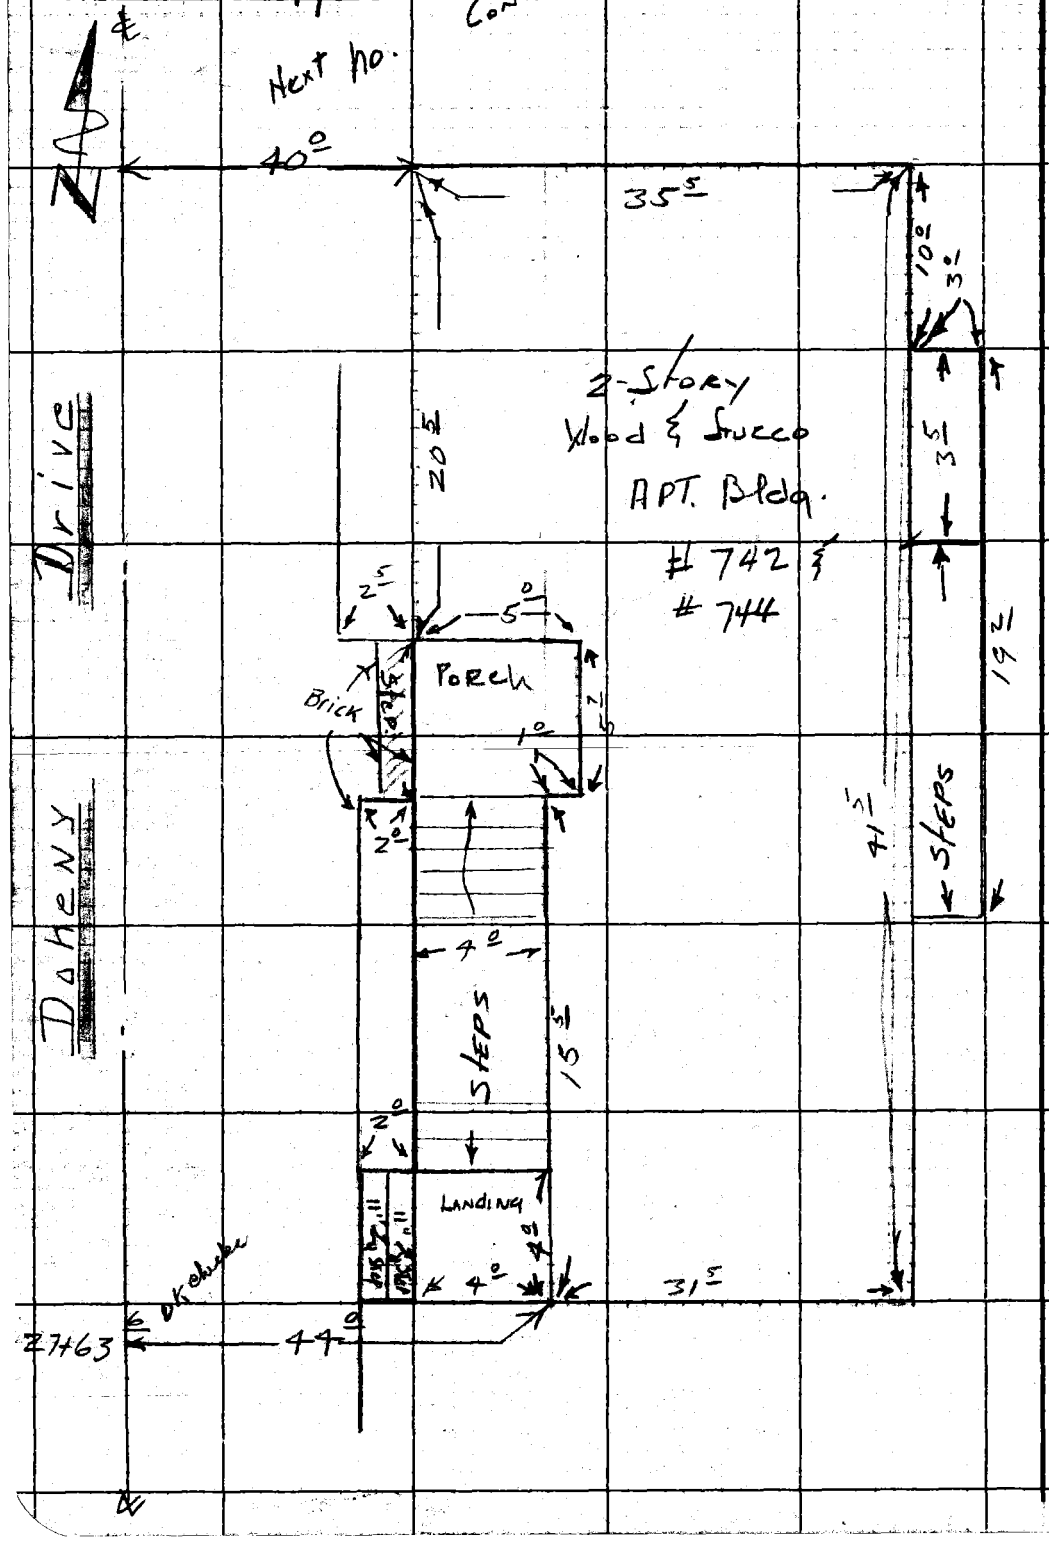

RETURN TO
LOS ANGELES COUNTY ENGINEER
100 LOS ANGELES COUNTY ENGINEERING BLDG.

Do not extend notes this side of this line.

Note: Any Additions or Changes on This Sheet Must be Made or Circled in Red Ink With Date and Name of Person Making Change.

Notes Ck'd by	Survey of DOHENY DR.	F. B. 2625 PG. 215
Map No.	JN 0075.91 Tape 0135 Std 68 PF	
Office Work R. L. GREEN	Surveyed by HE GRANQUIST	
Checked	Notes HEG & MALDONADO Date 3/11/60	
Date	Indexed E. C. Johnson	

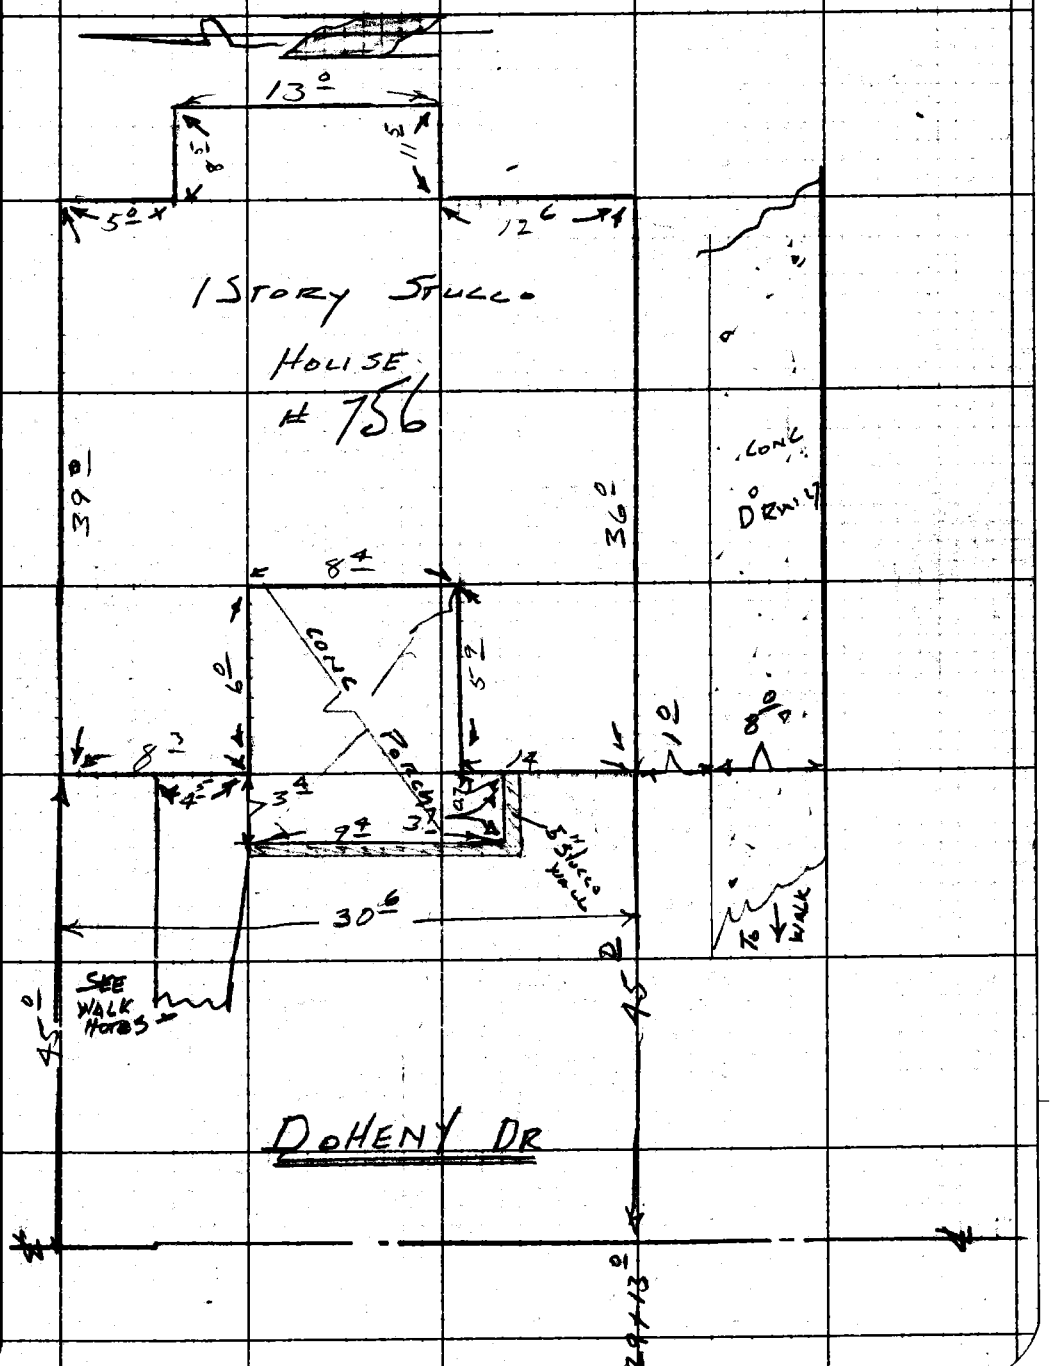

Note: Any Additions or Changes on This Sheet Must be Made or Circled In Red Ink With Date and Name of Person Making Change.

Do not extend notes this side of this line.

RETURN TO
LOS ANGELES COUNTY ENGINEER
700 LOS ANGELES COUNTY ENGINEERING BLDG.

763098 CE #247—7-53

F. B. 2625 PG. 216

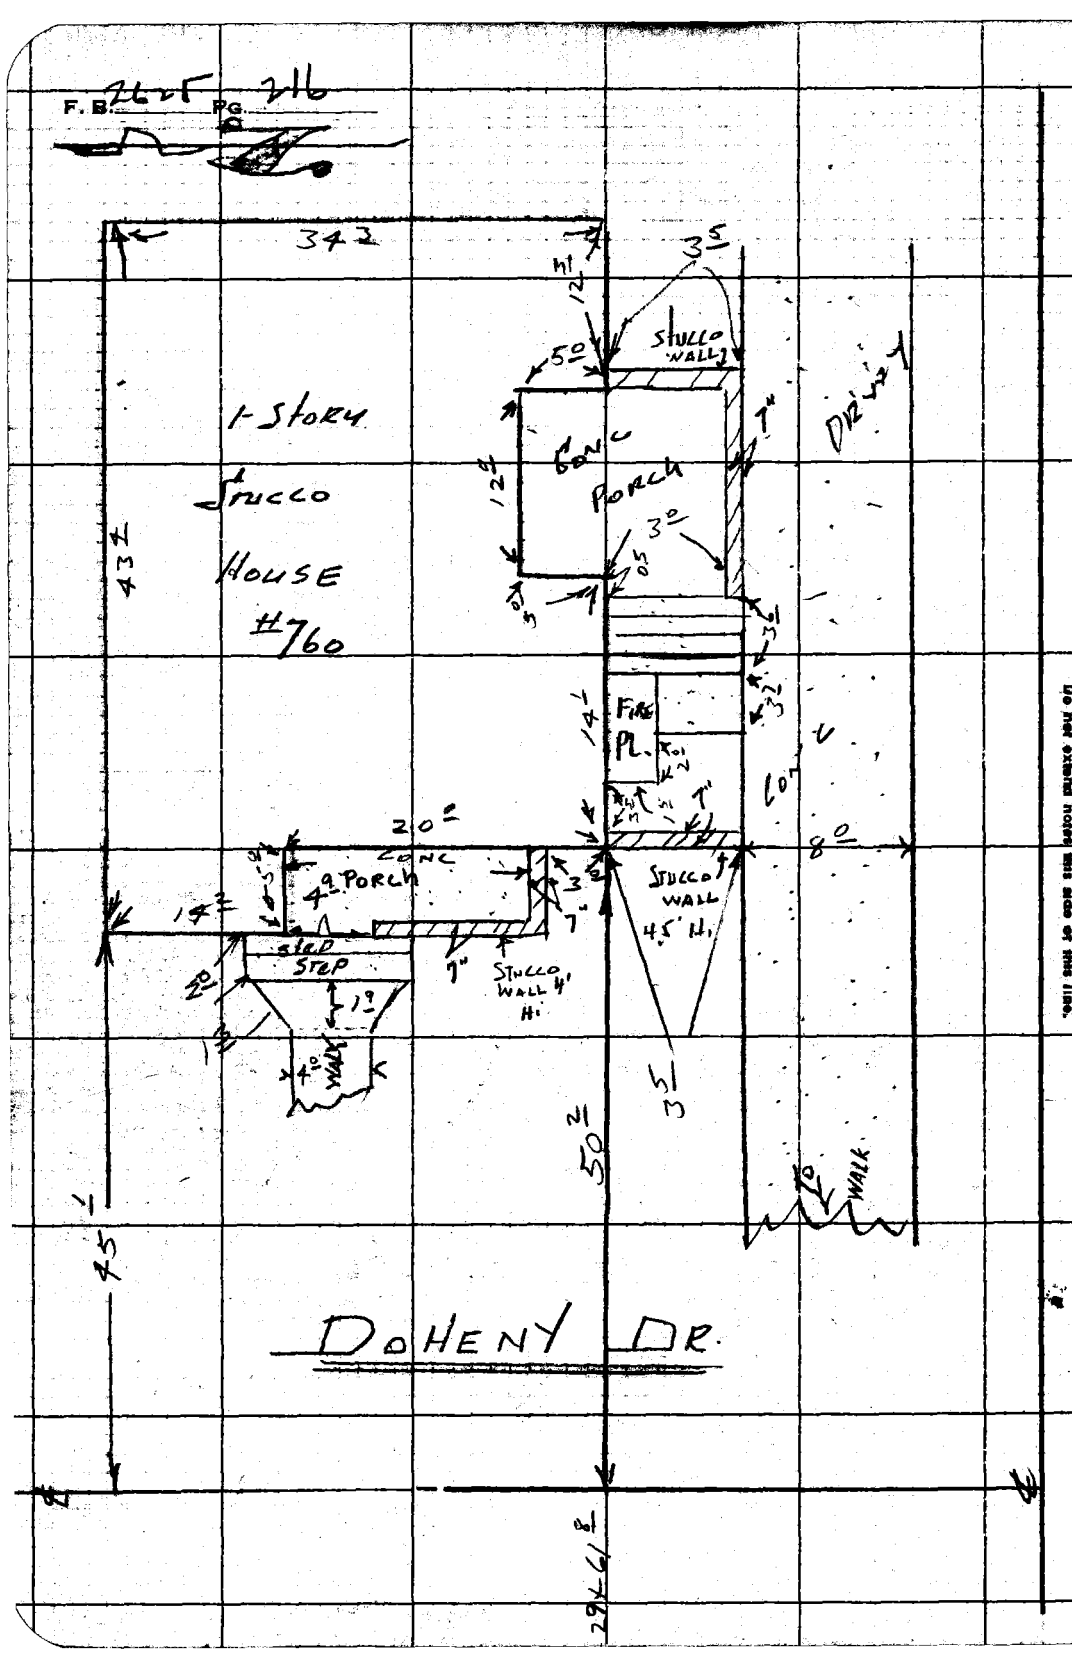

RETURN TO
LOS ANGELES COUNTY ENGINEER
900 LOS ANGELES COUNTY ENGINEERING BLDG.

Do not extend notes this side of this line.

Note: Any Additions or Changes on This Sheet Must be Made or Circled in Red Ink With Date and Name of Person Making Change.

Notes Ck'd by	Survey of DOHENY DR
Map No.	JN 00591 Tape 0135 Std 68 °F
Office Work R. L. GREEN	Surveyed by H. E. GRANQUIST
Checked	Notes HEG / MALALDONE Date 3/14/60
Date	Indexed C. Johnson

F. B. 2625 PG 217

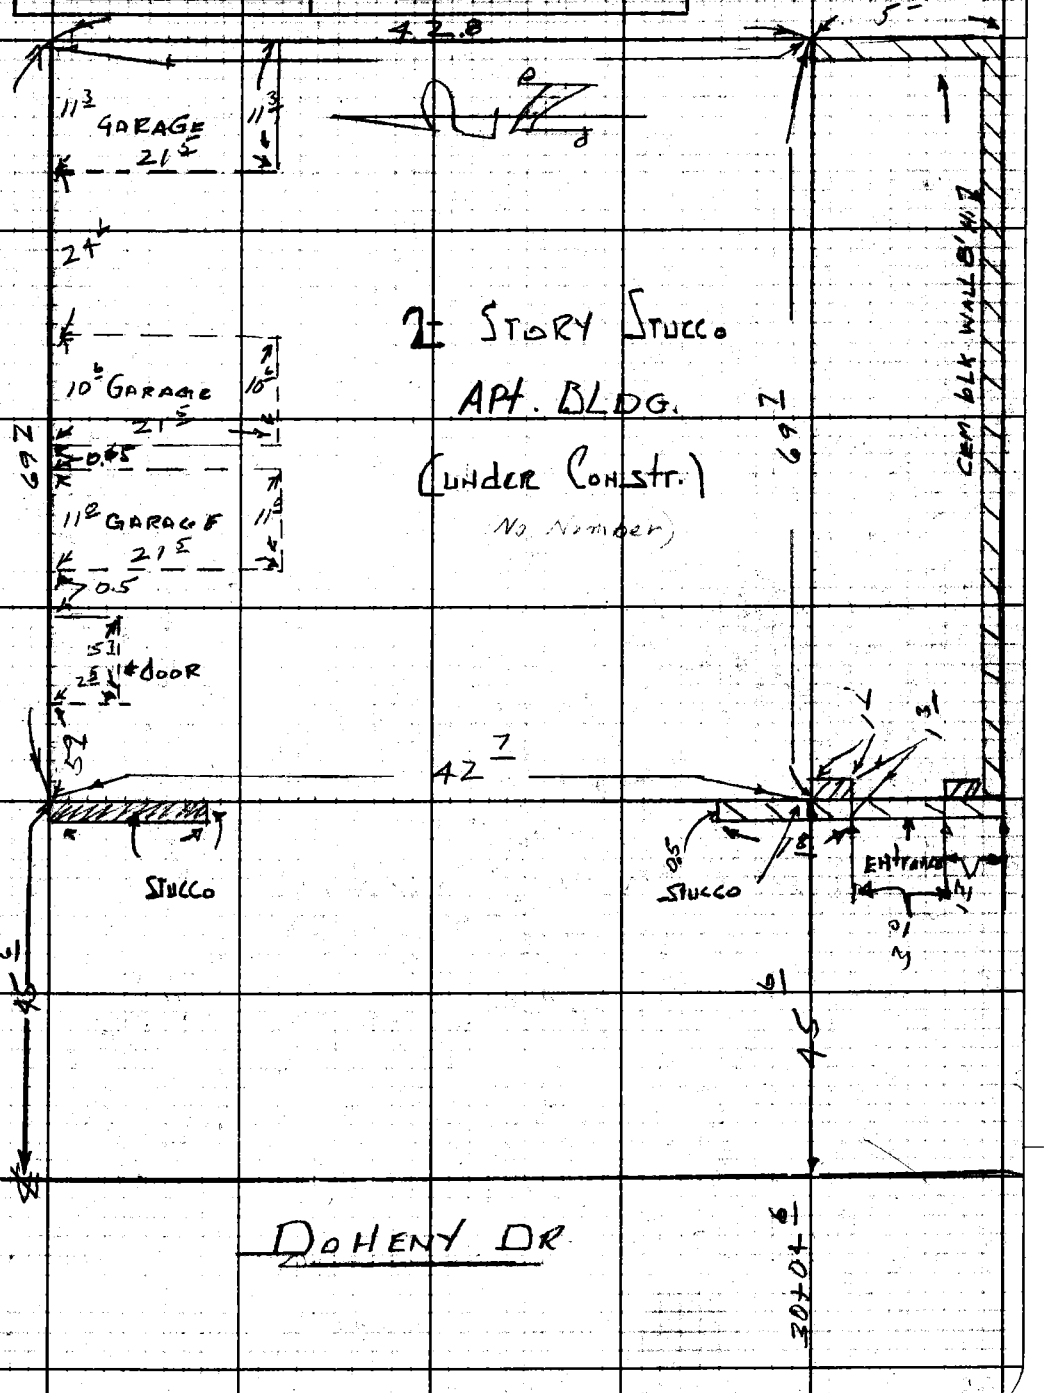

Note: Any Additions or Changes on This Sheet Must be Made or Circled in Red Ink With Date and Name of Person Making Change.

Do not extend notes this side of this line.

RETURN TO
LOS ANGELES COUNTY ENGINEER
700 LOS ANGELES COUNTY ENGINEERING BLDG.

76F309S CE #247—3-57

2625 218

F.B. Pg.

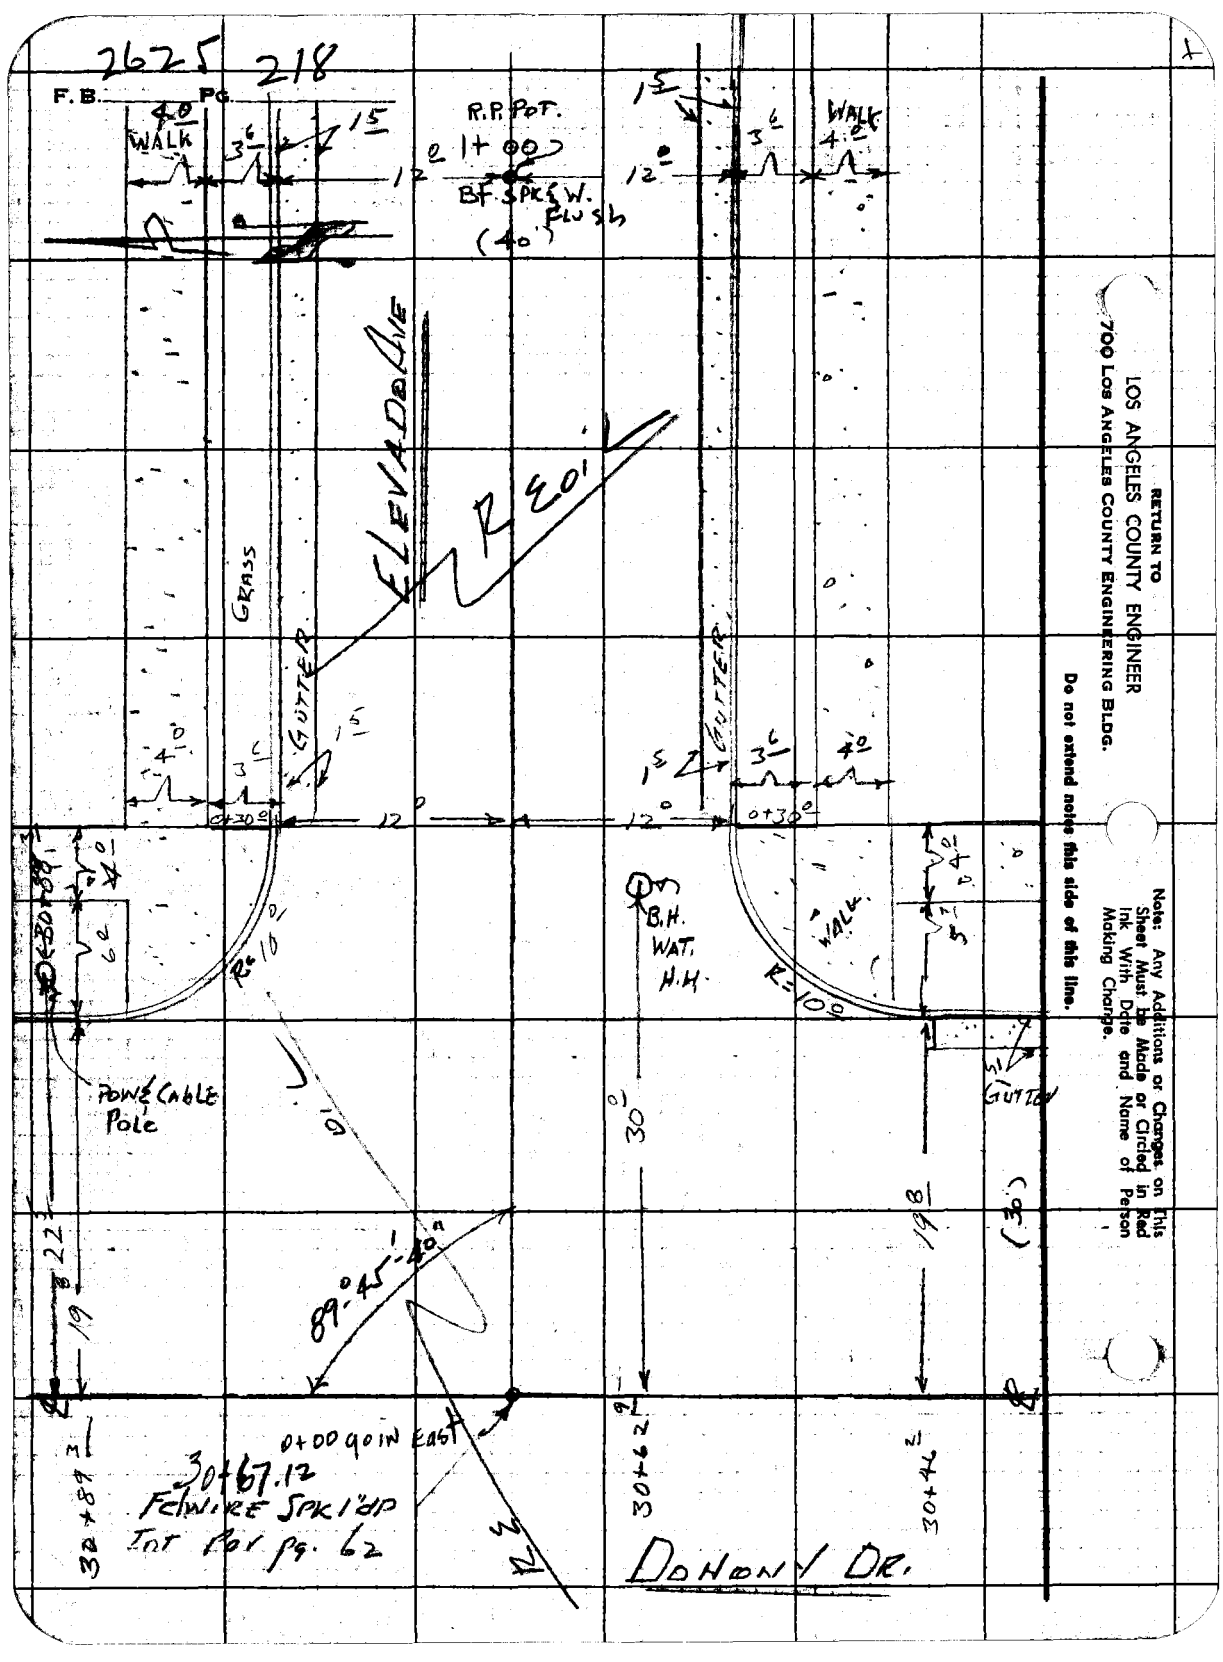

RETURN TO
LOS ANGELES COUNTY ENGINEER
700 LOS ANGELES COUNTY ENGINEERING BLDG.

Do not extend notes this side of this line.

Note: Any Additions or Changes on This Sheet Must be Made or Circled in Red Ink With Date and Name of Person Making Change.

Notes Ck'd by
Map No.
Office Work R. L. GREEN
Checked
Date

Survey of Doheny Dr.
JN 0025-91 Tape 0135 Std 68 °F
Surveyed by H.E. Granquist
Notes J. Maldonado Date 3-14-60
Indexed R. C. Johnson

F. B. Pg. 219

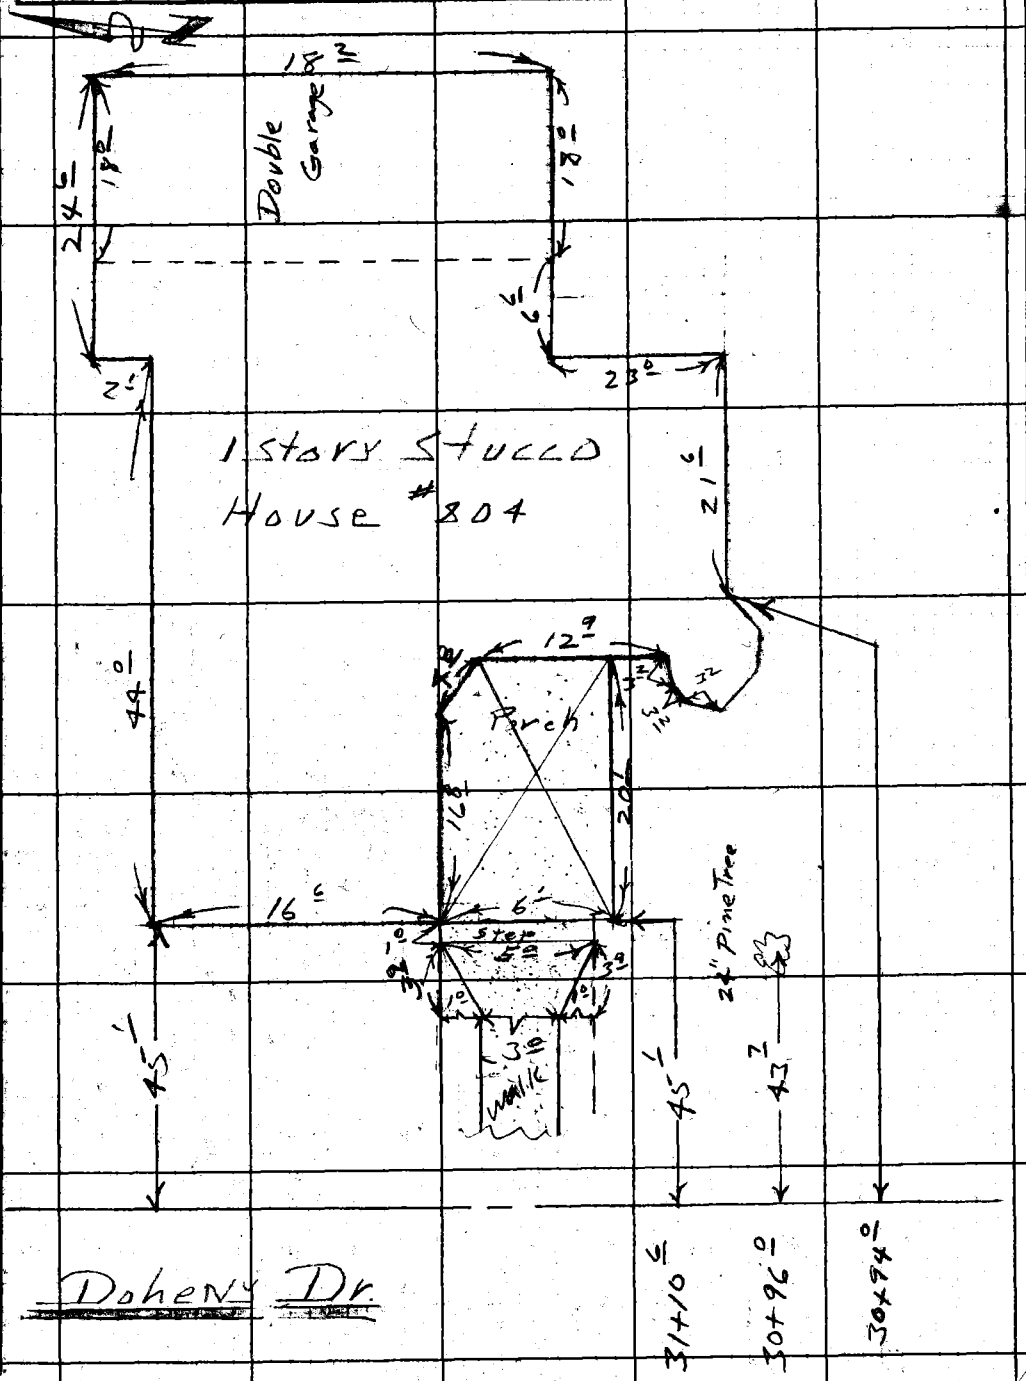

Note: Any Additions or Changes on This Sheet Must be Made or Circled in Red Ink With Date and Name of Person Making Change.

Do not extend notes this side of this line.

RETURN TO
LOS ANGELES COUNTY ENGINEER
700 LOS ANGELES COUNTY ENGINEERING BLDG.

76F3095 CE #247—3-57

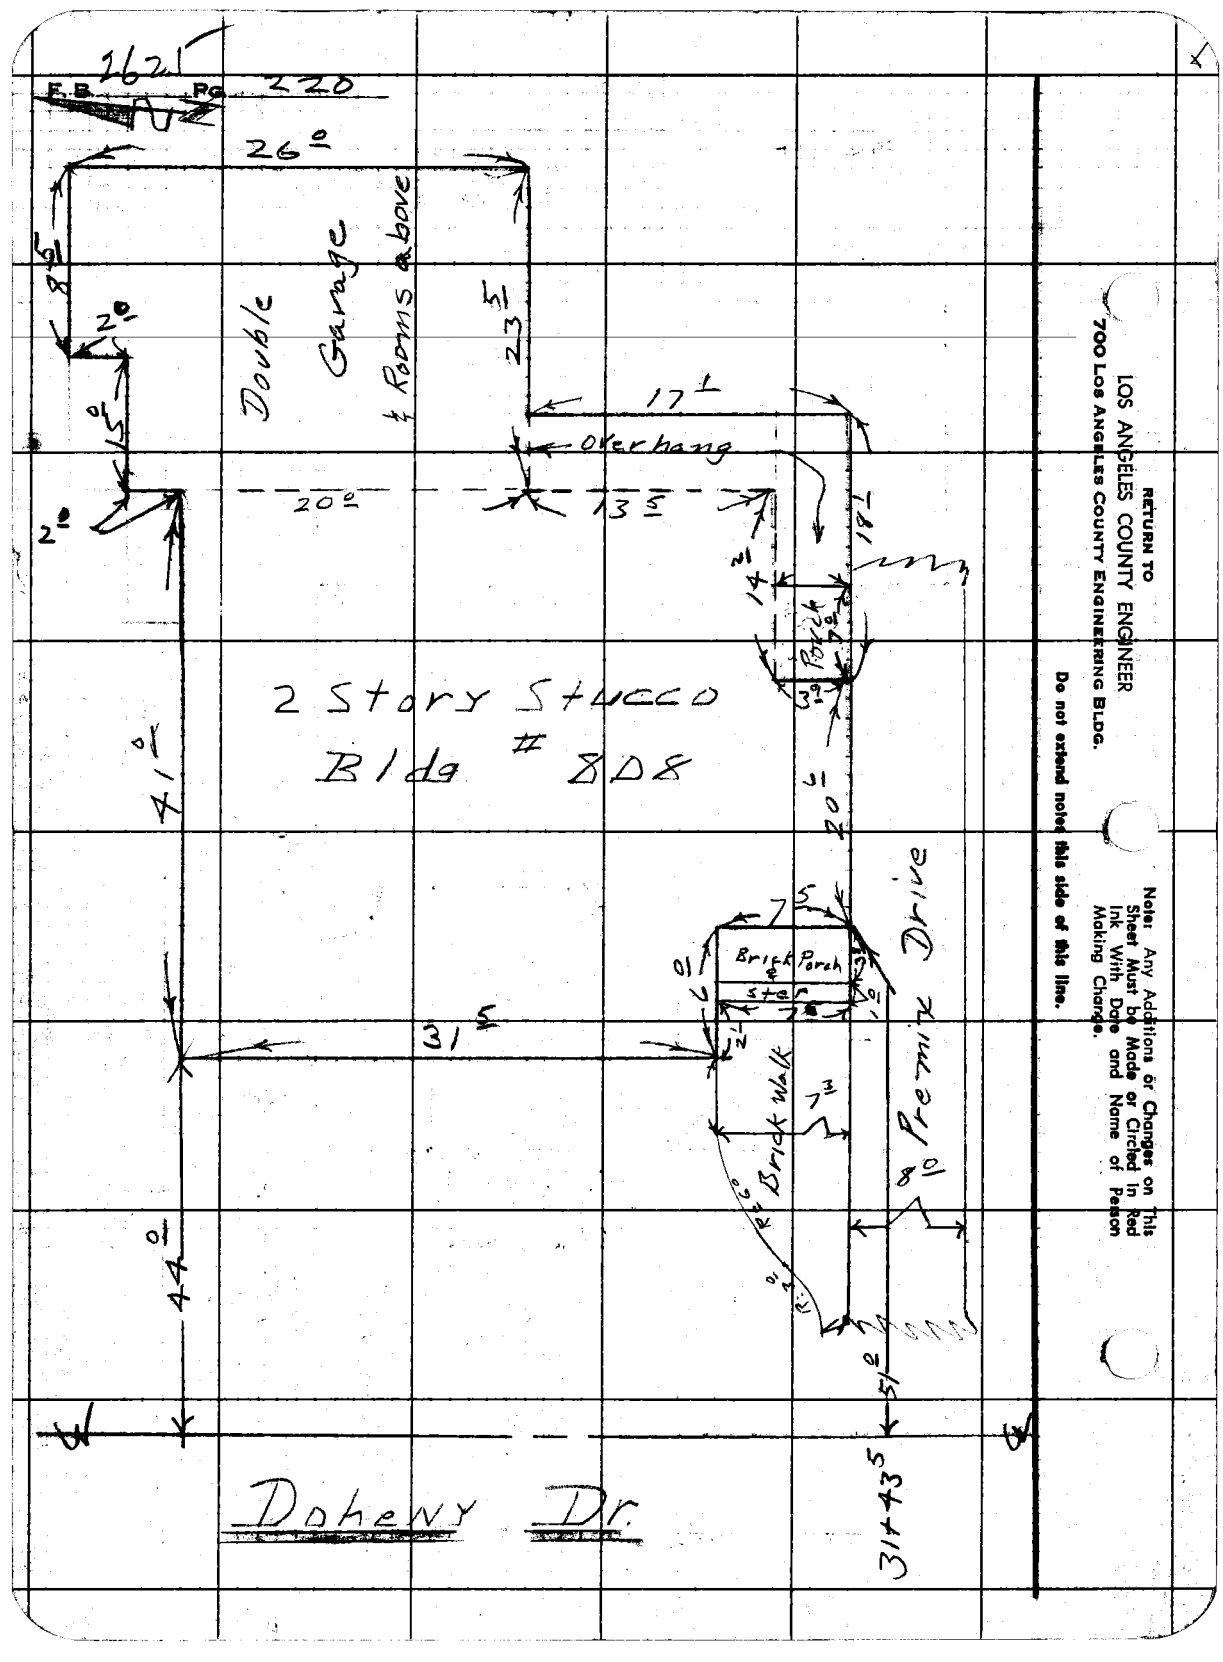

F.B. 2621 Pg. 220
26°
8.5
2°
15°
2°
Double Garage
& Rooms above
23.5
17.1
Overhang
20°
13.5
18.1
14.2
Porch
7°
3°
2 Story Stucco
Bldg # 808
41°
20.6
7.5
Brick Porch & Step
6°
7°
31.5
Brick Walk
7.3
Premix Drive
8°
44°
51°
31+43.5
Doheny Dr.
RETURN TO
LOS ANGELES COUNTY ENGINEER
700 LOS ANGELES COUNTY ENGINEERING BLDG.
Do not extend notes this side of this line.
Note: Any Additions or Changes on This Sheet Must be Made or Circled in Red Ink With Date and Name of Person Making Change.

Notes Ck'd by	Survey of Doheny Dr.
Map No.	JN 007591 Tape 0135 Std 68 °F
Office Work R. L. GREEN	Surveyed by H. E. Granqvist
Checked	Notes J. Maldonad Date 3-14-60
Date	Indexed A. C. Johnson

F. B. 2625 PG. 221

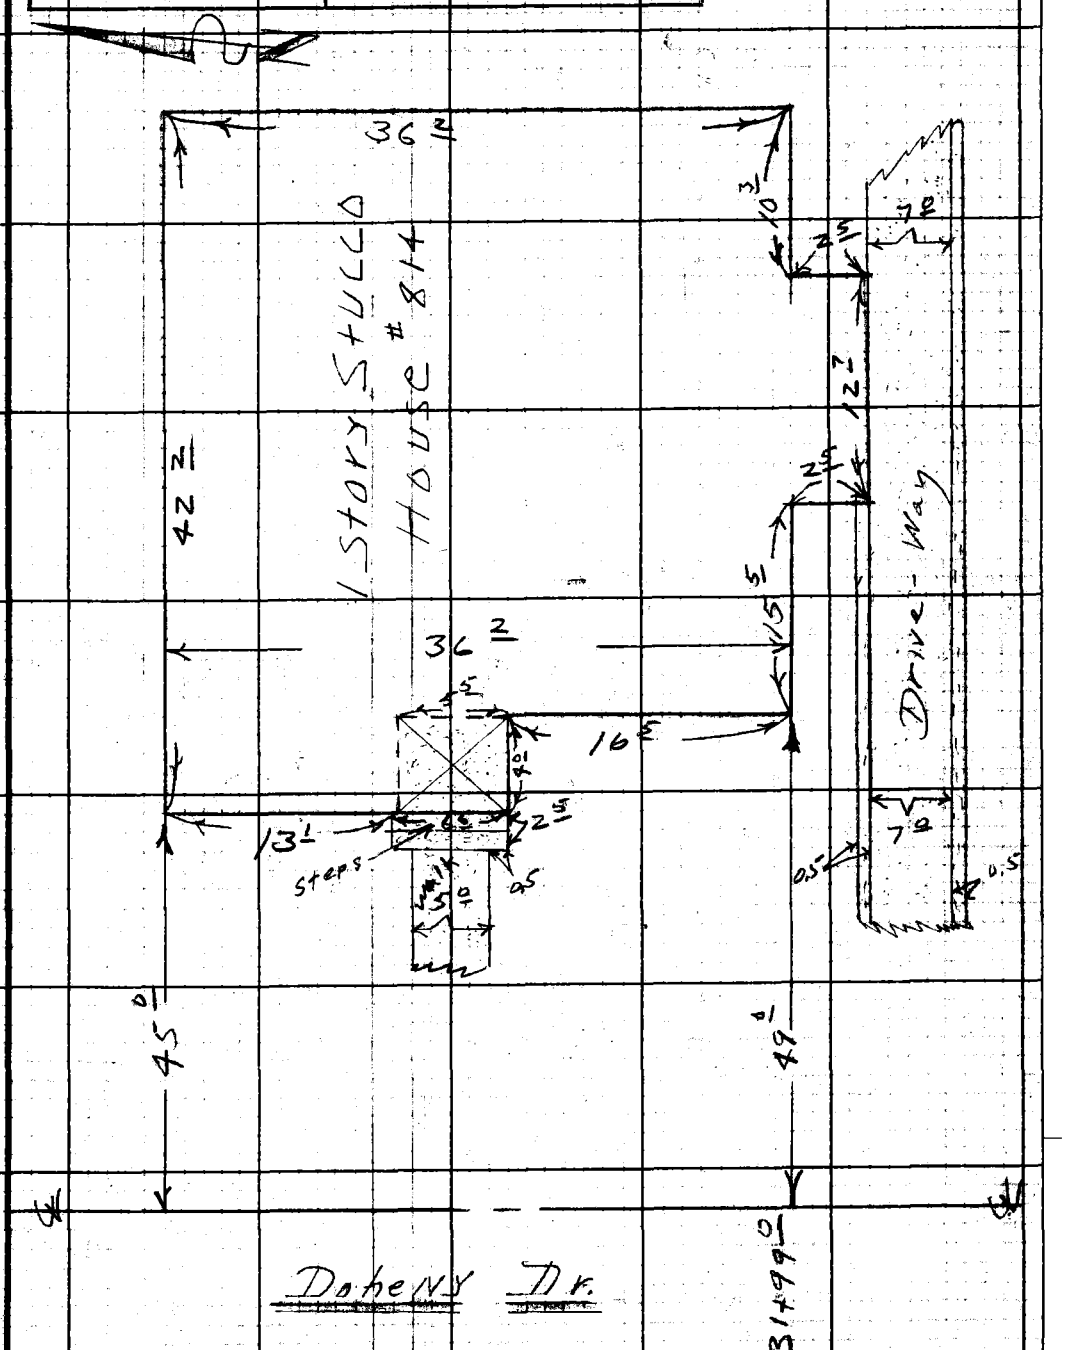

Note: Any Additions or Changes on This Sheet Must be Made or Circled in Red Ink With Date and Name of Person Making Change.

Do not extend notes this side of this line.

RETURN TO
LOS ANGELES COUNTY ENGINEER
700 LOS ANGELES COUNTY ENGINEERING BLDG.

76F3098 CE #247—3-57

F. B. 2625 Pg. 222

RETURN TO
LOS ANGELES COUNTY ENGINEER
700 LOS ANGELES COUNTY ENGINEERING BLDG.

Do not extend notes this side of this line.

Note: Any Additions or Changes on This Sheet Must be Made or Circled in Red Ink With Date and Name of Person Making Change.

Notes Ck'd by	Survey of DOHENY DR
Map No.	JN 007591 Tape 0135 Std 68 °F
Office Work R. L. GREEN	Surveyed by H. E. GRANQUIST
Checked	Notes HE 63 MALDONADO Date 3/15/60
Date	Indexed A. C. Johnson

F. B. 2625 PG. 223

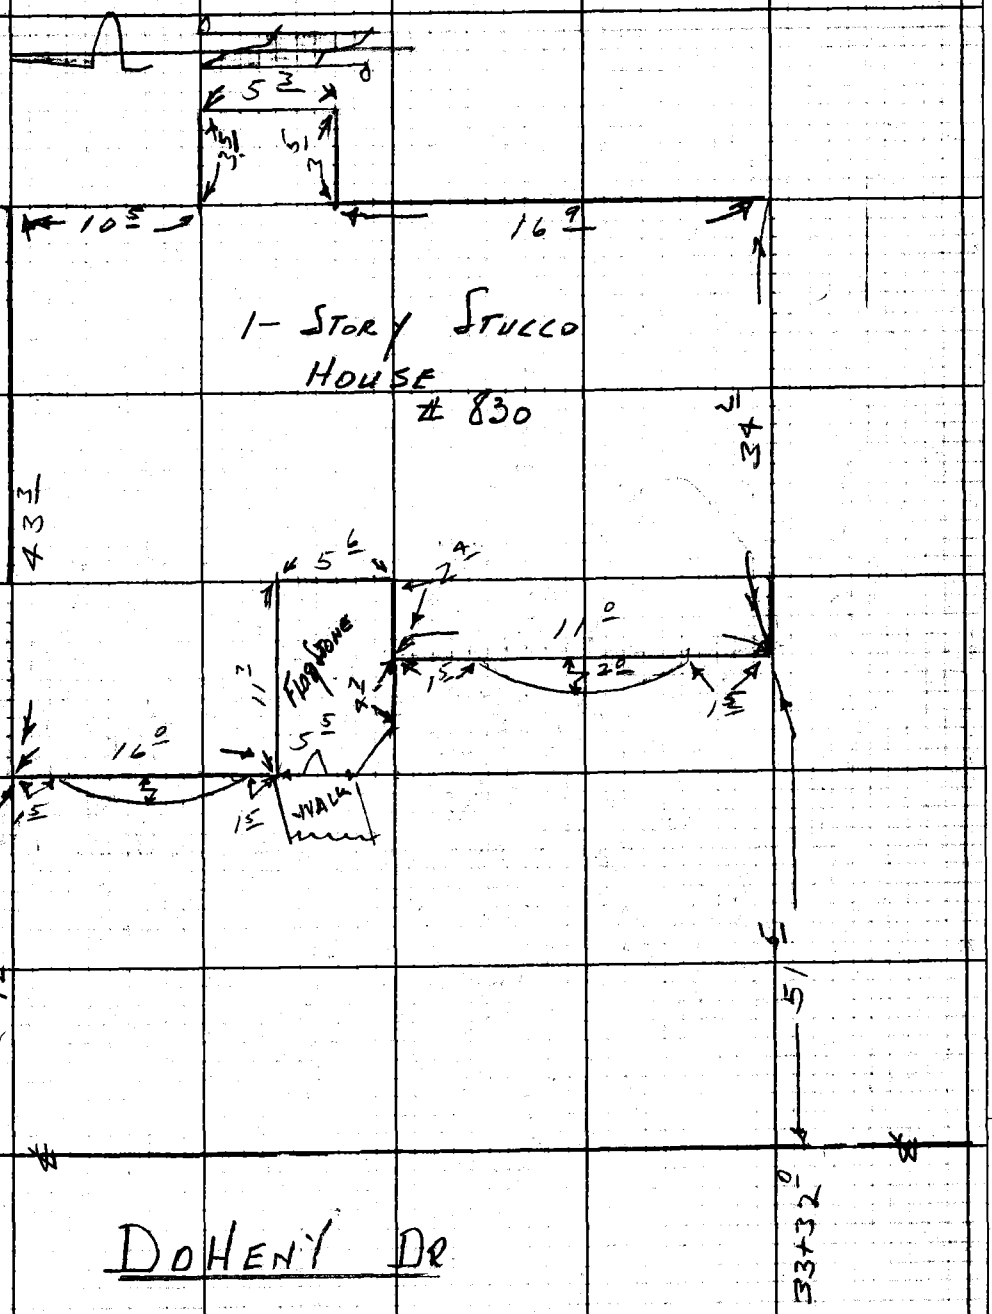

Note: Any Additions or Changes on This Sheet Must be Made or Circled in Red Ink With Date and Name of Person Making Change.

Do not extend notes this side of this line.

RETURN TO
LOS ANGELES COUNTY ENGINEER
700 LOS ANGELES COUNTY ENGINEERING BLDG.

76F3095 CE #247—3-57

F. B. 2625 Pg. 224

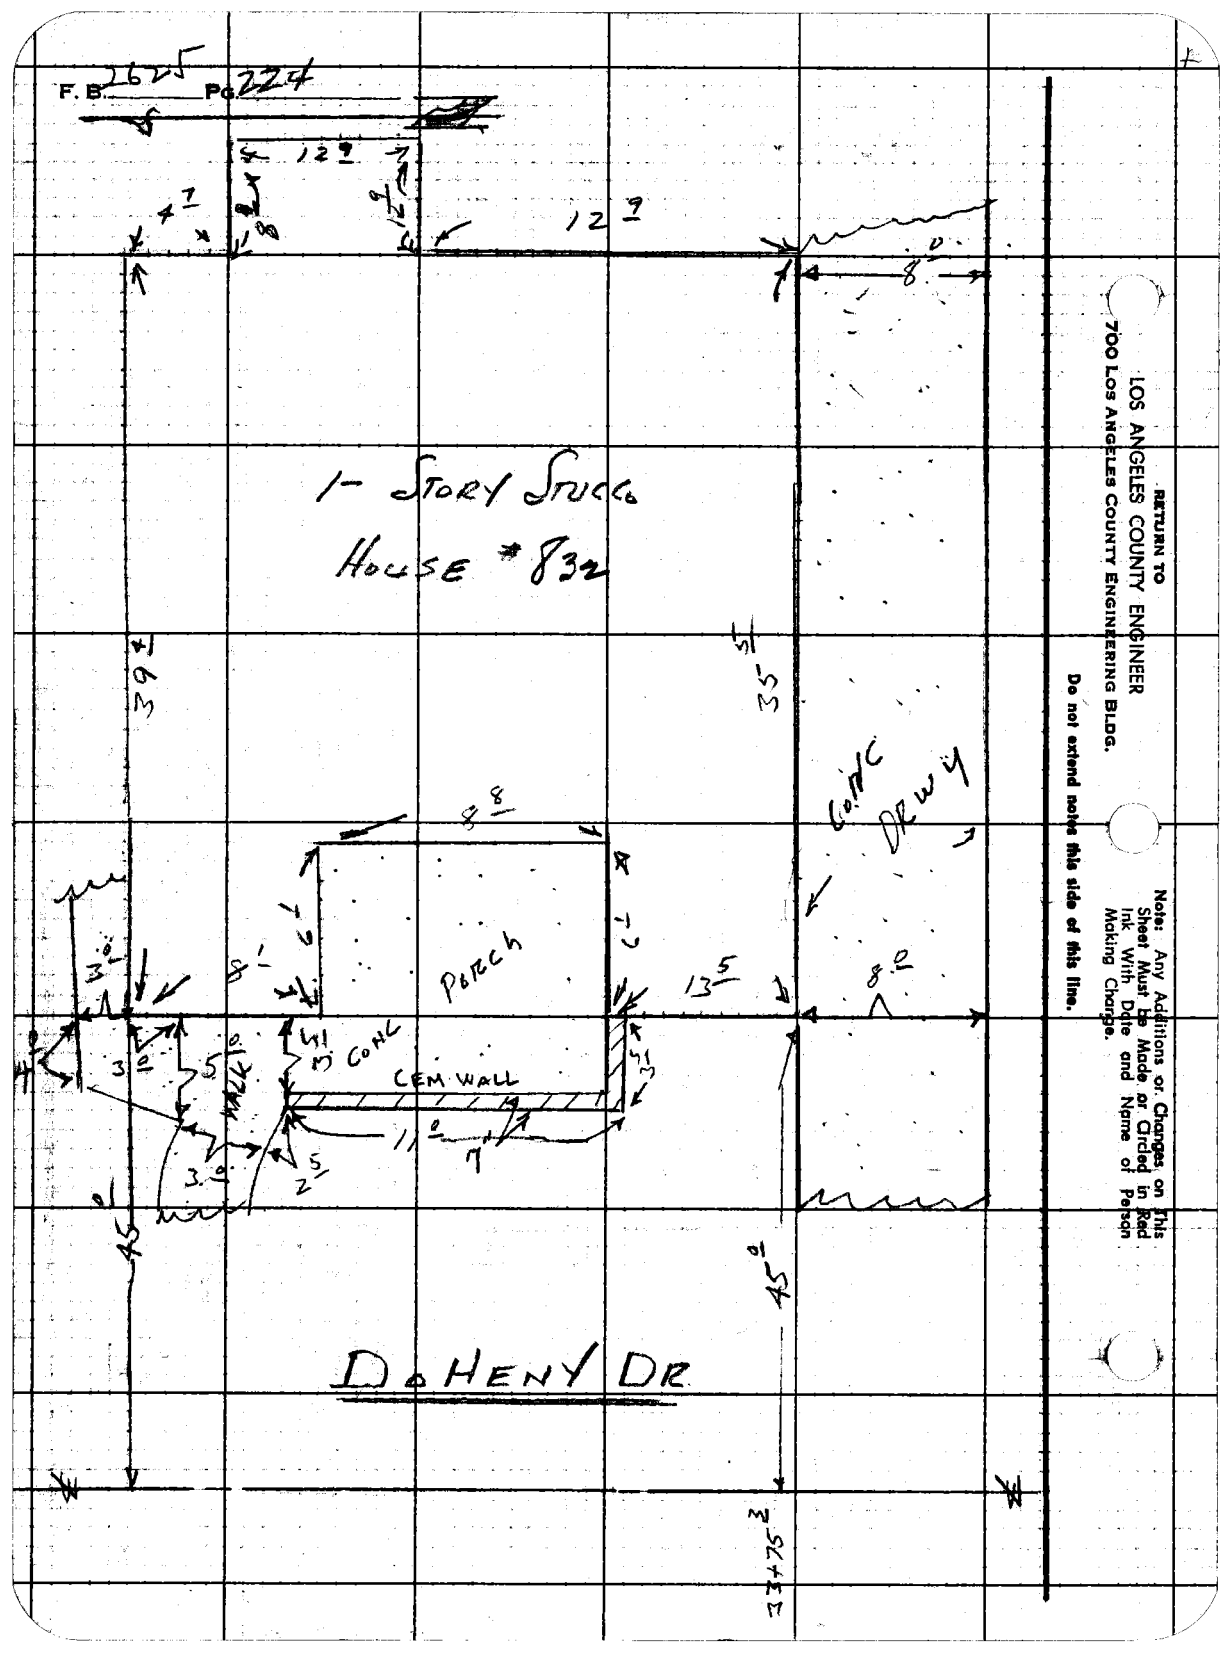

RETURN TO
LOS ANGELES COUNTY ENGINEER
700 LOS ANGELES COUNTY ENGINEERING BLDG.

Do not extend notes this side of this line.

Note: Any Additions or Changes on This Sheet Must be Made or Circled in Red Ink With Date and Name of Person Making Change.

Notes Ck'd by	Survey of DOHENY DR
Map No.	JN 007591 Tape 0135 Std 68
Office Work R. L. GREEN	Surveyed by HE Granquist
Checked	Notes HEG & Maldonado Date 3/15/60
Date	Indexed C. Johnson

F. B. 2625 PG. 225

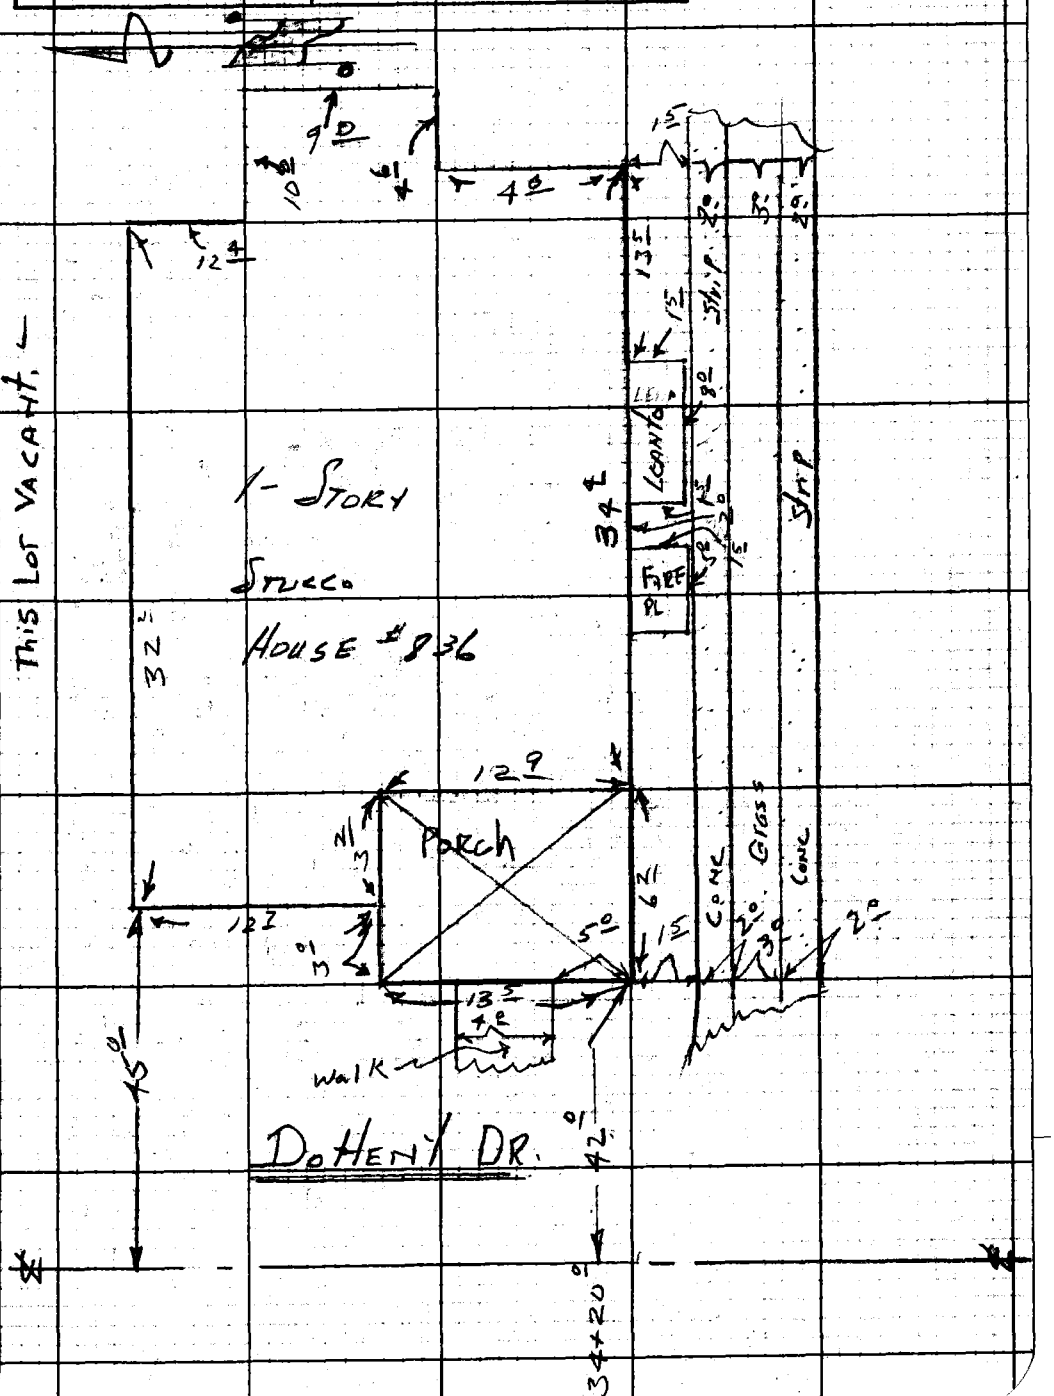

Note: Any Additions or Changes on This Sheet Must be Made or Circled in Red Ink With Date and Name of Person Making Change.

Do not extend notes this side of this line.

RETURN TO
LOS ANGELES COUNTY ENGINEER
700 LOS ANGELES COUNTY ENGINEERING BLDG.

76F309S CE #247—3-57

F. B. 2625 PG. 226

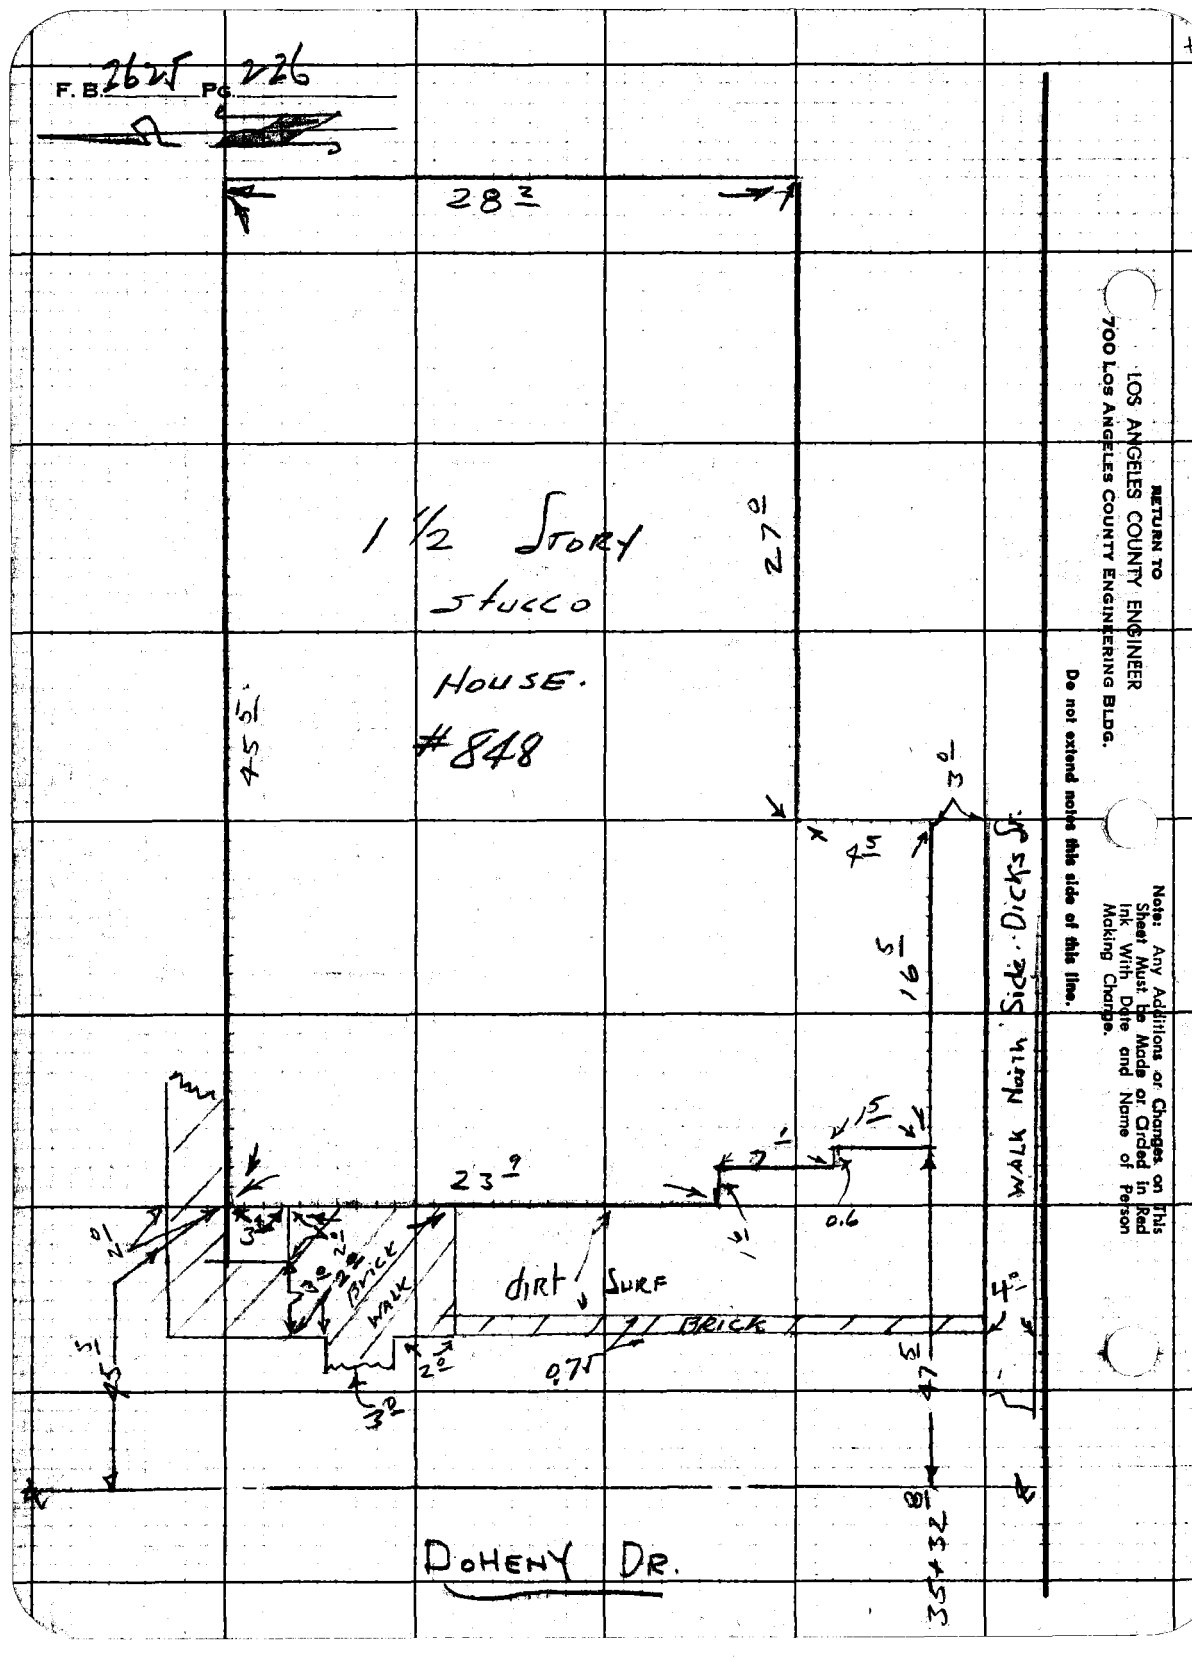

RETURN TO
LOS ANGELES COUNTY ENGINEER
700 LOS ANGELES COUNTY ENGINEERING BLDG.

Do not extend notes this side of this line.

Note: Any Additions or Changes on This Sheet Must be Made or Circled in Red Ink With Date and Name of Person Making Change.

Notes Ck'd by	Survey of DOHENY DR
Map No.	JN 0075.91 Tape 0135 Std 68 °F
Office Work R. L. GREEN	Surveyed by H. E. GRANQUIST
Checked	Notes [illegible] Date 3/15/60
Date	Indexed C. Johnson

F. B. 2625 PG. 227

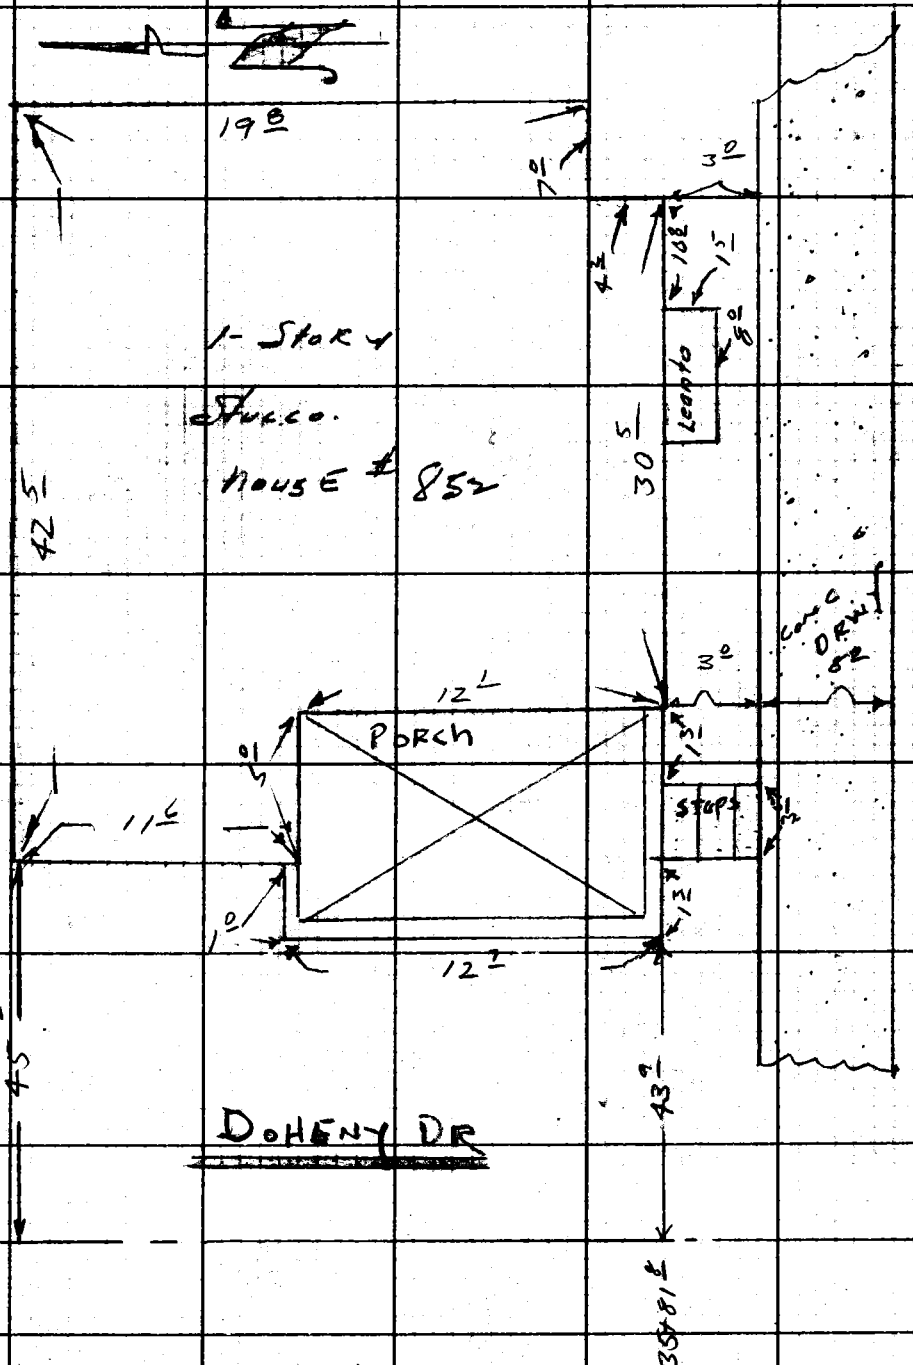

Note: Any Additions or Changes on this Sheet Must be Made or Circled in Red Ink With Date and Name of Person Making Change.

Do not extend this side of this line.

PLEASE RETURN TO
LOS ANGELES COUNTY ENGINEER
700 LOS ANGELES COUNTY ENGINEERING BLDG.

76F309S S&E #247 11-58

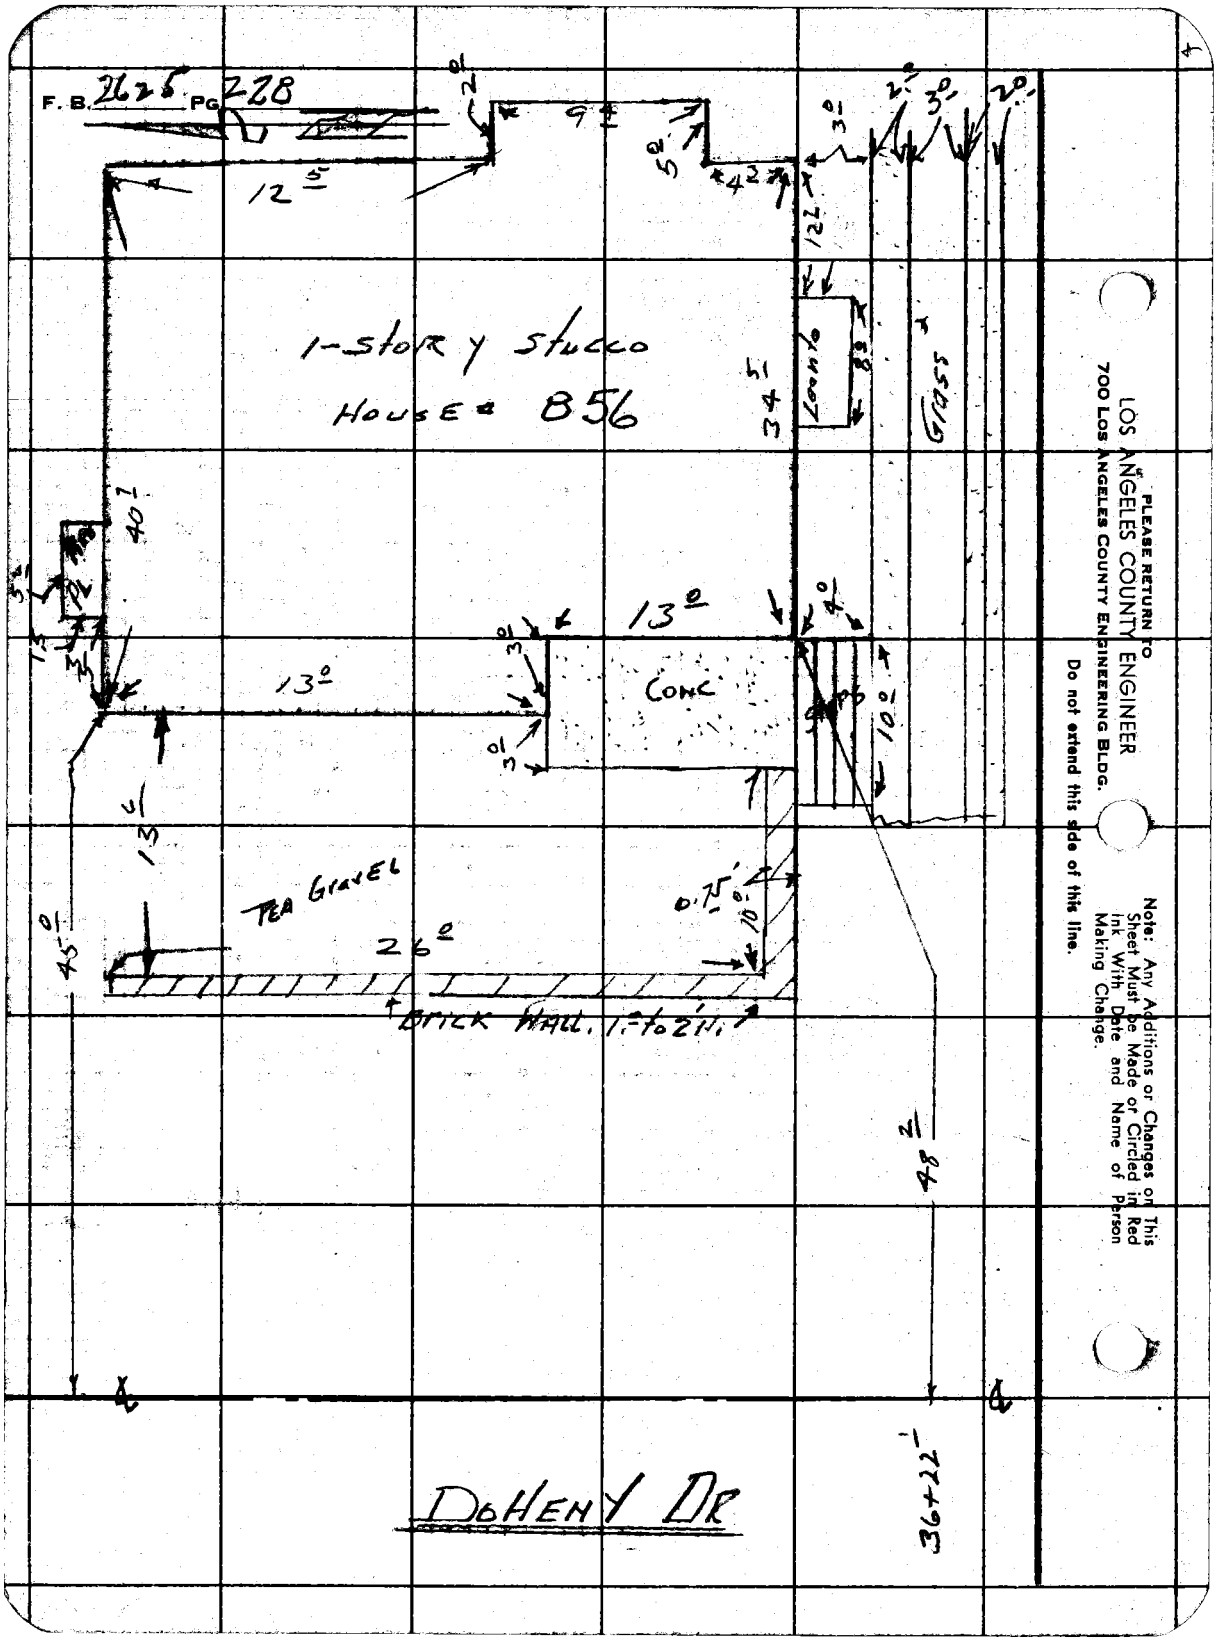
F. B. 2625 PG 228
1-STORY STUCCO
HOUSE # 856
Loanto
Grass
CONC
PEA GRAVEL
BRICK WALL, 1'-to 2'H.
DOHENY DR
PLEASE RETURN TO
LOS ANGELES COUNTY ENGINEER
700 LOS ANGELES COUNTY ENGINEERING BLDG.
Do not extend this side of this line.
Note: Any Additions or Changes on This Sheet Must be Made or Circled in Red Ink With Date and Name of Person Making Change.

Notes Ck'd by	Survey of DOHENY DR
Map No.	JN 007591 Tape 0135 Std 68
Office Work R. L. GREEN	Surveyed by H. E. GRANQUIST
Checked	Notes [illegible] Date 3/15/60
Date	Indexed [illegible]

F. B. 2625 PG. 229

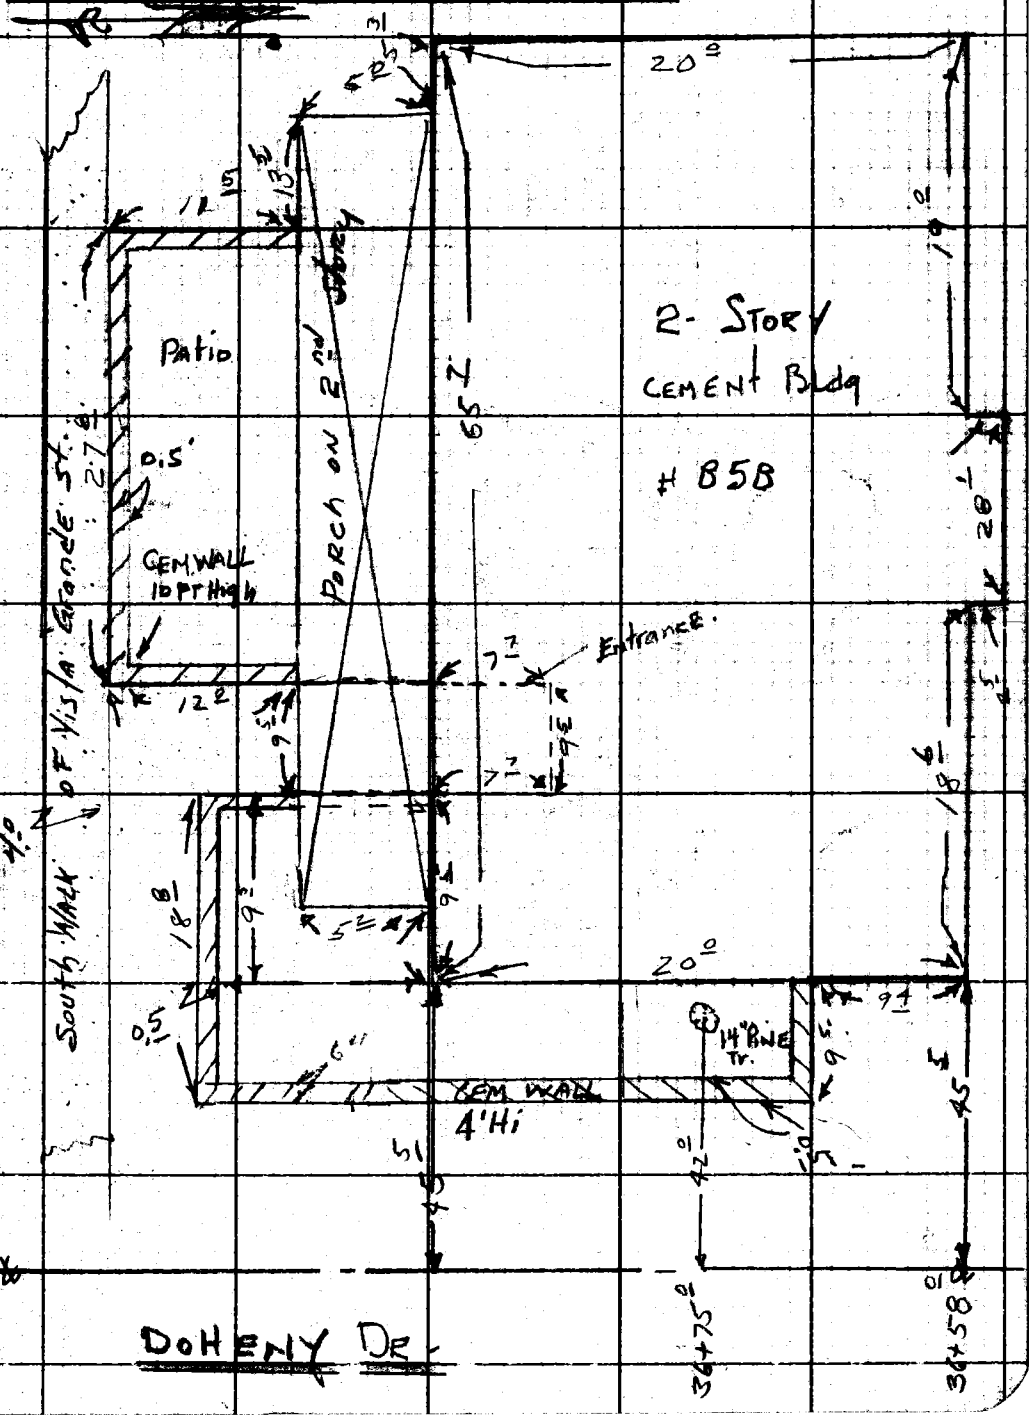

Note: Any Additions or Changes on This Sheet Must be Made or Circled in Red Ink With Date and Name of Person Making Change.

Do not extend this side of this line.

PLEASE RETURN TO
LOS ANGELES COUNTY ENGINEER
700 LOS ANGELES COUNTY ENGINEERING BLDG.

76F309S S&E #247 11-58

F. B. 2625 PG. 230

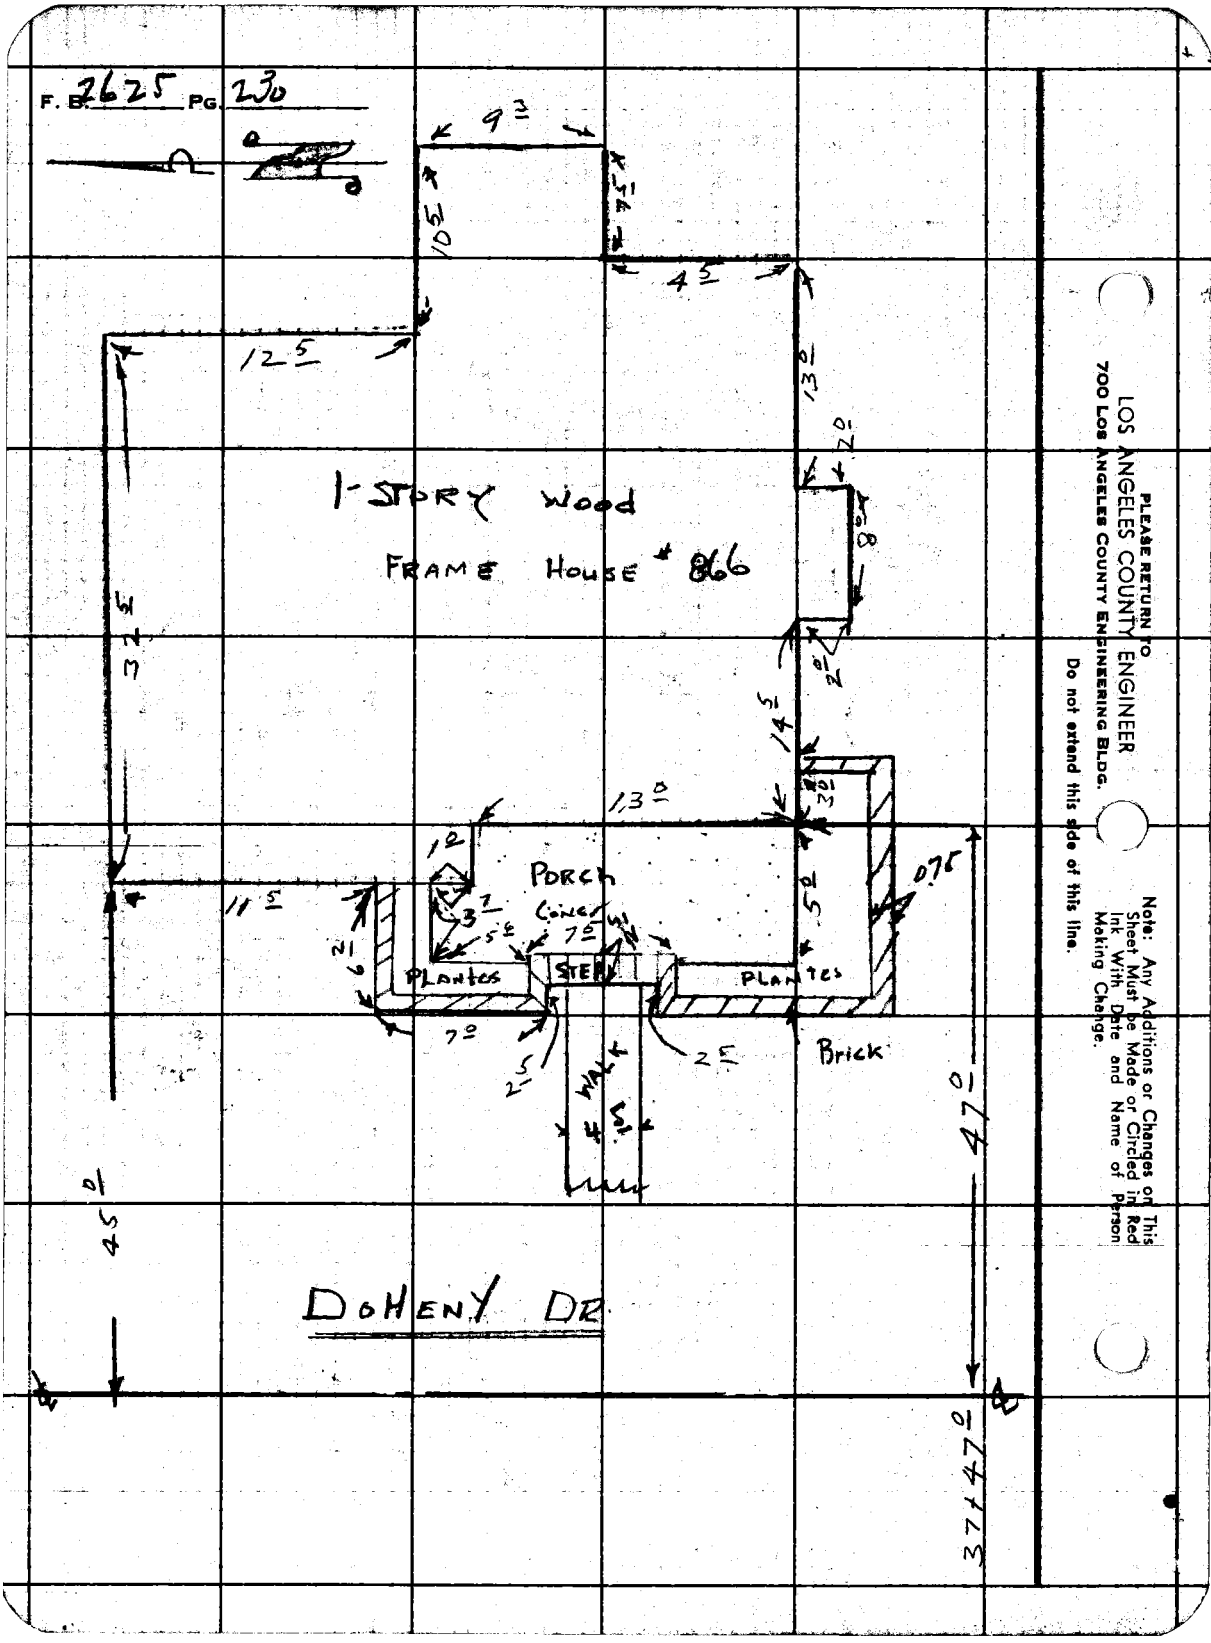

PLEASE RETURN TO
LOS ANGELES COUNTY ENGINEER
700 LOS ANGELES COUNTY ENGINEERING BLDG.

Do not extend this side of this line.

Note: Any Additions or Changes on This Sheet Must be Made or Circled in Red Ink With Date and Name of Person Making Change.

Notes Ck'd by	Survey of DOHENY DR
Map No.	JN 007591 Tape .135 Std 68 °F
Office Work R. L. GREEN	Surveyed by H.E. GRANQUIST
Checked	Notes HEG & Maldonado Date 3/18/60
Date	Indexed A. C. Johnson

F. B. 2625 PG. 231

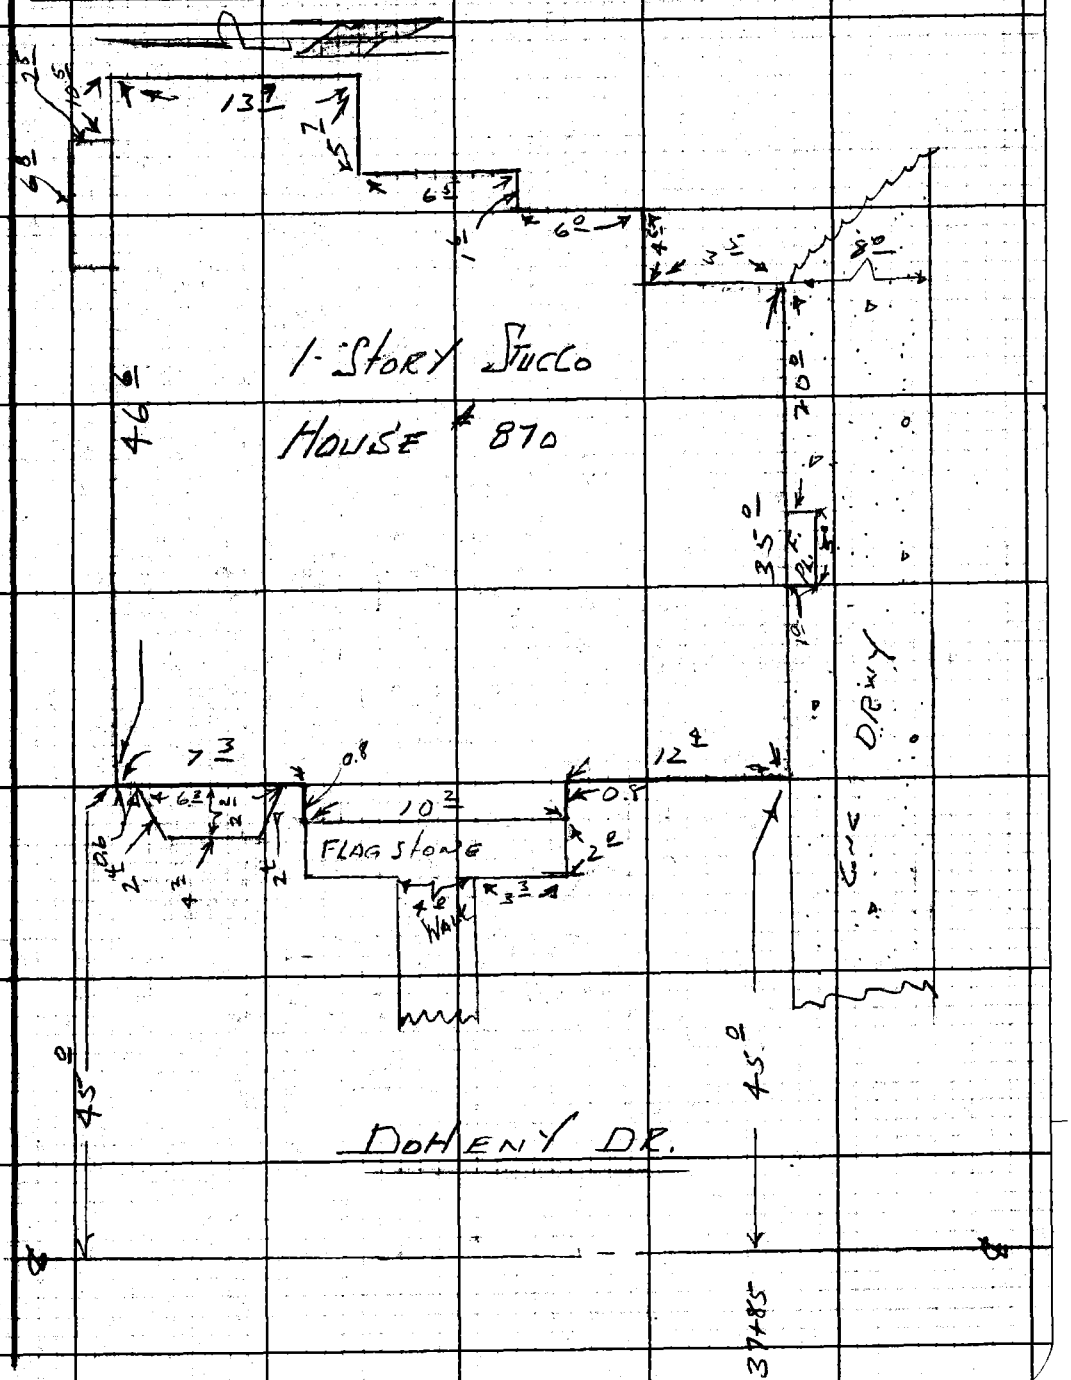

Notes: Any Additions or Changes on This Sheet Must be Made or Circled in Red Ink With Date and Name of Person Making Change.

Do not extend notes this side of this line.

RETURN TO
LOS ANGELES COUNTY ENGINEER
700 LOS ANGELES COUNTY ENGINEERING BLDG.

76F3095 CE #247—3-57

F.B. 2625 PG. 232

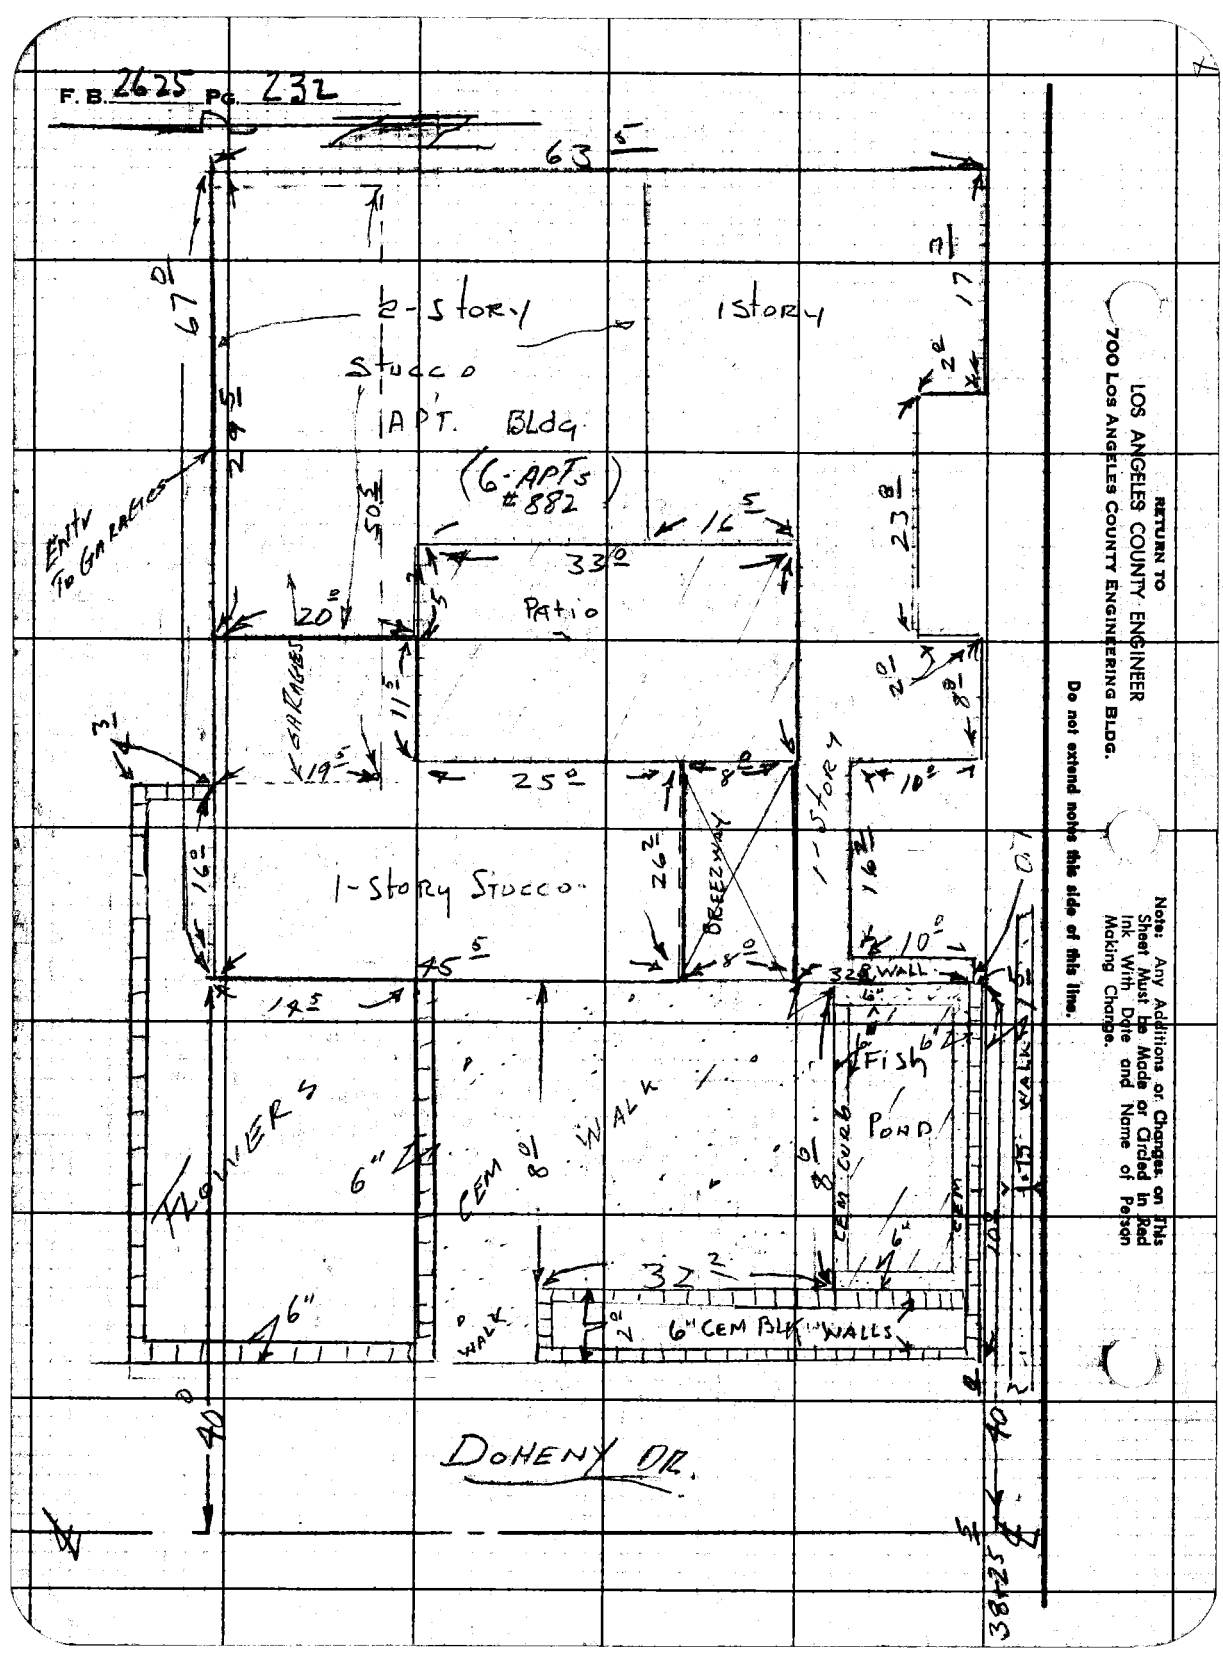

RETURN TO
LOS ANGELES COUNTY ENGINEER
700 Los Angeles County Engineering Bldg.

Do not extend notes this side of this line.

Note: Any Additions or Changes on This Sheet Must Be Made or Circled in Red Ink With Date and Name of Person Making Change.

Notes Ck'd by
Map No.
Office Work R. L. GREEN
Checked
Date

Survey of DOHENY DR
JN 0075.91 Tape 0135 Std 66 °F
Surveyed by H. E. GRANQUIST
Notes H. E. G. Date 3/14/60
Indexed A. C. Johnson

F. B. 2625 Pg. 233

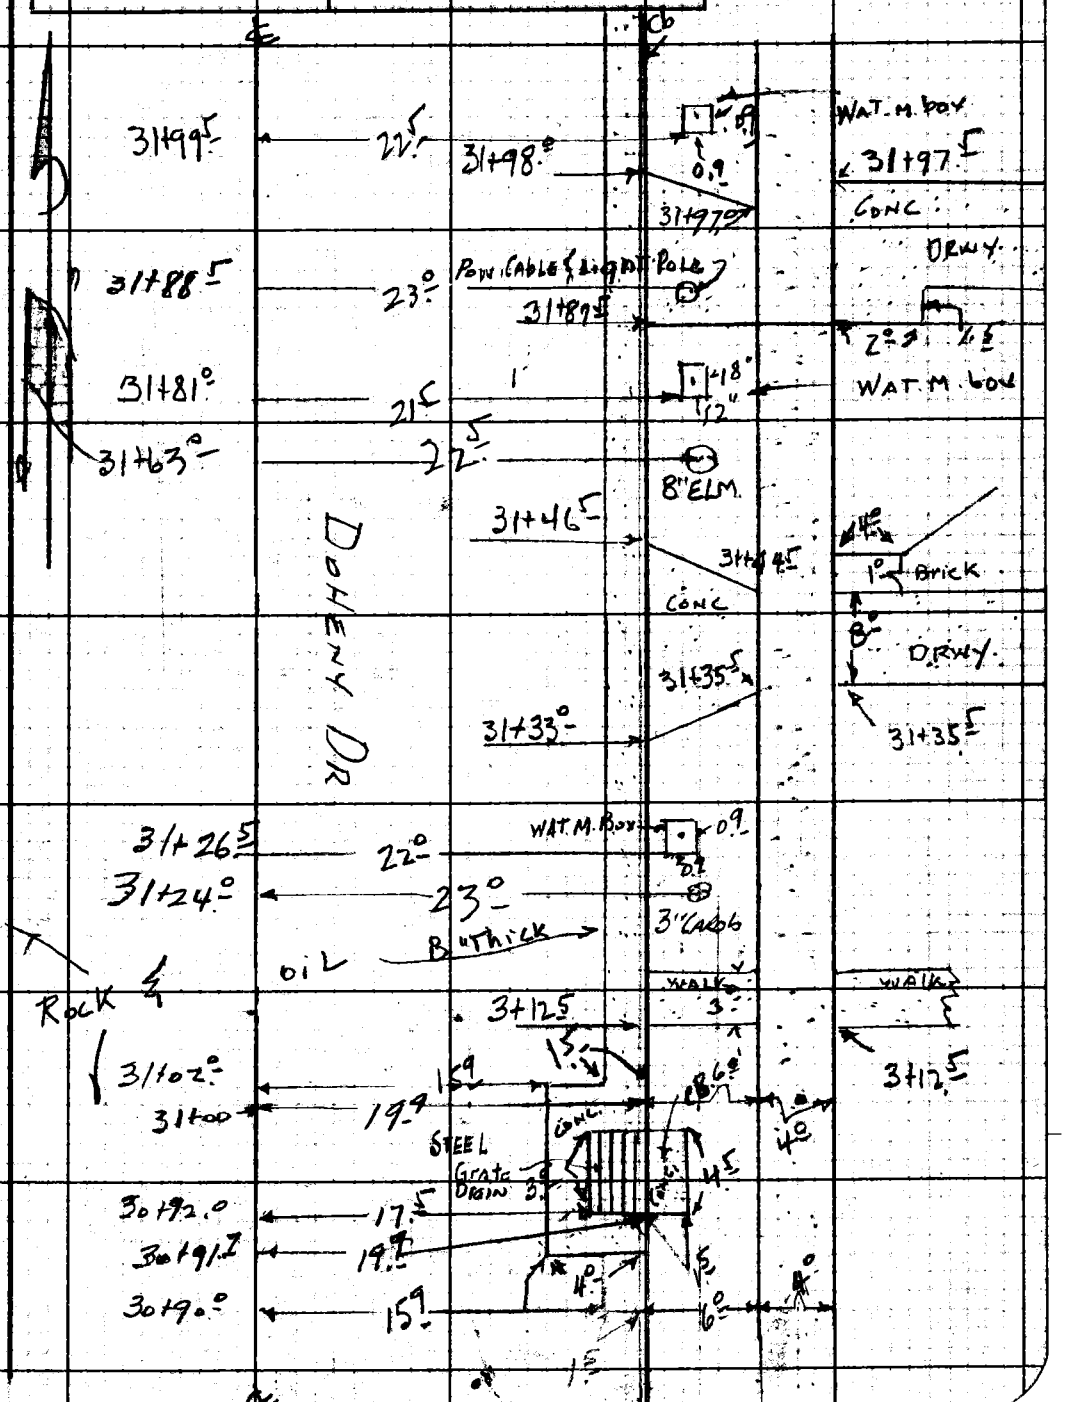

Note: Any Additions or Changes on This Sheet Must be Made or Circled in Red Ink With Date and Name of Person Making Change.

Do not extend notes this side of this line.

RETURN TO
LOS ANGELES COUNTY ENGINEER
900 LOS ANGELES COUNTY ENGINEERING BLDG.

763098 CE #247—7-53

F.B. 2625 PG. 234

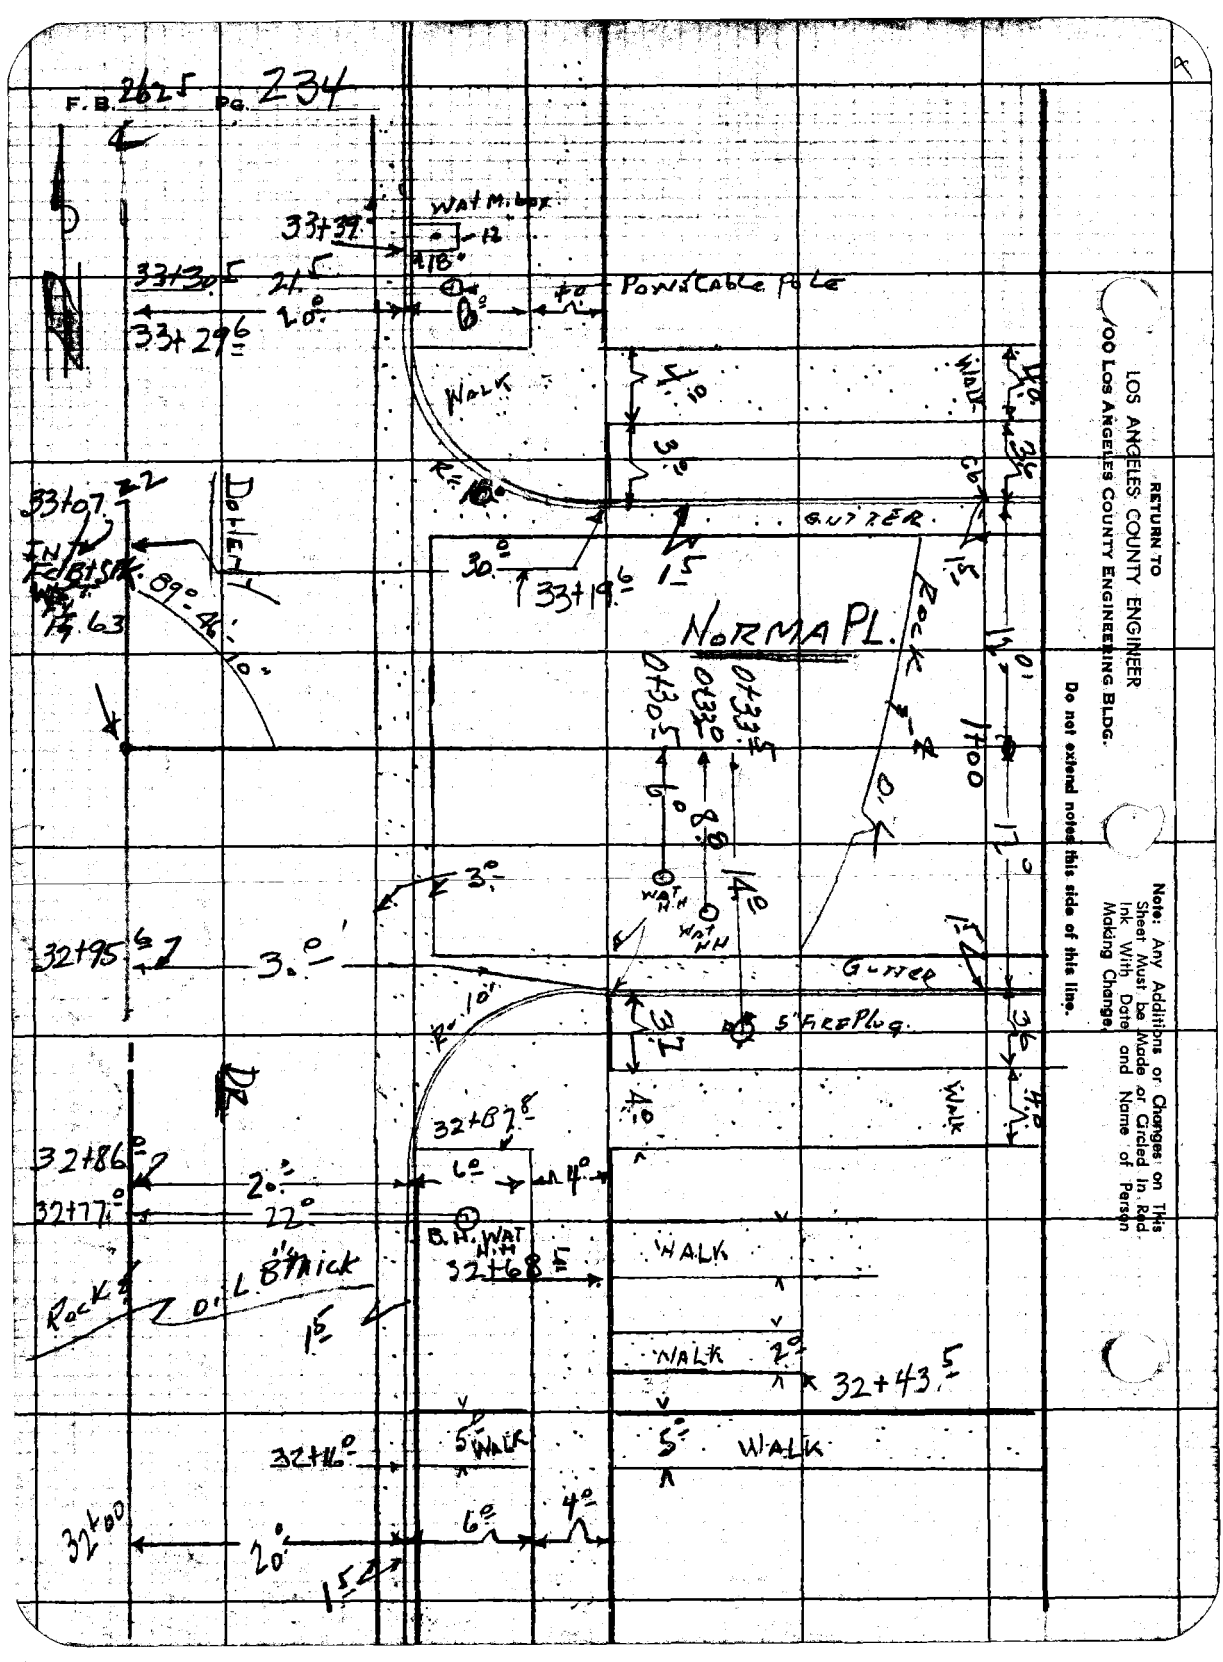

RETURN TO
LOS ANGELES COUNTY ENGINEER
900 Los Angeles County Engineering Bldg.

Do not extend notes this side of this line.

Note: Any Additions or Changes on This Sheet Must be Made or Circled In Red Ink With Date and Name of Person Making Change.

Notes Ck'd by	Survey of DOHENY DR
Map No.	JN 007591 Tape 0135 Std 68 °F
Office Work R. L. GREEN	Surveyed by H. E. GRANQUIST
Checked	Notes HEG Date 3/12/60
Date	Indexed K. C. Johnson

F. B. 2625 Pg. 235

VACANT LOT

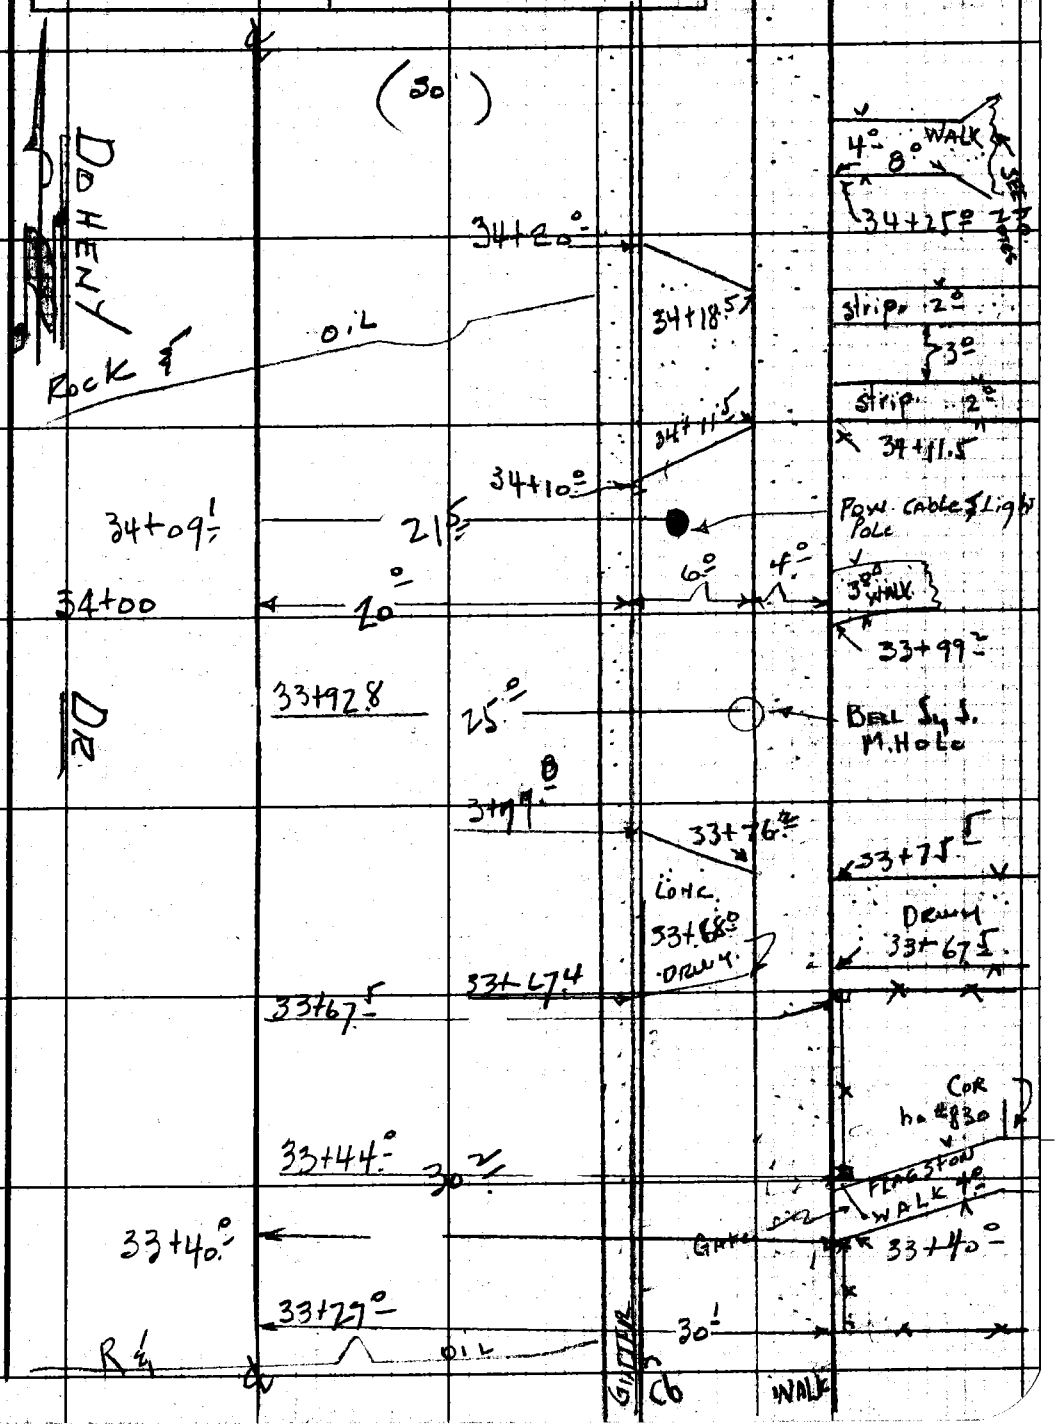

Note: Any Additions or Changes on This Sheet Must be Made or Circled in Red Ink With Date and Name of Person Making Change.

Do not extend notes this side of this line.

RETURN TO
LOS ANGELES COUNTY ENGINEER
700 LOS ANGELES COUNTY ENGINEERING BLDG.

76F3095 CE #247—3-57

F.B. 2625 PG. 236

RETURN TO
LOS ANGELES COUNTY ENGINEER
700 LOS ANGELES COUNTY ENGINEERING BLDG.

Do not extend noted this side of this line.

Note: Any Additions or Changes on This Sheet Must be Made or Circled in Red Ink With Date and Name of Person Making Change.

Notes Ck'd by	Survey of DOHENY DR
Map No. R. L. GREEN	JN 007591 Tape 0135 Std 68 °F
Office Work	Surveyed by H. E. GRANQUIST
Checked	Notes H. E. G Date 3/14/60
Date	Indexed C. JOHNSON

F. B. 2625 Pg 237

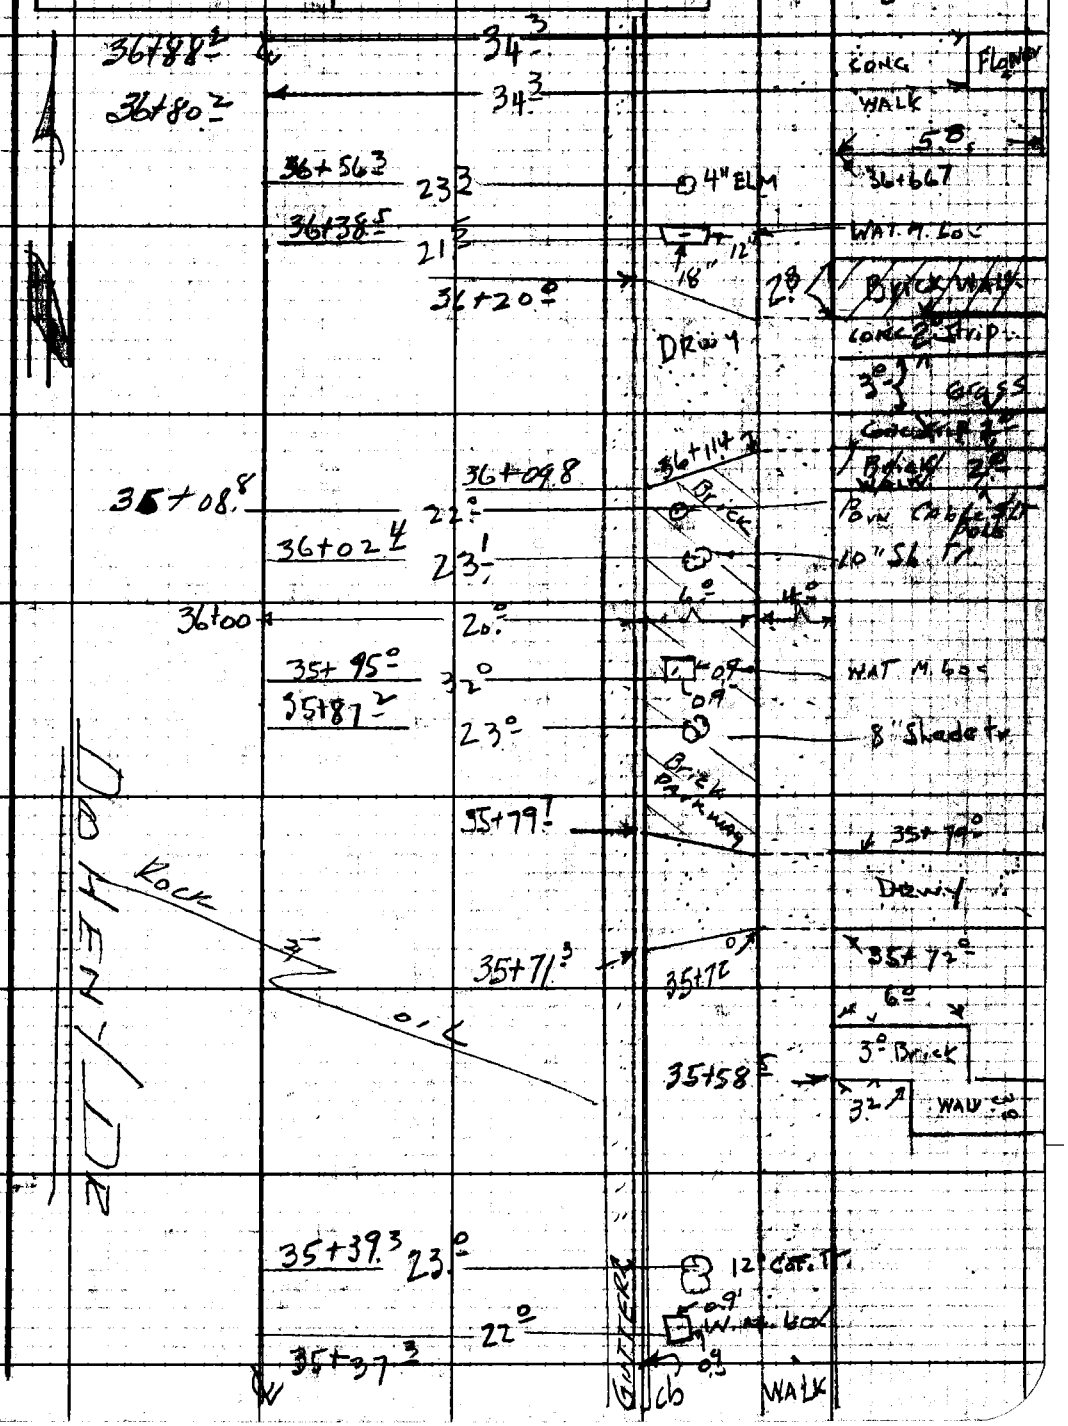

Note: Any Additions or Changes on This Sheet Must be Made or Circled in Red Ink With Date and Name of Person Making Change.

Do not extend notes this side of this line.

RETURN TO
LOS ANGELES COUNTY ENGINEER
700 LOS ANGELES COUNTY ENGINEERING BLDG.

76F309S CE #247—3-57

F.B. 2625 PG. 238

RETURN TO
LOS ANGELES COUNTY ENGINEER
700 LOS ANGELES COUNTY ENGINEERING BLDG.

Do not extend notes this side of this line.

Note: Any Additions or Changes on This Sheet Must be Made or Circled in Red Ink With Date and Name of Person Making Change.

Notes Ck'd by	Survey of DOHENY DR	F. B. 2625 PG. 239
Map No.	JN 007591 Tape 0135 Std 68 °F	
Office Work R. L. GREEN	Surveyed by H.E. Granquist	
Checked	Notes H.E.G. Date 3/18/60	
Date	Indexed A. C. Johnson	

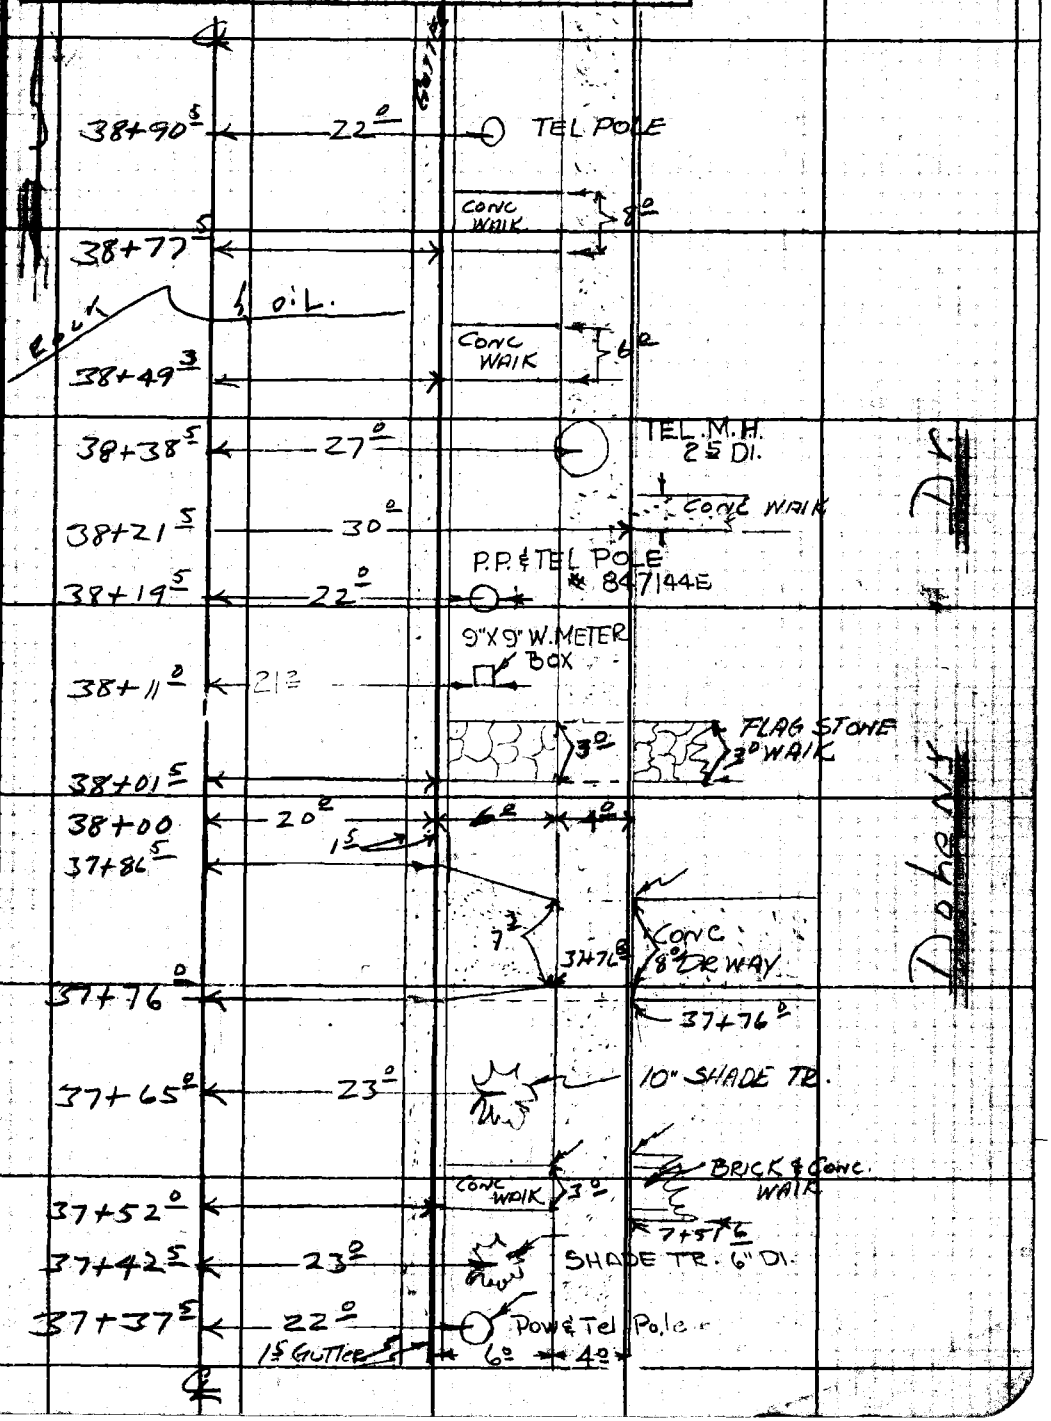

Note: Any Additions or Changes on this Sheet Must be Made or Circled in Red Ink With Date and Name of Person Making Change.

PLEASE RETURN TO
LOS ANGELES COUNTY ENGINEER
700 LOS ANGELES COUNTY ENGINEERING BLDG.

Do not extend this side of this line.

PLEASE RETURN TO
LOS ANGELES COUNTY ENGINEER
700 LOS ANGELES COUNTY ENGINEERING BLDG.

Note: Any Additions or Changes on This Sheet Must be Made or Circled in Red Ink With Date and Name of Person Making Change.

Do not extend this side of this line.

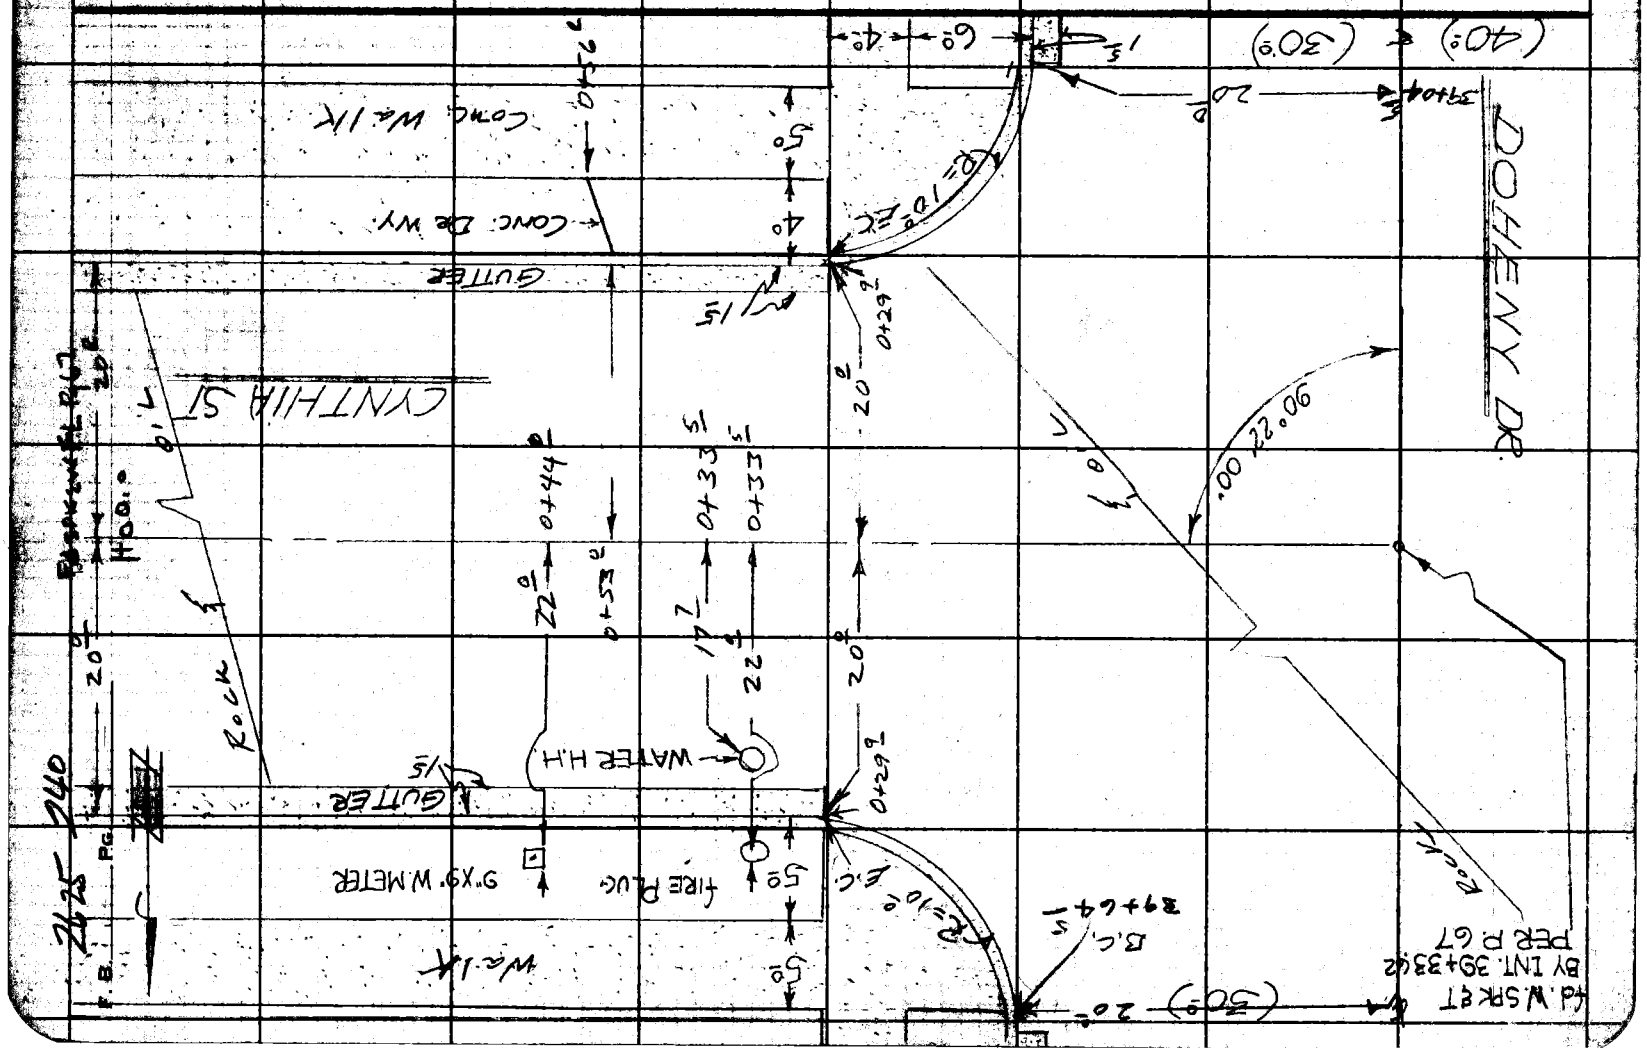

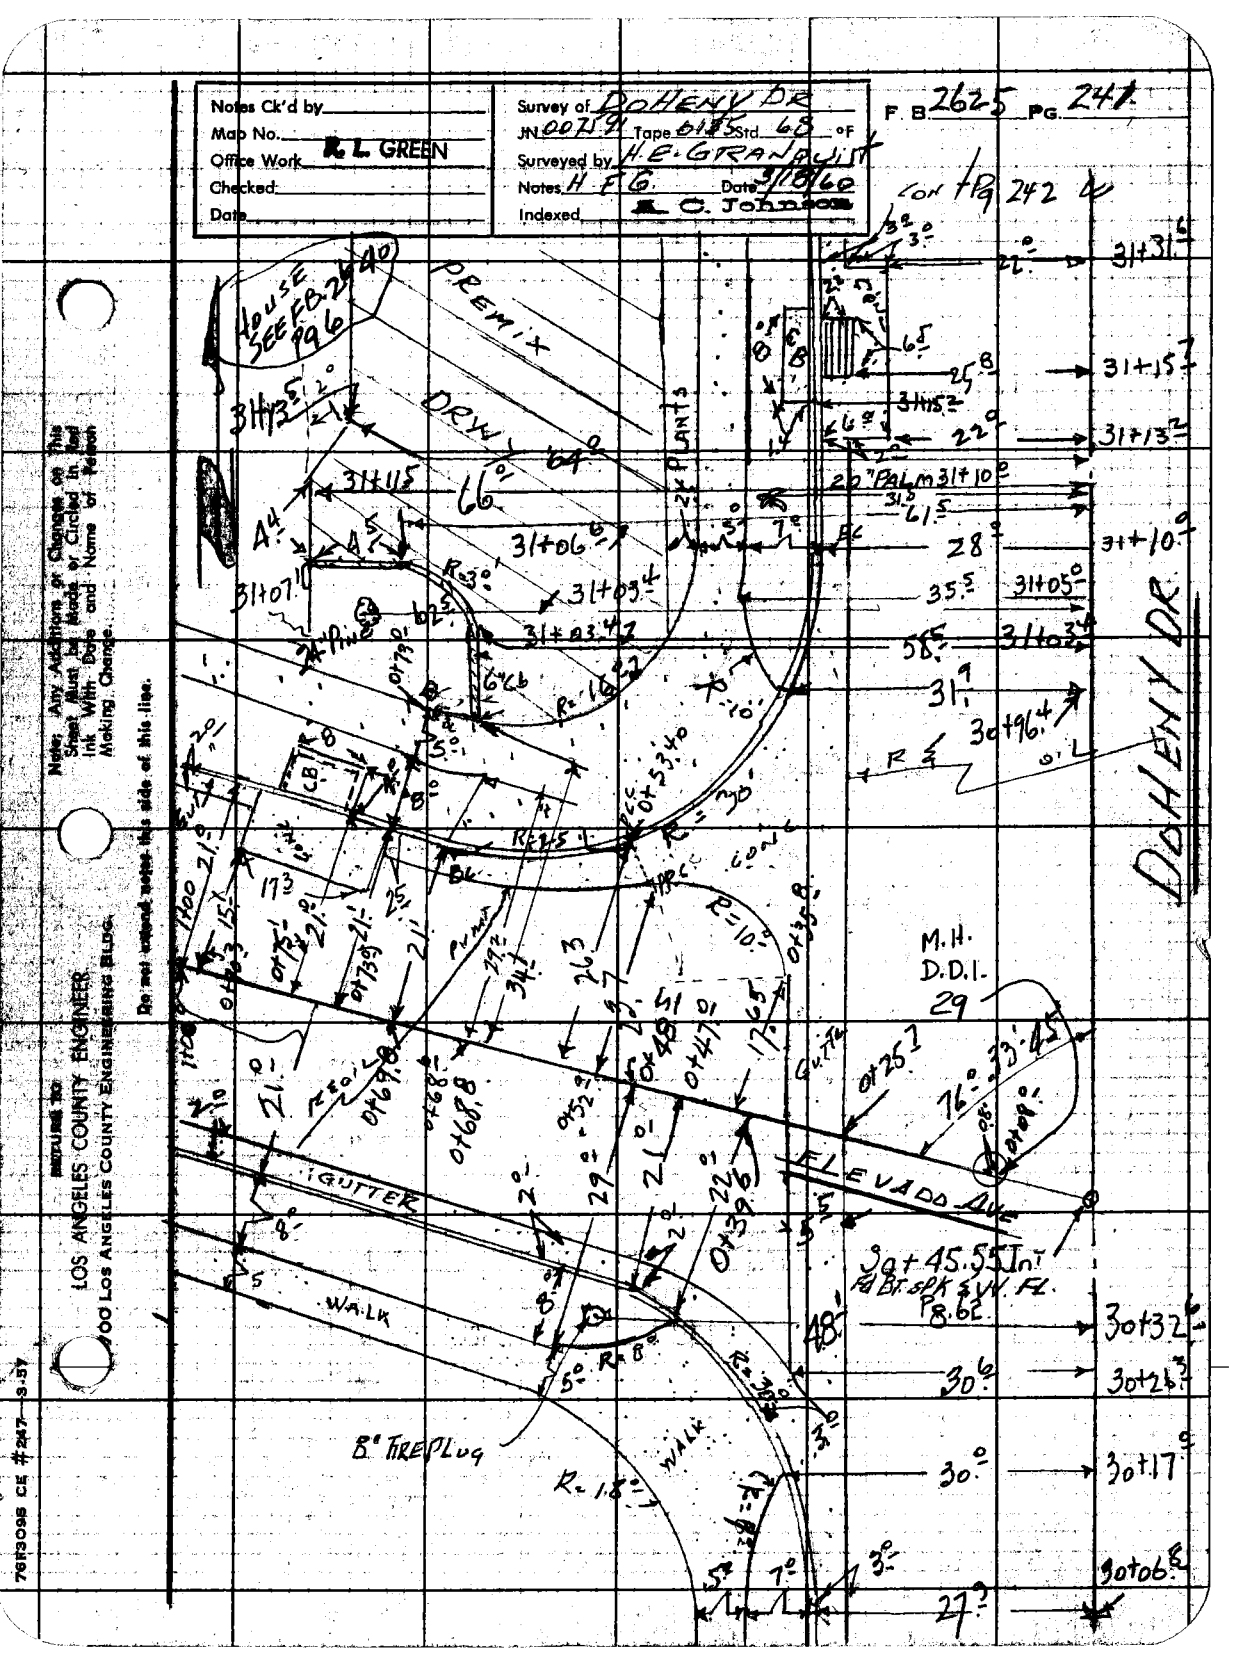

Notes Ck'd by
Map No.
Office Work R. L. GREEN
Checked
Date
Survey of DOHENY DR
JN 007191 Tape 6135 Std 68 °F
Surveyed by H. E. GRANQUIST
Notes H. F. G. Date 3/18/60
Indexed A. C. Johnson
F. B. 2625 PG. 241
Con't Pg 242
HOUSE SEE F.B. 2640 Pg 6
PREMIX
DRW
DOHENY DR
M.H. D.D.I. 29
FLEVADO AVE
GUTTER
WALK
8" FIRE PLUG
Note: Any Additions or Changes on This Sheet Must be Made or Circled in Red Ink With Date and Name of Person Making Change.
Do not extend notes this side of this line.
RETURN TO
LOS ANGELES COUNTY ENGINEER
400 LOS ANGELES COUNTY ENGINEERING BLDG.
76F3098 CE #247—3-57

F.B. 2625 Pg. 242

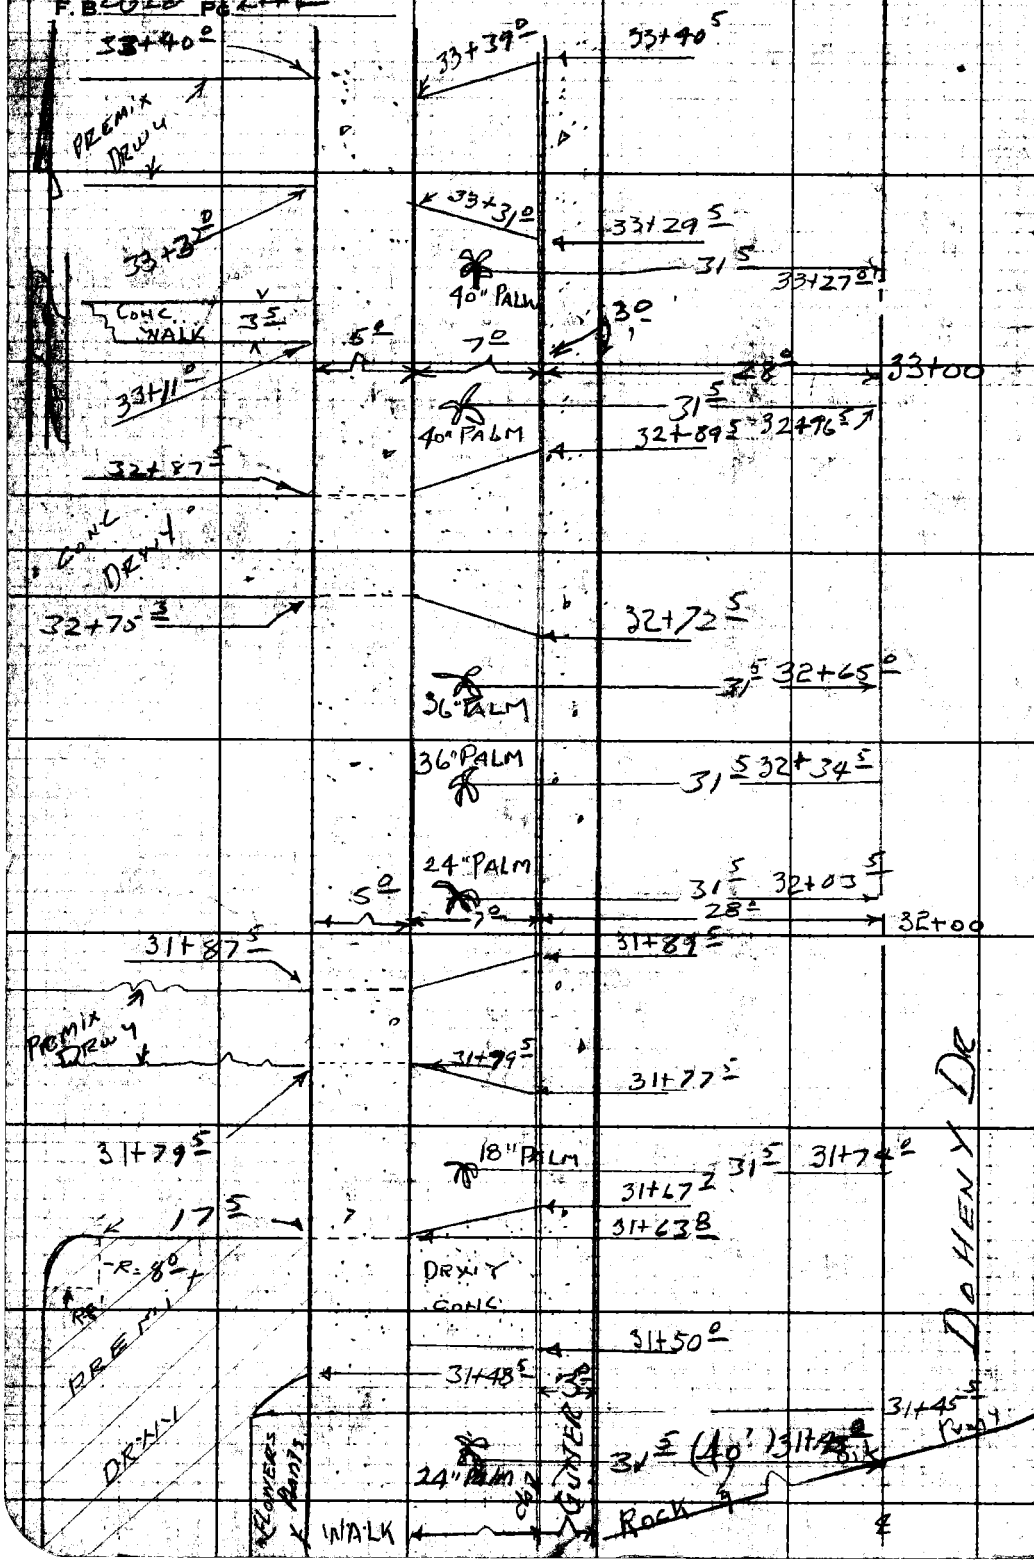

RETURN TO
LOS ANGELES COUNTY ENGINEER
700 LOS ANGELES COUNTY ENGINEERING BLDG.

Do not extend notes this side of this line.

Note: Any Additions or Changes on This Sheet Must be Made or Circled in Red Ink With Date and Name of Person Making Change.

Notes Ck'd by	Survey of DOHENY DR
Map No.	JN 007591 Tape 0135 Std 68 of
Office Work R. L. GREEN	Surveyed by H. E. GRANQUIST
Checked	Notes H. E. G. Date 3/18/60
Date	Indexed A. C. Johnson

F. B. 2625 Pg. 243

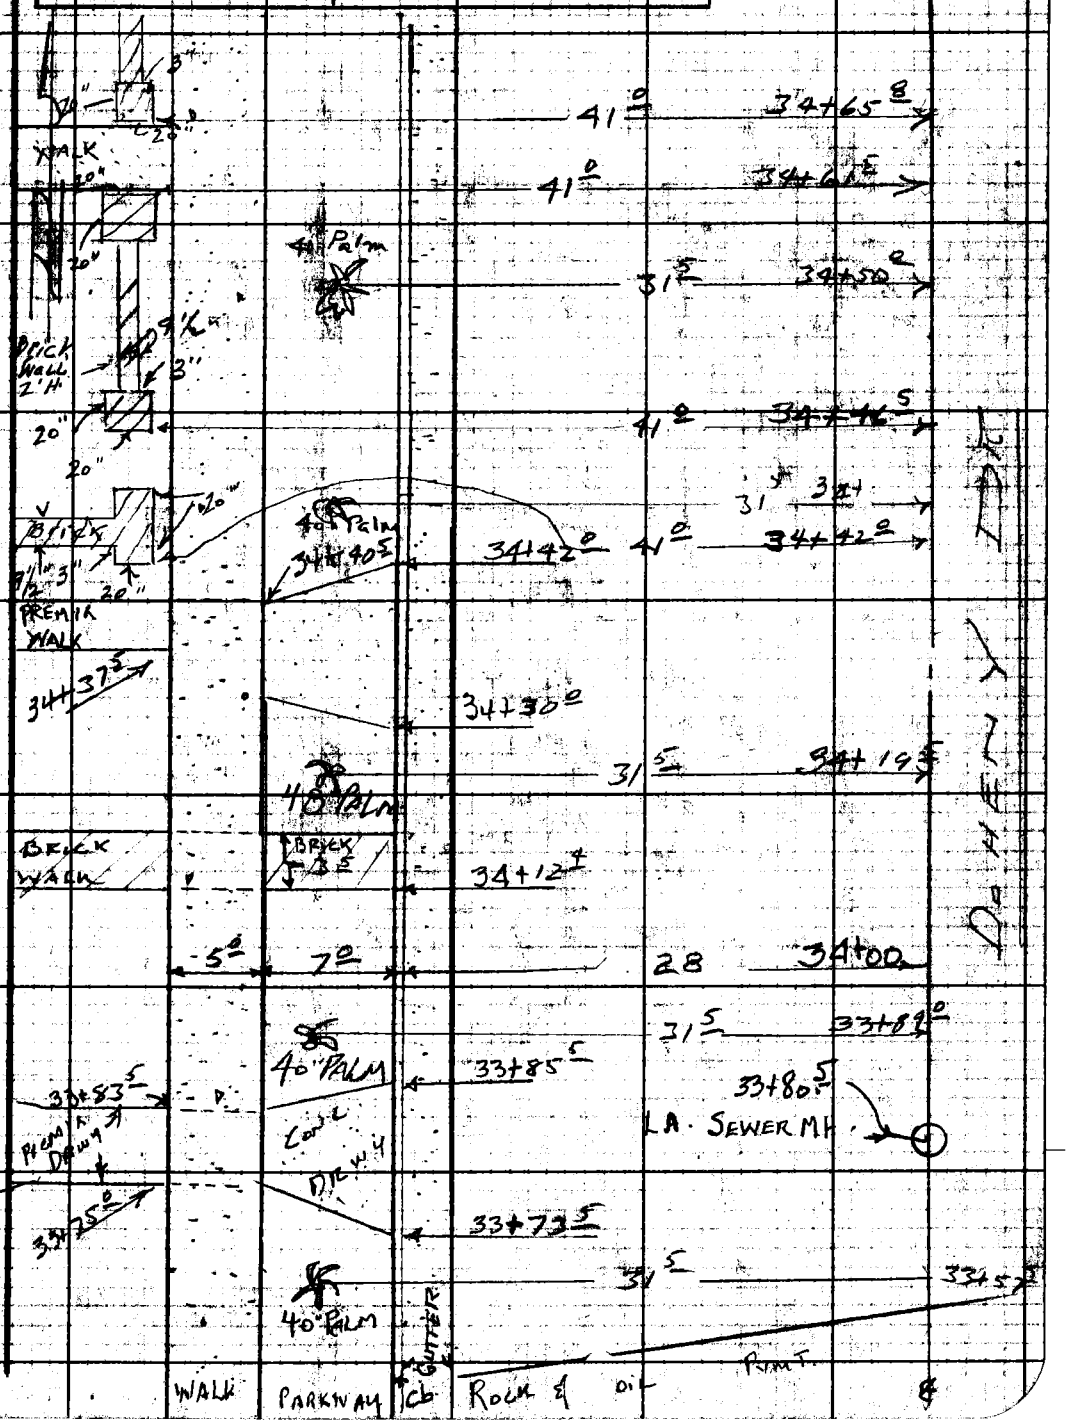

Note: Any Additions or Changes on This Sheet Must be Made or Circled in Red Ink With Date and Name of Person Making Change.

Do not extend notes this side of this line.

RETURN TO
LOS ANGELES COUNTY ENGINEER
700 LOS ANGELES COUNTY ENGINEERING BLDG.

76F3095 CE #247—3-57

F.B. 2625 PG. 244

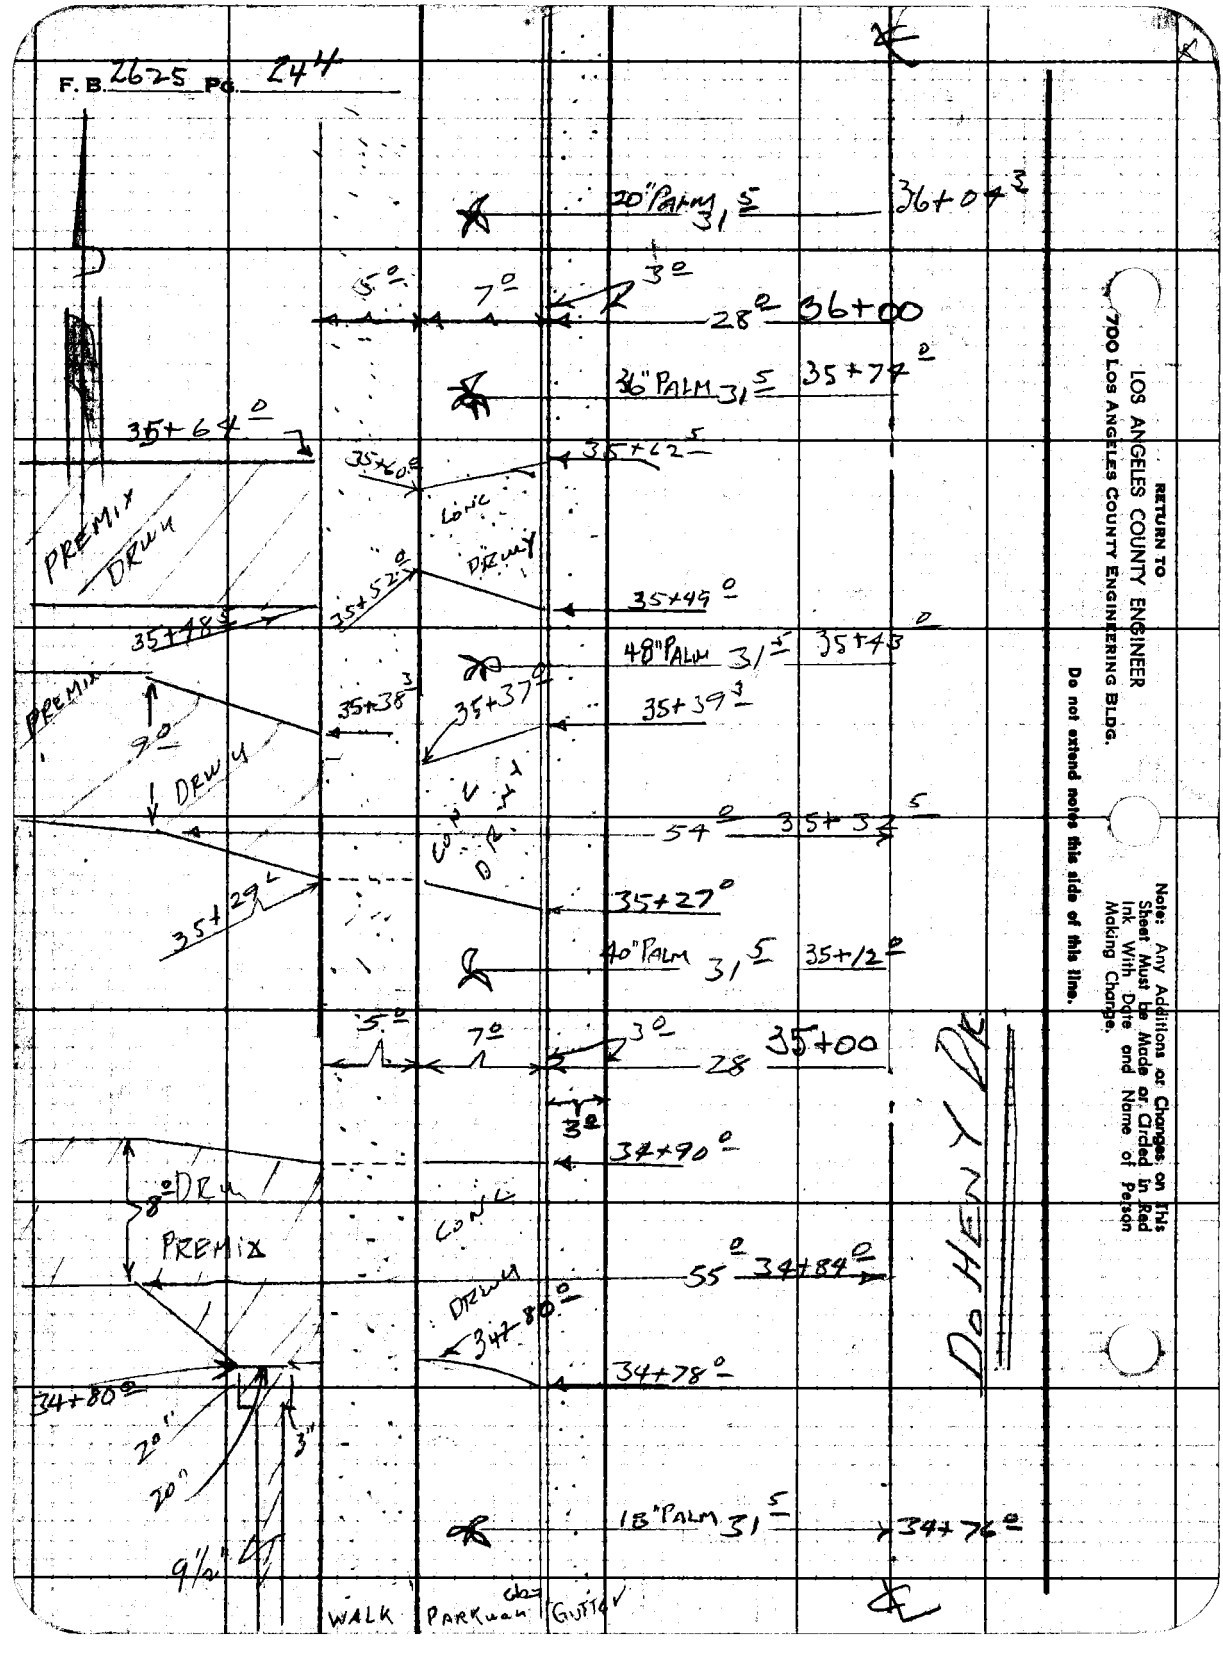

RETURN TO
LOS ANGELES COUNTY ENGINEER
700 LOS ANGELES COUNTY ENGINEERING BLDG.

Do not extend notes this side of this line.

Note: Any Additions or Changes on This Sheet Must be Made or Circled in Red Ink With Date and Name of Person Making Change.

Notes Ck'd by	Survey of Doheny Dr
Map No.	JN 007591 Tape 0135 Std 68 of
Office Work R. L. GREEN	Surveyed by M.E. Granquist
Checked	Notes M.E.G. Date 3/19/60
Date	Indexed E. O. Johnson

F. B. 2625 PG. 245

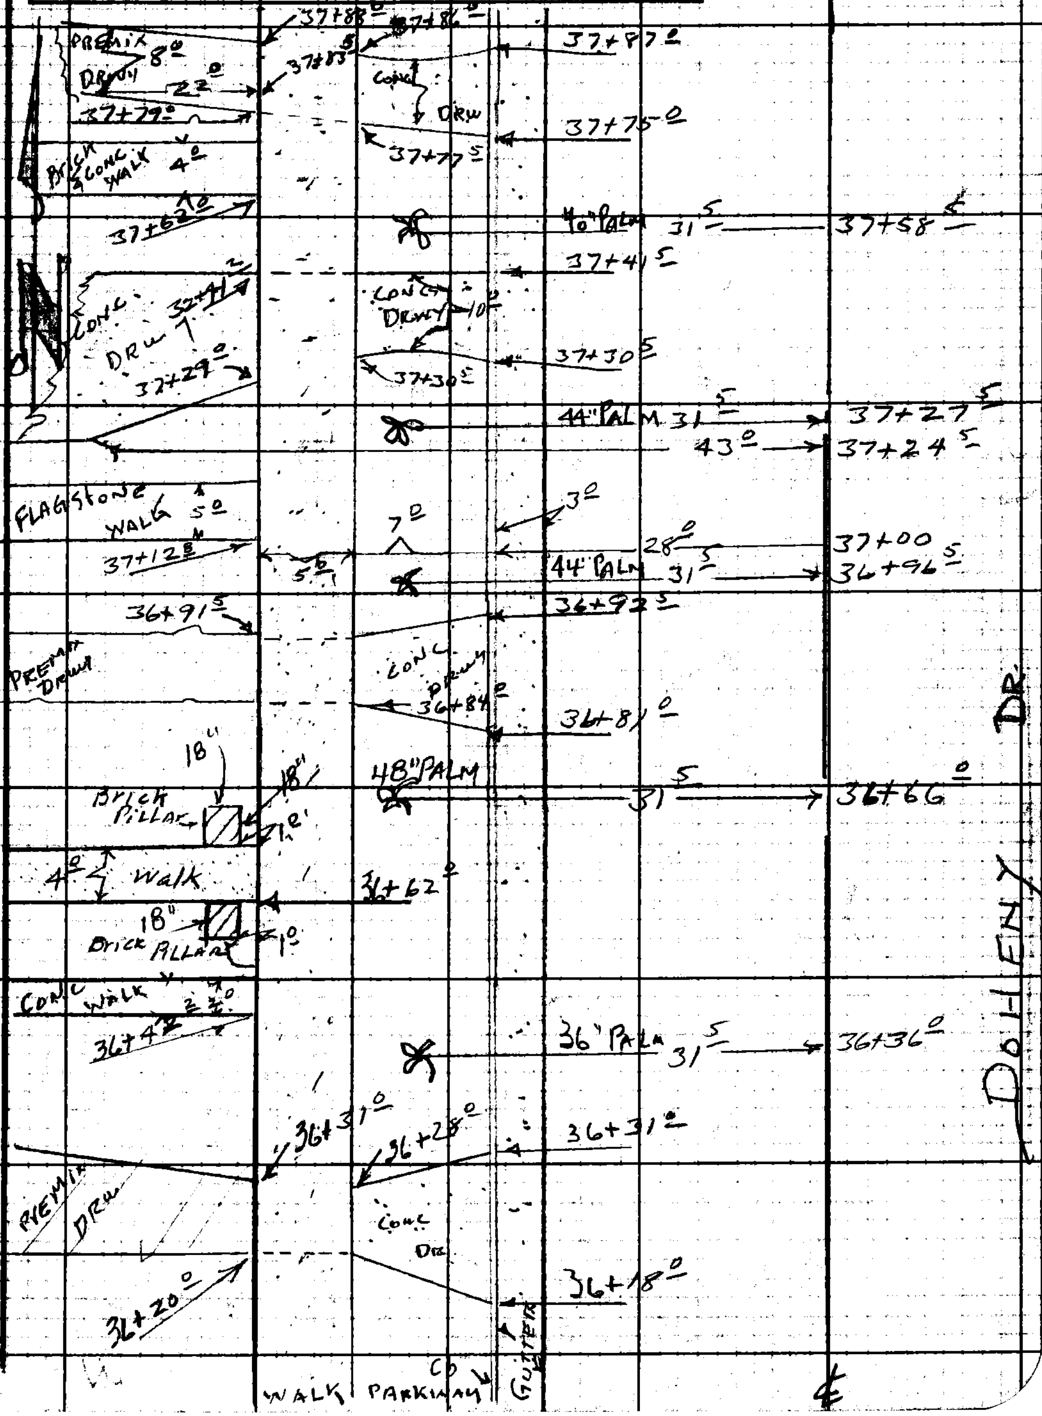

Note: Any Additions or Changes on This Sheet Must be Made or Circled in Red Ink With Date and Name of Person Making Change.

Do not extend notes this side of this line.

RETURN TO LOS ANGELES COUNTY ENGINEER
700 LOS ANGELES COUNTY ENGINEERING BLDG.

76F3095 CE #247—3-57

F. B. 2625 PG. 246

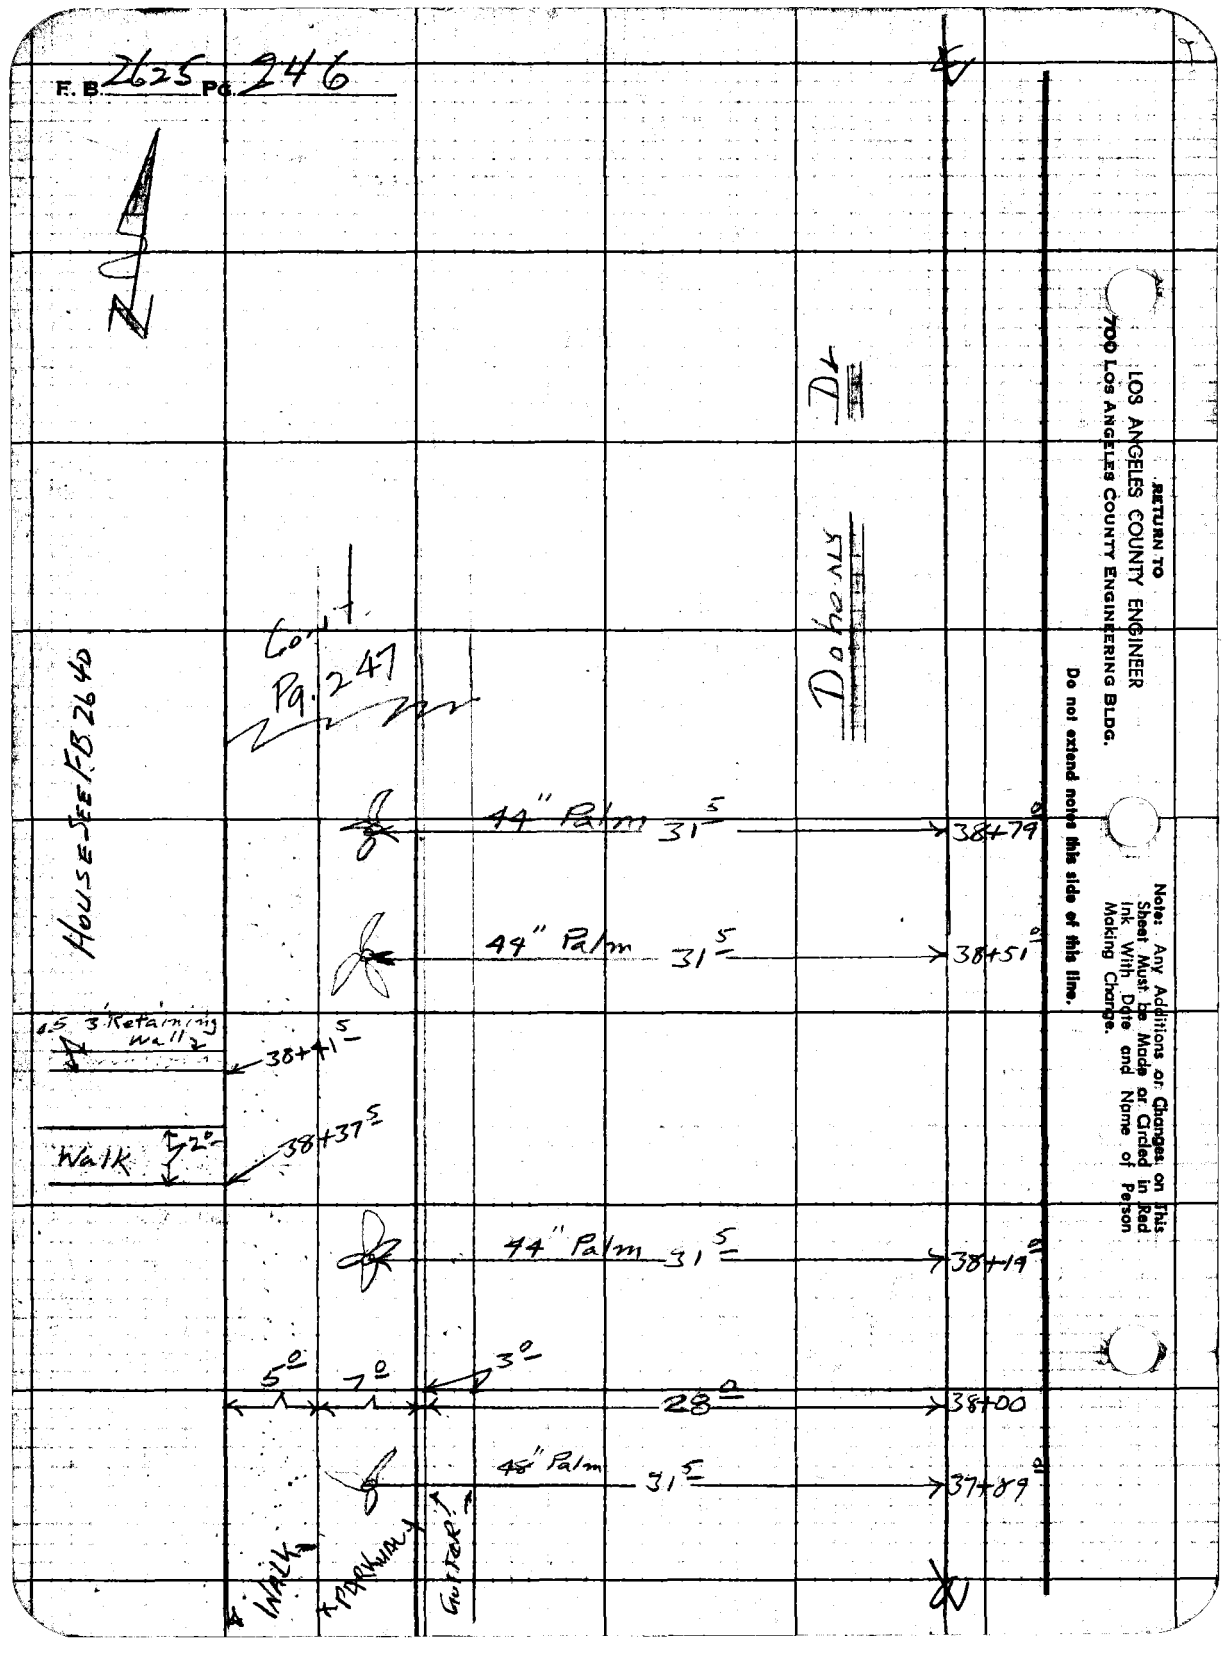

RETURN TO
LOS ANGELES COUNTY ENGINEER
700 LOS ANGELES COUNTY ENGINEERING BLDG.

Do not extend note this side of this line.

Note: Any Additions or Changes on This Sheet Must be Made or Circled in Red Ink With Date and Name of Person Making Change.

Notes Ck'd by	Survey of DOHENY DR
Map No.	JN00759 Tape 0135 Std 68 °F
Office Work R. L. GREEN	Surveyed by H E GRANQUIST
Checked	Notes H E [illegible] Date 3/21/60
Date	Indexed

F. B. 2625 PG. 247

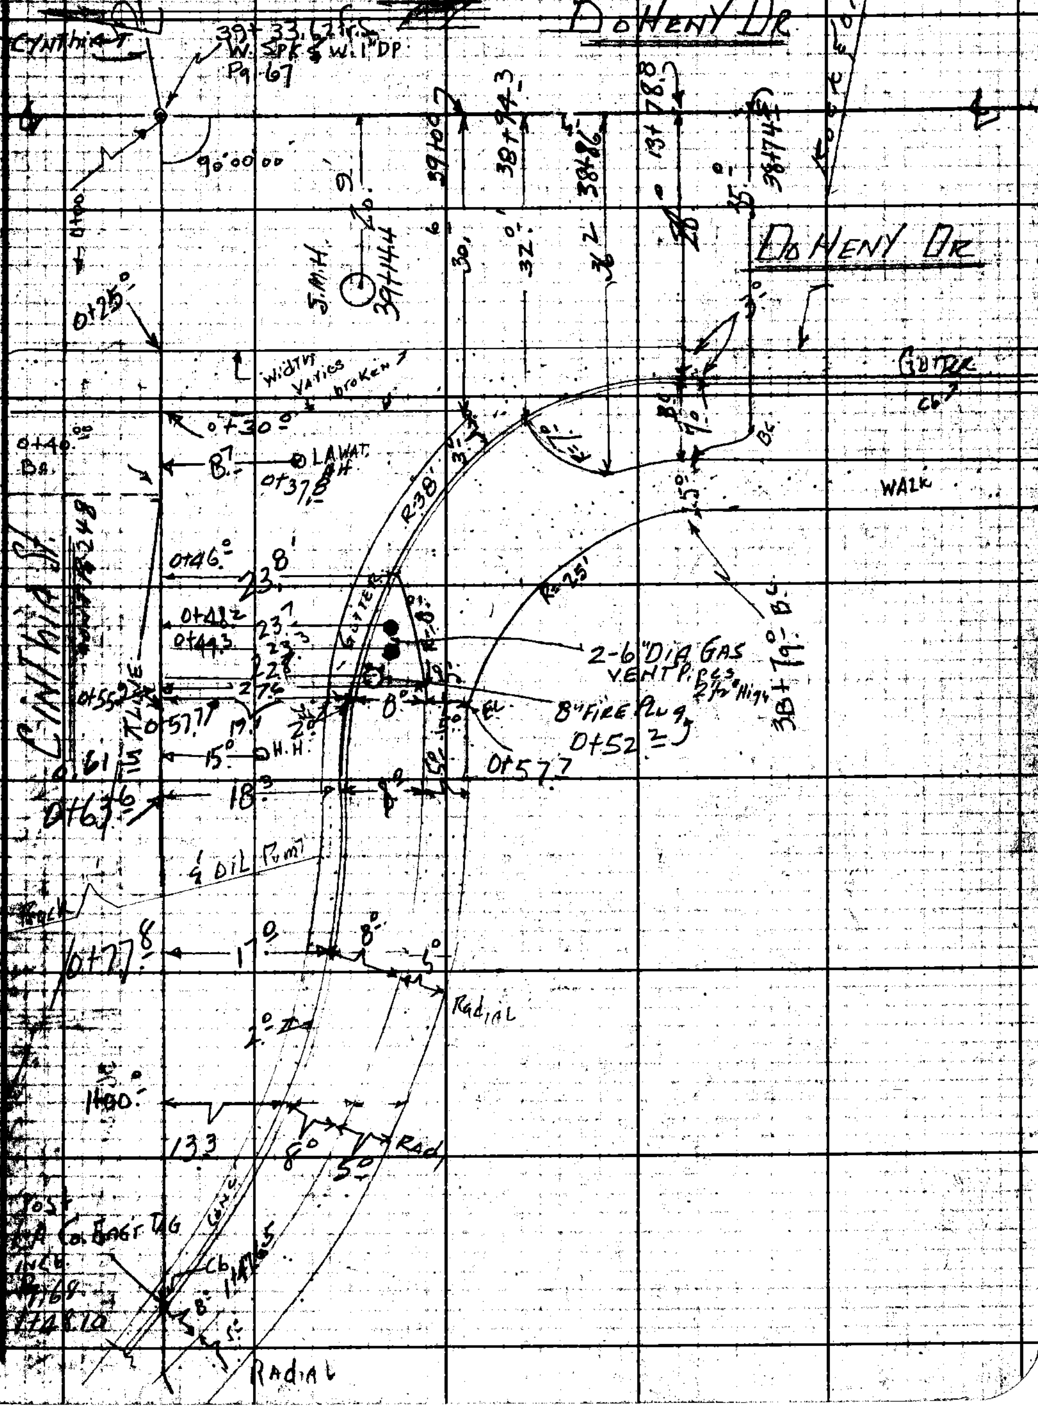

Note: Any Additions or Changes on This Sheet Must be Made or Circled in Red Ink With Date and Name of Person Making Change.

Do not extend notes this side of this line.

LOS ANGELES COUNTY ENGINEER
700 LOS ANGELES COUNTY ENGINEERING BLDG.

F. B. 2625 Pg. 248